



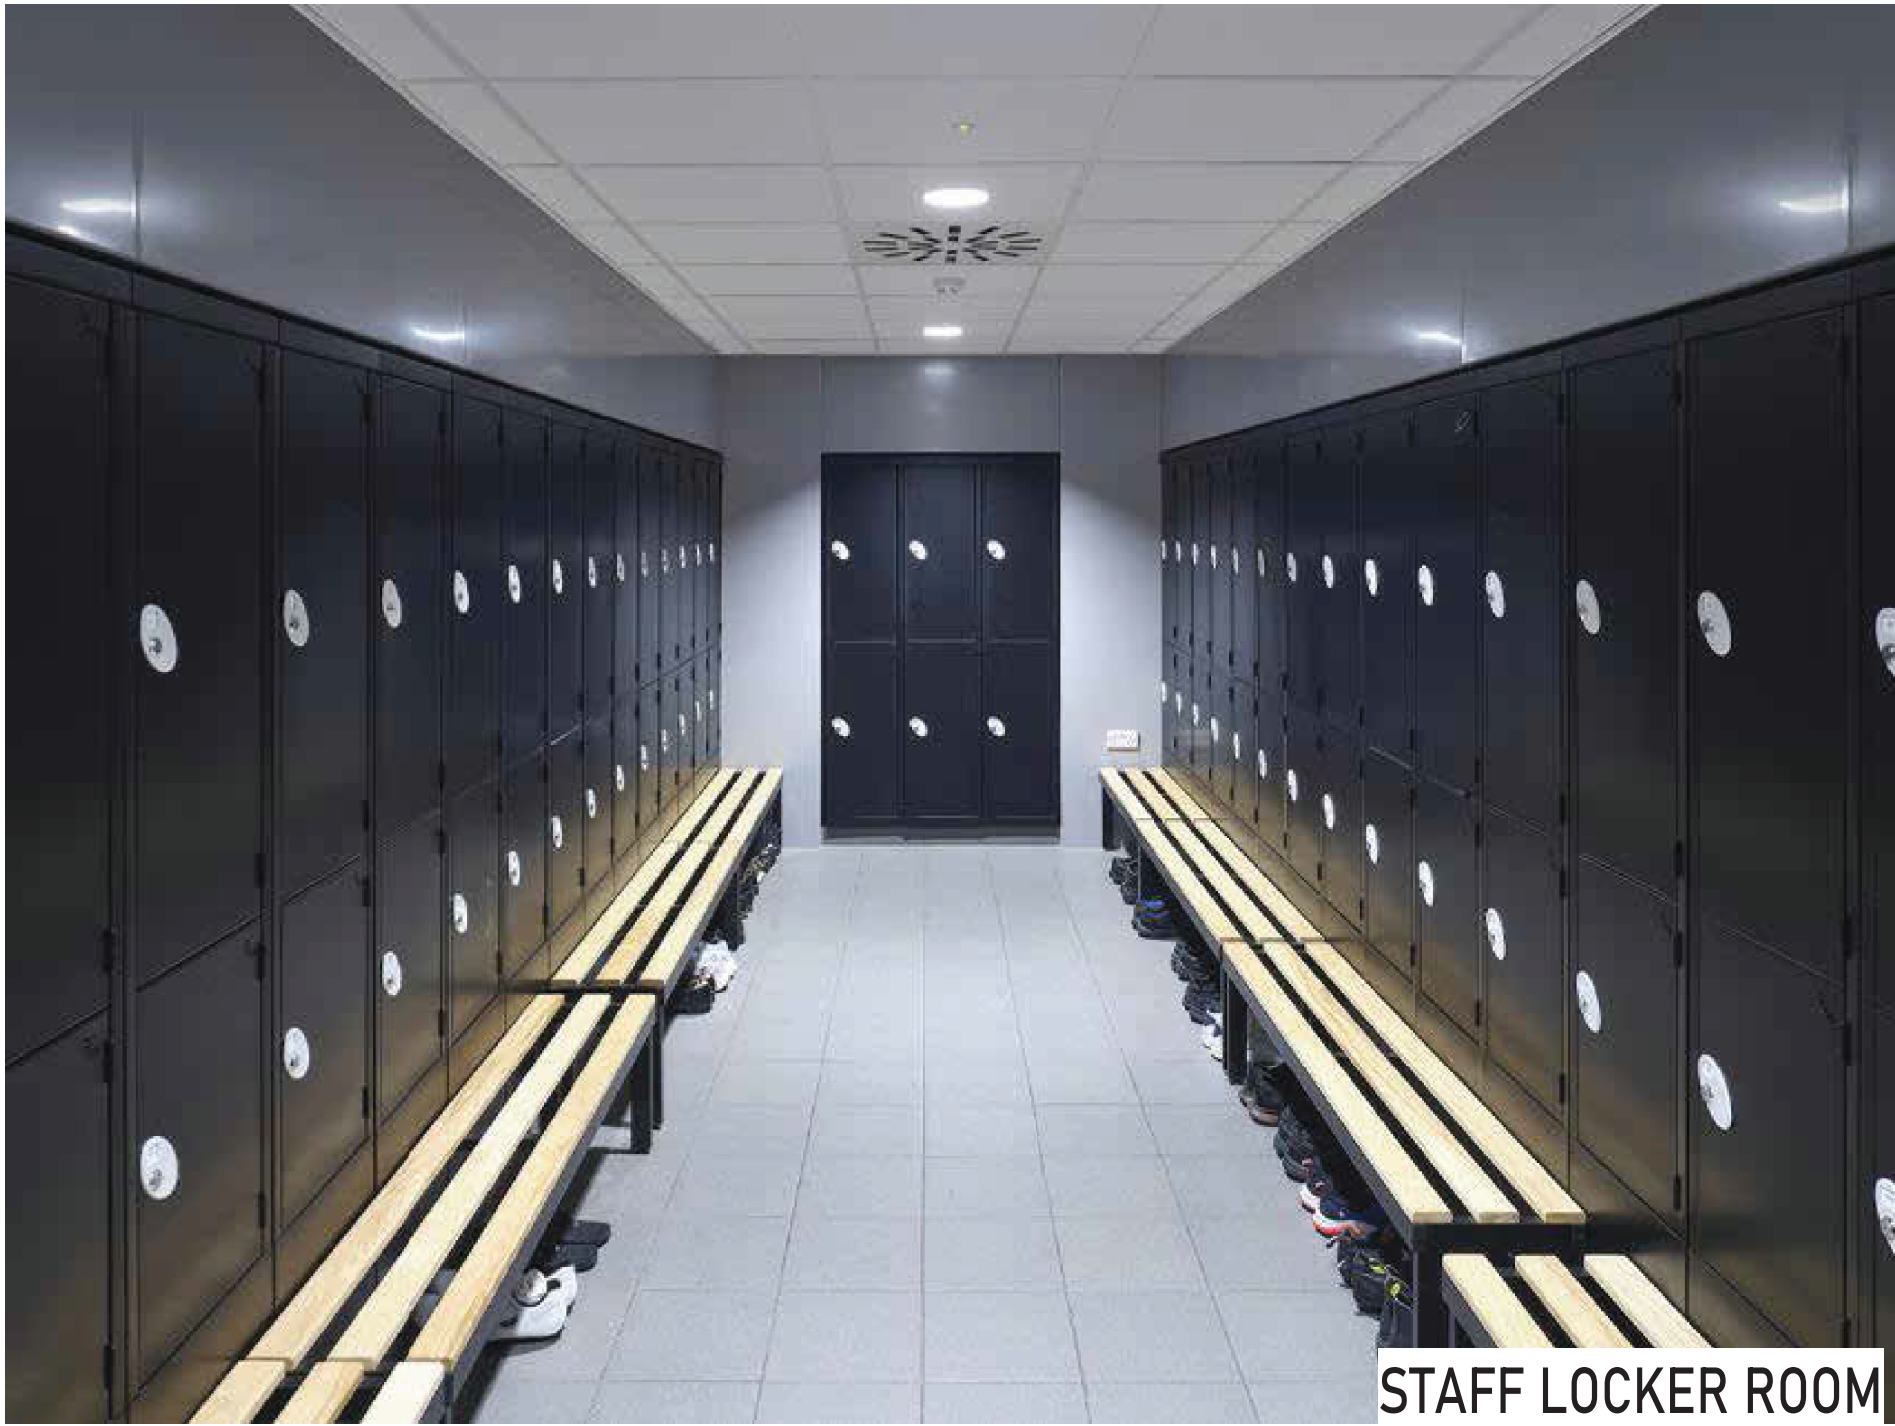

STAFF LOCKER ROOM



CAR WASH AREA

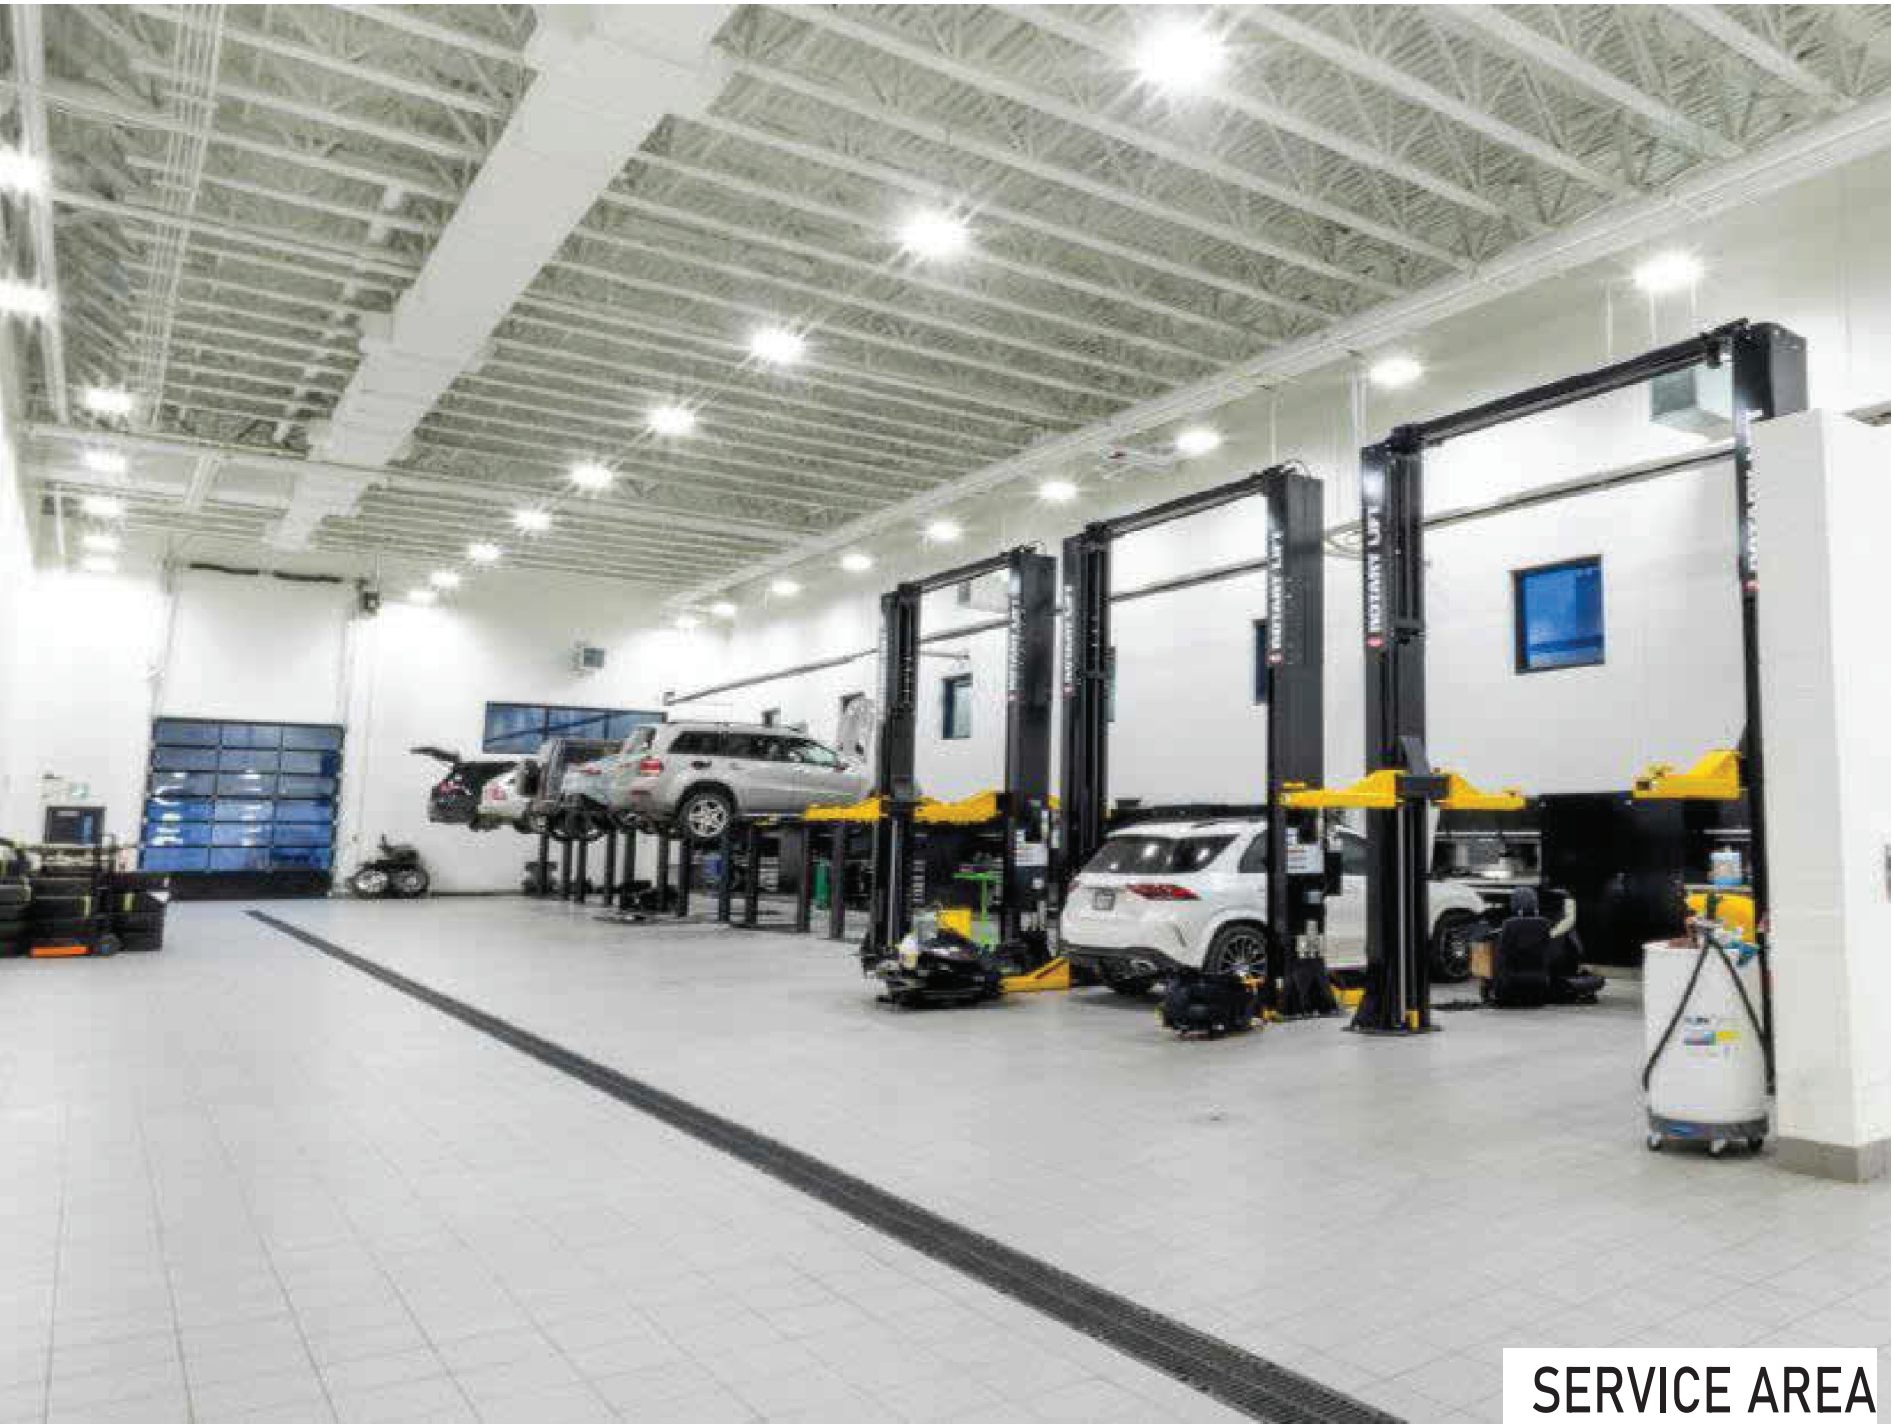


SERVICE AREA



STAFF DINING ROOM



STAFF KITCHEN

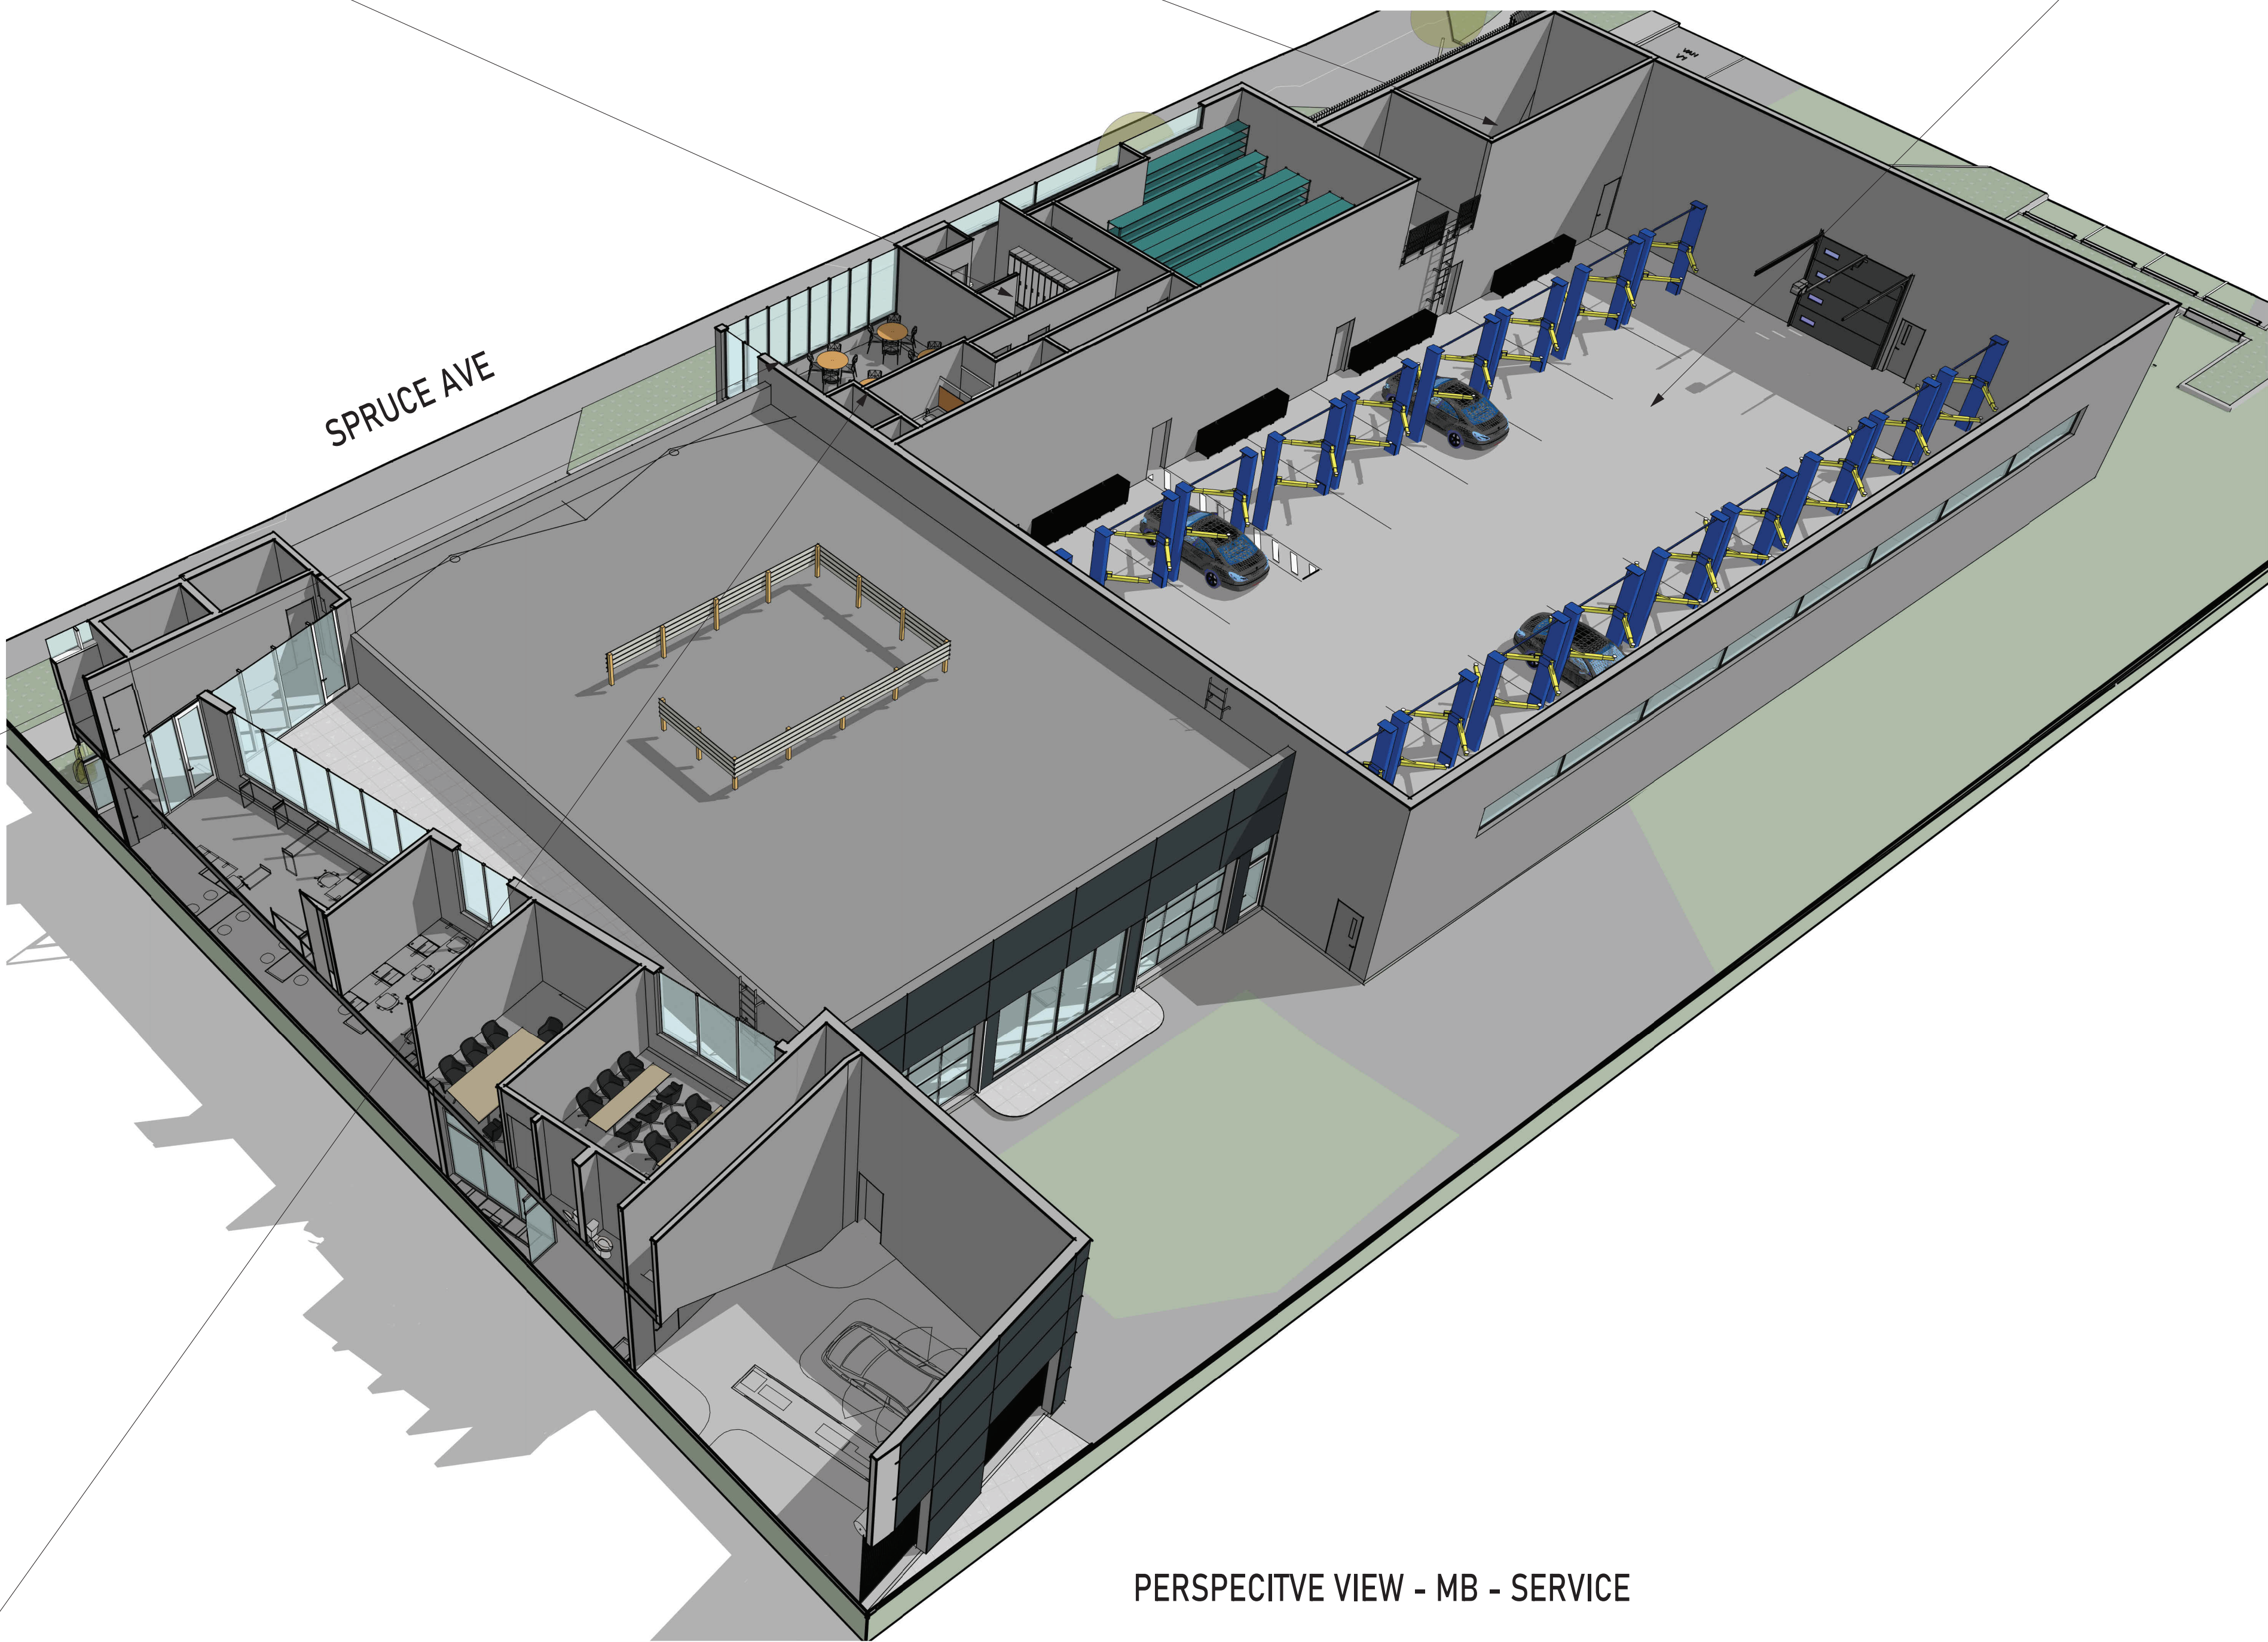

PERSPECTIVE VIEW - MB - SERVICE

UNION ARCHITECTURE

315-2840 Peatt Road, Langford, BC, V9B 3V4
250-590-0102
www.unionarchitecture.ca

SEAL:



COPYRIGHT RESERVED.
THIS DRAWING AND ALL COPYRIGHT
THEREON ARE THE SOLE AND EXCLUSIVE
PROPERTY OF UNION ARCHITECTURE
INC. ALL DIMENSIONS SHALL BE
VERIFIED BY THE CONTRACTOR BEFORE
COMMENCING WORK.

NO. ISSUED FOR: 1
DATE: 2024-04-13

PROJECT NAME:
MERCEDES BENZ

PROJECT ADDRESS:
2959 DOUGLAS ST, VICTORIA, BC V8T 4N1

DRAWING TITLE:
PERSPECTIVE VIEW - MB -
SERVICE AREA


PROJECT NO: 25017 DRAWN: KL

SCALE: REVIEWED: RP

DWG NO: DP09



(1) ALUMINUM STOREFRONT WINDOW/DOOR
COLOUR: CHARCOAL

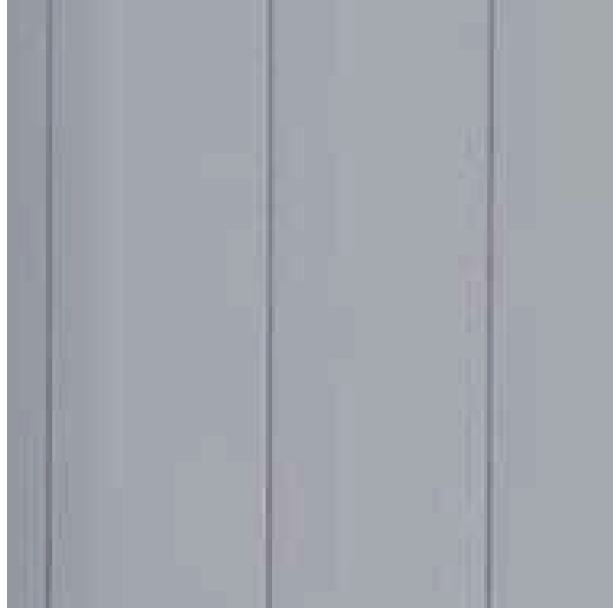


(2) METAL PANELS
COLOUR: GREY




(3) ALUMINUM SANDWICH PANELS
COLOUR: ANTHRACITE




(4) ARCHITECTURAL CONCRETE
COLOUR: WHITE

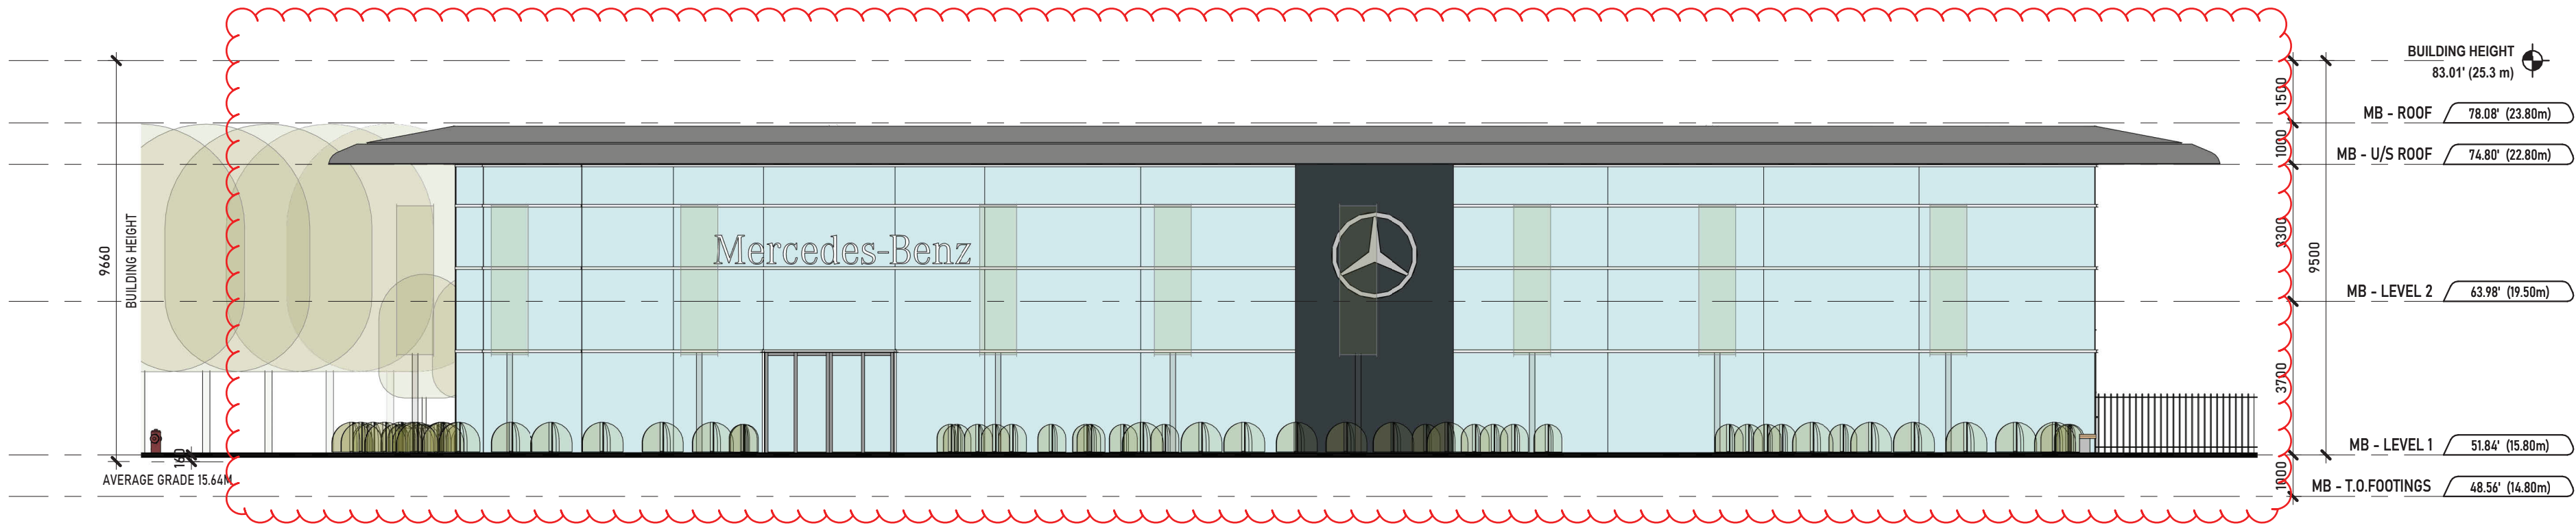

4 MERCEDES BENZ BUILDING ELEVATION - WEST
1:125

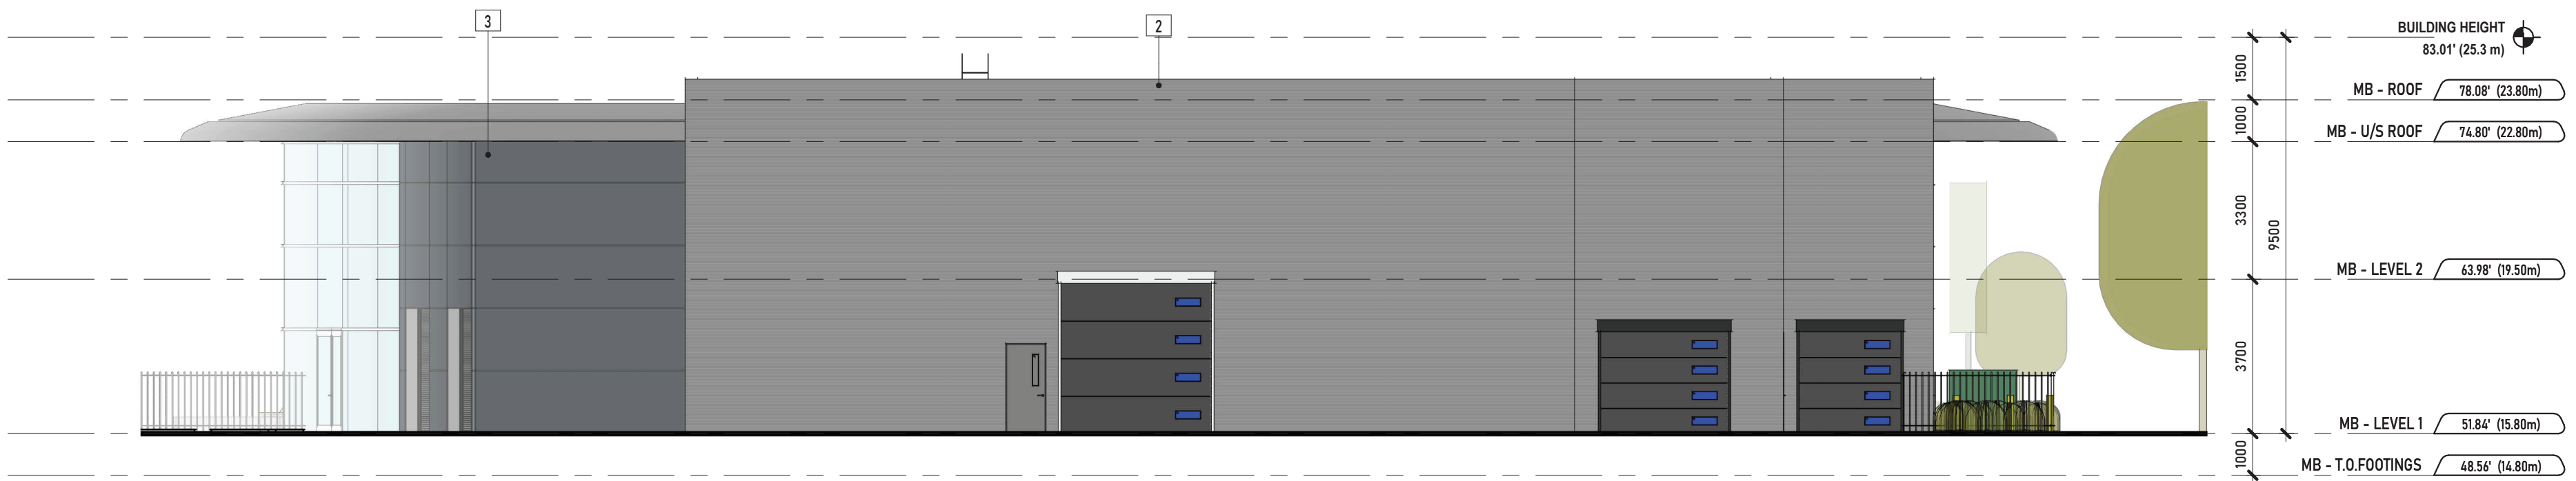

3 MERCEDES BENZ BUILDING ELEVATION - EAST
1:125

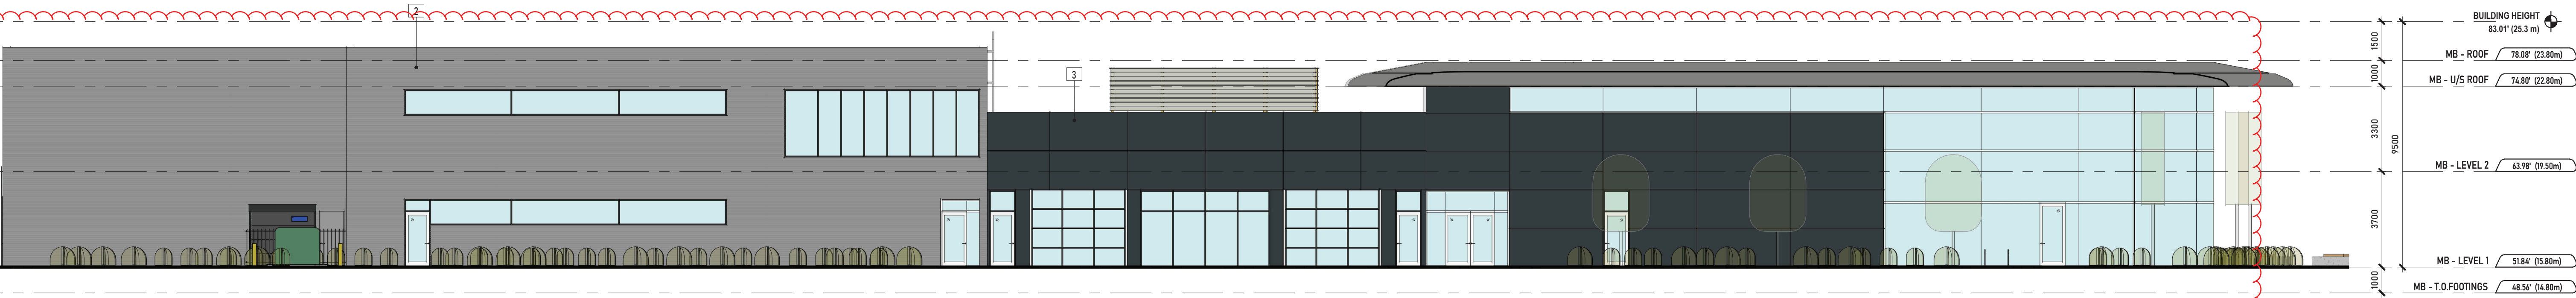

2 MERCEDES BENZ BUILDING ELEVATION - NORTH
1:125




1 MERCEDES BENZ BUILDING ELEVATION - SOUTH
1:125

UNION
ARCHITECTURE

315-2840 Peatt Road, Langford, BC, V9B 3V4
250-590-0102
www.unionarchitecture.ca

SEAL:

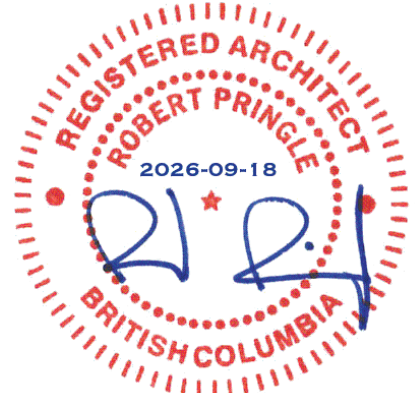

COPYRIGHT RESERVED.
THIS DRAWING AND ALL COPYRIGHT
THEREON ARE THE SOLE AND EXCLUSIVE
PROPERTY OF UNION ARCHITECTURE
INC. ALL DIMENSIONS SHALL BE
VERIFIED BY THE CONTRACTOR BEFORE
COMMENCING WORK.

NO. ISSUED FOR: DATE:
1 ISSUED FOR DEVELOPMENT PERMIT 2024-04-13

PROJECT NAME:
MERCEDES BENZ

PROJECT ADDRESS:
2959 DOUGLAS ST, VICTORIA, BC V8T 4N1

DRAWING TITLE:
ELEVATIONS - MERCEDES
BENZ BUILDING

PROJECT NO: 25017 DRAWN: KL

SCALE: REVIEWED: RP

DWG NO:

DP10

SEAL:



COPYRIGHT RESERVED.
THIS DRAWING AND ALL COPYRIGHT
THEREIN ARE THE SOLE AND EXCLUSIVE
PROPERTY OF UNION ARCHITECTURE
INC. ALL DIMENSIONS SHALL BE
VERIFIED BY THE CONTRACTOR BEFORE
COMMENCING WORK.

NO. ISSUED FOR: DATE:
1 ISSUED FOR DEVELOPMENT PERMIT 2024-04-13

PROJECT NAME:
MERCEDES BENZ

PROJECT ADDRESS:
2959 DOUGLAS ST, VICTORIA, BC V8T 4N1


DRAWING TITLE:
BUILDING SECTIONS -
MERCEDES BENZ BUILDING

PROJECT NO: 25017 DRAWN: KL


SCALE: REVIEWED: RP

DWG NO:


DP11

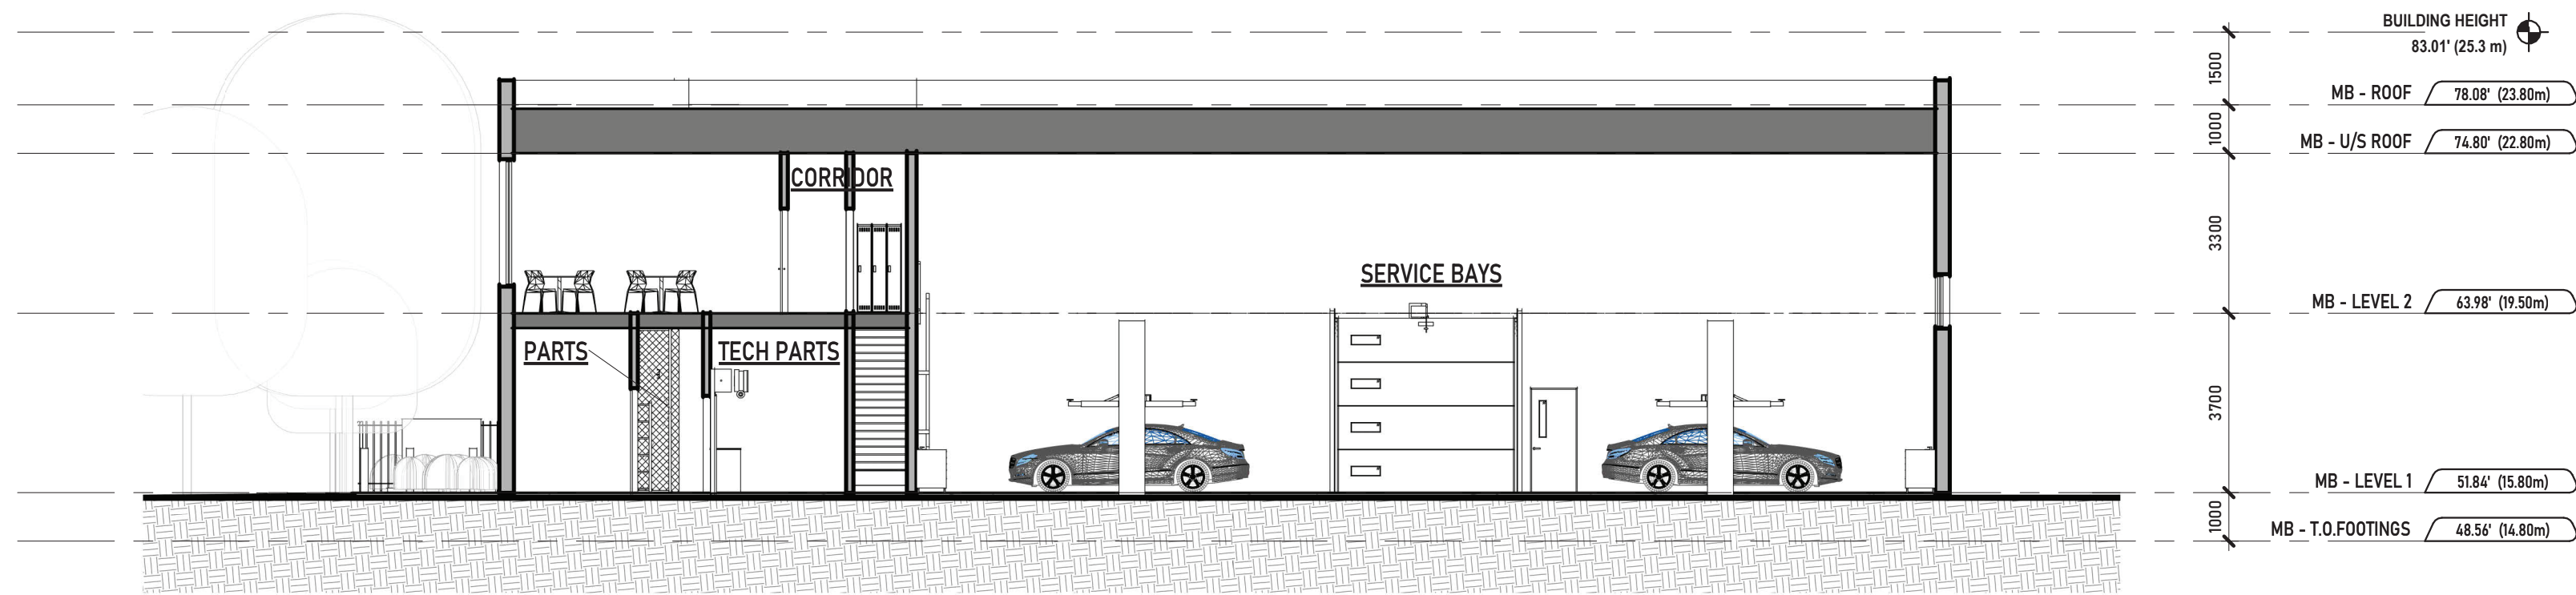

3 (DP) BUILDING SECTIONS - MB - SECTION 03
DP04 1:125

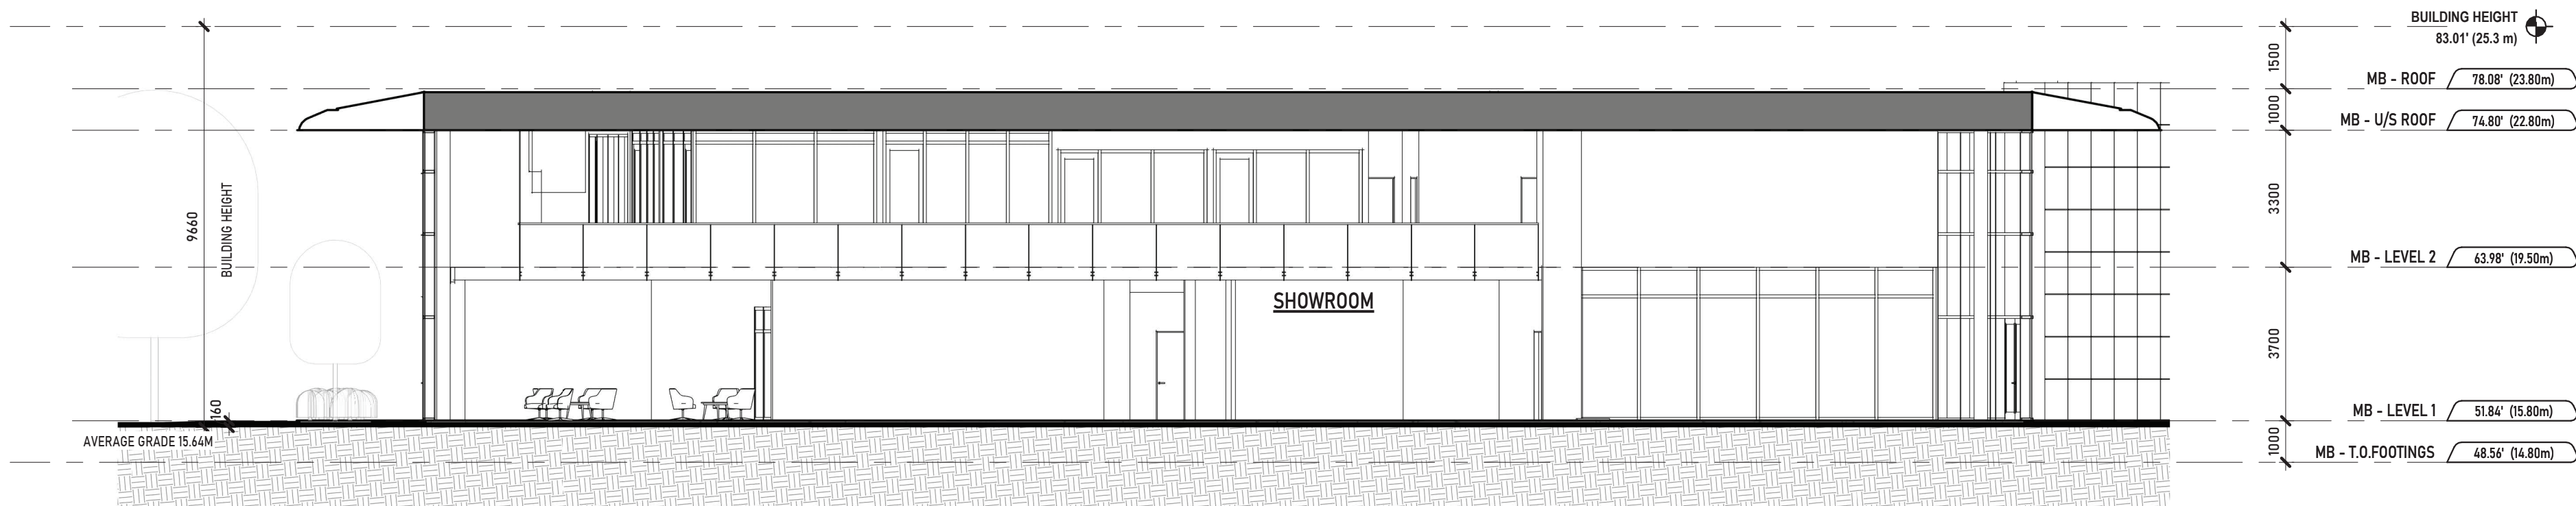

2 (DP) BUILDING SECTIONS - MB - SECTION 02
DP04 1:125

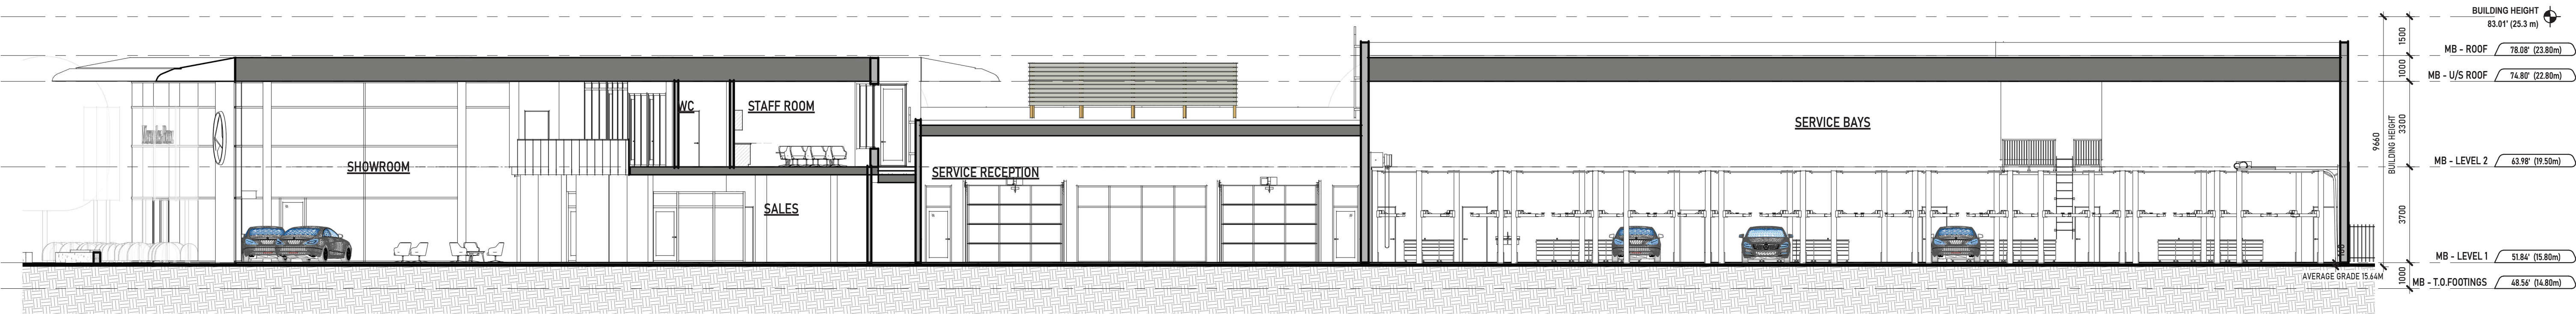

1 (DP) BUILDING SECTIONS - MB - SECTION 01
DP04 1:125


SUMMIT GARAGE




SPRINTER VAN SHOWROOM



WELCOME AREA

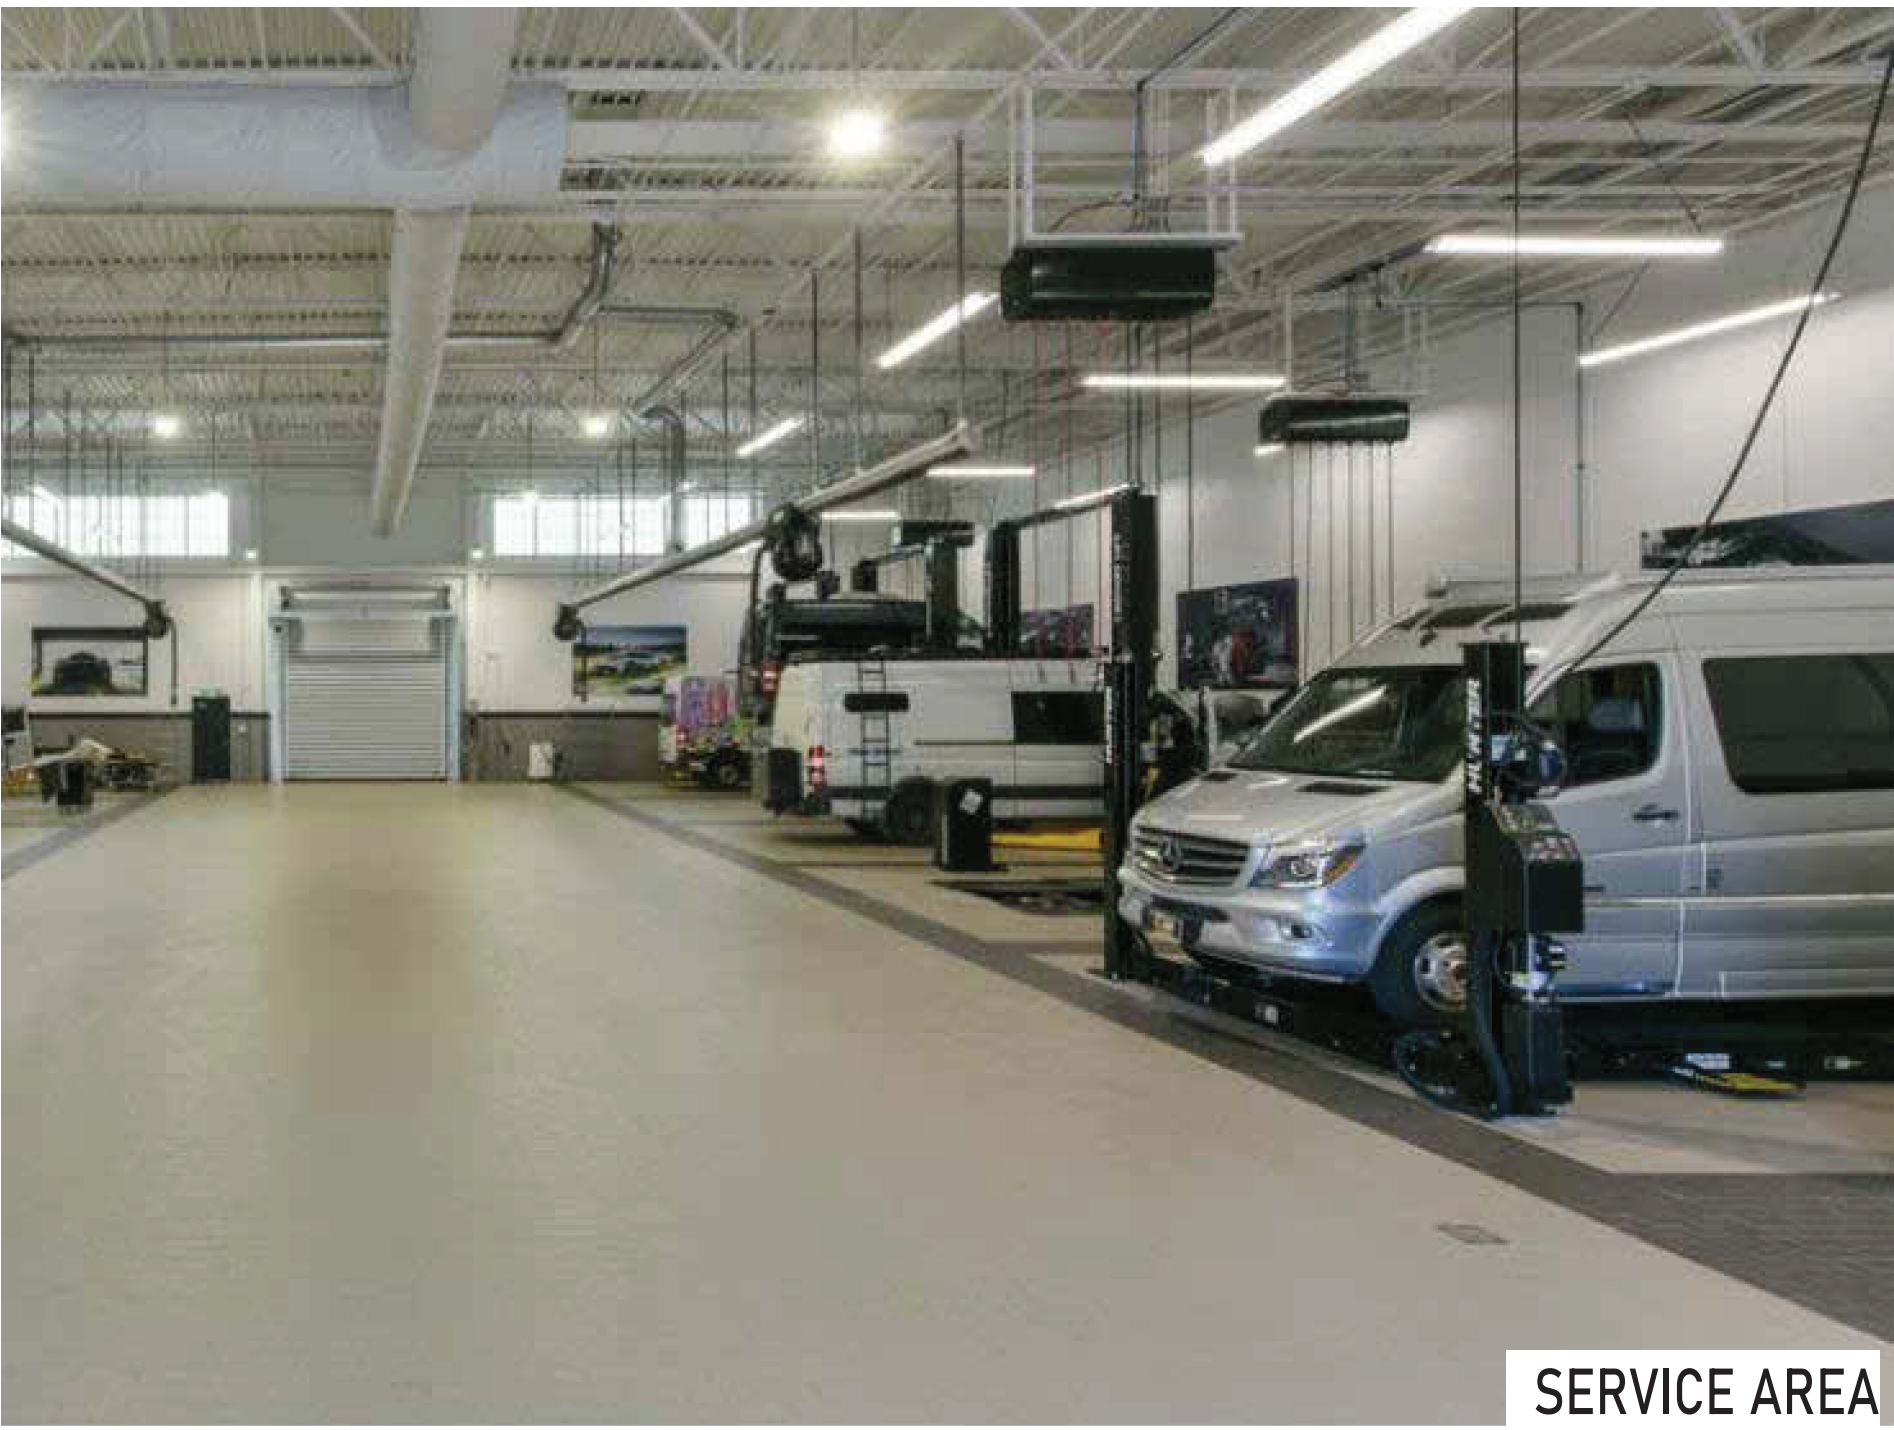

SERVICE AREA

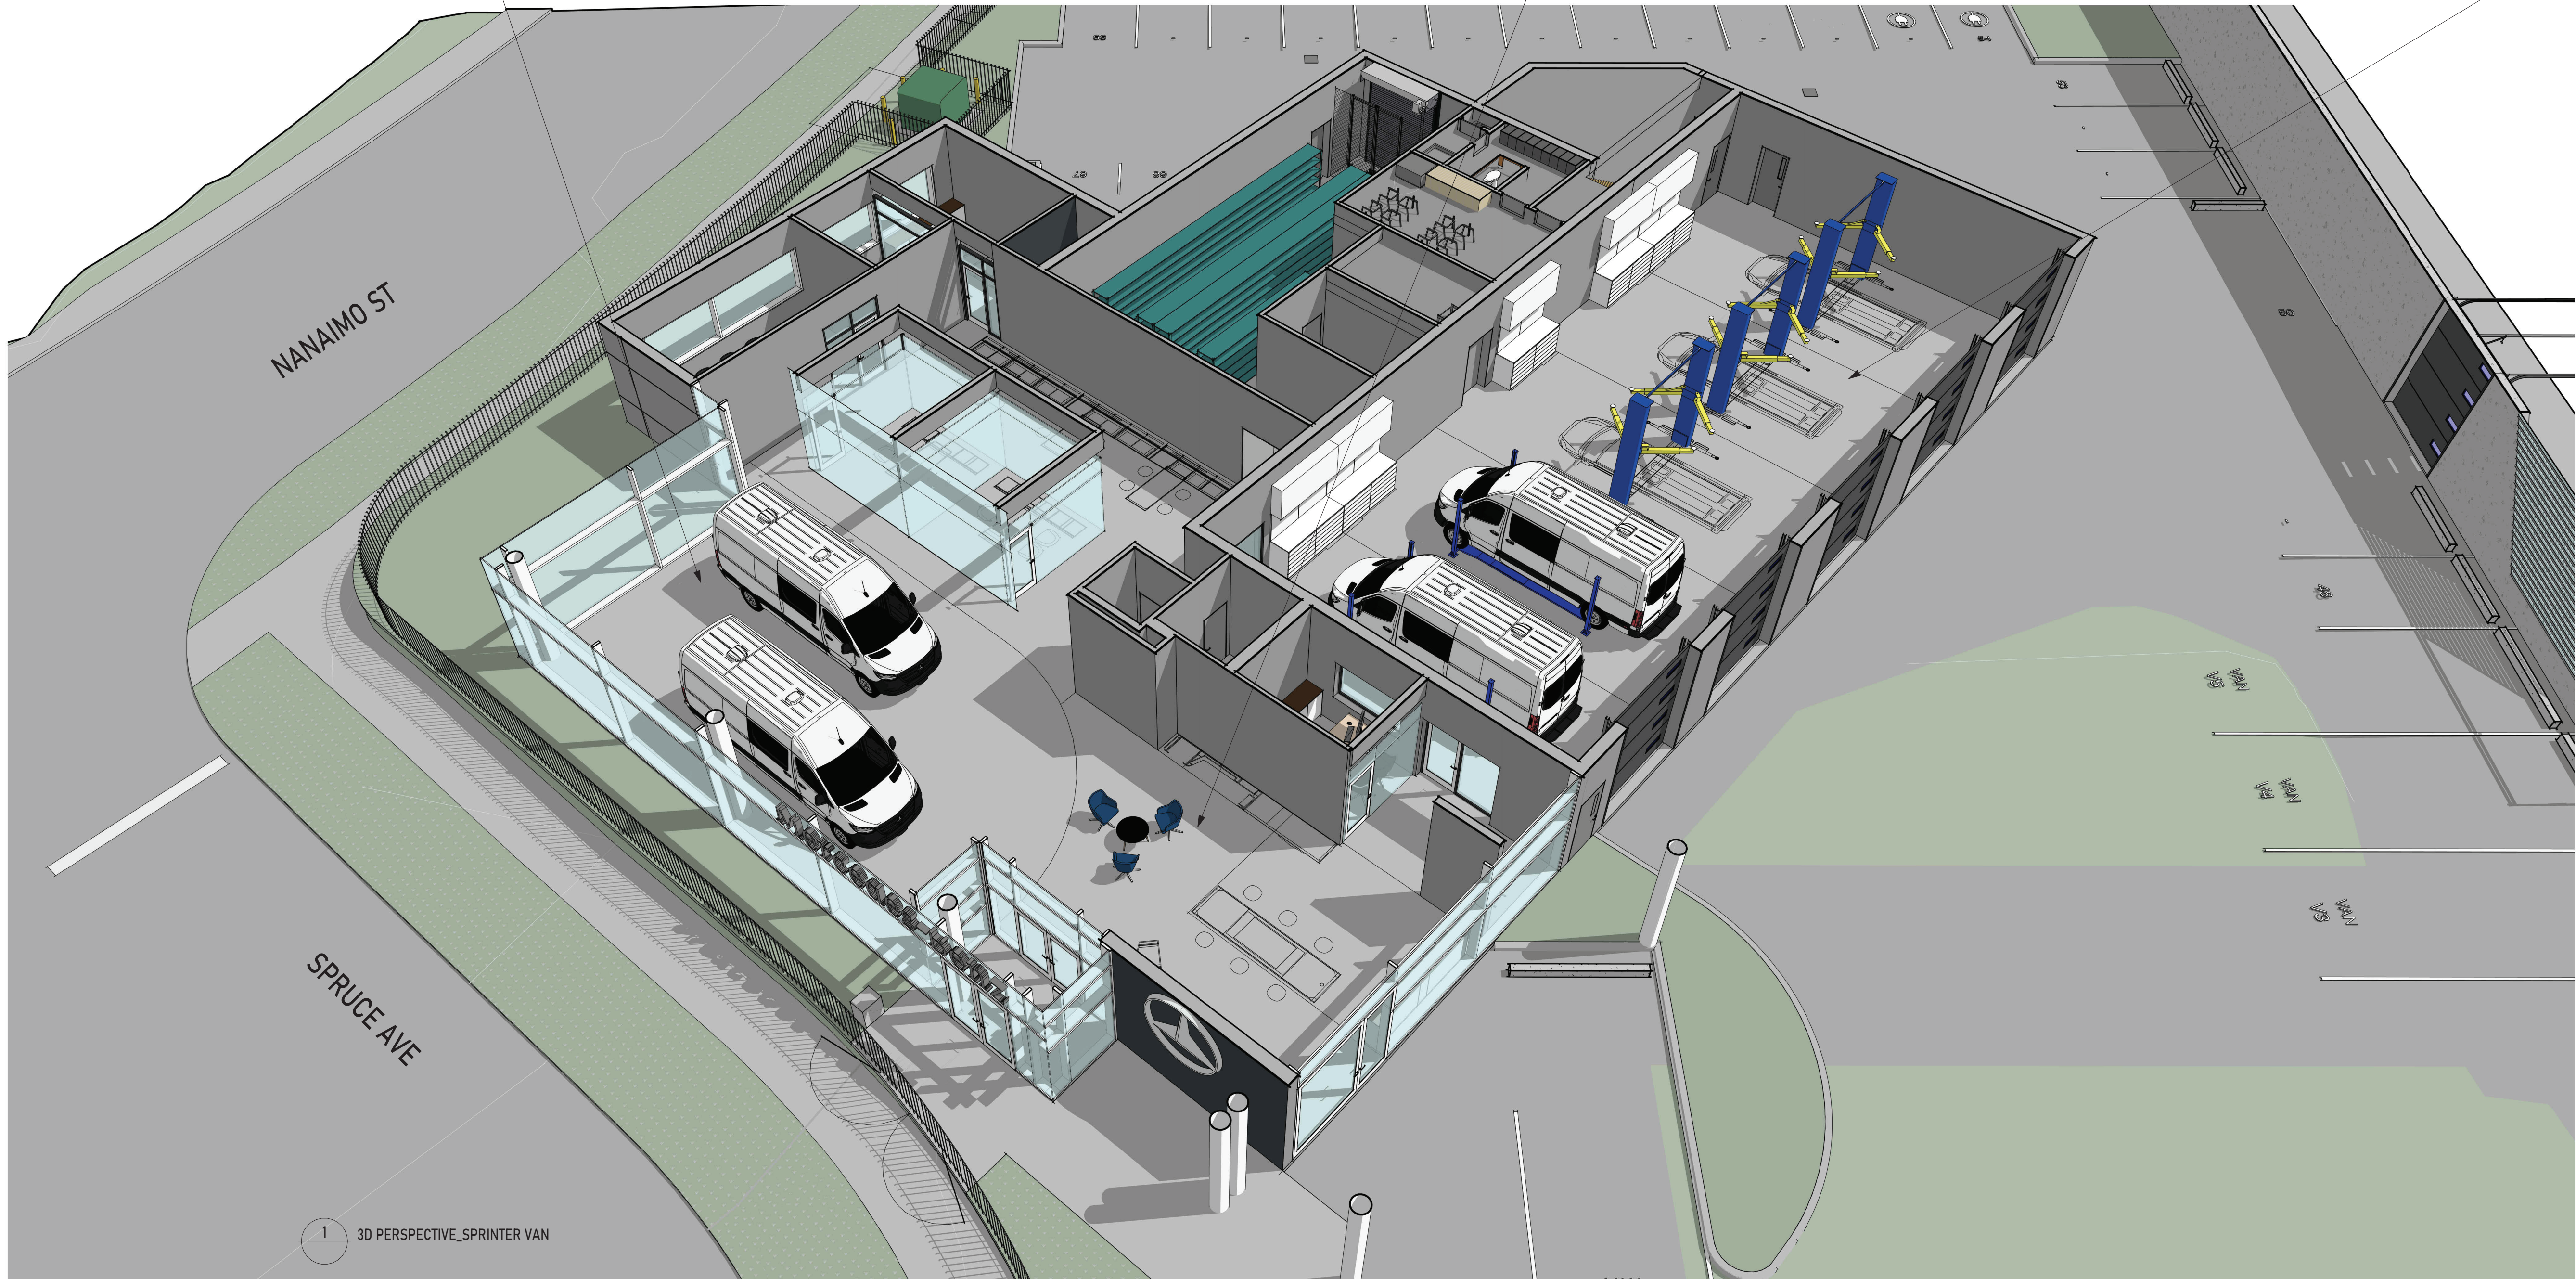


1 3D PERSPECTIVE_SPRINTER VAN

PERSPECTIVE VIEW - VB

UNION
ARCHITECTURE

315-2840 Peatt Road, Langford, BC, V9B 3V4
250-590-0102
www.unionarchitecture.ca

SEAL:

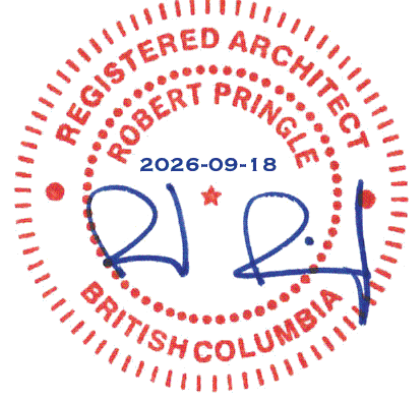

COPYRIGHT RESERVED.
THIS DRAWING AND ALL COPYRIGHT
THEREIN ARE THE SOLE AND EXCLUSIVE
PROPERTY OF UNION ARCHITECTURE
INC. ALL DIMENSIONS SHALL BE
VERIFIED BY THE CONTRACTOR BEFORE
COMMENCING WORK.

NO. 1 ISSUED FOR: 25017
ISSUED FOR DEVELOPMENT PERMIT

DATE: 2024-04-13

PROJECT NAME:
MERCEDES BENZ

PROJECT ADDRESS:
2959 DOUGLAS ST, VICTORIA, BC V8T 4N1

DRAWING TITLE:
PERSPECTIVE VIEW - SB

PROJECT NO: 25017 DRAWN: JR


SCALE: REVIEWED: RP

DWG NO:

DP13



(1) ALUMINUM STOREFRONT WINDOW/DOOR
COLOUR: CHARCOAL

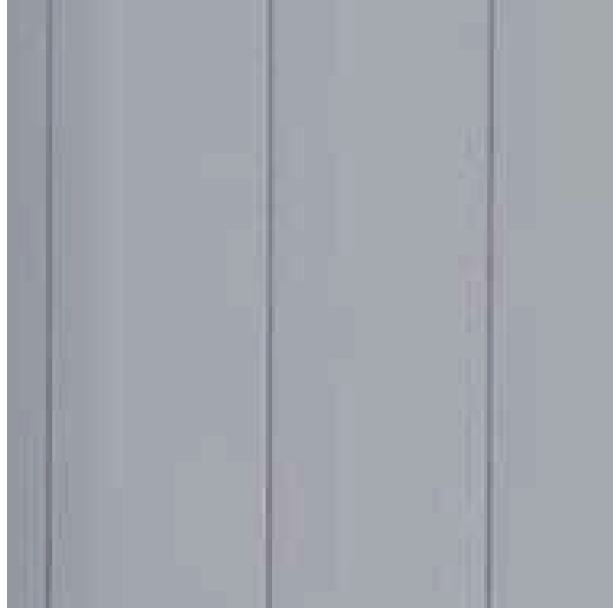


(2) METAL PANELS
COLOUR: GREY



(3) ALUMINUM SANDWICH PANELS
COLOUR: ANTHRACITE



(4) ARCHITECTURAL CONCRETE
COLOUR: WHITE

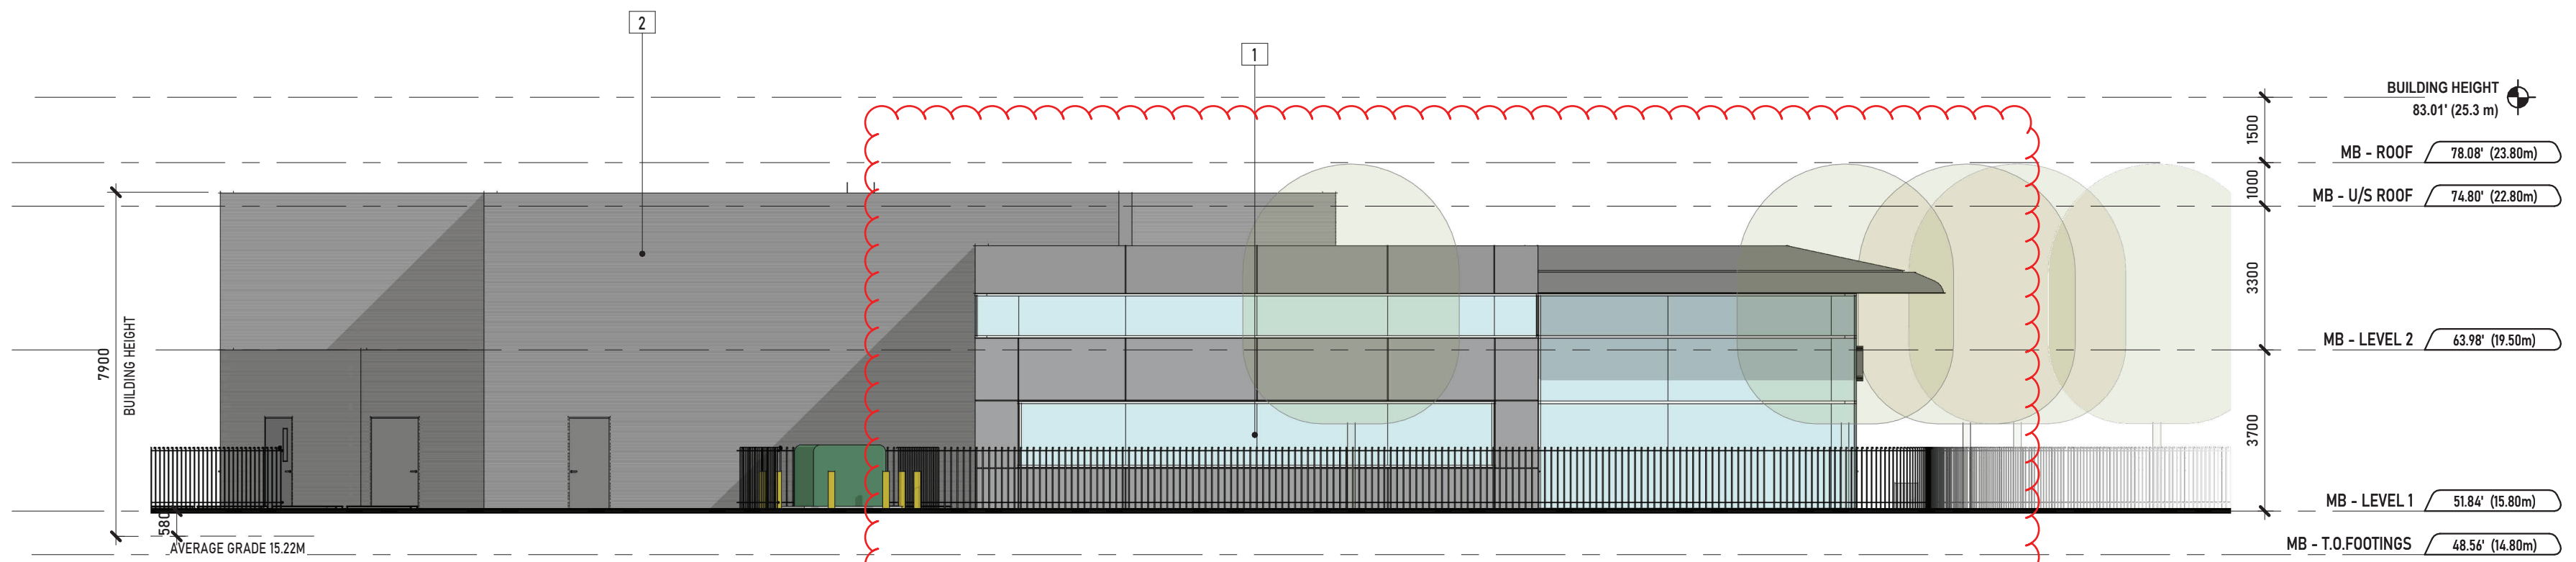


4 SPRINTER BUILDING ELEVATION - EAST
1:125



3 SPRINTER BUILDING ELEVATION - SOUTH
1:125



2 SPRINTER BUILDING ELEVATION - WEST
1:125

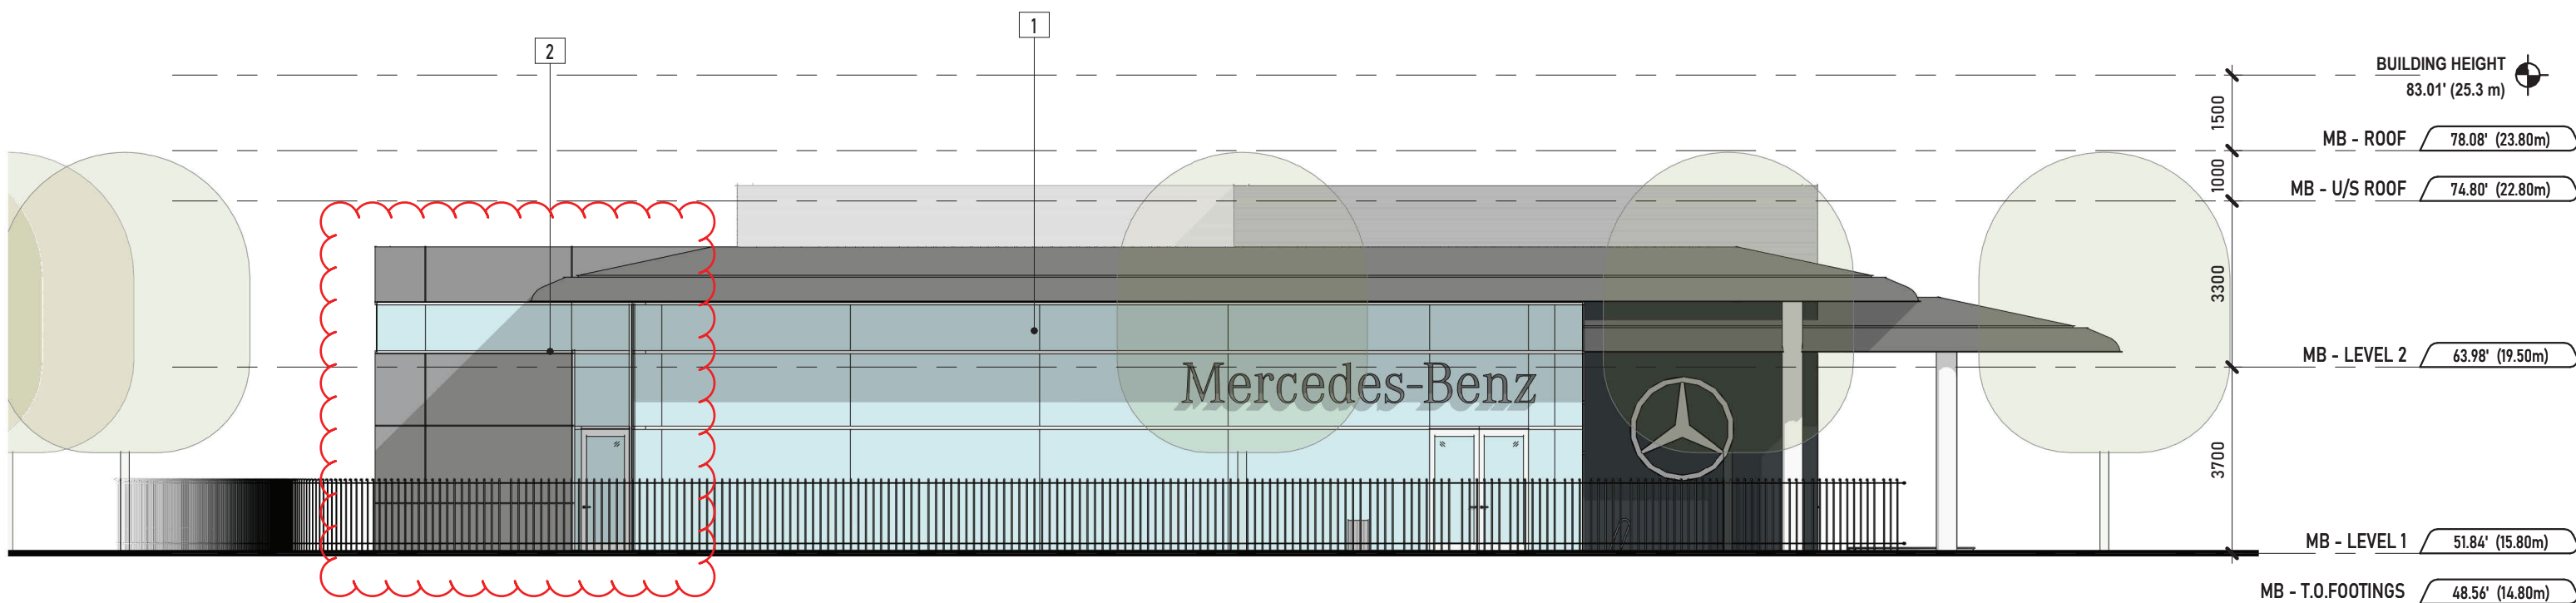


1 SPRINTER BUILDING ELEVATION - NORTH
1:125

UNION
ARCHITECTURE

315-2840 Peatt Road, Langford, BC, V9B 3V4
250-590-0102
www.unionarchitecture.ca

SEAL:

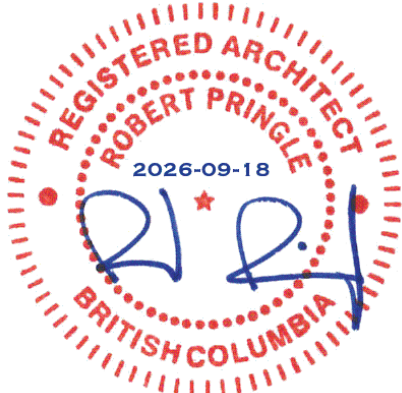

COPYRIGHT RESERVED.
THIS DRAWING AND ALL COPYRIGHT
THEREIN ARE THE SOLE AND EXCLUSIVE
PROPERTY OF UNION ARCHITECTURE
INC. ALL DIMENSIONS SHALL BE
VERIFIED BY THE CONTRACTOR BEFORE
COMMENCING WORK.

NO. ISSUED FOR: DATE:
1 ISSUED FOR DEVELOPMENT PERMIT 2024-04-13

PROJECT NAME:
MERCEDES BENZ

PROJECT ADDRESS:
2959 DOUGLAS ST, VICTORIA, BC V8T 4N1


DRAWING TITLE:
ELEVATIONS - SPRINTER
VAN BUILDING

PROJECT NO: 25017 DRAWN: KL


SCALE: REVIEWED: RP

DWG NO:


DP14

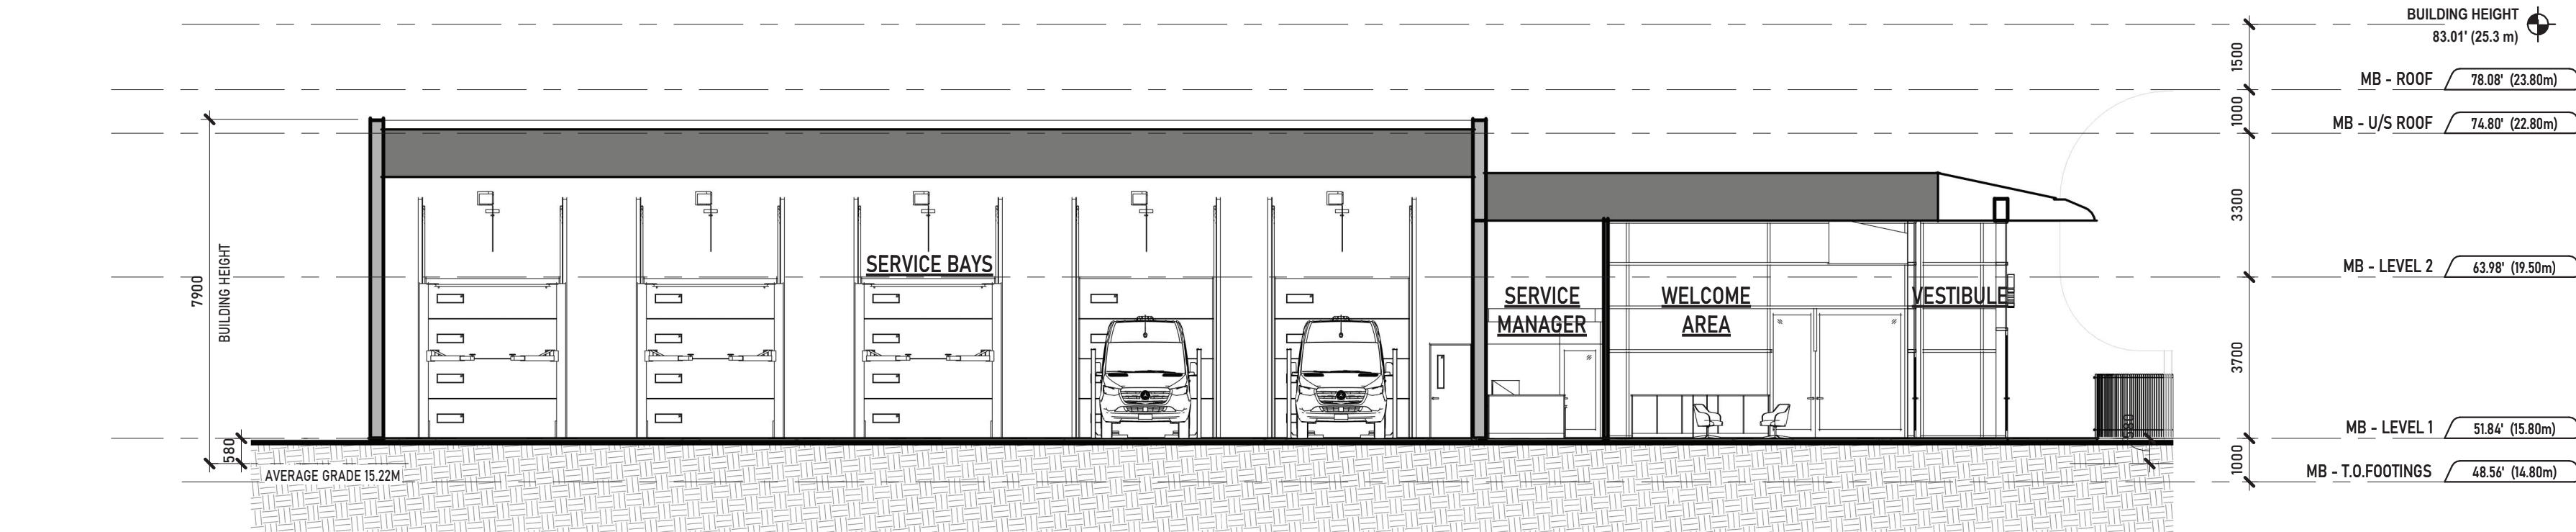


4 (DP) BUILDING SECTIONS - SB - SECTION 04
1:125

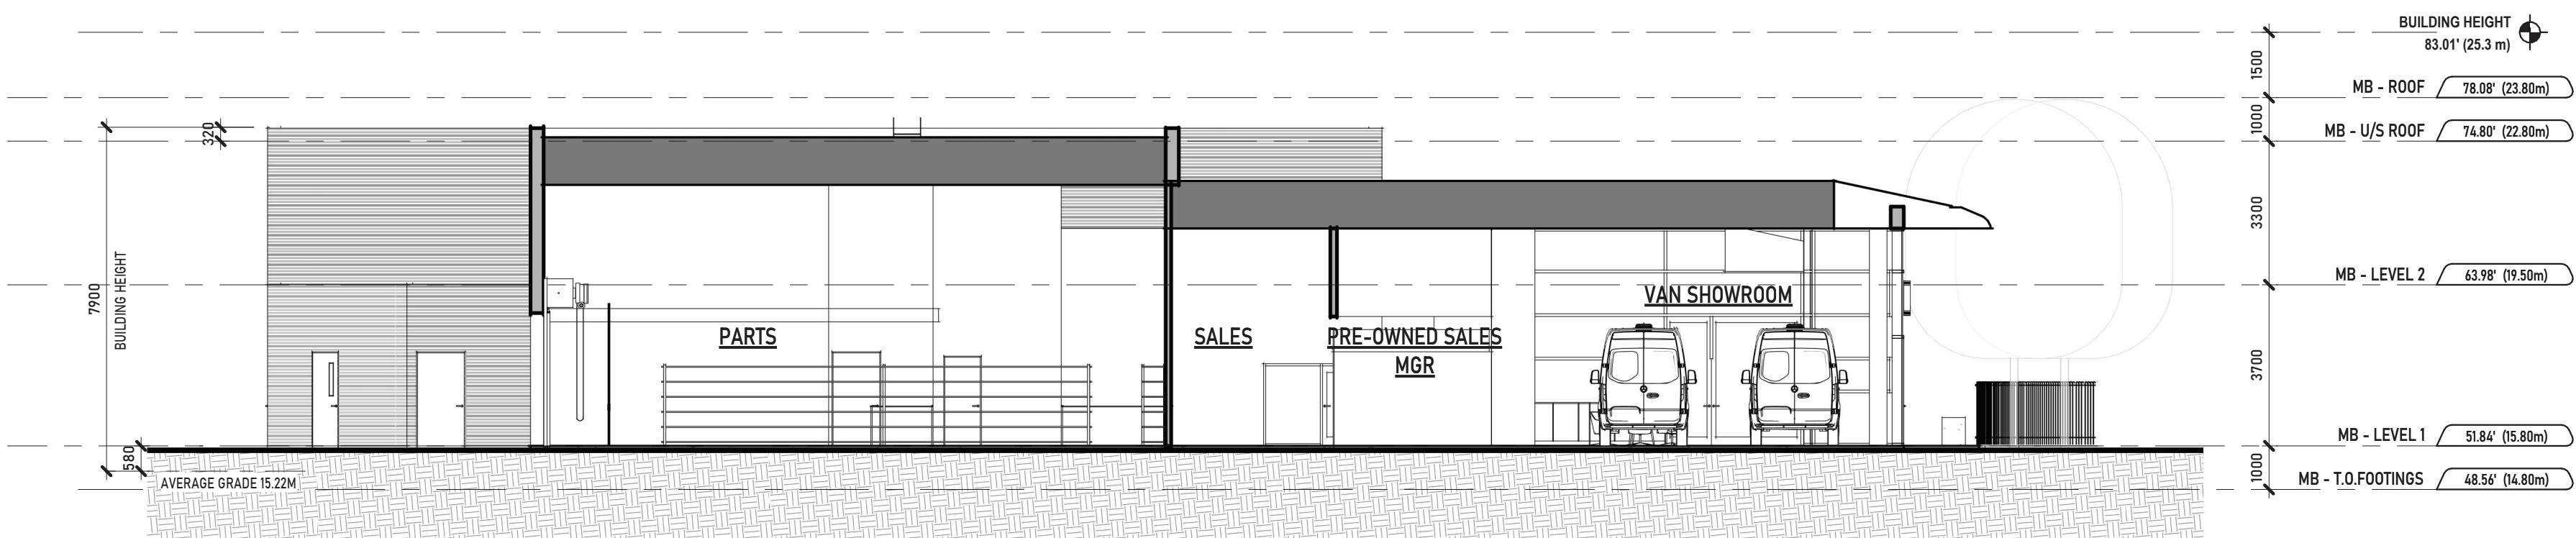

3 (DP) BUILDING SECTIONS - SB - SECTION 03
1:125

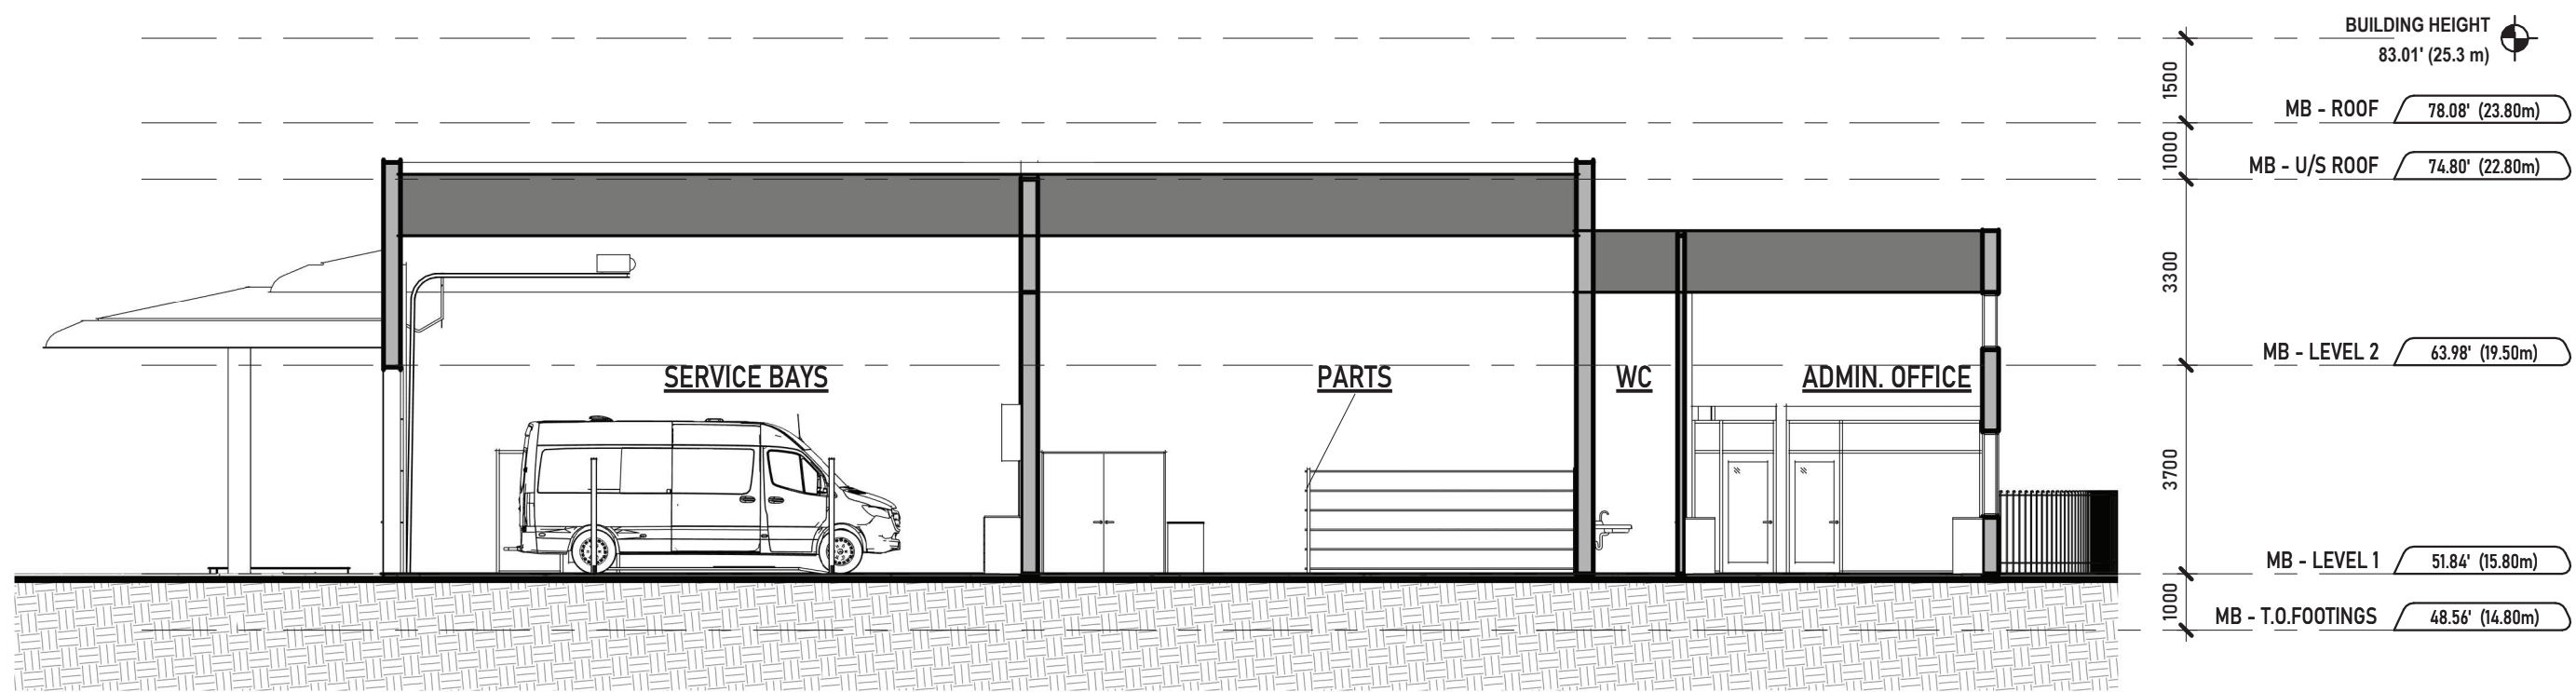

2 (DP) BUILDING SECTIONS - SB - SECTION 02
1:125

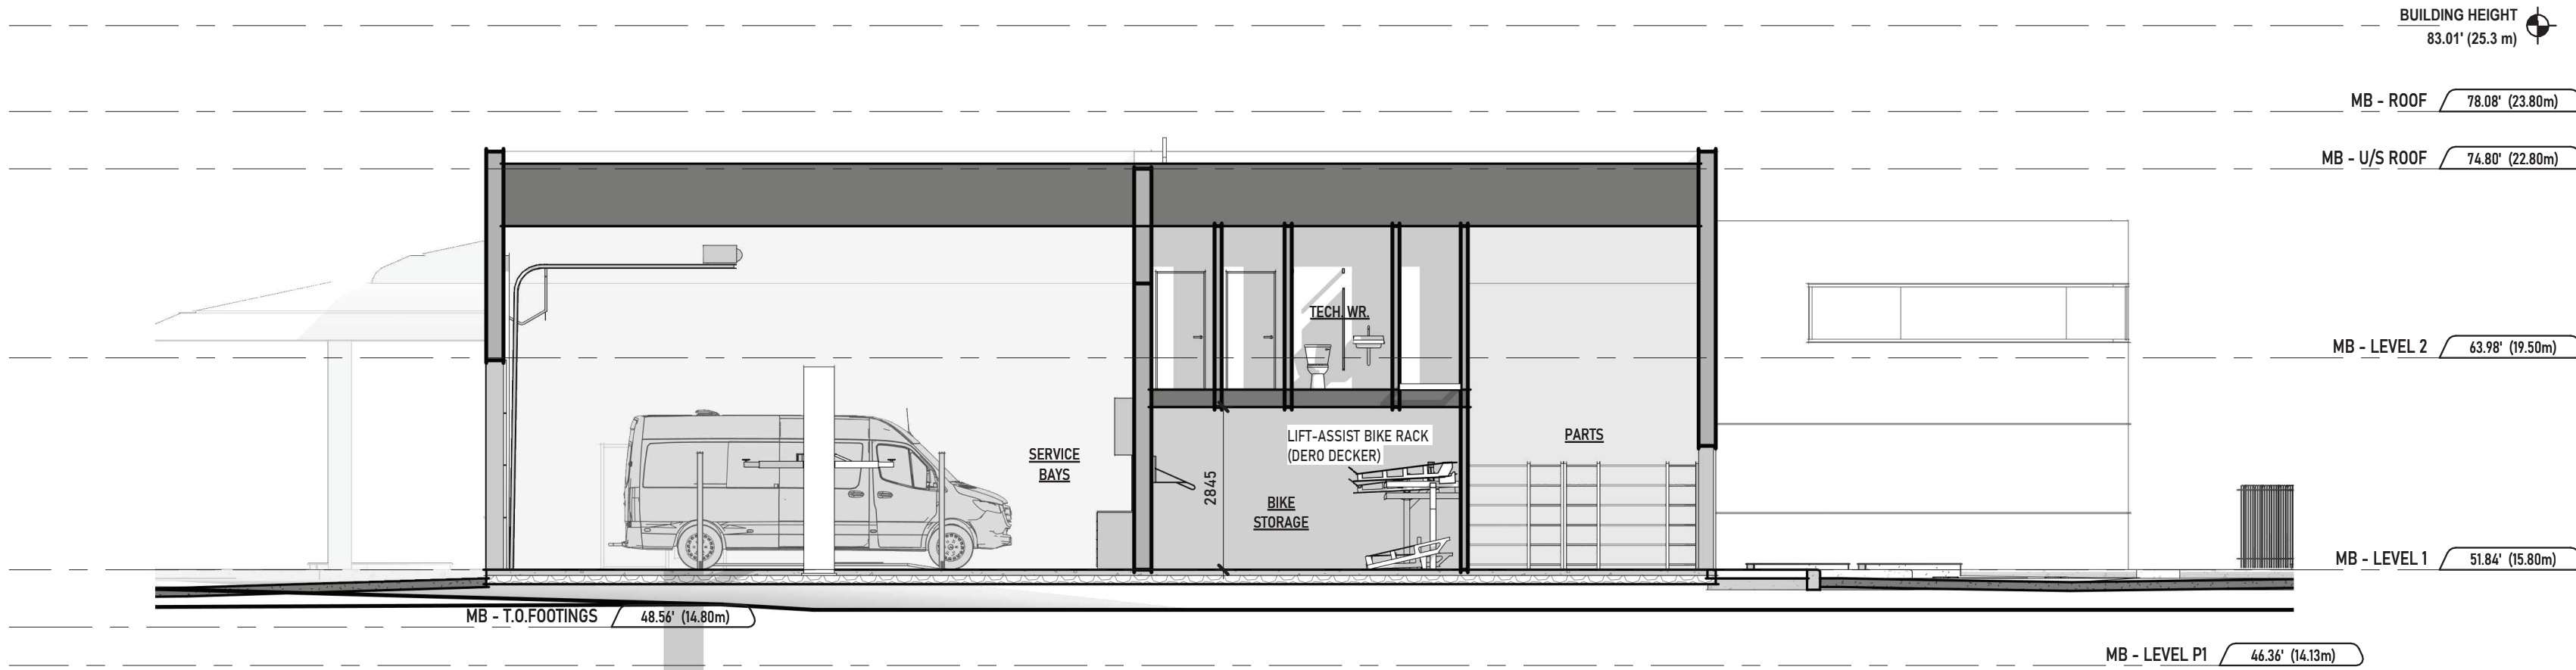


1 (DP) BUILDING SECTIONS - SB - SECTION 01
1:100

UNION
ARCHITECTURE

315-2840 Peatt Road, Langford, BC, V9B 3V4
250-590-0102
www.unionarchitecture.ca

SEAL:

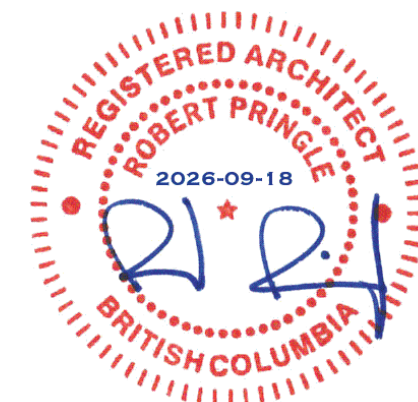

COPYRIGHT RESERVED.
THIS DRAWING AND ALL COPYRIGHT
THEREIN ARE THE SOLE AND EXCLUSIVE
PROPERTY OF UNION ARCHITECTURE
INC. ALL DIMENSIONS SHALL BE
VERIFIED BY THE CONTRACTOR BEFORE
COMMENCING WORK.

NO. ISSUED FOR: DATE:
1 ISSUED FOR DEVELOPMENT PERMIT 2024-04-13

PROJECT NAME:
MERCEDES BENZ

PROJECT ADDRESS:
2959 DOUGLAS ST, VICTORIA, BC V8T 4N1


DRAWING TITLE:
BUILDING SECTIONS -
SPRINTER VAN BUILDING

PROJECT NO: 25017 DRAWN: JR

SCALE: REVIEWED: RP

DWG NO:

DP15

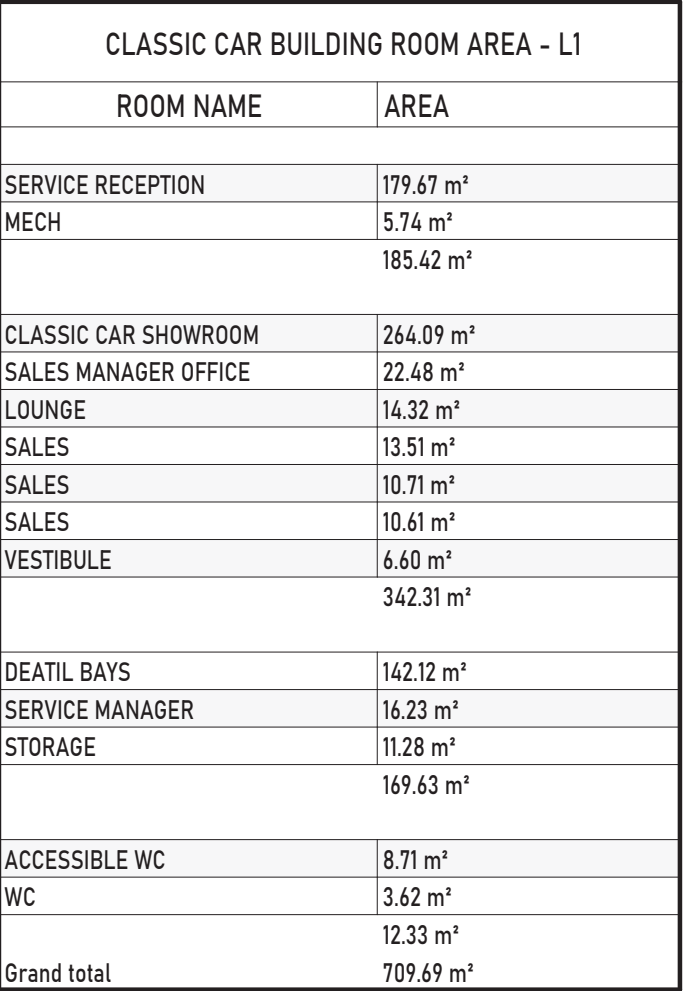


315-2840 Peatt Road, Langford, BC, V9B 3V4
250-590-0102
www.unionarchitecture.ca

SEAL:



COPYRIGHT RESERVED.
THIS DRAWING AND ALL COPYRIGHT
THEREIN ARE THE SOLE AND EXCLUSIVE
PROPERTY OF UNION ARCHITECTURE
INC. ALL DIMENSIONS SHALL BE
VERIFIED BY THE CONTRATOR BEFORE
COMMENCING WORK

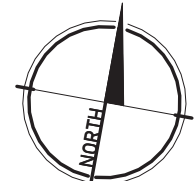

NO. ISSUED FOR:

1 ISSUED FOR DEVELOPMENT PERMIT
2 ISSUED FOR COORDINATION

DATE:

2026-04-13
2026-07-09

PROJECT NAME:
MERCEDES BENZ

PROJECT ADDRESS:
2959 DOUGLAS ST, VICTORIA, BC V8T 4N1


DRAWING TITLE:
FLOOR PLAN - CC - LEVEL 1

PROJECT NO: 25017 | DRAWN: JR

SCALE:	REVIEWED:	RF
--------	-----------	----

DWG NO:


DP16

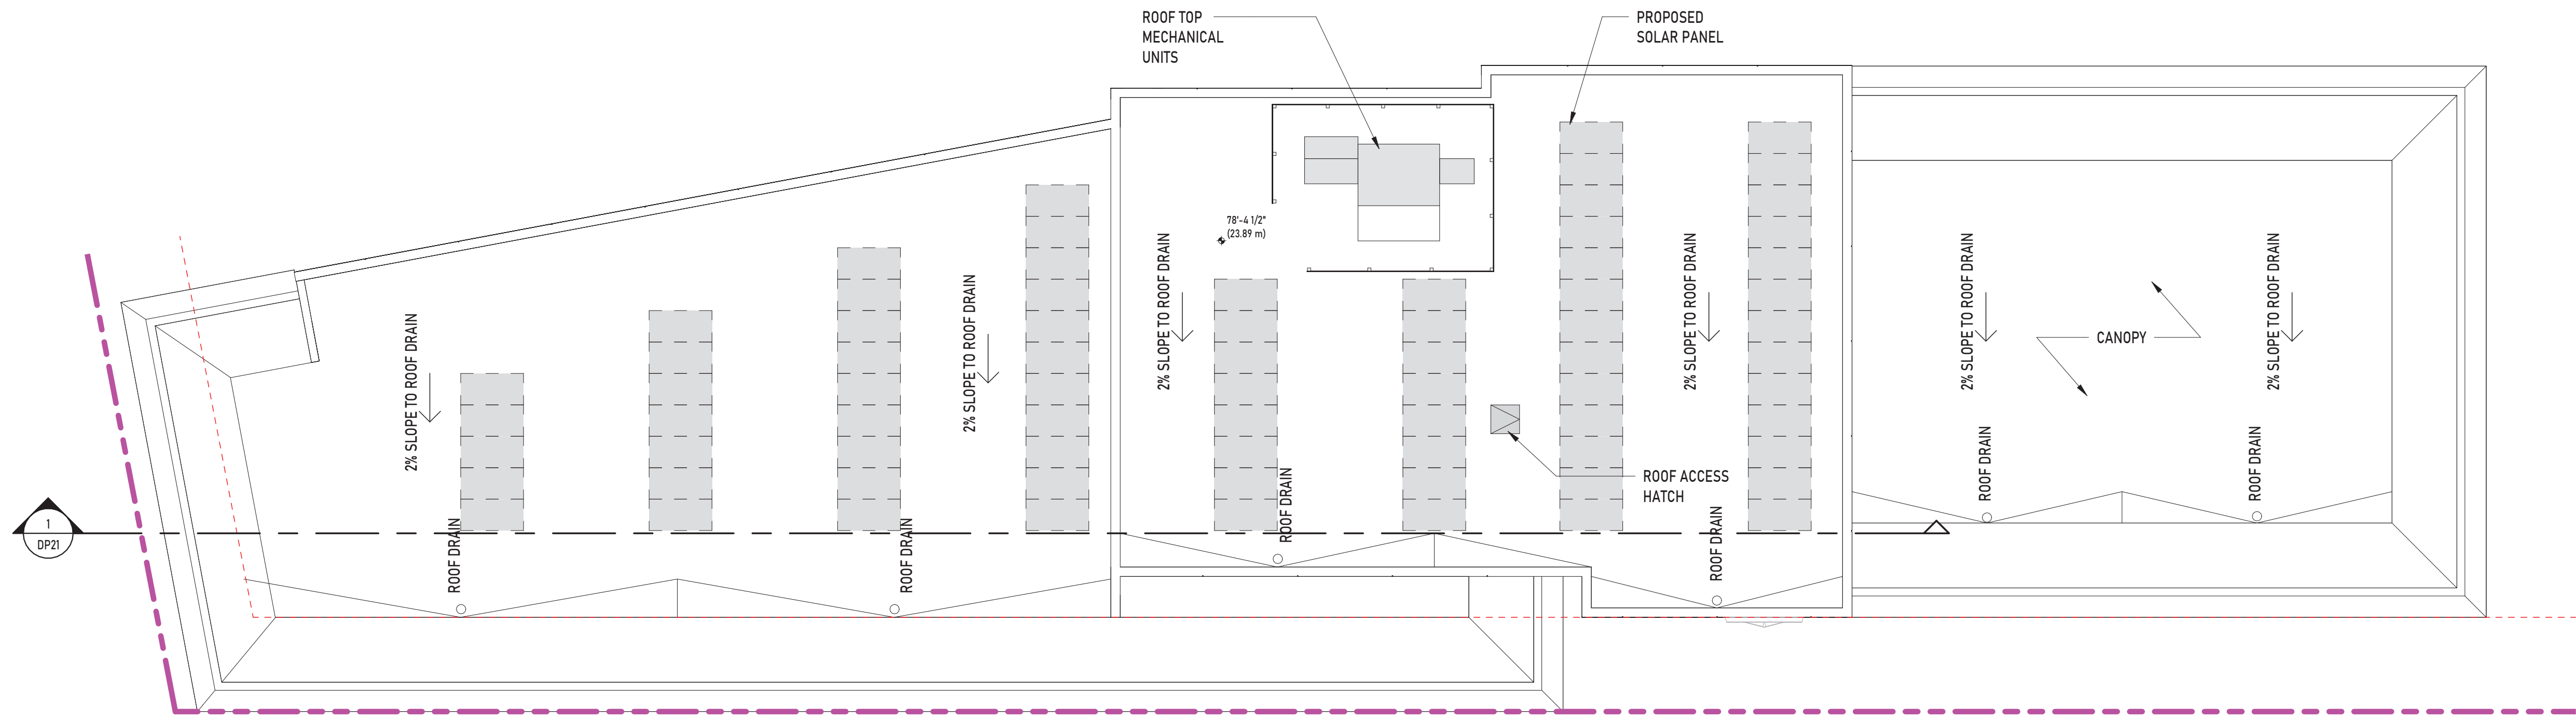

SEAL:



COPYRIGHT RESERVED.
THIS DRAWING AND ALL COPYRIGHT
THEREIN ARE THE SOLE AND EXCLUSIVE
PROPERTY OF UNION ARCHITECTURE
INC. ALL DIMENSIONS SHALL BE
VERIFIED BY THE CONTRACTOR BEFORE
COMMENCING WORK.

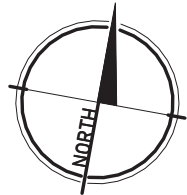

NO. 1 ISSUED FOR: 1 ISSUED FOR DEVELOPMENT PERMIT
DATE: 2024-04-13

PROJECT NAME:
MERCEDES BENZ

PROJECT ADDRESS:
2959 DOUGLAS ST, VICTORIA, BC V8T 4N1

DRAWING TITLE:
FLOOR PLAN - CC - ROOF


PROJECT NO: 25017 DRAWN: JR
SCALE: REVIEWED: RP

DWG NO:

DP17



SERVICE RECEPTION AREA

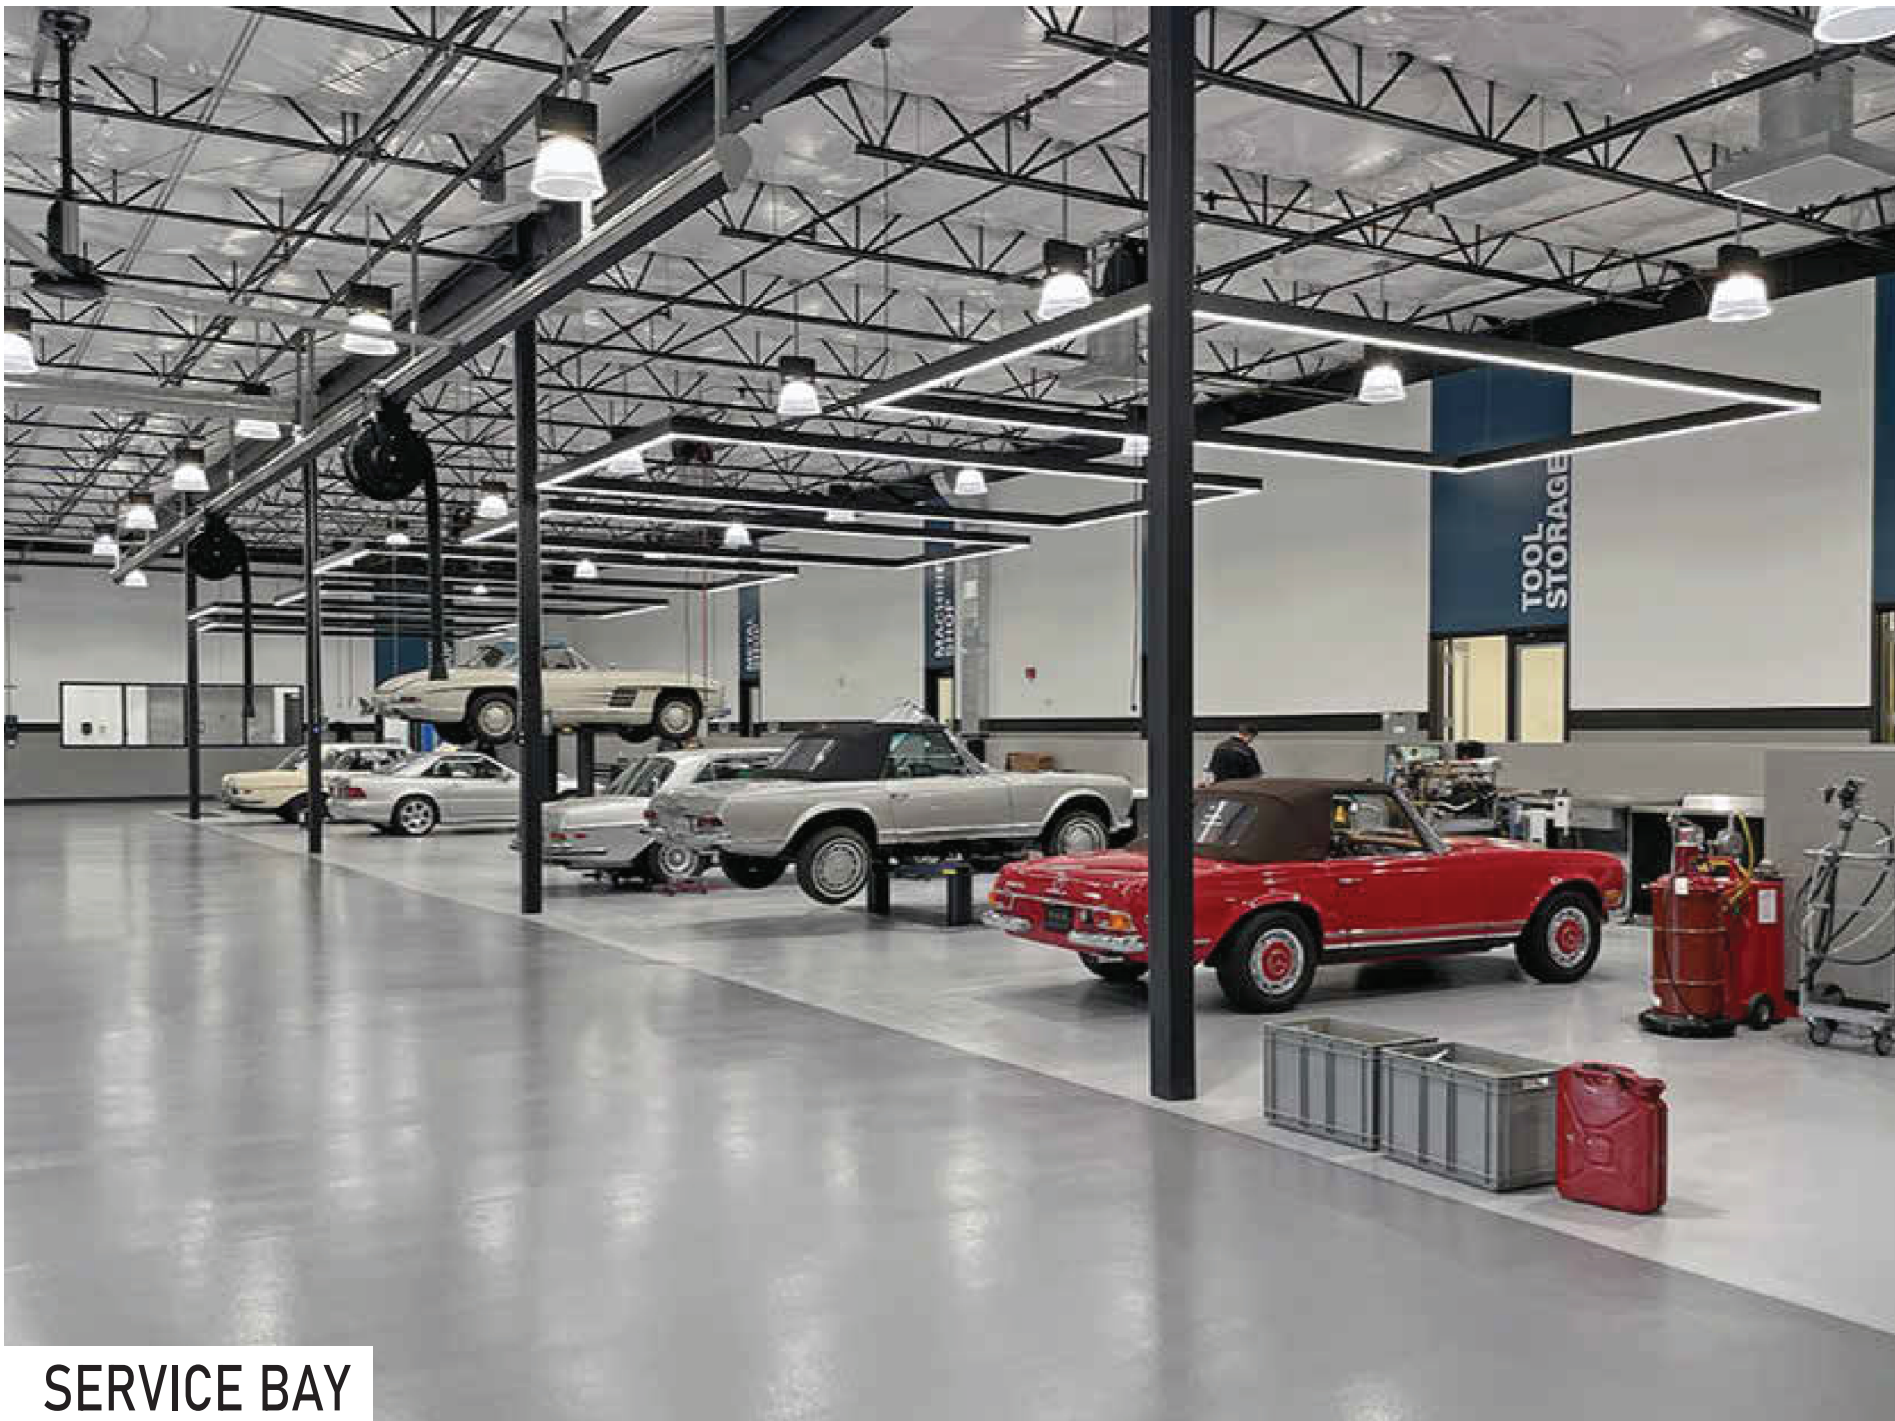


SERVICE BAY



SALES OFFICE



SALE AREA

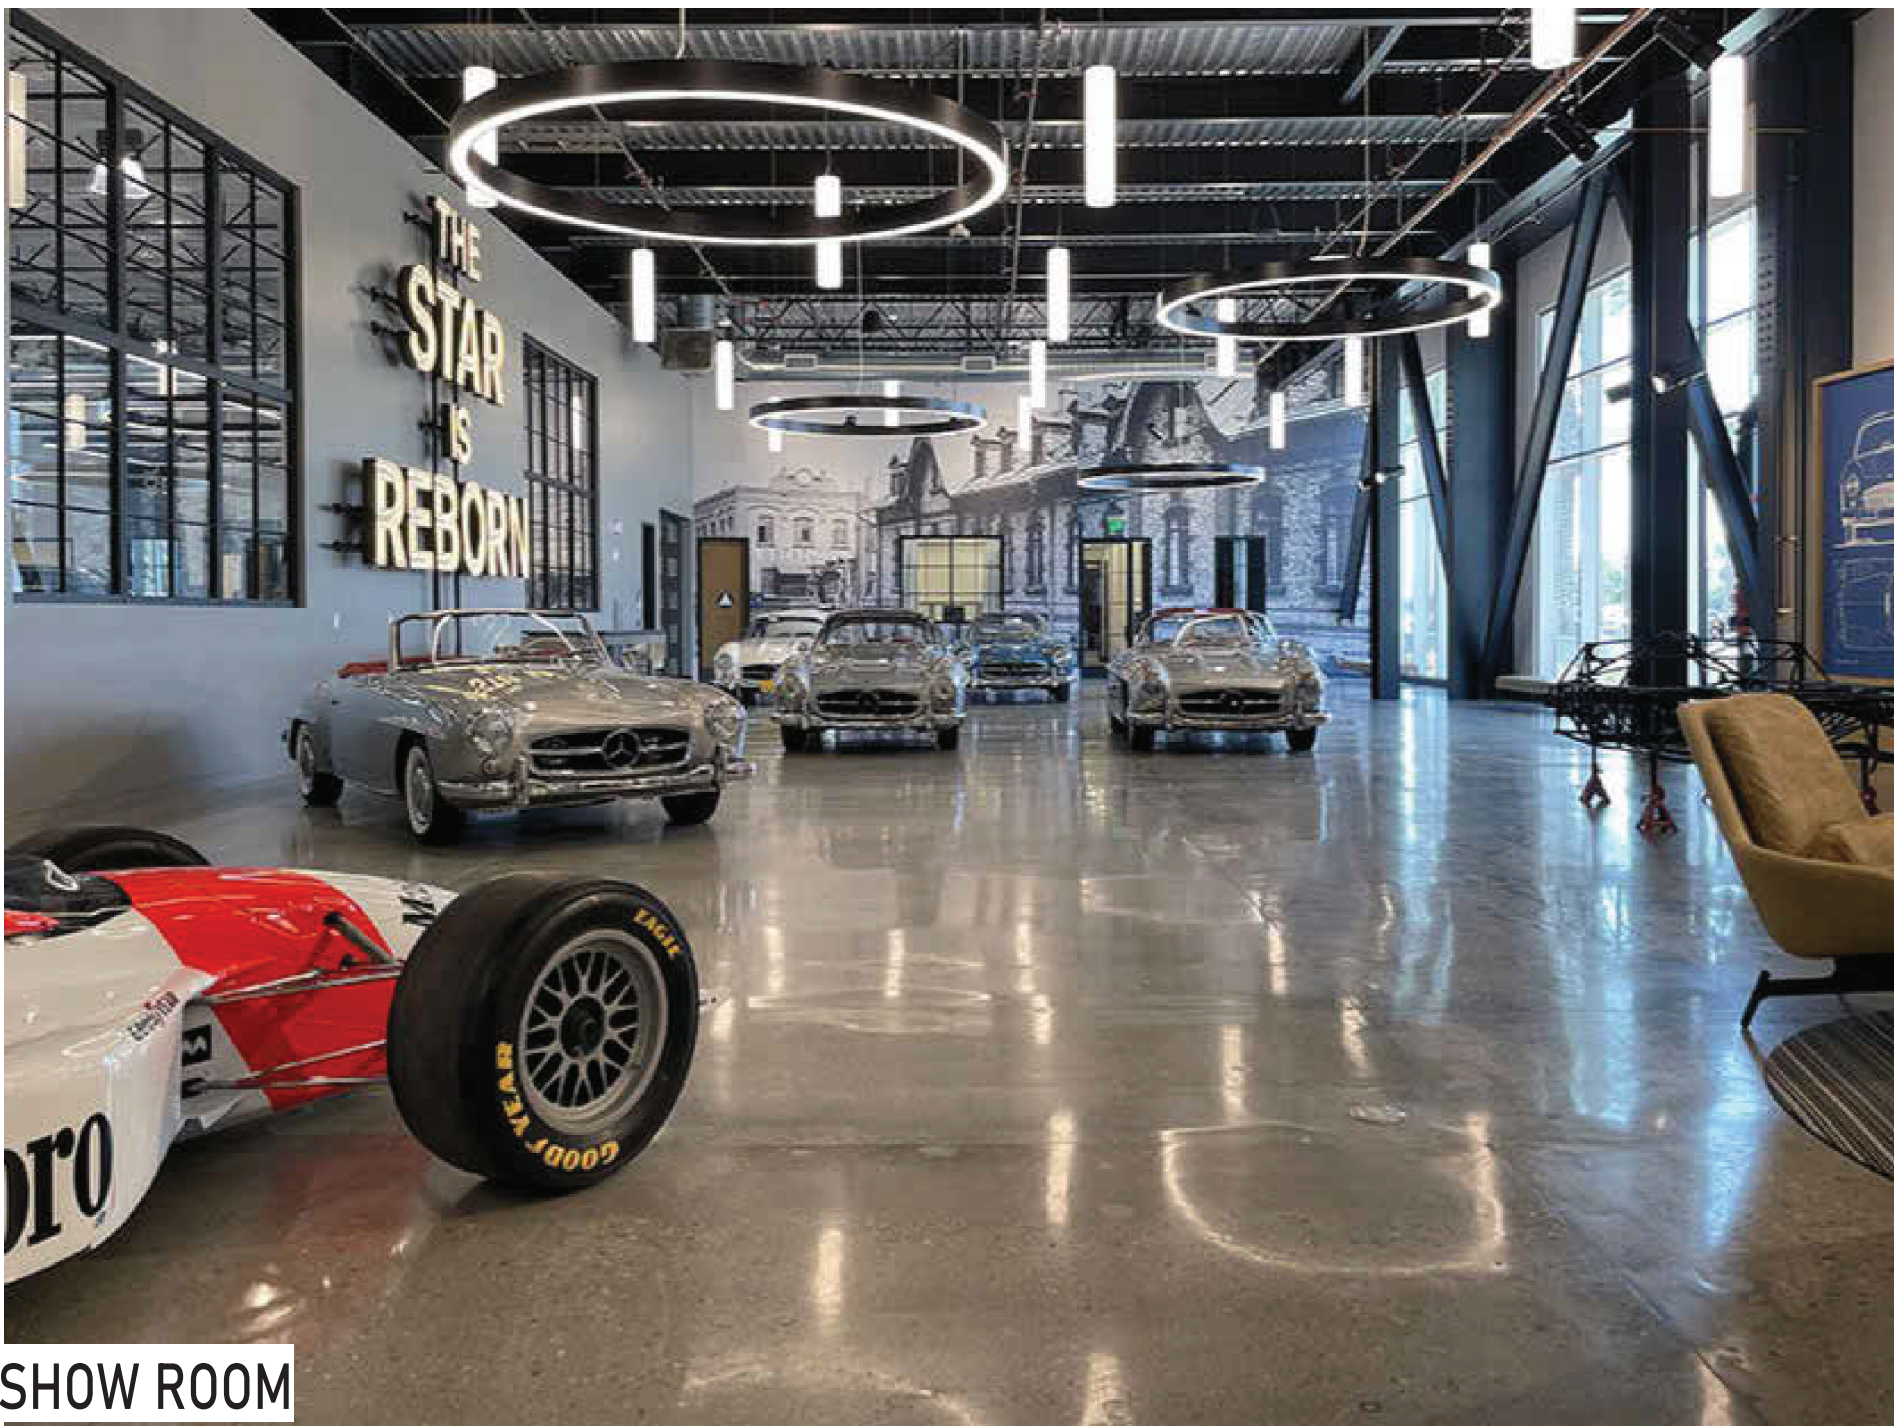

SHOW ROOM




PERSPECTIVE VIEW - CLASSIC CAR - LEVEL 1

UNION
ARCHITECTURE

315-2840 Peatt Road, Langford, BC, V9B 3V4
250-590-0102
www.unionarchitecture.ca

SEAL:

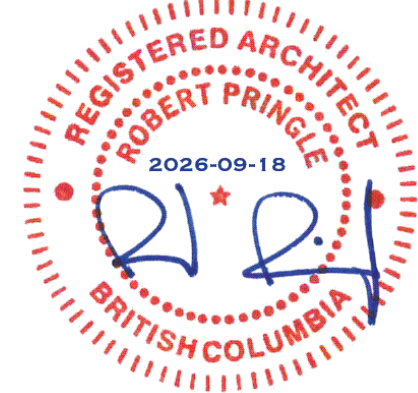

COPYRIGHT RESERVED.
THIS DRAWING AND ALL COPYRIGHT
THEREON ARE THE SOLE AND EXCLUSIVE
PROPERTY OF UNION ARCHITECTURE
INC. ALL DIMENSIONS SHALL BE
VERIFIED BY THE CONTRACTOR BEFORE
COMMENCING WORK.

NO. ISSUED FOR: DATE:
1 ISSUED FOR DEVELOPMENT PERMIT 2024-04-13

PROJECT NAME:
MERCEDES BENZ

PROJECT ADDRESS:
2959 DOUGLAS ST, VICTORIA, BC V8T 4N1

DRAWING TITLE:
PERSPECTIVE VIEW - CC -
L1

PROJECT NO: 25017 DRAWN: JR

SCALE: REVIEWED: RP

DWG NO:

DP18