



RECEPTION AREA



TECK LUNCH ROOM




TECK KITCHEN



DETAILING AREA



LOUNGE

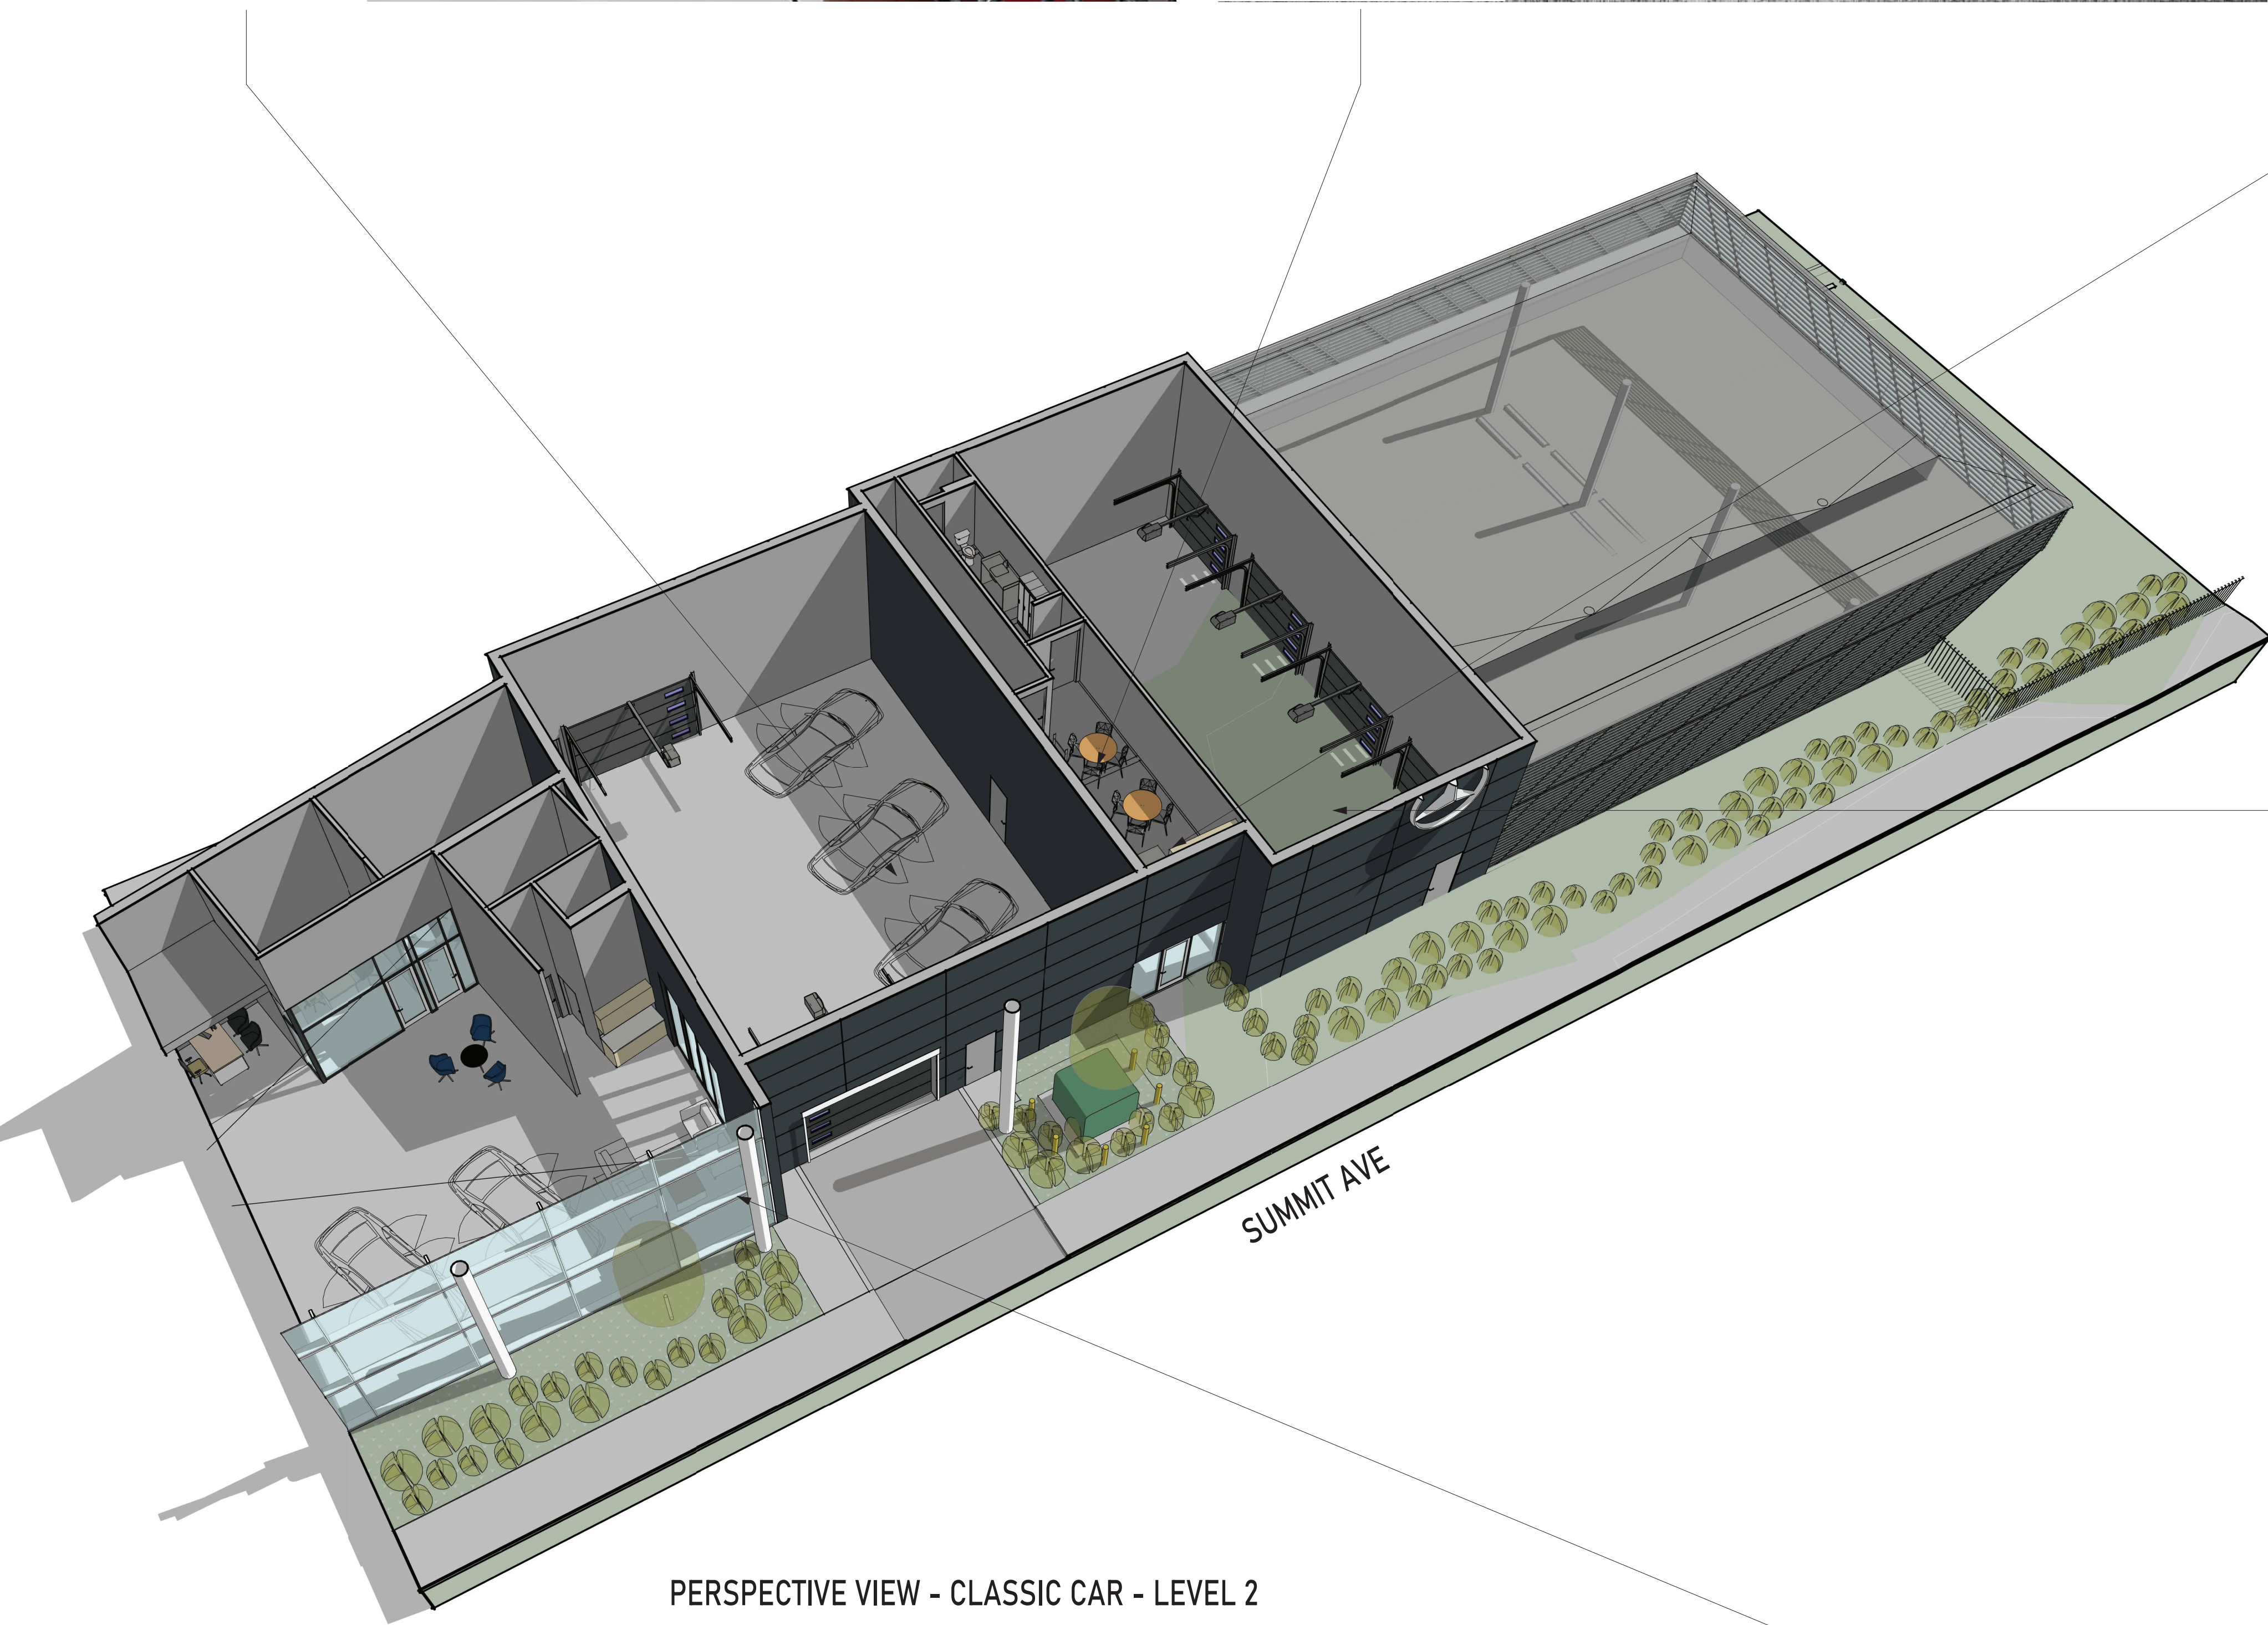


PERSPECTIVE VIEW - CLASSIC CAR - LEVEL 2

UNION
ARCHITECTURE

315-2840 Peatt Road, Langford, BC, V9B 3V4
250-590-0102
www.unionarchitecture.ca

SEAL:

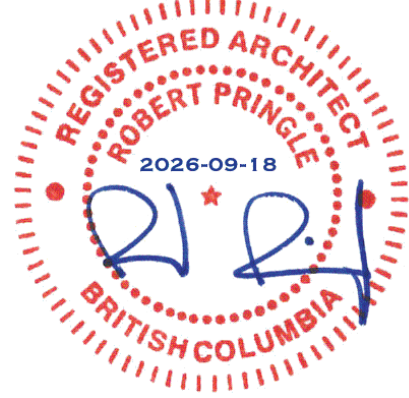

COPYRIGHT RESERVED.
THIS DRAWING AND ALL COPYRIGHT
THEREON ARE THE SOLE AND EXCLUSIVE
PROPERTY OF UNION ARCHITECTURE
INC. ALL DIMENSIONS SHALL BE
VERIFIED BY THE CONTRACTOR BEFORE
COMMENCING WORK.

NO. 1 ISSUED FOR: 1
DATE: 2024-04-13
ISSUED FOR DEVELOPMENT PERMIT

PROJECT NAME:
MERCEDES BENZ

PROJECT ADDRESS:
2959 DOUGLAS ST, VICTORIA, BC V8T 4N1

DRAWING TITLE:
PERSPECTIVE VIEW - CC -
L2

PROJECT NO: 25017 DRAWN: JR


SCALE: REVIEWED: RP

DWG NO:

DP19



(1) ALUMINUM STOREFRONT WINDOW/DOOR
COLOUR: CHARCOAL

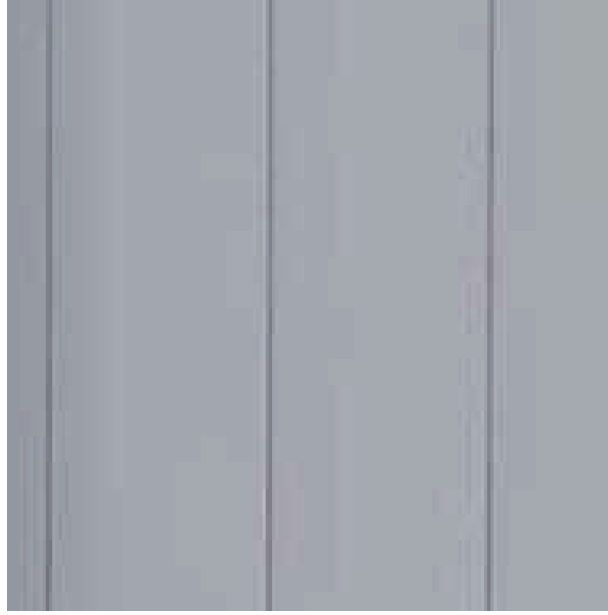





(2) METAL PANELS
COLOUR: GREY



(3) ALUMINUM SANDWICH PANELS
COLOUR: ANTHRACITE




(4) ARCHITECTURAL CONCRETE
COLOUR: WHITE

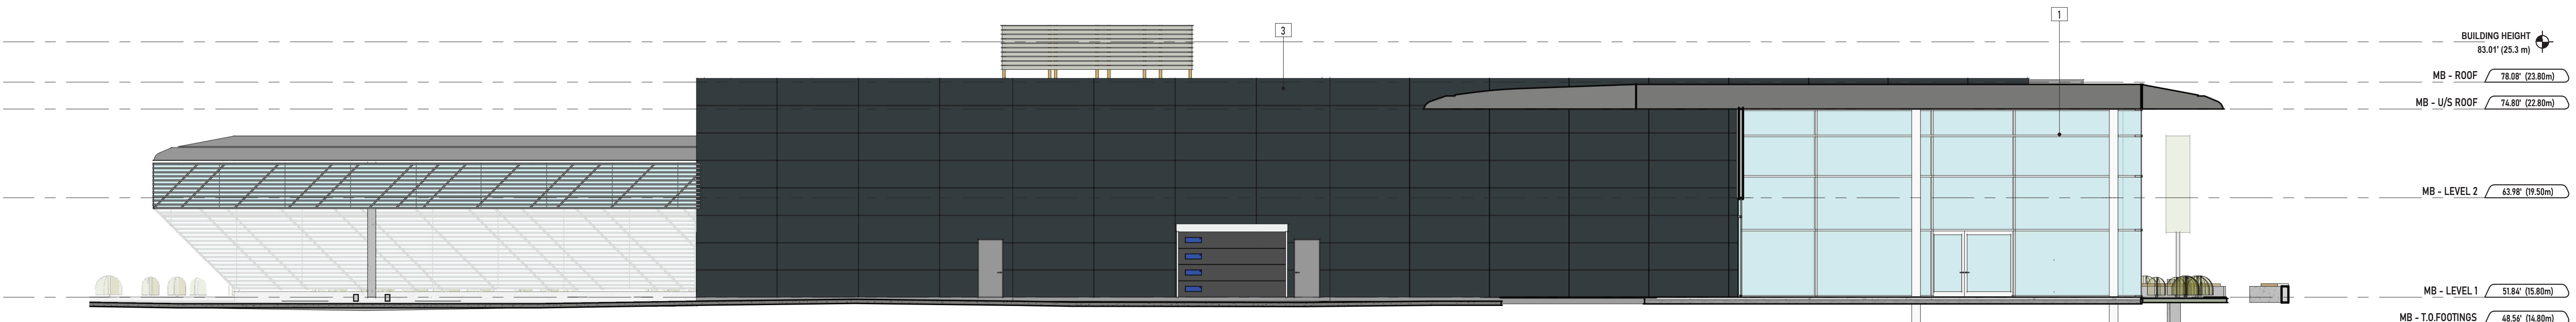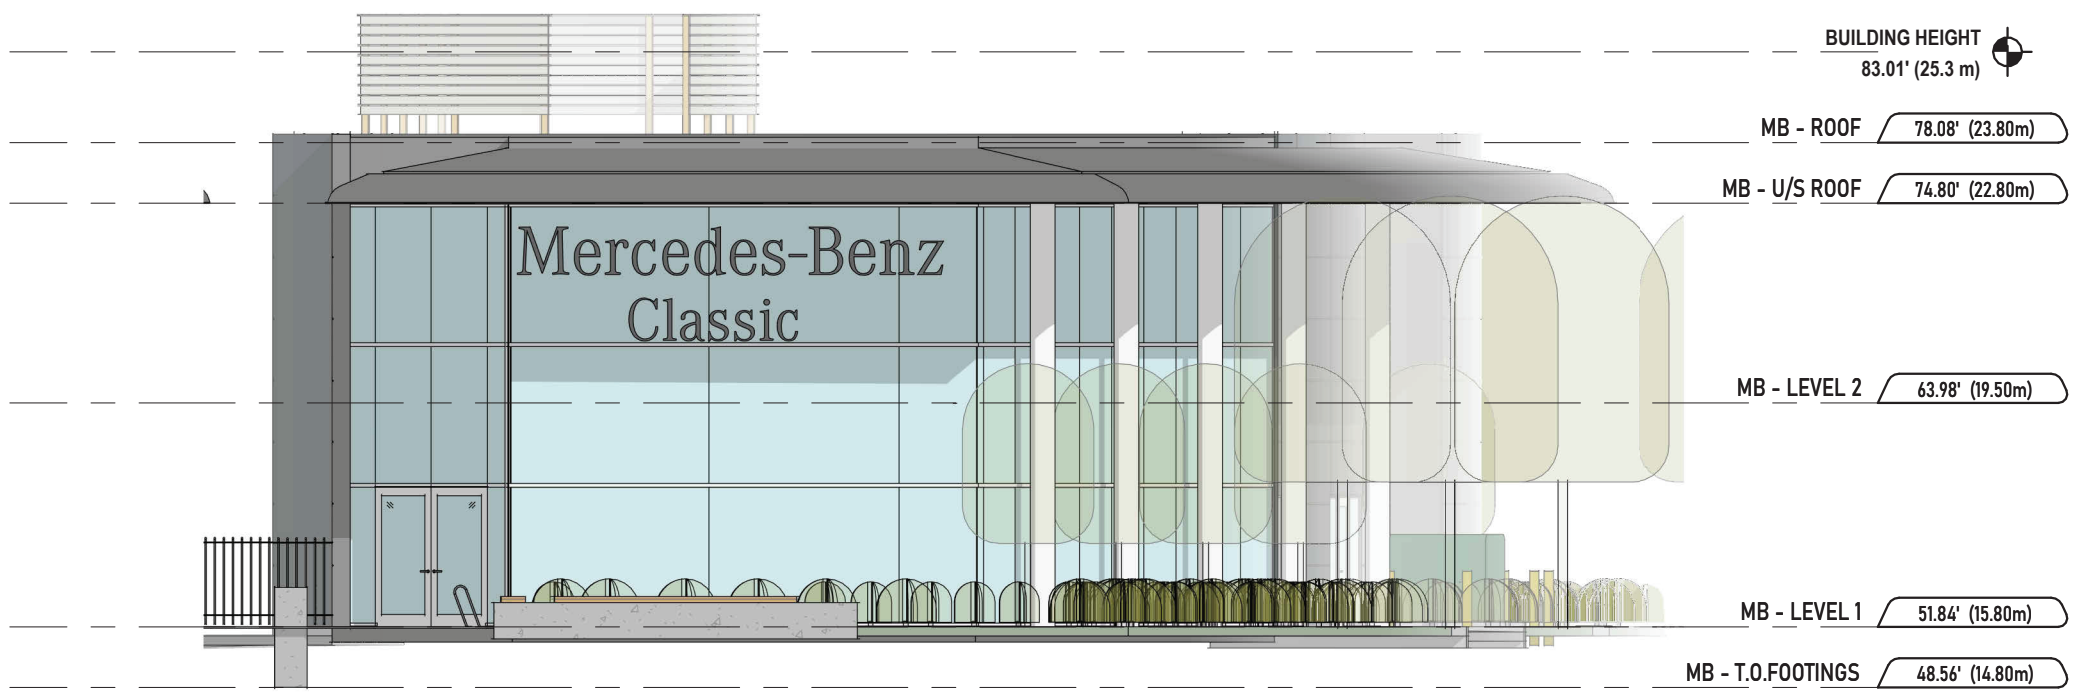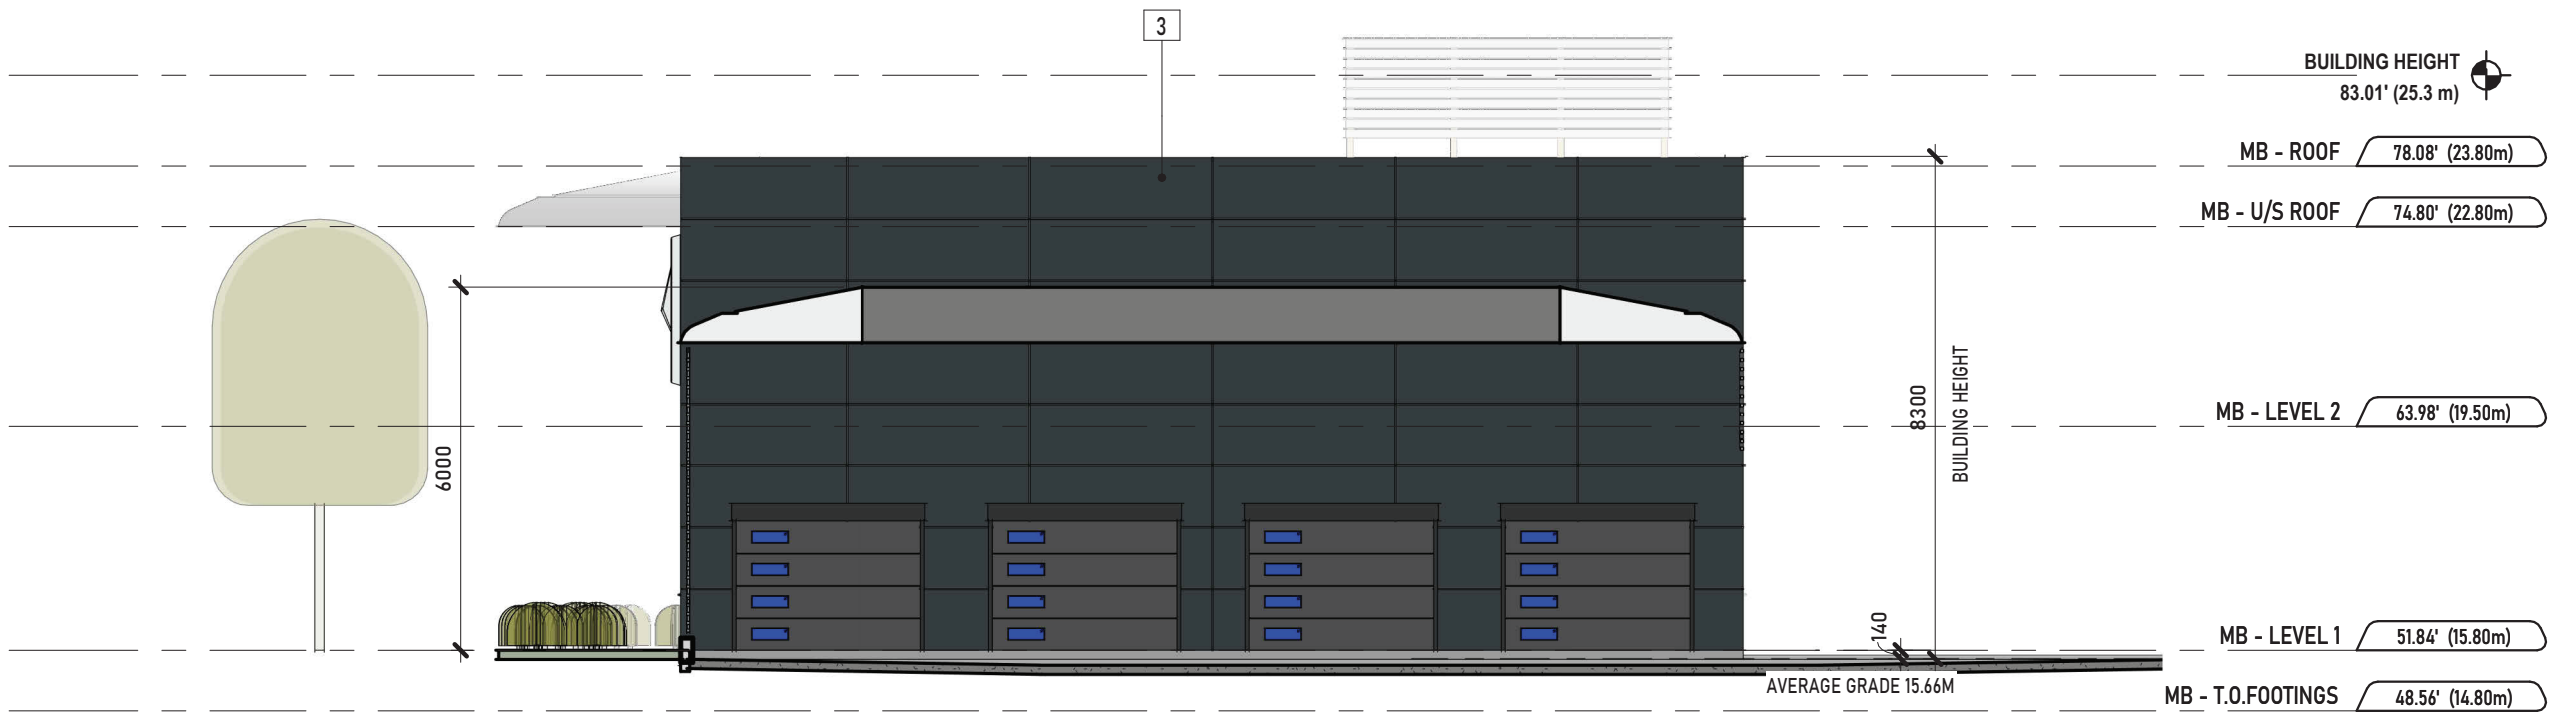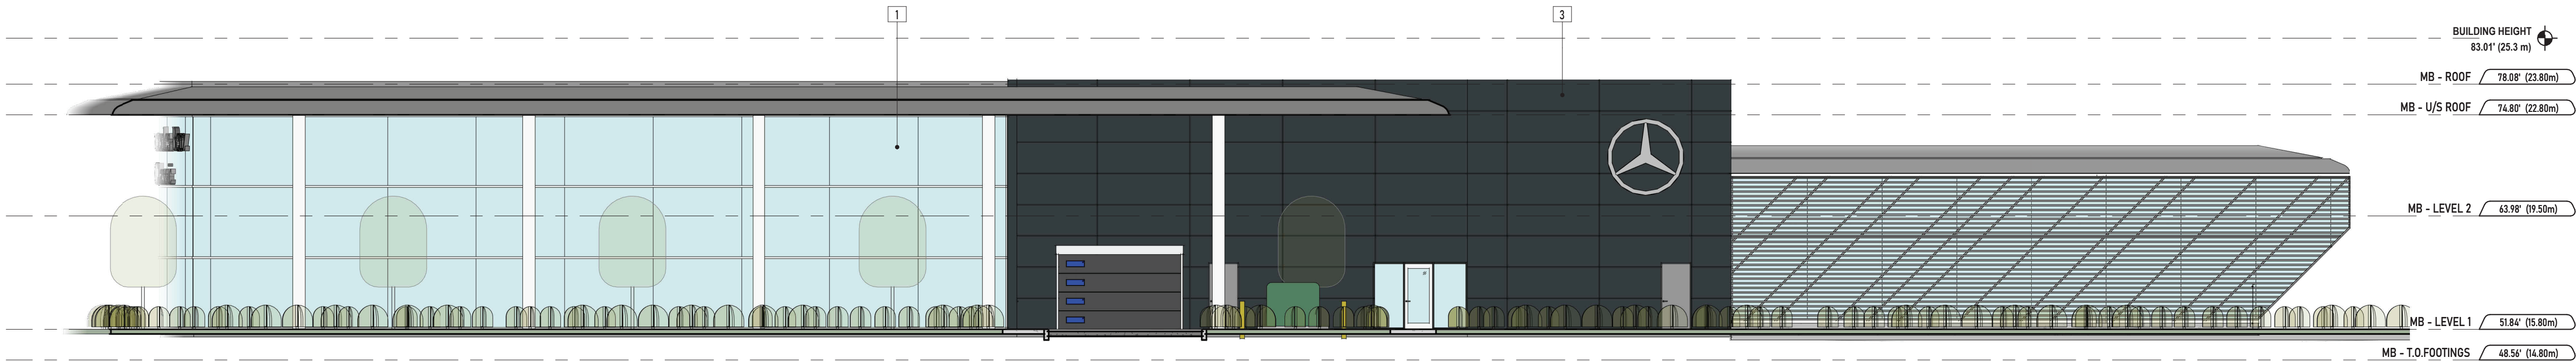

UNION
ARCHITECTURE

315-2840 Peatt Road, Langford, BC, V9B 3V4
250-590-0102
www.unionarchitecture.ca

SEAL:

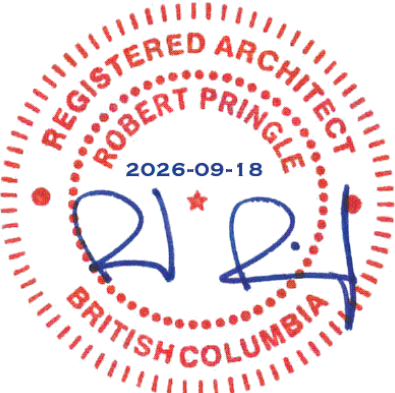

COPYRIGHT RESERVED.
THIS DRAWING AND ALL COPYRIGHT
THEREIN ARE THE SOLE AND EXCLUSIVE
PROPERTY OF UNION ARCHITECTURE
INC. ALL DIMENSIONS SHALL BE
VERIFIED BY THE CONTRACTOR BEFORE
COMMENCING WORK.

NO. ISSUED FOR: DATE:
1 ISSUED FOR DEVELOPMENT PERMIT 2024-04-13

PROJECT NAME:
MERCEDES BENZ

PROJECT ADDRESS:
2959 DOUGLAS ST, VICTORIA, BC V8T 4N1




DRAWING TITLE:
ELEVATIONS - CLASSIC
CAR BUILDING

PROJECT NO: 25017 DRAWN: KL

SCALE: REVIEWED: RP

DWG NO:

DP20

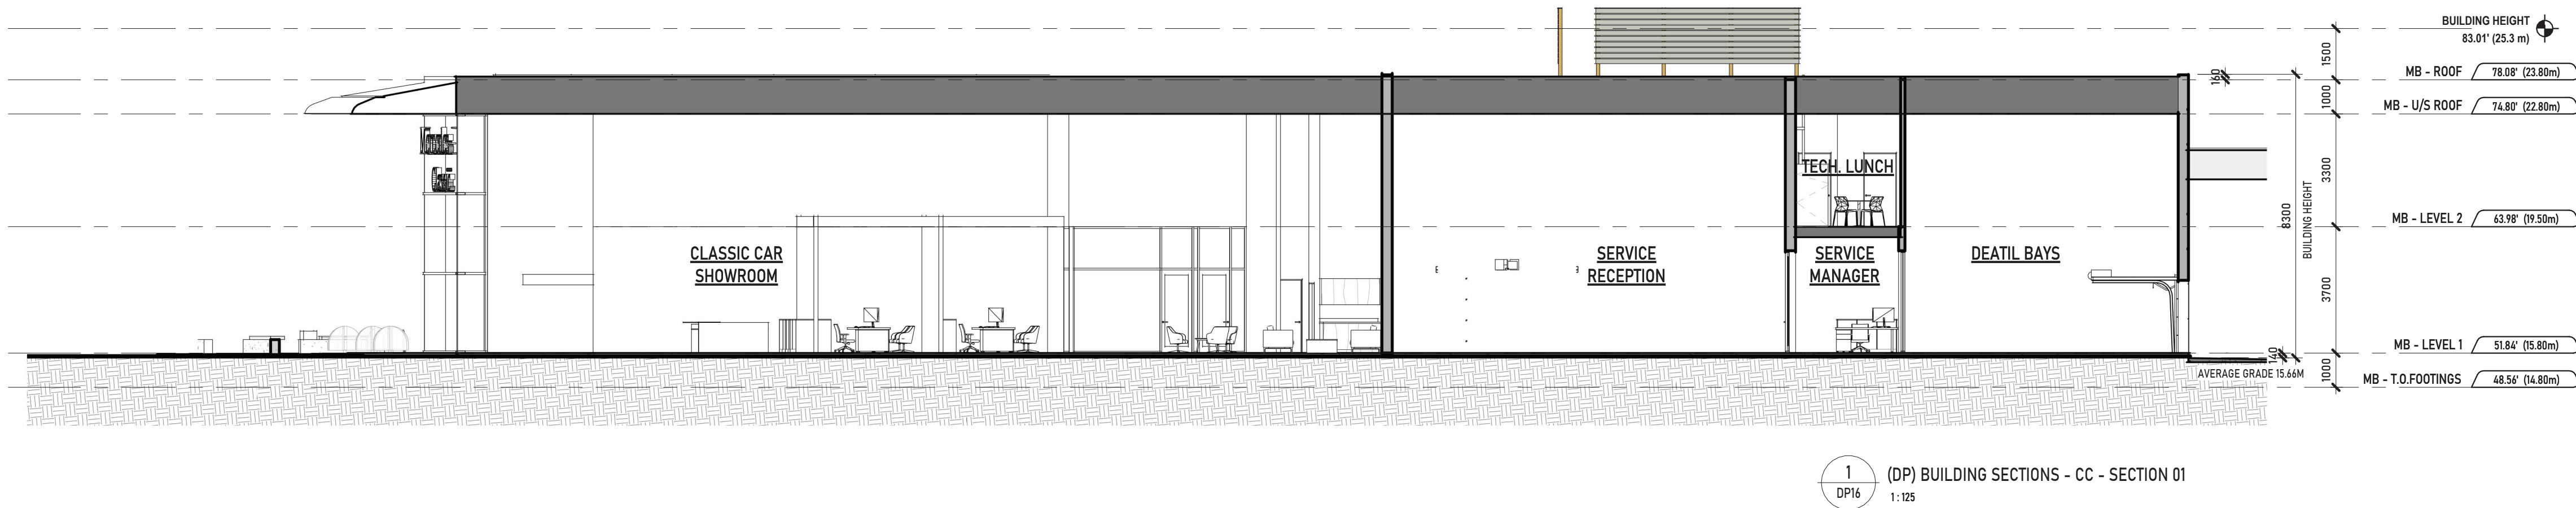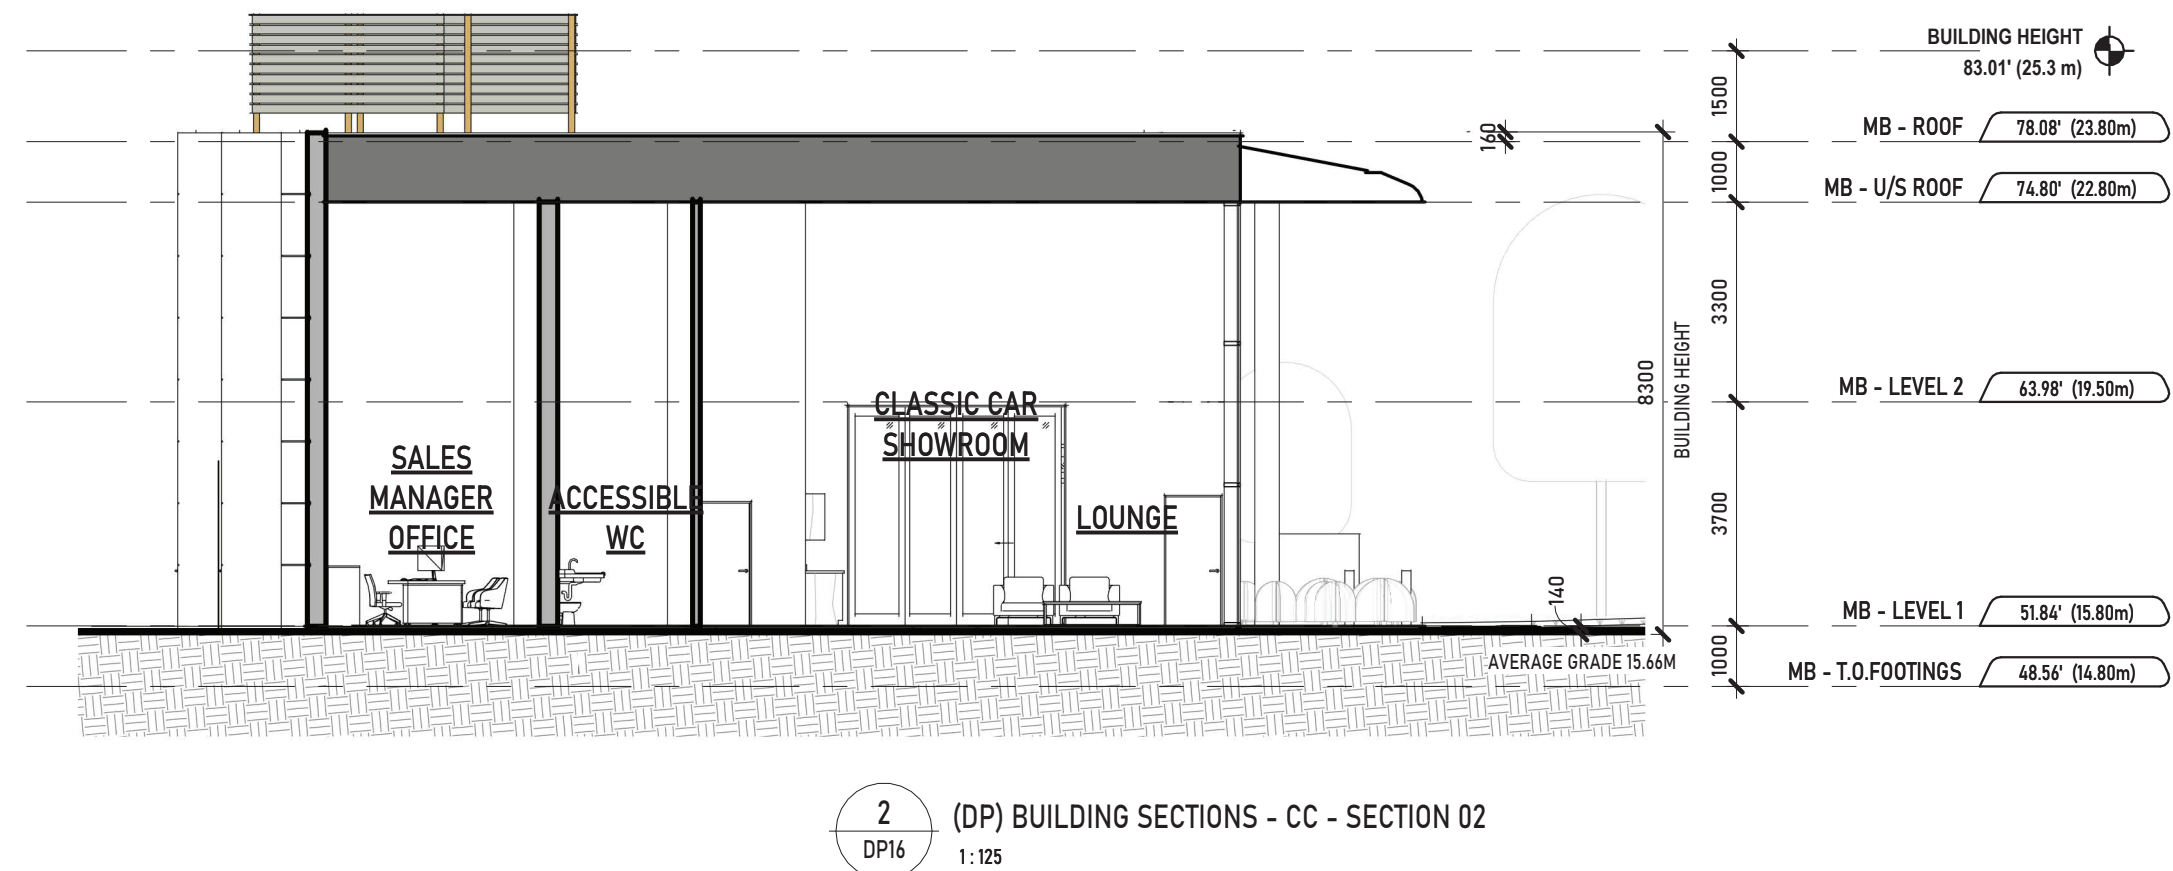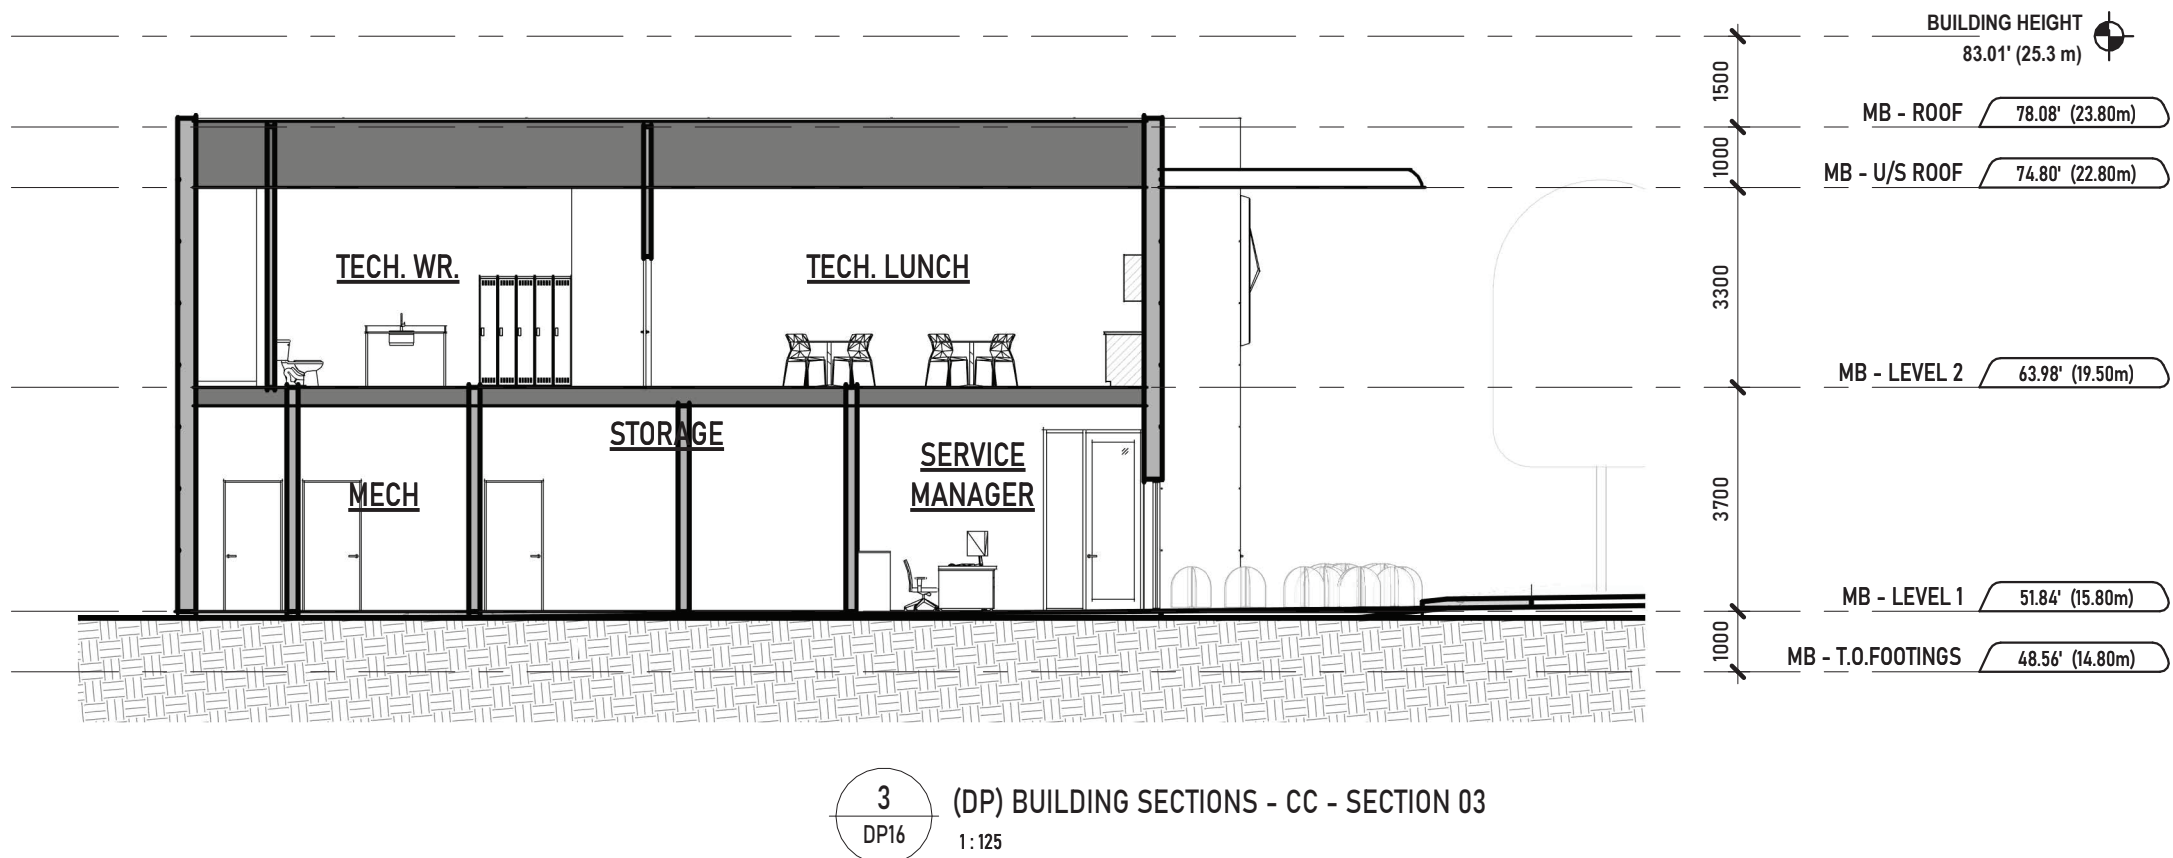

UNION
ARCHITECTURE

315-2840 Peatt Road, Langford, BC, V9B 3V4
250-590-0102
www.unionarchitecture.ca

SEAL:



COPYRIGHT RESERVED.
THIS DRAWING AND ALL COPYRIGHT
THEREIN ARE THE SOLE AND EXCLUSIVE
PROPERTY OF UNION ARCHITECTURE
INC. ALL DIMENSIONS SHALL BE
VERIFIED BY THE CONTRACTOR BEFORE
COMMENCING WORK.

NO. 1 ISSUED FOR: 1 ISSUED FOR DEVELOPMENT PERMIT
DATE: 2024-04-13

PROJECT NAME:
MERCEDES BENZ

PROJECT ADDRESS:
2959 DOUGLAS ST, VICTORIA, BC V8T 4N1


DRAWING TITLE:
BUILDING SECTIONS -
CLASSIC CAR BUILDING

PROJECT NO: 25017 DRAWN: JR


SCALE: REVIEWED: RP

DWG NO:


DP21

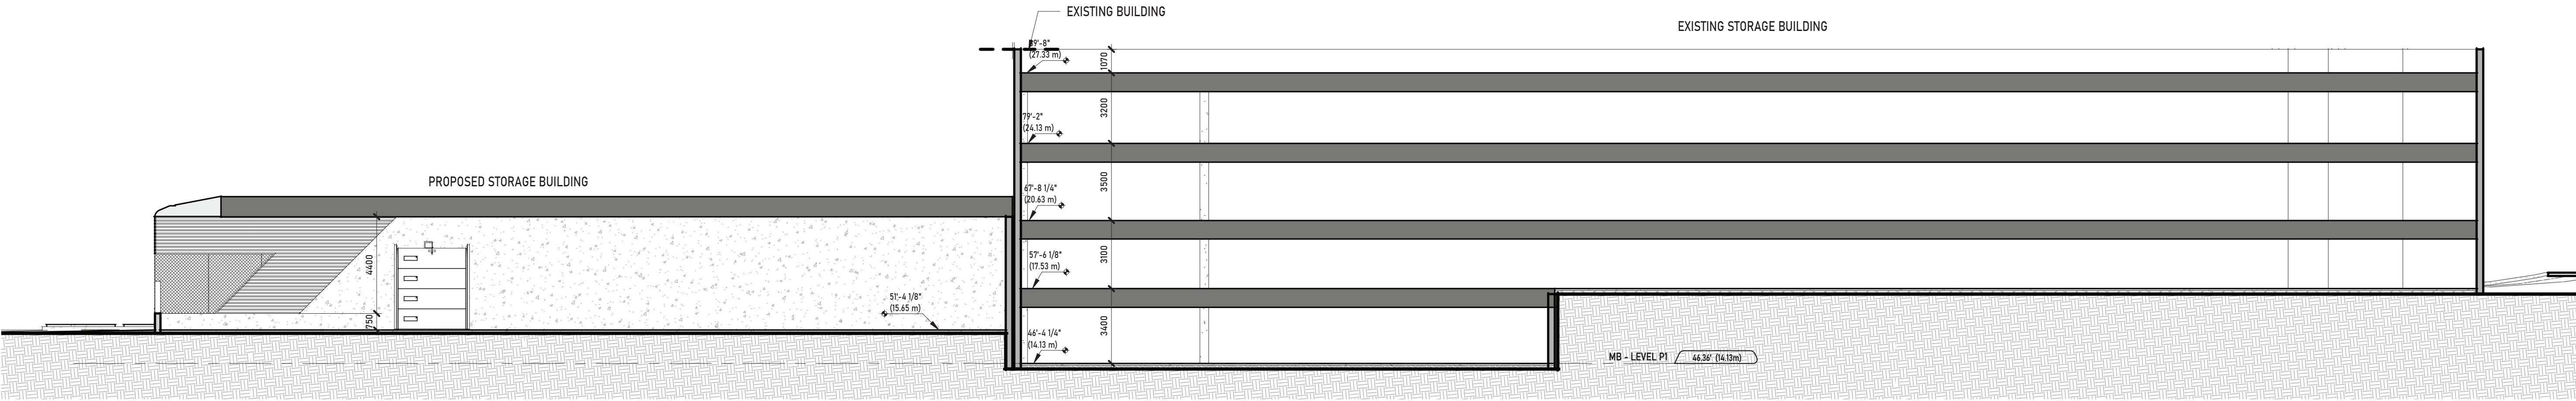

2 (DP) BUILDING SECTIONS - SUMMIT STORAGE
DP22 1:150

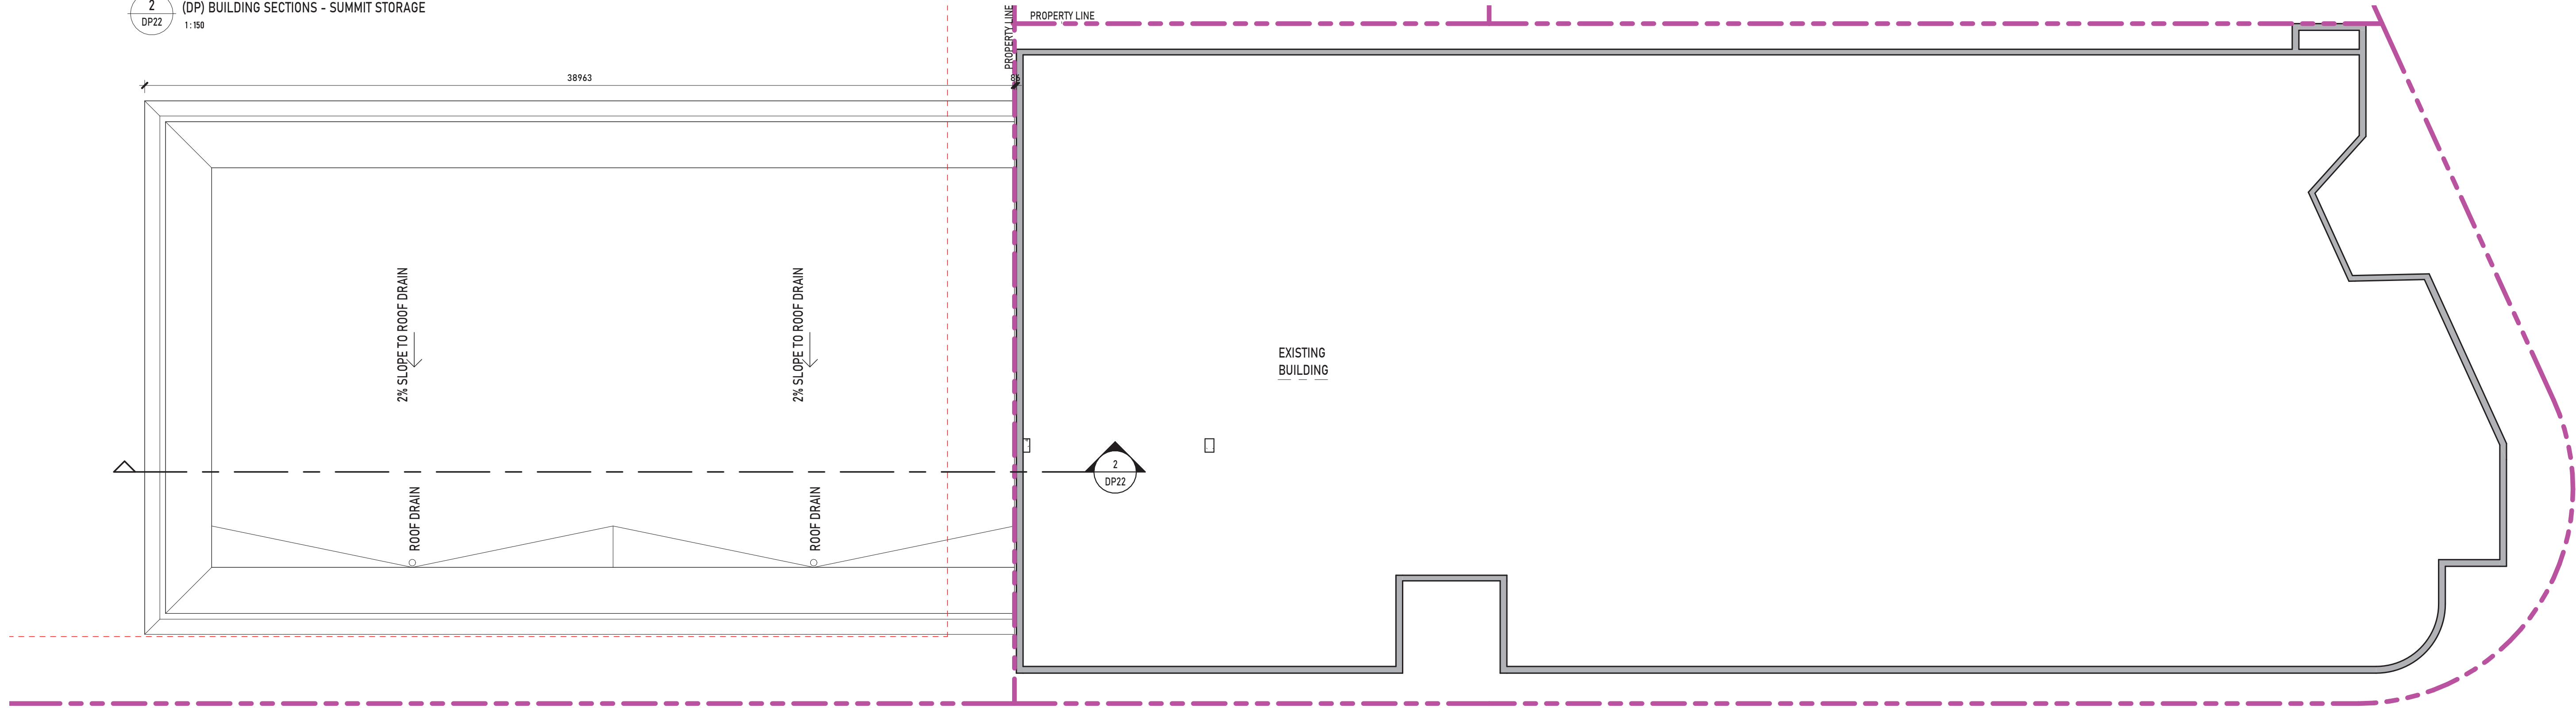

3 ROOF PLAN - SUMMIT GARGE BLDG
CC06 1:150

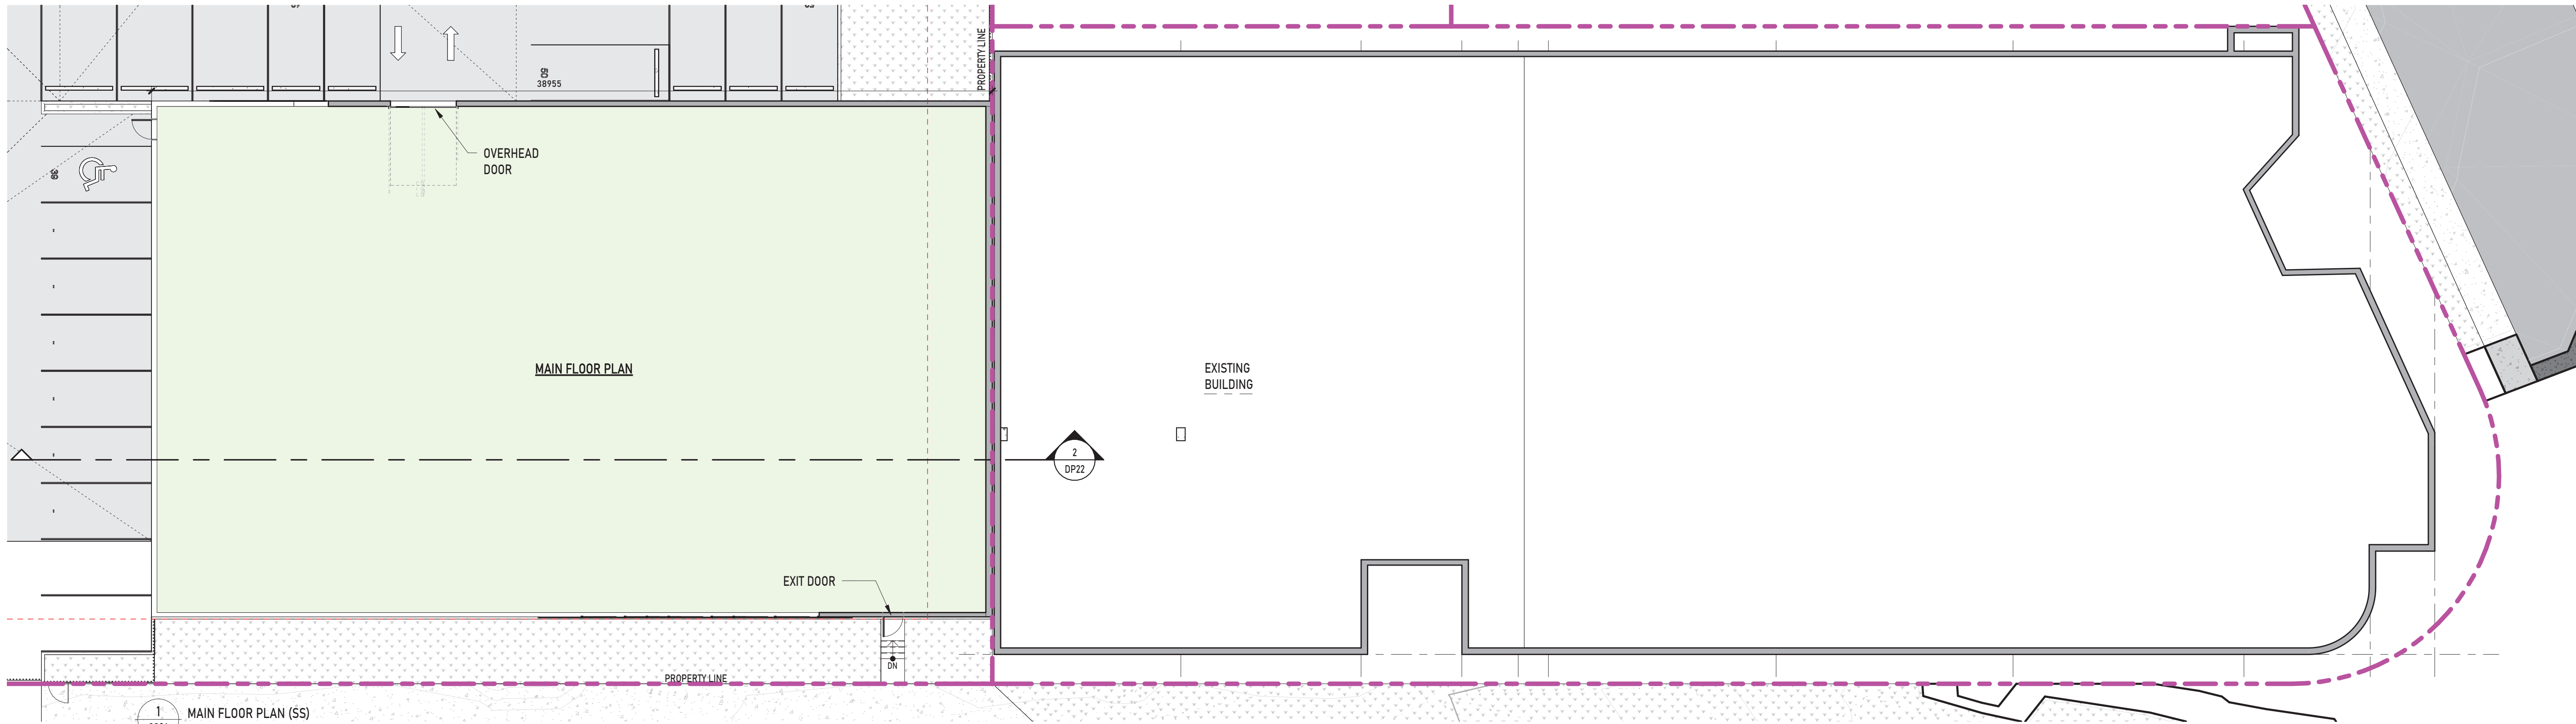


1 MAIN FLOOR PLAN (SS)
CC06 1:150


UNION
ARCHITECTURE

315-2840 Peatt Road, Langford, BC, V9B 3V4
250-590-0102
www.unionarchitecture.ca

SEAL:

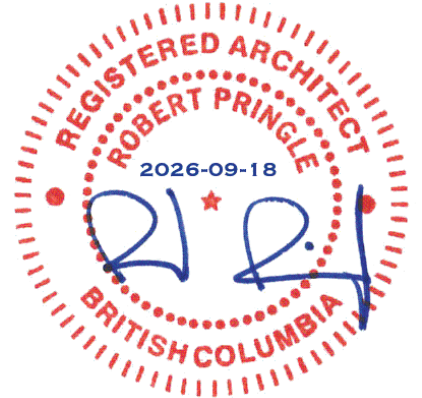

COPYRIGHT RESERVED.
THIS DRAWING AND ALL COPYRIGHT
THEREON ARE THE SOLE AND EXCLUSIVE
PROPERTY OF UNION ARCHITECTURE
INC. ALL DIMENSIONS SHALL BE
VERIFIED BY THE CONTRACTOR BEFORE
COMMENCING WORK.

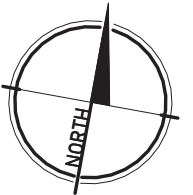

NO. ISSUED FOR: 1 DATE: 2024-04-13
ISSUED FOR DEVELOPMENT PERMIT

PROJECT NAME:
MERCEDES BENZ

PROJECT ADDRESS:
2959 DOUGLAS ST, VICTORIA, BC V8T 4N1


DRAWING TITLE:
FLOOR PLANS - SUMMIT
STORAGE

PROJECT NO: 25017 DRAWN: KL

SCALE: REVIEWED: RP

DWG NO:

DP22

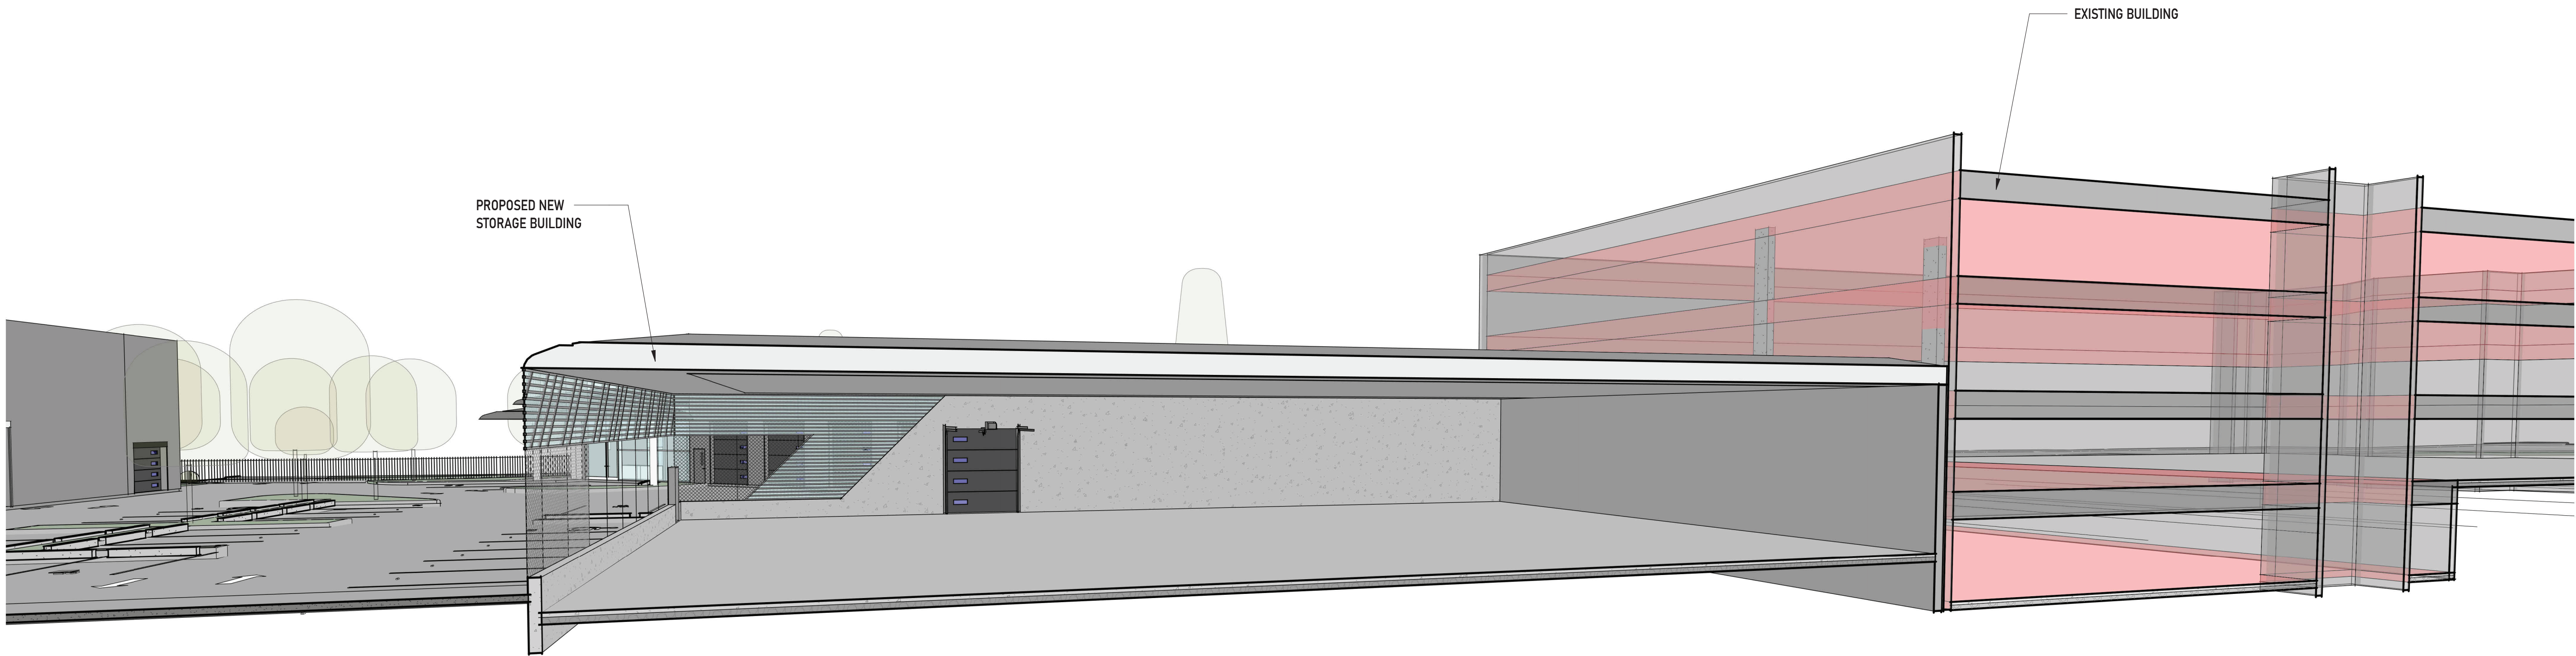

1 3D PERSPECTIVE_SUMMIT STORAGE CONNECTION WITH EXISTING BUILDING

SLAT WALL



(4) ARCHITECTURAL CONCRETE
COLOUR: WHITE




PERSPECTIVE VIEW - SUMMIT STORAGE AT SUMMIT AVE

UNION
ARCHITECTURE

315-2840 Peatt Road, Langford, BC, V9B 3V4
250-590-0102
www.unionarchitecture.ca

SEAL:

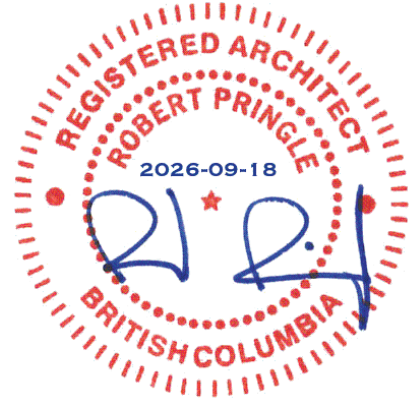

COPYRIGHT RESERVED.
THIS DRAWING AND ALL COPYRIGHT
THEREON ARE THE SOLE AND EXCLUSIVE
PROPERTY OF UNION ARCHITECTURE
INC. ALL DIMENSIONS SHALL BE
VERIFIED BY THE CONTRACTOR BEFORE
COMMENCING WORK.

NO. 1 ISSUED FOR: 1 ISSUED FOR DEVELOPMENT PERMIT DATE: 2024-04-13

PROJECT NAME:
MERCEDES BENZ

PROJECT ADDRESS:
2959 DOUGLAS ST, VICTORIA, BC V8T 4N1

DRAWING TITLE:
PERSPECTIVE VIEW -
SUMMIT STORAGE

PROJECT NO: 25017 DRAWN: KL

SCALE: REVIEWED: RP

DWG NO:

DP23