



Contacts + Drawing List

Owner One Pointe Property Team c/o Mike Geric Construction 4520 West Saanich Road Saanichton, BC V8Z 2G4 Natli Patel, natli@gericonstruction.com Architect D'Ambrosio architecture + urbanism 2960 Jutland Road Victoria, BC V8T 5K2 250.384.2400 x 103 Eric Sangster - esangster@daustudio.ca Landscape Architect Murdoch & Grief Inc. 200 - 5245 Glenhurst Road Victoria, BC V8T 1T1 250.412.2881 Scott Murdoch - scott@mdsdesign.ca Civil Consultant WSP 301 - 3600 Uptown Blvd. Victoria, BC V8Z 0B9 250.383.5059 Jeff Sumerville - Jeff.Sumerville@wsp.com Electrical Consultant AES Engineering 500 - 3755 Casey Road, Victoria, BC V8T 0T5 778-745-2003 Bil Klean - bil.klean@aesengr.com Transportation Consultant Watt Consulting Group 302 - 745 Hillside Avenue Victoria, BC V8T 1Z4 250.388.9877 x 423 Nadine King - nking@wattconsultinggroup.com	Architectural A0.0 Cover A0.1 Context Views A0.2 Context Views A0.3 Context Views A0.4 Height & Massing Analysis A0.5 Height & View Analysis A0.6 Context Elevations A0.7 Skyline Analysis A0.8 Massing, Sun and Shade Study A0.9 Massing, Sun and Shade Study A0.10 Massing, Sun and Shade Study A0.11 Massing, Sun and Shade Study A0.12 Sun and Shade Study A1.0 Existing Site Survey A1.1 Site Plan A1.2 Average Grade Calculations A1.3 Level 1 Phasing Plan A1.4 P1 Phasing Plan A2.0 P2 Parking Plan A2.1 P1 Parking Plan A2.2 Level 1 Plan A2.3 Level 2 Plan A2.4 Level 3 Plan A2.5 Level 4 Plan A2.6 Level 5-16 Plan A2.7 Penthouse + Roof Plan A3.0 North Elevation A3.1 East Elevation A3.2 South Elevation A3.3 West Elevation A4.0 Building Sections A4.1 Building Sections A4.2 Building Section / Elevations	Landscape L0.00 Cover L0.01 General Information Sheet L1.01 Landscape Materials - Ground L1.02 Landscape Materials - Roof L1.03 Stormwater Management & Grading L1.04 Landscape Precedents L1.05 Landscape Materials - Sections L1.06 Landscape Materials - Sections L1.07 Soil Volumes L3.01 Planting Plan L3.02 Planting Plan L0.02 Tree Survey Plan L0.03 Tree Management Plan L4.01 Landscape Details	Civil C1.0 Conceptual Site Demolition C2.0 Conceptual Site Servicing Plant C3.0 Conceptual Site Surface Works	Electrical E100 Off-site Lighting Design & Details E101 Off-site Lighting Design & Details
--	--	--	--	---



Revisions

Bubbled areas indicate revisions compared to the previously submitted plans

Received Date:
December 13, 2022

D'AMBROSIO

architecture + urbanism

2960 Jutland Road
Victoria BC Canada V8T5K2

tel 250.384.2400
eml mail@daustudio.ca
web www.daustudio.ca

MIKE GERIC

CONSTRUCTION

#21-18
Montreal and Quebec
205 Quebec Street
Victoria, BC



Rezoning/DP Resubmission

Revision Set

22.12.06

2022-12-07 1:55:45 PM

THIS DOCUMENT HAS BEEN ELECTRONICALLY
CERTIFIED WITH DIGITAL CERTIFICATE AND
ENCRYPTION TECHNOLOGY AUTHORIZED BY
THE AIBC. THE AUTHENTICATIVE ORIGINAL
IN ELECTRONIC FORM, ANY PRINTED VERSION
CAN BE RELIED UPON AS A TRUE COPY OF THE
ORIGINAL WHEN SUPPLIED BY D'AMBROSIO
architecture + urbanism. BEARING IMAGES OF
THE PROFESSIONAL SEAL AND DIGITAL
CERTIFICATE OR WHEN PRINTED FROM THE
OFFICIAL WEBSITE: www.aibc.ca

  [illegible]

5	Rezoning/DP Resubmission	22.12.0
4	Issued for ADP	22.08.0
2	Issued for Rezoning / DP	21.12.1
1	Issued for Dev. Tracker	21.10.1
rev no	description	date

copyright reserved. these drawings and designs are and at all times remain the property of d'ambrosio architecture to be used for the project shown and may not be reproduced without written consent.

project name
Montreal and Quebec
205 Quebec Street
Victoria, BC

sheet title
Context Views

project no.	#21-18
scale	As indicated
drawn by	CF
date issued	sheet no.
12/06/22	A0 1



THIS DOCUMENT HAS BEEN ELECTRONICALLY
CERTIFIED WITH DIGITAL CERTIFICATE AND
ENCRYPTION TECHNOLOGY AUTHORIZED BY
THE ABC. THE AUTHENTICATIVE ORIGINAL IS IN
ELECTRONIC FORM. ANY PRINTED VERSION
CAN BE RELIED UPON AS A TRUE COPY OF THE
ORIGINAL WHEN SUPPLIED BY D'AMBROSIO
ARCHITECTURE + URBANISM. BEARING IMAGES OF
THE PROFESSIONAL SEAL AND DIGITAL
CERTIFICATE OR WHEN PRINTED FROM THE
DIGITALLY CERTIFIED ELECTRONIC FILE.



1 Rendered Context View
NTS




2 Montreal Entry Render
NTS



3 Rendered Context View
NTS

NOTE: REFER TO THE
ACCOMPANYING MEMO FOR
DESCRIPTIONS OF DRAWING
REVISIONS.

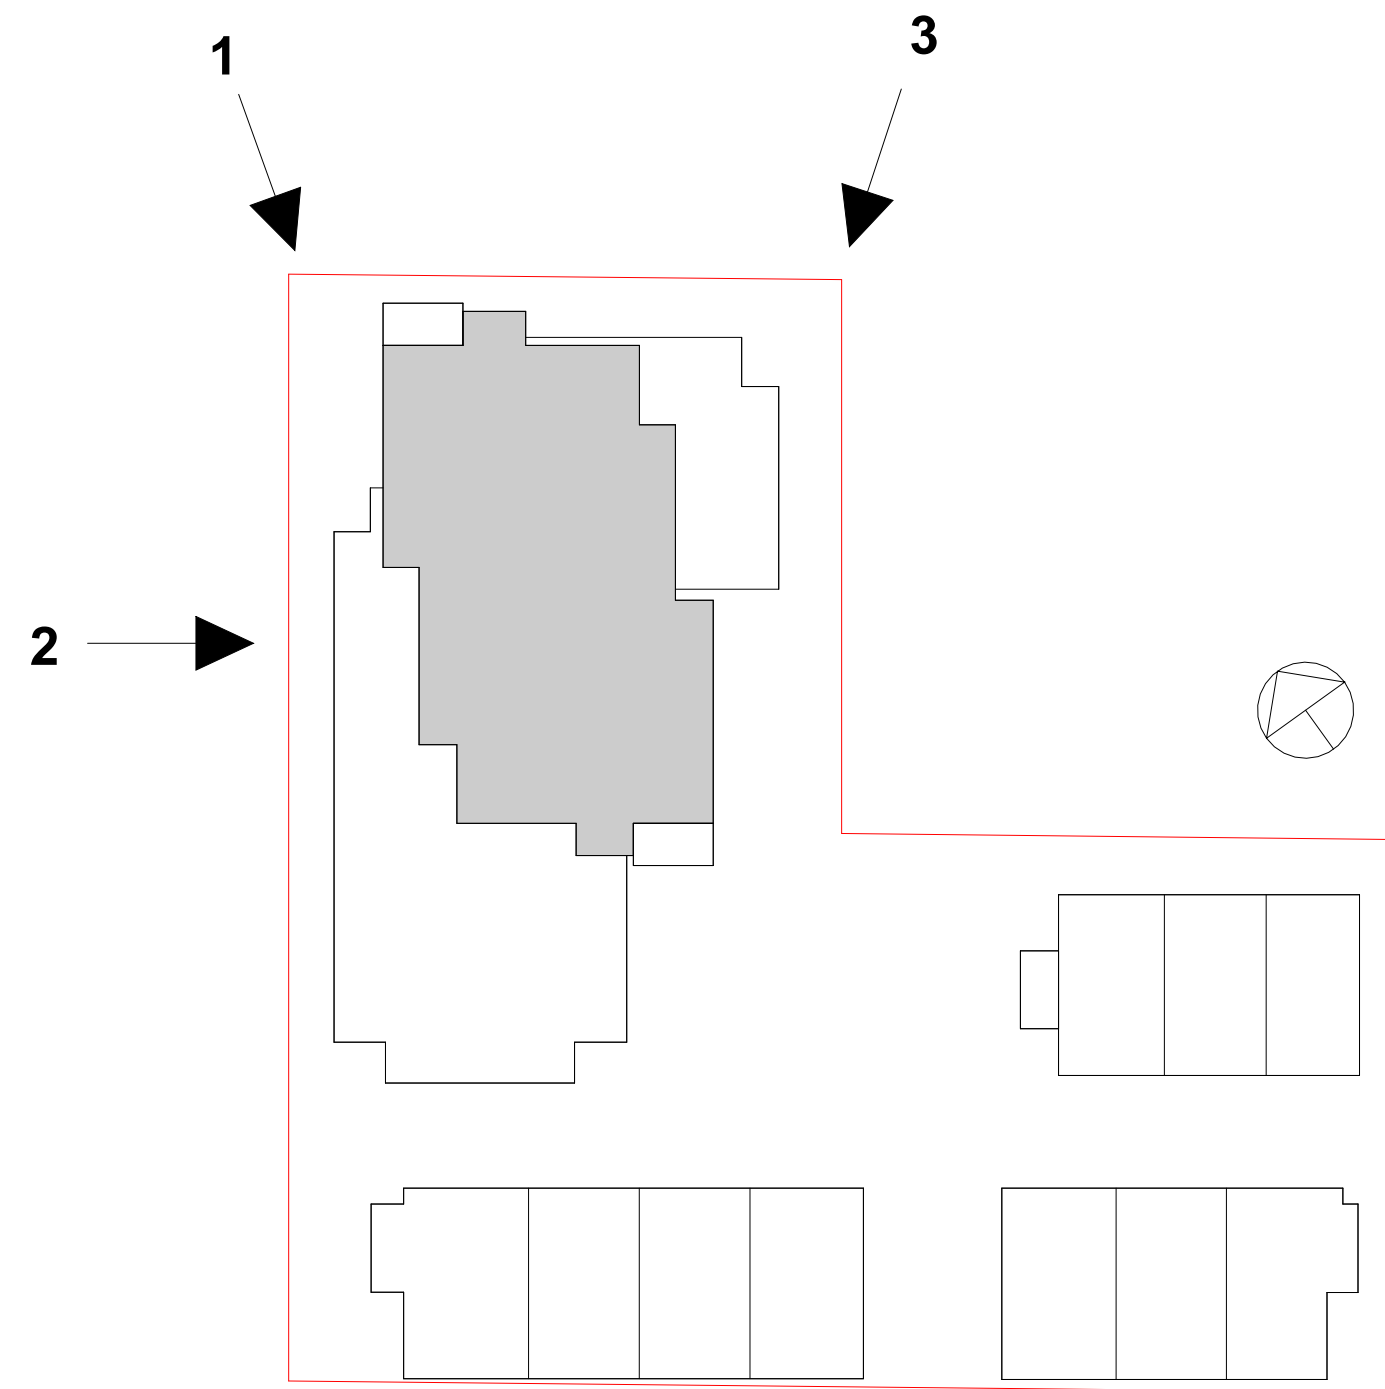

5

5	Rezoning/DP Resubmission	22.12.06
4	Issued for ADP	22.08.02
2	Issued for Rezoning / DP	21.12.15
1	Issued for Dev. Tracker	21.10.19
rev no	description	date

project name
Montreal and Quebec
205 Quebec Street
Victoria, BC


sheet title
Context Views

project no.	#21-18
scale	As indicated
drawn by	CF
date issued	12/06/22
sheet no.	A0.2

2022-12-07 10:20:28 AM



1 Redered Context View
NTS

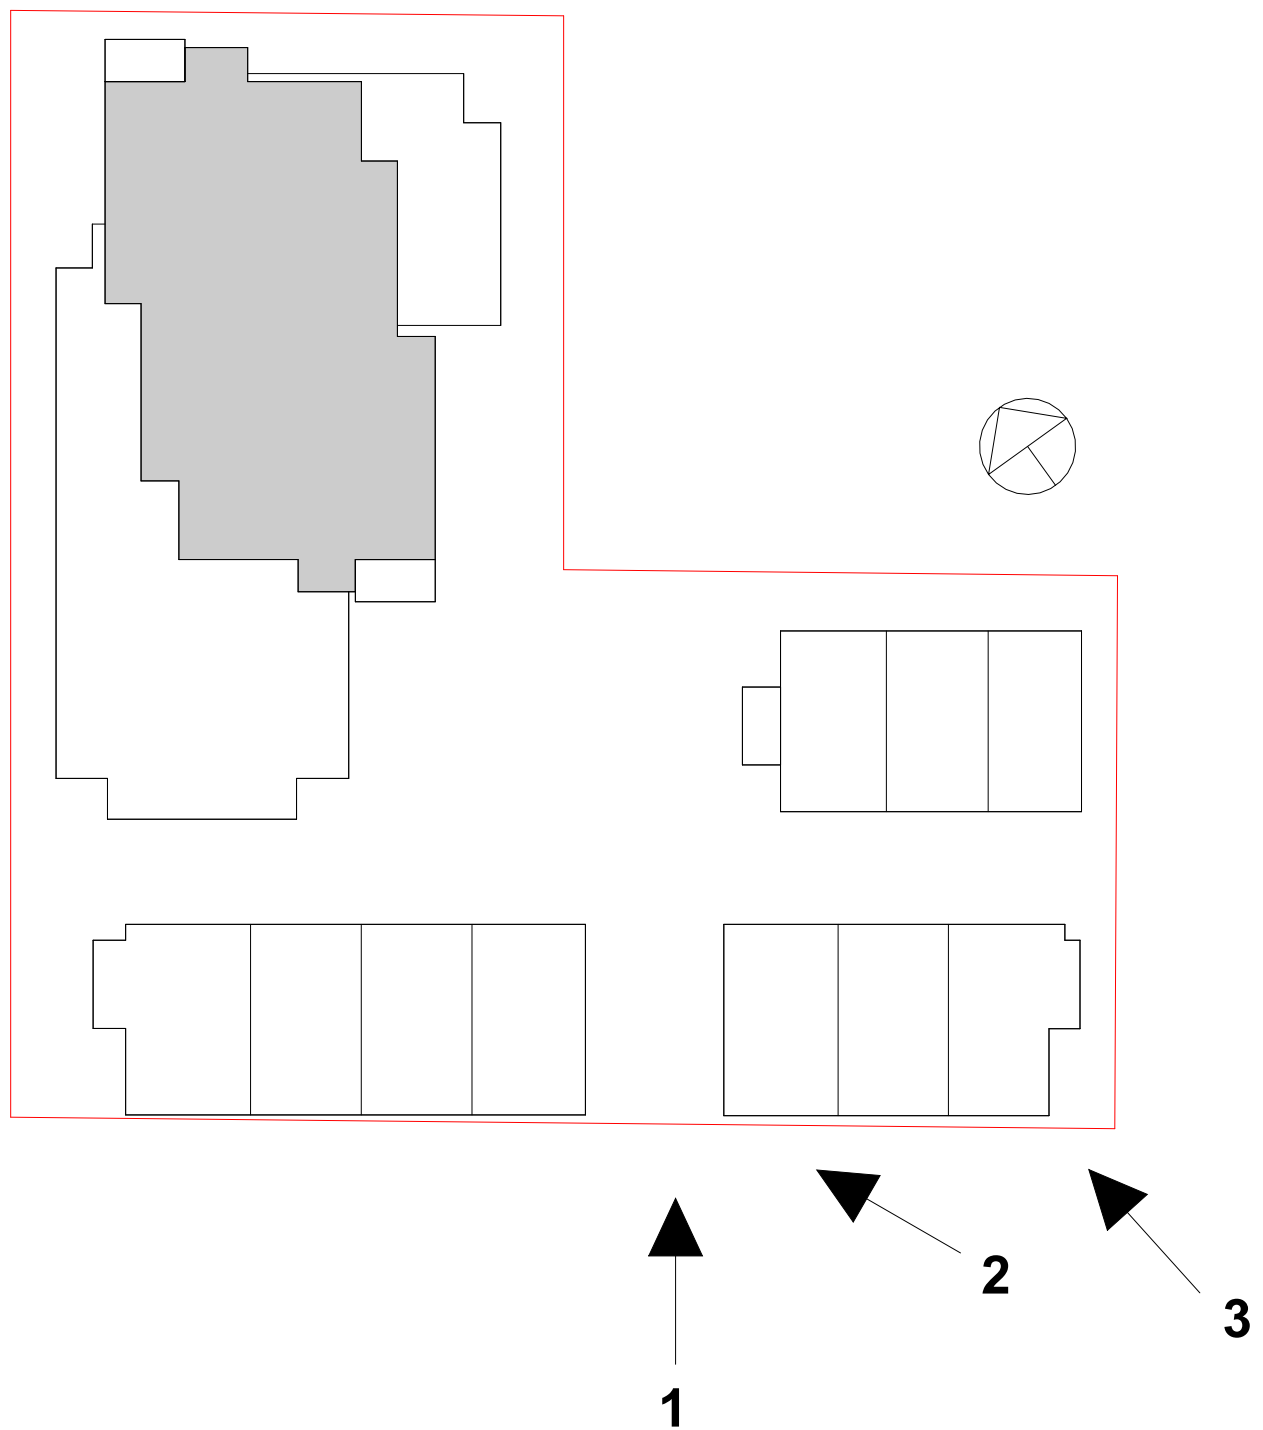

2 Rendered Context View
NTS



3 Rendered Context View
NTS



THIS DOCUMENT HAS BEEN ELECTRONICALLY
CERTIFIED WITH DIGITAL CERTIFICATE AND
ENCRYPTION TECHNOLOGY AUTHORIZED BY
THE ABC. THE AUTHENTIC ORIGINAL IS IN
ELECTRONIC FORM. ANY PRINTED VERSION
CANNOT BE RELIED UPON AS A TRUE COPY OF THE
ORIGINAL WHEN SUPPLIED BY D'AMBROSIO
ARCHITECTURE + URBANISM. BEARING IMAGES OF
THE PROFESSIONAL SEAL AND DIGITAL
CERTIFICATE OR WHEN PRINTED FROM THE
DIGITALLY CERTIFIED ELECTRONIC FILE.

NOTE: REFER TO THE
ACCOMPANYING MEMO FOR
DESCRIPTIONS OF DRAWING
REVISIONS.

5	Revising/DP Resubmission	22.12.06
4	Issued for ADP	22.08.02
rev no	description	date

project name
Montreal and Quebec
205 Quebec Street
Victoria, BC

sheet title
Context Views

project no.	#21-18
scale	As indicated
drawn by	CF
date issued	12/06/22
sheet no.	A0.3



THIS DOCUMENT HAS BEEN ELECTRONICALLY
CERTIFIED WITH DIGITAL CERTIFICATE AND
ENCRYPTION TECHNOLOGY AUTHORIZED BY
THE ABC. THE AUTHENTICATIVE ORIGINAL IS IN
ELECTRONIC FORM. ANY PRINTED VERSION
CAN BE HELD UPON AS A TRUE COPY OF THE
ORIGINAL WHEN SUPPLIED BY D'AMBROSIO
ARCHITECTURE + URBANISM. BEARING IMAGES OF
THE PROFESSIONAL SEAL AND DIGITAL
CERTIFICATE OR WHEN PRINTED FROM THE
DIGITALLY CERTIFIED ELECTRONIC FILE.







URBAN HEIGHT DIAGRAM: Taller building forms wrap around the Downtown Core Area and bracket the marine entrance to the Inner Harbour.

10–18+ storeys
6–9 storeys

NOTE: REFER TO THE
ACCOMPANYING MEMO FOR
DESCRIPTIONS OF DRAWING
REVISIONS.

1

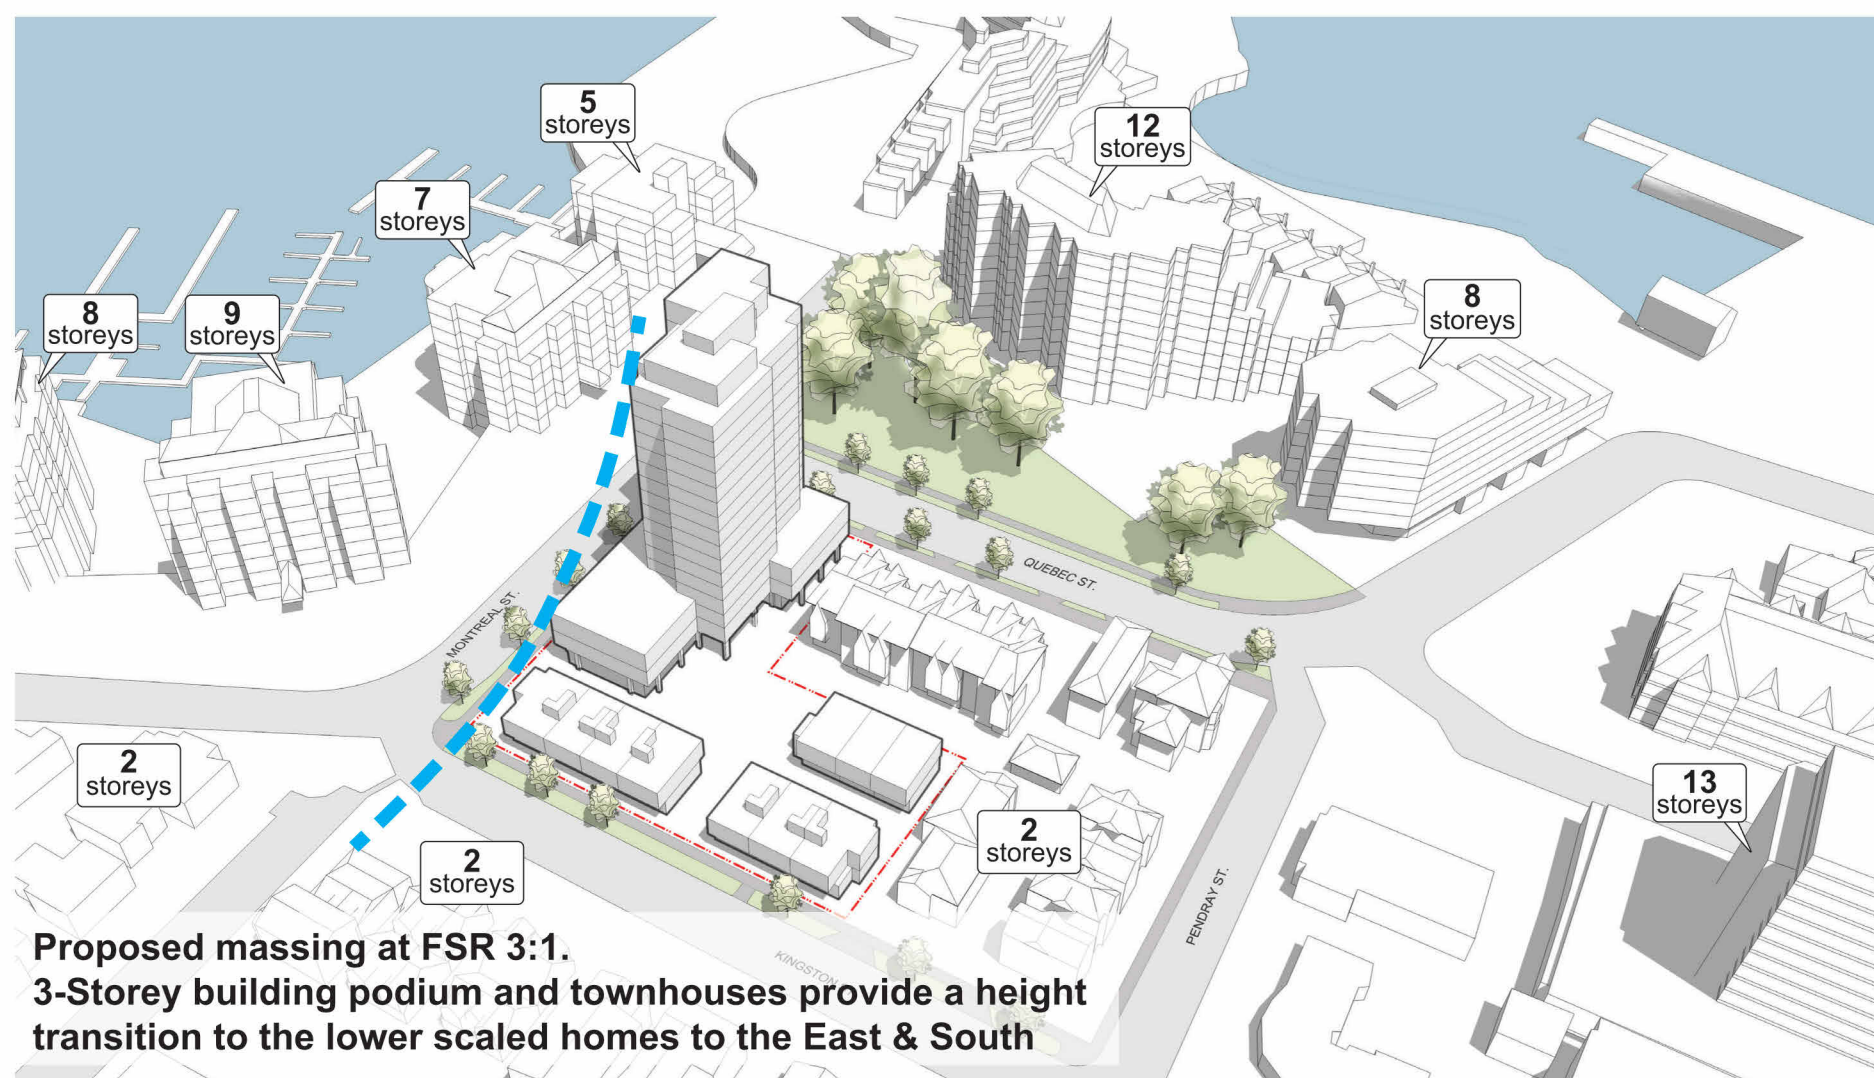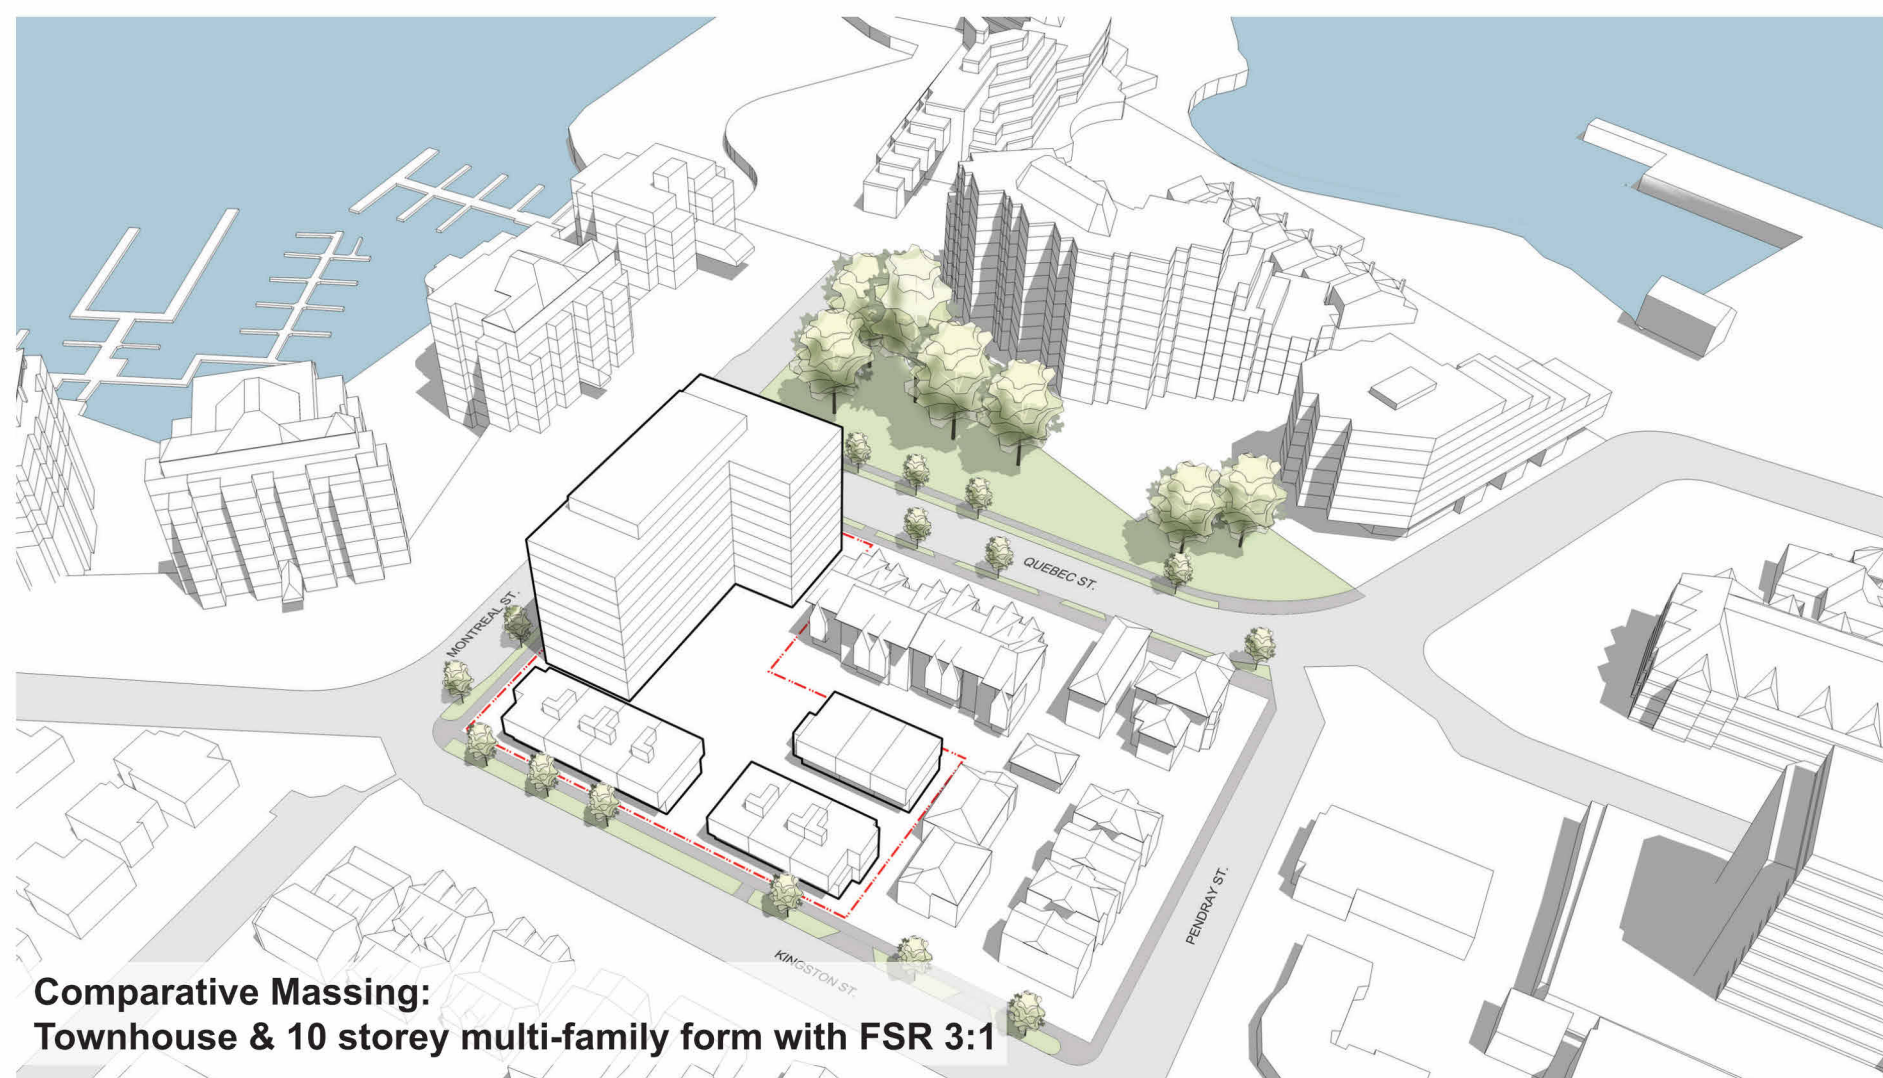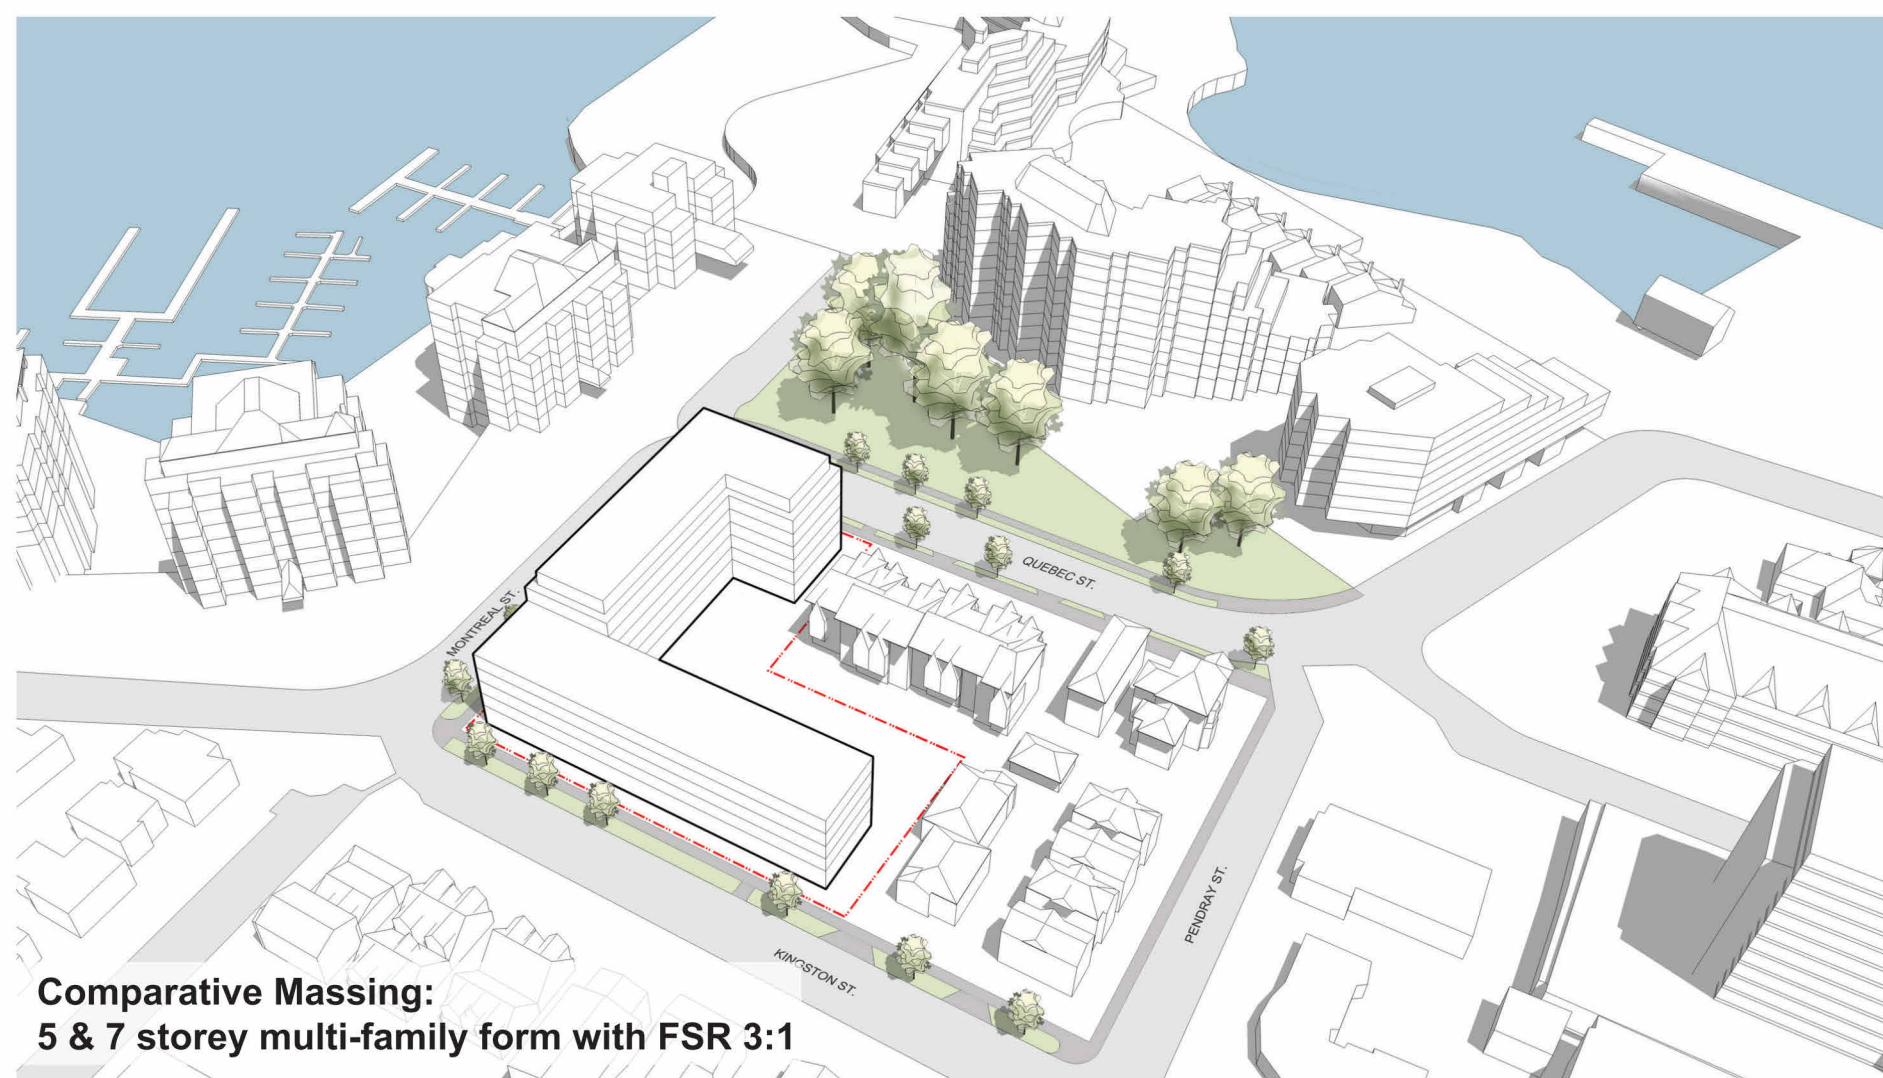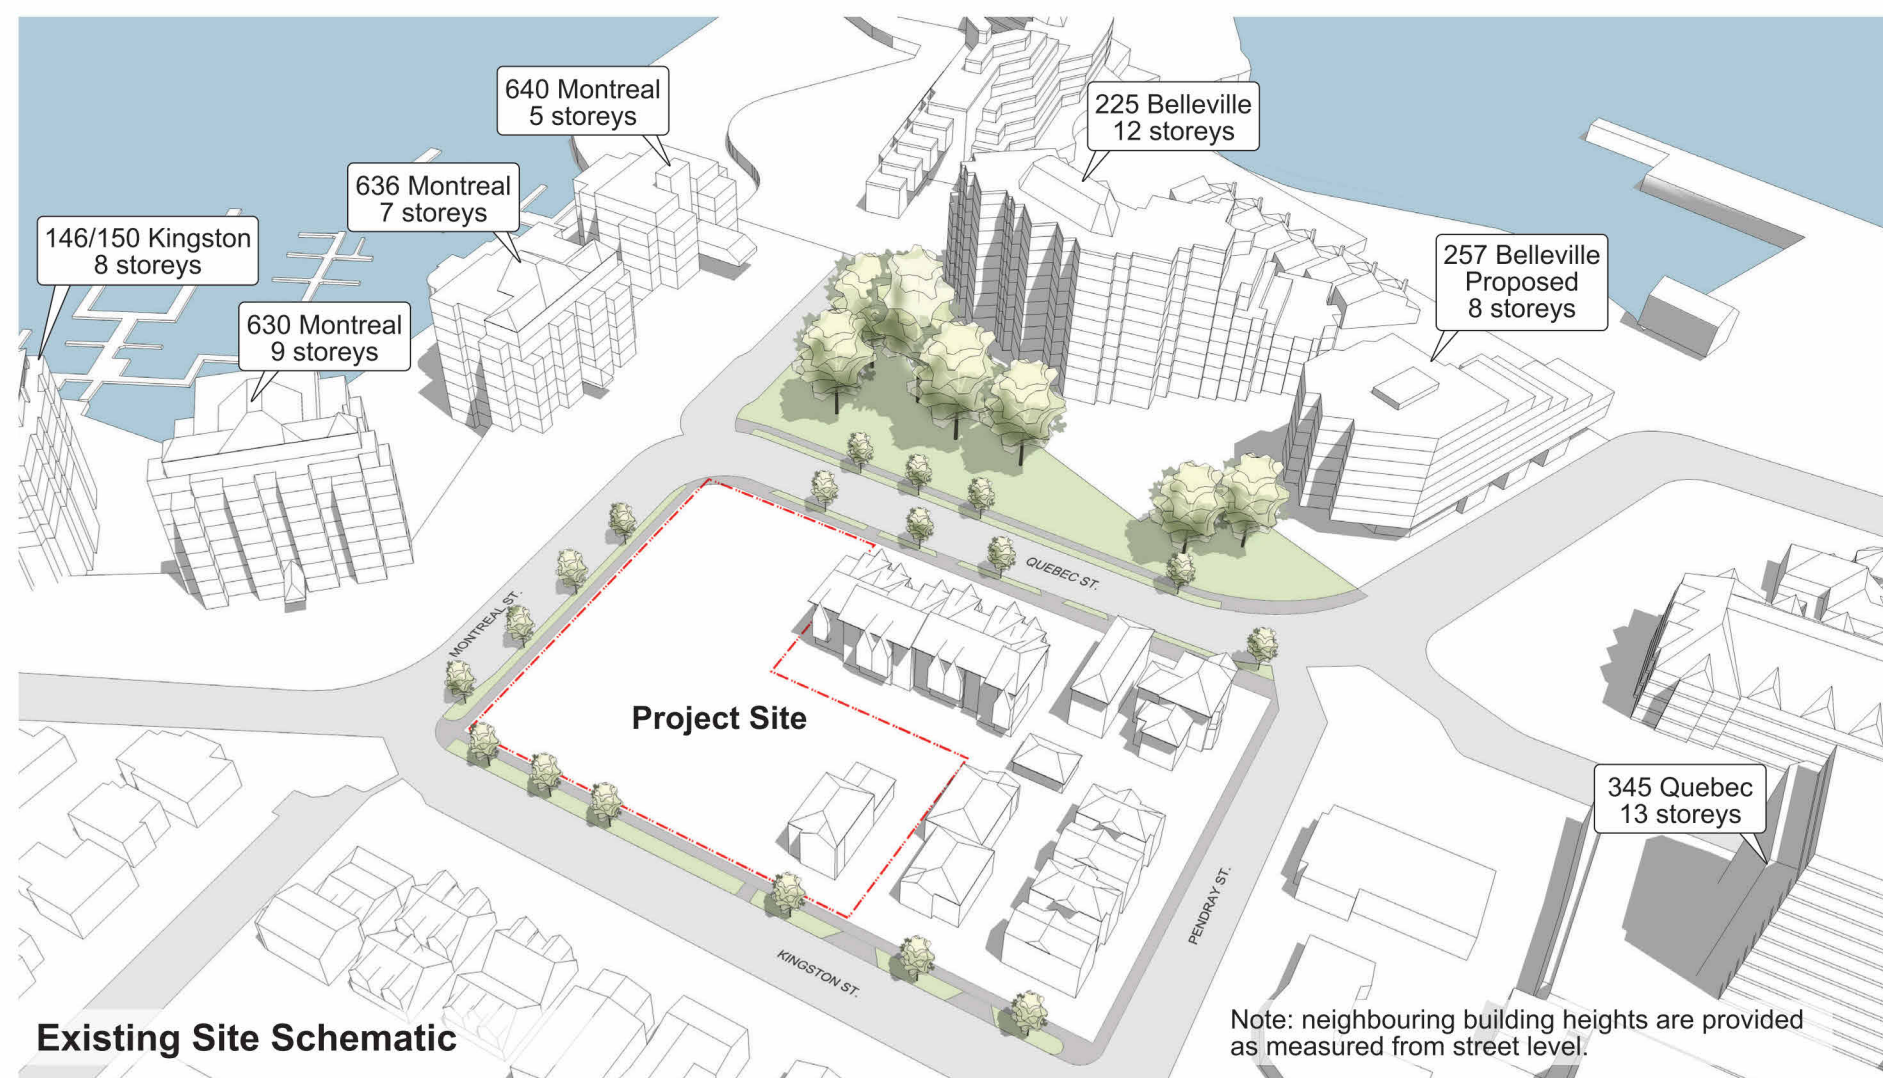

MASSING / HEIGHT RATIONALE

5	Reasoning/DP Resubmission	22.12.08
2	Issued for Rezoning / DP	21.12.15
rev no	description	date
project name		
Montreal and Quebec		
205 Quebec Street		
Victoria, BC		
sheet title		
Height & Massing Analysis		
project no.		
#21-18		
scale		
NTS		
drawn by		
DZ		
date issued		
12/06/22		
sheet no.		
A0.4		





THIS DOCUMENT HAS BEEN ELECTRONICALLY CERTIFIED WITH DIGITAL CERTIFICATE AND ENCRYPTION TECHNOLOGY AUTHORIZED BY THE AIBC. THE AUTHENTICATING ORIGINAL IS IN ELECTRONIC FORM. ANY PRINTED VERSION CAN BE RELIED UPON AS A TRUE COPY OF THE ORIGINAL WHEN SUPPLIED BY D'AMBROSIO ARCHITECTURE + URBANISM. BEARING IMAGES OF THE PROFESSIONAL SEAL AND DIGITAL CERTIFICATE OR WHEN PRINTED FROM THE DIGITALLY CERTIFIED ELECTRONIC FILE.

Policy Context



View Impact Analysis

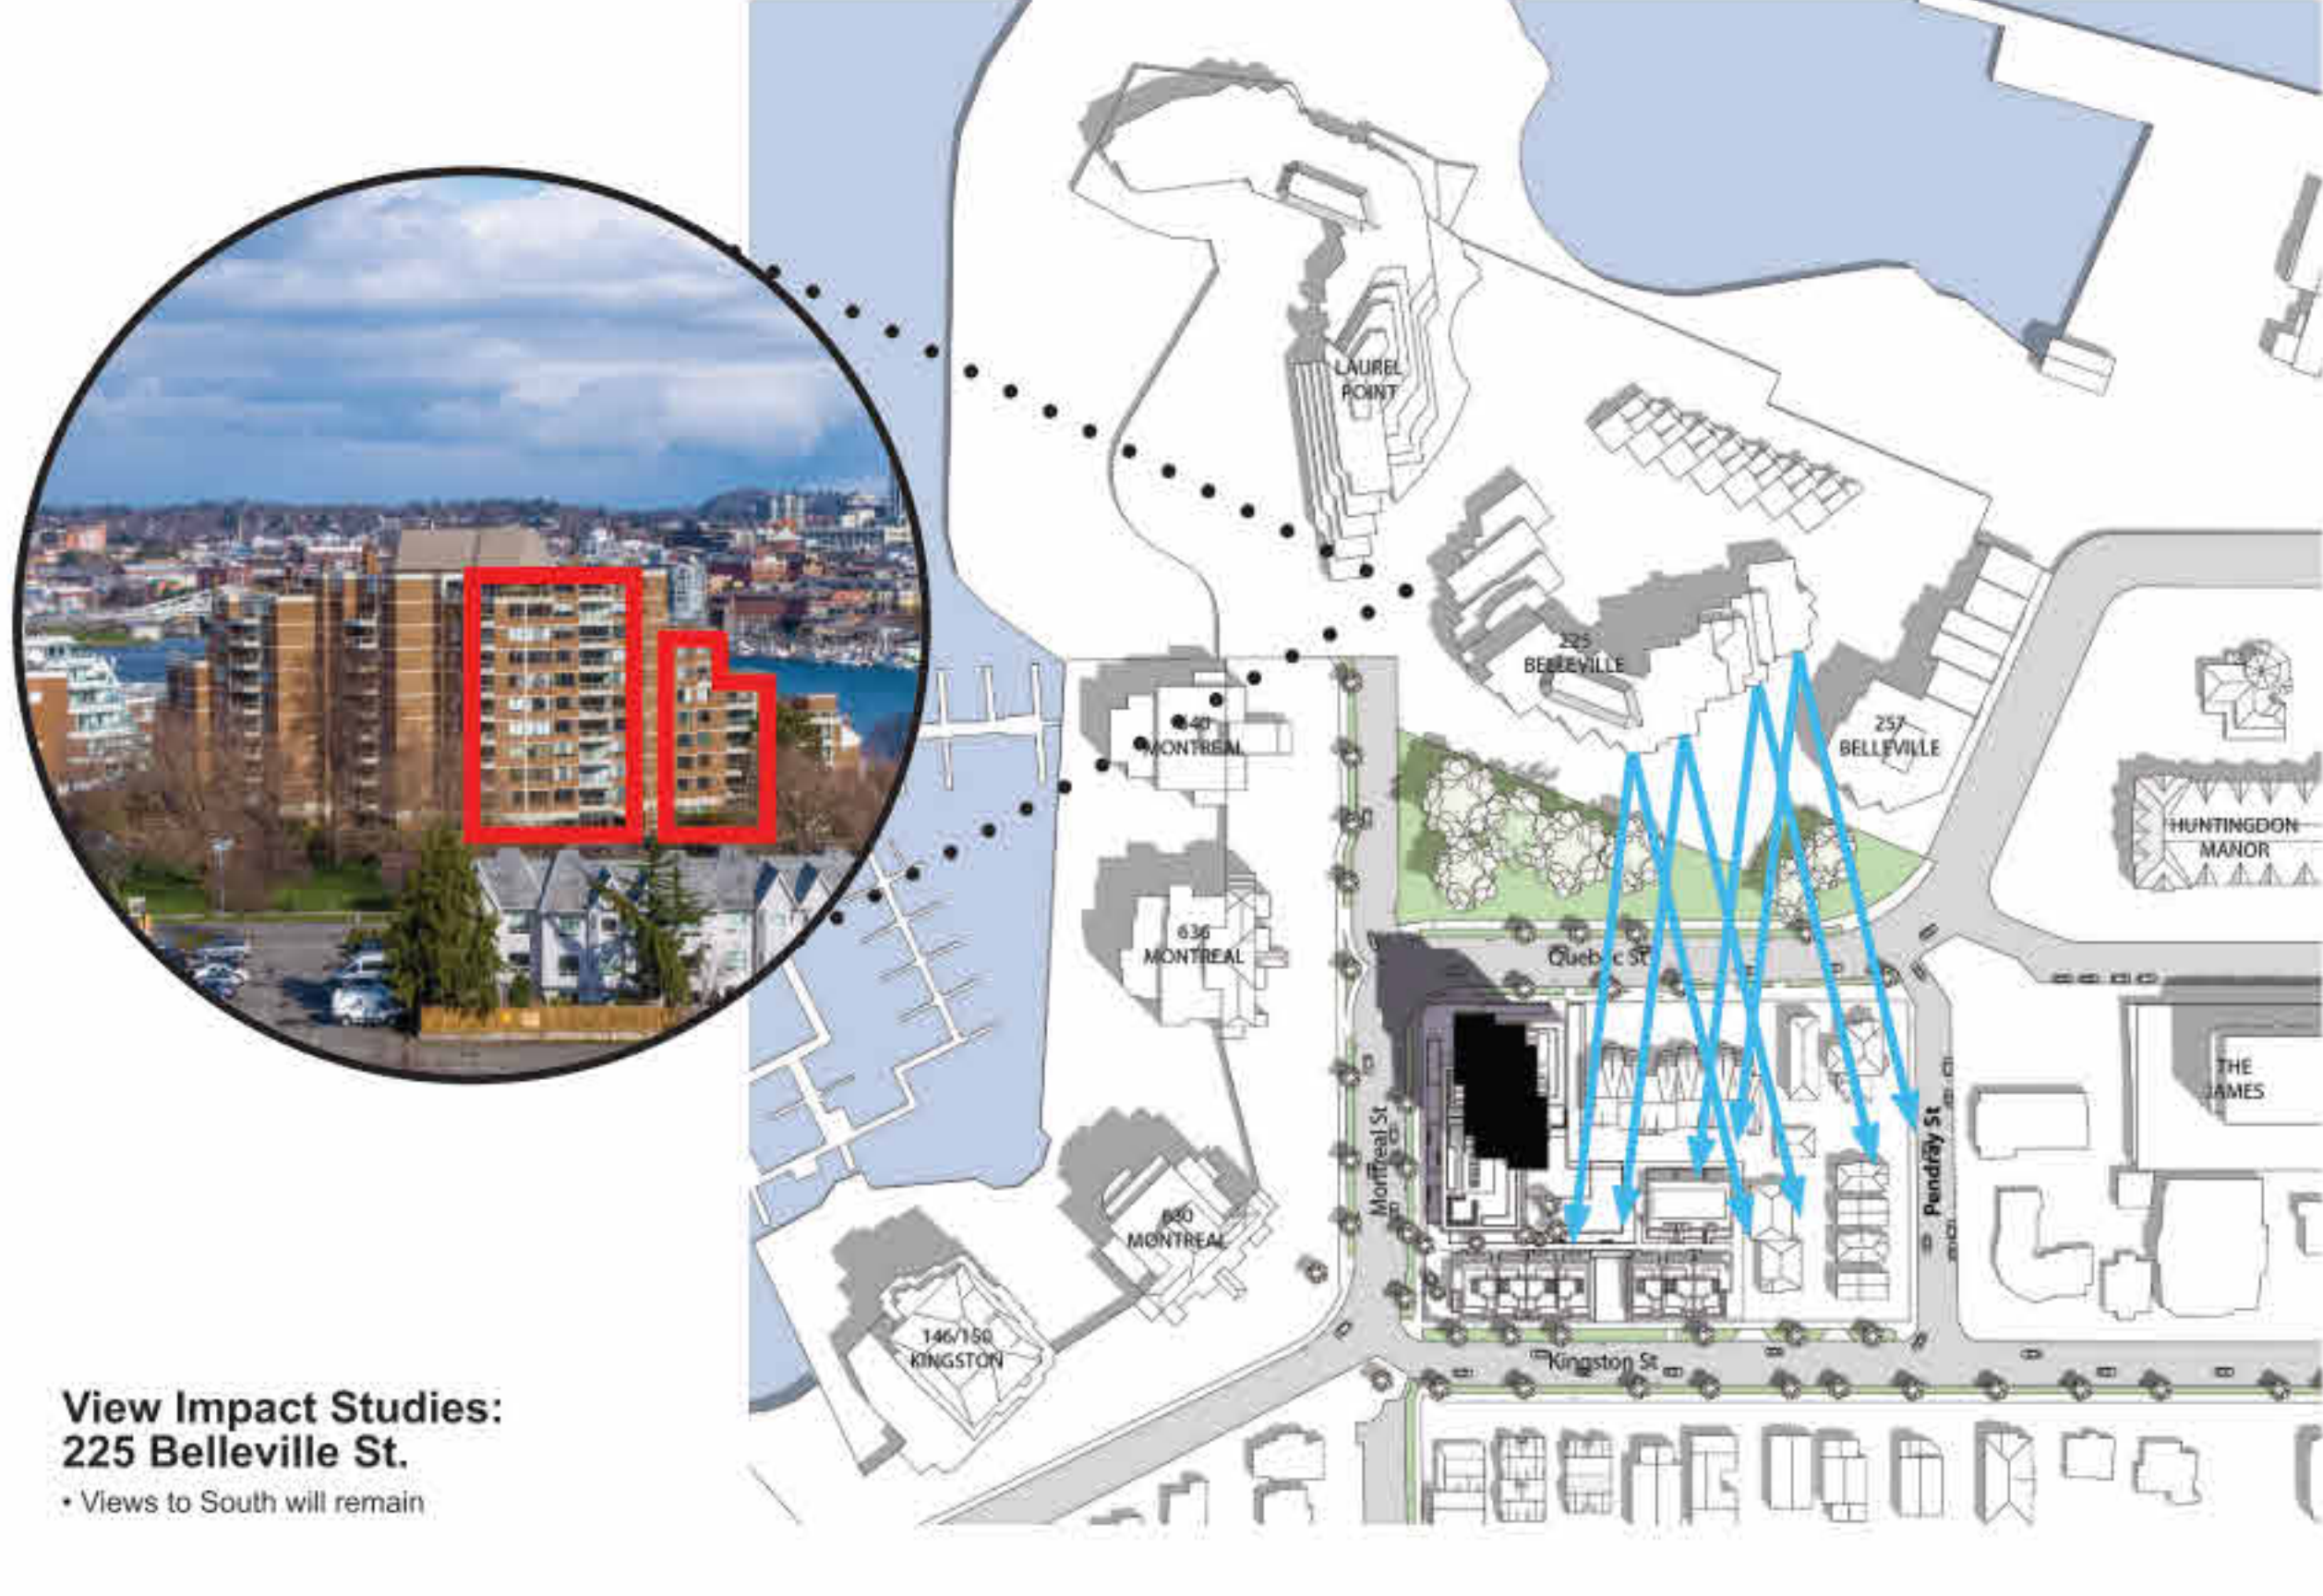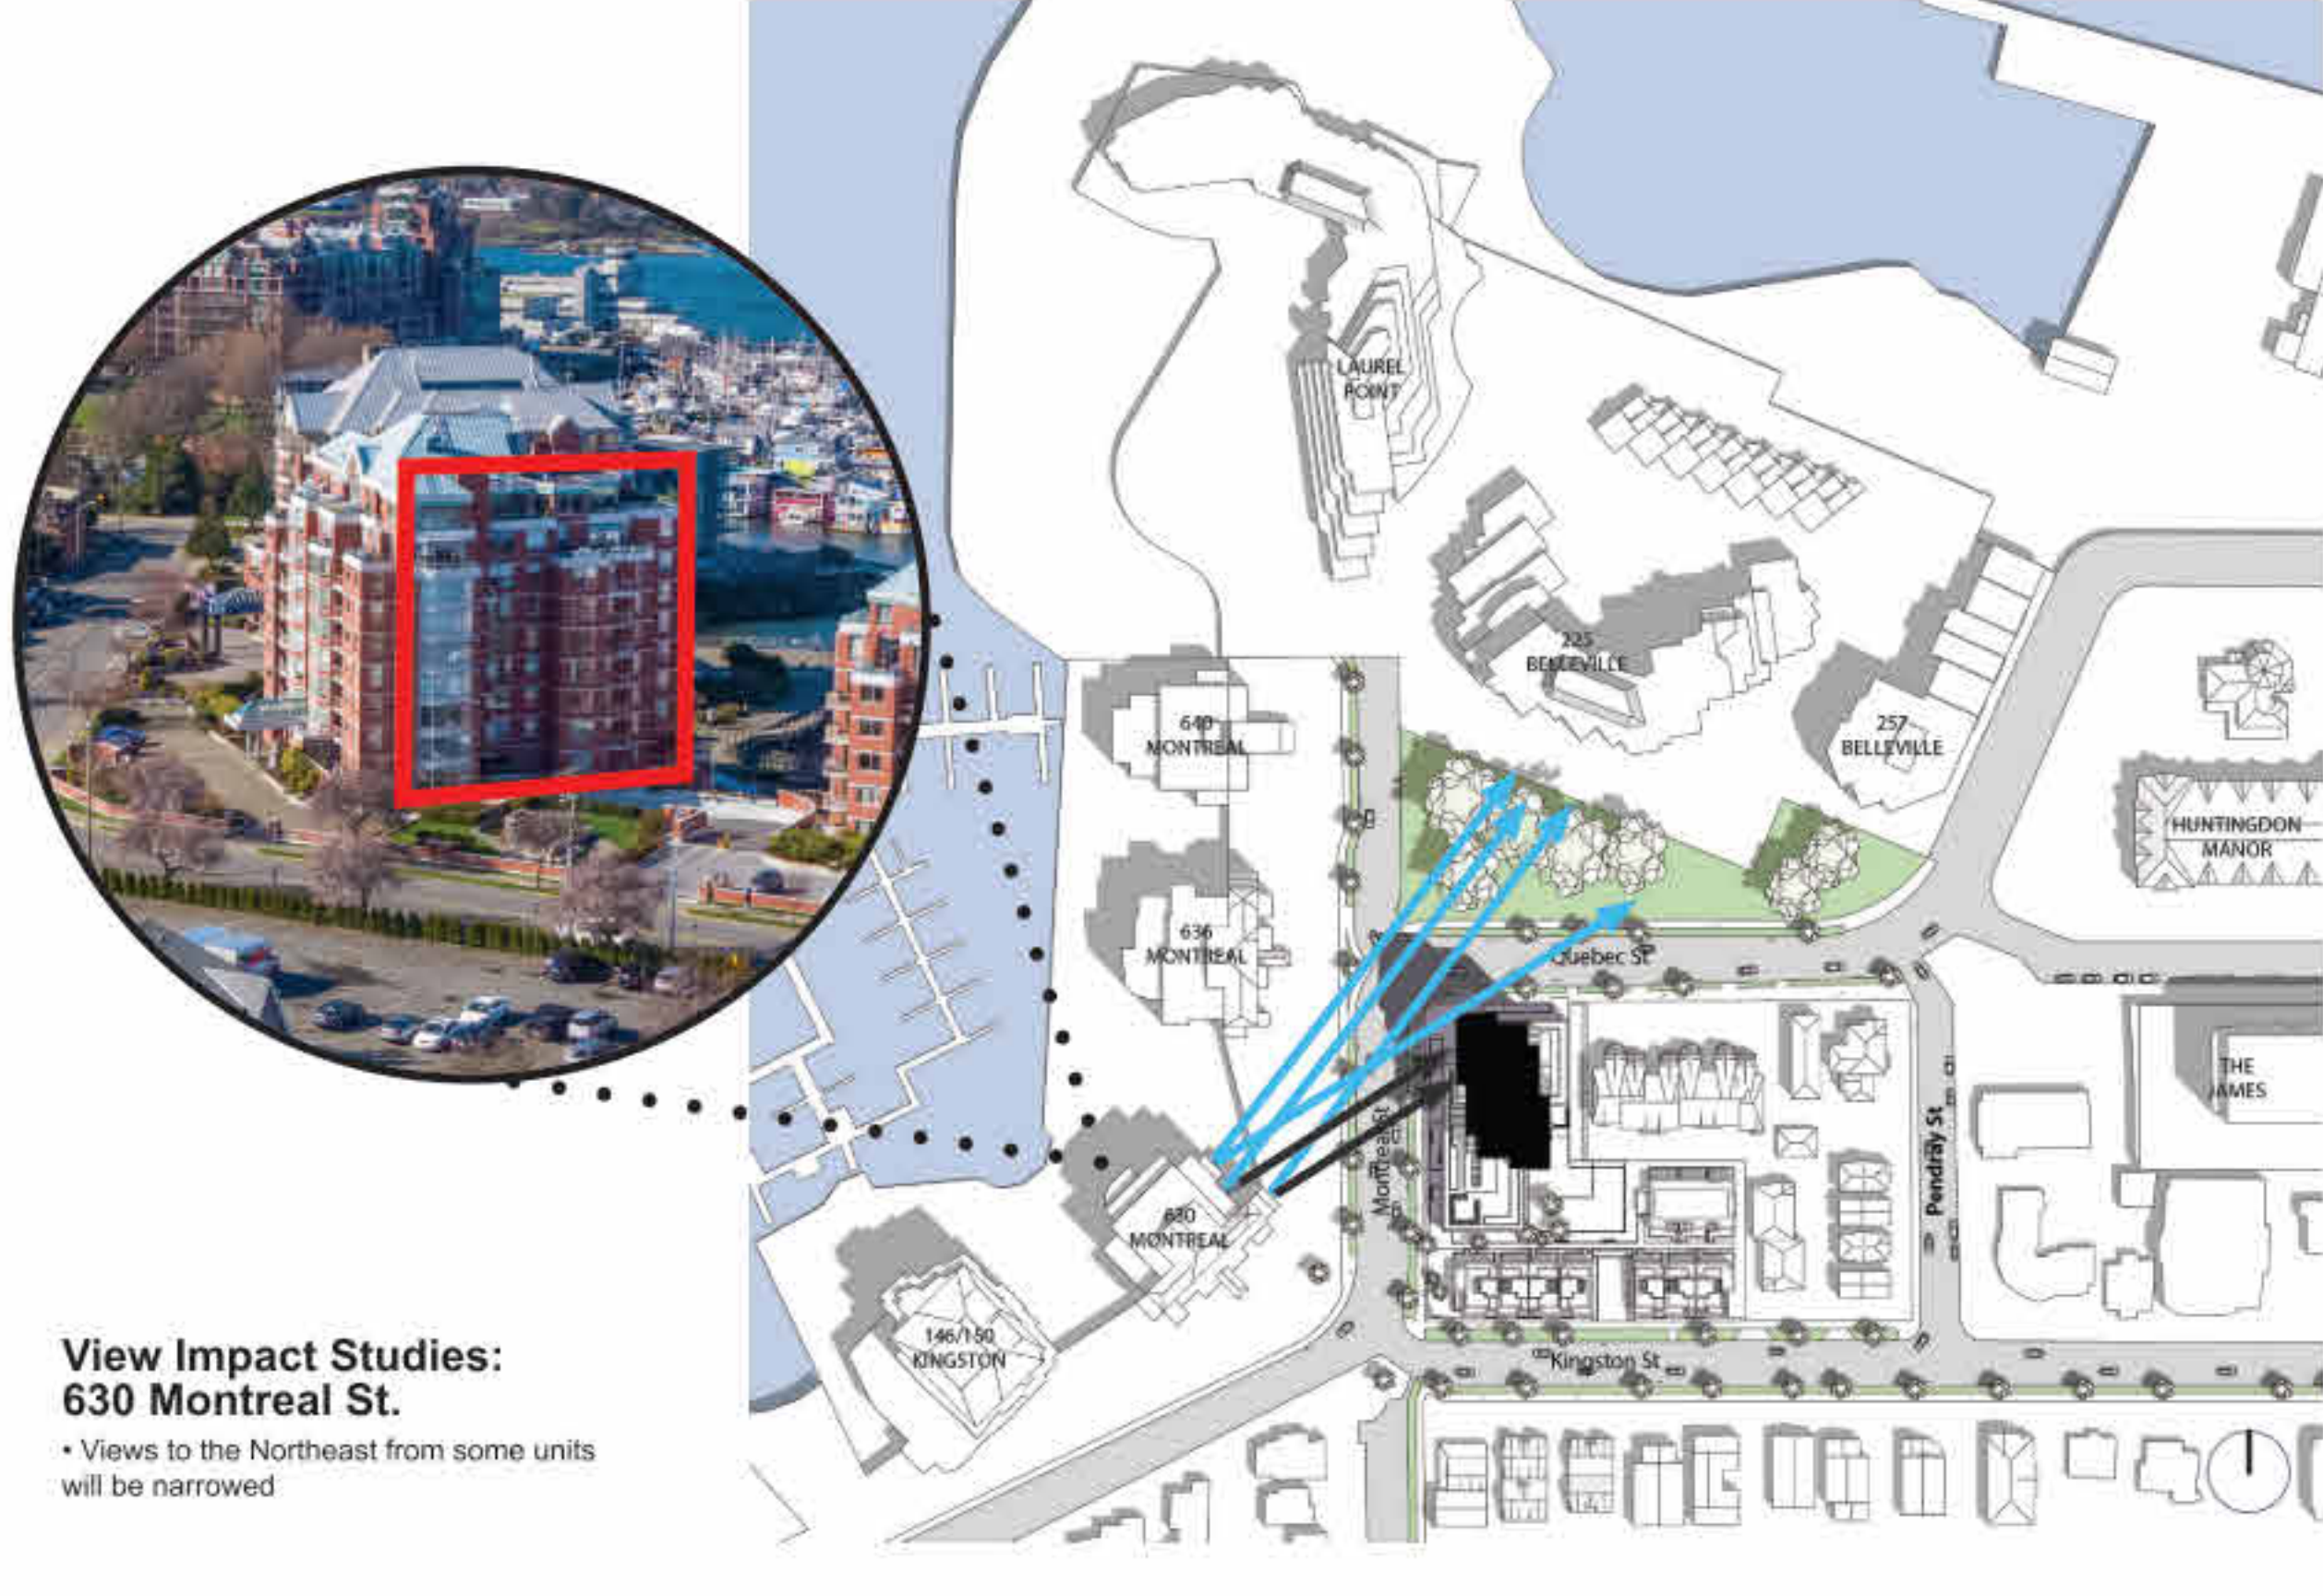

5	Rezonig/DP Resubmission	22.12.06
rev no	description	date
copyright reserved: these drawings and designs are and all their contents the property of D'Ambrosio Architecture + Urbanism and may not be reproduced without written consent.		
project name		
Montreal and Quebec		
205 Quebec Street		
Victoria, BC		
sheet title		
Height & View Analysis		
project no.		
#21-18		
scale		
NTS		
drawn by		
DZ		
date issued		
12/06/22		
sheet no.		
A0.5		



THIS DOCUMENT HAS BEEN ELECTRONICALLY
CERTIFIED WITH DIGITAL CERTIFICATE AND
ENCRYPTION TECHNOLOGY AUTHORIZED BY
THE ABC. THE AUTHENTICATIVE ORIGINAL IS IN
ELECTRONIC FORM. ANY PRINTED VERSION
CAN BE RELIED UPON AS A TRUE COPY OF THE
ORIGINAL WHEN SUPPLIED BY D'AMBROSIO
ARCHITECTURE + URBANISM. BEARING IMAGES OF
THE PROFESSIONAL SEAL AND DIGITAL
CERTIFICATE OR WHEN PRINTED FROM THE
DIGITALLY CERTIFIED ELECTRONIC FILE.



Section A - Quebec St. 1 : 300

PENDRAY ST.

22 PENDRAY ST.

221 QUEBEC ST.

207-217 QUEBEC ST.

MONTREAL ST.

636 MONTREAL ST.



Section B - Kingston St. 1 : 300

146/150 KINGSTON ST.

630 MONTREAL ST.

MONTREAL ST.

232 KINGSTON ST.

506 PENDRAY ST.

PENDRAY ST.



Section C - Montreal St. 1 : 300

225 BELLEVILLE ST.

RED FERN PARK

QUEBEC ST.

201 KINGSTON ST. / 443 MONTREAL ST.

5	Rezoning/DP Resubmission	22.12.06
4	Issued for ADP	22.08.02
2	Issued for Rezoning / DP	21.12.15
1	Issued for Dev. Tracker	21.10.19
rev no	description	date

copyright reserved. These drawings and designs are the property of D'Ambrosio Architecture + Urbanism and may not be reproduced without written consent.

project name
Montreal and Quebec
205 Quebec Street
Victoria, BC

sheet title
Context Elevations

project no.	#21-18
scale	1:300
drawn by	CF
date issued	12/06/22
sheet no.	A0.6

THIS DOCUMENT HAS BEEN ELECTRONICALLY CERTIFIED WITH DIGITAL CERTIFICATE AND ENCRYPTION TECHNOLOGY AUTHORIZED BY THE AIBC. THE AUTHENTICATIVE ORIGINAL IS IN ELECTRONIC FORM. ANY PRINTED VERSION CAN BE RELIED UPON AS A TRUE COPY OF THE ORIGINAL WHEN SUPPLIED BY D'AMBROSIO architecture + urbanism. BEARING IMAGES OF THE PROFESSIONAL SEAL AND DIGITAL CERTIFICATE OR WHEN PRINTED FROM THE DIGITALLY CERTIFIED ELECTRONIC FILE.



A panoramic view of a harbor. In the foreground, a wooden pier with several small boats and a white cabin is visible. The water is calm and blue. In the background, a city skyline with various buildings, including a prominent red one, is visible across the water. Mountains are in the far distance under a blue sky with scattered clouds. A concrete wall with graffiti is in the lower right foreground.

3. James Bay / Belleville Street from Johnson Street Bridge

[illegible]

5	Rezoning/DP Resubmission	22.12.06
4	Issued for ADP	22.08.02
2	Issued for Rezoning / DP	21.12.15
rev no	description	date

copyright reserved. these drawings and designs are and at all times remain the property of d'ambrosio architecture to be used for the project shown and may not be reproduced without

project name
Montreal and Quebec
205 Quebec Street
Victoria, BC

sheet title
Skyline Analysis

project no.	#21-18
scale	NTS
drawn by	CF
date issued	sheet no.
12/06/22	A0.7


0000 40 07 40 00 50 AM

THIS DOCUMENT HAS BEEN ELECTRONICALLY
CERTIFIED WITH DIGITAL CERTIFICATE AND
ENCRYPTION TECHNOLOGY AUTHORIZED BY
THE AIBC. THE AUTHORIZATIVE ORIGINAL IS
ELECTRONIC FORM. ANY PRINTED VERSION
CAN BE RELIED UPON AS A TRUE COPY OF THE
ORIGINAL WHEN SUPPLIED BY D'AMBROSIO
architecture + urbanism. BEARING IMAGES OF
THE PROFESSIONAL SEAL AND DIGITAL
CERTIFICATE OR WHEN PRINTED FROM THE
DIGITALLY CERTIFIED ELECTRONIC FILE.

Legend

Shadows from Existing Buildings

Massing

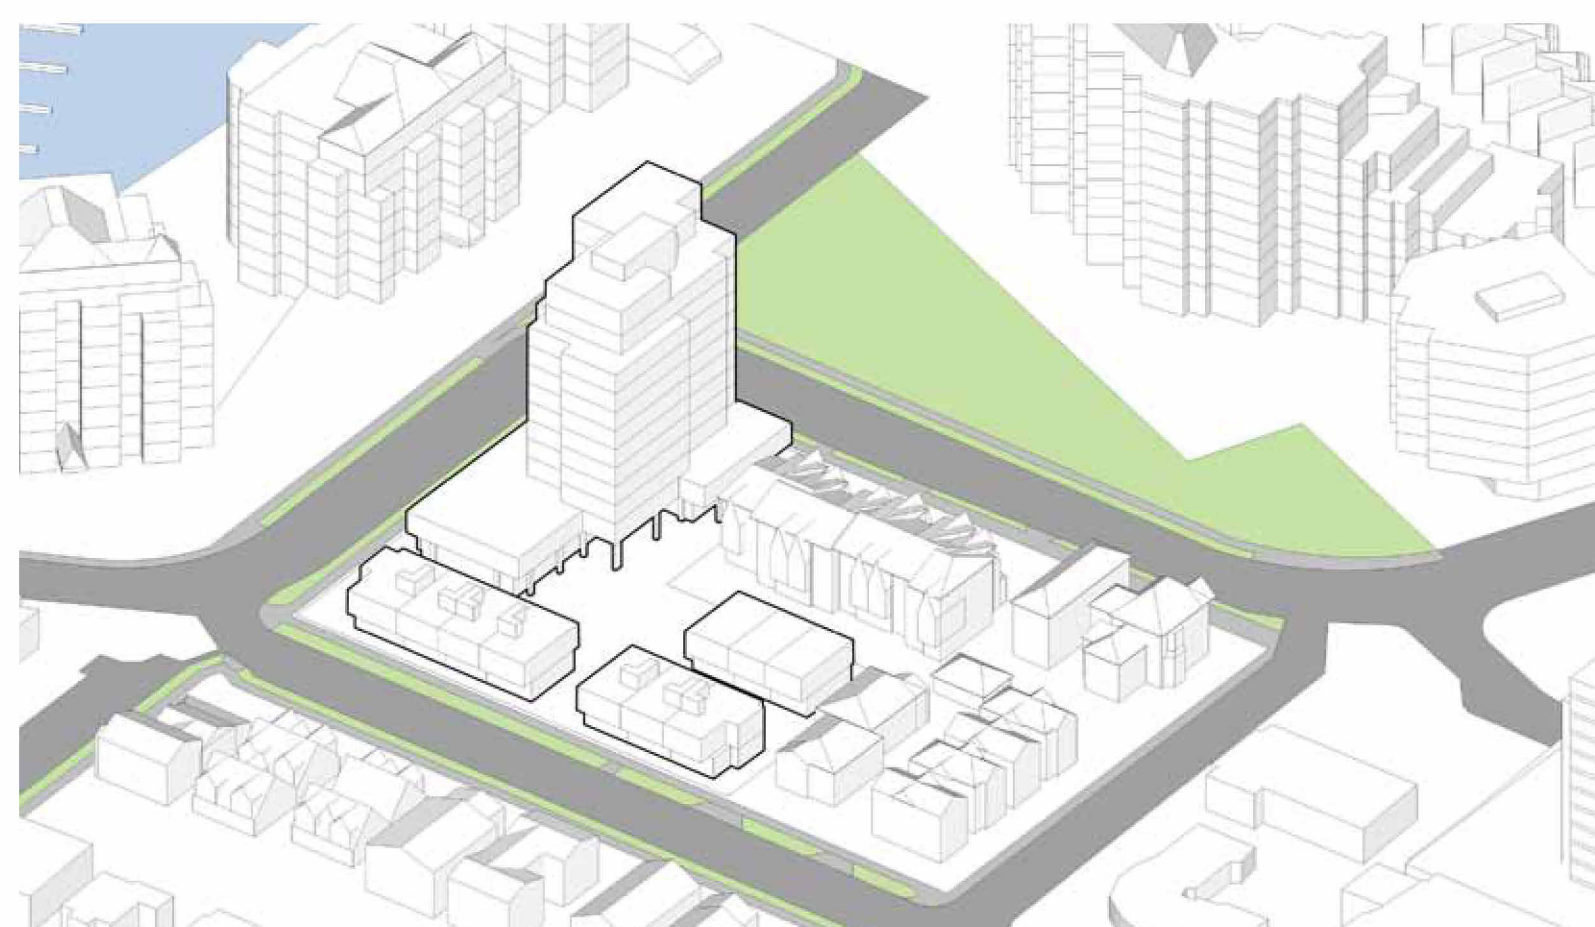


9:00 AM Spring/Fall Equinox




12:00 PM Spring/Fall Equinox




4:00 PM Spring/Fall Equinox

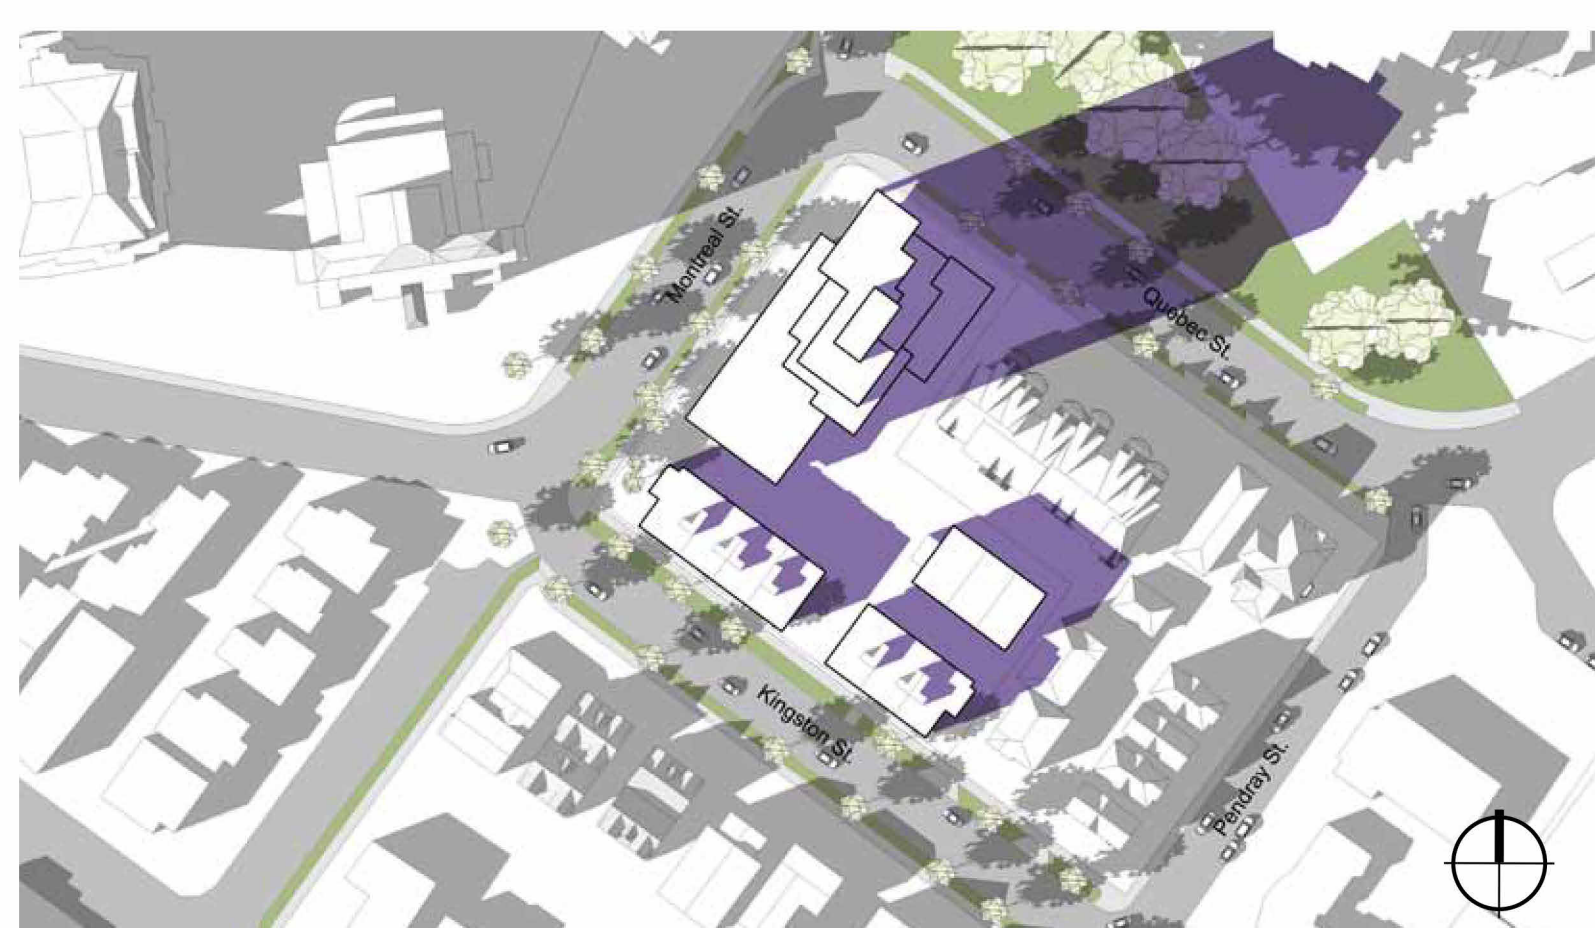


Storeys: 12 total including 2 storey base;
2 storey townhouses + roof decks.
Total Units: 76

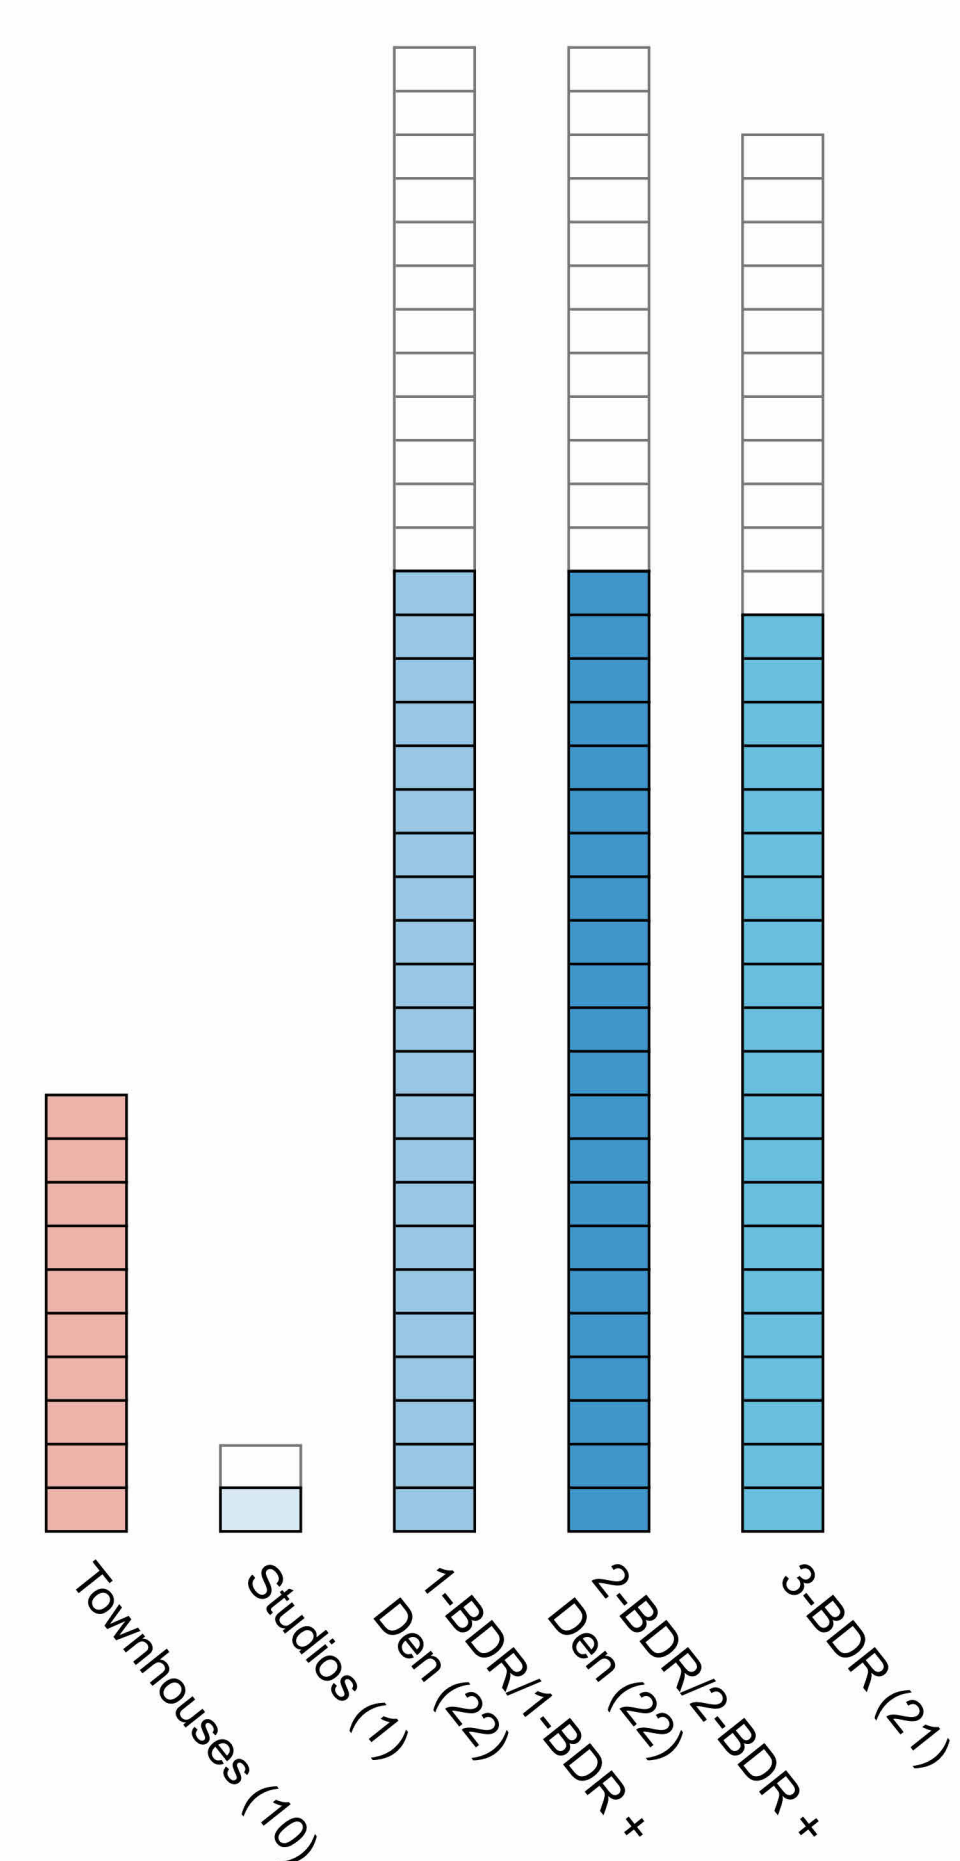

Storeys: 15 total including 2 storey base;
2 storey townhouses + roof decks.
Total Units: 94

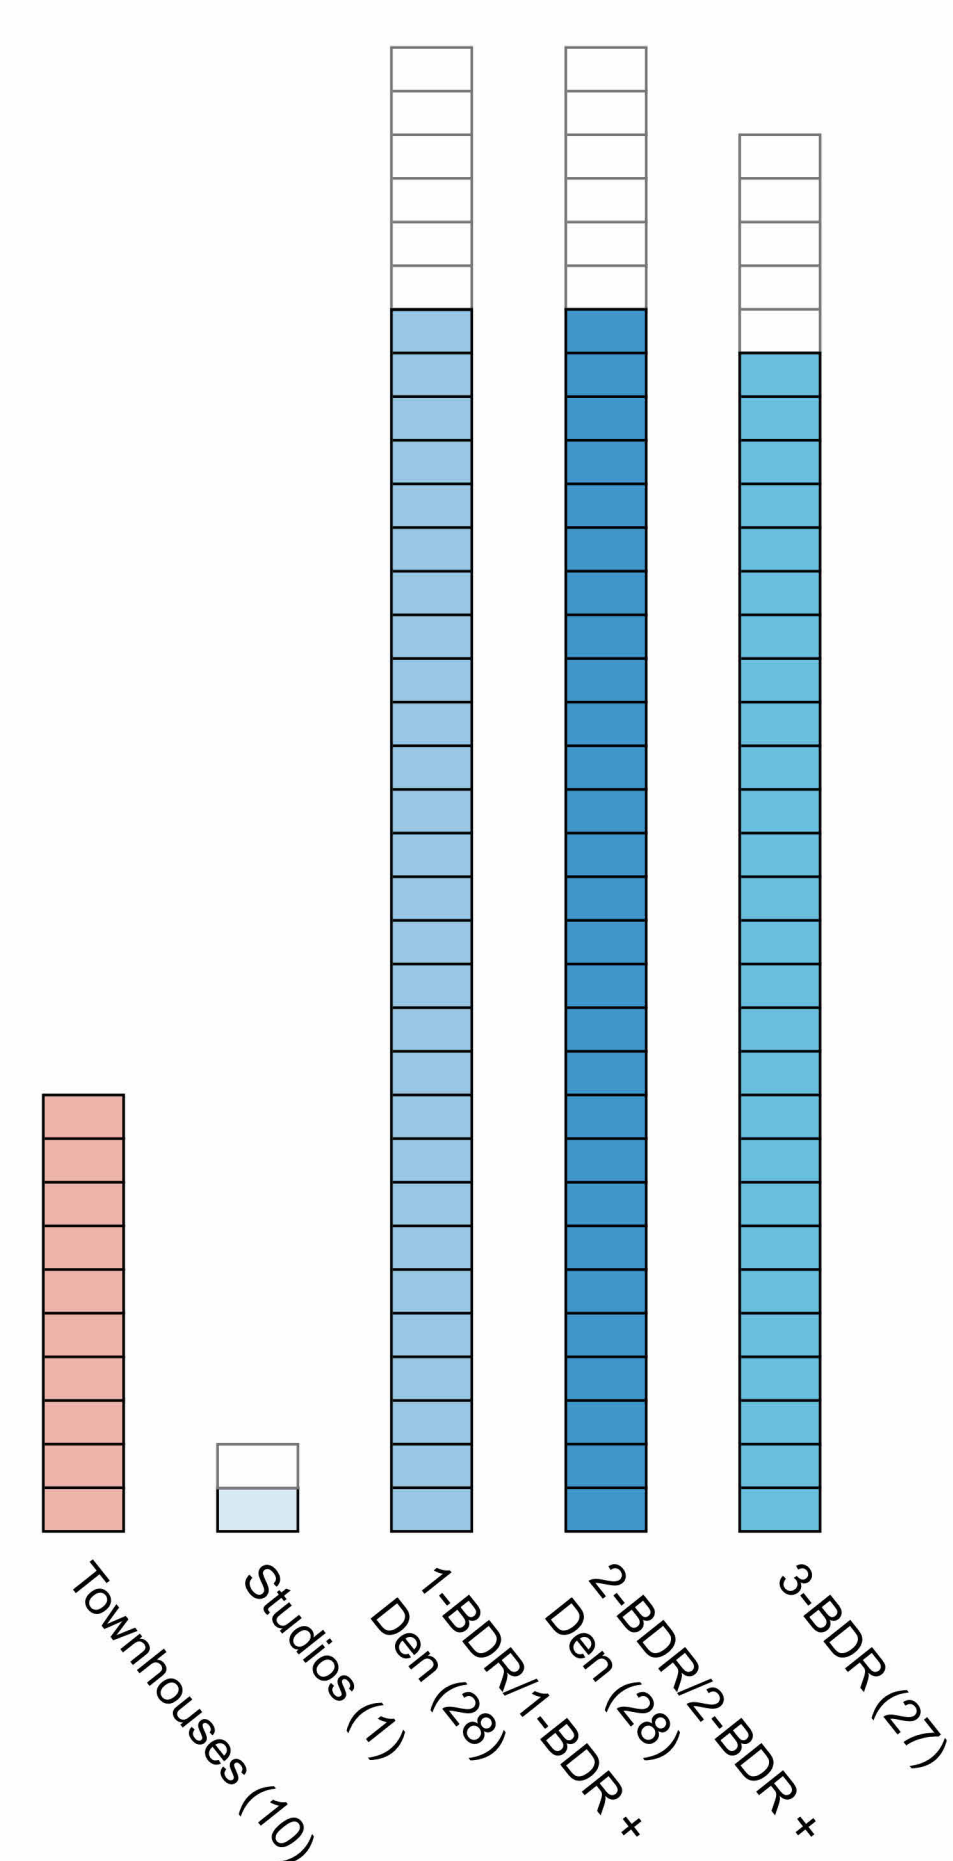

Storeys: 17 total including 3 storey base;
2 storey townhouses + roof decks
Total Units: 112

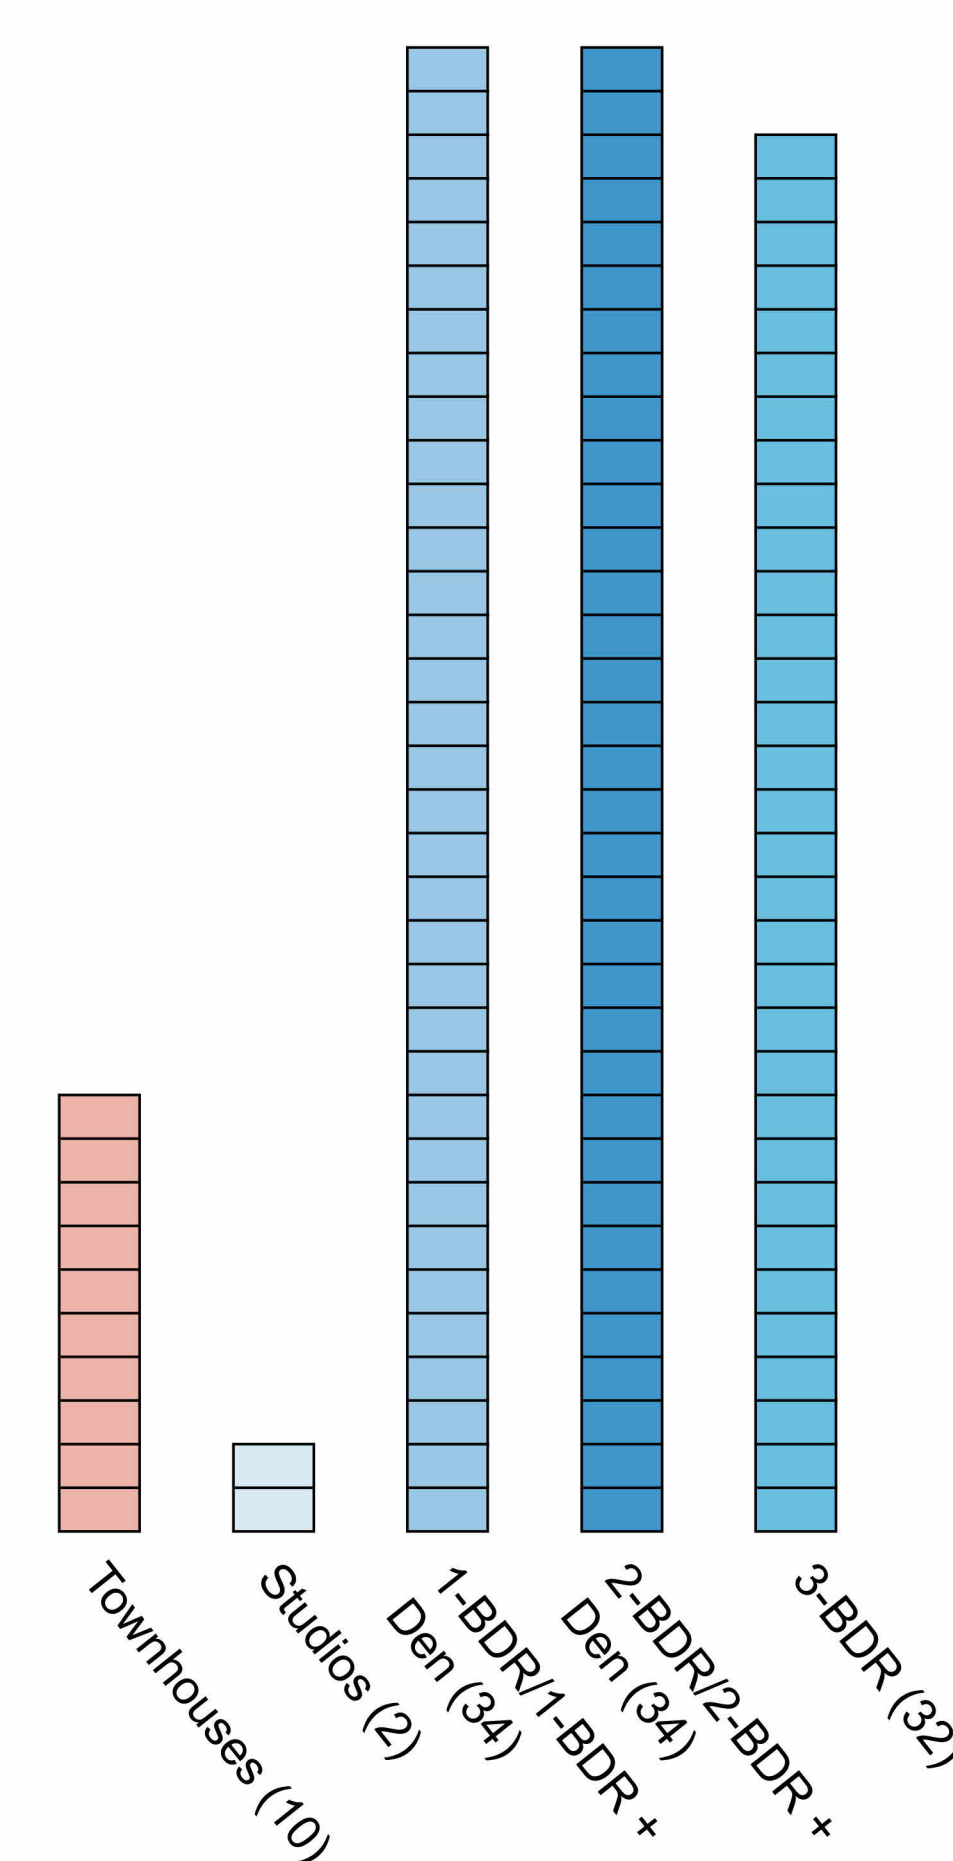

Unit Count Comparison

[illegible]

5	Rezoning/DP Resubmission	22.12.06
2	Issued for Rezoning / DP	21.12.15
rev no	description	date
copyright reserved. these drawings and designs are and at all times remain the property of dambriso architecture to be used for the project shown and may not be reproduced without		

project name
Montreal and Quebec
205 Quebec Street
Victoria, BC

sheet title
**Massing, Sun and
Shade Study**

project no.		#21-18
scale		
drawn by		DZ
date issued	sheet no.	
12/06/22	A0.8	




THIS DOCUMENT HAS BEEN ELECTRONICALLY
CERTIFIED WITH DIGITAL CERTIFICATE AND
ENCRYPTION TECHNOLOGY AUTHORIZED BY
THE AIBC. THE AUTHENTIC ORIGINAL IS IN
ELECTRONIC FORM. ANY PRINTED VERSION
CAN BE RELIED UPON AS A TRUE COPY OF THE
ORIGINAL WHEN SUPPLIED BY D'AMBROSIO
architecture + urbanism. BEARING IMAGES OF
THE PROFESSIONAL SEAL AND DIGITAL
CERTIFICATE OR WHEN PRINTED FROM THE
DIGITALLY CERTIFIED ELECTRONIC FILE.

COMPARATIVE MASSING ANALYSIS SUMMER SOLSTICE

Legend

- Shadows from Proposed Building
- Shadows from Existing Buildings

Massing

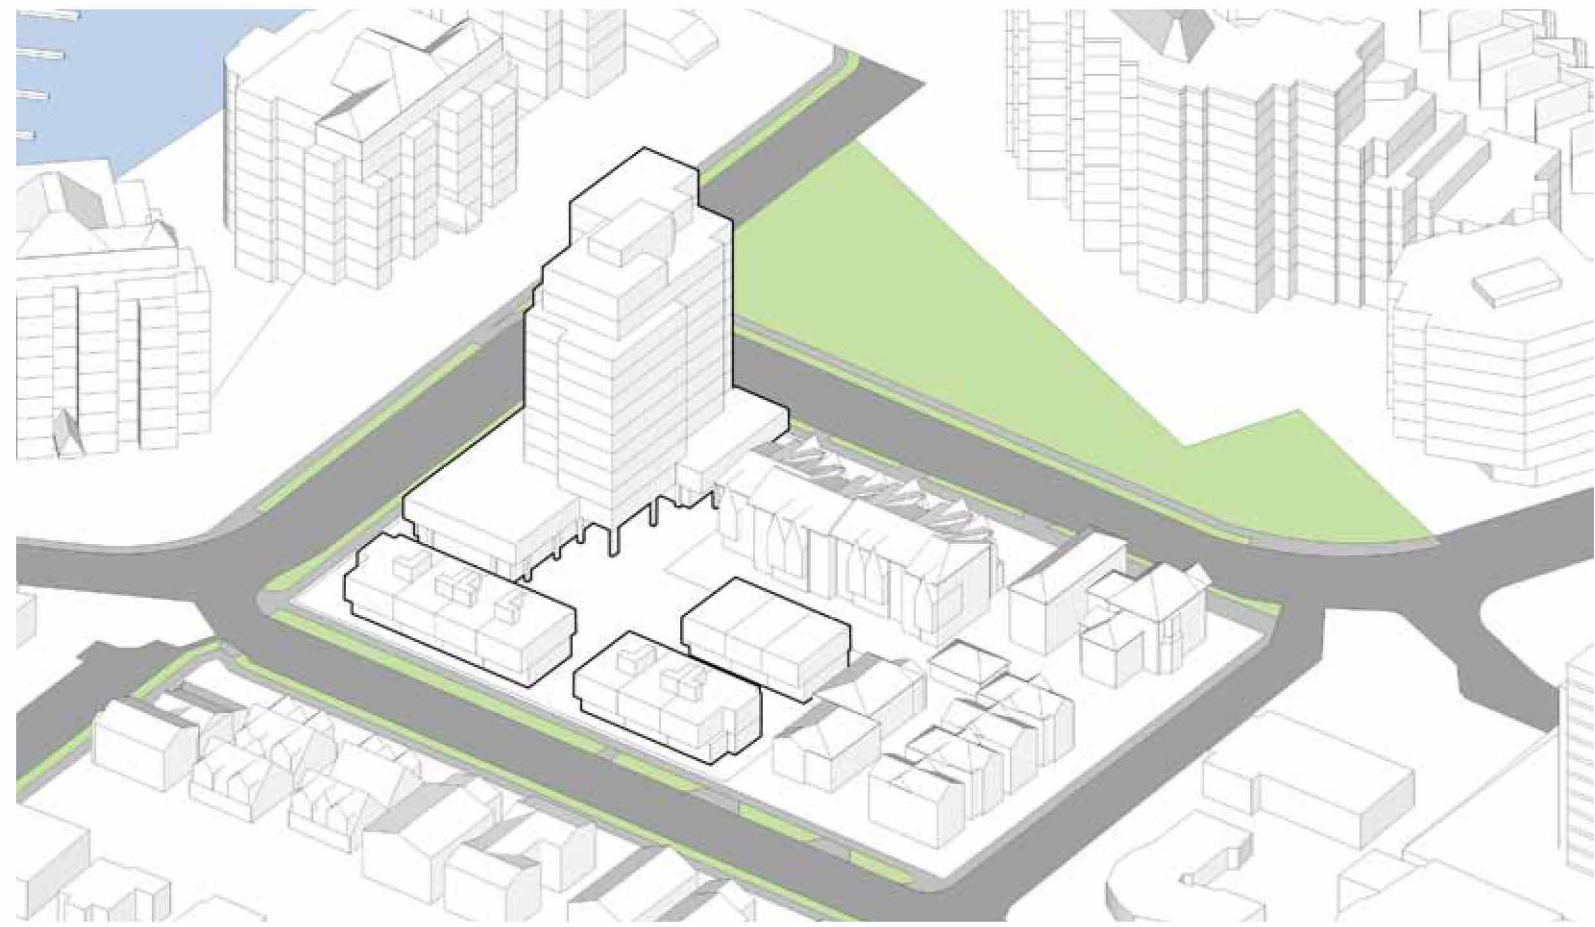




9:00 AM Summer Solstice



12:00 PM Summer Solstice




5:00 PM Summer Solstice

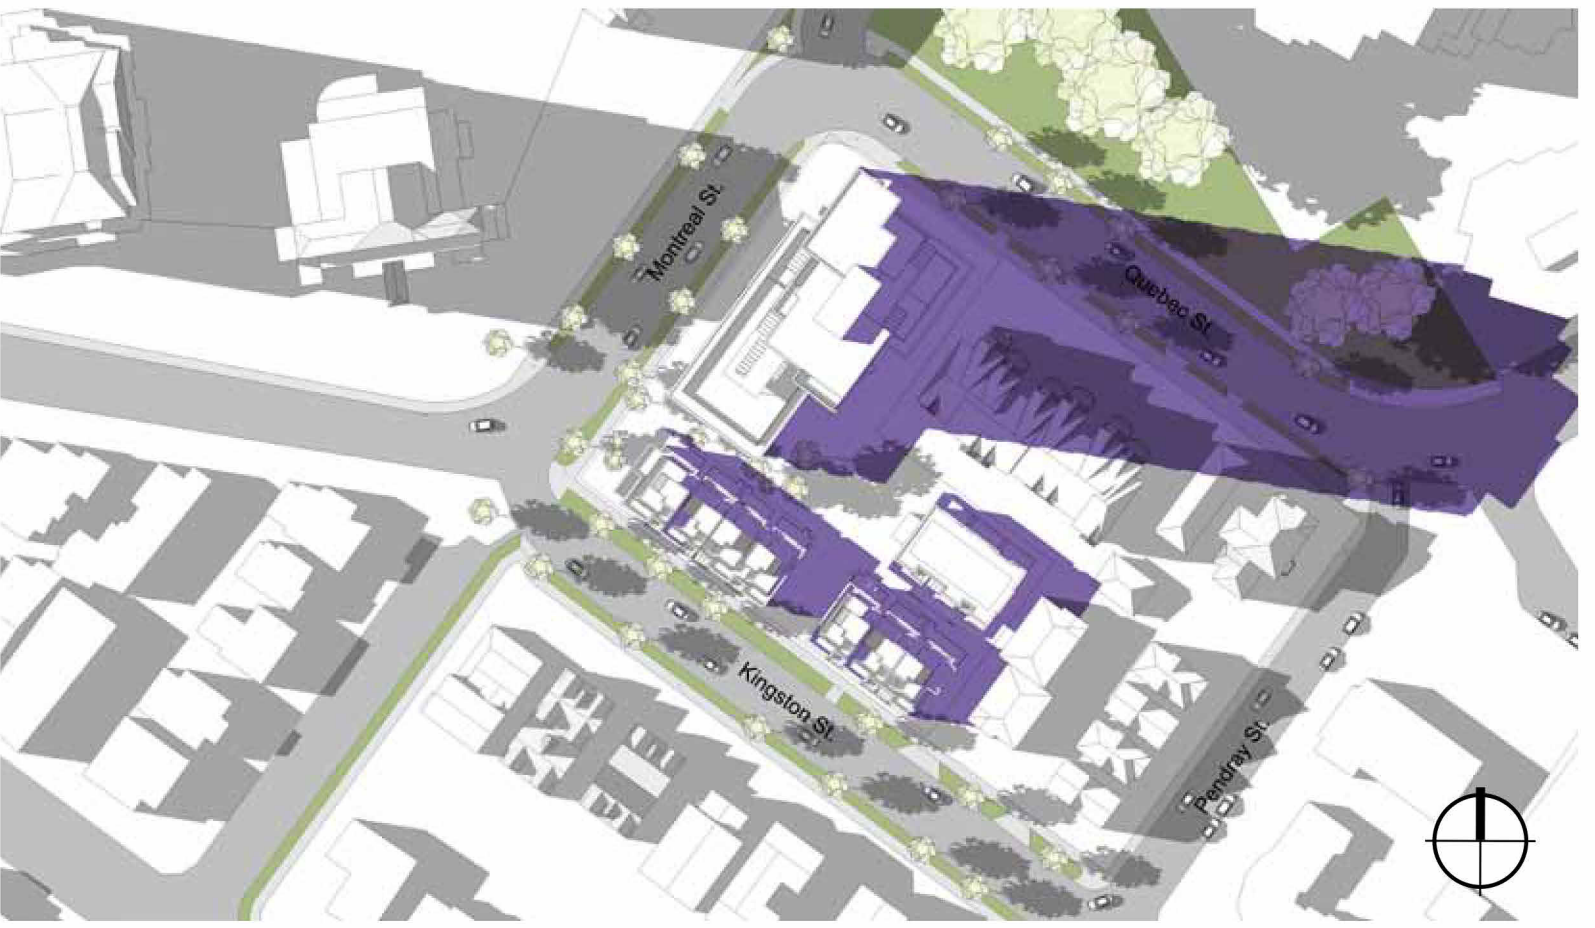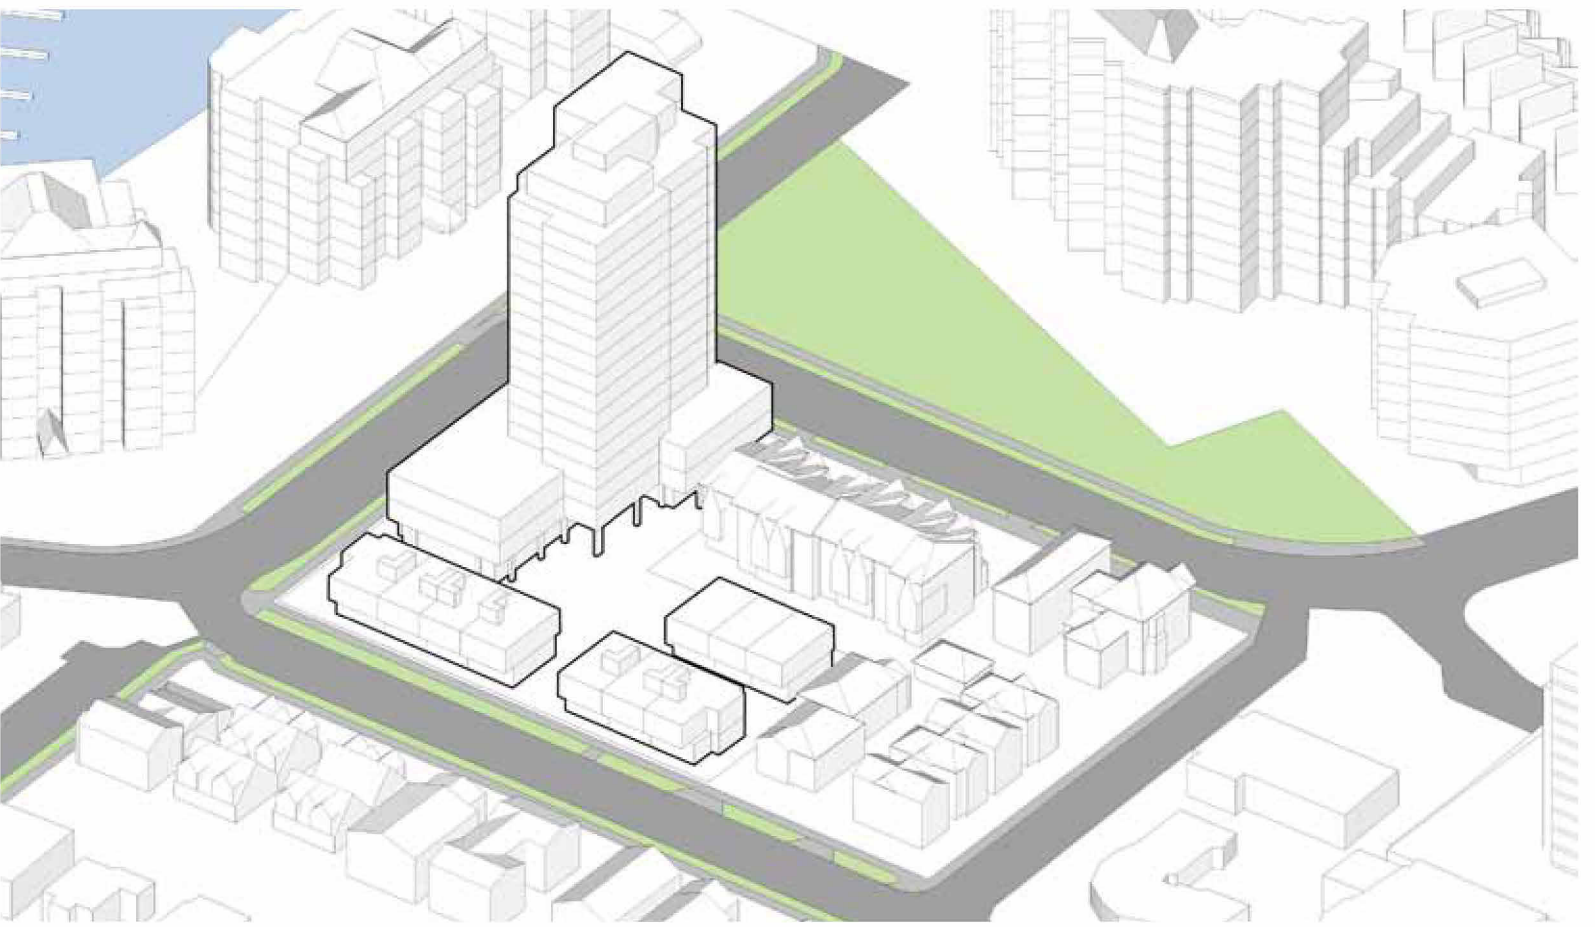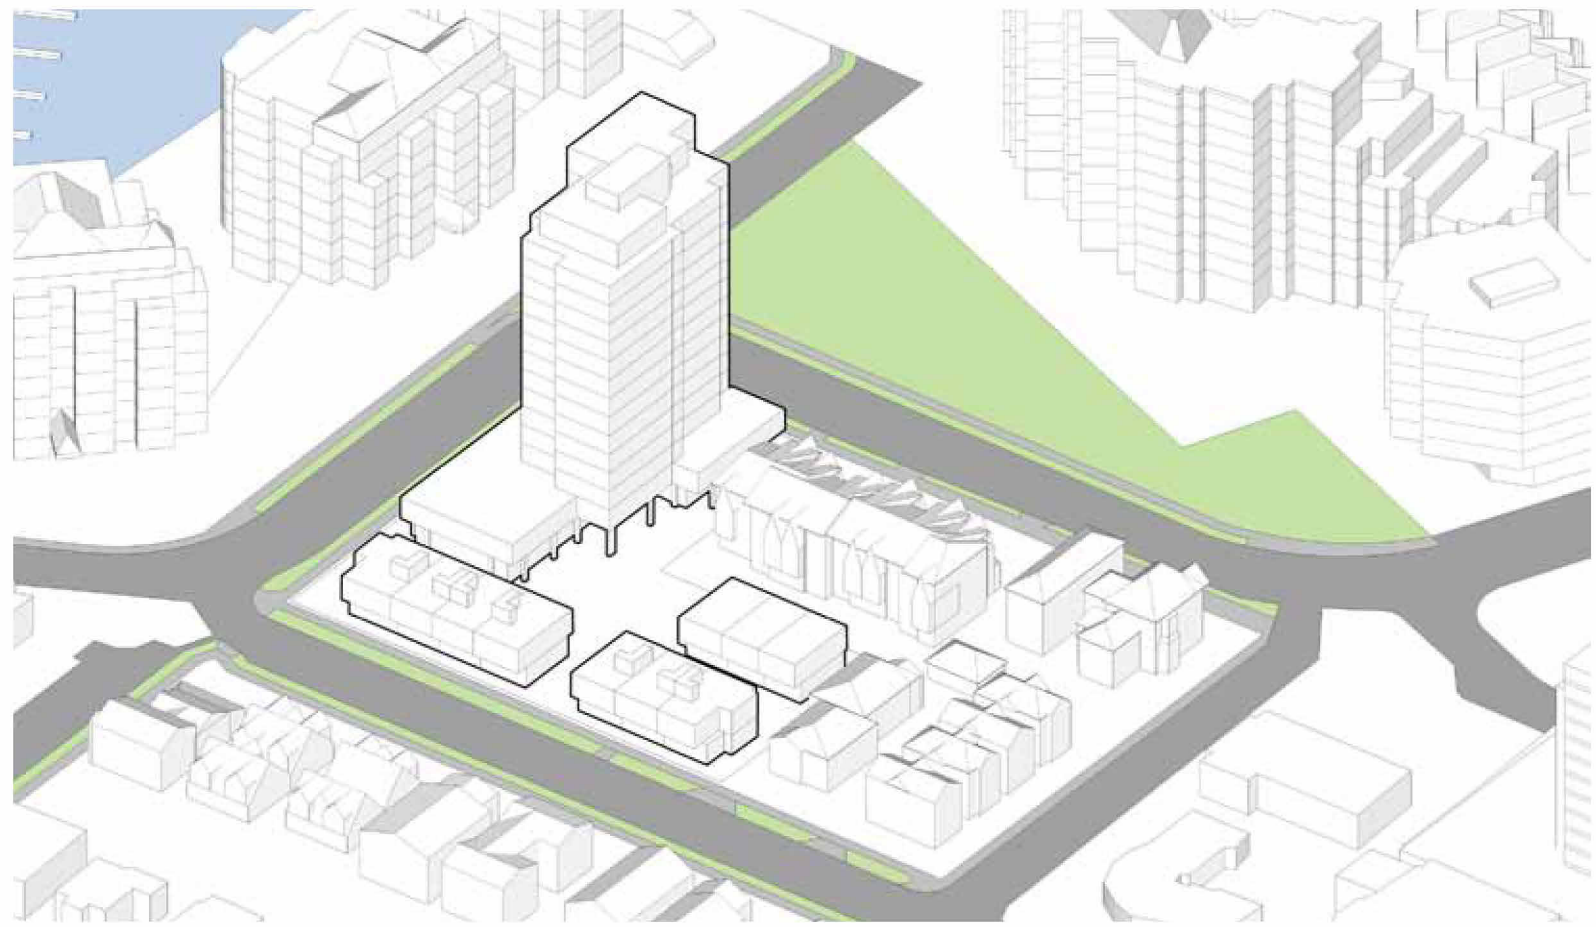


Unit Count Comparison


FSR 2:1 Comparative Massing
Storeys: 12 total including 2 storey base;
2 storey townhouses + roof decks.
Total Units: 76

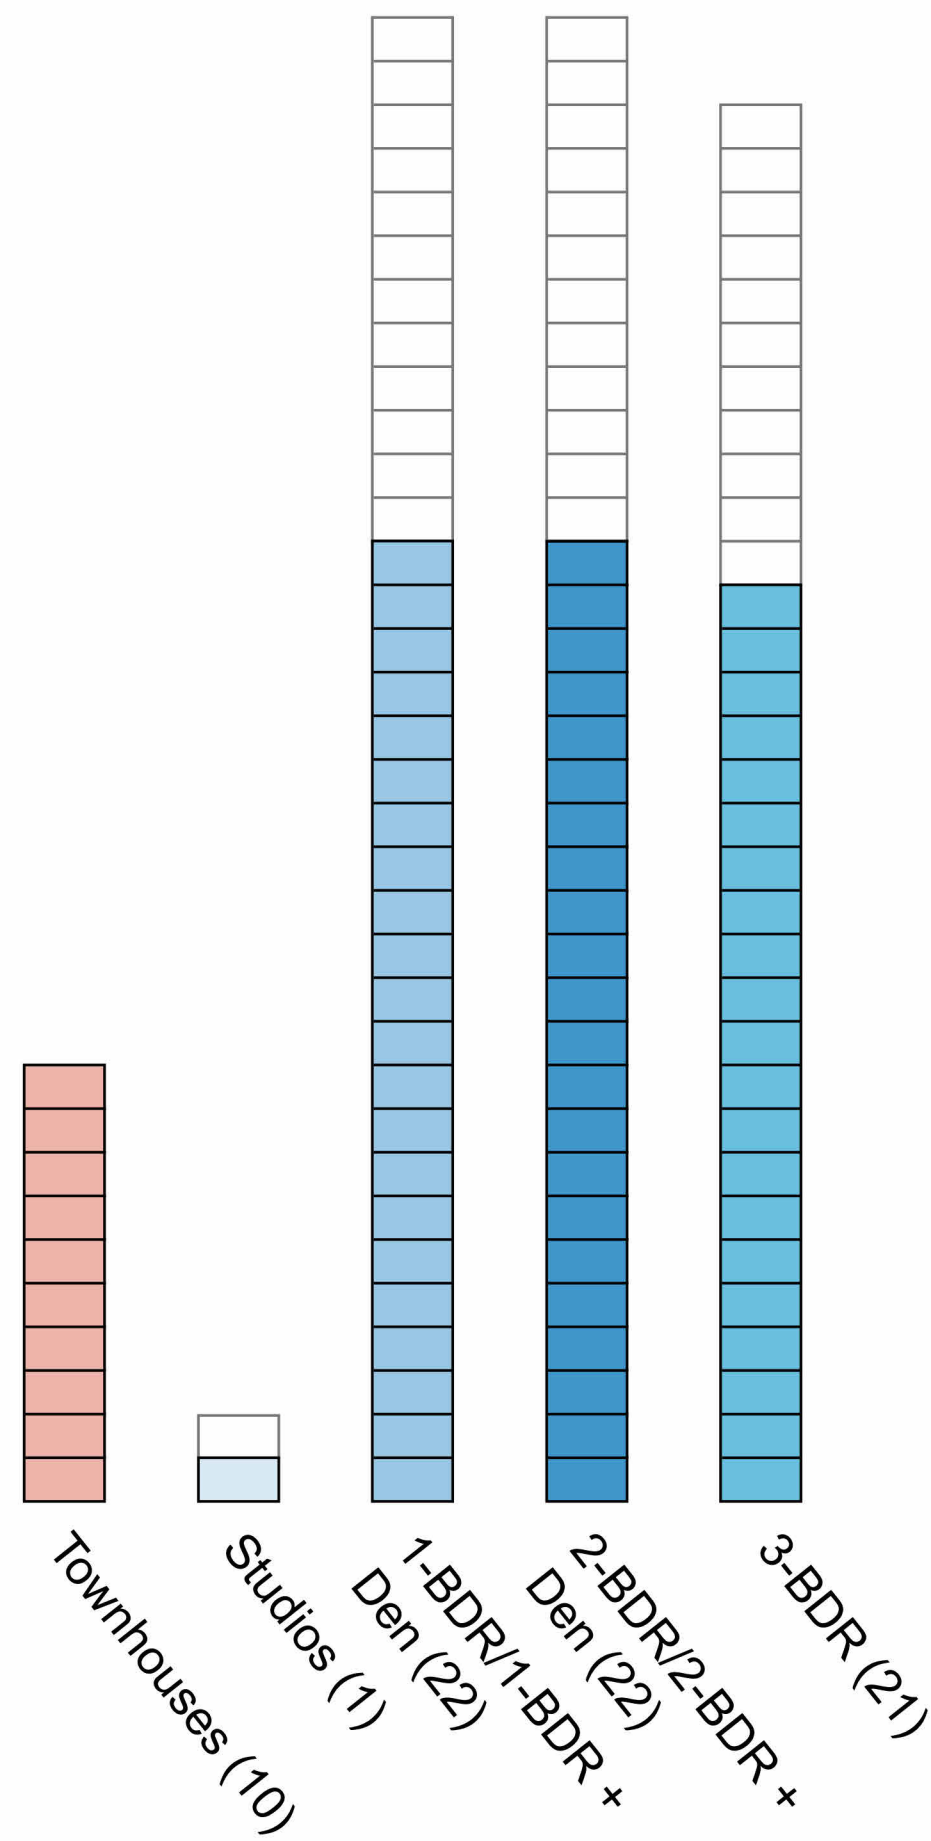

FSR 2.5:1 Comparative Massing
Storeys: 15 total including 2 storey base;
2 storey townhouses + roof decks.
Total Units: 94



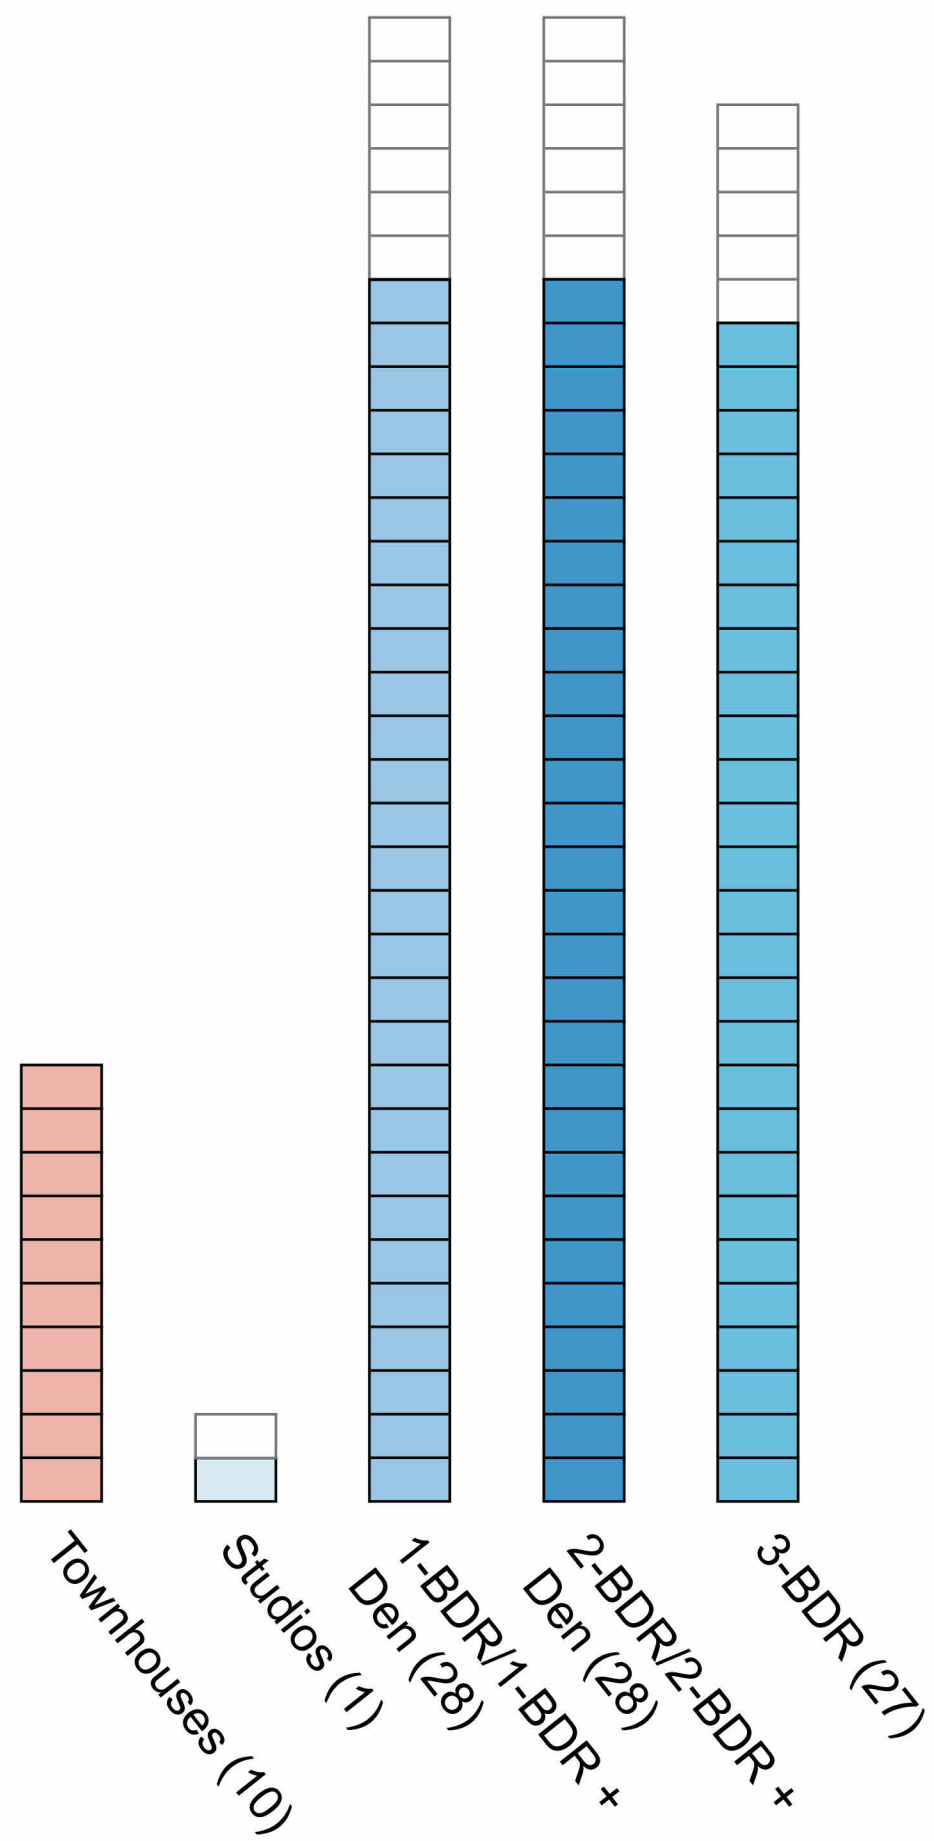


FSR 3:1 Proposed Massing
Storeys: 17 total including 3 storey base;
2 storey townhouses + roof decks
Total Units: 112

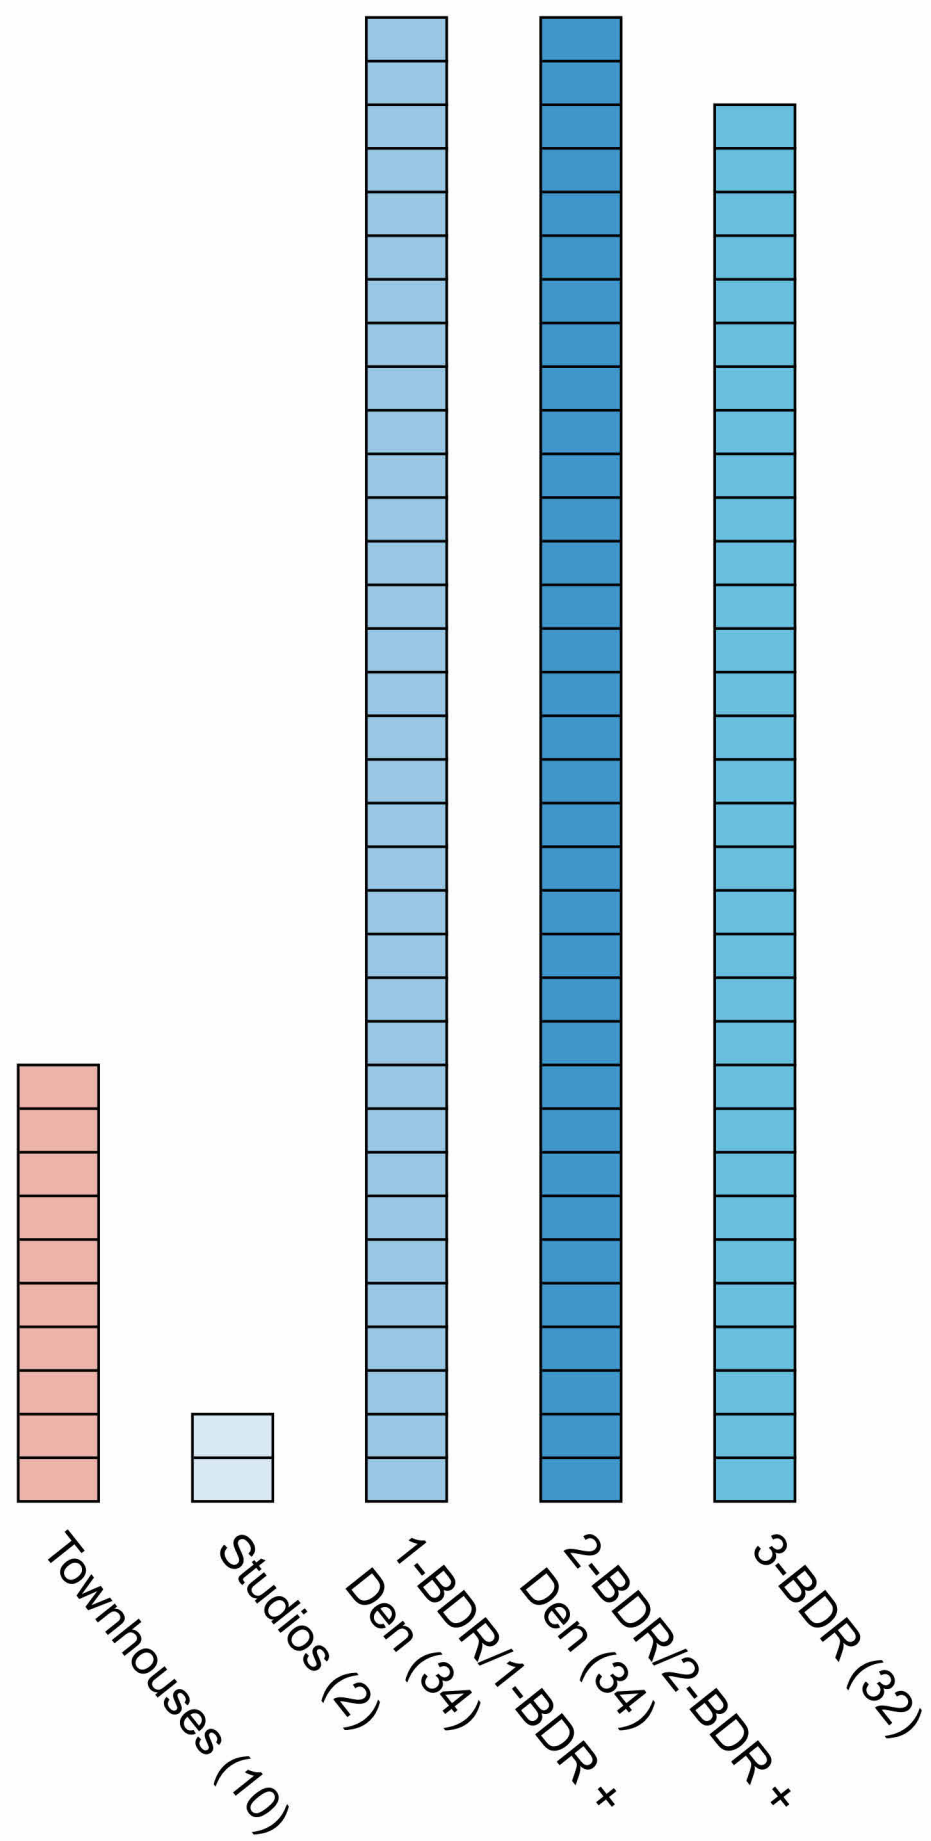




THIS DOCUMENT HAS BEEN ELECTRONICALLY
CERTIFIED WITH DIGITAL CERTIFICATE AND
ENCRYPTION TECHNOLOGY AUTHORIZED BY
THE AIBC. THE AUTHENTICATIVE ORIGINAL IS IN
ELECTRONIC FORM. ANY PRINTED VERSION
CAN BE RELIED UPON AS A TRUE COPY OF THE
ORIGINAL WHEN SUPPLIED BY D'AMBROSIO
architecture + urbanism. BEARING IMAGES OF
THE PROFESSIONAL SEAL AND DIGITAL
CERTIFICATE OR WHEN PRINTED FROM THE
DIGITALLY CERTIFIED ELECTRONIC FILE.

Massing

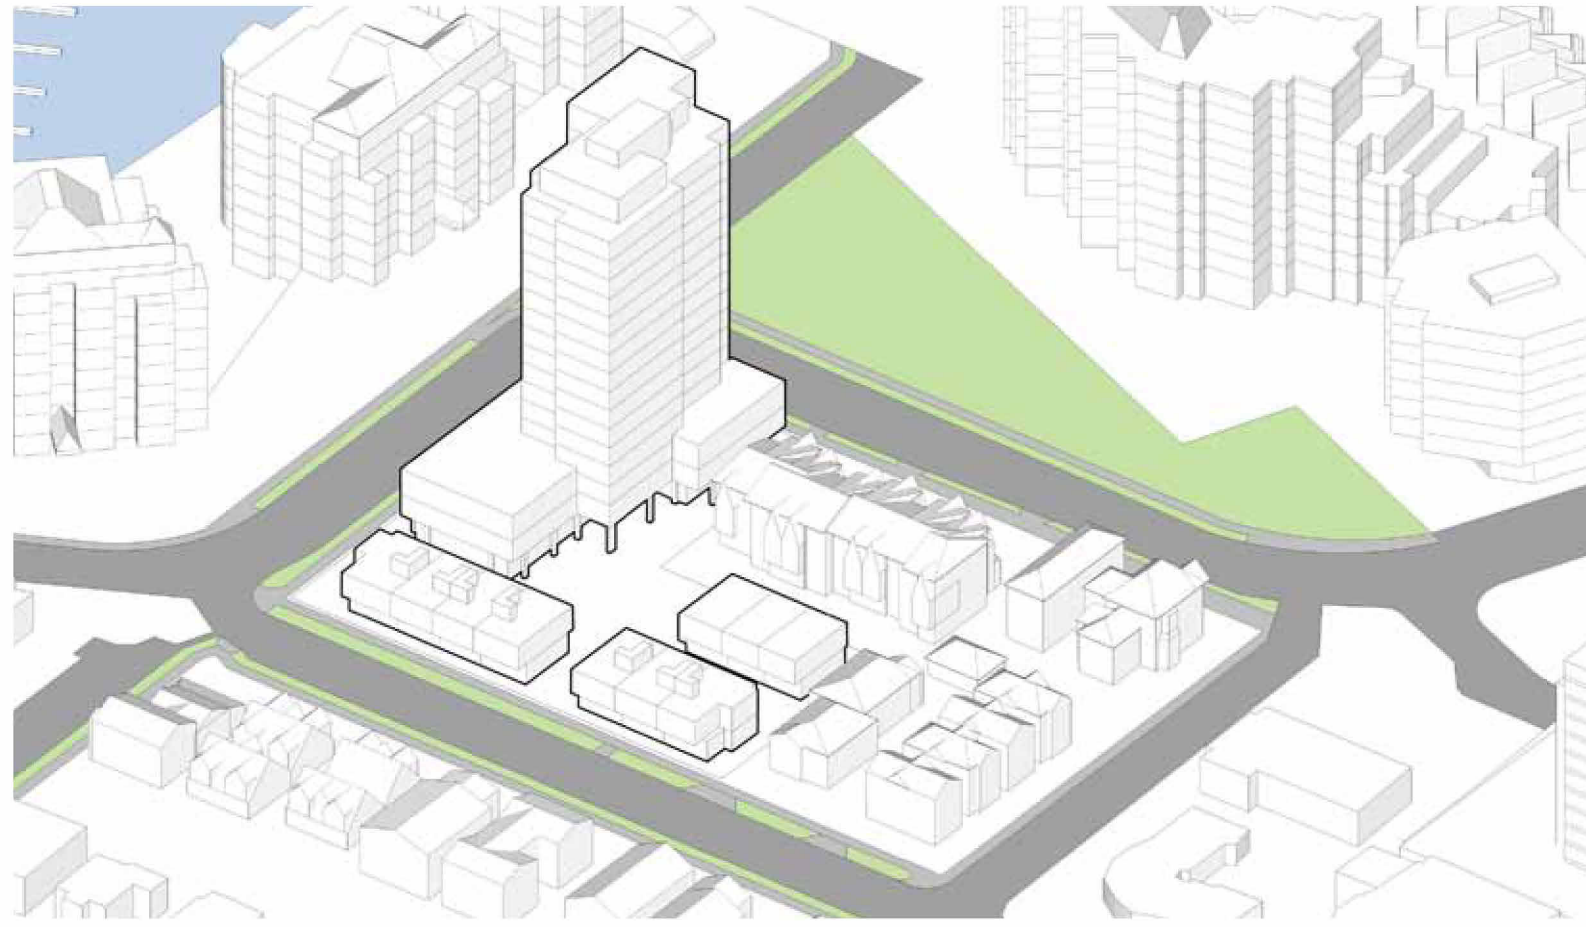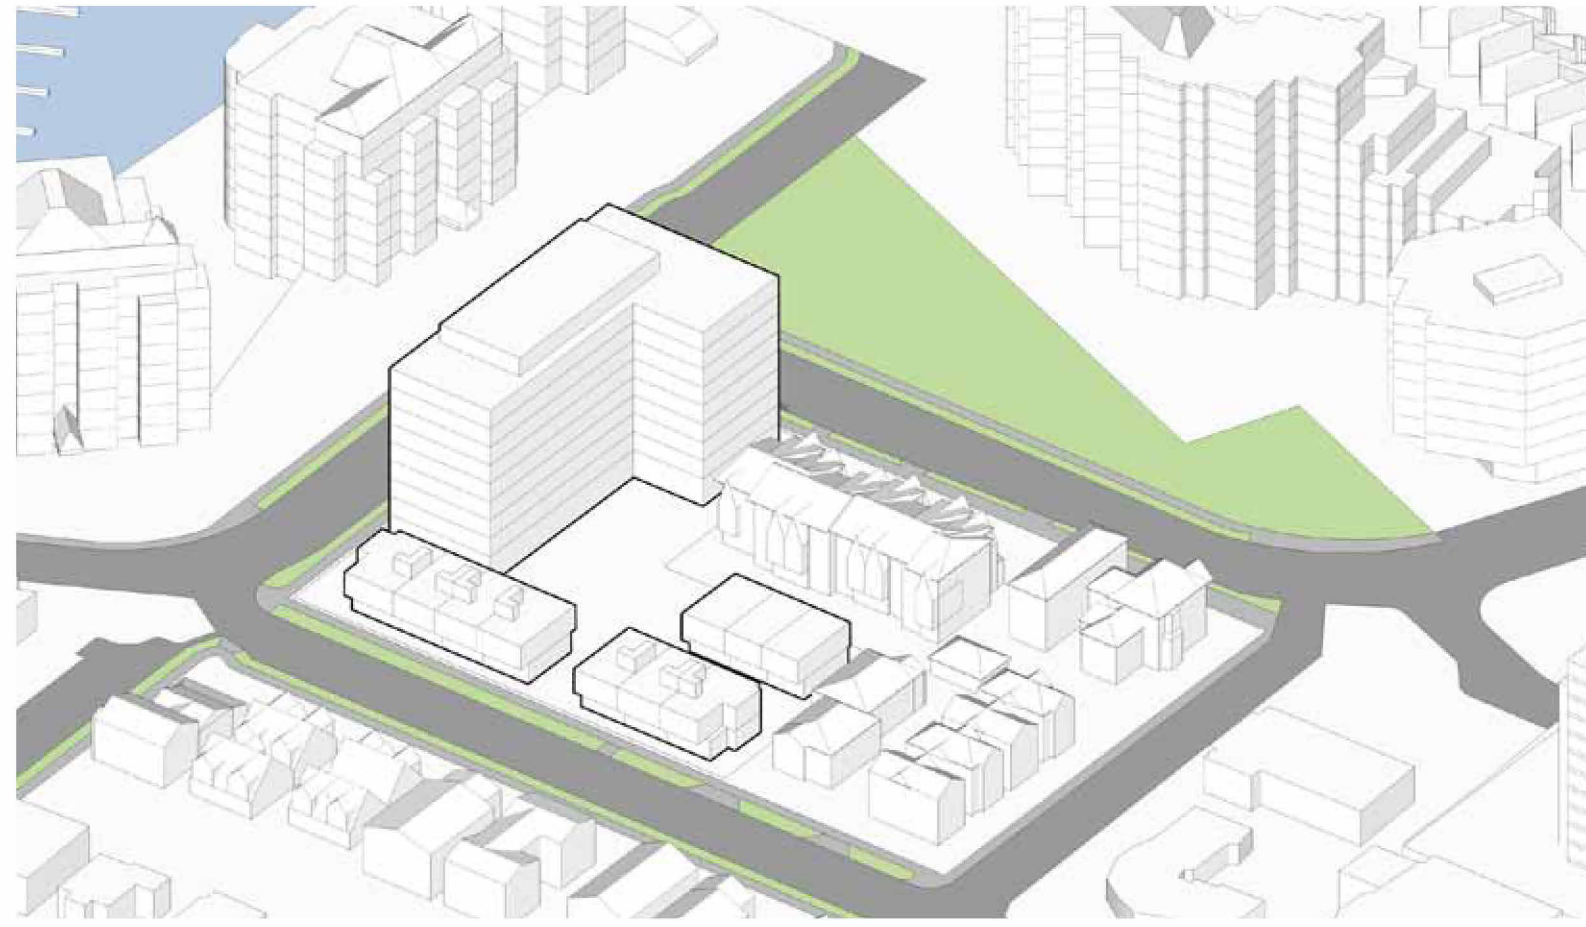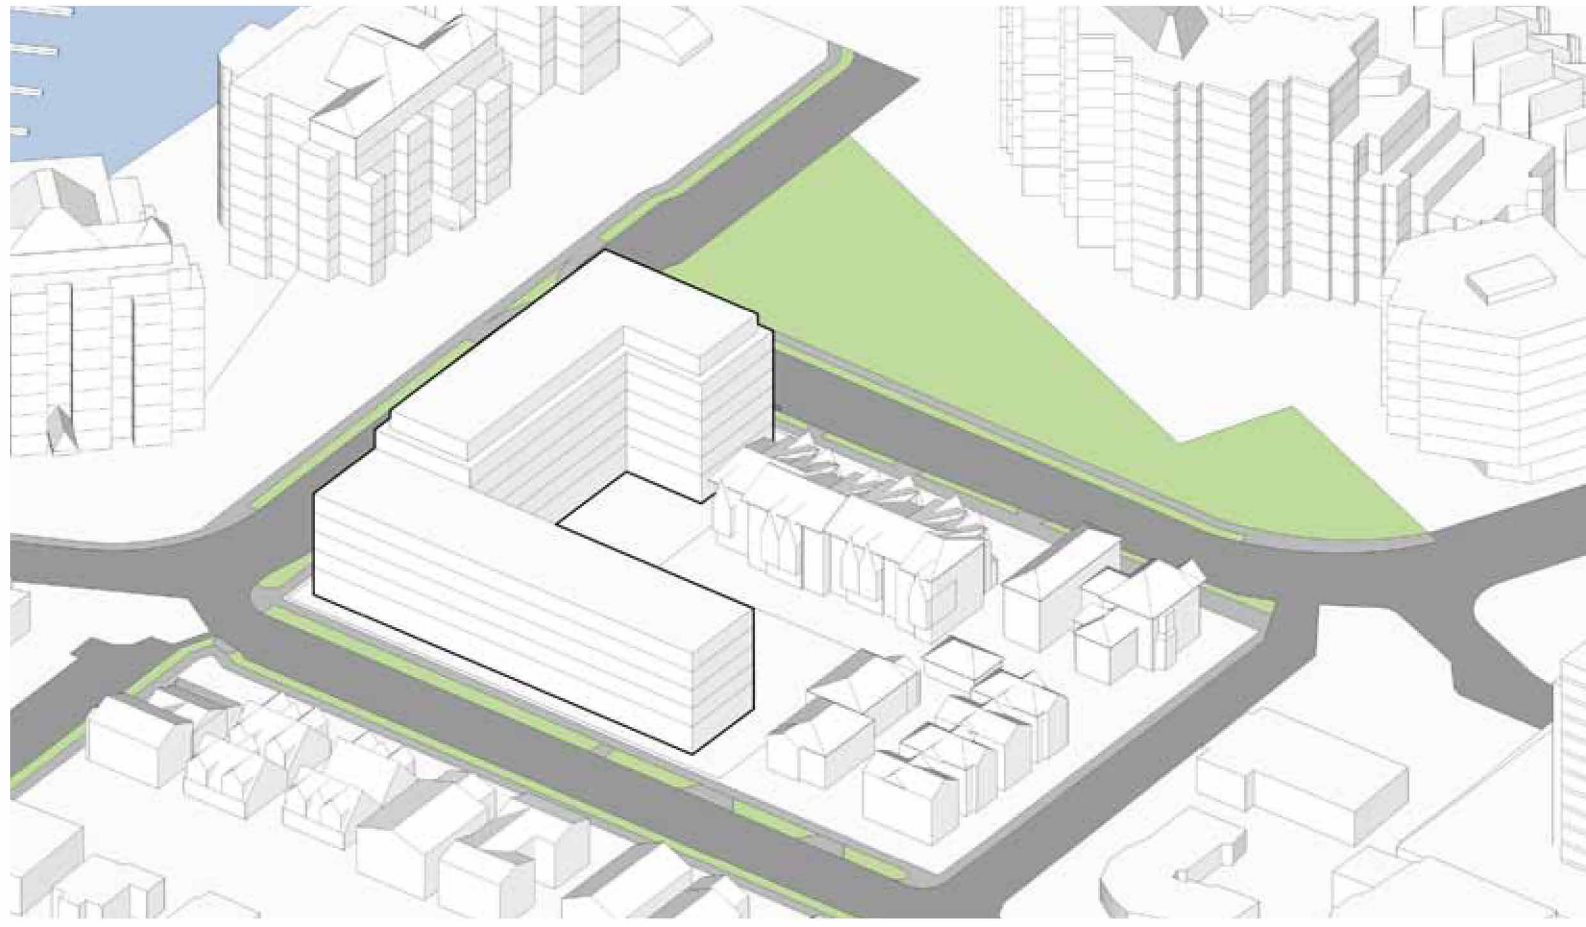

Legend

- Shadows from Proposed Building
- Shadows from Existing Buildings

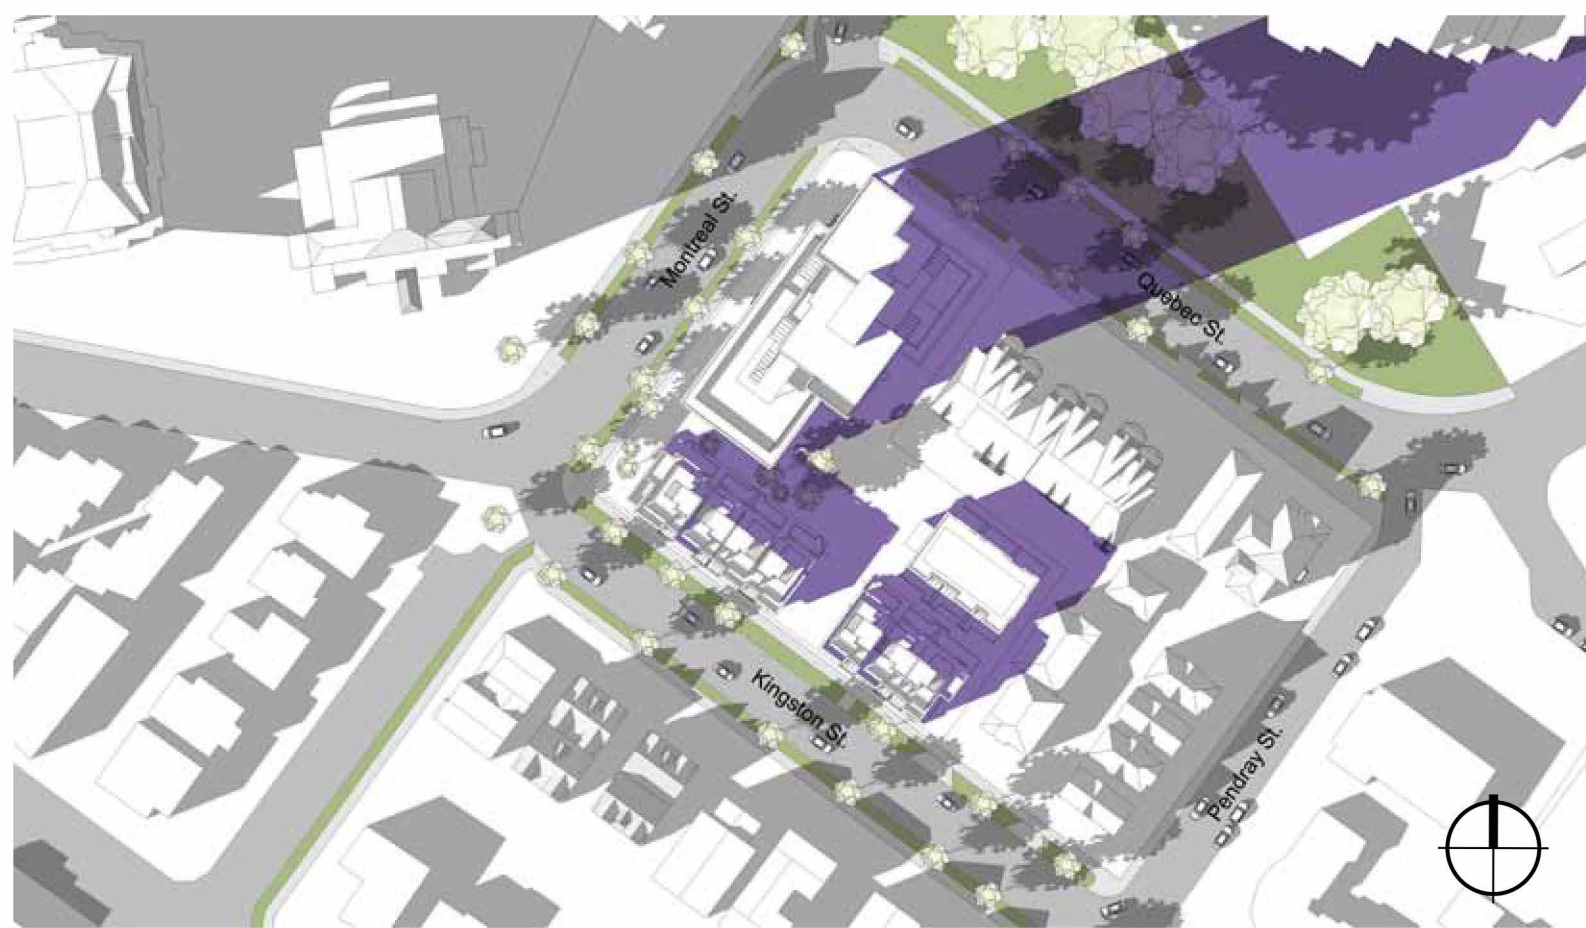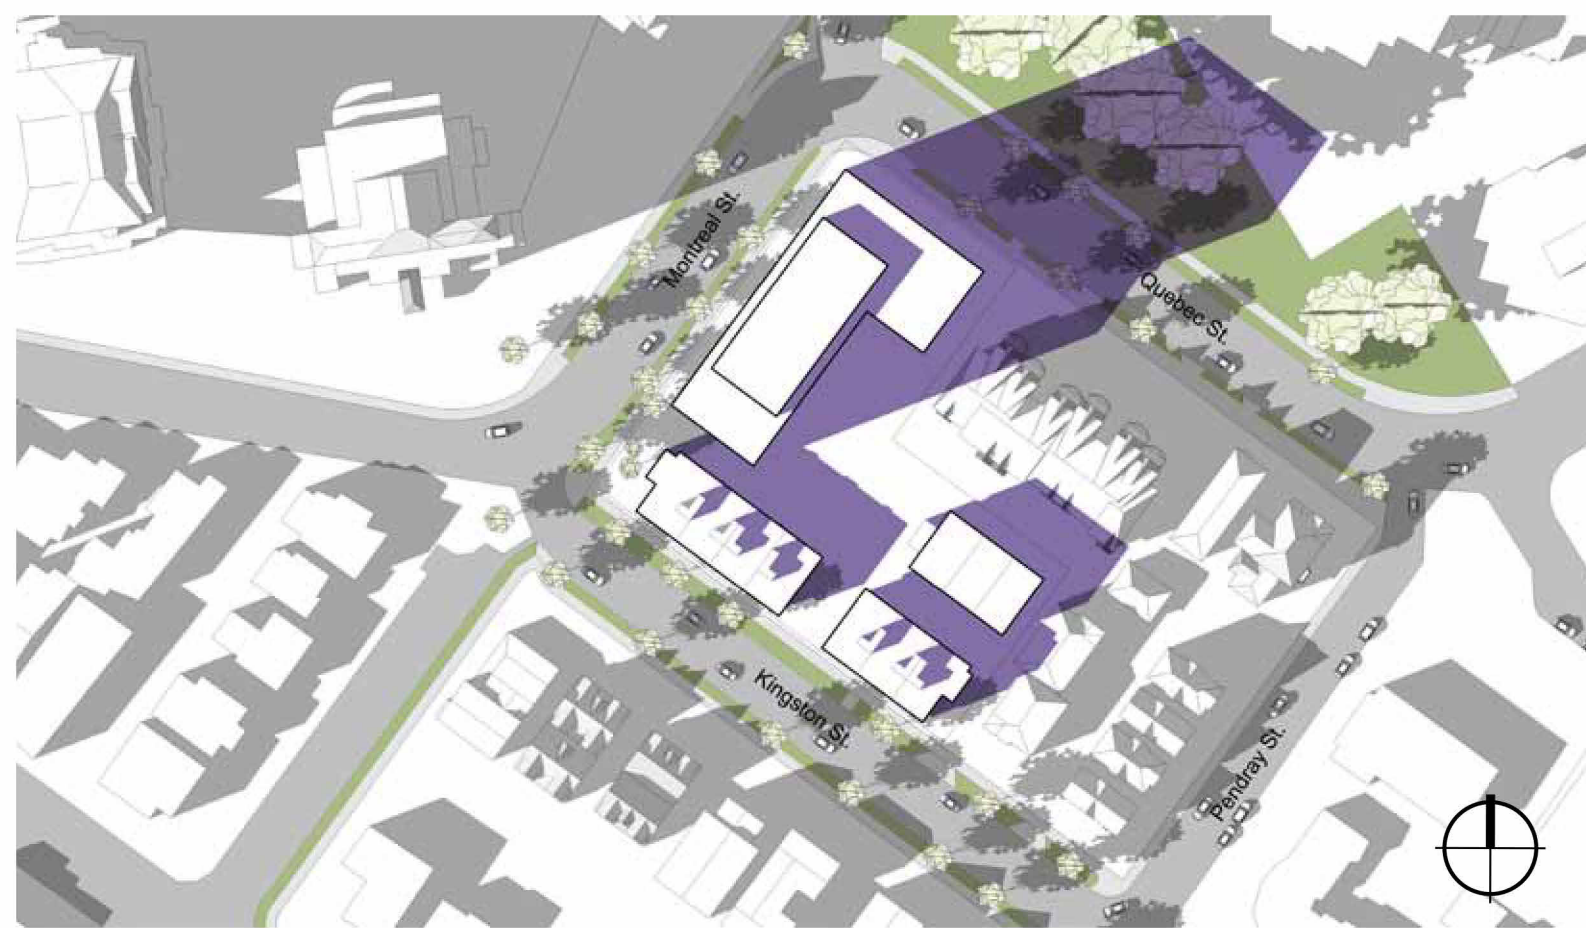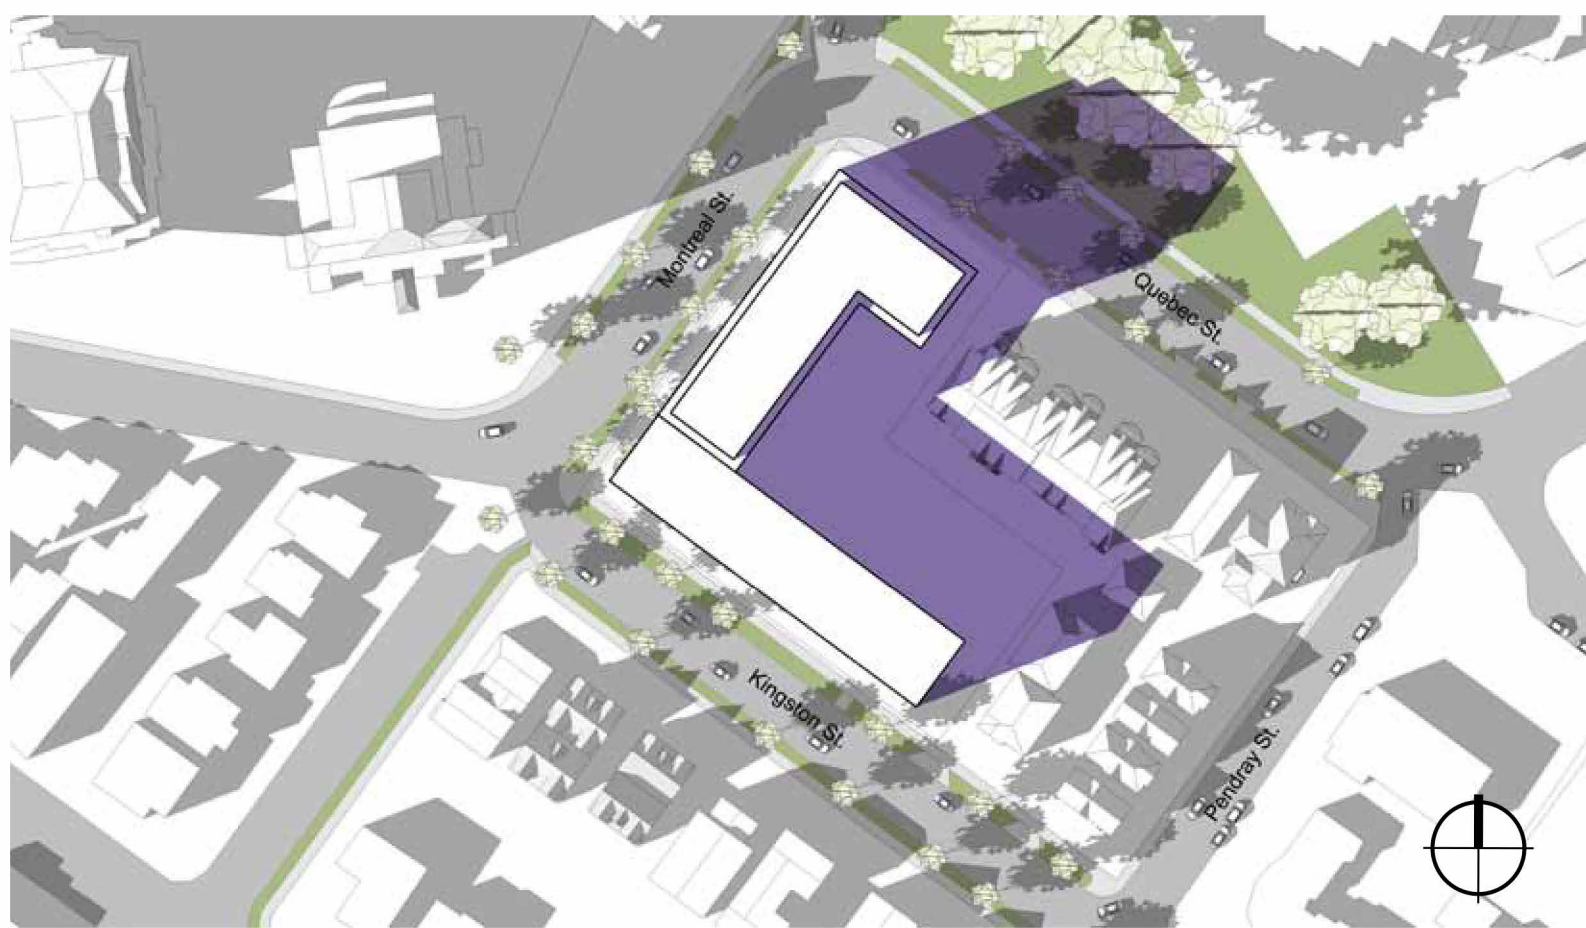[illegible]

Rev no	description	date
	Rezoning/DP Resubmission	22.12.06

copyright reserved. these drawings and designs are and at all times remain the property of d'ambrosio architecture to be used for the project shown and may not be reproduced without written consent.

project name
Montreal and Quebec
205 Quebec Street
Victoria, BC

sheet title
**Massing, Sun and
Shade Study**

project no	#21-18
------------	--------

scale	
-------	--

drawn by	DZ
date issued	sheet no.


12/06/22	A0 10
----------	-------

	70.10
--	-------

2022-12-07 10:21:26 AM

THIS DOCUMENT HAS BEEN ELECTRONICALLY CERTIFIED WITH DIGITAL CERTIFICATE AND ENCRYPTION TECHNOLOGY AUTHORIZED BY THE AIBC. THE AUTHENTICATIVE ORIGINAL IS IN ELECTRONIC FORM. ANY PRINTED VERSION CAN BE RELIED UPON AS A TRUE COPY OF THE ORIGINAL WHEN SUPPLIED BY D'AMBROSIO architecture + urbanism, BEARING IMAGES OF THE PROFESSIONAL SEAL AND DIGITAL CERTIFICATE OR WHEN PRINTED FROM THE DIGITALLY CERTIFIED ELECTRONIC FILE.

Massing

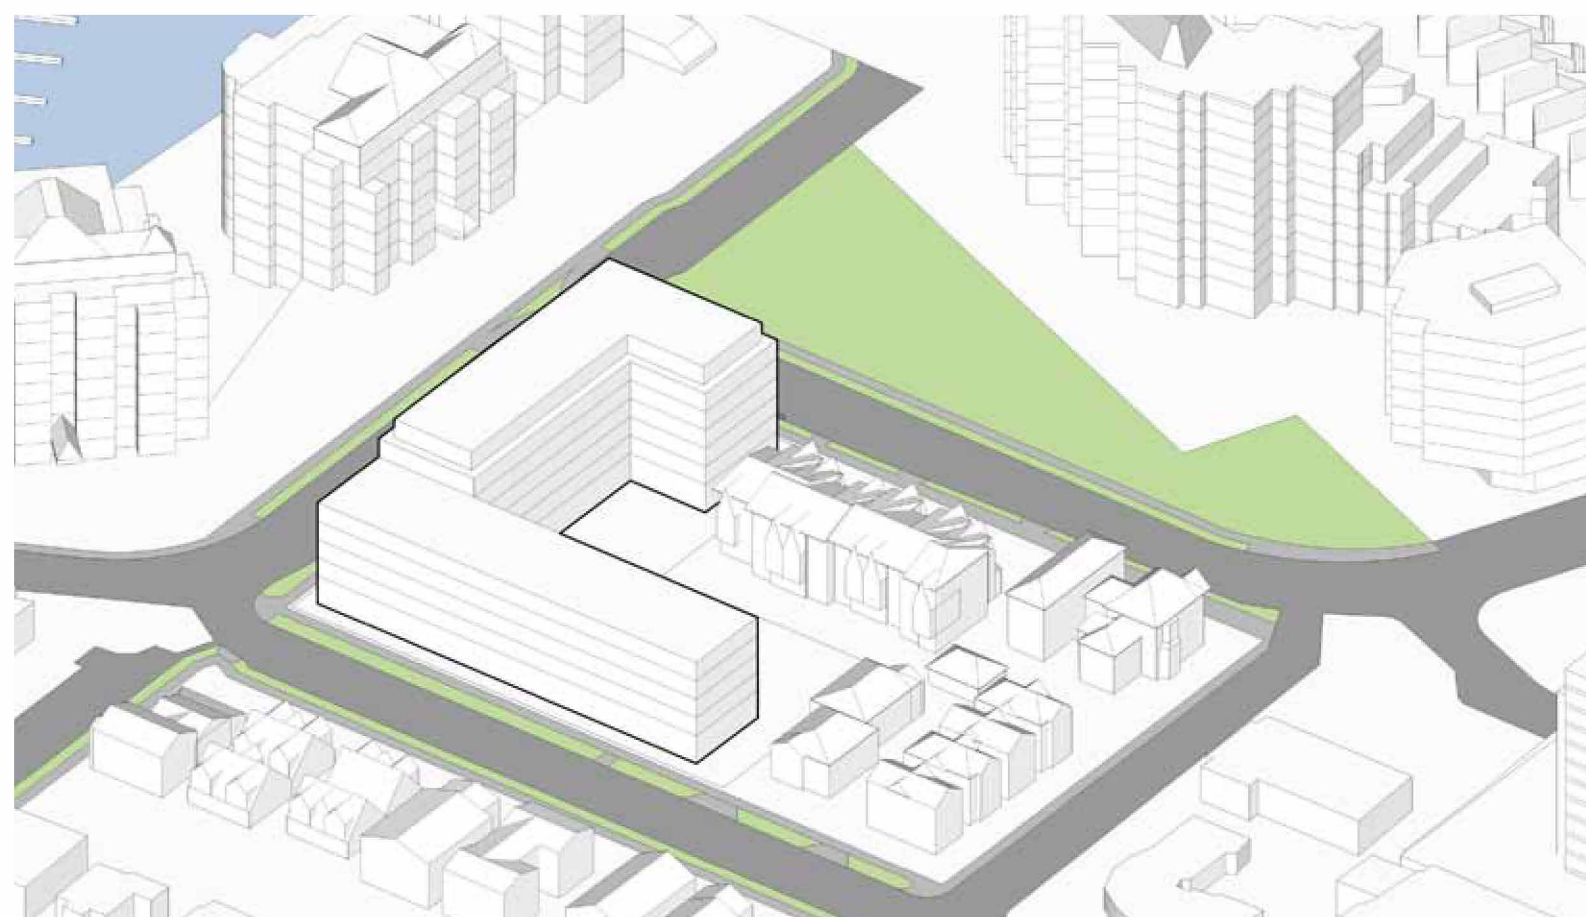


A 3D perspective view of a cross-section of a composite material. It shows a dark grey upper layer, a thin green layer in the middle, and a light grey lower layer. The layers are separated by a thin white line.



Legend

Shadows from Existing Buildings

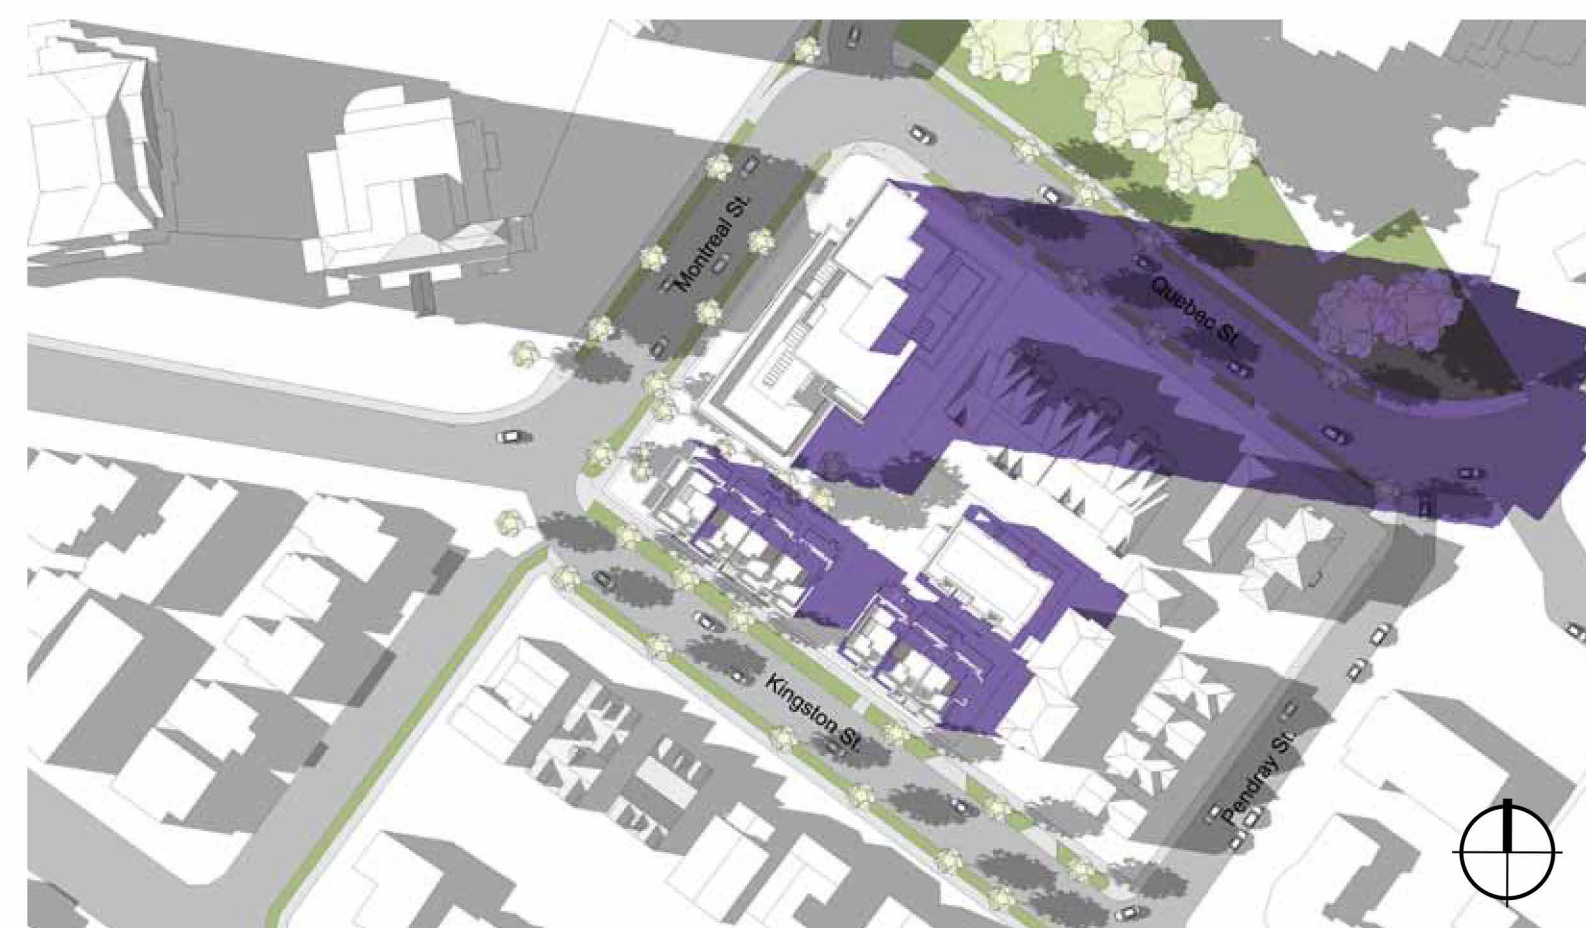[illegible]

5	Rezoning/DP Resubmission	22.12.06
rev no	description	date
copyright reserved. these drawings and designs are and at all times remain the property of dambrosio architecture to be used for the project shown and may not be reproduced without written consent.		

project name
Montreal and Quebec
205 Quebec Street
Victoria, BC

sheet title
**Massing, Sun and
Shade Study**

project no.	#21-18
scale	
drawn by	DZ
date issued	sheet no.
12/06/22	A0.11


THIS DOCUMENT HAS BEEN ELECTRONICALLY
CERTIFIED WITH DIGITAL CERTIFICATE AND
ENCRYPTION TECHNOLOGY AUTHORIZED BY
THE AIBC. THE AUTHENTICATIVE ORIGINAL
ELECTRONIC FORM, ANY PRINTED VERSION
CAN BE RELIED UPON AS A TRUE COPY OF
ORIGINAL WHEN SUPPLIED BY D'AMBROSIO
architecture + urbanism, BEARING IMAGES OF
THE PROFESSIONAL SEAL AND DIGITAL
CERTIFICATE OR WHEN PRINTED FROM THE
DIGITALLY CERTIFIED ELECTRONIC FILE

9:00am

9:00am



12:00pm

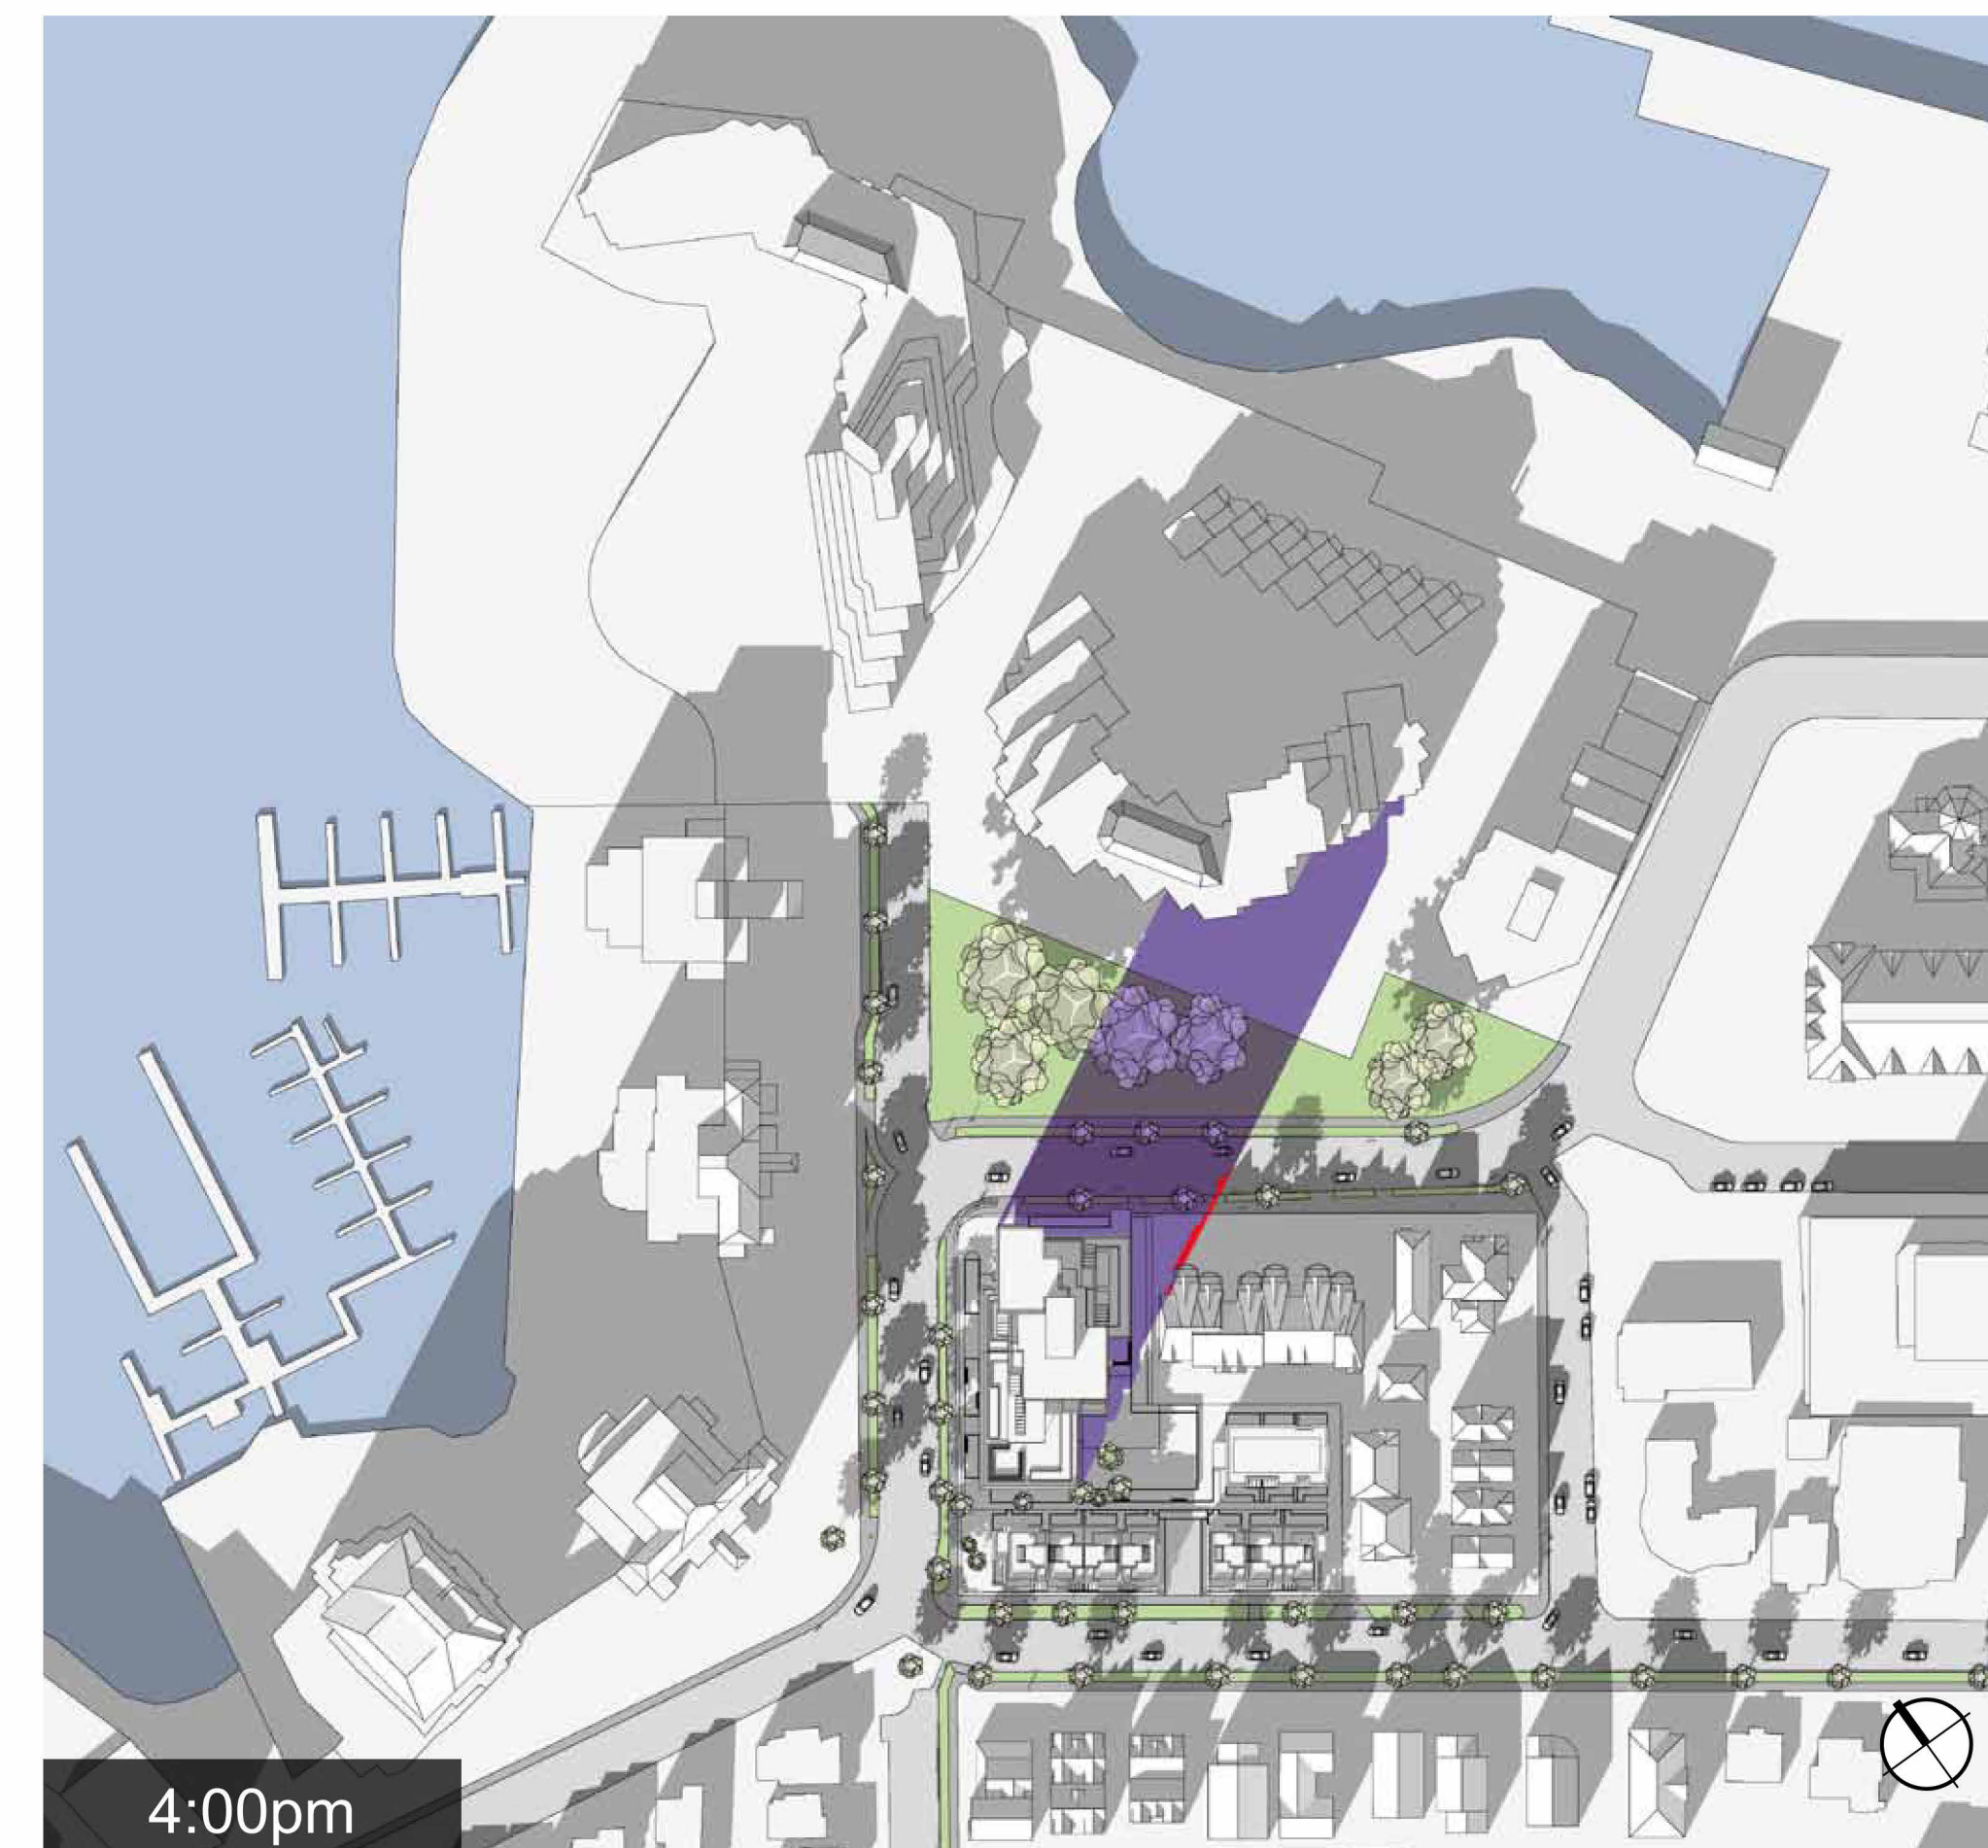

4:00pm

9:00am

9:00am



12:00pm




5:00pm


10:00am



12:00pm

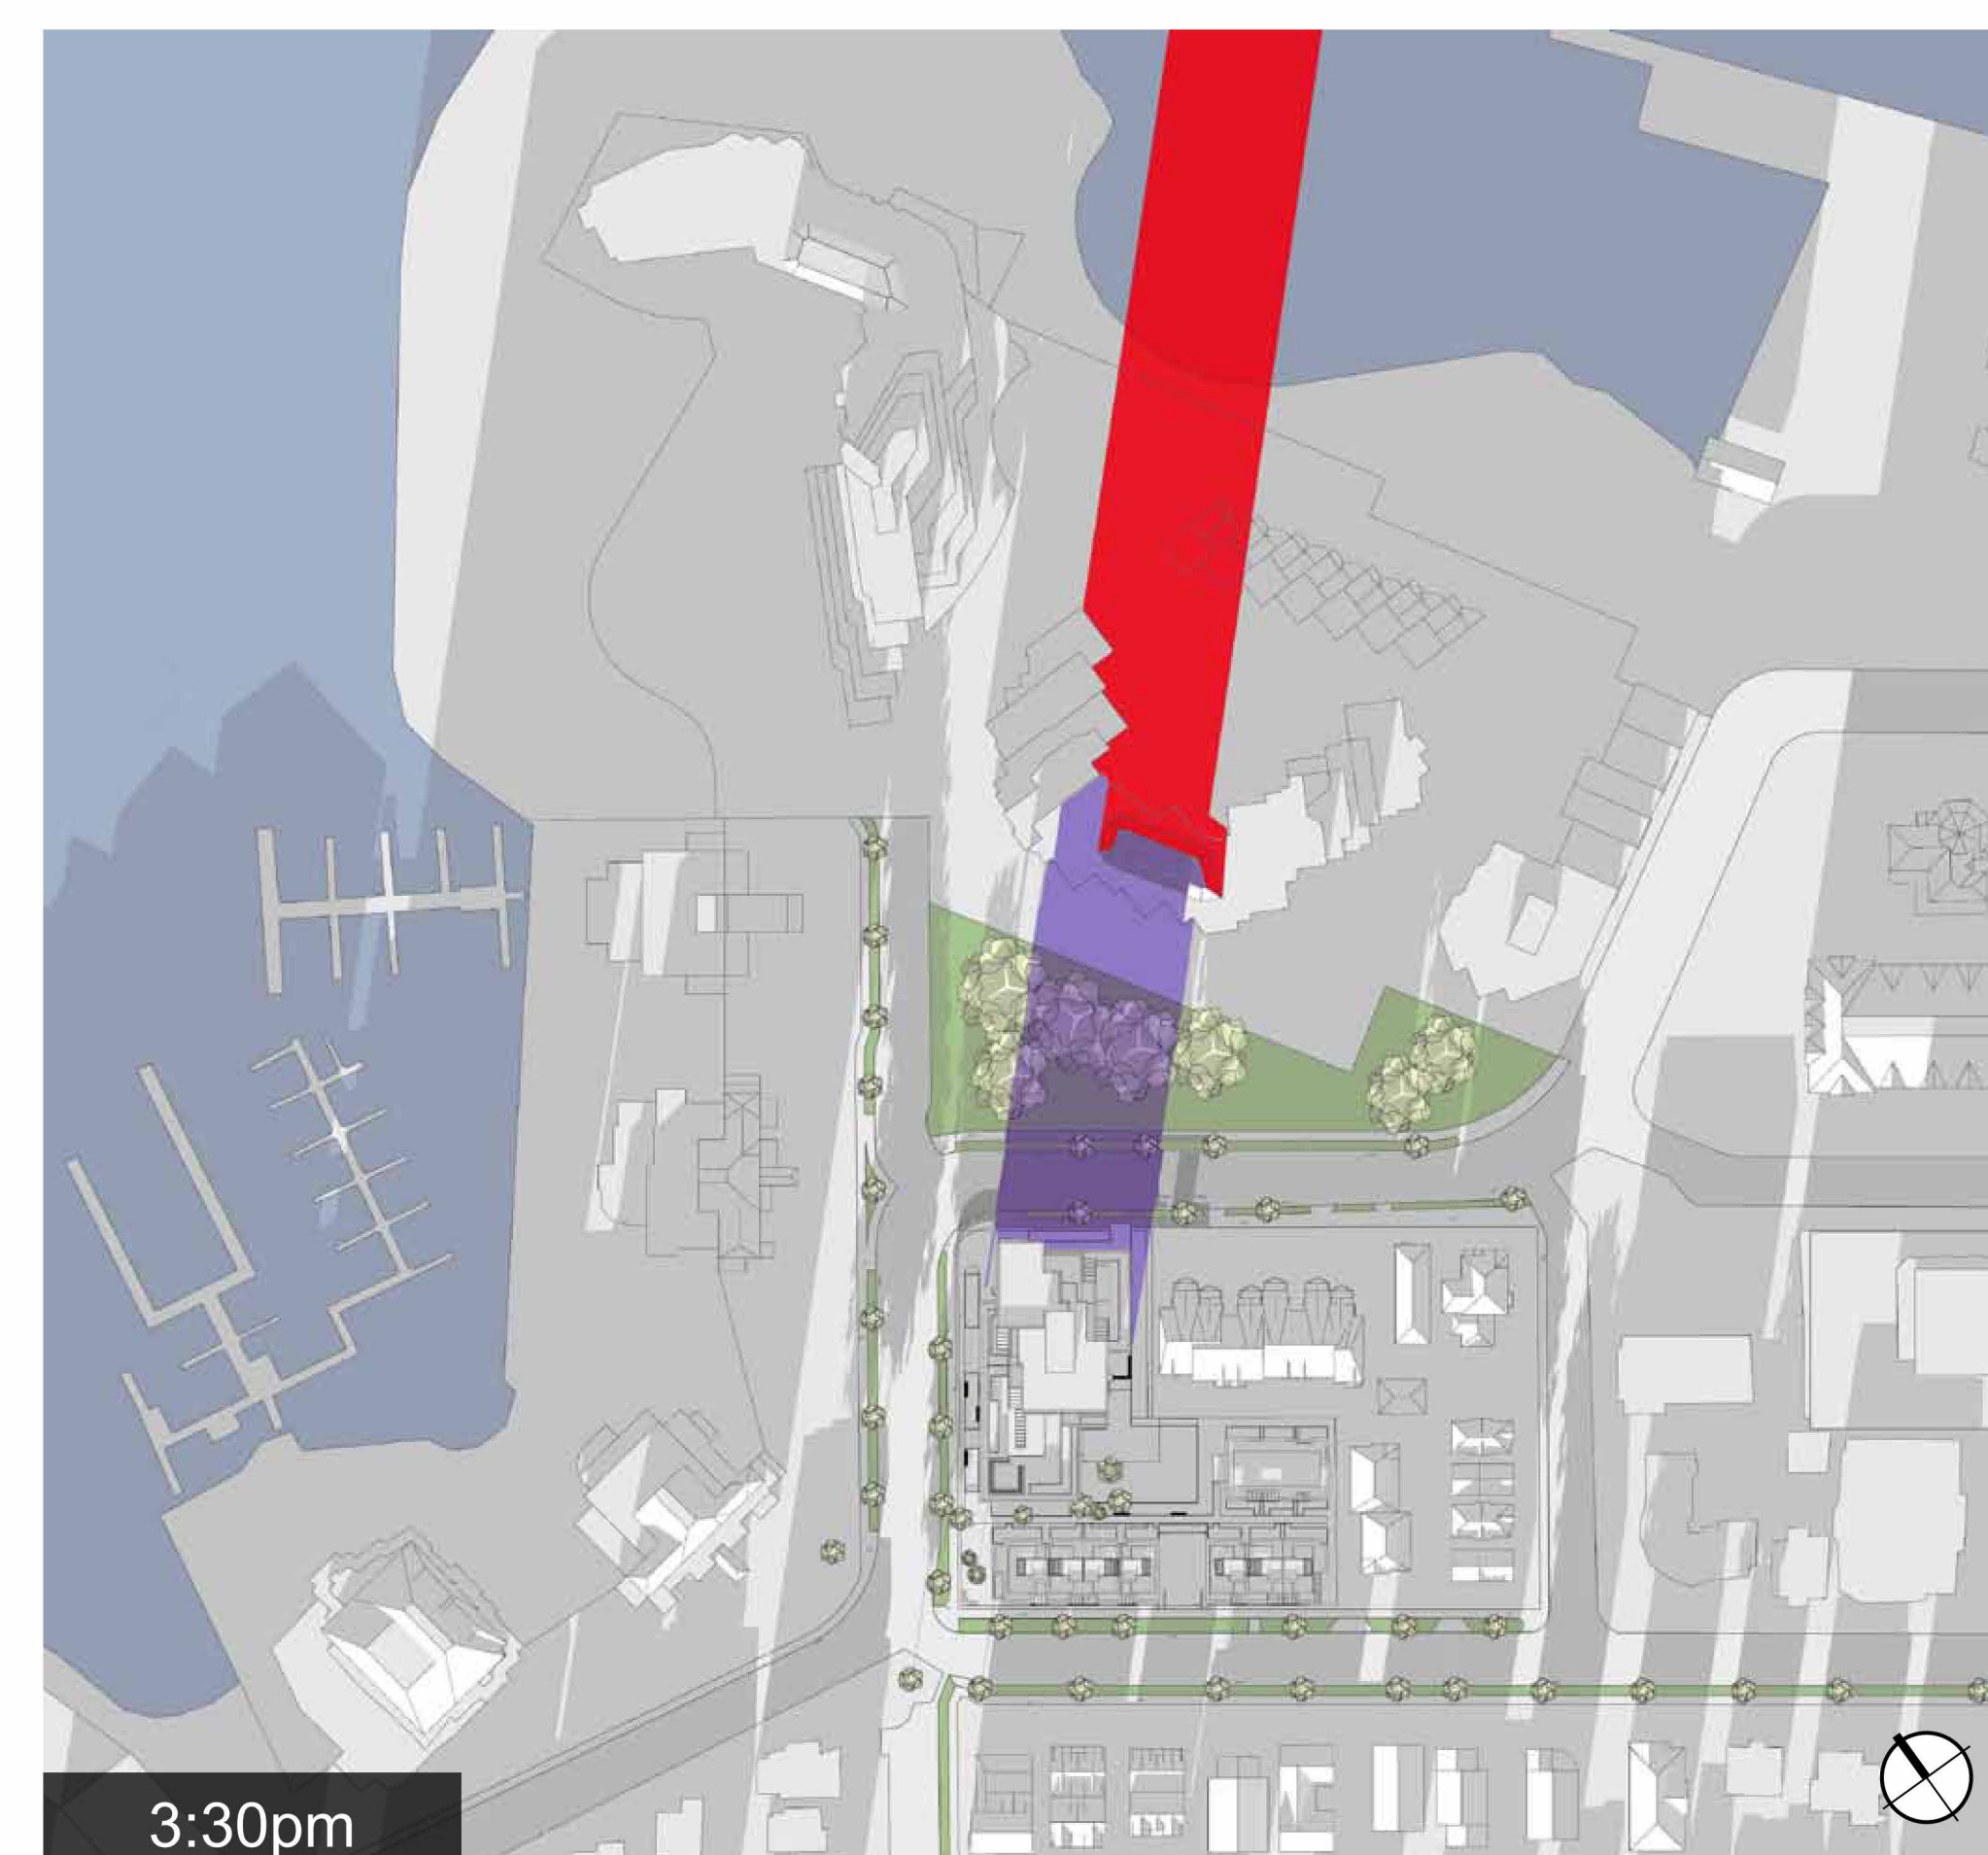

3:30pm

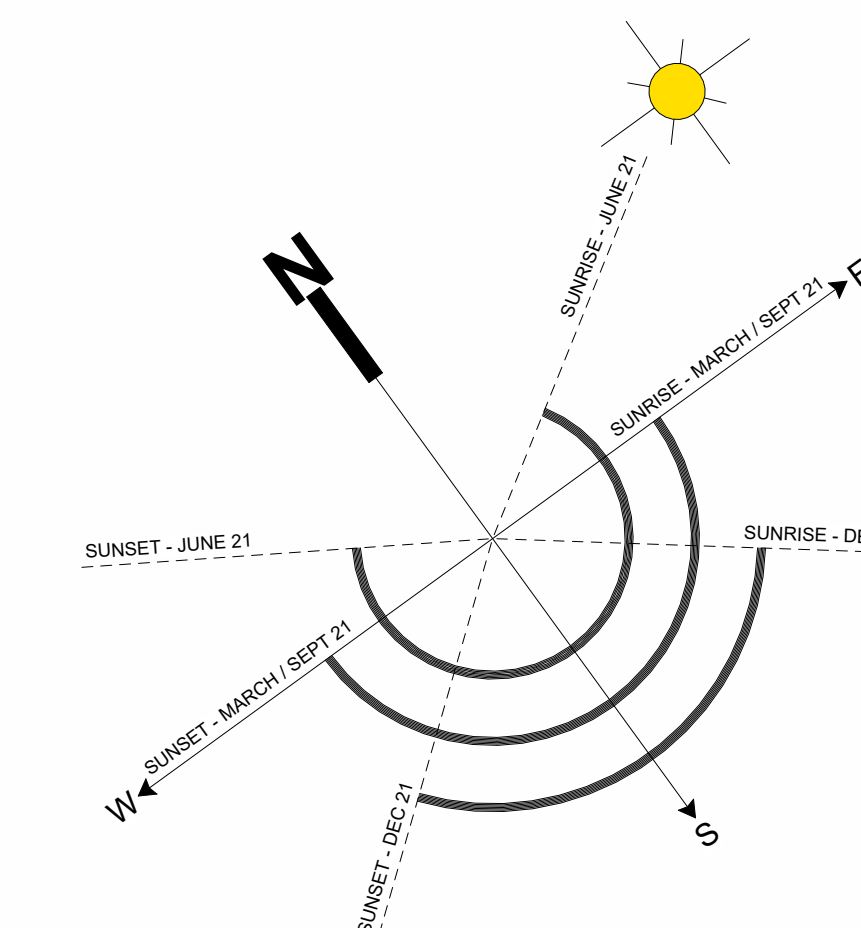

- Shadows from Proposed Building
- Shadow overlay of Proposed & Existing Buildings
- Shadows from Existing Buildings

[illegible]


5	Rezoning/DP Resubmission	22.12.0
2	Issued for Rezoning / DP	21.12.1
rev no	description	date

copyright reserved. these drawings and designs are and at all times remain the property of d'ambrosio architecture to be used for the project shown and may not be reproduced without

project name
Montreal and Quebec
205 Quebec Street
Victoria, BC

sheet title
Sun and Shade Study

project no.		#21-18
scale		
drawn by		DZ, GK
date issued	sheet no.	
12/06/22	A0.12	

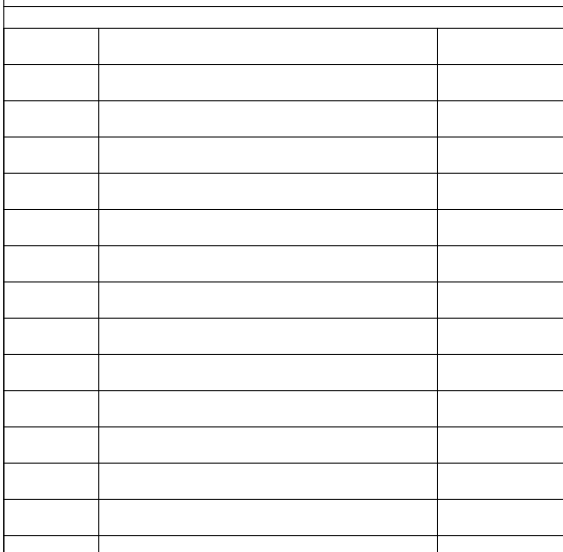


project name
Montreal and Quebec
205 Quebec Street
Victoria, BC

[illegible]

drawn by	Author
----------	--------

12/06/22	A1.0
----------	------

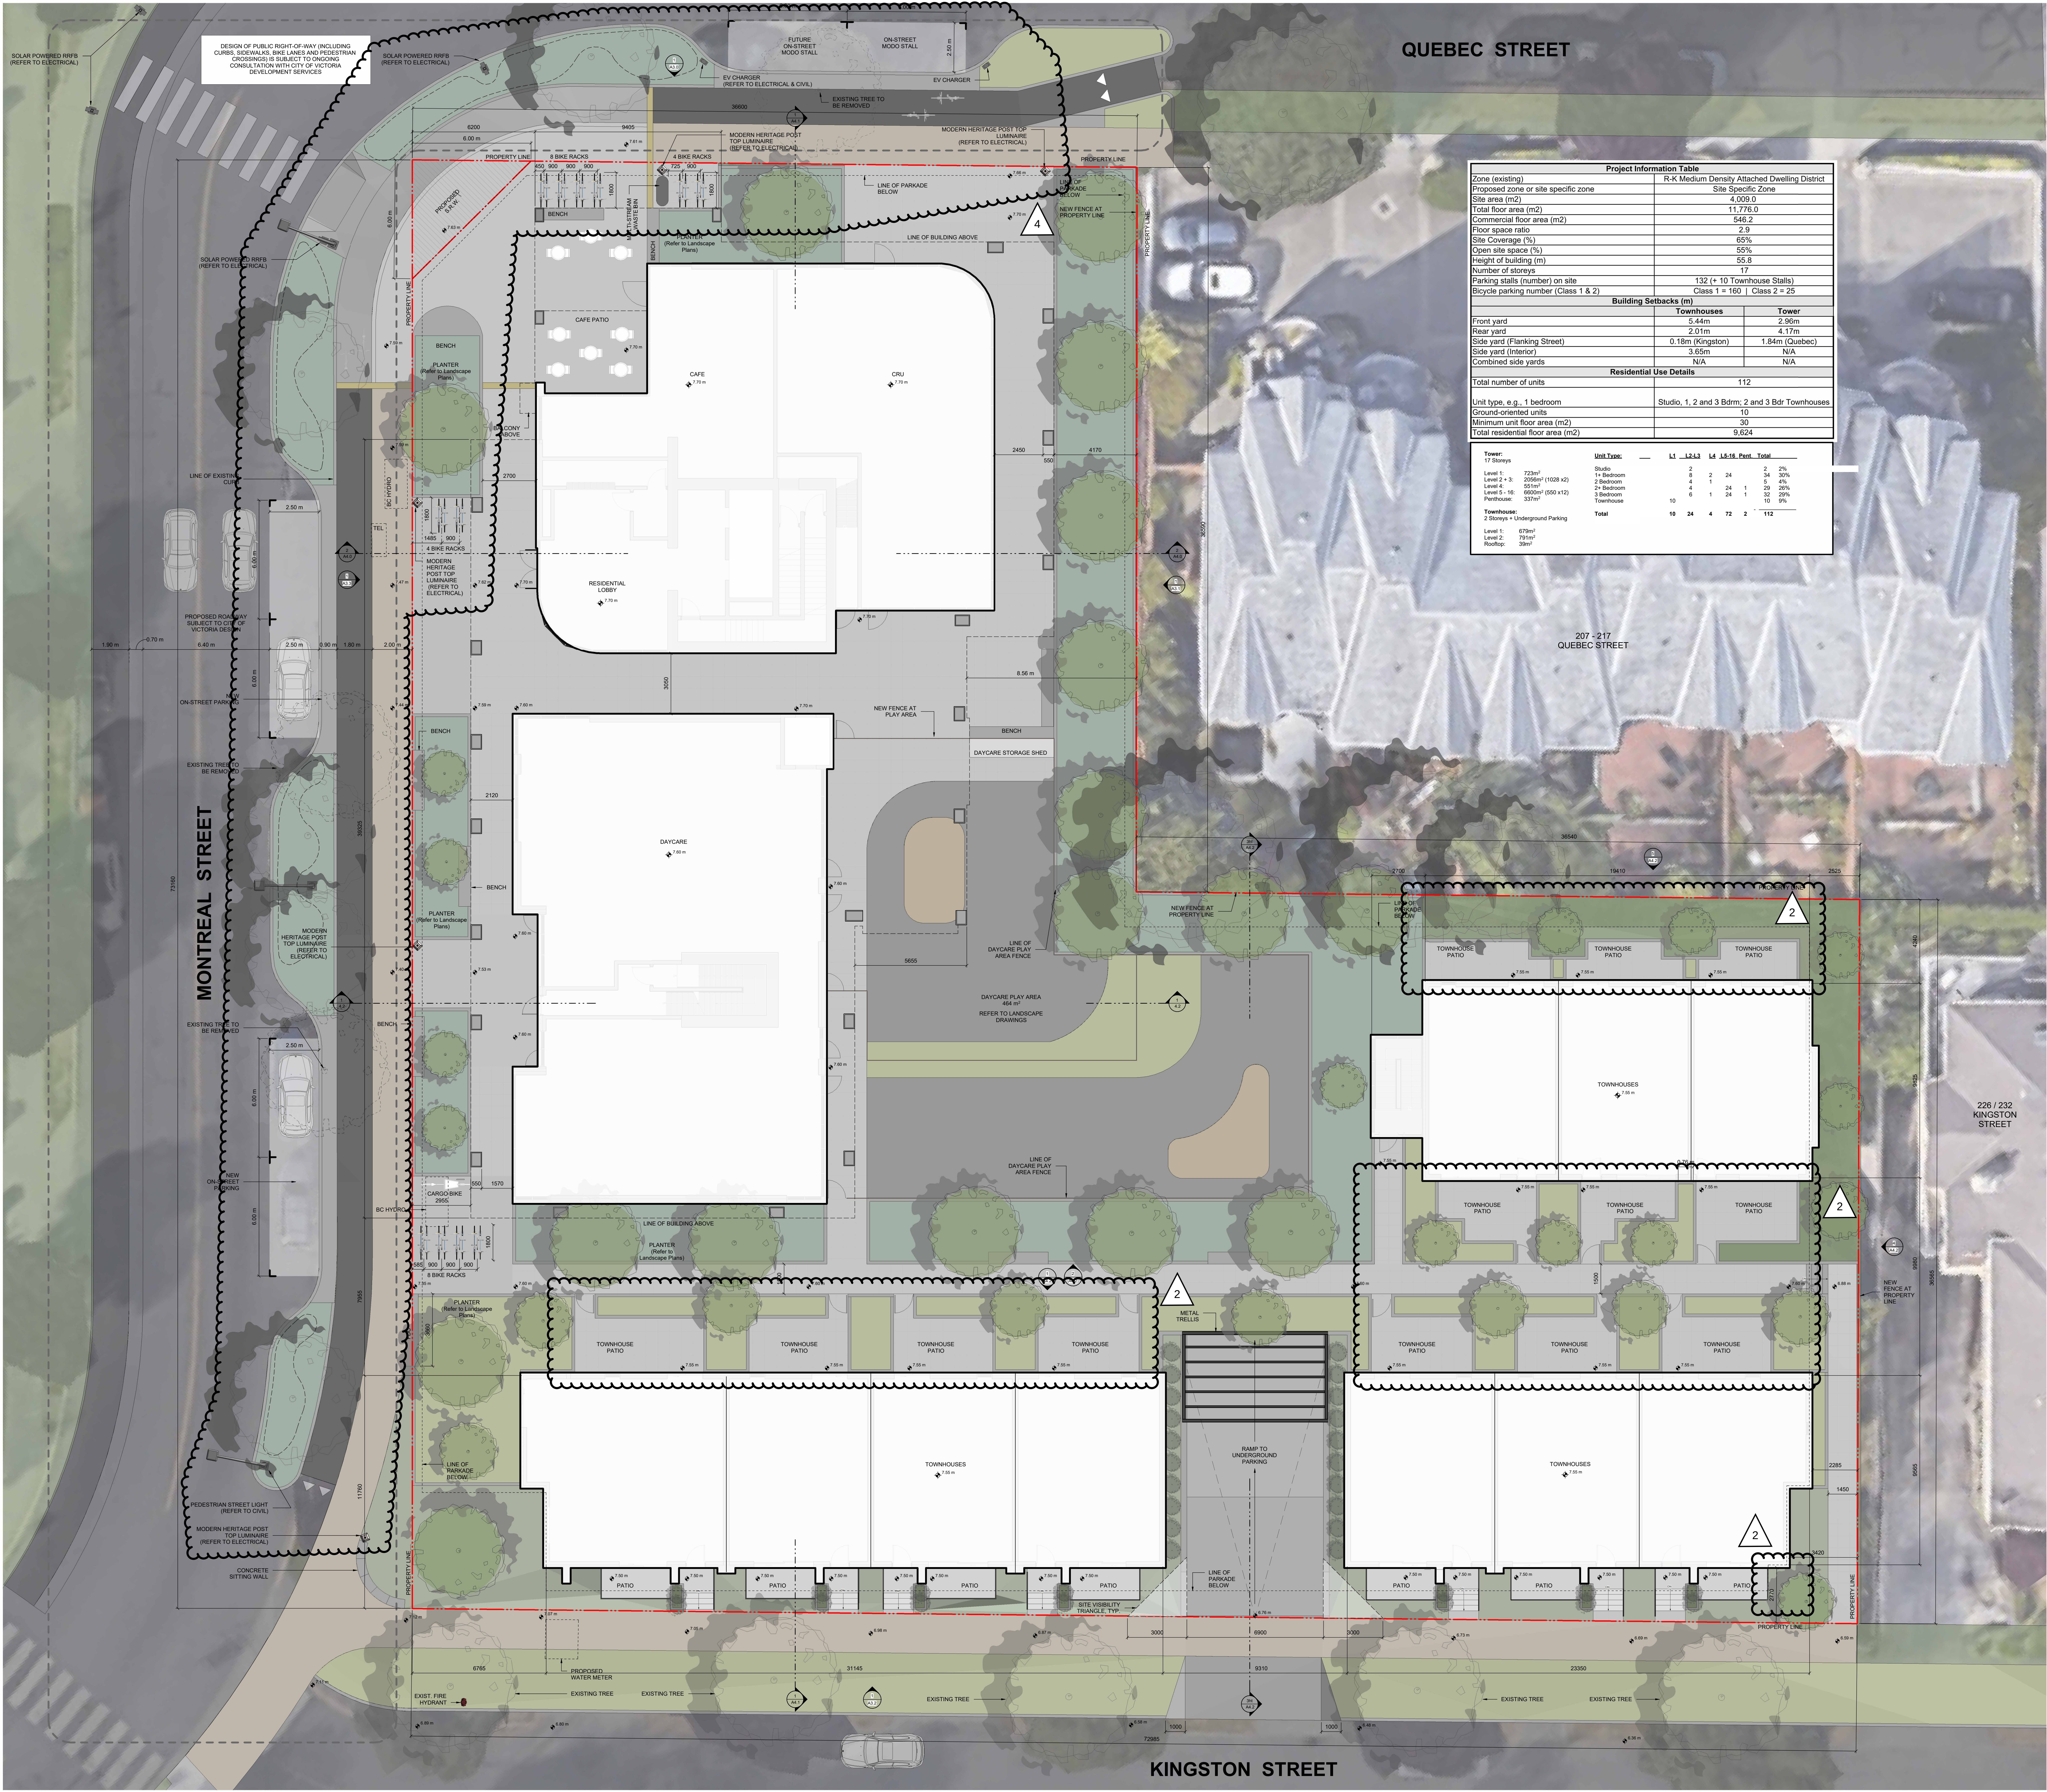


Project Information Table			
Zone (existing)	R-X Medium Density Attached Dwelling District		
Proposed zone or site specific zone	Site Specific Zone		
Site area (m2)	4,009.0		
Total floor area (m2)	11,776.0		
Commercial floor area (m2)	546.2		
Floor space ratio	2.9		
Site Coverage (%)	65%		
Open site space (%)	55%		
Height of building (m)	55.8		
Number of storeys	17		
Parking stalls (number) on site	132 (+ 10 Townhouse Stalls)		
Bicycle parking number (Class 1 & 2)	Class 1 = 160 Class 2 = 25		
Building Setbacks (m)			
	Townhouses	Tower	
Front yard	5.44m	2.95m	
Rear yard	2.01m	4.17m	
Side yard (Flanking Street)	0.18m (Kingston)	1.84m (Quebec)	
Side yard (Interior)	3.65m	N/A	
Combined side yards	N/A	N/A	
Residential Use Details			
Total number of units	112		
Unit type, e.g., 1 bedroom	Studio, 1, 2 and 3 Bdrm; 2 and 3 Bdr Townhouses		
Ground-oriented units	10		
Minimum unit floor area (m2)	30		
Total residential floor area (m2)	9,624		
Tower:			
17 Storeys	Unit Types		
	L1	L2-L3	L4 L5-L6 Pent. Total
Level 1	723m²	2	2 2 2%
Level 2 + 3	2099m² (1028 x2)	1 Bedroom	34 30%
Level 4	551m²	2 Bedroom	5 4%
Level 5 - 16	6638m² (550 x12)	3 Bedroom	29 26%
Penthouse:	337m²	Townhouse	10 9%
	Total	10 24 4 72	2 112
Townhouses:			
2 Storeys + Underground Parking	Total		
Level 1	678m²		
Level 2	791m²		
Roofing	59m²		



THIS DOCUMENT HAS BEEN ELECTRONICALLY CERTIFIED WITH DIGITAL CERTIFICATE AND ENCRYPTION TECHNOLOGY AUTHORIZED BY THE ABC. THE AUTHENTIC ORIGINAL IS AN ELECTRONIC FORM. ANY PRINTED VERSION CAN BE REPRODUCED AS A TRUE COPY OF THE ORIGINAL WHEN SUPPLIED BY D'AMBROSIO ARCHITECTURE + URBANISM. BEARING IMAGES OF THE PROFESSIONAL SEAL AND DIGITAL CERTIFICATE OR WHEN PRINTED FROM THE DIGITALLY CERTIFIED ELECTRONIC FILE.

NOTES:
REFER TO LANDSCAPE PLANS FOR INFORMATION ON PAVING ON PAVING, FENCING, PLANTING AND TREES.

NOTE: REFER TO THE ACCOMPANYING MEMO FOR DESCRIPTIONS OF DRAWING REVISIONS.

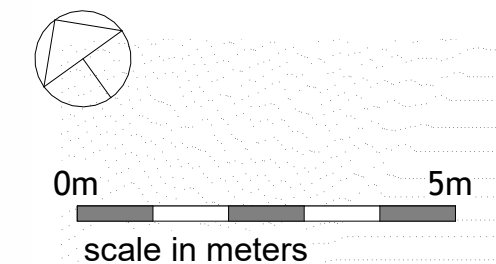

5	Rezoning/DP Resubmission	22.12.06
4	Issued for ADP	22.08.02
2	Issued for Rezoning / DP	21.12.15
1	Issued for Dev. Tracker	21.10.19
rev no	description	date

project name
Montreal and Quebec
205 Quebec Street
Victoria, BC


sheet title
Site Plan

project no.	#21-18
scale	1 : 100
drawn by	RP, GK
date issued	12/06/22
sheet no.	A1.1



THIS DOCUMENT HAS BEEN ELECTRONICALLY
CERTIFIED WITH DIGITAL CERTIFICATE AND
ENCRYPTION TECHNOLOGY AUTHORIZED BY
THE ABC. THE AUTHENTIC ORIGINAL IS IN
ELECTRONIC FORM. ANY PRINTED VERSION
CAN BE RELIED UPON AS A TRUE COPY OF THE
ORIGINAL WHEN SUPPLIED BY D'AMBROSIO
ARCHITECTURE + URBANISM. BEARING IMAGES OF
THE PROFESSIONAL SEAL AND DIGITAL
CERTIFICATE OR WHEN PRINTED FROM THE
DIGITALLY CERTIFIED ELECTRONIC FILE.

Grade Points (m Geodetic)	Existing	Proposed	Interval	Average Grade (m)	Distance (m)	Subtotal
A	7.67	7.35	A-B	7.35	9.41	69.13
B	7.70	7.35	B-C	7.35	1.71	12.57
C	7.68	7.35	C-D	7.35	16.80	123.48
D	7.73	7.35	D-E	7.35	16.69	122.83
E	7.71	7.35	E-F	7.35	3.08	22.60
F	7.67	7.35	F-G	7.35	2.34	17.16
G	7.67	7.35	G-H	7.35	1.33	9.74
H	7.66	7.35	H-I	7.30	15.47	112.93
I	7.68	7.25	I-J	7.25	5.66	41.00
J	7.72	7.25	J-K	7.17	14.82	106.15
K	7.08	7.25	K-L	7.09	9.01	63.88
L	7.10	7.25	L-M	7.10	11.10	78.81
M	7.10	7.25	M-N	7.18	6.64	47.61
N	7.27	7.25	N-O	7.25	5.16	37.41
O	7.40	7.25	O-P	7.18	2.72	19.52
P	7.39	7.10	P-Q	7.07	3.34	23.61
Q	7.45	7.04	Q-R	7.04	19.71	138.76
R	7.33	7.04	R-S	6.82	31.57	215.15
S	6.59	6.96	S-T	6.63	23.20	155.81
T	6.67	6.96	T-U	6.78	9.48	64.34
U	6.79	6.96	V-W	6.83	1.62	11.03
V	6.87	6.96	W-X	6.88	1.30	8.94
W	6.89	6.96	U-V	6.93	30.98	214.54
X	7.71	6.96	V-W	7.03	1.62	11.35
Y	7.09	7.09	W-X	7.09	1.30	9.22
Z	7.09	7.25	X-Y	7.11	5.87	41.67
Aa	7.12	7.25	Y-Z	7.11	9.08	64.52
Bb	7.10	7.35	Z-Aa	7.17	6.79	48.65
Cc	7.24	7.35	Aa-Bb	7.30	36.39	265.47
Dd	7.52	7.35	Bb-Cc	7.35	3.25	23.85
Ee	7.53	7.35	Cc-A	7.35	14.62	107.46
Total					322.29	2288.87
Geodetic Average Grade (m)					7.10	

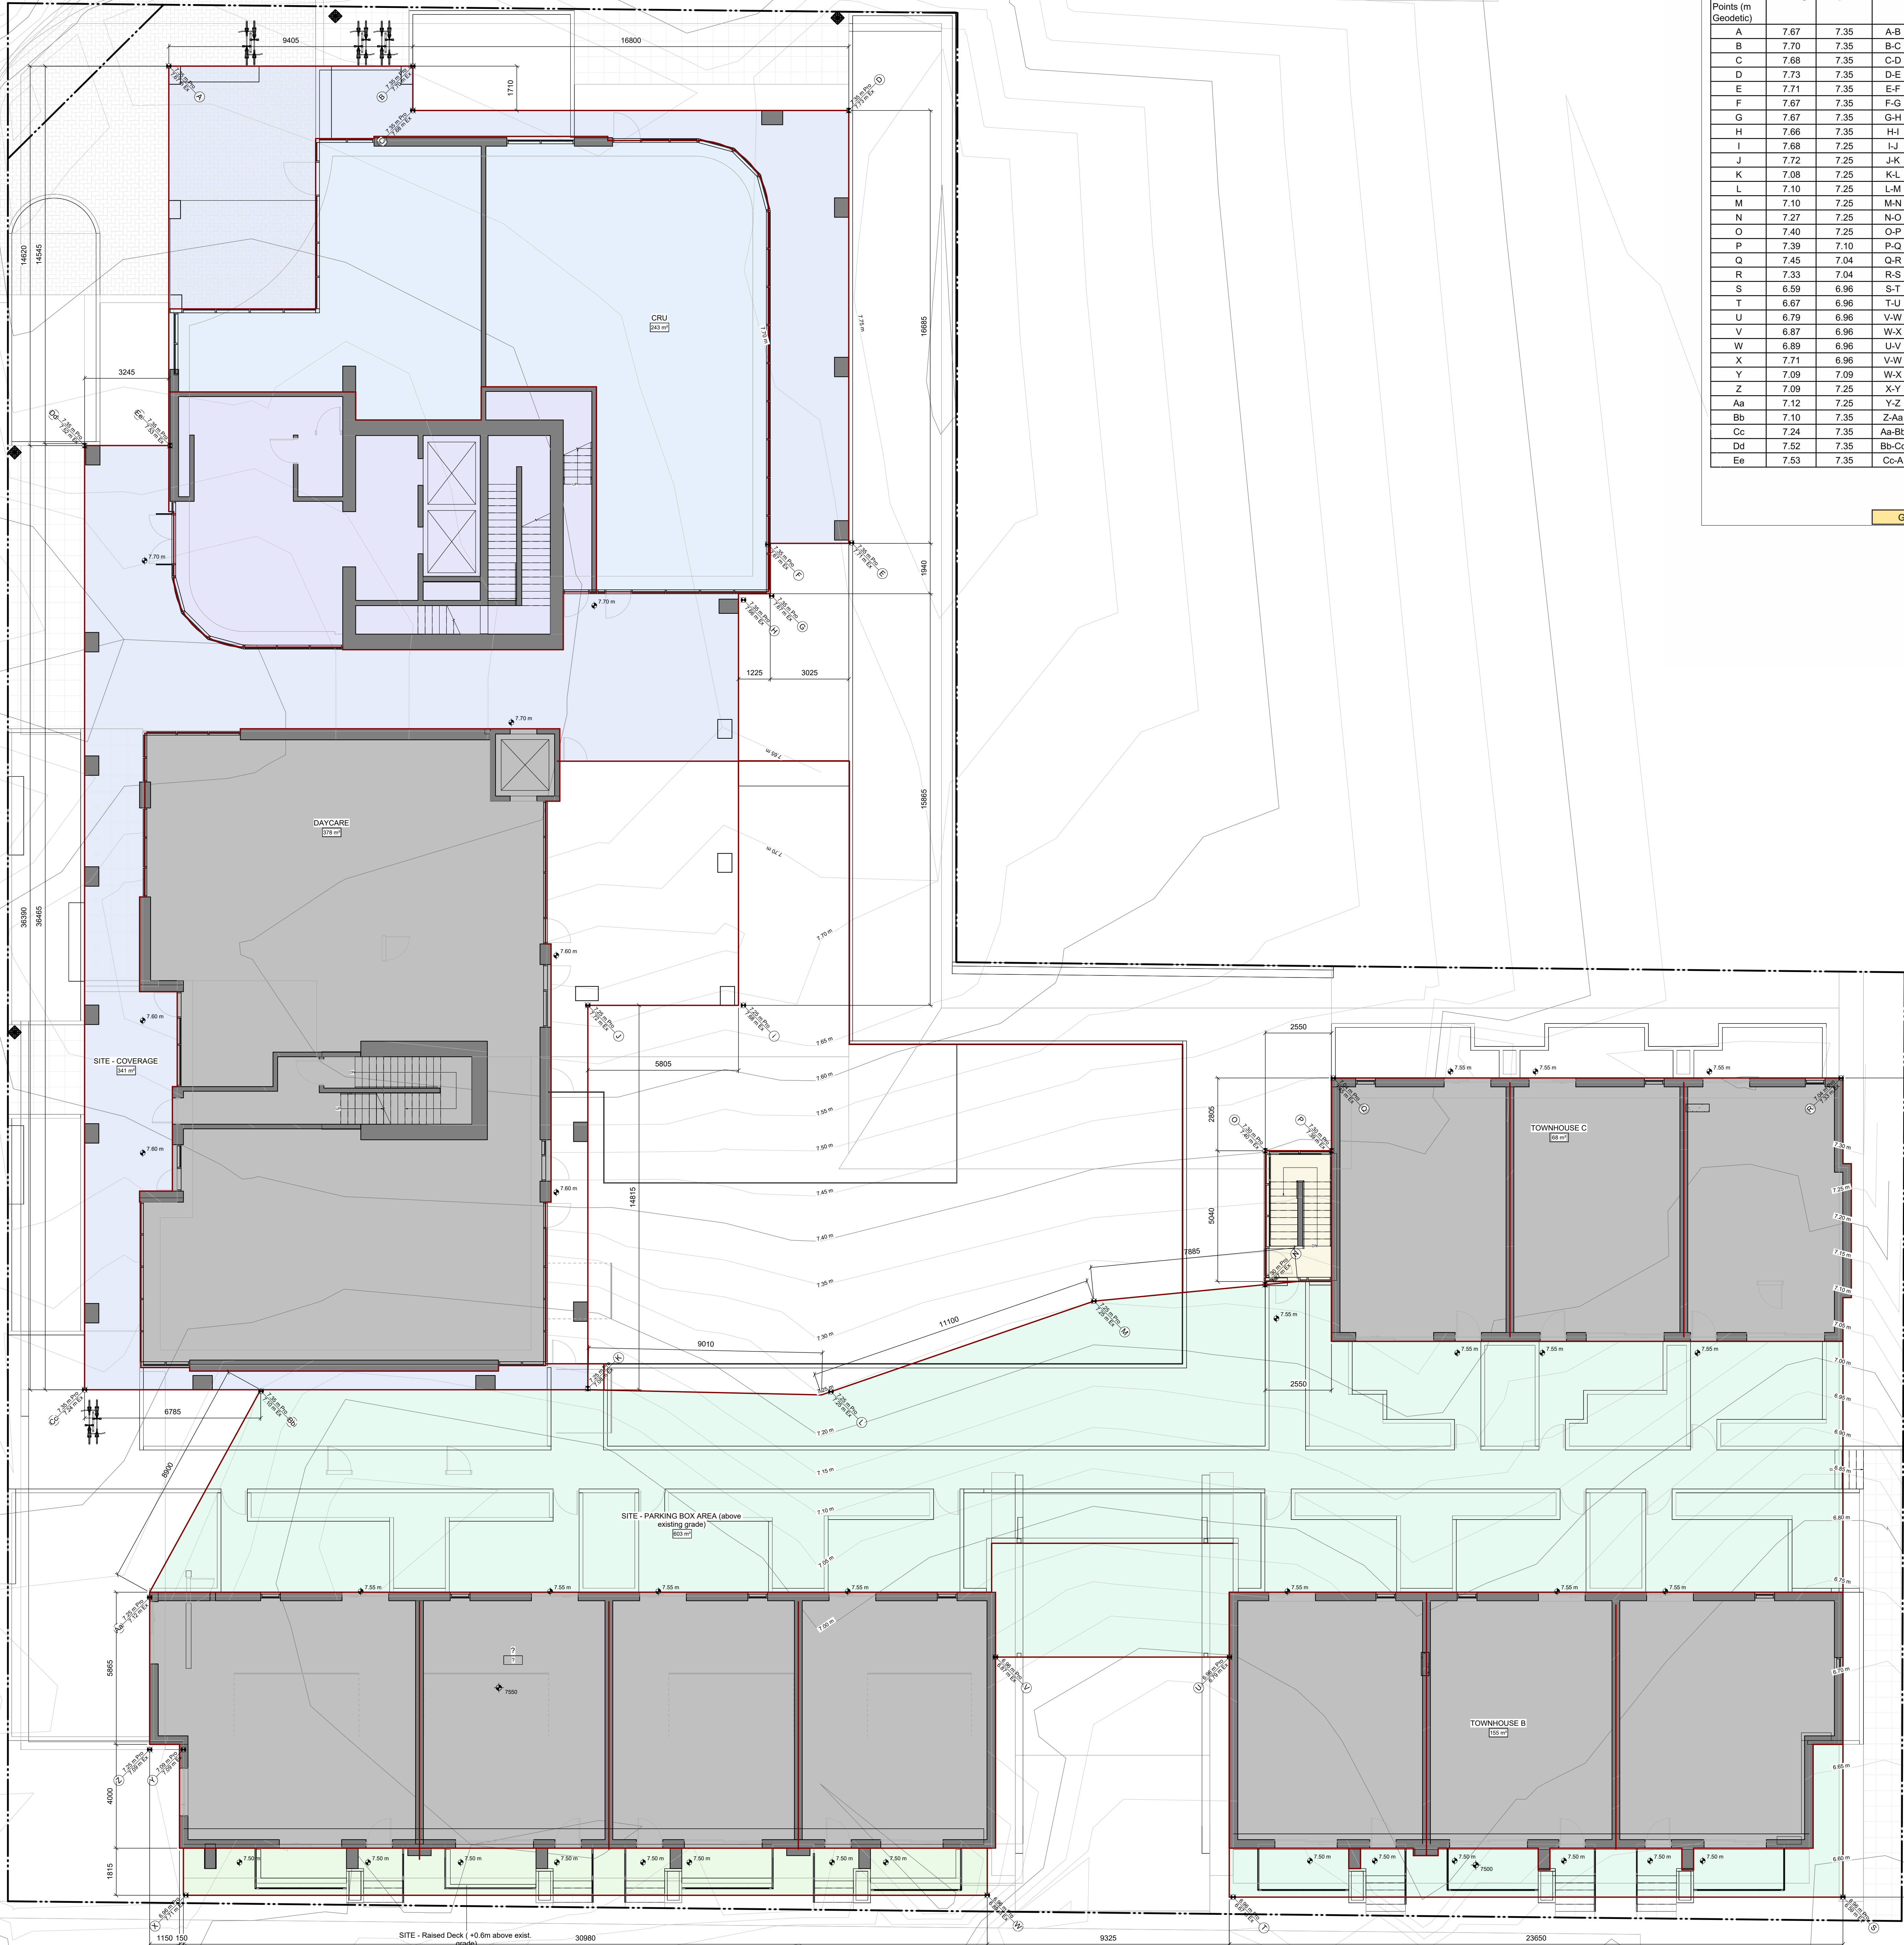

5	Rezoning/DP Resubmission	22.12.06
4	Issued for ADP	22.08.02
2	Issued for Rezoning / DP	21.12.15

rev no	description	date
1	copyright reserved. these drawings and designs are and all their remain the property of d'ambrosio architecture to be used for the project shown and may not be reproduced without written consent.	

project name
Montreal and Quebec
205 Quebec Street
Victoria, BC

sheet title
**Average Grade
Calculations**

project no.	#21-18
scale	1 : 100
drawn by	RP, GK
date issued	12/06/22
sheet no.	A1.2

THIS DOCUMENT HAS BEEN ELECTRONICALLY CERTIFIED WITH DIGITAL CERTIFICATE AND ENCRYPTION TECHNOLOGY AUTHORIZED BY THE ABC. THE AUTHENTICATIVE ORIGINAL IS AN ELECTRONIC FORM. ANY PRINTED VERSION CAN BE RELIED UPON AS A TRUE COPY OF THE ORIGINAL WHEN SUPPLIED BY D'AMBROSIO architecture + urbanism. BEARING IMAGES OF THE PROFESSIONAL SEAL AND DIGITAL CERTIFICATE OR WHEN PRINTED FROM THE DIGITALLY CERTIFIED ELECTRONIC FILE.



0m 5m
scale in meters

5	Rezoning/DP Resubmission	22.12.06
4	Issued for ADP	22.08.02
2	Issued for Rezoning / DP	21.12.15
1	Issued for Dev. Tracker	21.10.15
rev no	description	date

copyright reserved. these drawings and designs are and at all times remain the property of dambrosio architecture to be used for this project shown and may not be reproduced without

project name
Montreal and Quebec
205 Quebec Street
Victoria, BC

sheet title
Level 1 Phasing Plan


project no.	#21-18
scale	1 : 100

drawn by	Author
date issued 12/06/22	sheet no. A13

2022.12.07 10:23:12 AM

THIS DOCUMENT HAS BEEN ELECTRONICALLY CERTIFIED WITH DIGITAL CERTIFICATE AND ENCRYPTION TECHNOLOGY AUTHORIZED BY THE AIBC. THE AUTHENTICATIVE ORIGINAL IN ELECTRONIC FORM, ANY PRINTED VERSION CAN BE RELIED UPON AS A TRUE COPY OF ORIGINAL WHEN SUPPLIED BY D'AMBROSIO architecture + urbanism, BEARING IMAGES OF THE PROFESSIONAL SEAL AND DIGITAL CERTIFICATE OR WHEN PRINTED FROM THE DIGITALLY CERTIFIED ELECTRONIC FILE.

NOTE: REFER TO THE
ACCOMPANYING MEMO FOR
DESCRIPTORS OF DRAWING
REVISIONS.

 

0m 5m
scale in meters

5	Rezoning/DP Resubmission	22
4	Issued for ADP	22
2	Issued for Rezoning / DP	21
1	Issued for Dev. Tracker	21
rev no	description	

copyright reserved. these drawings and designs are sometimes remain the property of dambrosio architecture to be used for the project shown and may not be reproduced

project name
Montreal and Queb
205 Quebec Street
Victoria, BC

sheet title
P1 Phasing Plan

project no.	#2
-------------	----

scale	1 :
-------	-----

drawn by	Aut
----------	-----


date issued	sheet no.
-------------	-----------

12/06/22	A1
----------	----

A1



THIS DOCUMENT HAS BEEN ELECTRONICALLY
CERTIFIED WITH DIGITAL CERTIFICATE AND
ENCRYPTION TECHNOLOGY AUTHORIZED BY
THE ABC. THE AUTHENTIC ORIGINAL IS IN
ELECTRONIC FORM. ANY PRINTED VERSION
CAN BE RELIED UPON AS A TRUE COPY OF THE
ORIGINAL WHEN SUPPLIED BY D'AMBROSIO
ARCHITECTURE + URBANISM. BEARING IMAGES OF
THE PROFESSIONAL SEAL AND DIGITAL
CERTIFICATE OR WHEN PRINTED FROM THE
DIGITALLY CERTIFIED ELECTRONIC FILE.

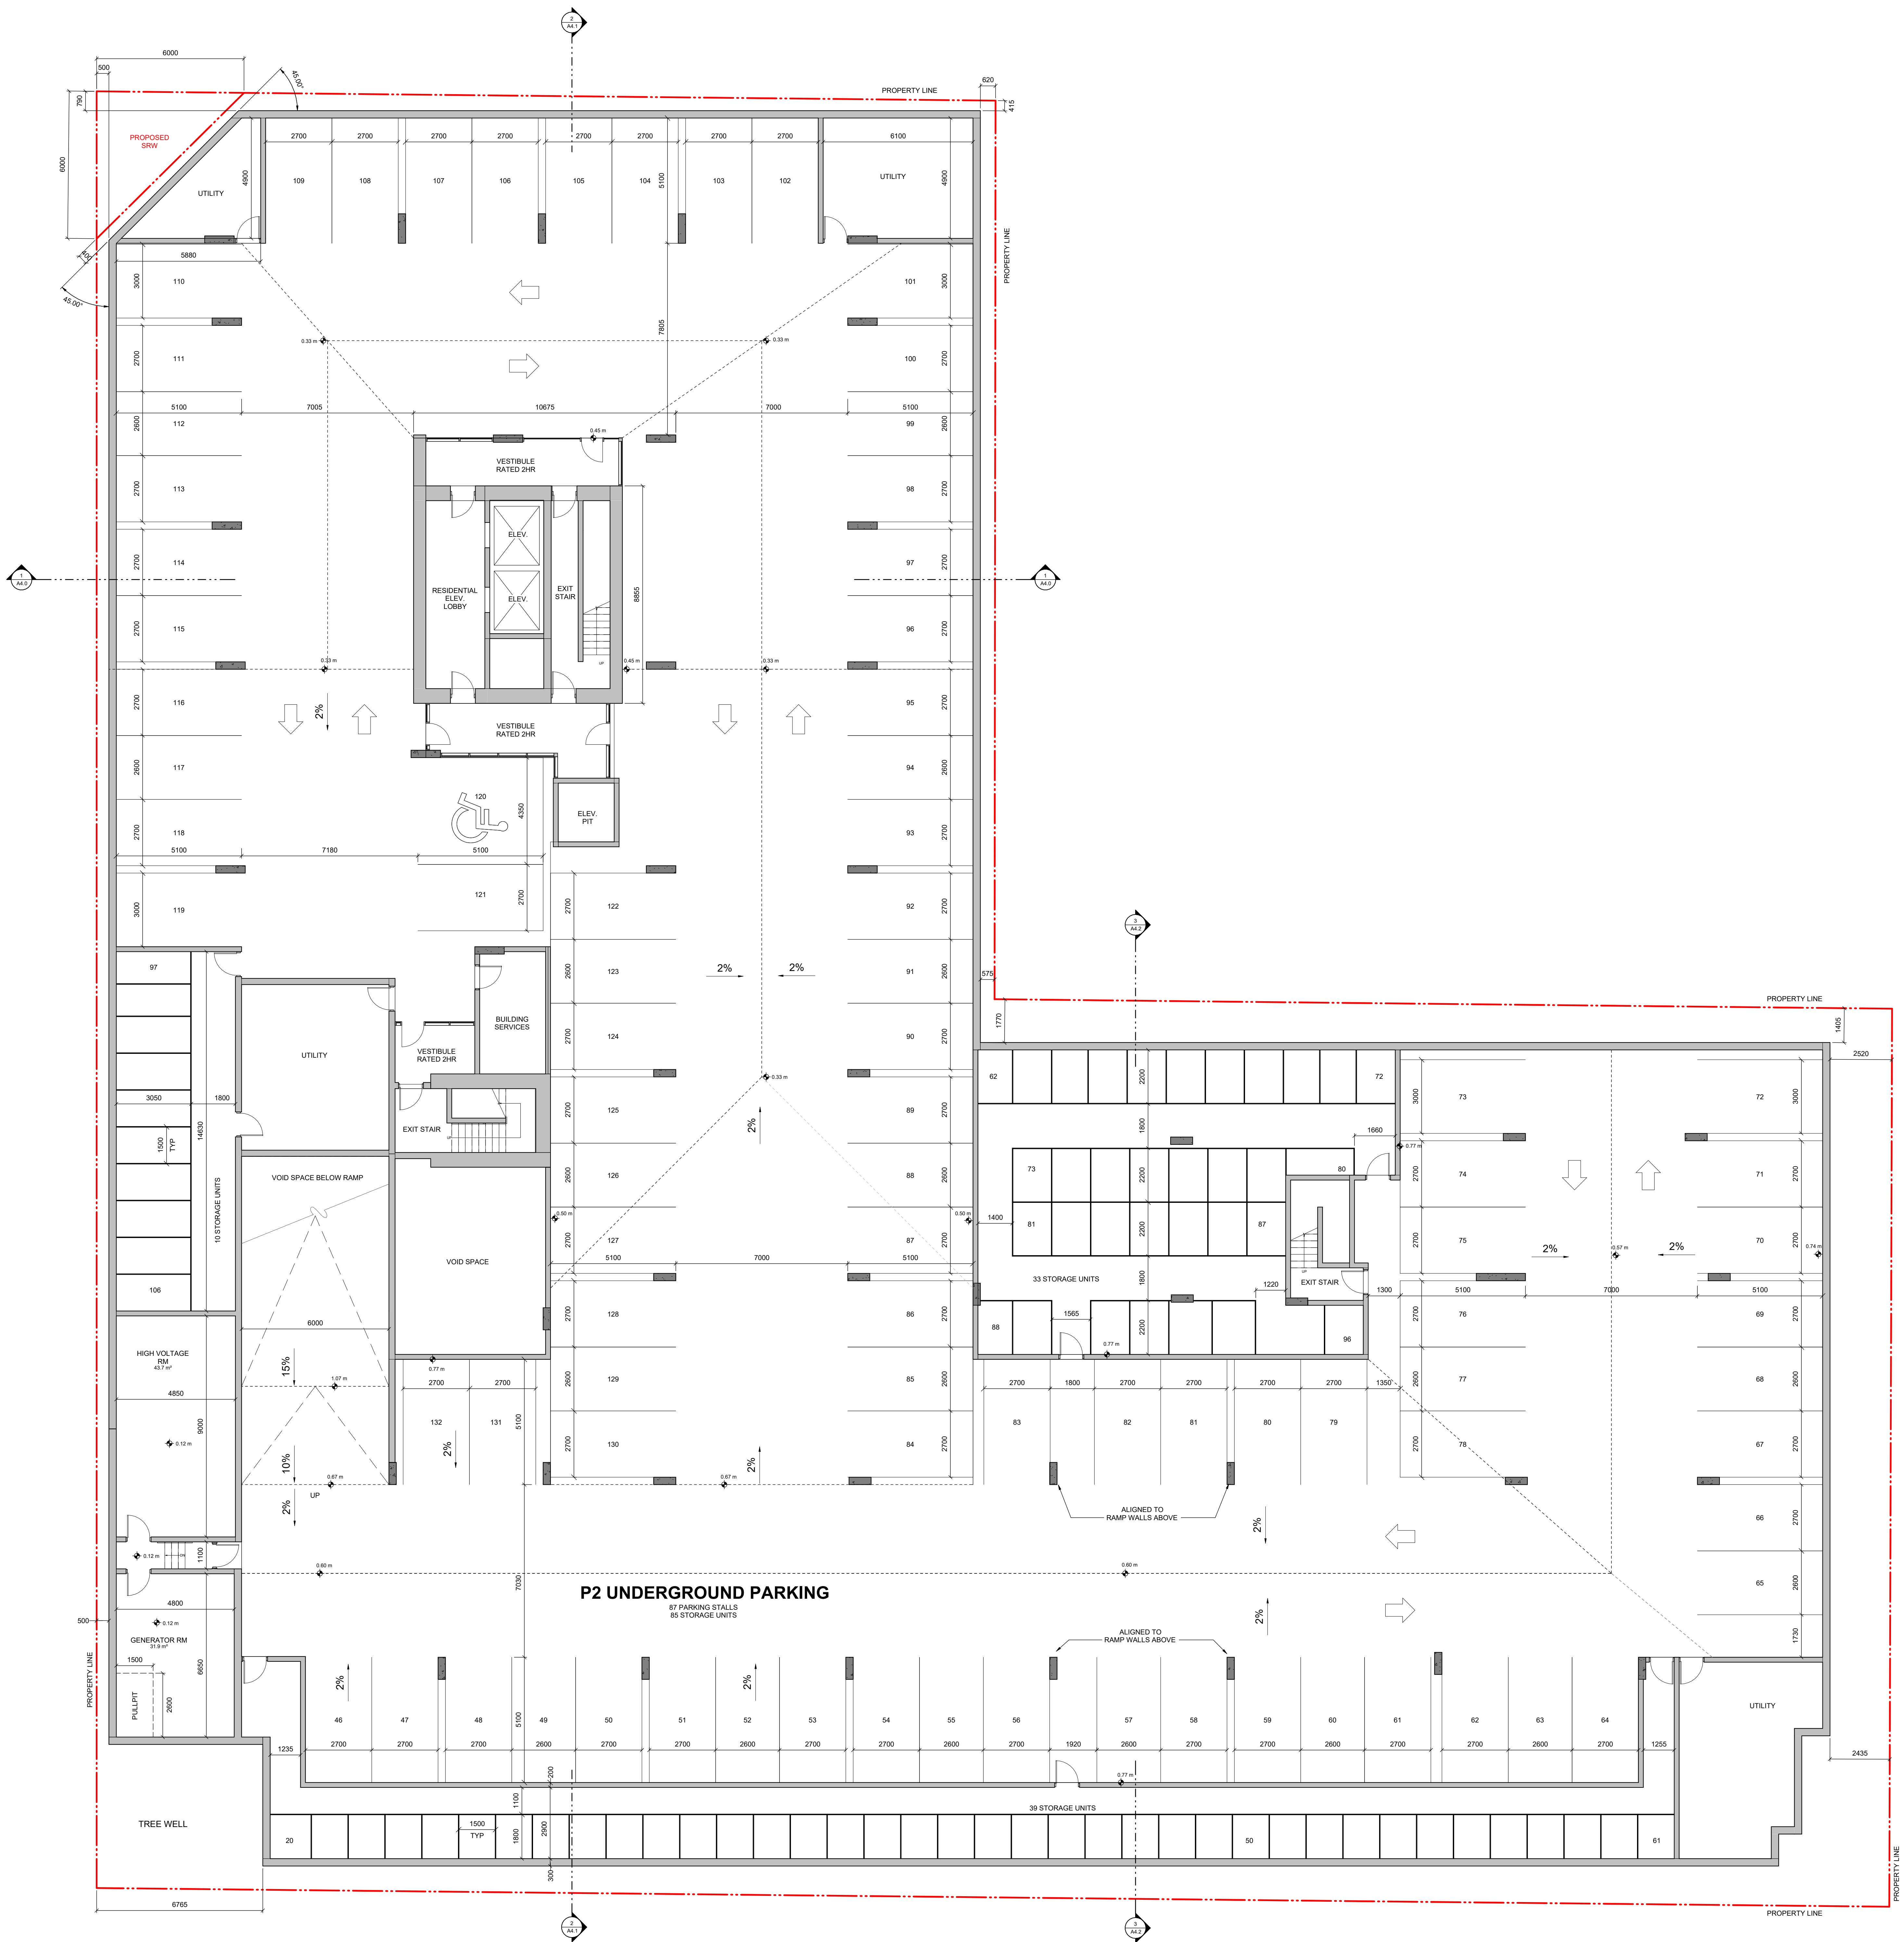

0m 5m
scale in meters

5	Rezoning/DP Resubmission	22.12.06
4	Issued for ADP	22.08.02
2	Issued for Rezoning / DP	21.12.15
1	Issued for Dev. Tracker	21.10.19
rev no	description	date

project name
Montreal and Quebec
205 Quebec Street
Victoria, BC

sheet title
P2 Parking Plan

project no.	#21-18
scale	1 : 100
drawn by	RP / GK
date issued	12/06/22
sheet no.	A2.0




THIS DOCUMENT HAS BEEN ELECTRONICALLY
CERTIFIED WITH DIGITAL CERTIFICATE AND
ENCRYPTION TECHNOLOGY AUTHORIZED BY
THE ABC. THE AUTHENTIC ORIGINAL IS IN
ELECTRONIC FORM. ANY PRINTED VERSION
CAN BE REPRODUCED AS A TRUE COPY OF THE
ORIGINAL WHEN SUPPLIED BY D'AMBROSIO
ARCHITECTURE + URBANISM. BEARING IMAGES OF
THE PROFESSIONAL SEAL AND DIGITAL
CERTIFICATE OR WHEN PRINTED FROM THE
DIGITALLY CERTIFIED ELECTRONIC FILE.

Montreal / Quebec Parking Summary
Updated per plans 13 April 2022

OFF-STREET VEHICLE PARKING				Schedule C 'Other Areas'		Expected Parking Demand (refer to Parking Study)	
Land Use Type	Area (m ²)	Bylaw #	Units	Parking Rate	Stalls	Parking Rate	Stalls
Residential:							
Multiple Dwelling 'Condominium'	< 45	2		0.85	1.7	2	0.65
(Bylaw including townhouses)	45-70	36		1.00	36.0	36	0.80
	> 70	64		1.45	92.8	64	1.20
Townhouses	n/a	10		1.45	14.5	10	1.18
Visitors	n/a	112		0.10	11.2	112	0.10
Commercial:							
Unit	152	n/a	1 per	37.5	4.1	1 per	80.00
Day Care (Care Facility)	312	n/a	1 per	80.0	3.9	1 per	21.00
Cafe / Restaurant (including Patio)	105	n/a	1 per	20.0	5.3	1 per	40.00
				Bylaw Standard:	168.4		Expected Demand:
Requested Variance from Bylaw Requirements:				-27			
Expected Parking Demand with shared parking strategy (refer to Parking Study):				140			
Total Proposed Off-Street Vehicle Parking:				142			

Location	Stalls
Level P1	
TH Garages	10
TH Open Stalls	3
Visitor	15
Daycare	5
Residential	22
P1 Subtotal	55
Level P2	87
Total Stalls	142

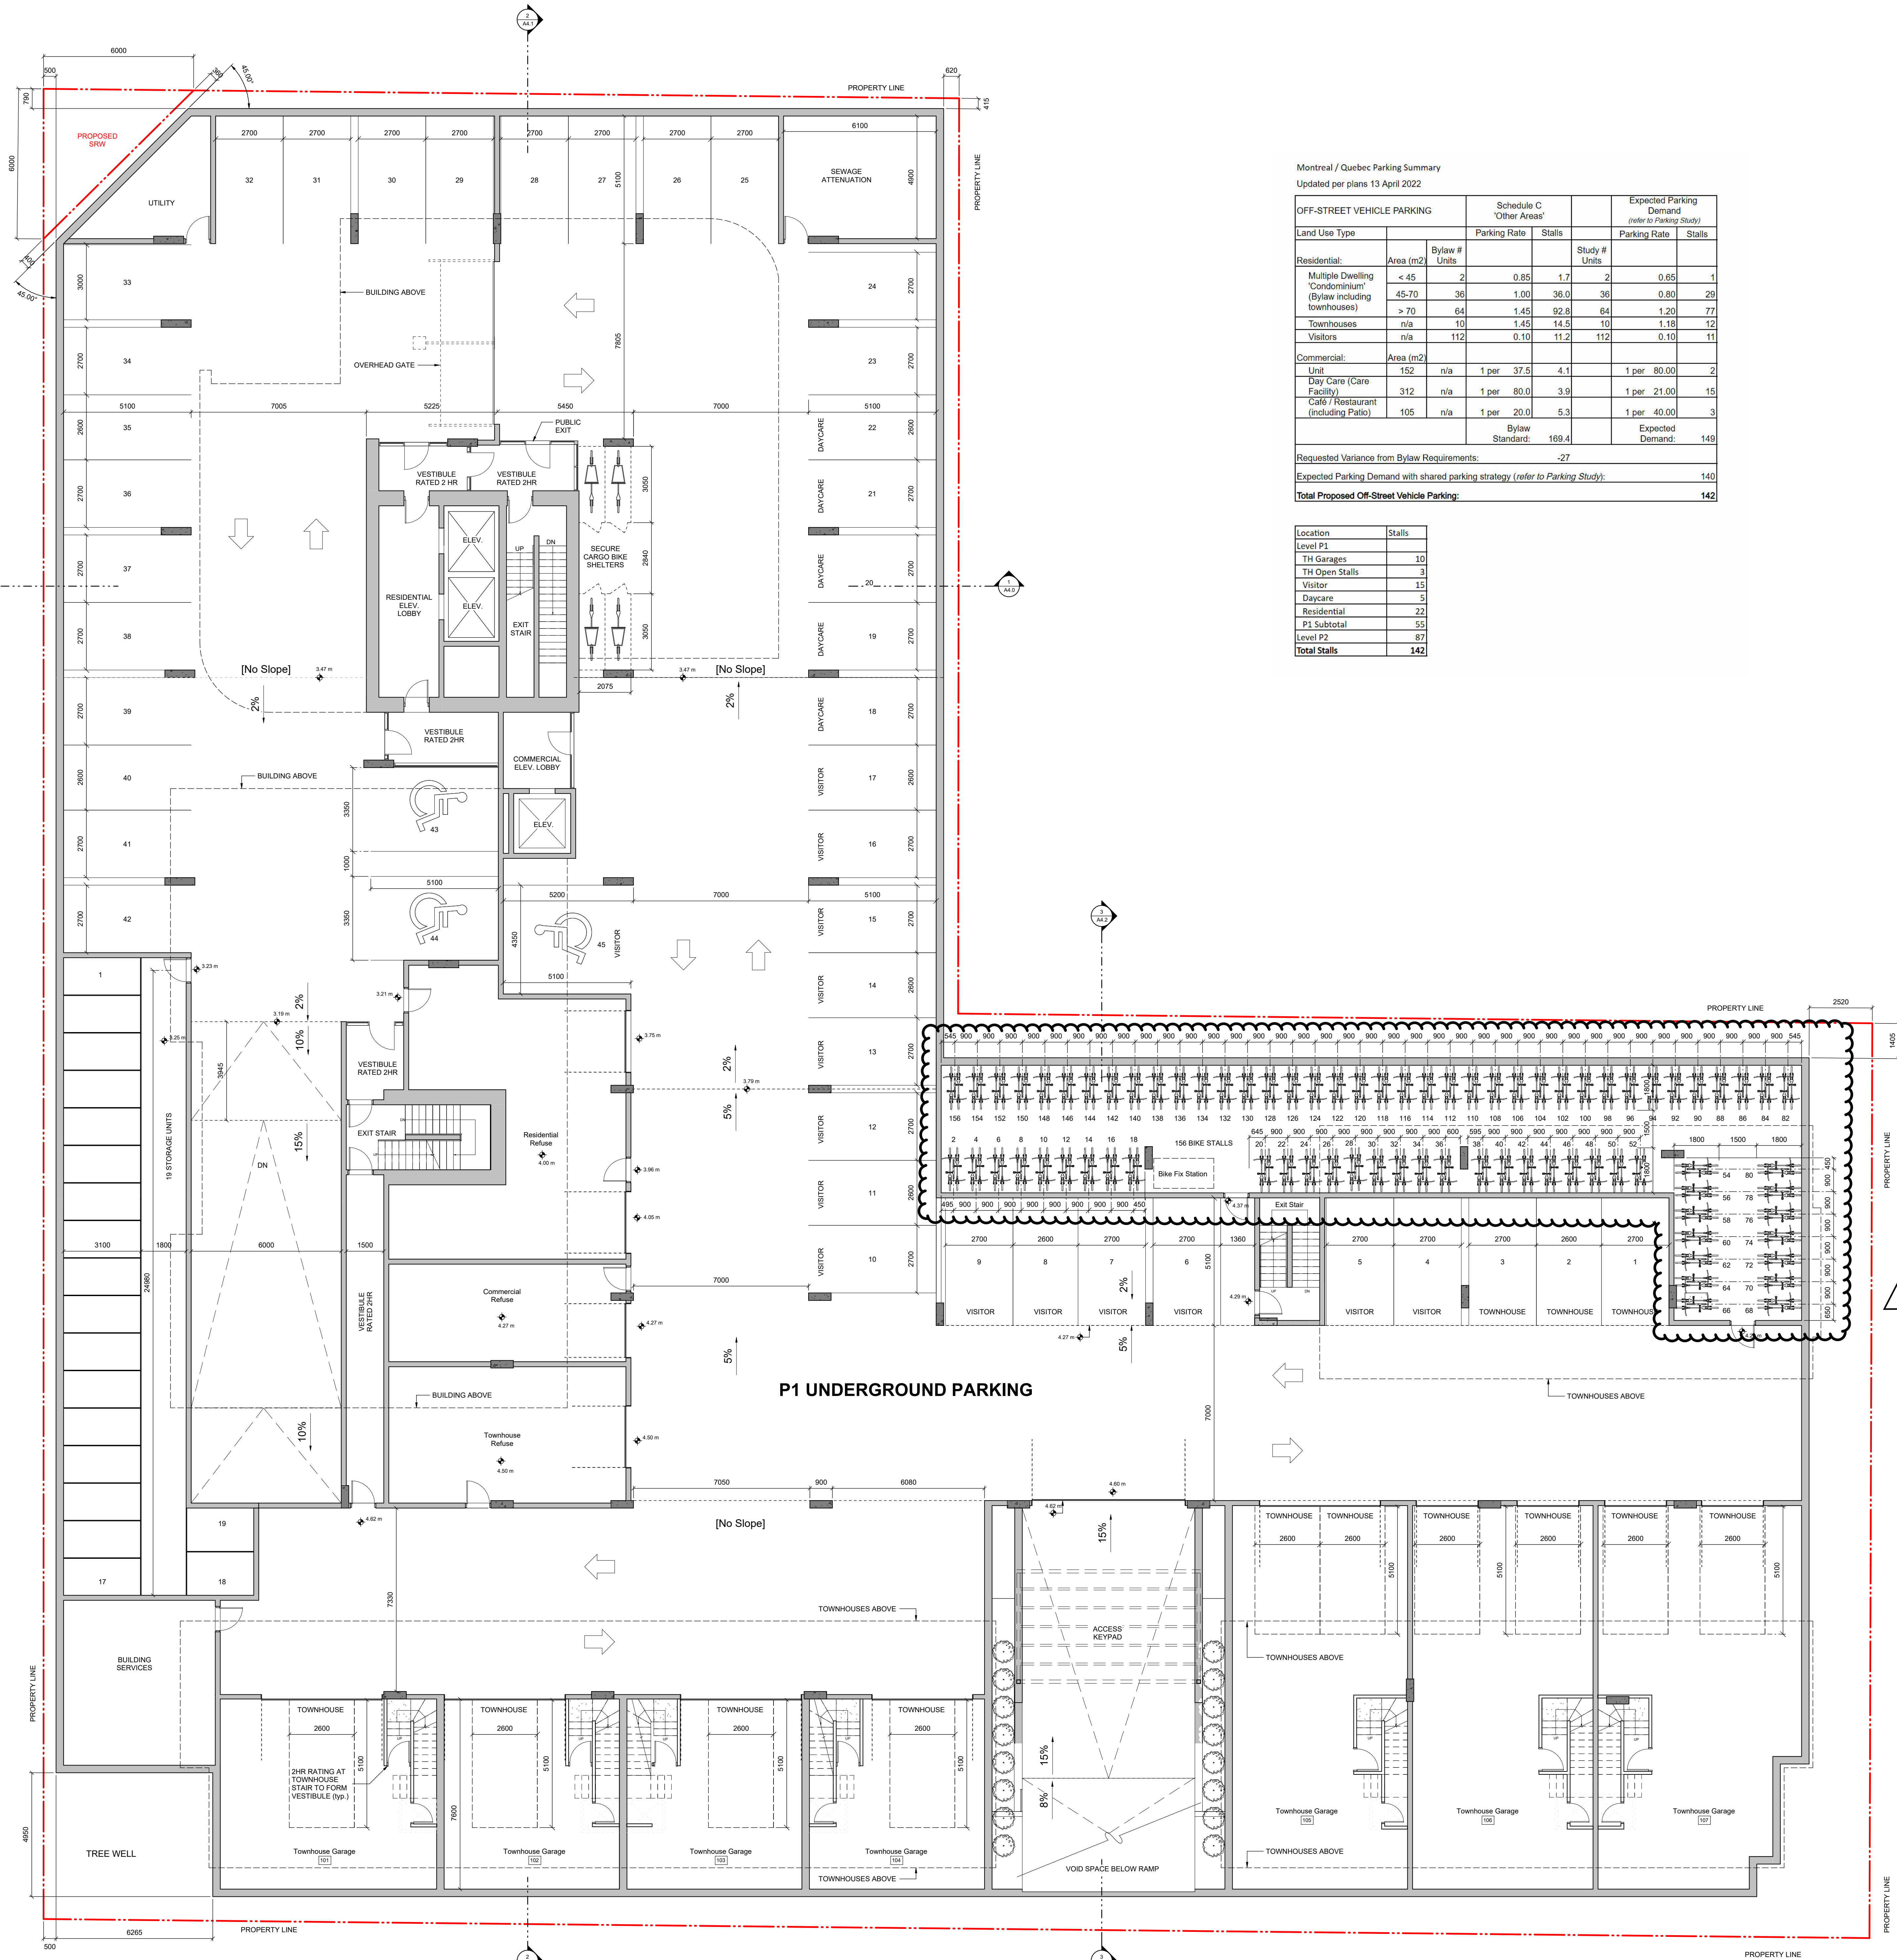

NOTE: REFER TO THE
ACCOMPANYING MEMO FOR
DESCRIPTIONS OF DRAWING
REVISIONS.

0m 5m
scale in meters

rev no	description	date
5	Rezoning/DP Resubmission	22.12.06
4	Issued for ADP	22.08.02
2	Issued for Rezoning / DP	21.12.15
1	Issued for Dev. Tracker	21.10.19

project name
Montreal and Quebec
205 Quebec Street
Victoria, BC

sheet title
P1 Parking Plan

project no.	#21-18
scale	1 : 100
drawn by	RP / GK
date issued	12/06/22
sheet no.	A2.1

2022-12-07 10:24:25 AM



THIS DOCUMENT HAS BEEN ELECTRONICALLY CERTIFIED WITH DIGITAL CERTIFICATE AND ENCRYPTION TECHNOLOGY AUTHORIZED BY THE ABC. THE AUTHENTIC ORIGINAL IS IN ELECTRONIC FORM. ANY PRINTED VERSION CAN BE RELIED UPON AS A TRUE COPY OF THE ORIGINAL WHEN SUPPLIED BY D'AMBROSIO ARCHITECTURE + URBANISM. BEARING IMAGES OF THE PROFESSIONAL SEAL AND DIGITAL CERTIFICATE OR WHEN PRINTED FROM THE DIGITALLY CERTIFIED ELECTRONIC FILE.

NOTES:

1. REFER TO LANDSCAPE PLANS FOR INFORMATION ON PAINTING, FENCING, PLANTINGS, AND TREES.

NOTE: REFER TO THE ACCOMPANYING MEMO FOR DESCRIPTIONS OF DRAWING REVISIONS.



0m 5m
scale in meters

5	Rezoning/DP Resubmission	22.12.06
4	Issued for ADP	22.08.02
2	Issued for Rezoning / DP	21.12.15
1	Issued for Dev. Tracker	21.10.19
rev no	description	date

project name
Montreal and Quebec
205 Quebec Street
Victoria, BC

sheet title
Level 1 Plan

project no. #21-18
scale 1 : 100
drawn by RP / GK
date issued 12/06/22


sheet no. **A2.2**

2022-12-07 10:25:15 AM

QUEBEC STREET

MONTREAL STREET

KINGSTON STREET

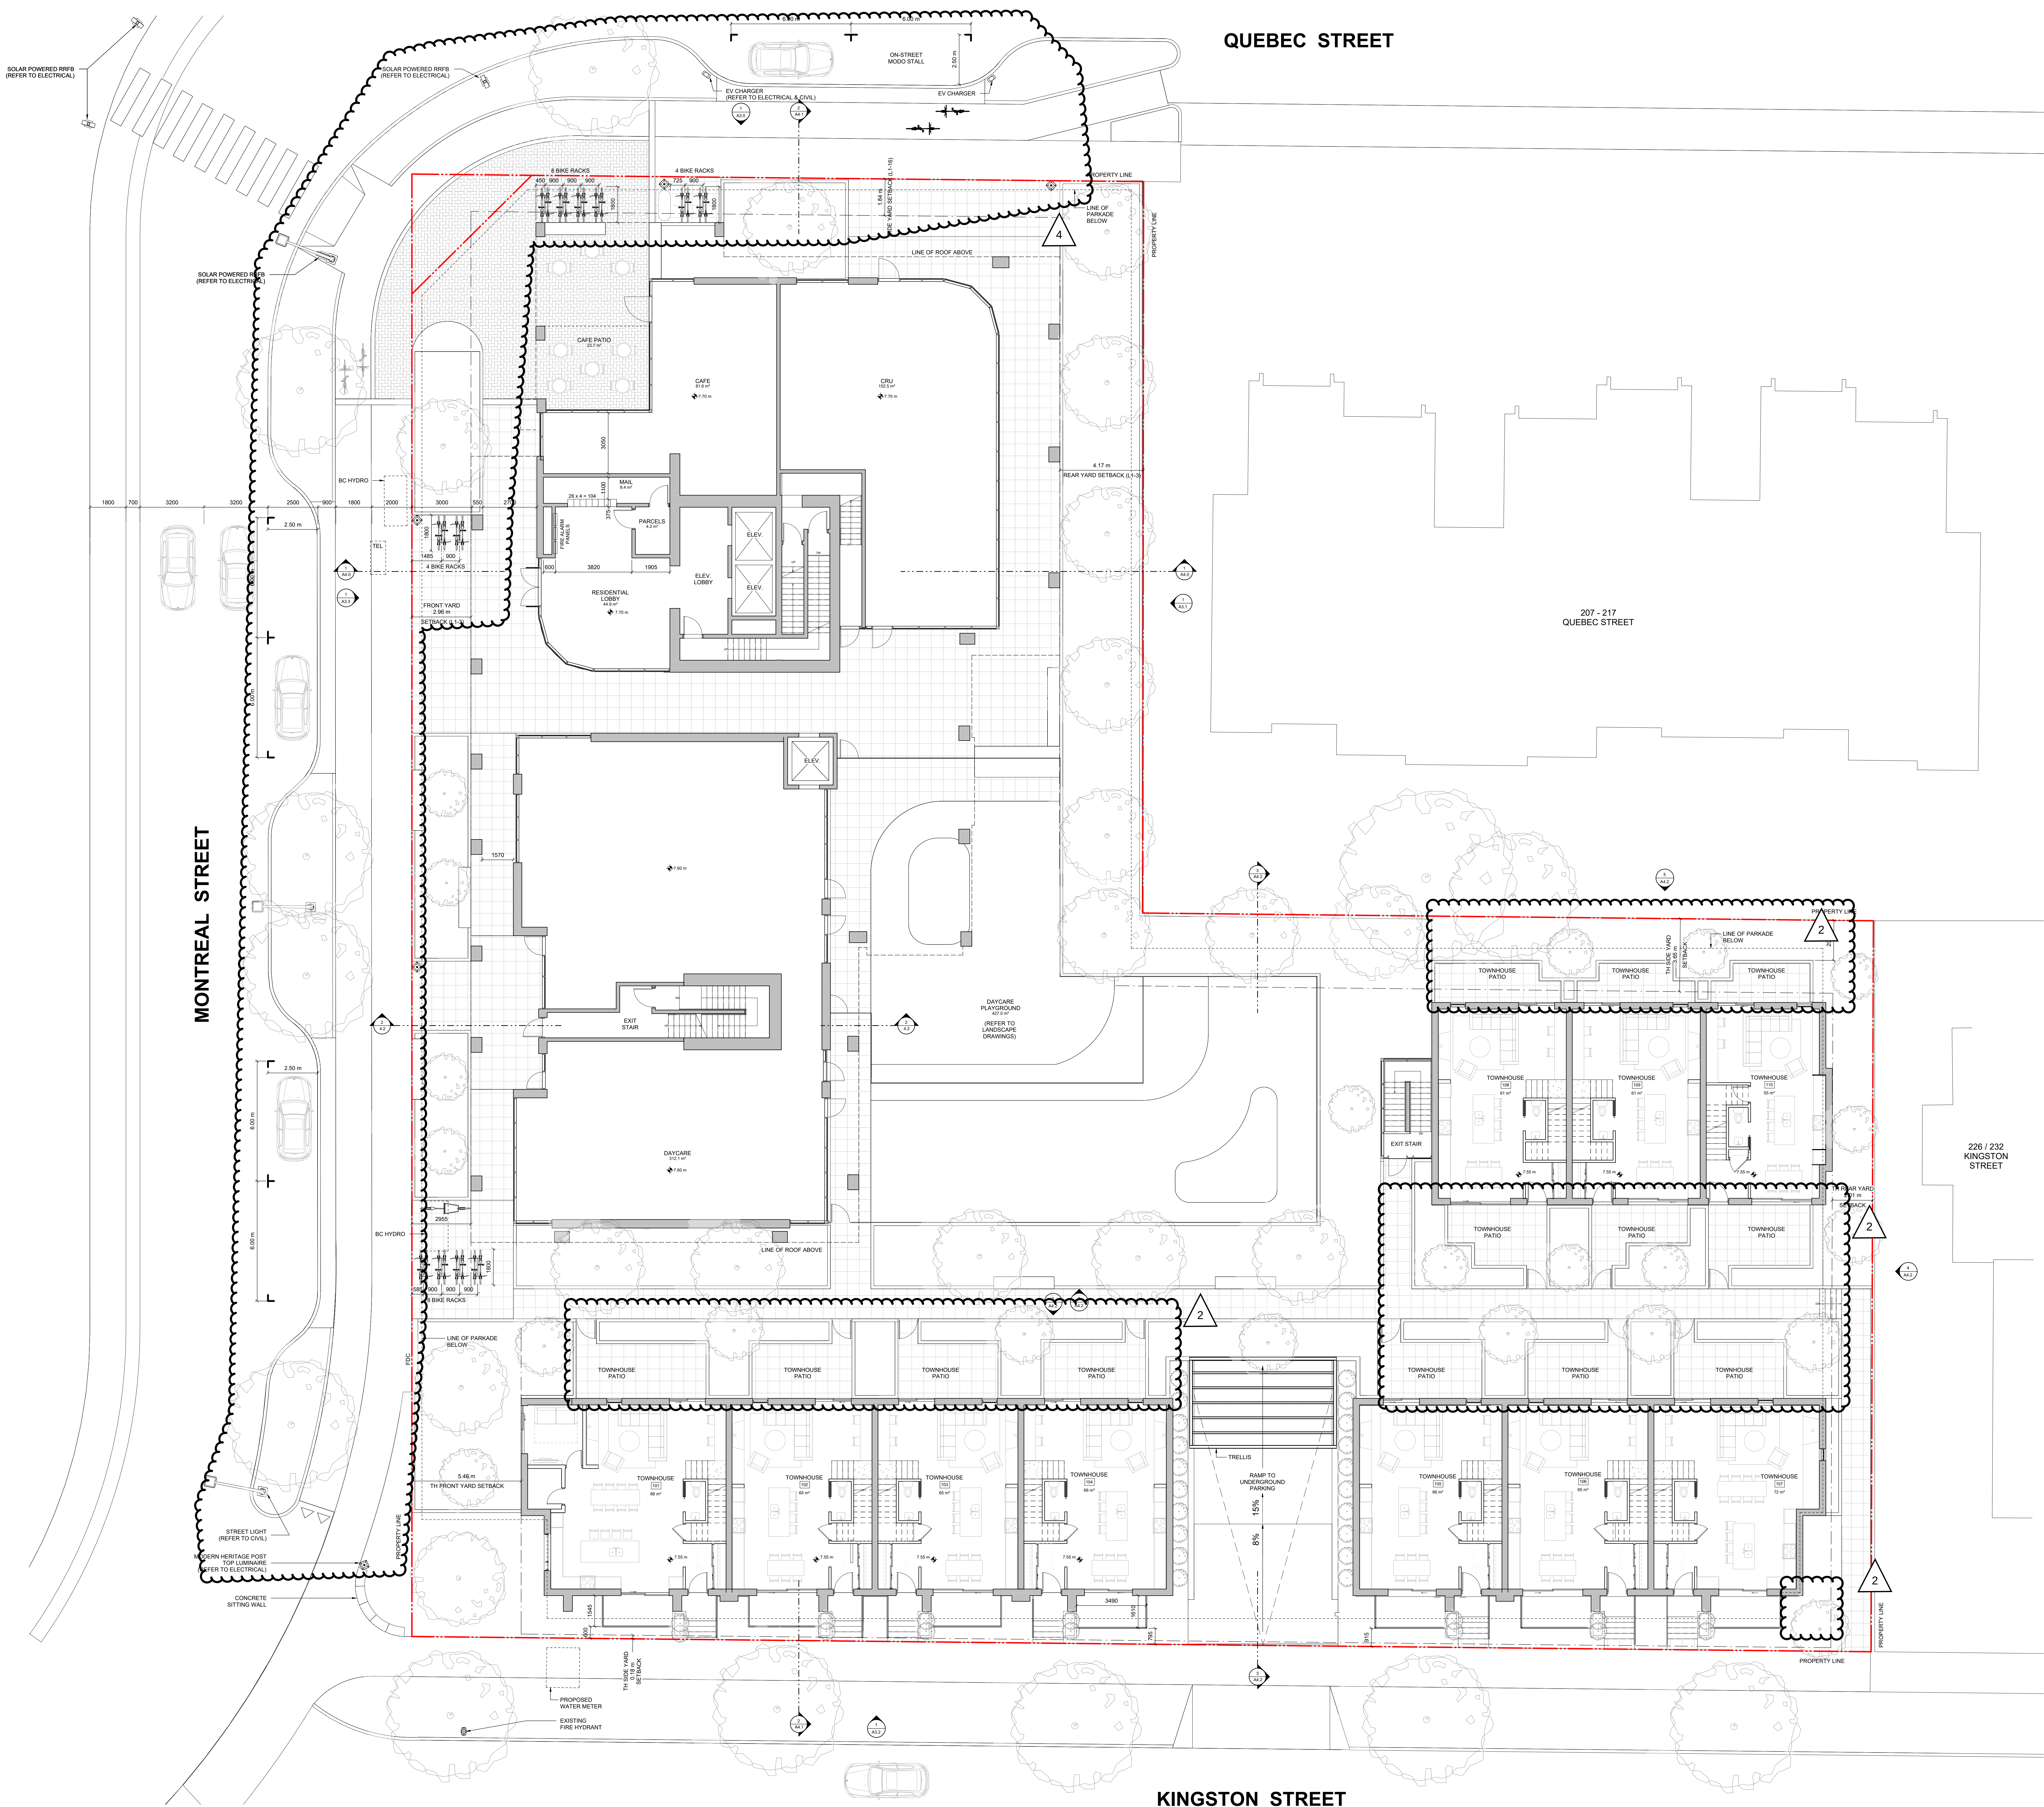

THIS DOCUMENT HAS BEEN ELECTRONICALLY
CERTIFIED WITH DIGITAL CERTIFICATE AND
ENCRYPTION TECHNOLOGY AUTHORIZED
BY THE AIBC. THE AUTHENTICATIVE ORIGINAL
IN ELECTRONIC FORM. ANY PRINTED VERSION
CAN BE RELIED UPON AS A TRUE COPY OF
THE ORIGINAL WHEN SUPPLIED BY D'AMBROSIO
architecture + urbanism, BEARING IMAGES OF
THE PROFESSIONAL SEAL AND DIGITAL
CERTIFICATE OR WHEN PRINTED FROM THE
DIGITALLY CERTIFIED ELECTRONIC FILE.



0m 5m
scale in meters

5	Rezoning/DP Resubmission	22.12.06
4	Issued for ADP	22.08.02
2	Issued for Rezoning / DP	21.12.15
1	Issued for Dev. Tracker	21.10.19
rev no	description	date

copyright reserved. these drawings and designs are and at all times remain the property of amieseo architecture to be used for the project shown and may not be reproduced without written consent.

project name
Montreal and Quebec
205 Quebec Street
Victoria, BC

sheet title
Level 2 Plan

project no.	#21-18
scale	1 : 100
drawn by	RP / GK
date issued	sheet no.
12/06/22	A22


A2.3



THIS DOCUMENT HAS BEEN ELECTRONICALLY CERTIFIED WITH DIGITAL CERTIFICATE AND ENCRYPTION TECHNOLOGY AUTHORIZED BY THE ABC. THE AUTHENTIC ORIGINAL IS IN ELECTRONIC FORM. ANY PRINTED VERSION CAN BE RELIED UPON AS A TRUE COPY OF THE ORIGINAL WHEN SUPPLIED BY D'AMBROSIO ARCHITECTURE + URBANISM. BEARING IMAGES OF THE PROFESSIONAL SEAL AND DIGITAL CERTIFICATE OR WHEN PRINTED FROM THE DIGITALLY CERTIFIED ELECTRONIC FILE.

NOTES:

1. REFER TO LANDSCAPE PLANS FOR INFORMATION ON PAVING, FENCING, PLANTINGS, AND TREES.

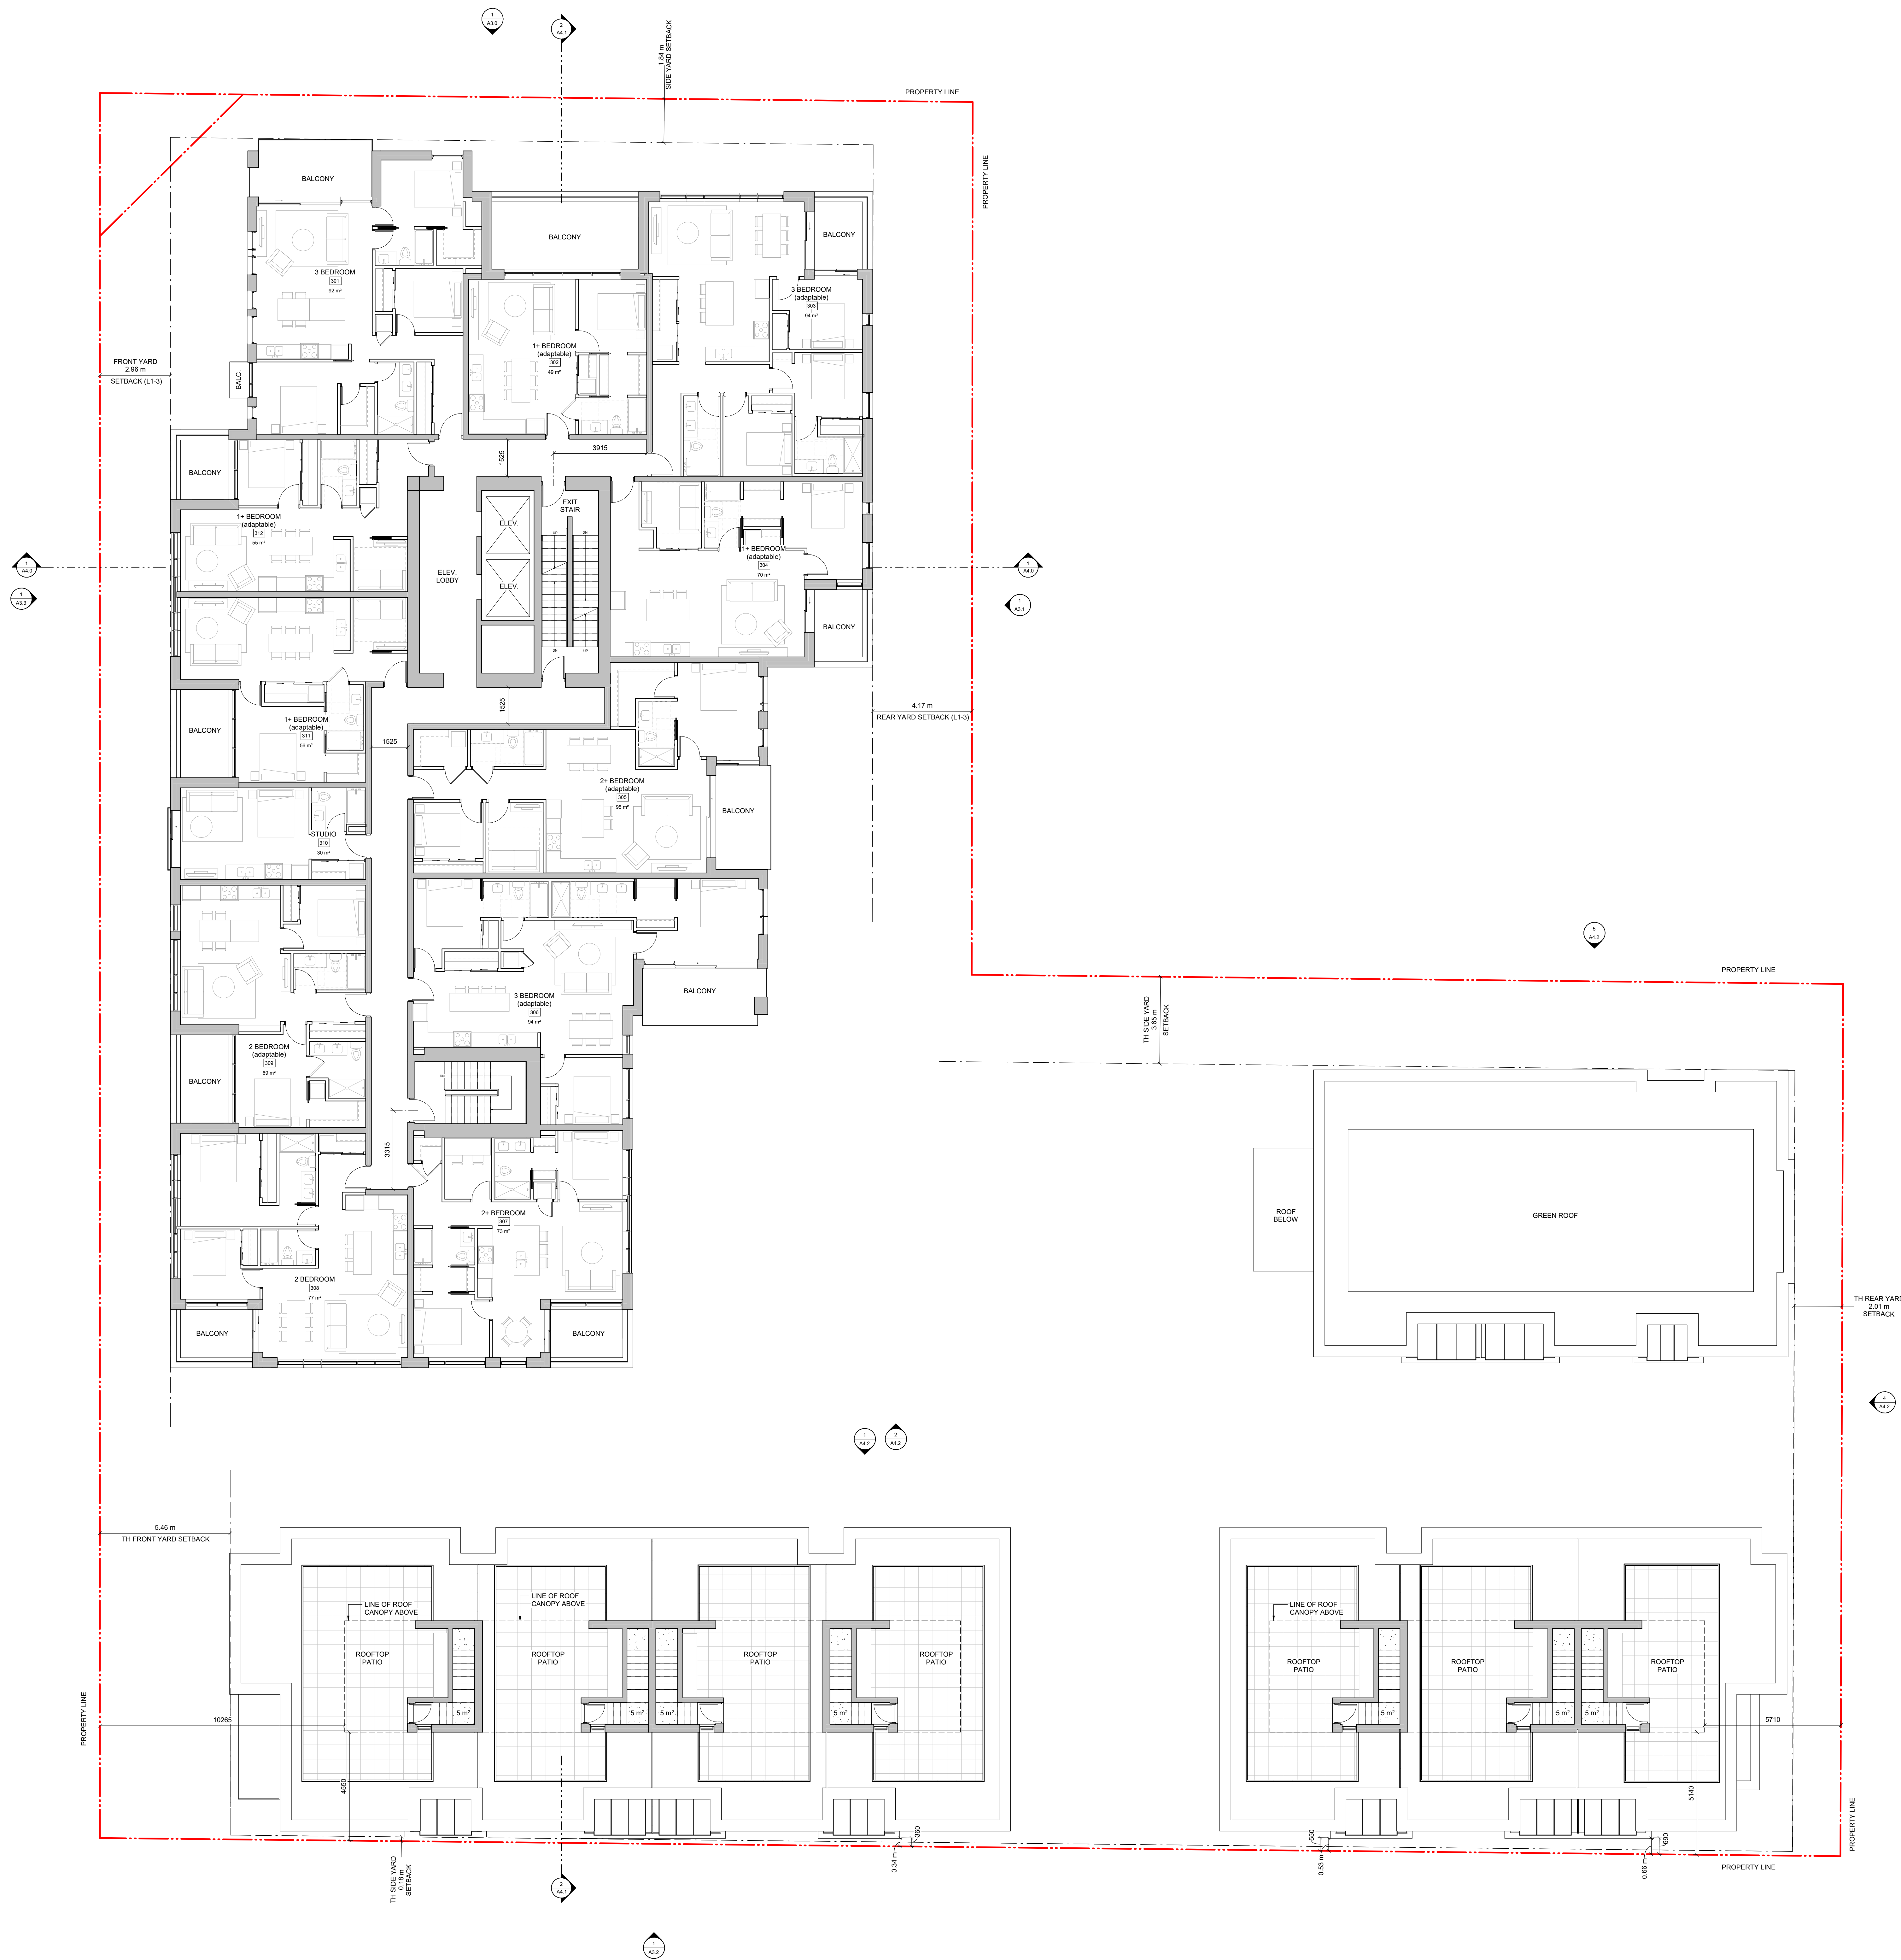

0m 5m
scale in meters

5	Rezoning/DP Resubmission	22.12.06
4	Issued for ADP	22.08.02
2	Issued for Rezoning / DP	21.12.15
1	Issued for Dev. Tracker	21.10.19
rev no	description	date

copyright reserved. These drawings and designs are and all their remain the property of d'ambrosio architecture to be used for the project shown and may not be reproduced without written consent.

project name
Montreal and Quebec
205 Quebec Street
Victoria, BC

sheet title
Level 3 Plan

project no.	#21-18
scale	1 : 100
drawn by	RP / GK
date issued	12/06/22
sheet no.	A2.4



THIS DOCUMENT HAS BEEN ELECTRONICALLY
CERTIFIED WITH DIGITAL CERTIFICATE AND
ENCRYPTION TECHNOLOGY AUTHORIZED BY
THE ABC. THE AUTHENTIC ORIGINAL IS IN
ELECTRONIC FORM. ANY PRINTED VERSION
CAN BE RELIED UPON AS A TRUE COPY OF THE
ORIGINAL WHEN SUPPLIED BY D'AMBROSIO
ARCHITECTURE + URBANISM. BEARING IMAGES OF
THE PROFESSIONAL SEAL AND DIGITAL
CERTIFICATE OR WHEN PRINTED FROM THE
DIGITALLY CERTIFIED ELECTRONIC FILE.

NOTES:
1. REFER TO LANDSCAPE PLANS FOR
INFORMATION ON PLANTING, FENCING,
PLANTINGS, AND TREES.



0m 5m
scale in meters

5	Rezoning/DP Resubmission	22.12.06
4	Issued for ADP	22.08.02
2	Issued for Rezoning / DP	21.12.15
1	Issued for Dev. Tracker	21.10.19

rev no description date

project name
Montreal and Quebec
205 Quebec Street
Victoria, BC

sheet title
Level 4 Plan

project no. #21-18


scale 1 : 100

drawn by RP / GK

date issued 12/06/22


sheet no. A2.5

2022-12-07 10:25:33 AM

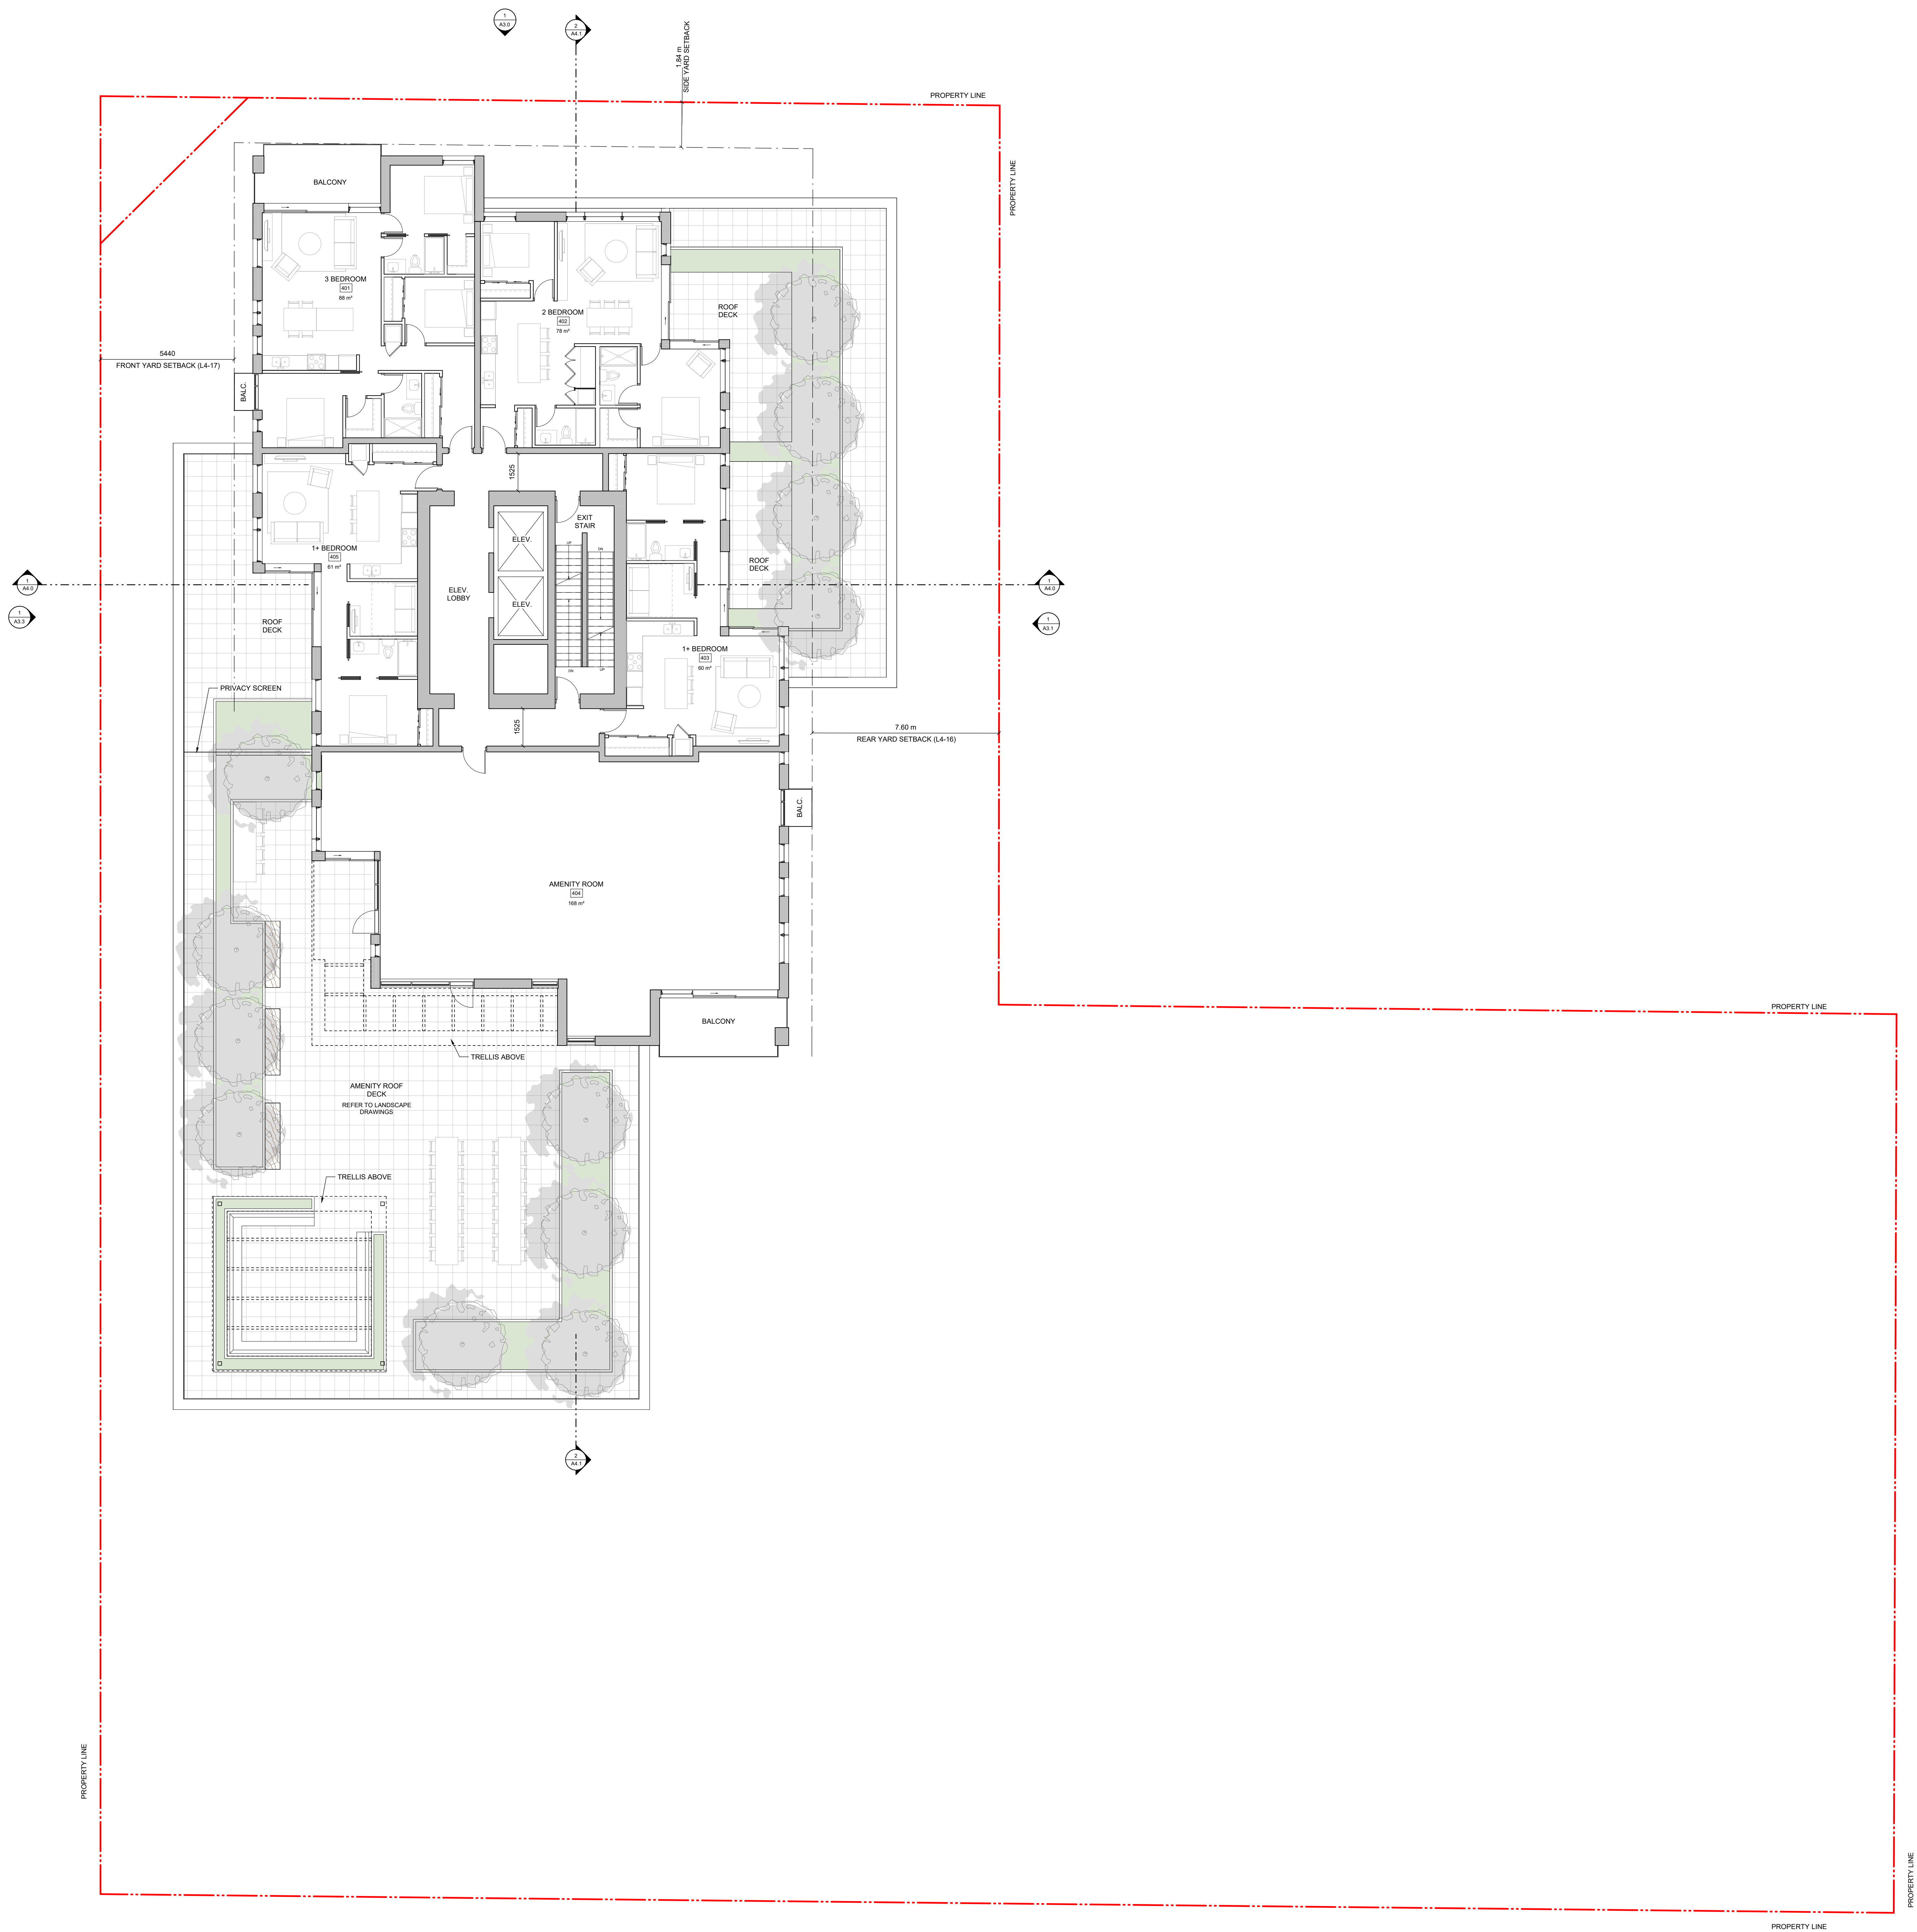



THIS DOCUMENT HAS BEEN ELECTRONICALLY CERTIFIED WITH DIGITAL CERTIFICATE AND ENCRYPTION TECHNOLOGY AUTHORIZED BY THE ABC. THE AUTHENTICATIVE ORIGINAL IS IN ELECTRONIC FORM. ANY PRINTED VERSION CAN BE RELIED UPON AS A TRUE COPY OF THE ORIGINAL WHEN SUPPLIED BY D'AMBROSIO ARCHITECTURE + URBANISM. BEARING IMAGES OF THE PROFESSIONAL SEAL AND DIGITAL CERTIFICATE OR WHEN PRINTED FROM THE DIGITALLY CERTIFIED ELECTRONIC FILE.

 

0m 5m
scale in meters

5	Rezoning/DP Resubmission	22.12.06
4	Issued for ADP	22.08.02
2	Issued for Rezoning / DP	21.12.15
1	Issued for Dev. Tracker	21.10.19

rev no	description	date
1	Issued for Dev. Tracker	21.10.19

project name
Montreal and Quebec
205 Quebec Street
Victoria, BC

sheet title
Level 5-16 Plan

project no. #21-18

scale 1 : 100

drawn by RP / GK

date issued 12/06/22

sheet no. A2.6

2022-12-07 10:26:35 AM



THIS DOCUMENT HAS BEEN ELECTRONICALLY CERTIFIED WITH DIGITAL CERTIFICATE AND ENCRYPTION TECHNOLOGY AUTHORIZED BY THE ABC. THE AUTHENTICATIVE ORIGINAL IS IN ELECTRONIC FORM. ANY PRINTED VERSION CAN BE RELIED UPON AS A TRUE COPY OF THE ORIGINAL WHEN SUPPLIED BY D'AMBROSIO ARCHITECTURE + URBANISM. BEARING IMAGES OF THE PROFESSIONAL SEAL AND DIGITAL CERTIFICATE OR WHEN PRINTED FROM THE DIGITALLY CERTIFIED ELECTRONIC FILE.



0m 5m
scale in meters



5	Rezoning/DP Resubmission	22.12.06
4	Issued for ADP	22.08.02
2	Issued for Rezoning / DP	21.12.15
1	Issued for Dev. Tracker	21.10.19
rev no	description	date

copyright reserved. These drawings and designs are and all items remain the property of d'ambrosio architecture + urbanism for the project shown and may not be reproduced without written consent.

project name
Montreal and Quebec
205 Quebec Street
Victoria, BC

sheet title
Penthouse + Roof Plan

project no.	#21-18
scale	1 : 100
drawn by	RP / GK
date issued	12/06/22
sheet no.	A2.7

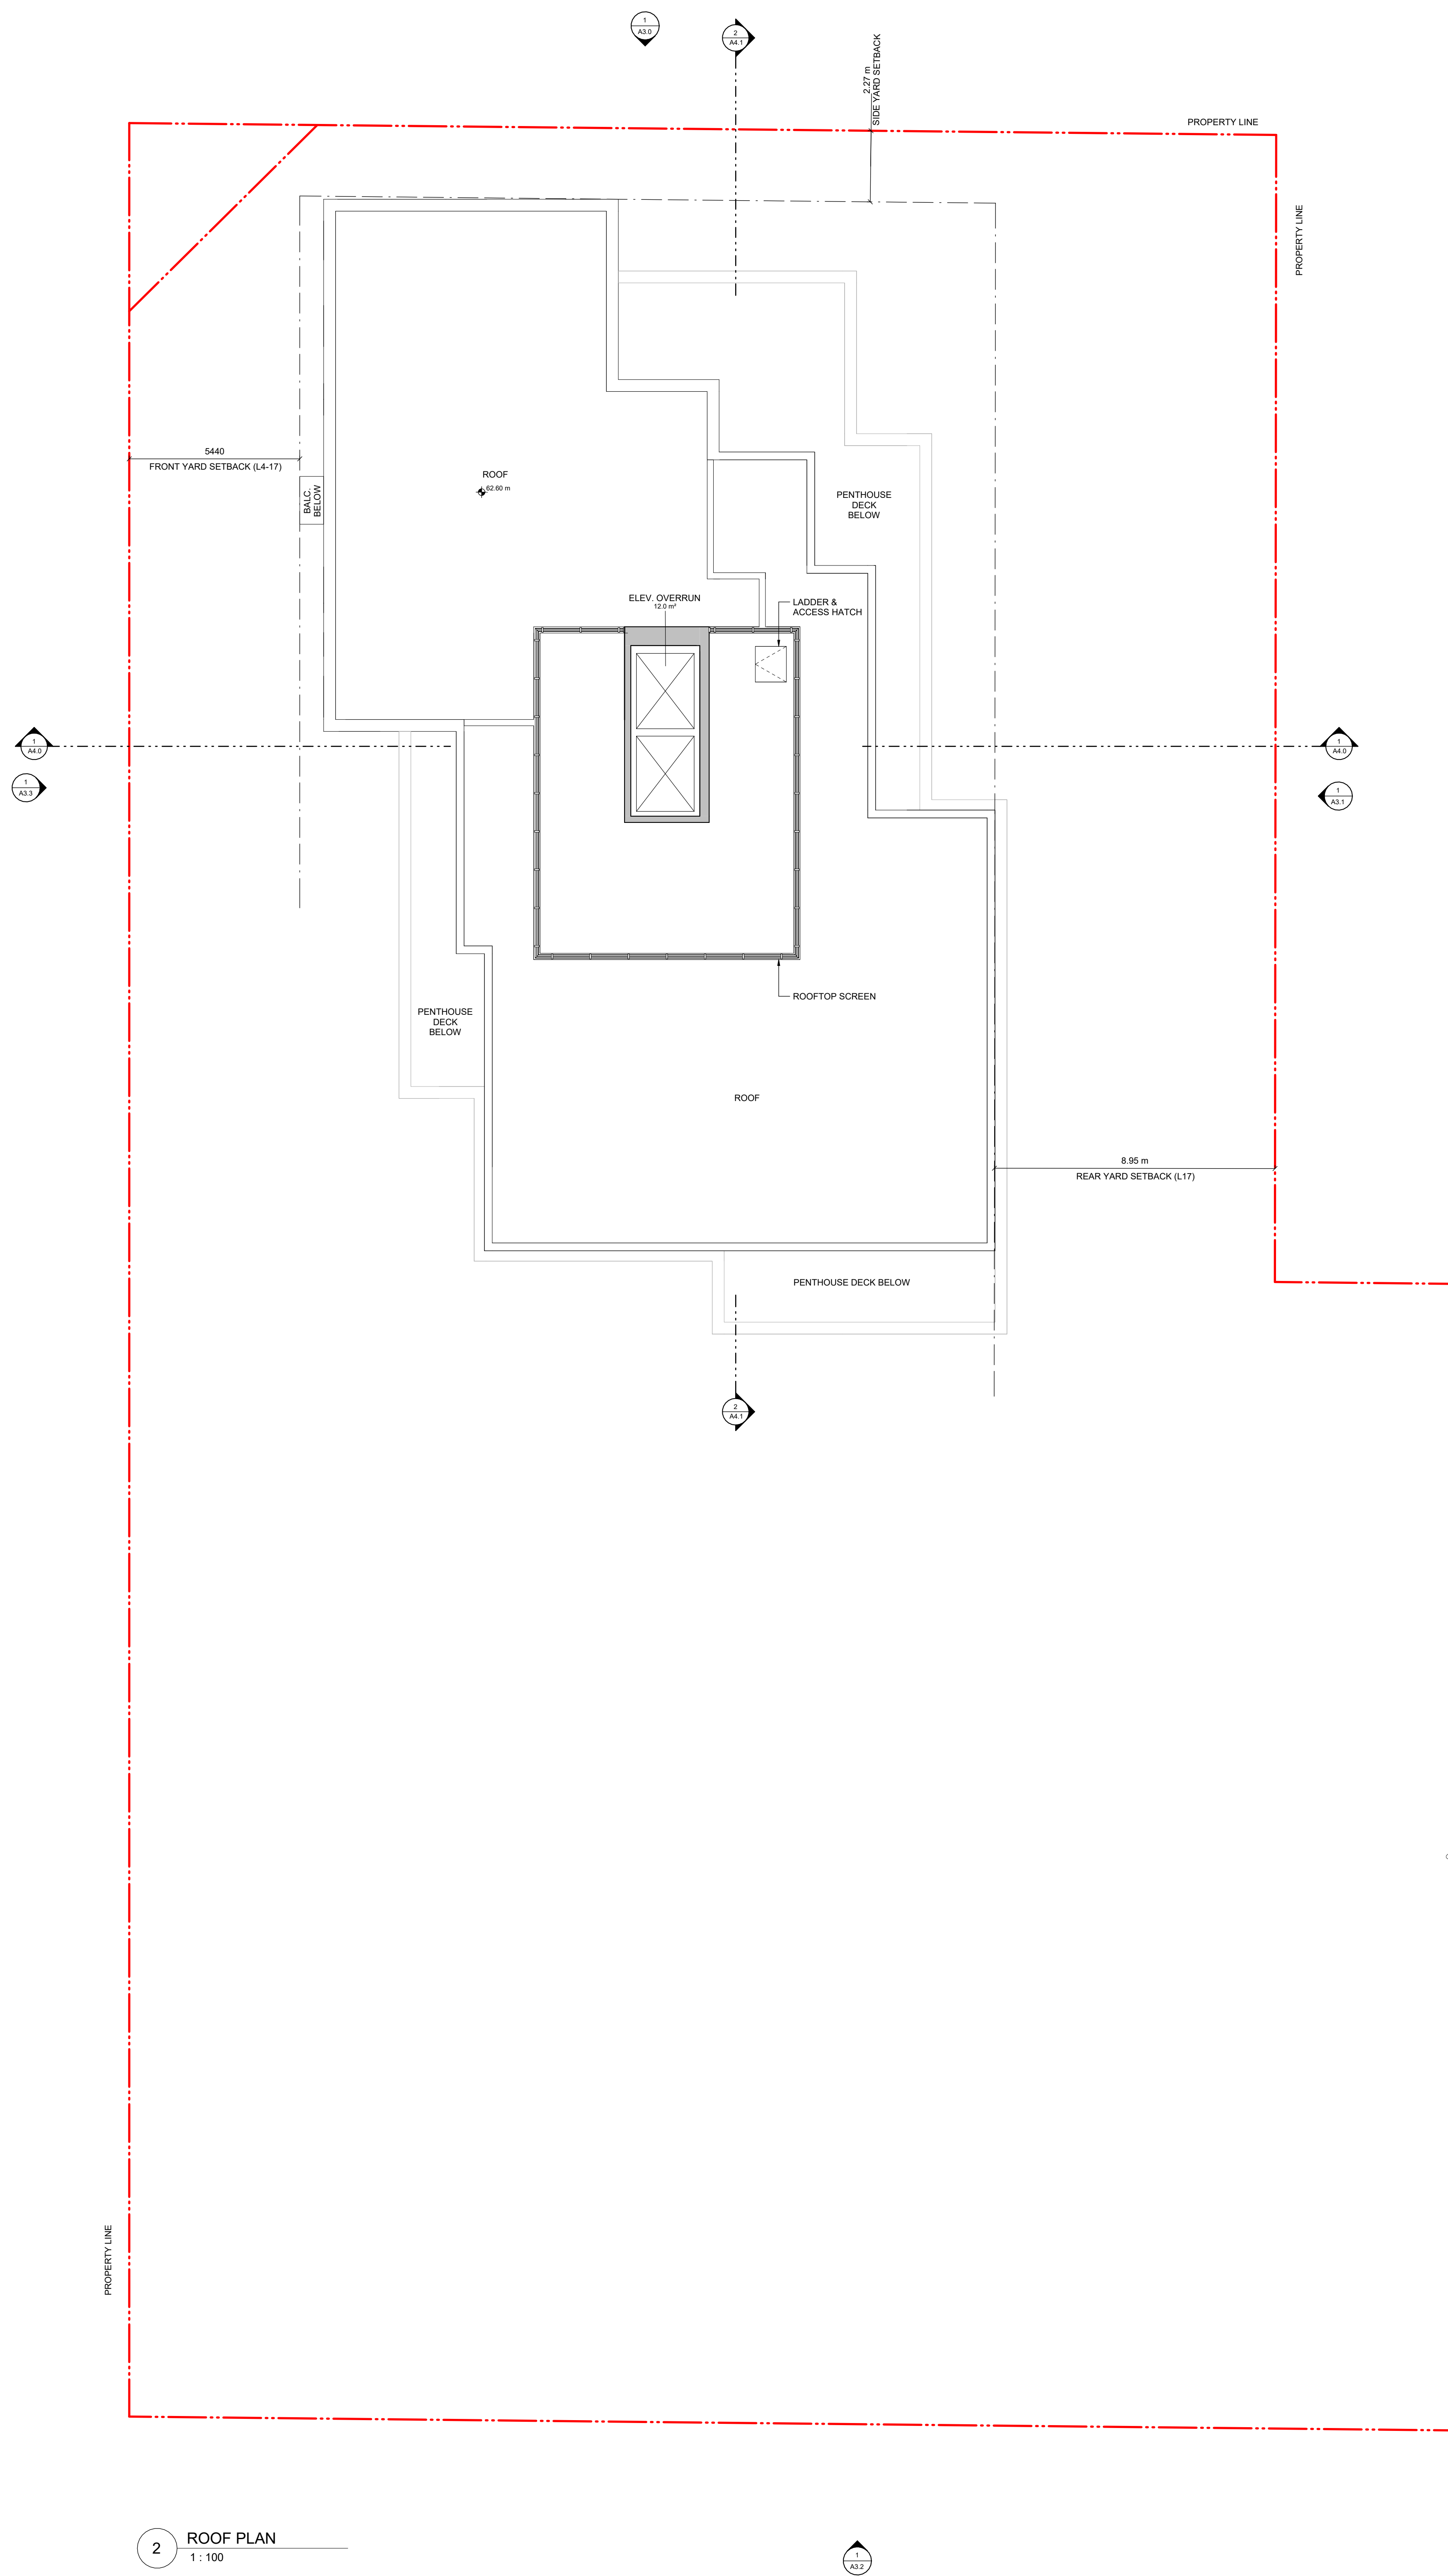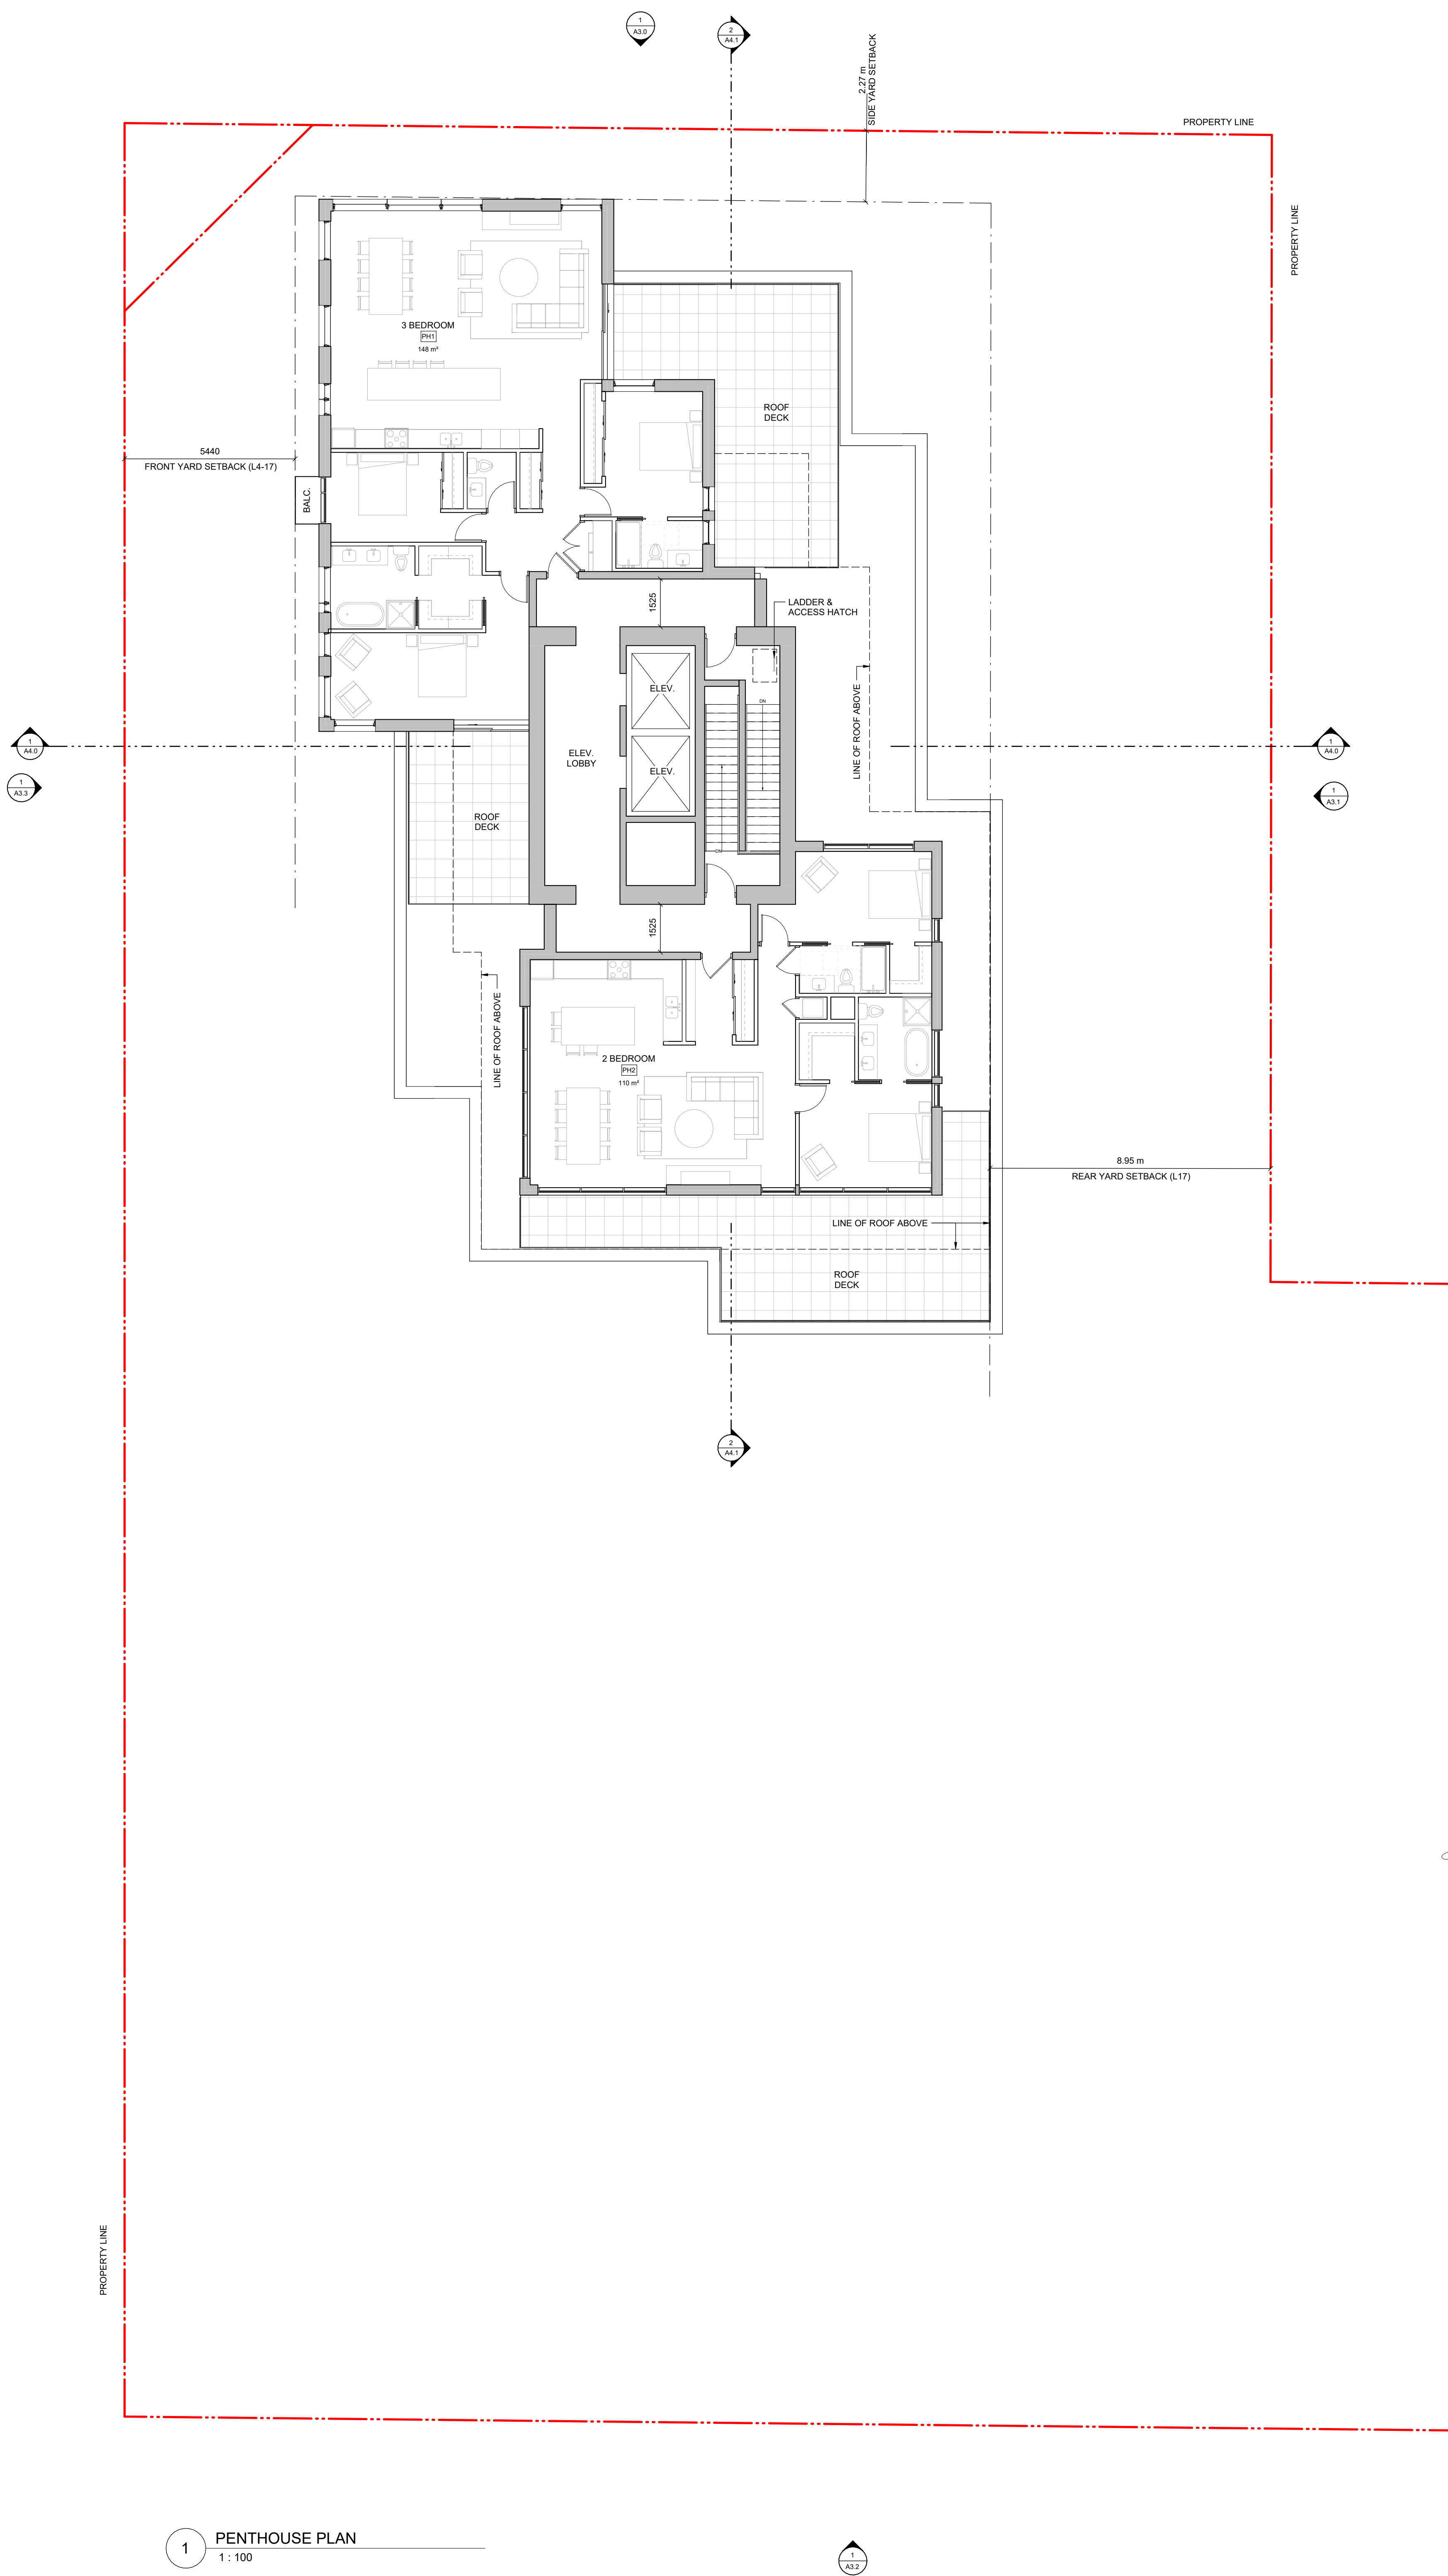



THIS DOCUMENT HAS BEEN ELECTRONICALLY CERTIFIED WITH DIGITAL CERTIFICATE AND ENCRYPTION TECHNOLOGY AUTHORIZED BY THE ABC. THE AUTHENTIC ORIGINAL IS IN ELECTRONIC FORM. ANY PRINTED VERSION CAN BE RELIED UPON AS A TRUE COPY OF THE ORIGINAL WHEN SUPPLIED BY D'AMBROSIO ARCHITECTURE + URBANISM. READING IMAGES OF THE PROFESSIONAL SEAL AND DIGITAL CERTIFICATE OR WHEN PRINTED FROM THE DIGITALLY CERTIFIED ELECTRONIC FILE.

ELEVATION MATERIALS KEY:

- 1 Cement Panel System
Colour: Sandstone
- 2 Running Bond Brick
Colour: Wheat
- 3 Flare Cement Panel
Colour: Dark Grey
- 4 Pre-finished Vertical Wood Siding
- 5 Soffits: T&G Wood
- 6 Glass Guards in Pre-finished Aluminum Frames
- 7 Glazed Canopies: Laminated Glazing on Painted Steel Structure
Colour: Iron / Ore
- 8 Pre-finished Metal Parapet Flashing
Colour: Iron / Ore
- 9 Pre-finished Metal Fascia
Colour: Iron / Ore
- 10 Perforated Metal Balcony Guard
Colour: Iron / Ore
- 11 Painted Metal Pergolas and Gates
Colour: Iron / Ore
- 12 Window and Doors: Clear Glazing in Dark Anodized Aluminum Frames
Colour: Iron / Ore
- 13 Glass Walls and Guards w/ Aluminum Frame
Colour: Iron / Ore
- 14 Exposed Architectural Concrete
- 15 Pre-finished Metal Louvers
Colour: Iron / Ore
- 16 Pre-finished Metal Panel
Colour: Iron / Ore



NOTE: REFER TO THE
ACCOMPANYING MEMO FOR
DESCRIPTIONS OF DRAWING
REVISIONS.

rev no	description	date
2	Issued for Receiving / DP	21.12.15
1	Issued for Dev. Tracker	21.10.19

project name
Montreal and Quebec
205 Quebec Street
Victoria, BC

sheet title
North Elevation

project no. #21-18
scale 1 : 100
drawn by Author
date issued xx/11/21
sheet no. A3.0.



THIS DOCUMENT HAS BEEN ELECTRONICALLY CERTIFIED WITH DIGITAL CERTIFICATE AND ENCRYPTION TECHNOLOGY AUTHORIZED BY THE ABC. THE AUTHENTICATIVE ORIGINAL IS IN ELECTRONIC FORM. ANY PRINTED VERSION CAN BE RELIED UPON AS A TRUE COPY OF THE ORIGINAL WHEN SUPPLIED BY D'AMBROSIO ARCHITECTURE + URBANISM. BEARING IMAGES OF THE PROFESSIONAL SEAL AND DIGITAL CERTIFICATE OR WHEN PRINTED FROM THE DIGITALLY CERTIFIED ELECTRONIC FILE.

ELEVATION MATERIALS KEY:

- 1 Cement Panel System
Colour: Sandstone
- 2 Running Bond Brick
Colour: Wheat
- 3 Fibre Cement Panel
Colour: Dark Grey
- 4 Pre-finished Vertical Wood Siding
- 5 Soffits: T&G Wood
- 6 Glass Guards in Pre-finished Aluminum Frames
- 7 Glazed Canopies: Laminated Glazing on Painted Steel Structure
Colour: Iron / Ore
- 8 Pre-finished Metal Parapet Flashing
Colour: Iron / Ore
- 9 Pre-finished Metal Fascia
Colour: Iron / Ore
- 10 Perforated Metal Balcony Guard
Colour: Iron / Ore
- 11 Painted Metal Pergolas and Gates
Colour: Iron / Ore
- 12 Window and Doors: Clear Glazing in Dark Anodized Aluminum Frames
Colour: Iron / Ore
- 13 Glass Walls and Guards w/ Aluminum Frame
Colour: Iron / Ore
- 14 Exposed Architectural Concrete
- 15 Pre-finished Metal Louvers
Colour: Iron / Ore
- 16 Pre-finished Metal Panel
Colour: Iron / Ore



rev no	description	date
2	Issued for Rezoning / DP	21.12.15
1	Issued for Dev. Tracker	21.10.19

project name
Montreal and Quebec
205 Quebec Street
Victoria, BC

sheet title
East Elevation

project no.	#21-18
scale	1 : 100
drawn by	Author
date issued	xx/11/21
sheet no.	A3.1.



THIS DOCUMENT HAS BEEN ELECTRONICALLY CERTIFIED WITH DIGITAL CERTIFICATE AND ENCRYPTION TECHNOLOGY AUTHORIZED BY THE ABC. THE AUTHENTIC ORIGINAL IS IN ELECTRONIC FORM. ANY PRINTED VERSION CAN BE RELIED UPON AS A TRUE COPY OF THE ORIGINAL WHEN SUPPLIED BY D'AMBROSIO ARCHITECTURE + URBANISM. BEARING IMAGES OF THE PROFESSIONAL SEAL AND DIGITAL CERTIFICATE OR WHEN PRINTED FROM THE DIGITALLY CERTIFIED ELECTRONIC FILE.

ELEVATION MATERIALS KEY:

- 1 Ceramic Panel System
Colour: Sandstone
- 2 Running Bond Brick
Colour: Wheat
- 3 Fine Cement Panel
Colour: Dark Grey
- 4 Pre-finished Vertical Wood Siding
- 5 Soffits: T&G Wood
- 6 Glass Guards in Pre-finished Aluminum Frames
- 7 Glazed Canopies: Laminated Glazing on Painted Steel Structure
Colour: Iron / Ore
- 8 Pre-finished Metal Parapet Flashing
Colour: Iron / Ore
- 9 Pre-finished Metal Fascia
Colour: Iron / Ore
- 10 Perforated Metal Balcony Guard
Colour: Iron / Ore
- 11 Painted Metal Pergolas and Gates
Colour: Iron / Ore
- 12 Window and Doors: Clear Glazing in Dark Anodized Aluminum Frames
Colour: Iron / Ore
- 13 Glass Walls and Guards w/ Aluminum Frame
Colour: Iron / Ore
- 14 Exposed Architectural Concrete
- 15 Pre-finished Metal Louvers
Colour: Iron / Ore
- 16 Pre-finished Metal Panel
Colour: Iron / Ore

NOTE: REFER TO THE ACCOMPANYING MEMO FOR DESCRIPTIONS OF DRAWING REVISIONS.

2	Issued for Review / DP	21.12.15
1	Issued for Dev. Tracker	21.10.19
rev no	description	date

project name
Montreal and Quebec
205 Quebec Street
Victoria, BC

sheet title
South Elevation

project no.	#21-18
scale	1 : 100
drawn by	Author
date issued	xx/11/21
sheet no.	A3.2.

2022-12-07 10:25:46 AM





THIS DOCUMENT HAS BEEN ELECTRONICALLY CERTIFIED WITH DIGITAL CERTIFICATE AND ENCRYPTION TECHNOLOGY AUTHORIZED BY THE ABC. THE AUTHENTIC ORIGINAL IS IN ELECTRONIC FORM. ANY PRINTED VERSION CAN BE RELIED UPON AS A TRUE COPY OF THE ORIGINAL WHEN SUPPLIED BY D'AMBROSIO ARCHITECTURE + URBANISM. BEARING IMAGES OF THE PROFESSIONAL SEAL AND DIGITAL CERTIFICATE OR WHEN PRINTED FROM THE DIGITALLY CERTIFIED ELECTRONIC FILE.

ELEVATION MATERIALS KEY:

- 1 Cement Panel System
Colour: Sandstone
- 2 Running Bond Brick
Colour: Wheat
- 3 Fibre Cement Panel
Colour: Dark Grey
- 4 Pre-finished Vertical Wood Siding
- 5 Soffits: T&G Wood
- 6 Glass Guards in Pre-finished Aluminum Frames
- 7 Glazed Canopies: Laminated Glazing on Painted Steel Structure
Colour: Iron / Ore
- 8 Pre-finished Metal Parapet Flashing
Colour: Iron / Ore
- 9 Pre-finished Metal Fascia
Colour: Iron / Ore
- 10 Perforated Metal Balcony Guard
Colour: Iron / Ore
- 11 Painted Metal Pergolas and Gates
Colour: Iron / Ore
- 12 Window and Doors: Clear Glazing in Dark Anodized Aluminum Frames
Colour: Iron / Ore
- 13 Glass Walls and Guards w/ Aluminum Frame
Colour: Iron / Ore
- 14 Exposed Architectural Concrete
- 15 Pre-finished Metal Louvers
Colour: Iron / Ore
- 16 Pre-finished Metal Panel
Colour: Iron / Ore

NOTE: REFER TO THE ACCOMPANYING MEMO FOR DESCRIPTIONS OF DRAWING REVISIONS.

rev no	description	date

2 Issued for Reconciling / DP 21.12.15
1 Issued for Dev. Tracker 21.10.19
rev no description date

project name
Montreal and Quebec
205 Quebec Street
Victoria, BC

sheet title
West Elevation

project no. #21-18

scale 1 : 100

drawn by Author

date issued xx/11/21

sheet no. A3.3.

2022-12-07 10:25:49 AM





THIS DOCUMENT HAS BEEN ELECTRONICALLY
CERTIFIED WITH DIGITAL CERTIFICATE AND
ENCRYPTION TECHNOLOGY AUTHORIZED BY
THE ABC. THE AUTHENTICATIVE ORIGINAL IS IN
ELECTRONIC FORM. ANY PRINTED VERSION
CAN BE RELIED UPON AS A TRUE COPY OF THE
ORIGINAL WHEN SUPPLIED BY D'AMBROSIO
ARCHITECTURE + URBANISM. BEARING IMAGES OF
THE PROFESSIONAL SEAL AND DIGITAL
CERTIFICATE OR WHEN PRINTED FROM THE
DIGITALLY CERTIFIED ELECTRONIC FILE.



5	Rezonning/DP Resubmission	22.12.06
4	Issued for ADP	22.08.02
3	Rezonning/DP Resubmission	22.04.14
2	Issued for Rezonning / DP	21.12.15
rev no	description	date

copyright reserved. These drawings and designs are and all
other remain the property of d'ambrosio architecture to be
used for the project shown and may not be reproduced without
written consent.

project name
Montreal and Quebec
205 Quebec Street
Victoria, BC

sheet title
Building Sections

project no.	#21-18
scale	1 : 100
drawn by	RP
date issued	12/06/22
sheet no.	A4.0



THIS DOCUMENT HAS BEEN ELECTRONICALLY
CERTIFIED WITH DIGITAL CERTIFICATE AND
ENCRYPTION TECHNOLOGY AUTHORIZED BY
THE ABC. THE AUTHENTIC ORIGINAL IS IN
ELECTRONIC FORM. ANY PRINTED VERSION
CAN BE RELIED UPON AS A TRUE COPY OF THE
ORIGINAL WHEN SUPPLIED BY D'AMBROSIO
architecture + urbanism. BEARING IMAGES OF
THE PROFESSIONAL SEAL AND DIGITAL
CERTIFICATE OR WHEN PRINTED FROM THE
DIGITALLY CERTIFIED ELECTRONIC FILE.



5	Rezoning/DP Resubmission	22.12.06
4	Issued for ADP	22.08.02
3	Rezoning/DP Resubmission	22.04.14
2	Issued for Rezoning / DP	21.12.15
rev no	description	date

copyright reserved. These drawings and designs are and all
therein remain the property of d'ambrosio architecture + urbanism
and may not be reproduced without
written consent.

project name
Montreal and Quebec
205 Quebec Street
Victoria, BC

sheet title
Building Sections

project no.	#21-18
scale	1 : 100
drawn by	RP
date issued	12/06/22
sheet no.	A4.1

2022-12-07 10:28:39 AM



THIS DOCUMENT HAS BEEN ELECTRONICALLY CERTIFIED WITH DIGITAL CERTIFICATE AND ENCRYPTION TECHNOLOGY AUTHORIZED BY THE AIBC. THE AUTHENTICATIVE ORIGINAL IS IN ELECTRONIC FORM. ANY PRINTED VERSION CAN BE RELIED UPON AS A TRUE COPY OF THE ORIGINAL WHEN SUPPLIED BY D'AMBROSIO ARCHITECTURE + URBANISM. BEARING IMAGES OF THE PROFESSIONAL SEAL AND DIGITAL CERTIFICATE OR WHEN PRINTED FROM THE DIGITALLY CERTIFIED ELECTRONIC FILE.

ELEVATION MATERIALS KEY:

1. Cement Panel System
Colour: Sandstone
2. Running Board Brick
Colour: Wheat
3. Fibre Cement Panel
Colour: Dark Grey
4. Pre-finished Vertical Wood Siding
5. Soffit: T&G Wood
6. Glass Guards in Pre-finished Aluminum Frames
7. Glazed Canopies, Laminated Glazing on Painted Steel Structure
Colour: Iron / One
8. Prefinished Metal Parapet Flashing
Colour: Iron / One
9. Prefinished Metal Fascia
Colour: Iron / One
10. Prefinished Metal Balcony Guard
Colour: Iron / One
11. Painted Metal Pergolas and Gates
Colour: Iron / One
12. Window and Doors: Clear Glazing in Dark Anodized Aluminum Frames
Colour: Iron / One
13. Glass Walls and Guards w/ Aluminum Frame
Colour: Iron / One
14. Exposed Architectural Concrete
15. Prefinished Metal Louvers
Colour: Iron / One
16. Prefinished Metal Panel
Colour: Iron / One




1 North Elevation - Townhouse
1:100



2 South Elevation - Townhouse
1:100



3 P1 Ramp @ Kingston St
1:100

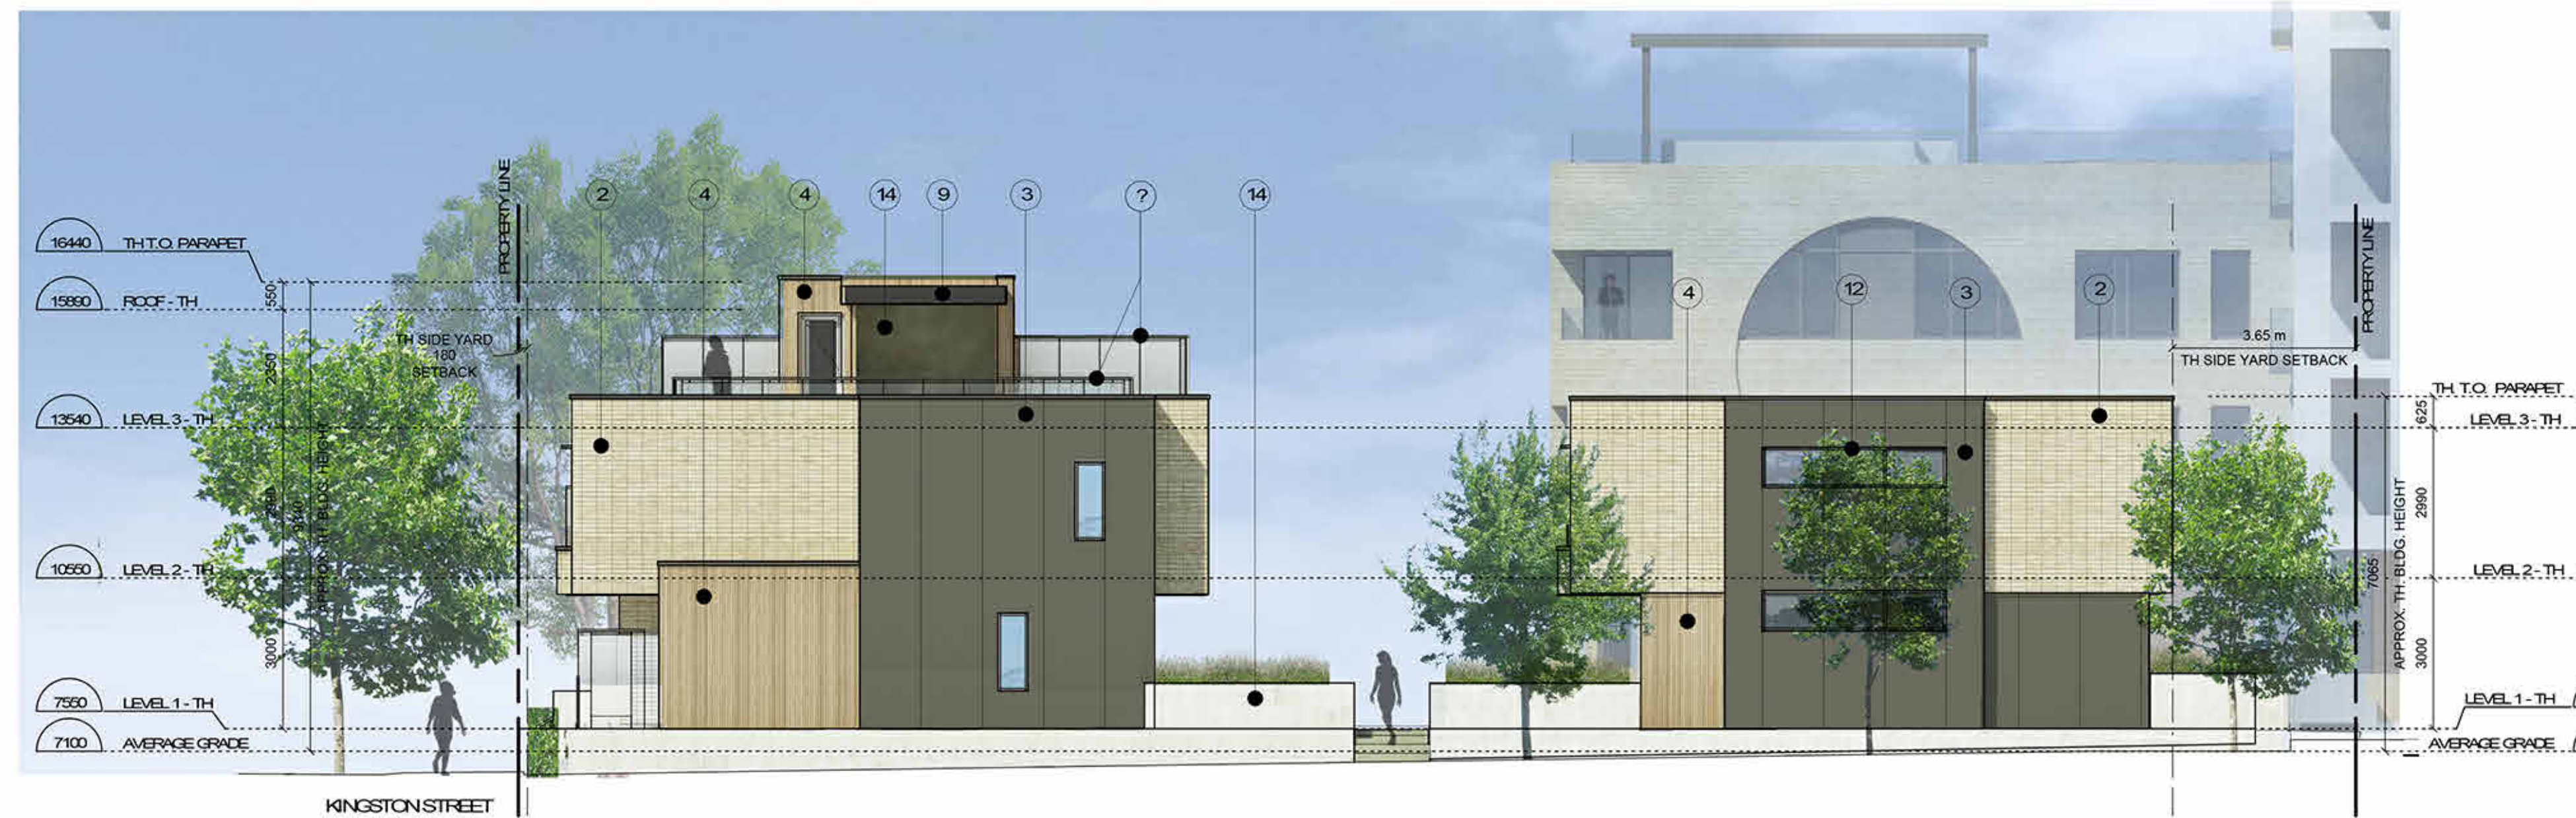

4 East Elevation - Townhouse
1:100



5 North Elevation - Townhouse
1:100

2	Issued for Rezoning / DP	21.12.15
rev no	description	date

copyright reserved. These drawings and designs are the property of d'ambrosio architecture + urbanism and may not be reproduced without written consent.

project name
Montreal and Quebec
205 Quebec Street
Victoria, BC

sheet title
Building Section /
Elevations

project no.	#21-18
scale	1 : 100
drawn by	Author

date issued	xx/11/21
sheet no.	A4.2.