

# FERNWOOD ROAD MISSING MIDDLE TOWNHOMES



Project Rendering - North Looking View @ Balmoral Road

## PROJECT DESCRIPTION

CIVIC ADDRESS:  
1703 Fernwood Rd, 1705 Fernwood Rd, and 1312  
Balmoral Rd  
Victoria, BC

LEGAL DESCRIPTION  
LOT 1, PLAN 5883, LOT C, PLAN 2206, and  
LOT D, PLAN 2206, ALL OF SECTION 75,  
VICTORIA DISTRICT  
(PID #s 006-391-249, 006-391-231, and 005-941-601)

## ZONING BYLAW SUMMARY

**BUILDING DESCRIPTION:**  
Group C, 3 Storey Wood Construction

**USES:** Residential Townhomes

**EXISTING ZONE:** R1-B (DPA 16A)

**PROPOSED ZONE:** Missing Middle (Sched P)

**SITE AREA:** 2,137.5 m<sup>2</sup> (23,008 s.f.)

**FLOOR AREAS**

**TOTAL PROPOSED:** 2,070 m<sup>2</sup> (22,281 s.f.)

**FLOOR SPACE RATIO:** 0.97 FSR

**SITE COVERAGE:** 40% (855 m<sup>2</sup>)

**OPEN SITE SPACE:** 37% (799 m<sup>2</sup>)

**LANDSCAPE SPACE:** 10% (208m<sup>2</sup>)

**GRADE OF BUILDING:** North Bldg 33.89m  
South Bldg 34.75m  
West Bldg 36.46m  
(See Site Plan for Avg. Grade Calculation)

**HEIGHT OF BUILDING:** North Bldg 10.35 m  
South Bldg 10.37m  
West Bldg 8.8 m

**NUMBER OF STOREYS:** 3 Storeys

**RESIDENTIAL PARKING:** 16 Stalls Total  
16 stalls in garages (100% Level 2 EV)

**BICYCLE PARKING:** 52 total  
38 Class 1/2EV Ready (in suites/garages)  
14 Short term (racks)

**SETBACKS:** North Bldg South Bldg West Bldg  
FRONT (Street): 18.8 m 18.99 m 1.75 m  
REAR: 2.0 m 2.0 m 33.78 m  
SIDE (North): 5.1 m 24.62 m 3.56 m  
SIDE (South): 23.63 m 2.13 m 0.765 m  
COMBINED SIDE: 28.63 m 26.65 m 4.32 m

NB:  
Setbacks are from proposed road dedication line. Refer to A101 for locations.

**SUITE COMPOSITION:**  
**TOTAL:** 19 SUITES  
3 Bedroom 19  
Ground-Oriented Units 19  
Minimum Unit Floor Area 92.22 m<sup>2</sup>

**BUILDING CODE SUMMARY:**  
BCBC Part 9, Group C, 3 Storey Wood Construction

All material specifications, details and construction methods to conform to local by-laws and British Columbia Building Code (BCBC).

## PROJECT DIRECTORY

**DEVELOPER**  
Shelbourne Project Limited Partnership  
541 Cornwall Street  
Victoria, B.C.  
V8V 4K9  
P. 604.710.3627

**ARCHITECT**  
dHKarchitects  
977 Fort Street  
Victoria, BC, V8V 3K3  
P. 250.658.3367

**ELECTRICAL CONSULTANT**  
AES Engineering  
500 - 3795 Carey Road  
Victoria, BC V8Z 6T8  
250.550.9580

**CIVIL CONSULTANT**  
Kyle Engineering  
Suite 1 - 40 Cadillac Ave  
Victoria, BC  
250.475.0906

**LANDSCAPE CONSULTANT**  
LADR Landscape Architects Inc.  
3-864 Queens Avenue, Street Level,  
Victoria, BC, V8T 1M5  
P. 250.596.0105

**ARBORIST**  
Capital Tree Service  
Victoria, BC  
250.415.7244

## Drawing List

|      |                                   |
|------|-----------------------------------|
| A000 | Project Data                      |
| A001 | Survey                            |
| A002 | Perspective Views                 |
| A003 | Perspective Views                 |
| A004 | Code Summary - Limiting Distances |
| A101 | Site Plan                         |
| A201 | Overall L1 Plan                   |
| A202 | Overall L2 Plan                   |
| A203 | Overall L3 Plan                   |
| A204 | Overall Roof Plan                 |
| A300 | Street Elevations                 |
| A301 | West Building Elevations          |
| A302 | South Building Elevations         |
| A303 | North Building Elevations         |
| A401 | Building Sections                 |
| A900 | Area Plans                        |

## LIST OF ABBREVIATIONS

The following abbreviations are used on door, window, and finish schedules as well as on architectural drawings and details.

|         |                            |       |                                  |      |   |
|---------|----------------------------|-------|----------------------------------|------|---|
| ACST    | Acrylic Stucco             | HP    | High Point                       | ST   | Structure                                                                                              |
| ACT     | Acoustical Tile            | HSS   | Hollow Steel Section             | STL  | Steel                                                                                                  |
| AFF     | Above Finished Floor       | HW    | Hardware                         | STN  | Stain(ed)                                                                                              |
| AL      | Aluminum                   | INSUL | Insulated                        | STNT | Stone Tile                                                                                             |
| BG      | Building Grade             | LAM   | Laminated Glass                  | SS   | Stainless Steel                                                                                        |
| CEM     | Cementitious Backing Board | LP    | Low Point                        | SVP  | Sheet Vinyl Flooring                                                                                   |
| Conc    | Concrete                   | MDFB  | Medium Density Fibreboard Base   | TB   | Towel Bar                                                                                              |
| CBK     | Concrete Block             | MR    | Mirror                           | T/D  | Tempered / Double Glazed                                                                               |
| CL      | Centerline                 | MP    | Metal Panel                      | TLAM | Tempered Laminated Glass                                                                               |
| CPT     | Carpet Tile                | O/H   | Overhead                         | TGL  | Tempered Glass                                                                                         |
| CT      | Ceramic Tile               | OW    | Operable Window                  | TLGL | Tempered Laminated Glass                                                                               |
| C/W     | Complete With              | PF    | Prefinished                      | TOC  | Top of Concrete                                                                                        |
| DD      | Deck Drain                 | PLAM  | Plastic Laminate                 | TOD  | Top of Drain                                                                                           |
| EL      | Elevation                  | PLS   | Plaster                          | TOI  | Top of Insulation                                                                                      |
| EPC     | Epoxy Polymer Coating      | PSF   | Pressed Steel Frame              | TOP  | Top of Parapet                                                                                         |
| EXP AGG | Exposed Aggregate          | PT    | Paint                            | TOS  | Top of Slab                                                                                            |
| EXT     | Exterior                   | PTD   | Paper Towel Dispenser            | TOW  | Top of Wall                                                                                            |
| FD      | Floor Drain                | PTD/W | Paper Towel Dispenser / Waste    | TP   | Toilet Paper                                                                                           |
| FEC     | Fire Extinguisher Cabinet  | PTW   | Paper Towel Waste                | UNF  | Unfinished (for GWB means taped and filled by not sanded to minimum ULC requirements where applicable) |
| FFE     | Finished Floor Elevation   | RA    | Roof Anchor                      | UNO  | Unless Noted Otherwise                                                                                 |
| FG      | Finished Grade             | RB    | Rubber Base                      | UIS  | Underside of..                                                                                         |
| GB      | Grab Bar                   | RES   | Resilient Flooring               | VCT  | Vinyl Composition Tile                                                                                 |
| GBL     | Glass Block                | RD    | Roof Drain                       | VI   | Vision Glass                                                                                           |
| GL      | Glass                      | RD-P  | Roof Drain - Planter             | VIS  | Vinyl Impact Sheet                                                                                     |
| GWG     | Georgian Wire Glass        | RWL   | Rain Water Leader                | VT   | Vinyl Tile                                                                                             |
| GWB     | Gypsum Wallboard           | SAFI  | Spray Applied Fibrous Insulation | VWC  | Vinyl Wall Covering                                                                                    |
| HC      | Hollow Core                | SCW   | Solid Core Wood                  | WC   | Water Closet                                                                                           |
| HCW     | Hollow Core Wood           | SD    | Soap Dispenser                   | WD   | Wood                                                                                                   |
| HC      | Handicap                   | SL    | Sealer                           | WPM  | Waterproof Membrane                                                                                    |
| HM      | Hollow Metal               | SP    | Spandrel Glass                   | WRC  | Water Repellent Coating                                                                                |
|         |                            | SPC   | Solid Particleboard Core         |      |   |



## ANNOTATIONS LEGEND

The following annotations are used on architectural drawings and details:

|             |                                      |
|-------------|--------------------------------------|
| BEDROOM     | ROOM NAME & ROOM NUMBER              |
| 201         |                                      |
| 101a        | DOOR NUMBER<br>See Door Schedule     |
| W-10        | WINDOW NUMBER<br>See Window Schedule |
| W1          | WALL TYPE<br>See Assemblies Schedule |
| 2.0 hr      | RATED WALL DESIGNATION               |
| 00.00       | ELEVATION DATUM                      |
| 2440        | CEILING HEIGHT                       |
|             | AREA OF DROP CEILING                 |
| 1           | KEYNOTE SYMBOL                       |
| 12          | MATERIAL TAG                         |
| A901        | INTERIOR ELEVATION REFERENCE         |
| W1 C1 F1 B1 | ROOM FINISHES                        |



Project Location - NTS

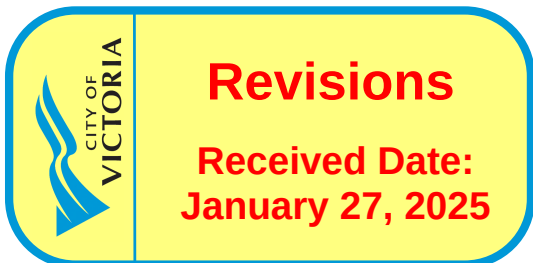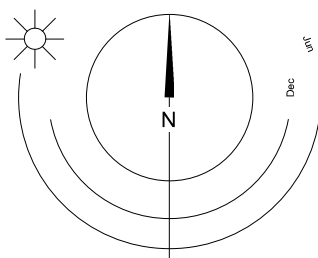

|      |        |                         |
|------|--------|-------------------------|
| 4    | 250122 | ISSUED FOR DP REVISIONS |
| 2    | 241030 | ISSUED FOR DP REVISIONS |
| Rev. | Date   | Description             |

|          |              |                |              |
|----------|--------------|----------------|--------------|
| Issued   | 2025-01-23   | Description    | DP Documents |
| Drawn By | ADM/RCI      | Checked By     | ADM          |
| Scale    | As indicated | Project Number | 2404         |

NOTE: All dimensions are shown in millimeters.

## Fernwood Road Missing Middle Townhomes

## Project Data



**dHKarchitects**  
Victoria  
977 Fort Street  
Nanaimo  
102-5190 Dublin Way V9T 0H2 T 1-250-585-5810




COPYRIGHT RESERVED. THESE PLANS AND DESIGNS ARE AND AT ALL TIMES REMAIN THE PROPERTY OF dHKARCHITECTS TO BE USED FOR THE PROJECT SHOWN AND MAY NOT BE REPRODUCED WITHOUT WRITTEN CONSENT



| Rev.                                           | Date/Description | DP Documents   |
|------------------------------------------------|------------------|----------------|
| Issued                                         | 2025-01-23       | Description    |
| Drawn By                                       | Author           | Checked By     |
| Scale                                          | 1 : 150          | Project Number |
| NOTE: All dimensions are shown in millimeters. |                  |                |


## Fernwood Road Missing Middle Townhomes

### Survey

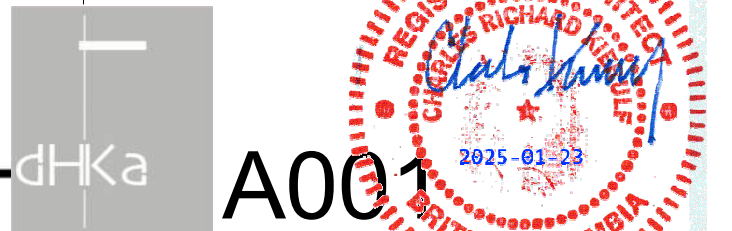

dHka  
A001  
dHKarchitects  
Victoria  
977 Fort Street  
Nanaimo  
102-5190 Dublin Way  
V8V 3K3  
V9T 0H2  
T 1-250-658-3367  
T 1-250-585-5810

COPYRIGHT RESERVED, THESE PLANS AND DESIGNS ARE AND AT ALL TIMES REMAIN THE PROPERTY OF dHKarchitects TO BE USED FOR THE PROJECT SHOWN AND MAY NOT BE REPRODUCED WITHOUT WRITTEN CONSENT

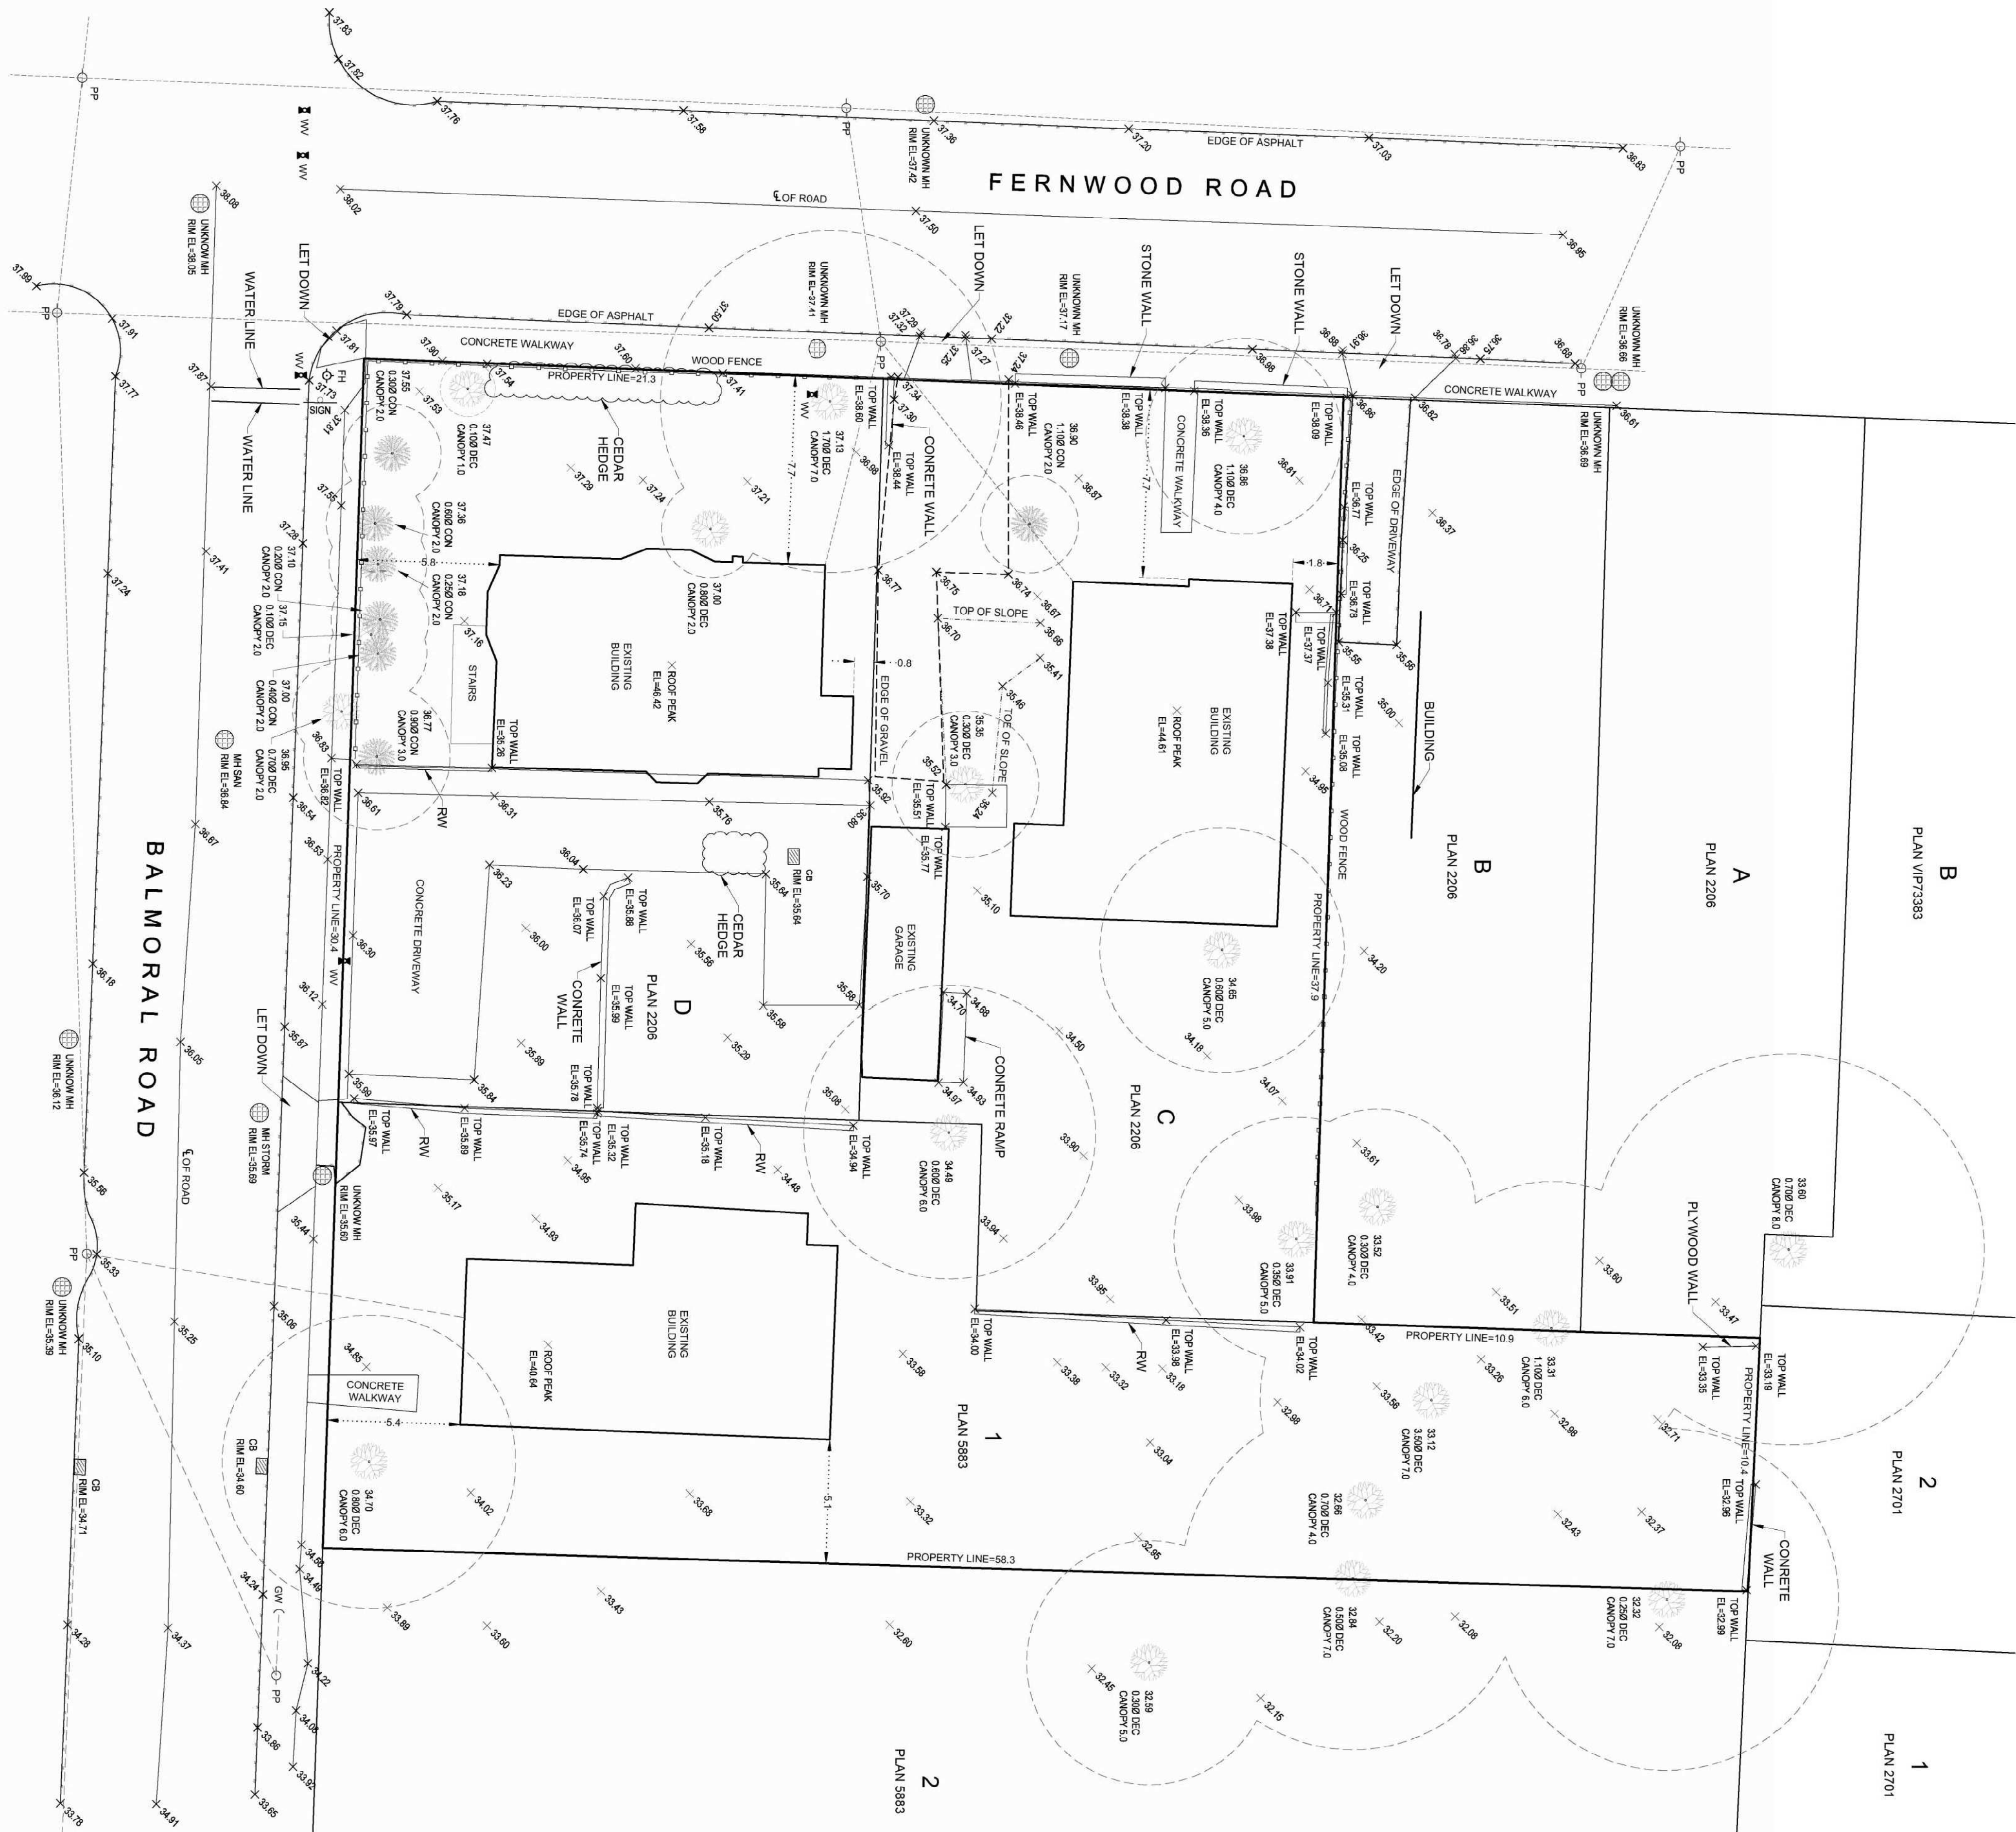

CITY OF VICTORIA  
INTEGRATED SURVEY AREA #17  
LEGAL ADDRESS: LOT D, PLAN 2206  
1703 FERNWOOD ROAD  
1706 FERNWOOD ROAD  
1312 BALMORAL ROAD  
ZONE: R1-B (SINGLE FAMILY DWELLING DISTRICT)  
DPA: 16A


PID: 006-391-249  
006-391-231  
006-941-601

AREA: 647.3 m<sup>2</sup>  
675.6 m<sup>2</sup>  
814.6 m<sup>2</sup>

Total: 2,137.5 m<sup>2</sup>

## TOPOGRAPHIC SURVEY OF LOT 1, PLAN 5883, LOT C, PLAN 2206, AND LOT D, PLAN 2206, ALL OF SECTION 75, VICTORIA DISTRICT.

SCALE 1:150

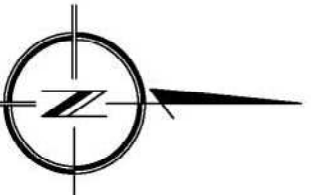

ALL DISTANCES ARE IN METRES AND DECIMALS THEREOF

### LEGEND:

- X - DENOTES SPOT ELEVATION OF 32.08m (TYPICAL)
- CB - DENOTES SPRAY/PAINT DOT PLACED
- △ - DENOTES FIRE HYDRANT
- - DENOTES POWER POLE ANCHOR
- ⊙ - DENOTES MANHOLE
- PP - DENOTES POWER POLE
- SW - DENOTES STREET SIGN
- WV - DENOTES WATER VALVE
- 36.95 - DENOTES C.7m Ø DECIDUOUS TREE
- 0.709 DEC - WITH A GROUND ELEVATION OF 36.95m
- 0.200 CON - AND A 2m CANOPY
- 37.10 - DENOTES C.2m Ø CONIFEROUS TREE
- 0.200 CON - WITH A GROUND ELEVATION OF 37.10m
- 0.200 CON - AND A 2m CANOPY

### DATUM:

ELEVATIONS ARE CITY GEODETIC AND ARE DERIVED FROM CONTROL MONUMENT 16-43 (606227), PUBLISHED ELEVATION = 32.781 METRES, ISA NO. 17, MAD 83, (C02060V02018).

### PROPERTY:

PROPERTY DIMENSIONS SHOWN ARE DERIVED FROM FIELD SURVEY OFFSETS TO PROPERTY LINES ARE NOT TO BE USED TO DEFINE BOUNDARIES. REFER TO CURRENT CERTIFICATE(S) OF TITLE FOR ADDITIONAL, EXISTING OR PENDING CHARGES.

### GENERAL:

THIS PLAN SHOWS THE LOCATION OF VISIBLE FEATURES ONLY, AND DOES NOT INDICATE BURIED SERVICES THAT MAY EXIST ON OR AROUND THE SURVEYED SITE.

FEATURES SHOWN WITHOUT DIMENSIONS SHOULD BE CONFERMED WITH BENNETT LAND SURVEYING LTD.

BUILDING LOCATION BASED ON SURVEY TIES TO VISIBLE EXTERIOR SURFACES UNLESS OTHERWISE NOTED.

NOTE:  
THIS PLAN HAS BEEN PREPARED FOR PRELIMINARY PURPOSES ONLY, AND IS FOR THE EXCLUSIVE USE OF OUR CLIENT. ALL RIGHTS RESERVED. NO PERSON MAY COPY, REPRODUCE, TRANSMIT OR ALTER THIS DOCUMENT IN WHOLE OR IN PART WITHOUT THE CONSENT OF BENNETT LAND SURVEYING LTD.  
BENNETT LAND SURVEYING LTD. ACCEPTS NO RESPONSIBILITY OR LIABILITY OF ANY DECISIONS MADE, OR ACTIONS TAKEN BASED ON THIS DOCUMENT.

CERTIFIED CORRECT

Todd  
Mackenzie  
A92B72

Digitally signed by Todd  
Mackenzie A92B72  
Date: 2023.12.13  
21:28:30 -08'00'

FIELD SURVEY COMPLETED ON THE 7th DAY OF DECEMBER, 2023.  
THIS DOCUMENT IS NOT VALID UNLESS ORIGINALLY SIGNED AND SEALED OR DIGITALLY CERTIFIED.







Perspective Rendering at Fernwood Road

|      |        |                         |
|------|--------|-------------------------|
| 4    | 250122 | ISSUED FOR DP REVISIONS |
| 2    | 241030 | ISSUED FOR DP REVISIONS |
| Rev. | Date   | Description             |

| Issued   | 2025-01-23     | Description | DP Documents |
|----------|----------------|-------------|--------------|
| Drawn By | Author         | Checked By  | Checker      |
| Scale    | Project Number |             | 2404         |

NOTE: All dimensions are shown in millimeters.

## Fernwood Road Missing Middle Townhomes

### Perspective Views

dHka

A002

dHKarchitects

Victoria

977 Fort Street

Nanaimo

102-5190 Dublin Way

V8V 3K3

T 1-250-658-3367

V9T 0H2

T 1-250-585-5810

REGISTERED ARCHITECT

BRITISH COLUMBIA

2025-01-23

COPYRIGHT RESERVED, THESE PLANS AND DESIGNS ARE AND AT ALL TIMES REMAIN THE PROPERTY OF dHKARCHITECTS TO BE USED FOR THE PROJECT SHOWN AND MAY NOT BE REPRODUCED WITHOUT WRITTEN CONSENT





Perspective Rendering at Balmoral Road

|      |        |                         |
|------|--------|-------------------------|
| 4    | 250122 | ISSUED FOR DP REVISIONS |
| 2    | 241030 | ISSUED FOR DP REVISIONS |
| Rev. | Date   | Description             |

|          |            |                |              |
|----------|------------|----------------|--------------|
| Issued   | 2025-01-23 | Description    | DP Documents |
| Drawn By | ADM        | Checked By     | ADM          |
| Scale    |            | Project Number | 2404         |

NOTE: All dimensions are shown in millimeters.

Fernwood Road  
Missing Middle  
Townhomes

Perspective Views

dHka

A003

dHKarchitects

Victoria

977 Fort Street

Nanaimo

102-5190 Dublin Way

V8V 3K3

T 1-250-658-3367

V9T 0H2

T 1-250-585-5810

REGISTERED ARCHITECT

2025-01-23

BRITISH COLUMBIA

COPYRIGHT RESERVED, THESE PLANS AND DESIGNS ARE AND AT ALL TIMES REMAIN THE PROPERTY OF dHKARCHITECTS TO BE USED FOR THE PROJECT SHOWN AND MAY NOT BE REPRODUCED WITHOUT WRITTEN CONSENT




# LIMITING DISTANCE CALCULATIONS


| WEST BUILDING |                                     |                       |                   |                             |                        |             |                        |                    |                       |                   |
|---------------|-------------------------------------|-----------------------|-------------------|-----------------------------|------------------------|-------------|------------------------|--------------------|-----------------------|-------------------|
| Wall          | Area of Exposed Building Faces (m²) | Limiting Distance (m) | Length/Height (m) | Permitted Max % of Openings | Proposed % of Openings | FRR (Hours) | Permitted Construction | Permitted Cladding | Proposed Construction | Proposed Cladding |
| EF-1E         | 40.9                                | 4.0                   | 4.7 x 8.8         | 28.0                        | 15.2                   | N/A         | Combustible            | Combustible        | Combustible           | Non-Combustible   |
| EF-2E         | 40.1                                | 4.0                   | 4.6 x 8.8         | 28.0                        | 15.5                   | N/A         | Combustible            | Combustible        | Combustible           | Non-Combustible   |
| EF-3E         | 40.1                                | 4.0                   | 4.6 x 8.8         | 28.0                        | 15.5                   | N/A         | Combustible            | Combustible        | Combustible           | Non-Combustible   |
| EF-4E         | 40.1                                | 4.0                   | 4.6 x 8.8         | 28.0                        | 15.5                   | N/A         | Combustible            | Combustible        | Combustible           | Non-Combustible   |
| EF-5E         | 39.3                                | 4.0                   | 4.6 x 8.6         | 32.0                        | 13.6                   | N/A         | Combustible            | Combustible        | Combustible           | Non-Combustible   |
| EF-6E         | 37.3                                | 4.0                   | 4.6 x 8.1         | 32.0                        | 14.3                   | N/A         | Combustible            | Combustible        | Combustible           | Non-Combustible   |
| EF-7E         | 35.6                                | 4.0                   | 4.7 x 8.8         | 32.0                        | 15.0                   | N/A         | Combustible            | Combustible        | Combustible           | Non-Combustible   |

| SOUTH BUILDING |                                     |                       |                   |                              |                        |             |                        |                    |                       |                   |
|----------------|-------------------------------------|-----------------------|-------------------|------------------------------|------------------------|-------------|------------------------|--------------------|-----------------------|-------------------|
| Wall           | Area of Exposed Building Faces (m²) | Limiting Distance (m) | Length/Height (m) | Permitted Max. % of Openings | Proposed % of Openings | FRR (Hours) | Permitted Construction | Permitted Cladding | Proposed Construction | Proposed Cladding |
| EF-8N          | 35.9                                | 4.0                   | 4.1 x 8.9         | 32.0                         | 17.3                   | N/A         | Combustible            | Combustible        | Combustible           | Non-Combustible   |
| EF-9N          | 35.9                                | 4.0                   | 4.0 x 9.1         | 32.0                         | 17.3                   | N/A         | Combustible            | Combustible        | Combustible           | Non-Combustible   |
| EF-10N         | 35.2                                | 4.0                   | 4.0 x 8.9         | 32.0                         | 17.6                   | N/A         | Combustible            | Combustible        | Combustible           | Non-Combustible   |
| EF-11N         | 35.9                                | 4.0                   | 4.0 x 9.1         | 32.0                         | 17.3                   | N/A         | Combustible            | Combustible        | Combustible           | Non-Combustible   |
| EF-12N         | 34.7                                | 4.0                   | 4.0 x 8.8         | 32.0                         | 17.9                   | N/A         | Combustible            | Combustible        | Combustible           | Non-Combustible   |
| EF-13N         | 35.5                                | 4.0                   | 4.1 x 8.8         | 32.0                         | 17.5                   | N/A         | Combustible            | Combustible        | Combustible           | Non-Combustible   |
| EF-13E         | 108.7                               | 1.8                   | 11.7 x 9.3        | 7.0                          | 4.5                    | N/A         | Combustible            | Combustible        | Combustible           | Non-Combustible   |
| EF-8W          | 105.8                               | 4.0                   | 11.7 x 8.2        | 12.0                         | 4.6                    | N/A         | Combustible            | Combustible        | Combustible           | Non-Combustible   |

| NORTH BUILDING |                                     |                       |                   |                              |                        |             |                        |                    |                       |                   |
|----------------|-------------------------------------|-----------------------|-------------------|------------------------------|------------------------|-------------|------------------------|--------------------|-----------------------|-------------------|
| Wall           | Area of Exposed Building Faces (m²) | Limiting Distance (m) | Length/Height (m) | Permitted Max. % of Openings | Proposed % of Openings | FRR (Hours) | Permitted Construction | Permitted Cladding | Proposed Construction | Proposed Cladding |
| EF-14N         | 38.0                                | 4.0                   | 4.1 x 10.1        | 32.0                         | 17.5                   | N/A         | Combustible            | Combustible        | Combustible           | Non-Combustible   |
| EF-15N         | 39.5                                | 4.0                   | 4.0 x 10.0        | 32.0                         | 16.9                   | N/A         | Combustible            | Combustible        | Combustible           | Non-Combustible   |
| EF-16N         | 38.3                                | 4.0                   | 4.0 x 9.9         | 32.0                         | 17.4                   | N/A         | Combustible            | Combustible        | Combustible           | Non-Combustible   |
| EF-17N         | 39.4                                | 4.0                   | 4.0 x 9.9         | 32.0                         | 16.9                   | N/A         | Combustible            | Combustible        | Combustible           | Non-Combustible   |
| EF-18N         | 38.9                                | 4.0                   | 4.0 x 9.8         | 32.0                         | 17.1                   | N/A         | Combustible            | Combustible        | Combustible           | Non-Combustible   |
| EF-19N         | 40.7                                | 4.0                   | 4.1 x 9.5         | 28.0                         | 16.4                   | N/A         | Combustible            | Combustible        | Combustible           | Non-Combustible   |
| EF-19E         | 118.9                               | 1.8                   | 11.7 x 10.2       | 7.0                          | 4.1                    | N/A         | Combustible            | Combustible        | Combustible           | Non-Combustible   |
| EF-14S         | 35.9                                | 4.0                   | 4.1 x 8.9         | 32.0                         | 17.3                   | N/A         | Combustible            | Combustible        | Combustible           | Non-Combustible   |
| EF-15S         | 35.9                                | 4.0                   | 4.0 x 9.1         | 32.0                         | 17.3                   | N/A         | Combustible            | Combustible        | Combustible           | Non-Combustible   |
| EF-16S         | 35.2                                | 4.0                   | 4.0 x 9.1         | 32.0                         | 17.6                   | N/A         | Combustible            | Combustible        | Combustible           | Non-Combustible   |
| EF-17S         | 35.9                                | 4.0                   | 4.0 x 9.1         | 32.0                         | 17.3                   | N/A         | Combustible            | Combustible        | Combustible           | Non-Combustible   |
| EF-18S         | 34.7                                | 4.0                   | 4.0 x 8.7         | 32.0                         | 17.9                   | N/A         | Combustible            | Combustible        | Combustible           | Non-Combustible   |
| EF-19S         | 35.5                                | 4.0                   | 4.1 x 8.7         | 32.0                         | 17.5                   | N/A         | Combustible            | Combustible        | Combustible           | Non-Combustible   |
| EF-14W         | 102.6                               | 4.0                   | 11.7 x 8.8        | 12.0                         | 4.8                    | N/A         | Combustible            | Combustible        | Combustible           | Non-Combustible   |

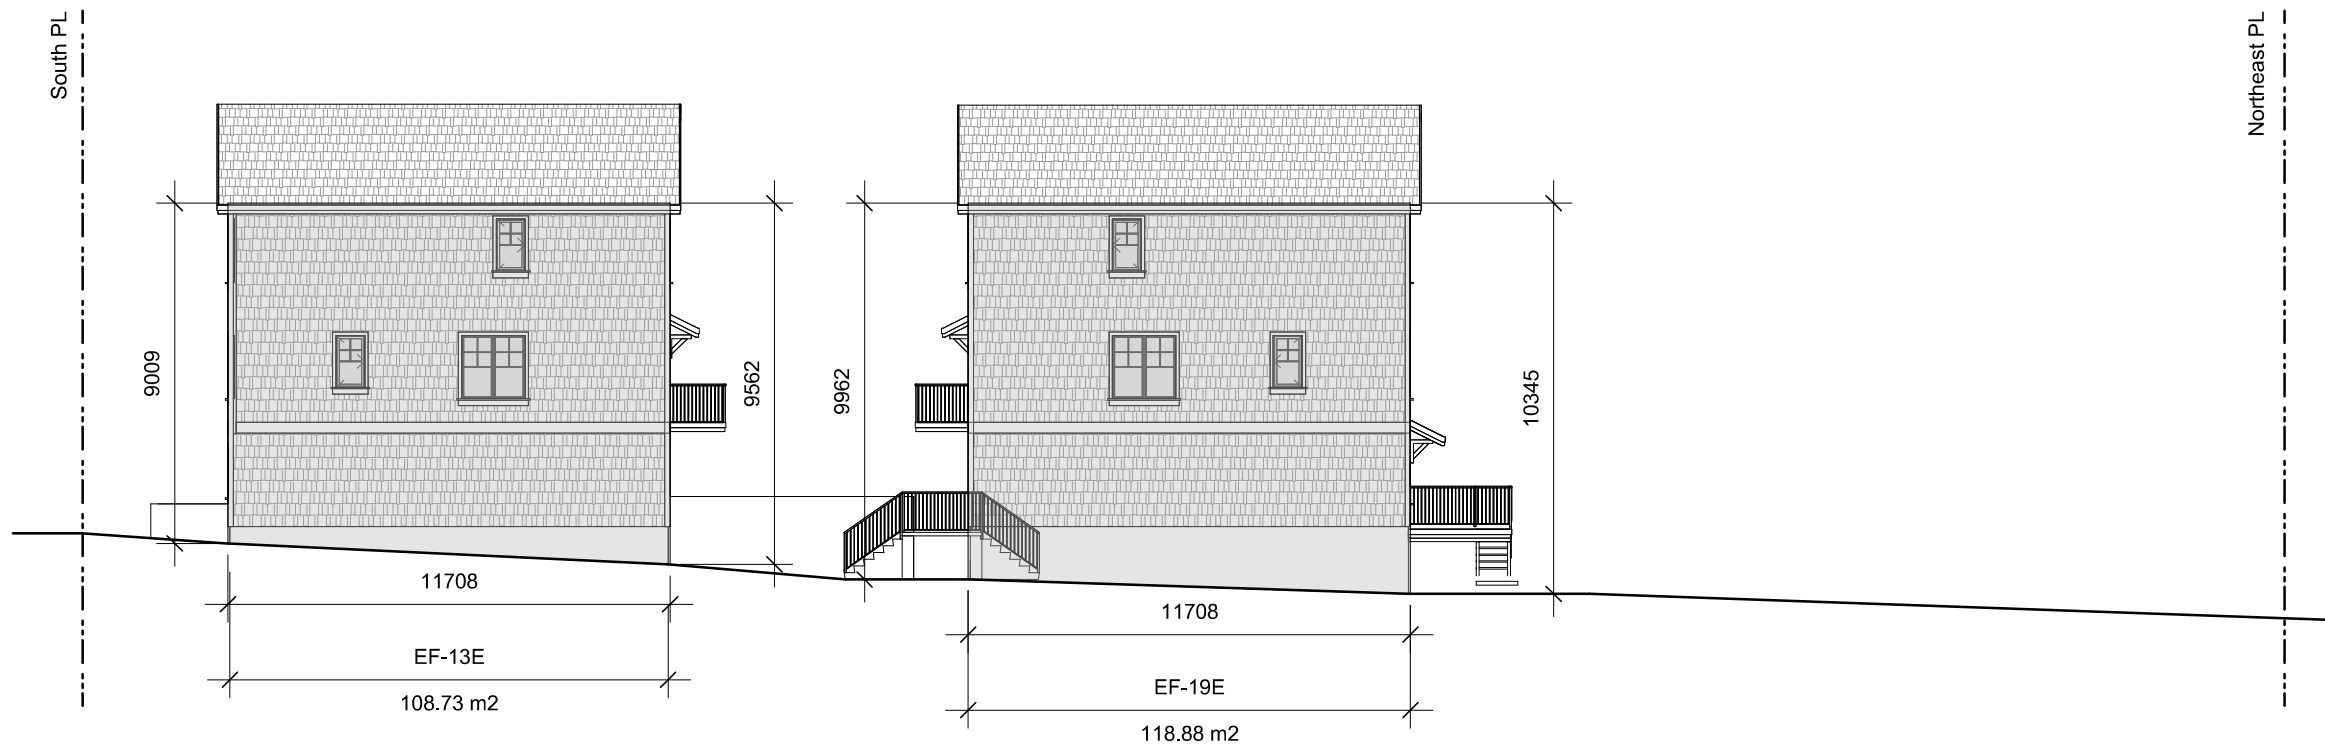

5 East Elevation  
A004 SCALE: 1 : 200

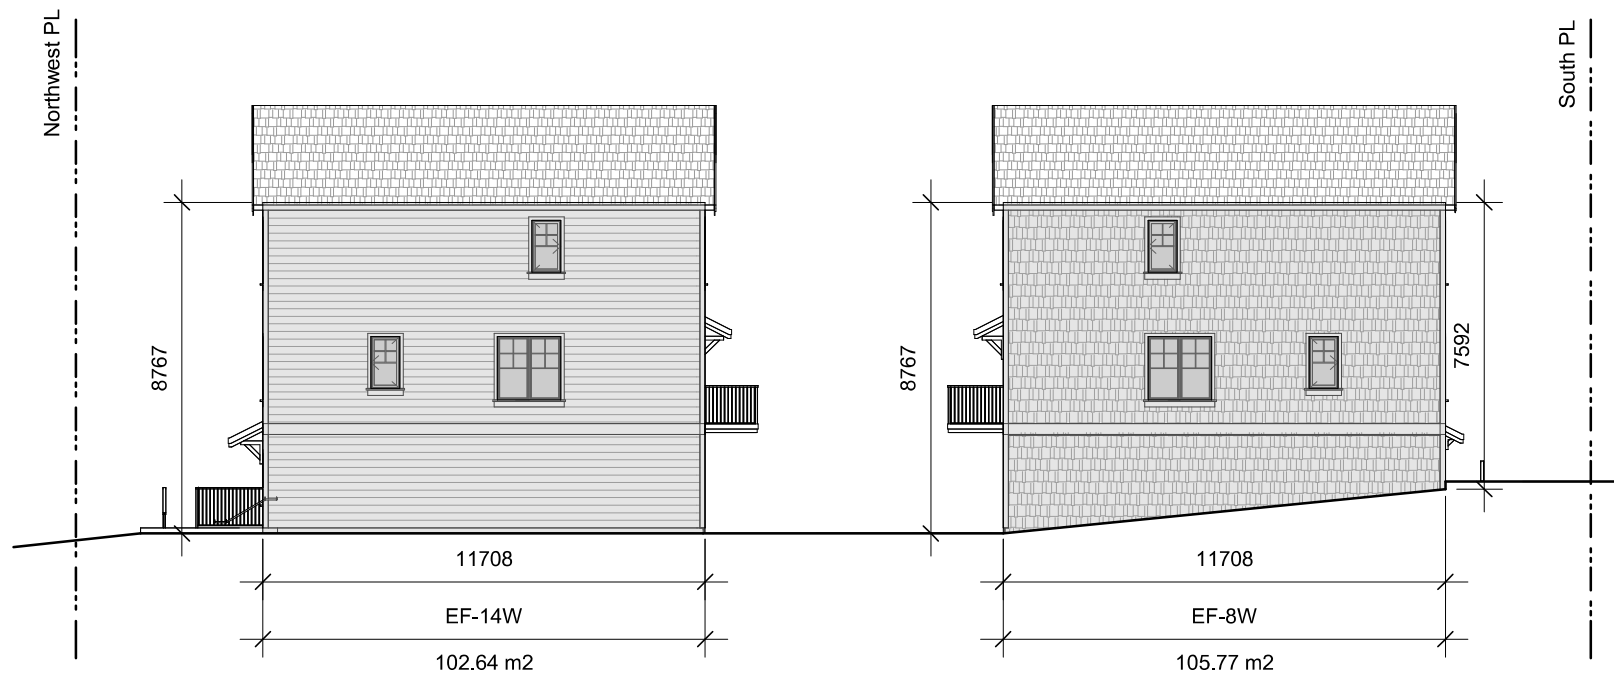


6 West Elevation  
A004 SCALE: 1 : 200



7 West Building - East Elevation  
A004 SCALE: 1 : 200



1 South Elevations  
A004 SCALE: 1 : 200

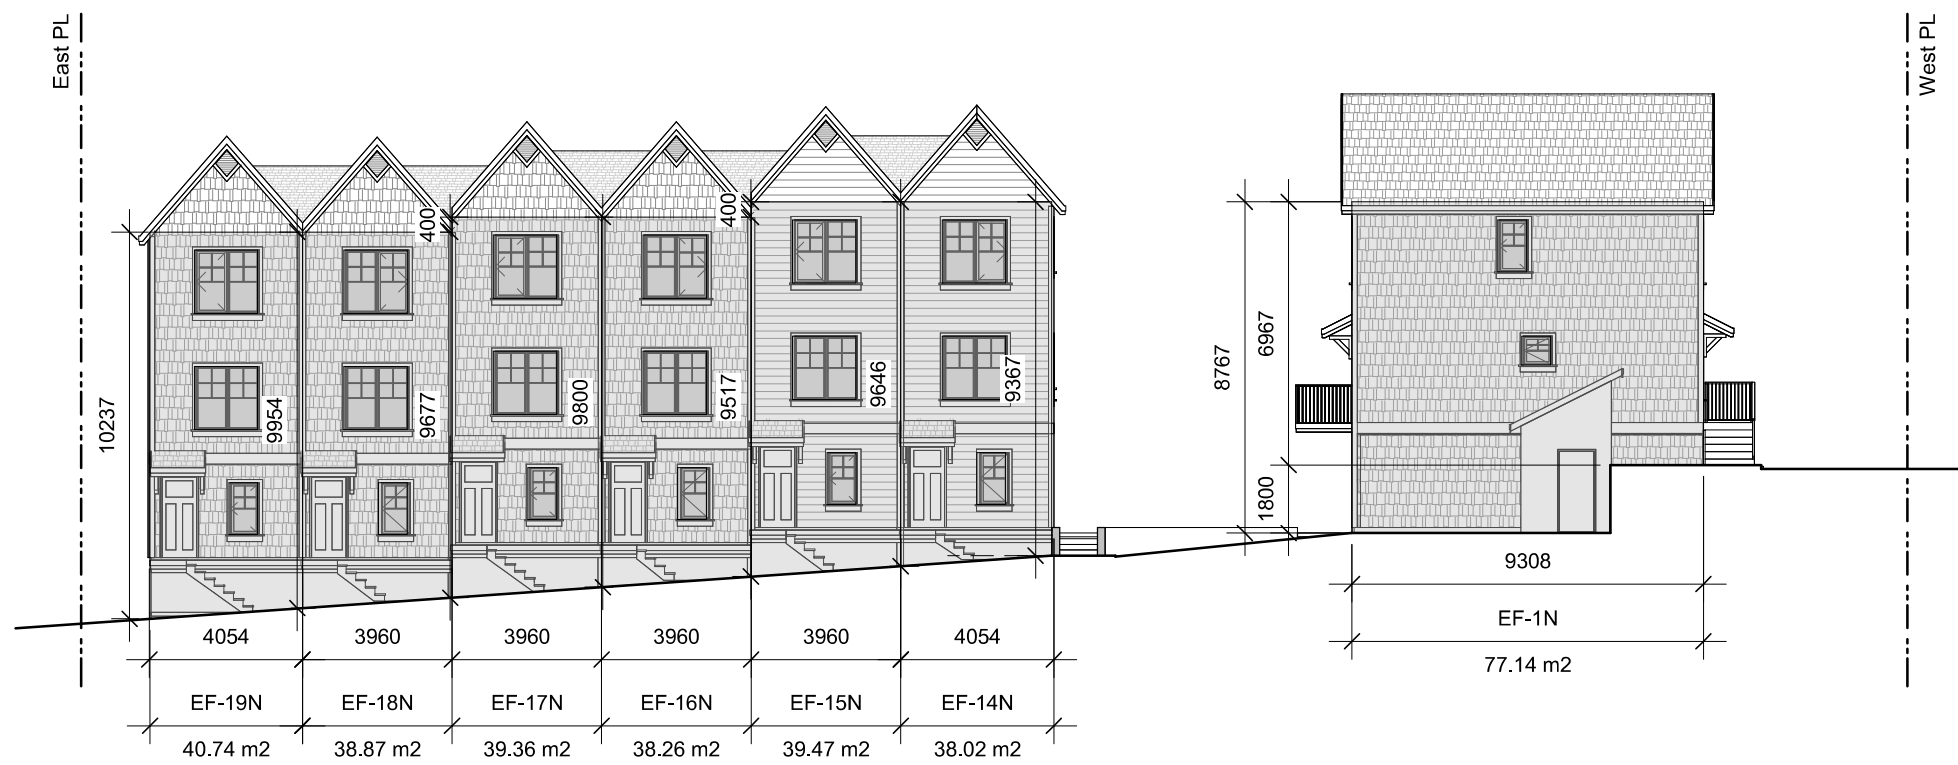

2 North Elevations  
A004 SCALE: 1 : 200



3 South Building - North Elevation  
A004 SCALE: 1 : 200



4 North Building - South Elevation  
A004 SCALE: 1 : 200

|      |        |                         |
|------|--------|-------------------------|
| 2    | 241030 | ISSUED FOR DP REVISIONS |
| Rev. | Date   | Description             |

|          |            |                |              |
|----------|------------|----------------|--------------|
| Issued   | 2025-01-23 | Description    | DP Documents |
| Drawn By | ADM        | Checked By     | ADM          |
| Scale    | 1 : 200    | Project Number | 2404         |

NOTE: All dimensions are shown in millimeters.

Fernwood Road  
Missing Middle  
Townhomes

Code Summary -  
Limiting Distances




dHKarchitects

Victoria  
977 Fort Street V8V 3K3 T 1-250-658-3367  
Nanaimo  
102-5190 Dublin Way V9T 0H2 T 1-250-585-5810

COPYRIGHT RESERVED, THESE PLANS AND DESIGNS ARE AND AT ALL TIMES REMAIN THE PROPERTY OF dHKARCHITECTS TO BE USED FOR THE PROJECT SHOWN AND MAY NOT BE REPRODUCED WITHOUT WRITTEN CONSENT



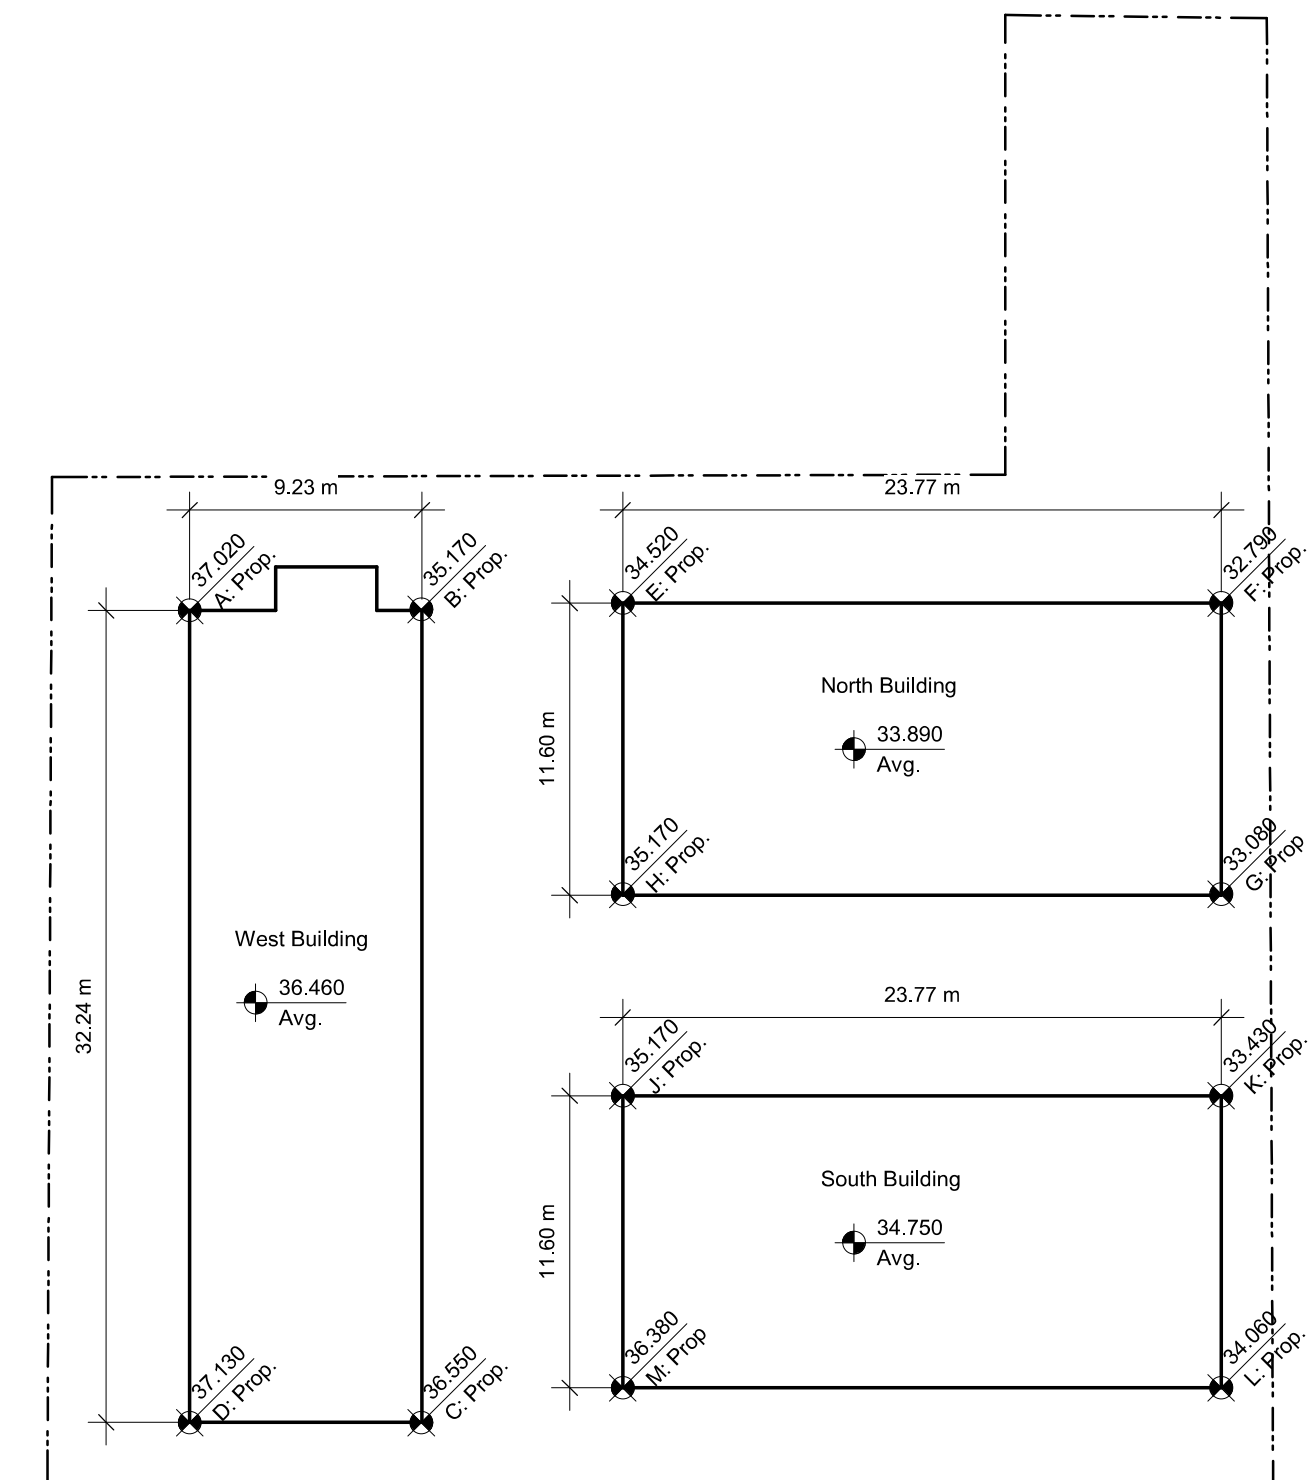

| Grade Point | Existing Grade | Proposed Grade | Lowest Grade | Point | Points | Average of Points | Distance Between Points | Totals  |
|-------------|----------------|----------------|--------------|-------|--------|-------------------|-------------------------|---------|
| A           | 37.00          | 37.02          | 37.00        | A & B | 36.09  |                   | 9.23                    | 333.06  |
| B           | 35.57          | 35.17          | 35.17        | B & C | 35.86  |                   | 32.24                   | 1156.13 |
| C           | 37.03          | 36.55          | 36.55        | C & D | 36.84  |                   | 9.23                    | 340.03  |
| D           | 37.49          | 37.13          | 37.13        | D & A | 37.07  |                   | 32.24                   | 1194.98 |
|             |                |                |              |       |        |                   | 82.94                   | 3024.20 |
|             |                |                |              |       |        |                   |                         | 36.46   |
| E           | 34.75          | 34.52          | 34.52        | E & F | 33.66  |                   | 23.77                   | 800.09  |
| F           | 32.95          | 32.80          | 32.80        | F & G | 32.94  |                   | 11.60                   | 382.10  |
| G           | 33.29          | 33.08          | 33.08        | G & H | 34.13  |                   | 23.77                   | 811.15  |
| H           | 35.37          | 35.17          | 35.17        | H & E | 34.85  |                   | 11.60                   | 404.20  |
|             |                |                |              |       |        |                   | 70.74                   | 2397.54 |
|             |                |                |              |       |        |                   |                         | 33.89   |
| J           | 35.78          | 35.17          | 35.17        | J & K | 34.30  |                   | 23.77                   | 815.31  |
| K           | 33.66          | 33.43          | 33.43        | K & L | 33.75  |                   | 11.60                   | 391.44  |
| L           | 34.31          | 34.06          | 34.06        | L & M | 35.21  |                   | 23.77                   | 836.89  |
| M           | 36.36          | 36.38          | 36.36        | M & J | 35.76  |                   | 11.60                   | 414.85  |
|             |                |                |              |       |        |                   | 70.74                   | 2458.50 |
|             |                |                |              |       |        |                   |                         | 34.75   |

2 Average Grade Calculations  
A101 SCALE: 1 : 300



|      |        |                         |
|------|--------|-------------------------|
| 4    | 250122 | ISSUED FOR DP REVISIONS |
| 2    | 241030 | ISSUED FOR DP REVISIONS |
| Rev. | Date   | Description             |

|          |              |                |              |
|----------|--------------|----------------|--------------|
| Issued   | 2025-01-23   | Description    | DP Documents |
| Drawn By | Author       | Checked By     | Checker      |
| Scale    | As indicated | Project Number | 2404         |

NOTE: All dimensions are shown in millimeters.

# Fernwood Road Missing Middle Townhomes


## Site Plan

 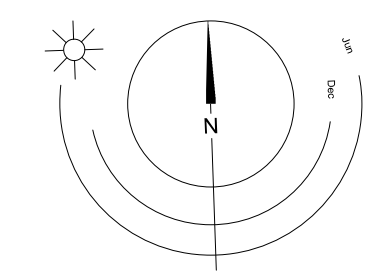

**dHKarchitects**  
**Victoria**  
 977 Fort Street V8V 3K3 T 1-250-658-3367  
**Nanaimo**  
 102-5190 Dublin Way V9T 0H2 T 1-250-585-5810


COPYRIGHT RESERVED. THESE PLANS AND DESIGNS ARE AND AT ALL TIMES REMAIN THE PROPERTY OF dHKARCHITECTS TO BE USED FOR THE PROJECT SHOWN. ANY REUSE OR REPRODUCTION WITHOUT IT WILL BE TOLERATED.

COPYRIGHT RESERVED. THESE PLANS AND DESIGNS ARE AND AT ALL TIMES REMAIN THE PROPERTY OF **DIKARCHITECTS** TO BE USED FOR THE PROJECT SHOWN AND MAY NOT BE REPRODUCED WITHOUT WRITTEN CONSENT

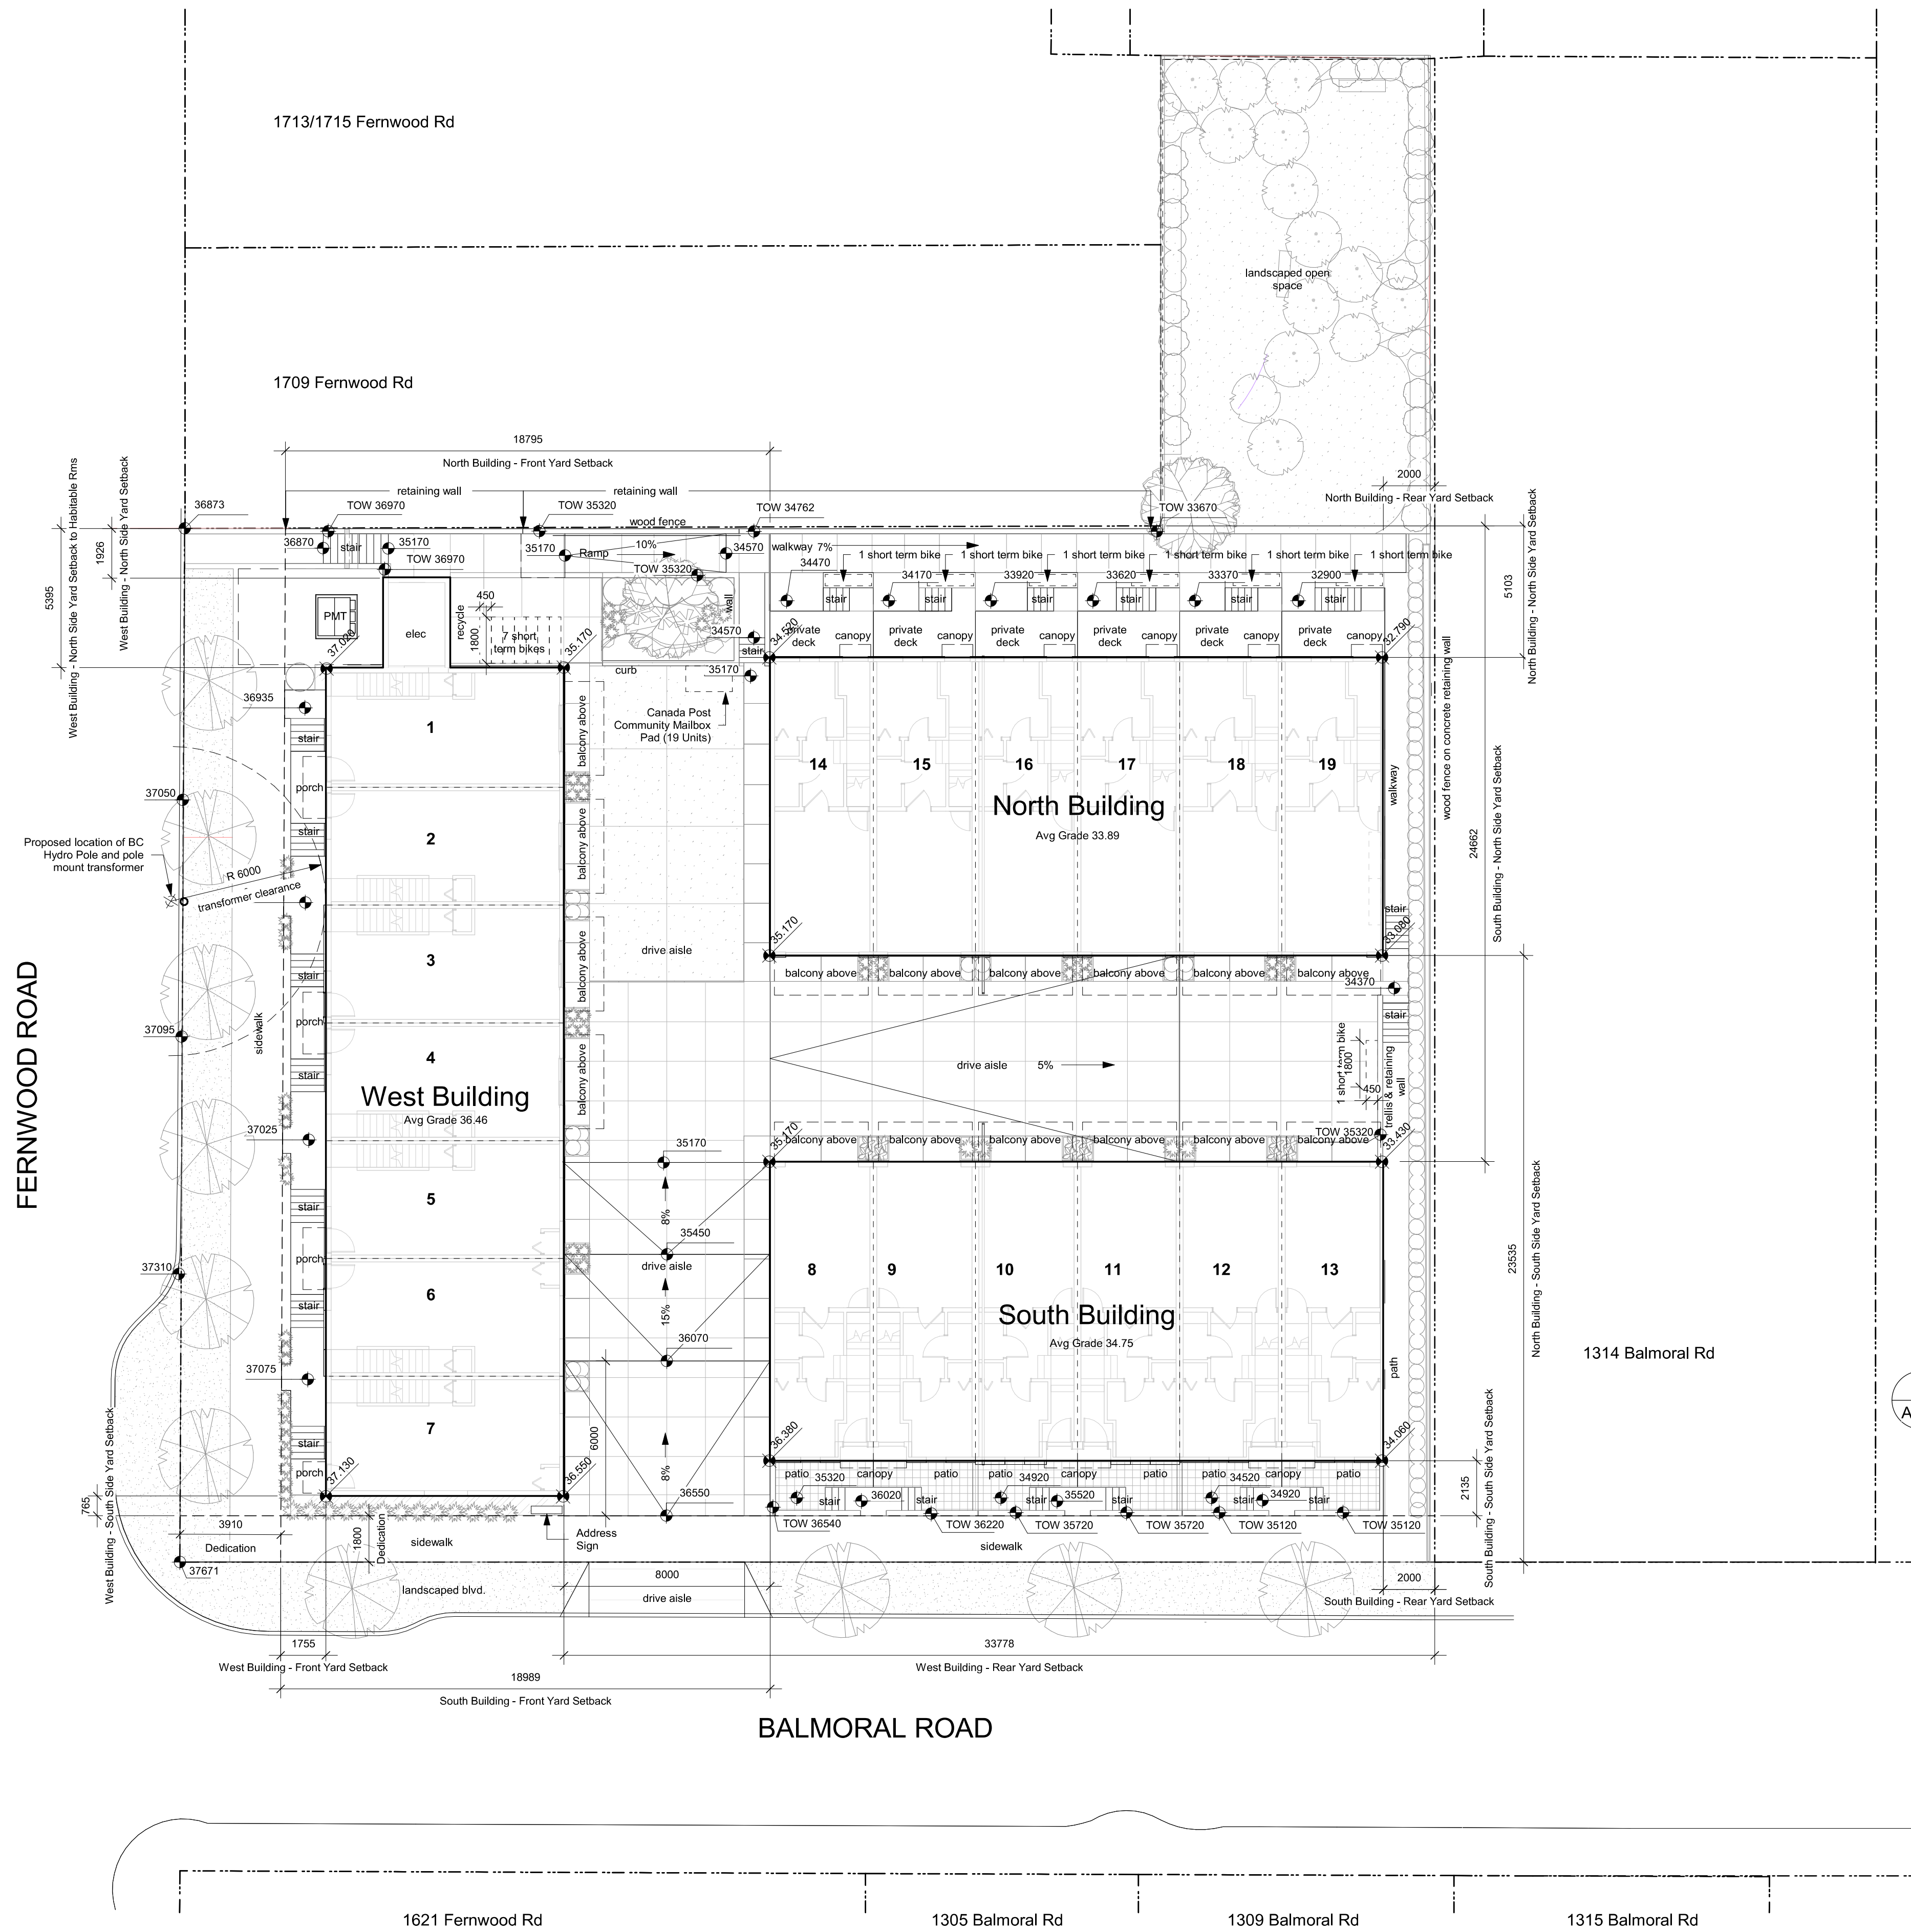

1 Site Plan - Dedications 240923  
A101 SCALE: 1 : 150



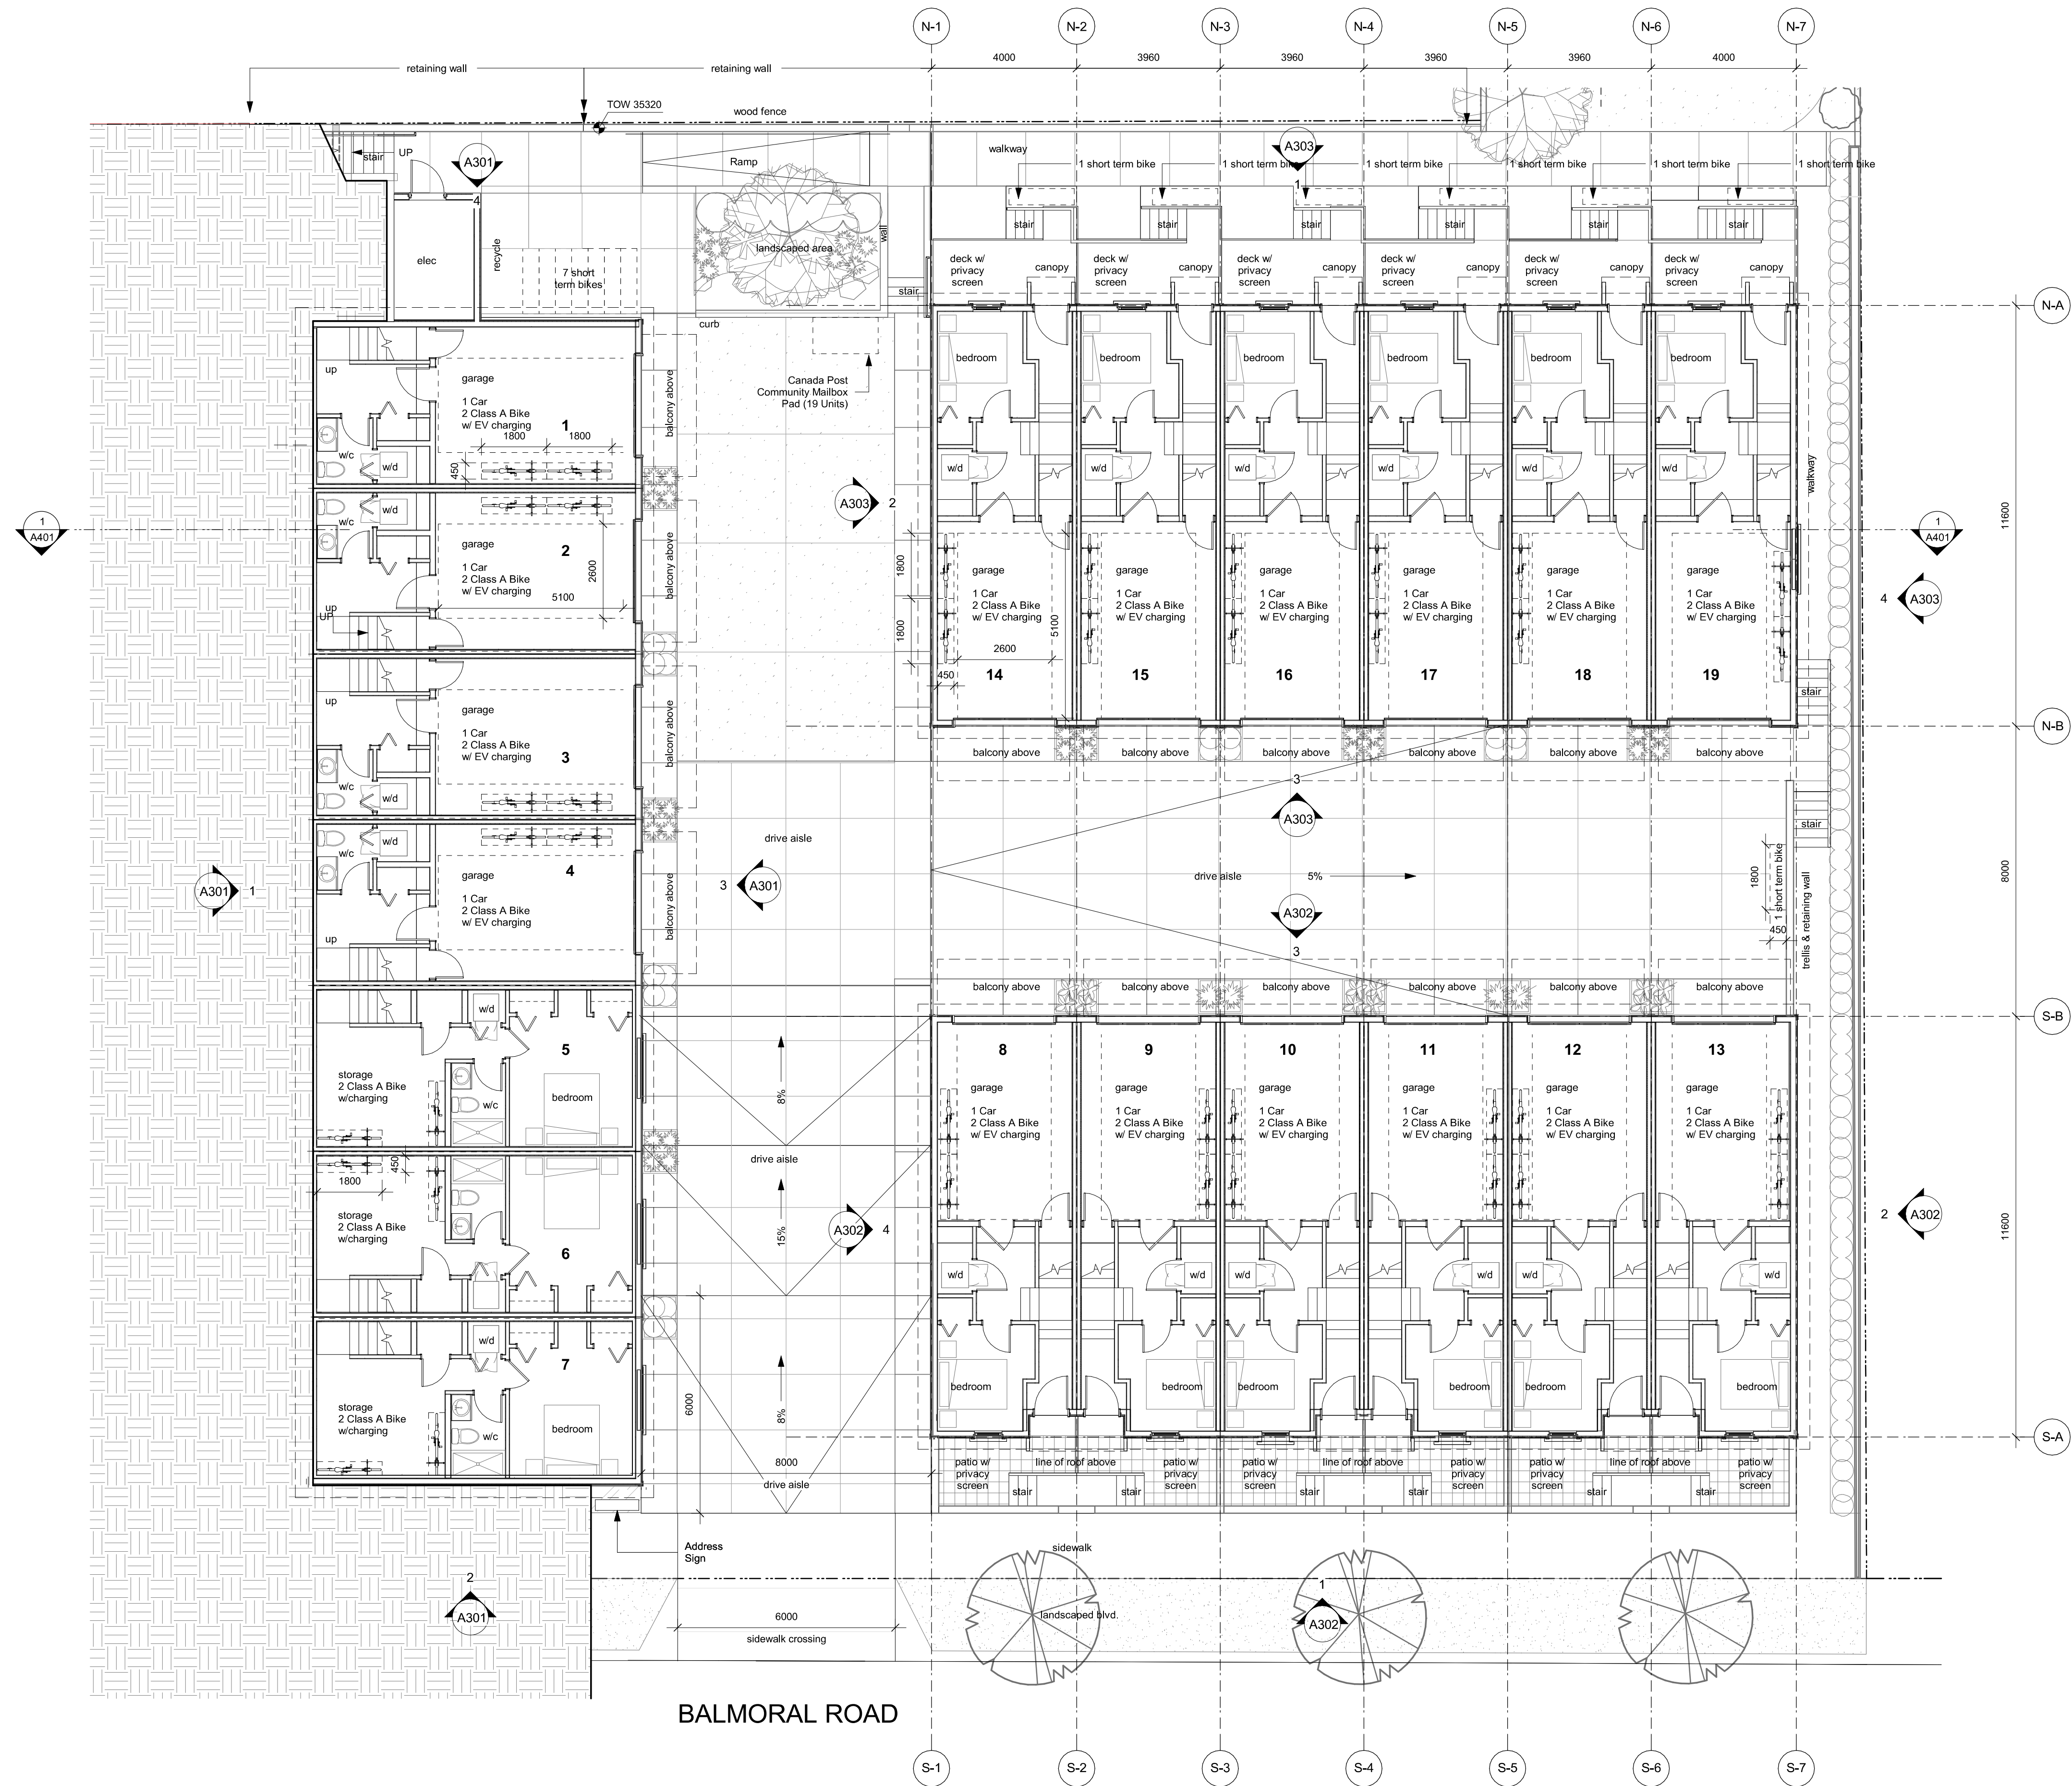

1 Overall L1 Plan  
A201 SCALE: 1 : 100

|      |        |                         |
|------|--------|-------------------------|
| 4    | 250122 | ISSUED FOR DP REVISIONS |
| 2    | 241030 | ISSUED FOR DP REVISIONS |
| Rev. | Date   | Description             |

|          |            |                |              |
|----------|------------|----------------|--------------|
| Issued   | 2025-01-23 | Description    | DP Documents |
| Drawn By | Author     | Checked By     | Checker      |
| Scale    | 1 : 100    | Project Number | 2404         |

NOTE: All dimensions are shown in millimeters.



Fernwood Road  
Missing Middle  
Townhomes

Overall L1 Plan


dHk Architects  
Victoria  
977 Fort Street  
Nanaimo  
102-5190 Dublin Way  
V8V 3K3  
T 1-250-658-3367  
V9T 0H2  
T 1-250-585-5810

REGISTERED ARCHITECT  
BRITISH COLUMBIA  
2025-01-23

A201

 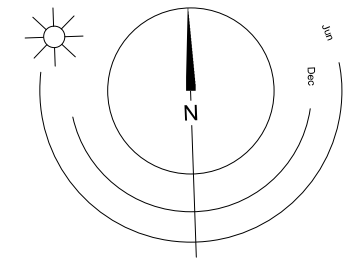



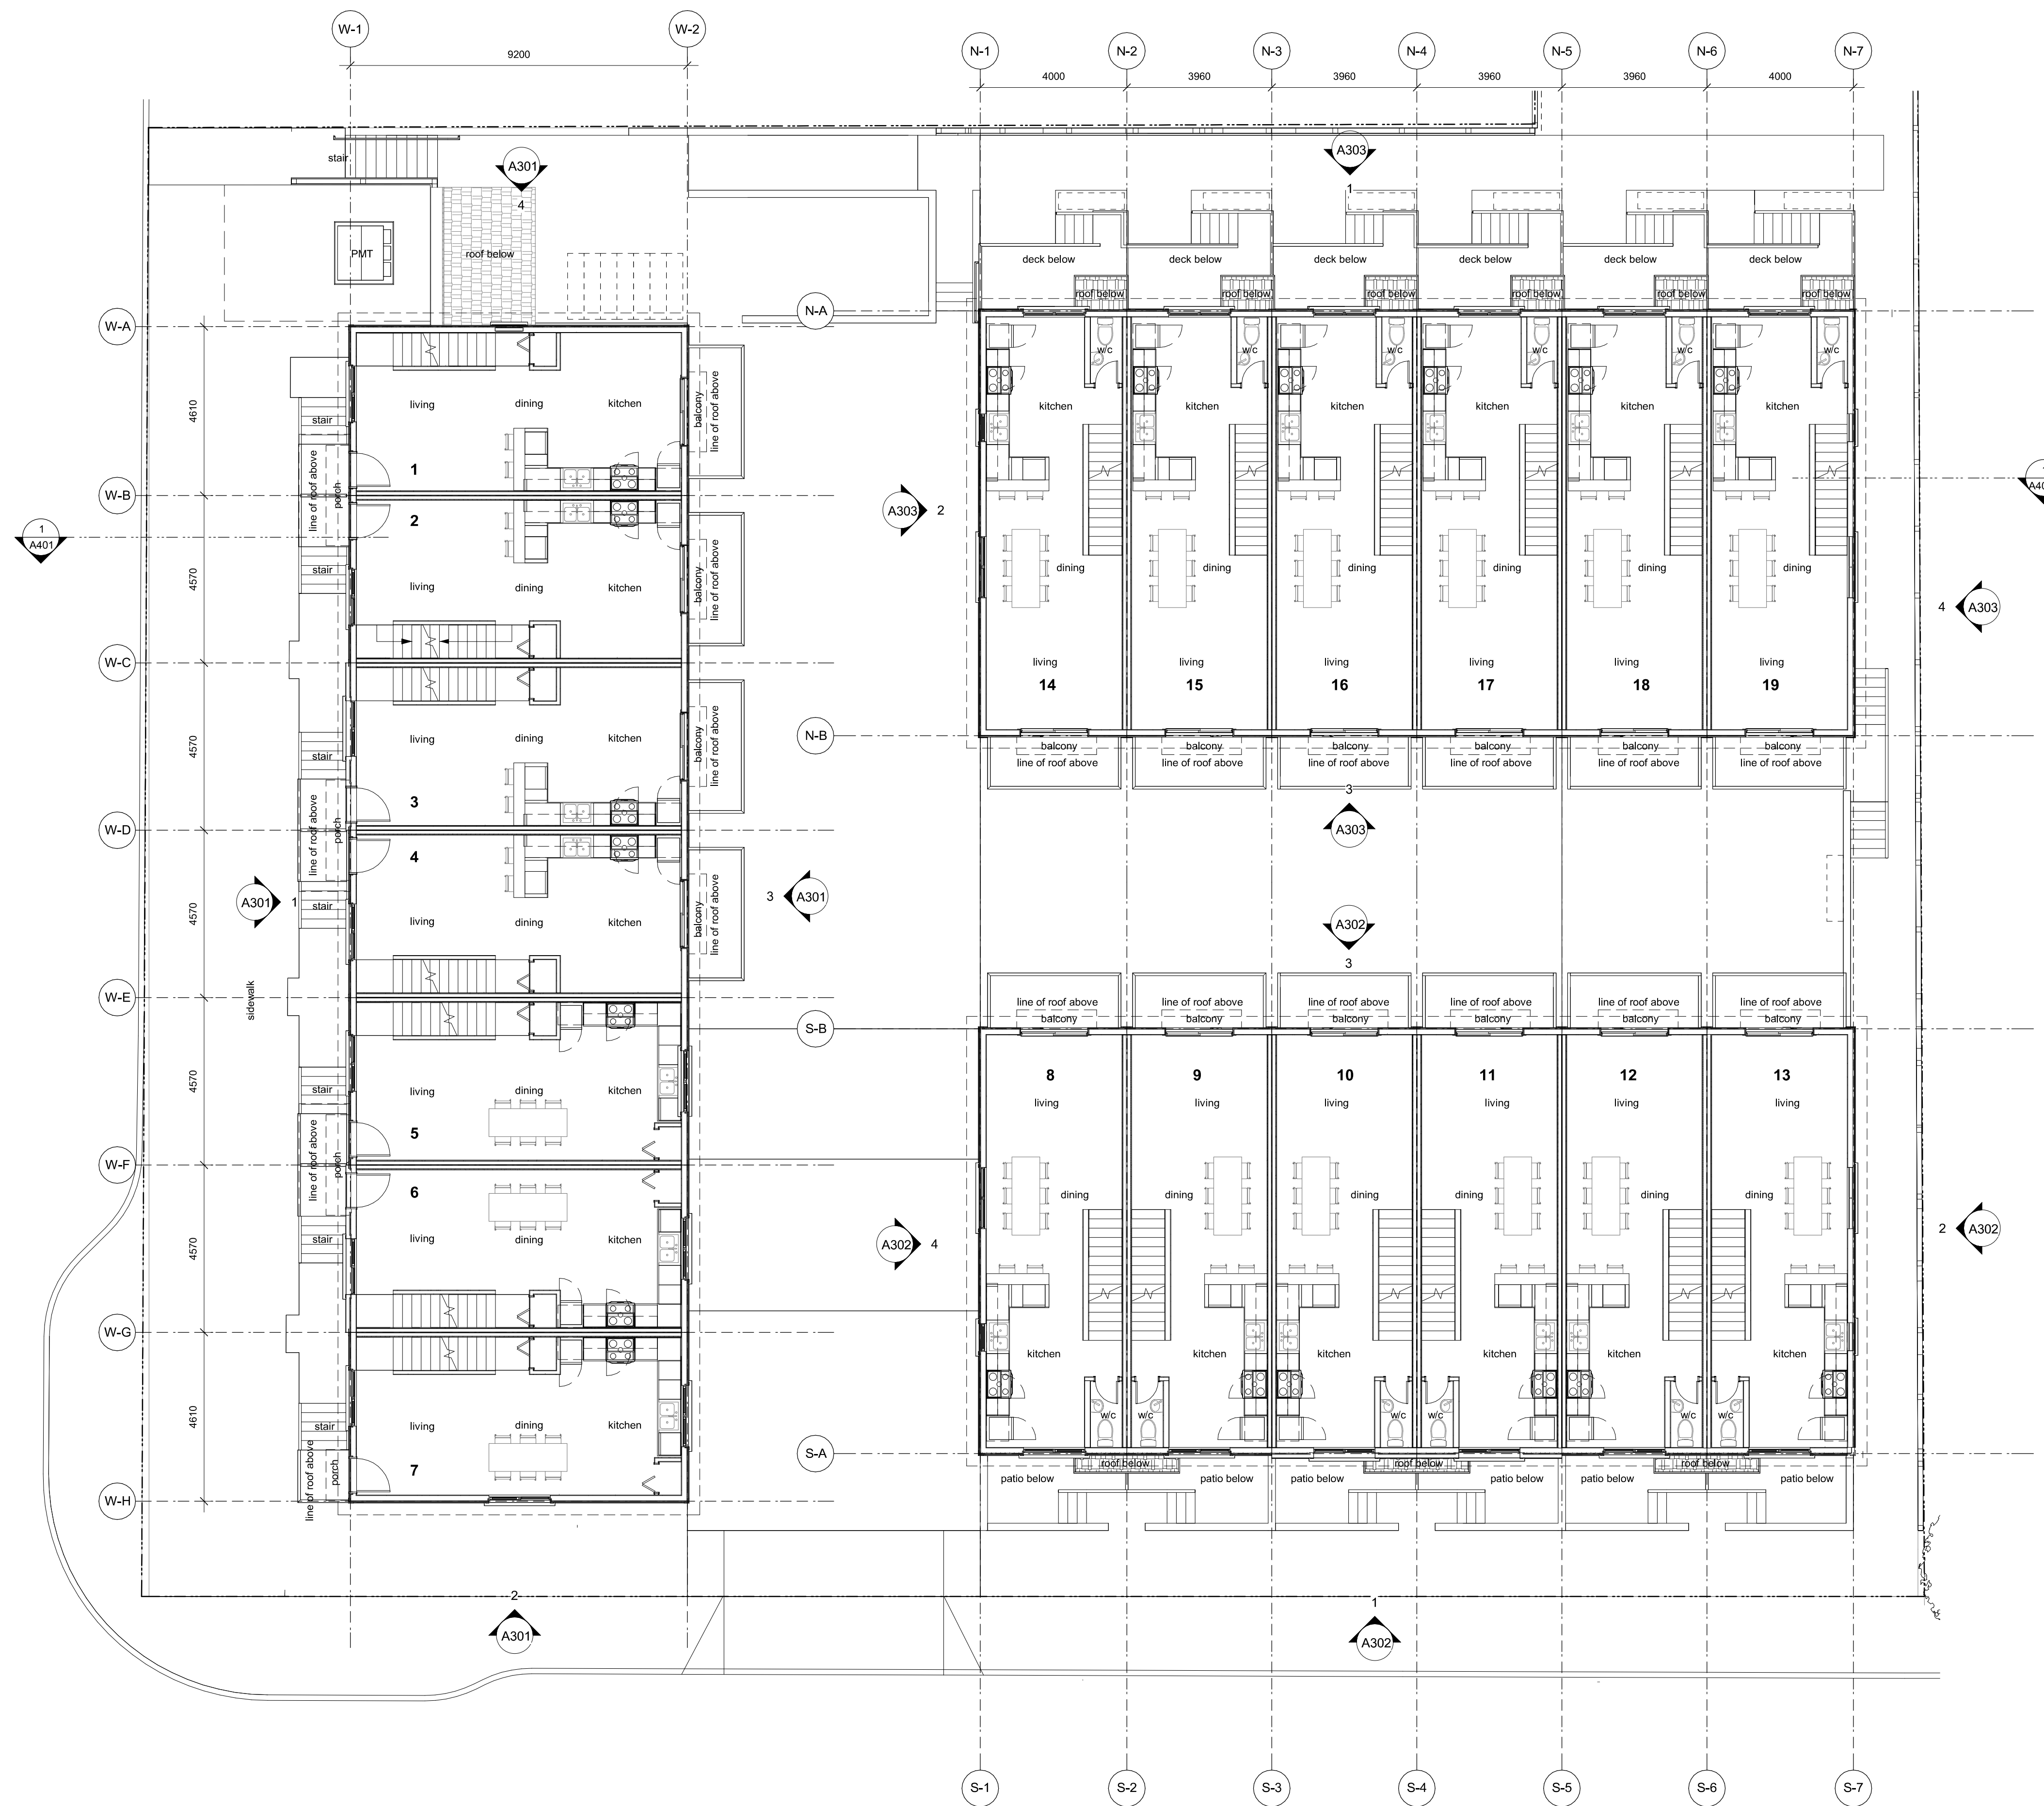

1 Overall L2 Plan  
A202 SCALE: 1 : 100

|      |        |                         |
|------|--------|-------------------------|
| 4    | 250122 | ISSUED FOR DP REVISIONS |
| 2    | 241030 | ISSUED FOR DP REVISIONS |
| Rev. | Date   | Description             |

|          |            |                |              |
|----------|------------|----------------|--------------|
| Issued   | 2025-01-23 | Description    | DP Documents |
| Drawn By | Author     | Checked By     | Checker      |
| Scale    | 1 : 100    | Project Number | 2404         |

NOTE: All dimensions are shown in millimeters.

Fernwood Road  
Missing Middle  
Townhomes


Overall L2 Plan

dHka

**A202**  
dHKarchitects  
Victoria  
977 Fort Street  
Nanaimo  
102-5190 Dublin Way  
V8V 3K3 T 1-250-658-3367  
V9T 0H2 T 1-250-585-5810

COPYRIGHT RESERVED, THESE PLANS AND DESIGNS ARE AND AT ALL TIMES REMAIN THE PROPERTY OF dHKARCHITECTS TO BE USED FOR THE PROJECT SHOWN AND MAY NOT BE REPRODUCED WITHOUT WRITTEN CONSENT



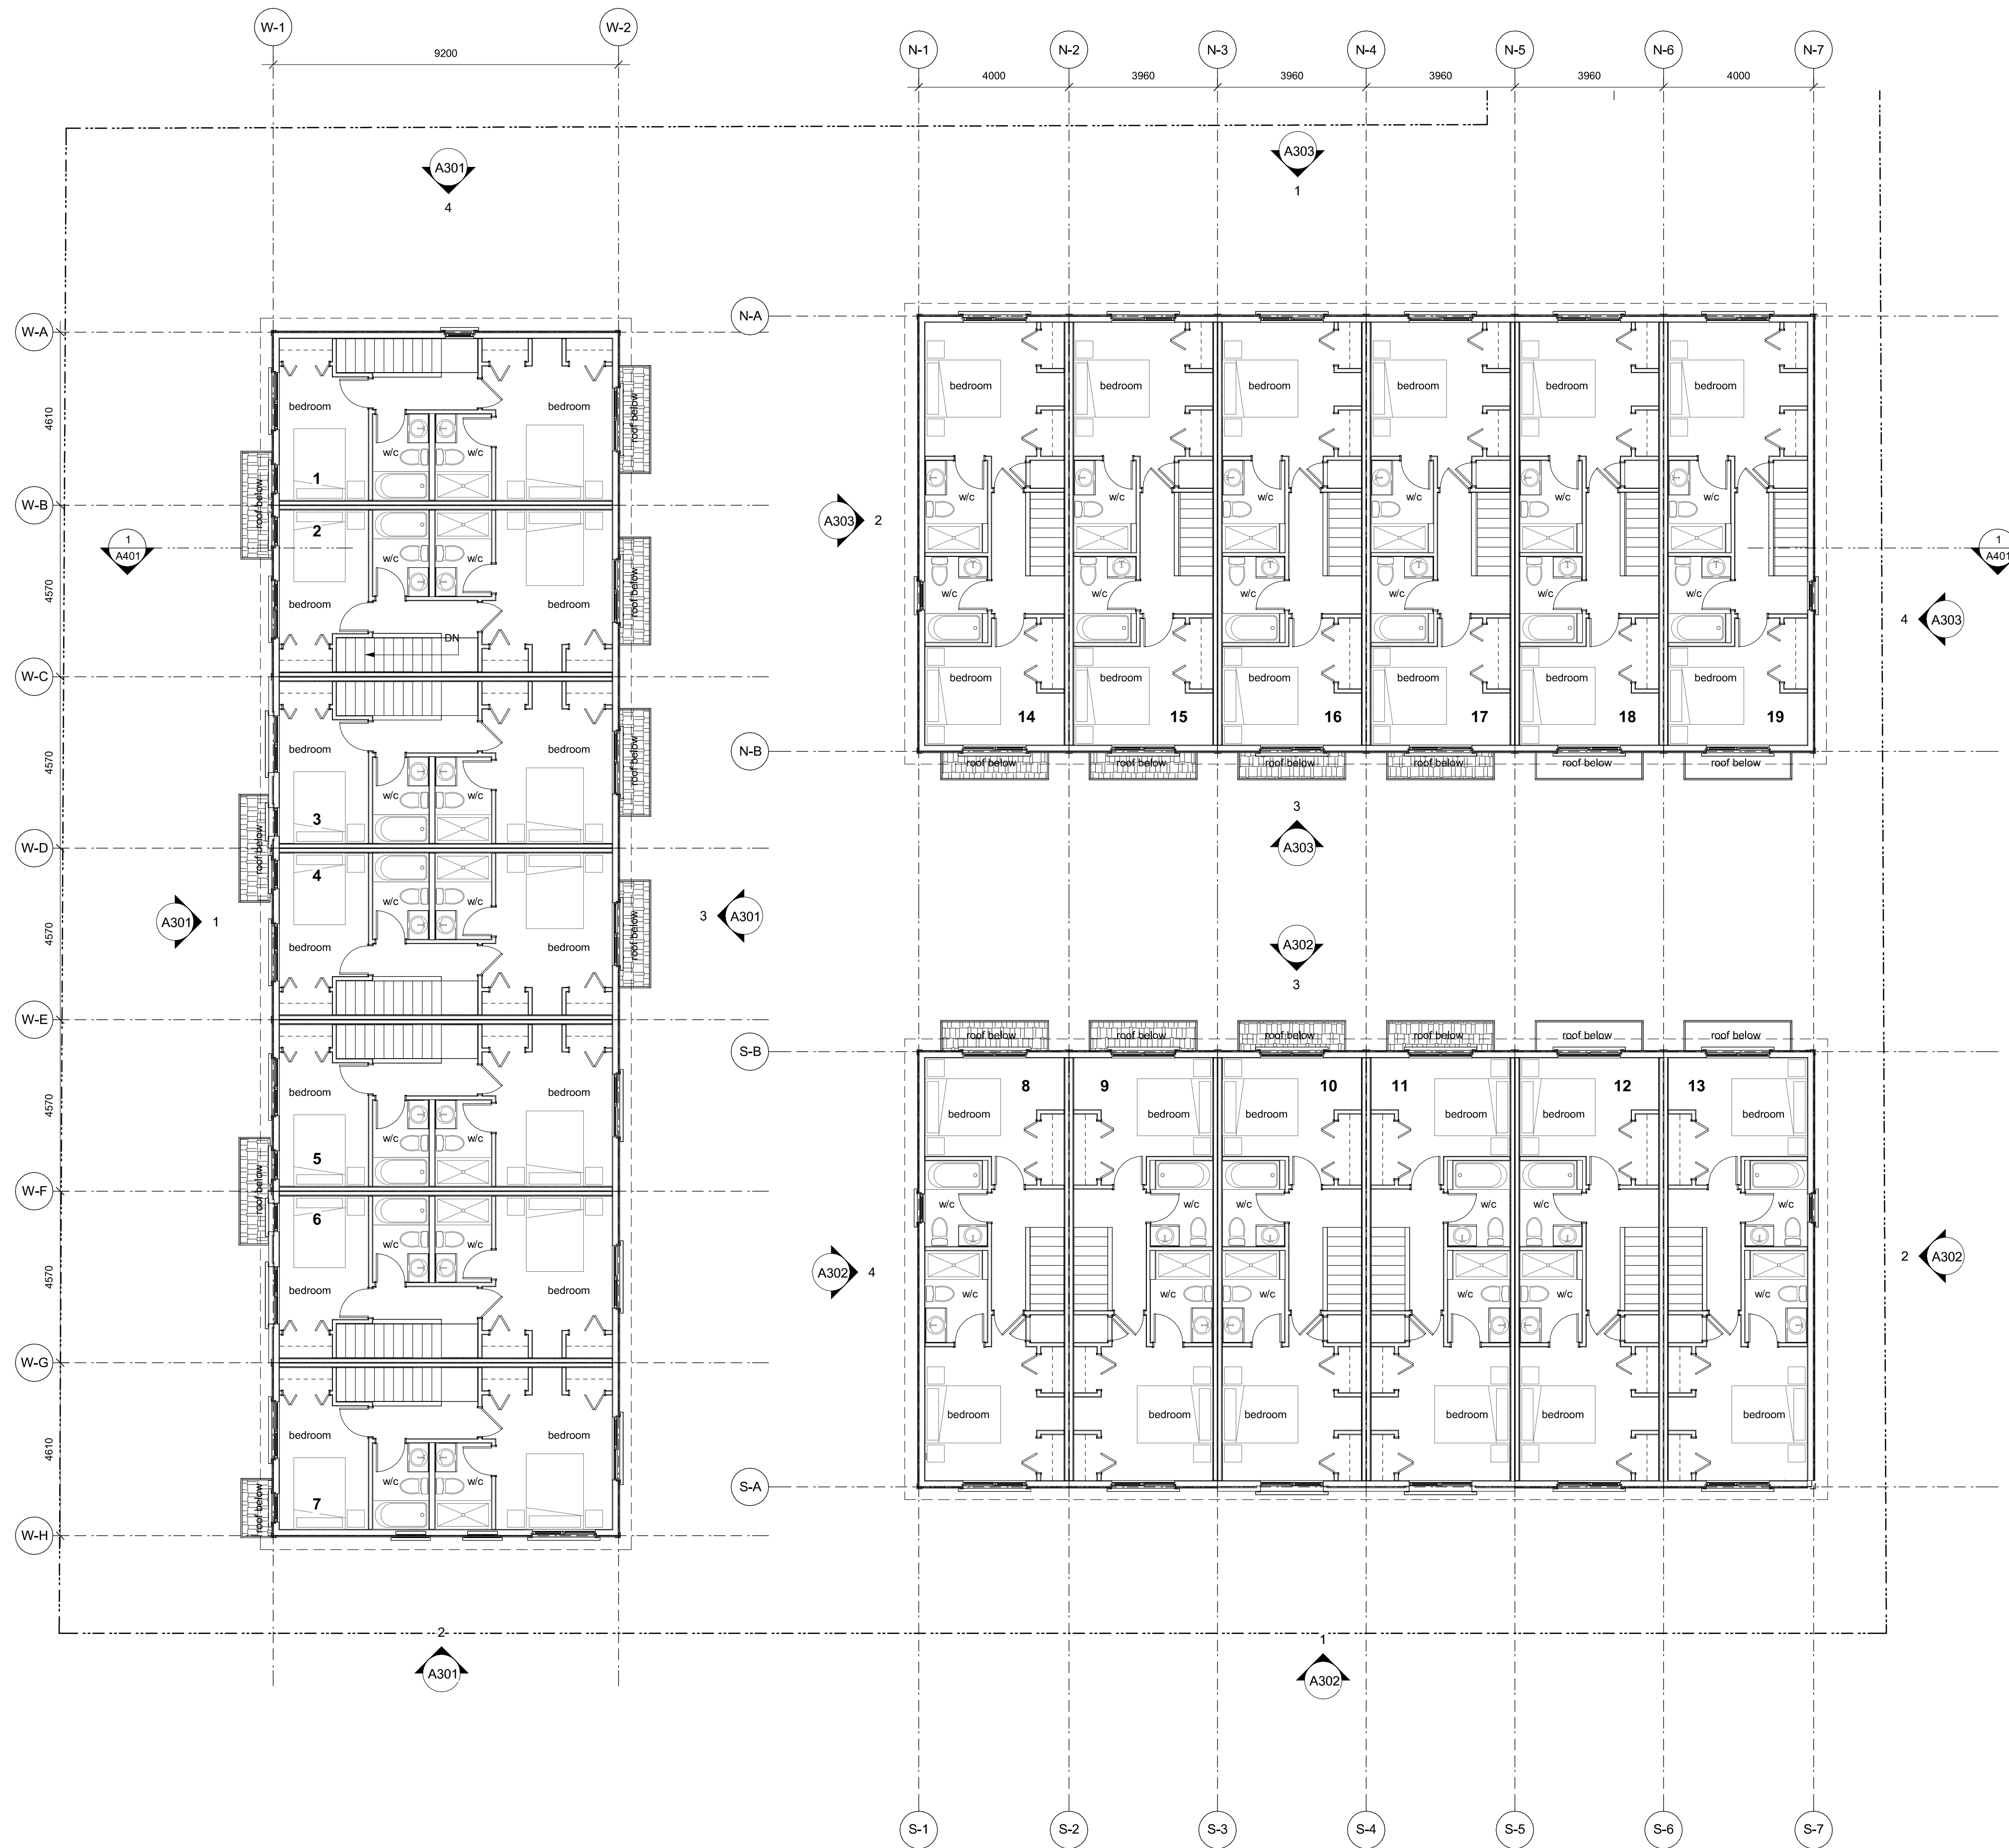

1 Overall L3 Plan  
A203 SCALE: 1 : 100

|      |        |                         |
|------|--------|-------------------------|
| 4    | 250122 | ISSUED FOR DP REVISIONS |
| 2    | 241030 | ISSUED FOR DP REVISIONS |
| Rev. | Date   | Description             |

|          |            |                |              |
|----------|------------|----------------|--------------|
| Issued   | 2025-01-23 | Description    | DP Documents |
| Drawn By | Author     | Checked By     | Checker      |
| Scale    | 1 : 100    | Project Number | 2404         |

NOTE: All dimensions are shown in millimeters.

Fernwood Road  
Missing Middle  
Townhomes

Overall L3 Plan

dHka A203


REGISTERED ARCHITECT  
BRITISH COLUMBIA  
2025-01-23

dHKarchitects  
Victoria  
977 Fort Street V8V 3K3 T 1-250-658-3367  
Nanaimo  
102-5190 Dublin Way V9T 0H2 T 1-250-585-5810

COPYRIGHT RESERVED, THESE PLANS AND DESIGNS ARE AND AT ALL TIMES REMAIN THE PROPERTY OF dHKARCHITECTS TO BE USED FOR THE PROJECT SHOWN AND MAY NOT BE REPRODUCED WITHOUT WRITTEN CONSENT



## Overall Roof Plan

 





1 Fernwood Elevation  
A300 SCALE: 1 : 100



2 Balmoral Elevation  
A300 SCALE: 1 : 100

|      |        |                         |
|------|--------|-------------------------|
| 4    | 250122 | ISSUED FOR DP REVISIONS |
| 2    | 241030 | ISSUED FOR DP REVISIONS |
| Rev. | Date   | Description             |

| Issued   | 2025-01-23 | Description    | DP Documents |
|----------|------------|----------------|--------------|
| Drawn By | Author     | Checked By     | Checker      |
| Scale    | 1 : 100    | Project Number | 2404         |

NOTE: All dimensions are shown in millimeters.

## Fernwood Road Missing Middle Townhomes

### Street Elevations




Materials Legend


- Concrete - Smooth Finish, Sealed
- Brick Veneer
- Metal Guard Railing
- Pressure Treated Wood Guard
- Pressure Treated Wood Stair/Decking
- Fibre Cement Lap Siding
- Fibre Cement Shingles
- Fibre Cement Panels
- Fibre Cement Trim
- Canopy w/ Knee Braces
- Asphalt Shingles
- Windows - Prefinished Vinyl w/ Low-E Glazing
- Doors - Painted w/ View Lite
- Doors - Painted Fibreglass Overhead Garage
- Doors - Prefinished Vinyl Slide w/ Low-E Glazing
- Doors - Painted Fibreglass Swing
- Prefinished Rainwater Leader
- Carriage Light
- Fence - Wood, See Landscape
- Fence - Metal Picket, See Landscape

Colour Legend

- Arctic White
- Night Gray
- Pearl Gray
- Gray Slate
- Boothbay Blue

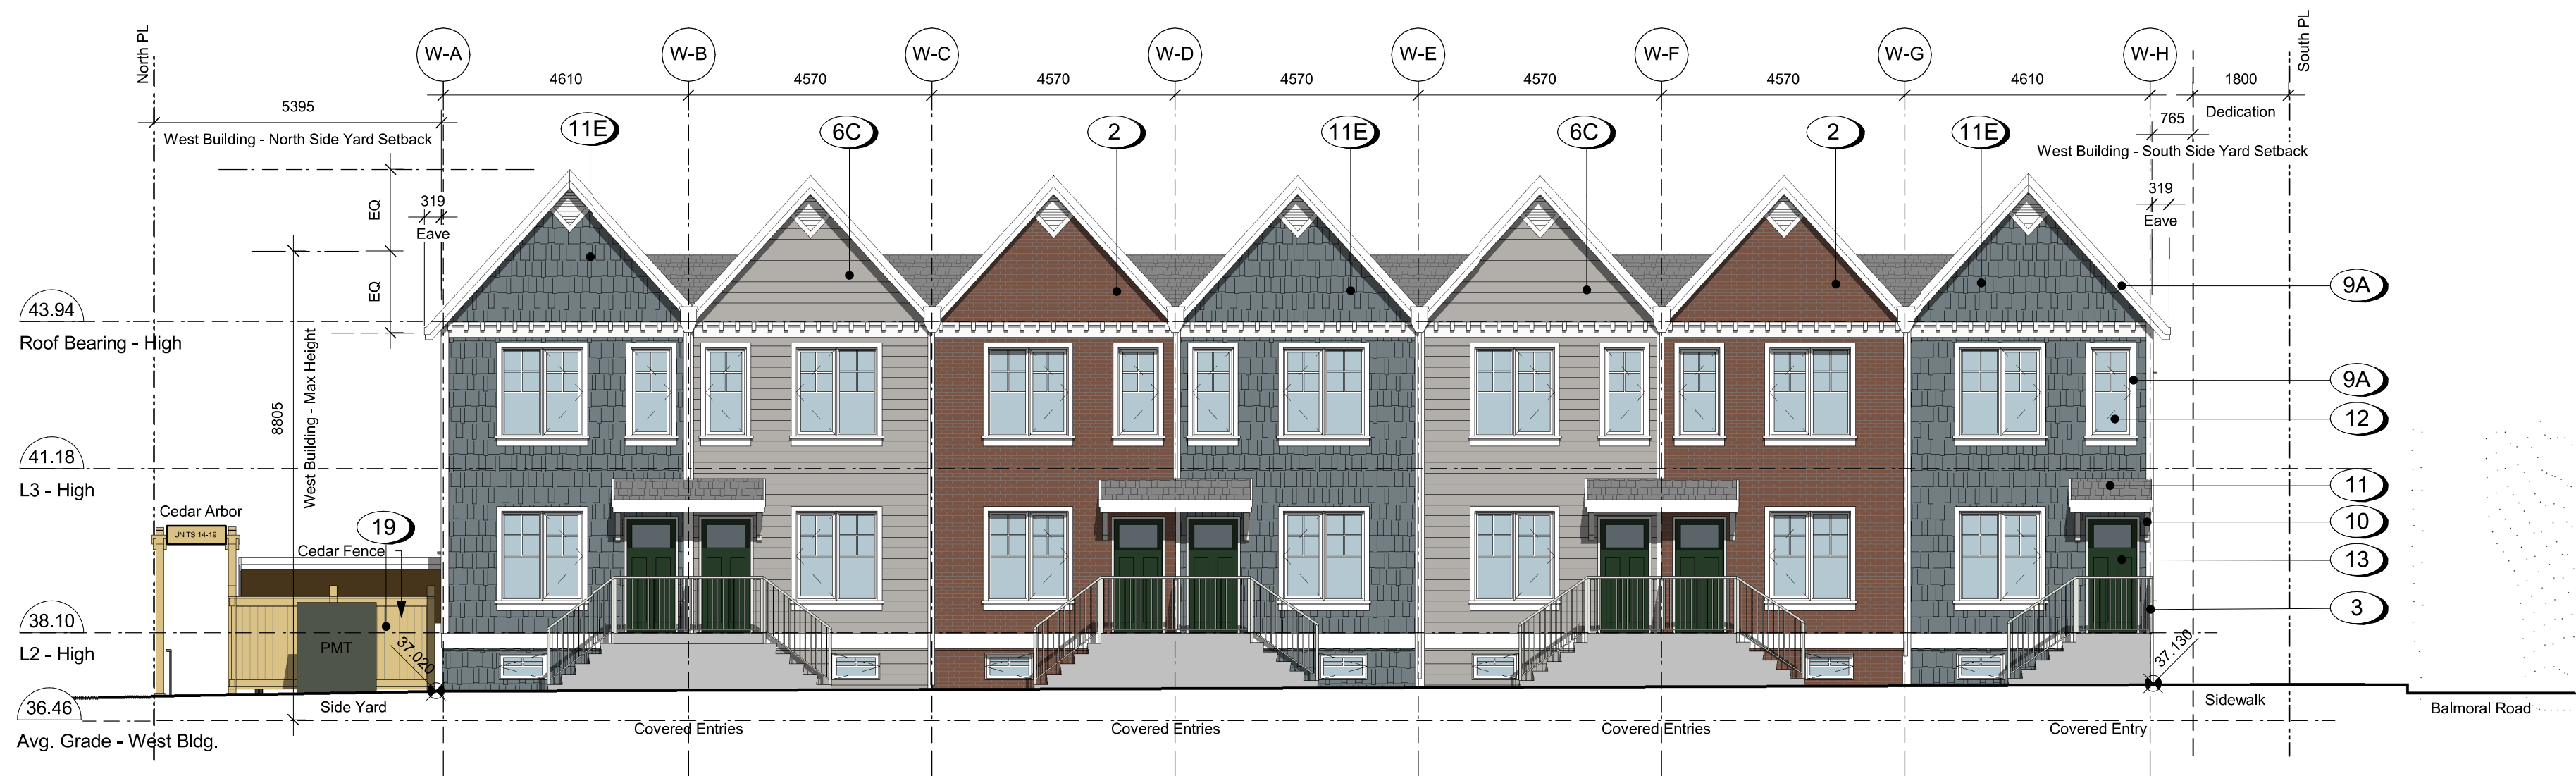


1 West Building - West Elevation  
A301 SCALE: 1 : 100

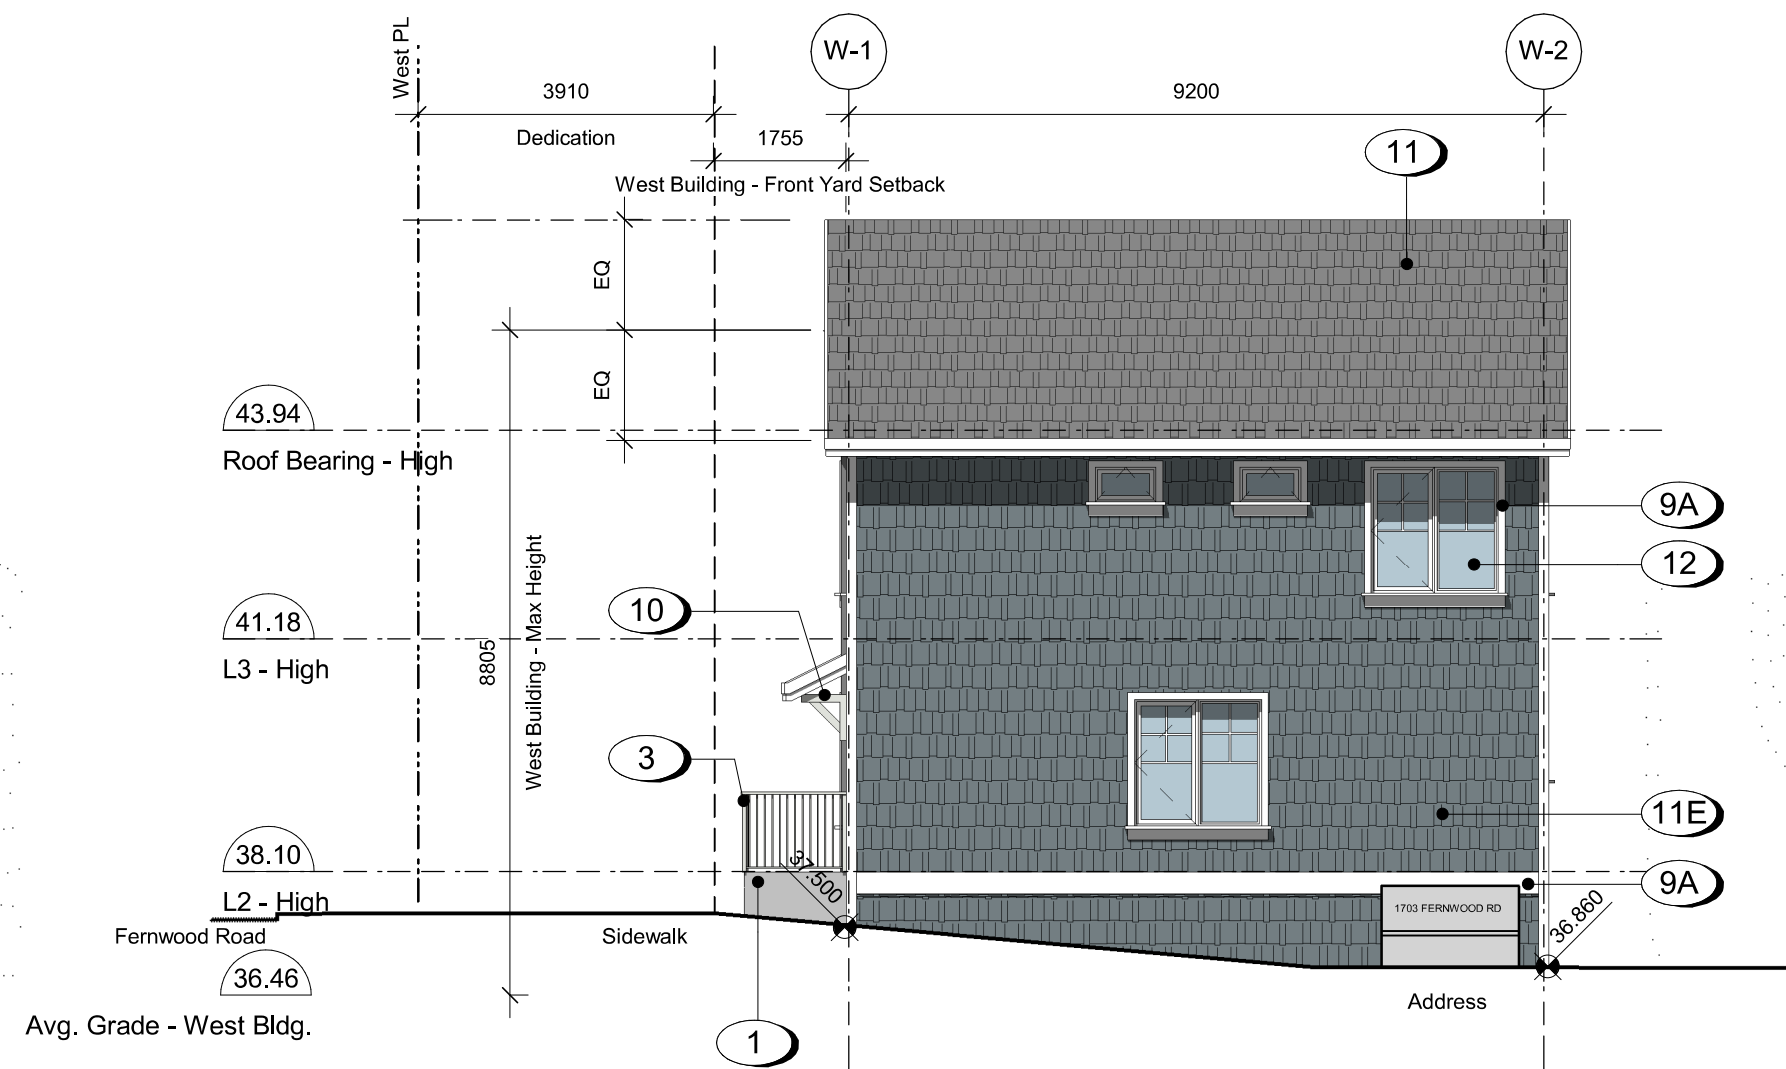

2 West Building - South Elevation  
A301 SCALE: 1 : 100



3 West Building - East Elevation  
A301 SCALE: 1 : 100

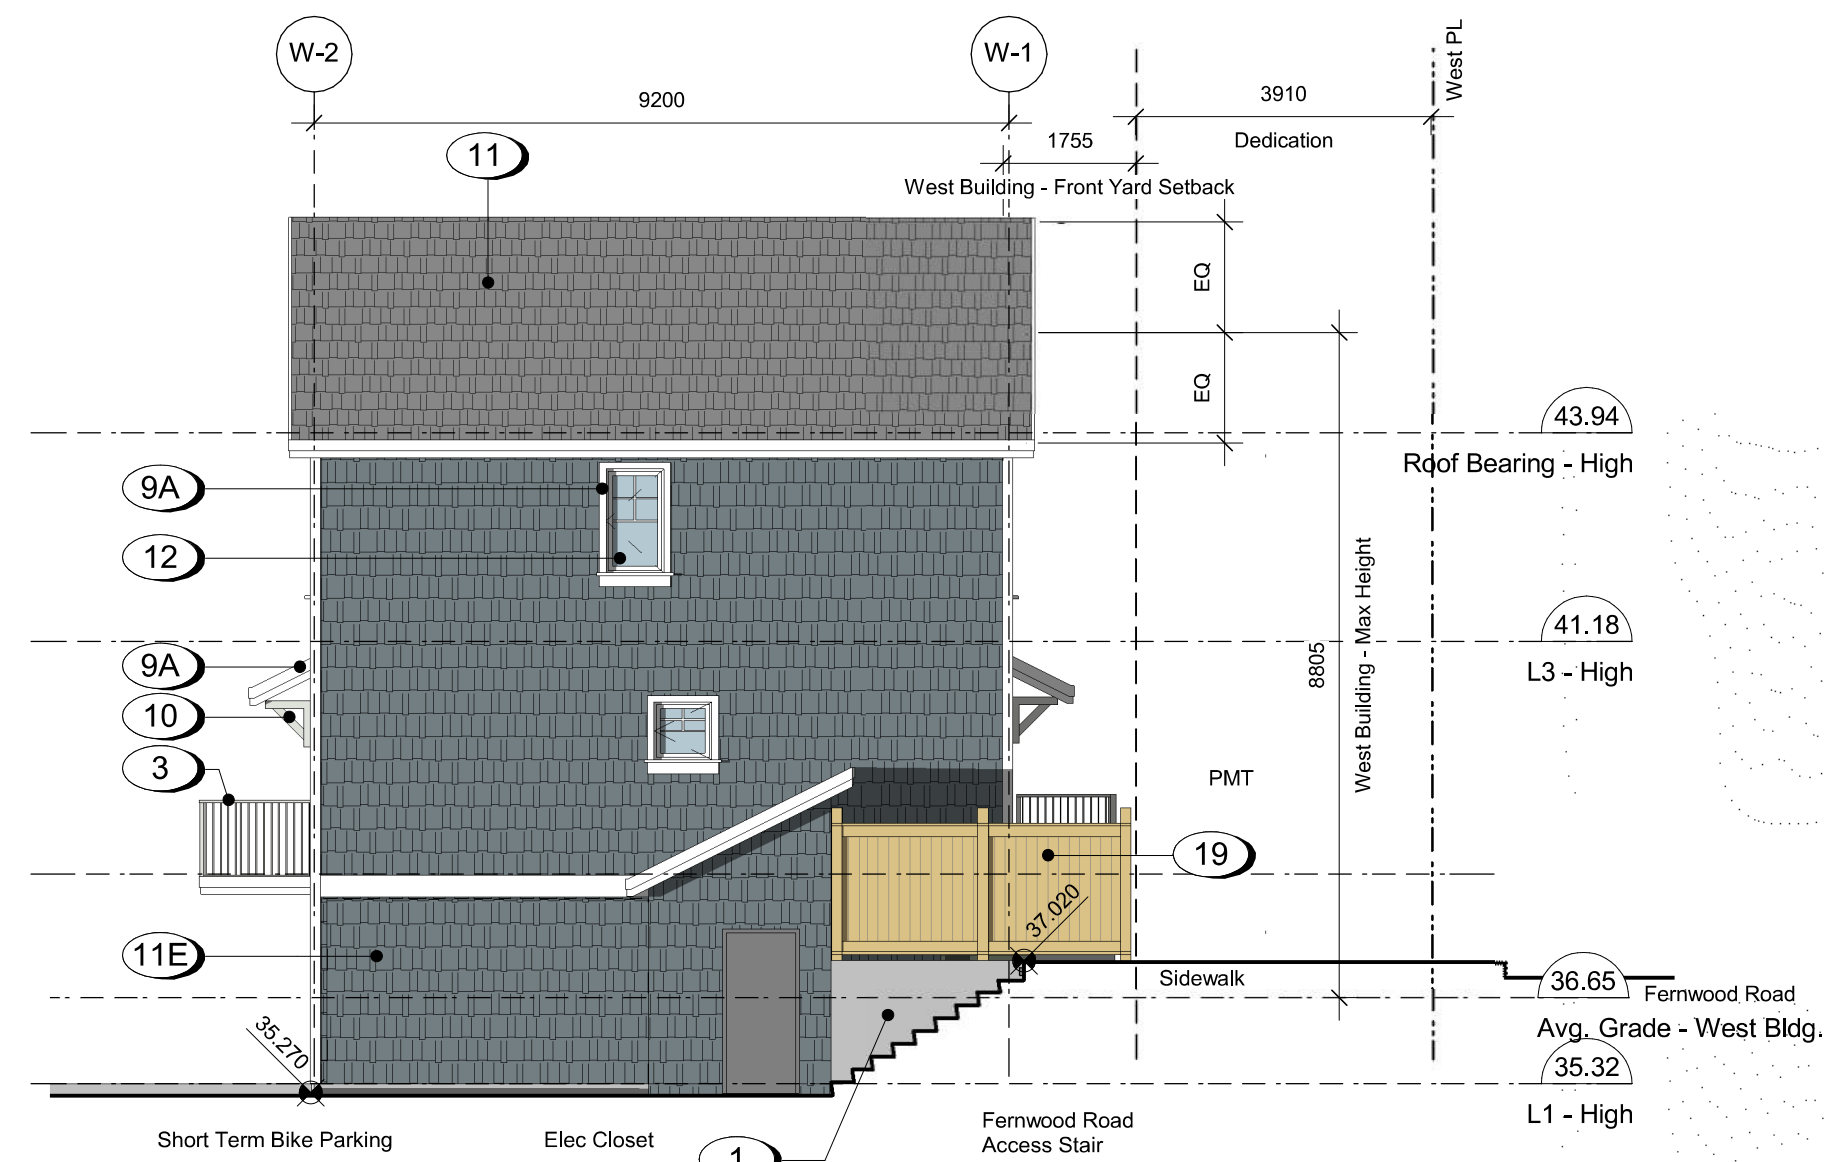

4 West Building - North Elevation  
A301 SCALE: 1 : 100


|      |        |                         |
|------|--------|-------------------------|
| 4    | 250122 | ISSUED FOR DP REVISIONS |
| 2    | 241030 | ISSUED FOR DP REVISIONS |
| Rev. | Date   | Description             |

|          |              |                |              |
|----------|--------------|----------------|--------------|
| Issued   | 2025-01-23   | Description    | DP Documents |
| Drawn By | Author       | Checked By     | Checker      |
| Scale    | As indicated | Project Number | 2404         |

NOTE: All dimensions are shown in millimeters.

Fernwood Road  
Missing Middle  
Townhomes

West Building  
Elevations

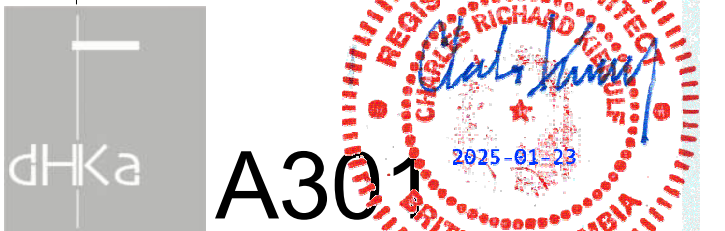

dHk Architects  
Victoria  
977 Fort Street V8V 3K3 T 1-250-658-3367  
Nanaimo  
102-5190 Dublin Way V9T 0H2 T 1-250-585-5810

COPYRIGHT RESERVED, THESE PLANS AND DESIGNS ARE AND AT ALL TIMES REMAIN THE PROPERTY OF dHk ARCHITECTS TO BE USED FOR THE PROJECT SHOWN AND MAY NOT BE REPRODUCED WITHOUT WRITTEN CONSENT



Materials Legend

- Concrete - Smooth Finish, Sealed
- Brick Veneer
- Metal Guard Railing
- Pressure Treated Wood Guard
- Pressure Treated Wood Stair/Decking
- Fibre Cement Lap Siding
- Fibre Cement Shingles
- Fibre Cement Panels
- Fibre Cement Trim
- Canopy w/ Knee Braces
- Asphalt Shingles
- Windows - Prefinished Vinyl w/ Low-E Glazing
- Doors - Painted w/ View Lite
- Doors - Painted Fibreglass Overhead Garage
- Doors - Prefinished Vinyl Slide w/ Low-E Glazing
- Doors - Painted Fibreglass Swing
- Prefinished Rainwater Leader
- Carriage Light
- Fence - Wood, See Landscape
- Fence - Metal Picket, See Landscape

Colour Legend

- Arctic White
- Night Gray
- Pearl Gray
- Gray Slate
- Boothbay Blue

|      |        |                         |
|------|--------|-------------------------|
| 4    | 250122 | ISSUED FOR DP REVISIONS |
| 2    | 241030 | ISSUED FOR DP REVISIONS |
| Rev. | Date   | Description             |

| Issued   | 2025-01-23   | Description    | DP Documents |
|----------|--------------|----------------|--------------|
| Drawn By | Author       | Checked By     | Checker      |
| Scale    | As indicated | Project Number | 2404         |

NOTE: All dimensions are shown in millimeters.

Fernwood Road  
Missing Middle  
Townhomes



South Building  
Elevations

dHka A302

REGISTERED ARCHITECT  
RICHARD J. KARCH  
2025-01-23  
BRITISH COLUMBIA

dHKarchitects  
Victoria  
977 Fort Street V8V 3K3 T 1-250-658-3367  
Nanaimo  
102-5190 Dublin Way V9T 0H2 T 1-250-585-5810

COPYRIGHT RESERVED, THESE PLANS AND DESIGNS ARE AND AT ALL TIMES REMAIN THE PROPERTY OF dHKARCHITECTS TO BE USED FOR THE PROJECT SHOWN AND MAY NOT BE REPRODUCED WITHOUT WRITTEN CONSENT

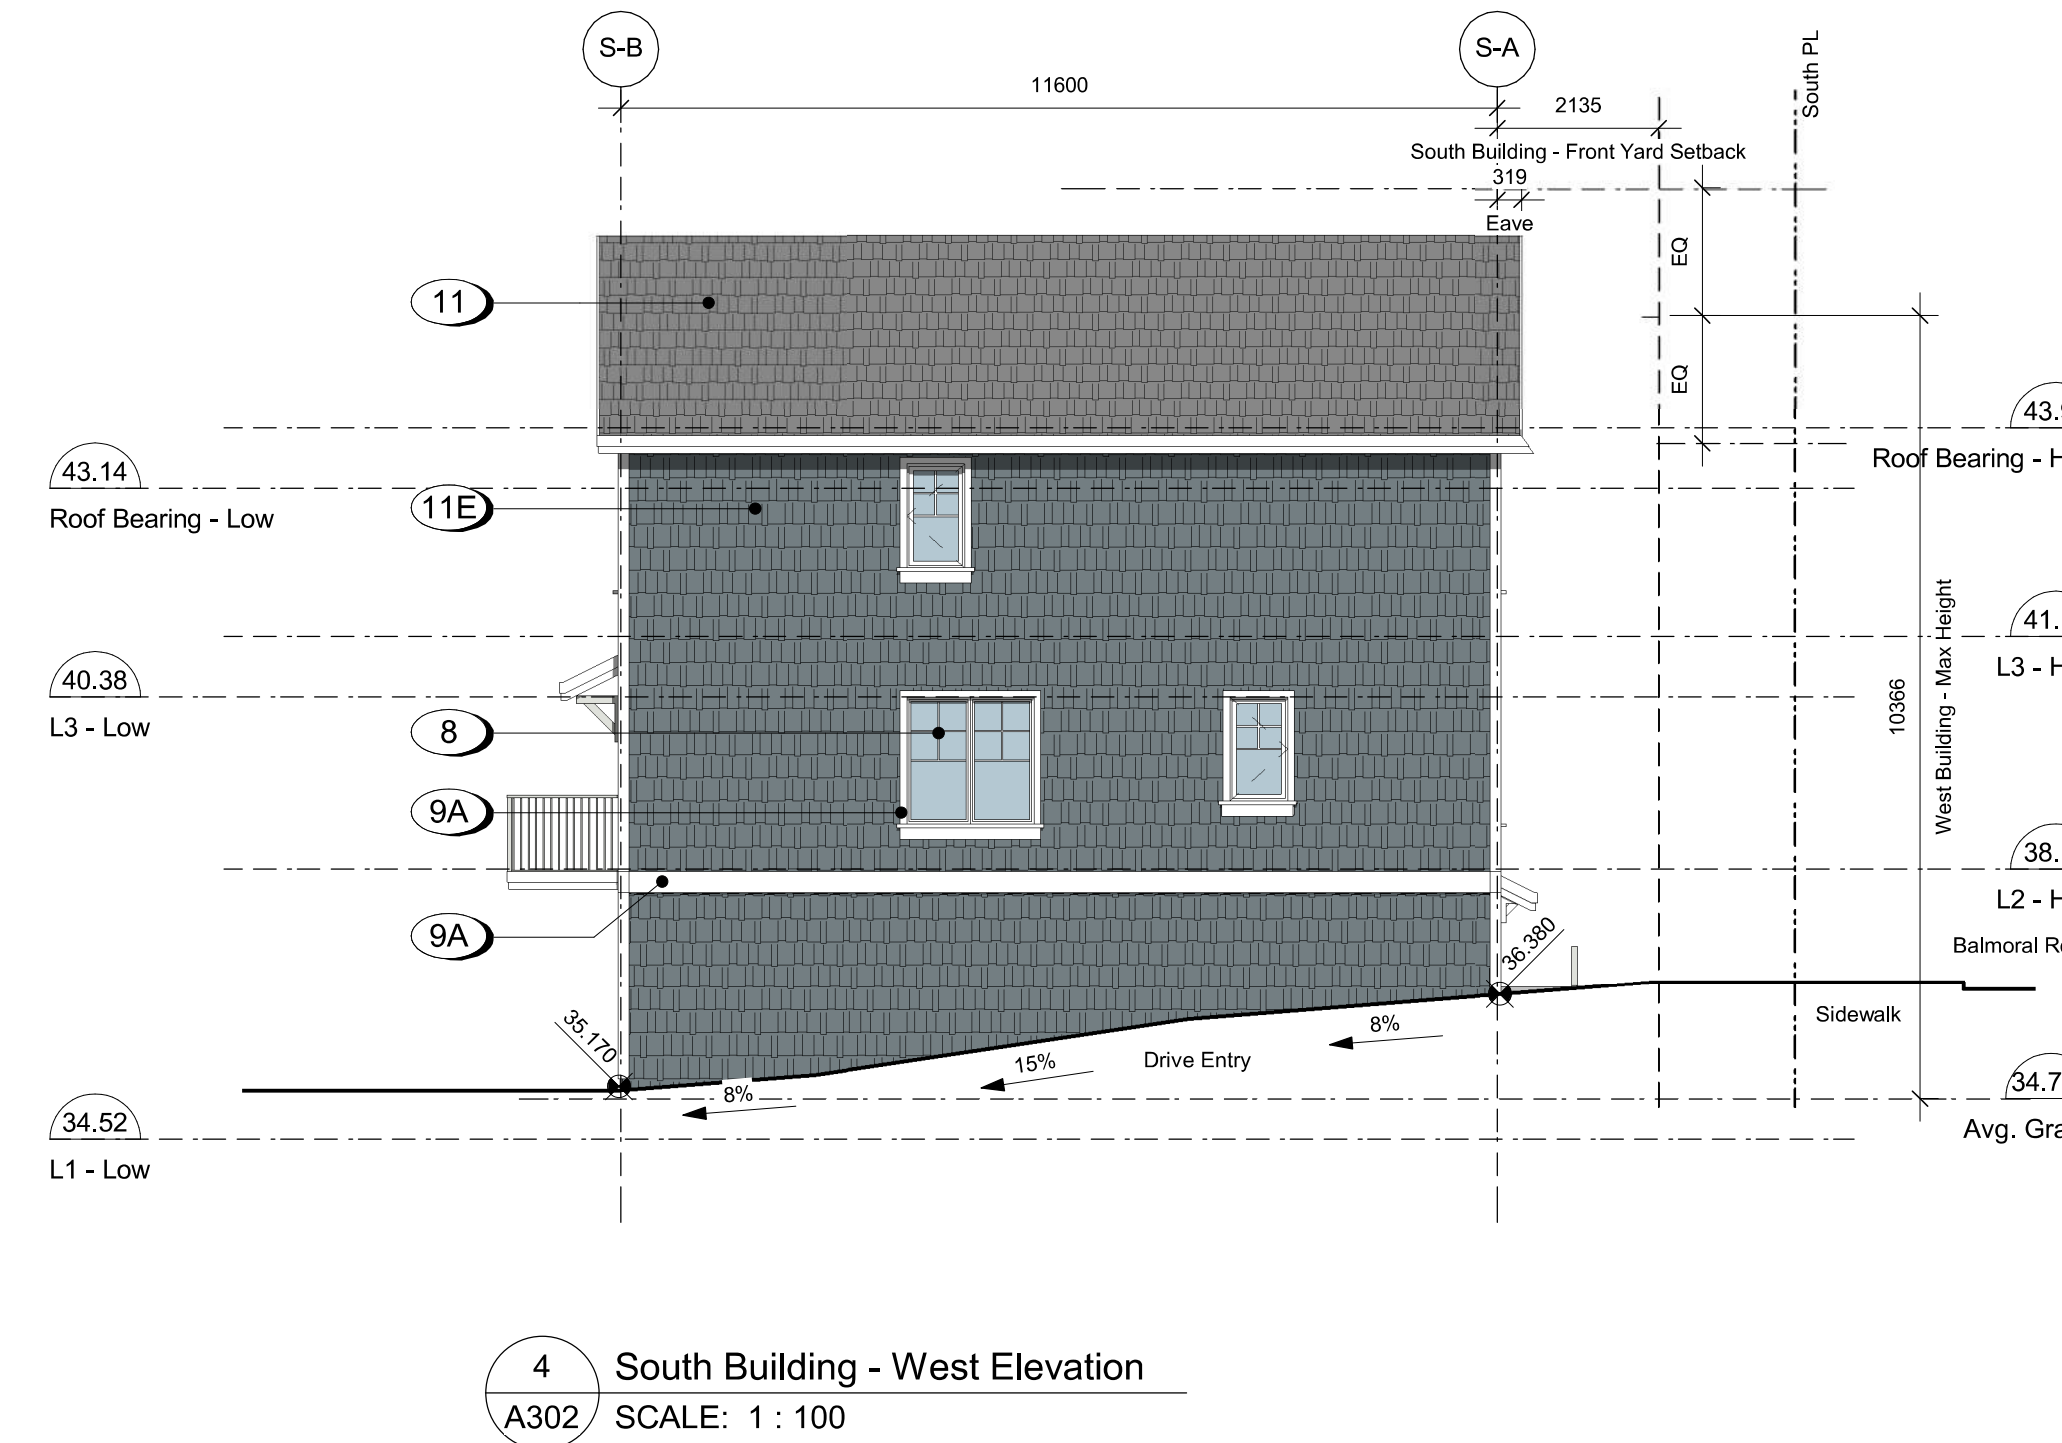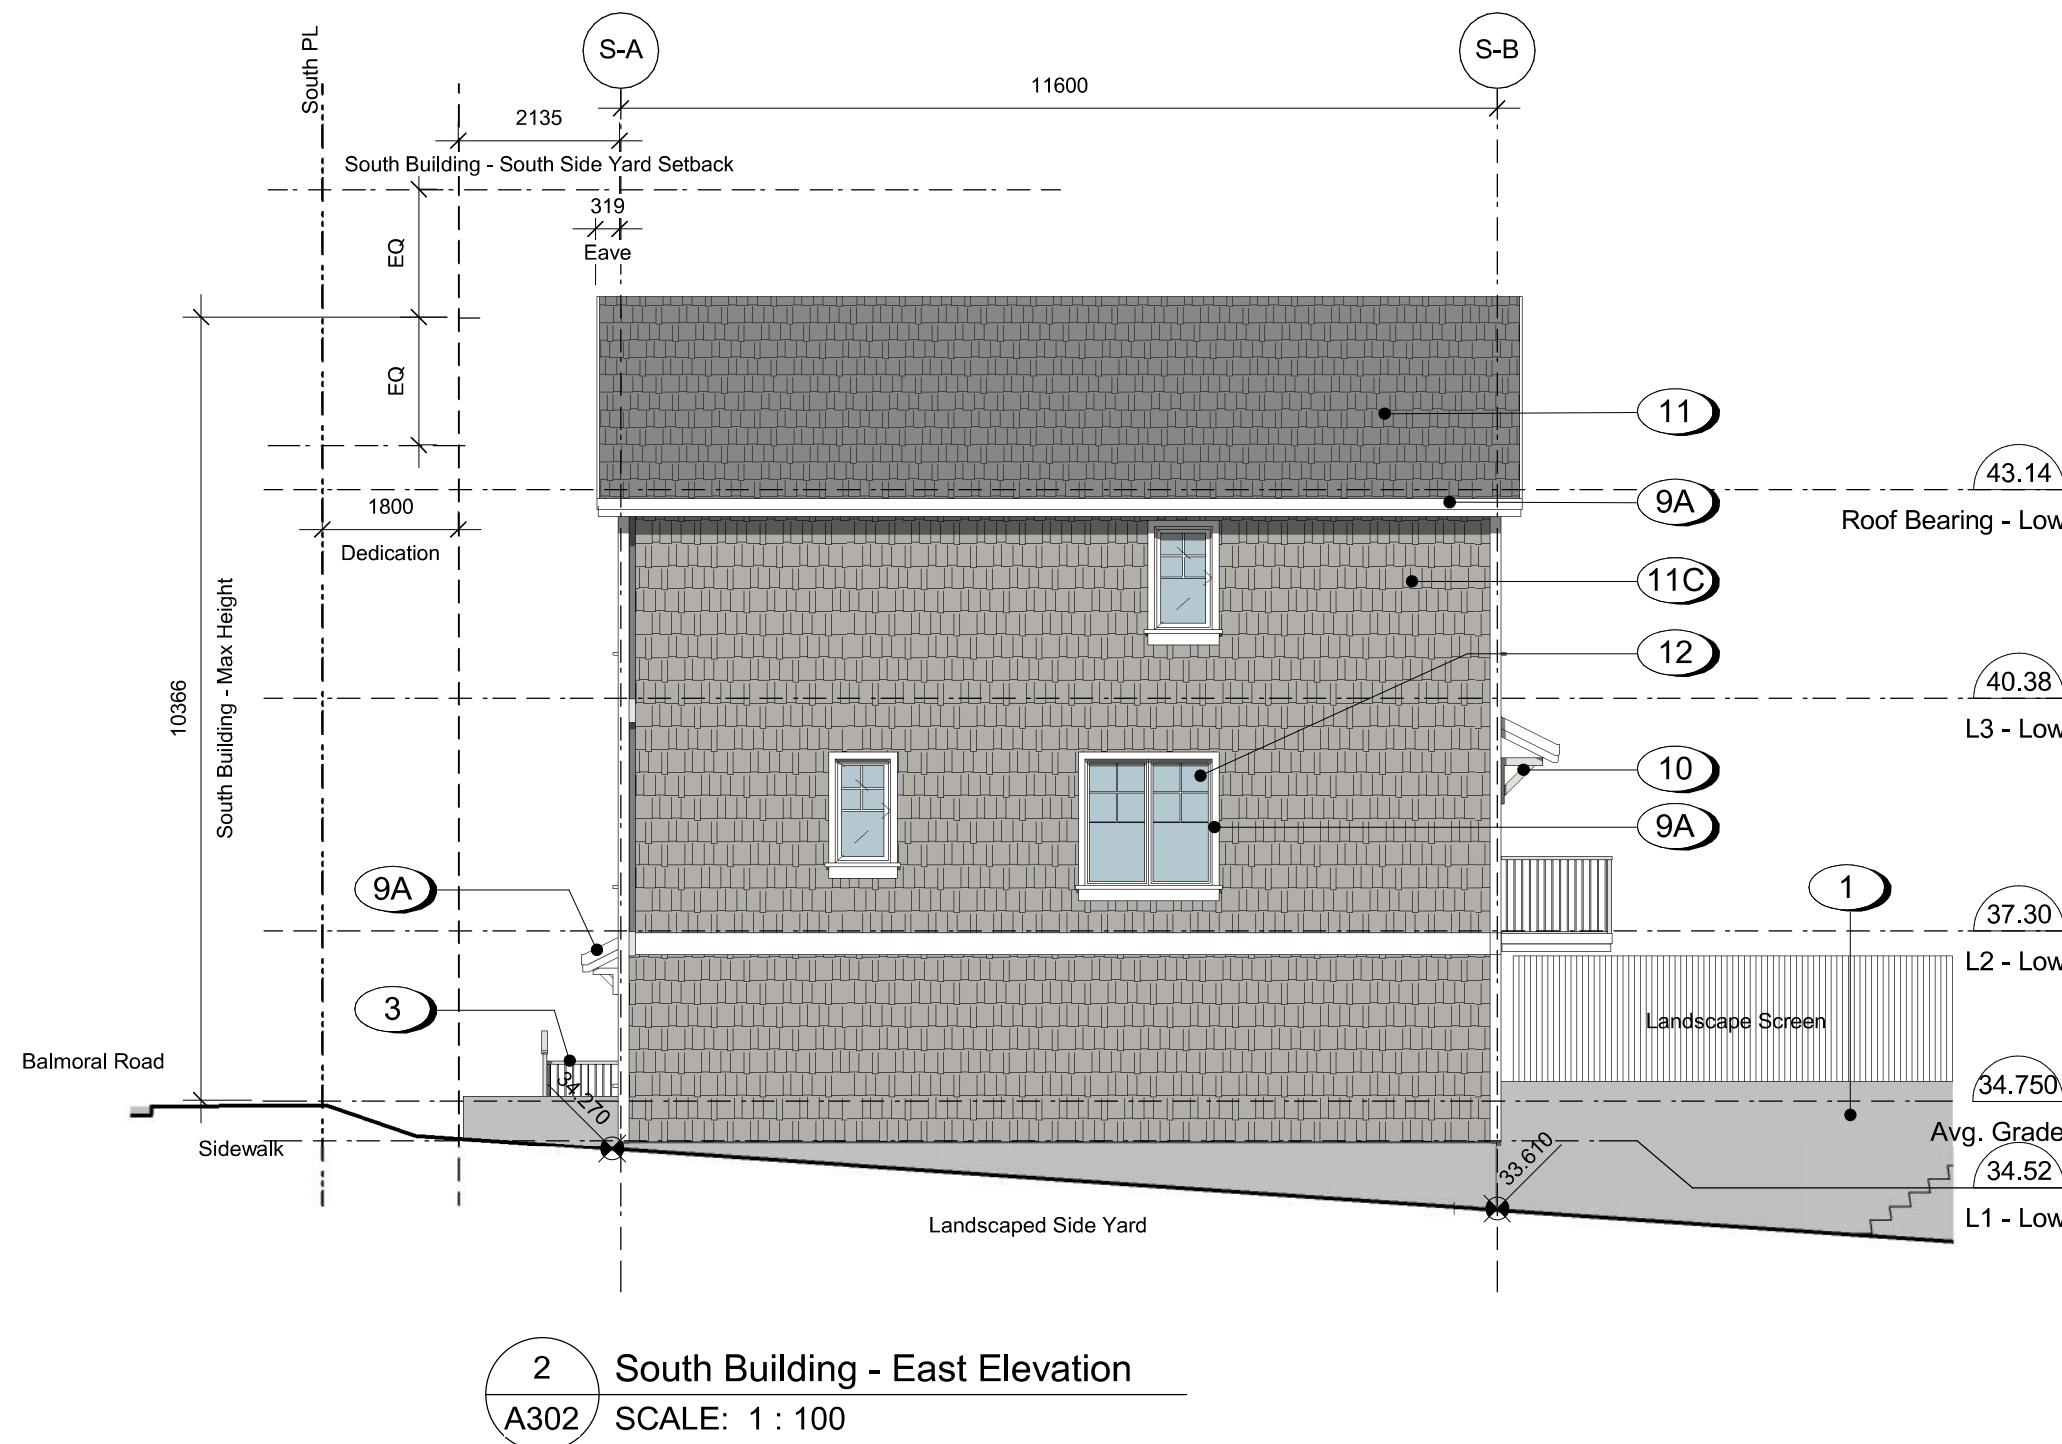





Materials Legend

- Concrete - Smooth Finish, Sealed
- Brick Veneer
- Metal Guard Railing
- Pressure Treated Wood Guard
- Pressure Treated Wood Stair/Decking
- Fibre Cement Lap Siding
- Fibre Cement Shingles
- Fibre Cement Panels
- Fibre Cement Trim
- Canopy w/ Knee Braces
- Asphalt Shingles
- Windows - Prefinished Vinyl w/ Low-E Glazing
- Doors - Painted w/ View Lite
- Doors - Painted Fibreglass Overhead Garage
- Doors - Prefinished Vinyl Slide w/ Low-E Glazing
- Doors - Painted Fibreglass Swing
- Prefinished Rainwater Leader
- Carriage Light
- Fence - Wood, See Landscape
- Fence - Metal Picket, See Landscape

Colour Legend

- Arctic White
- Night Gray
- Pearl Gray
- Gray Slate
- Boothbay Blue

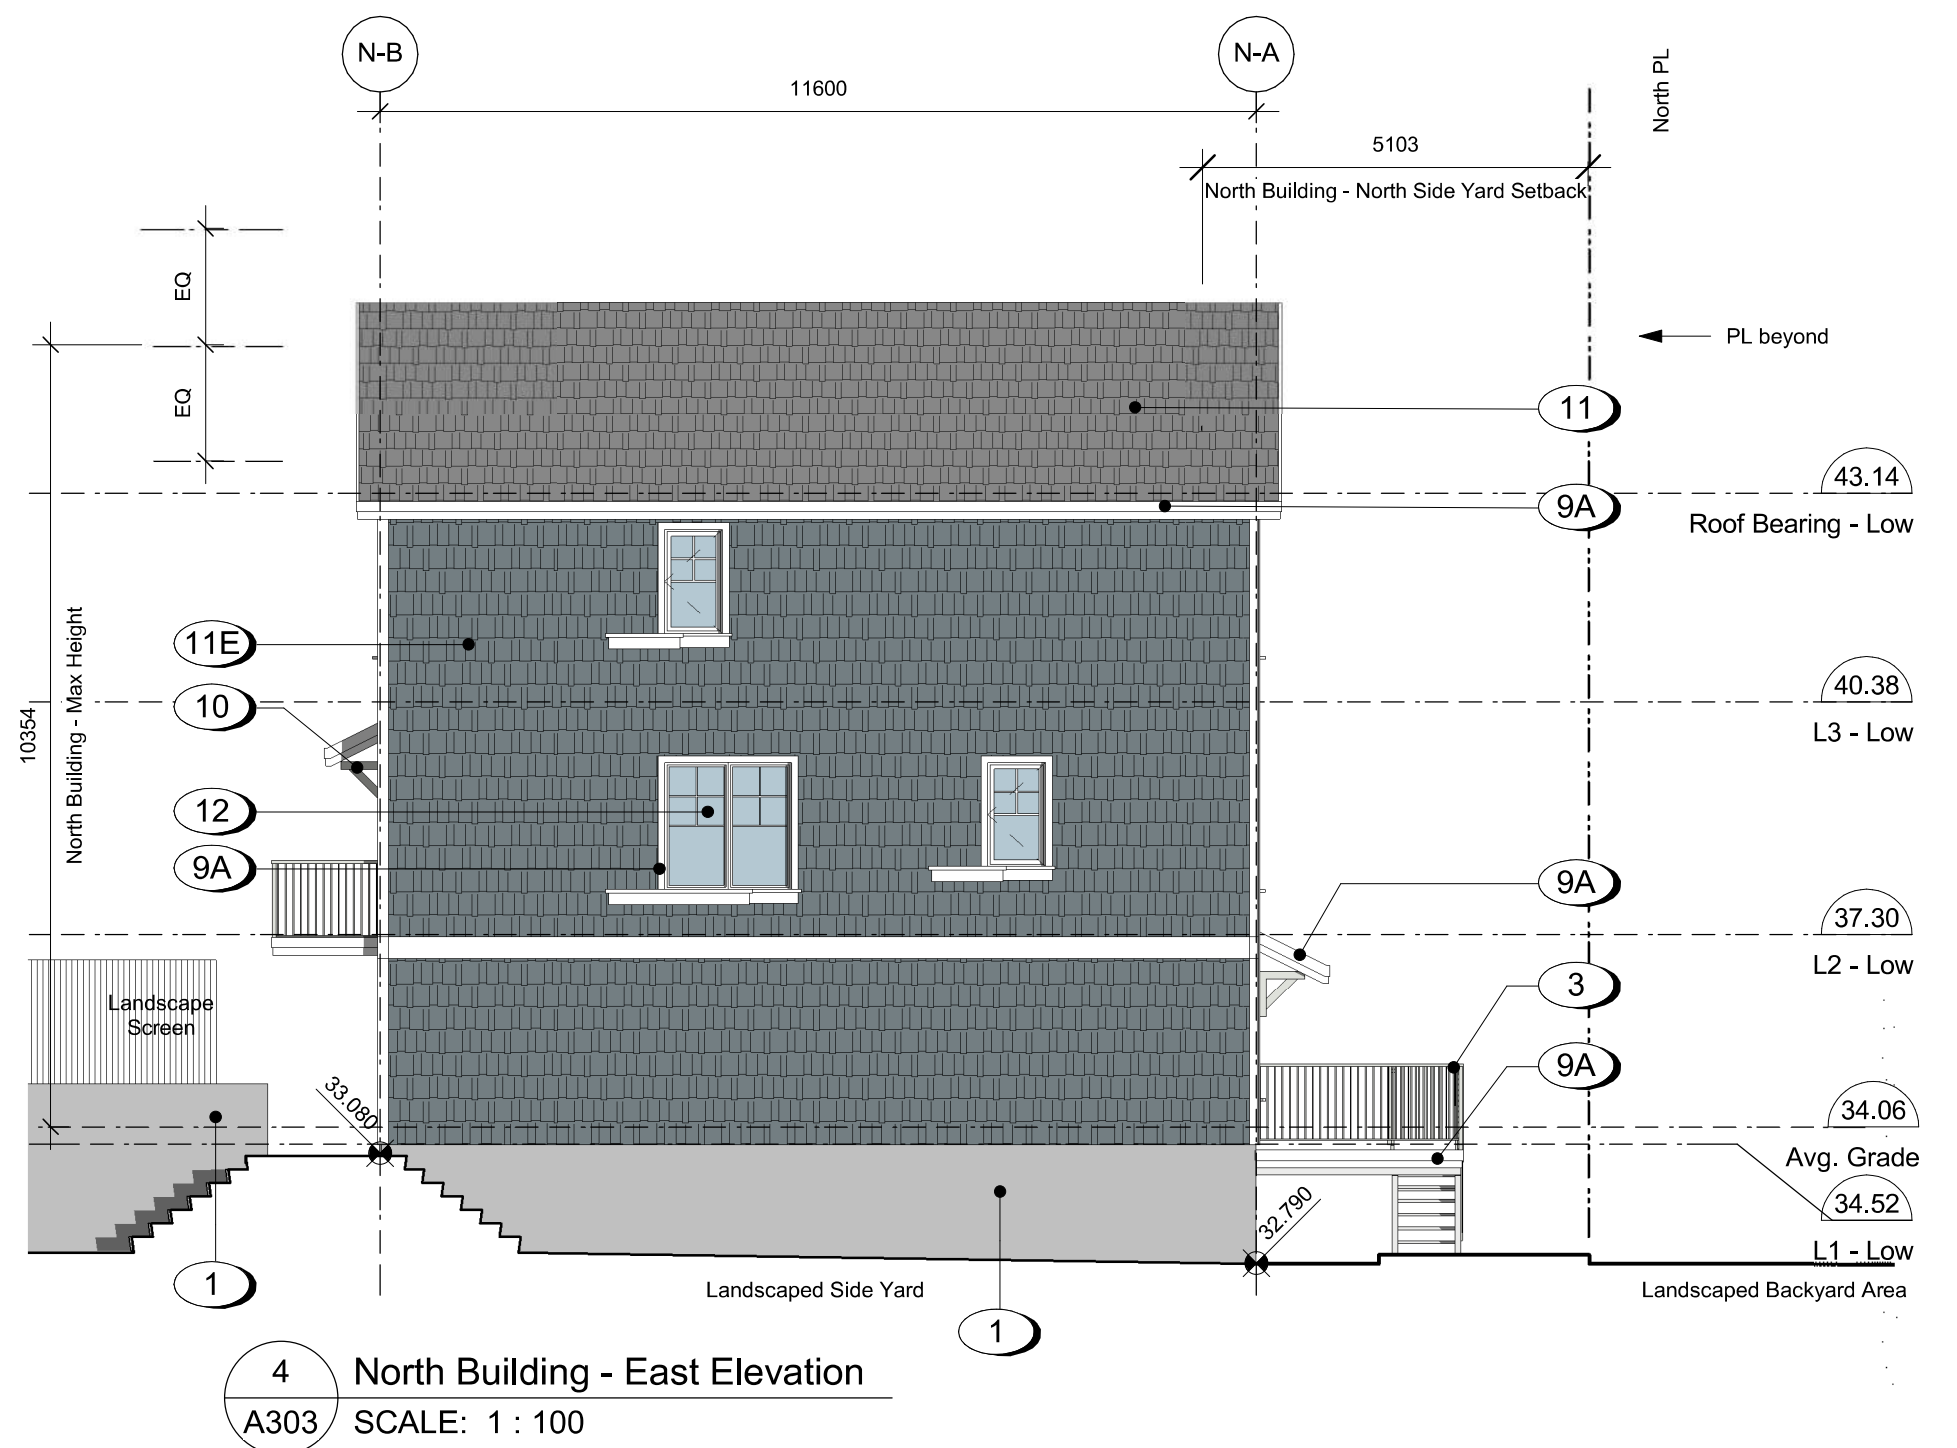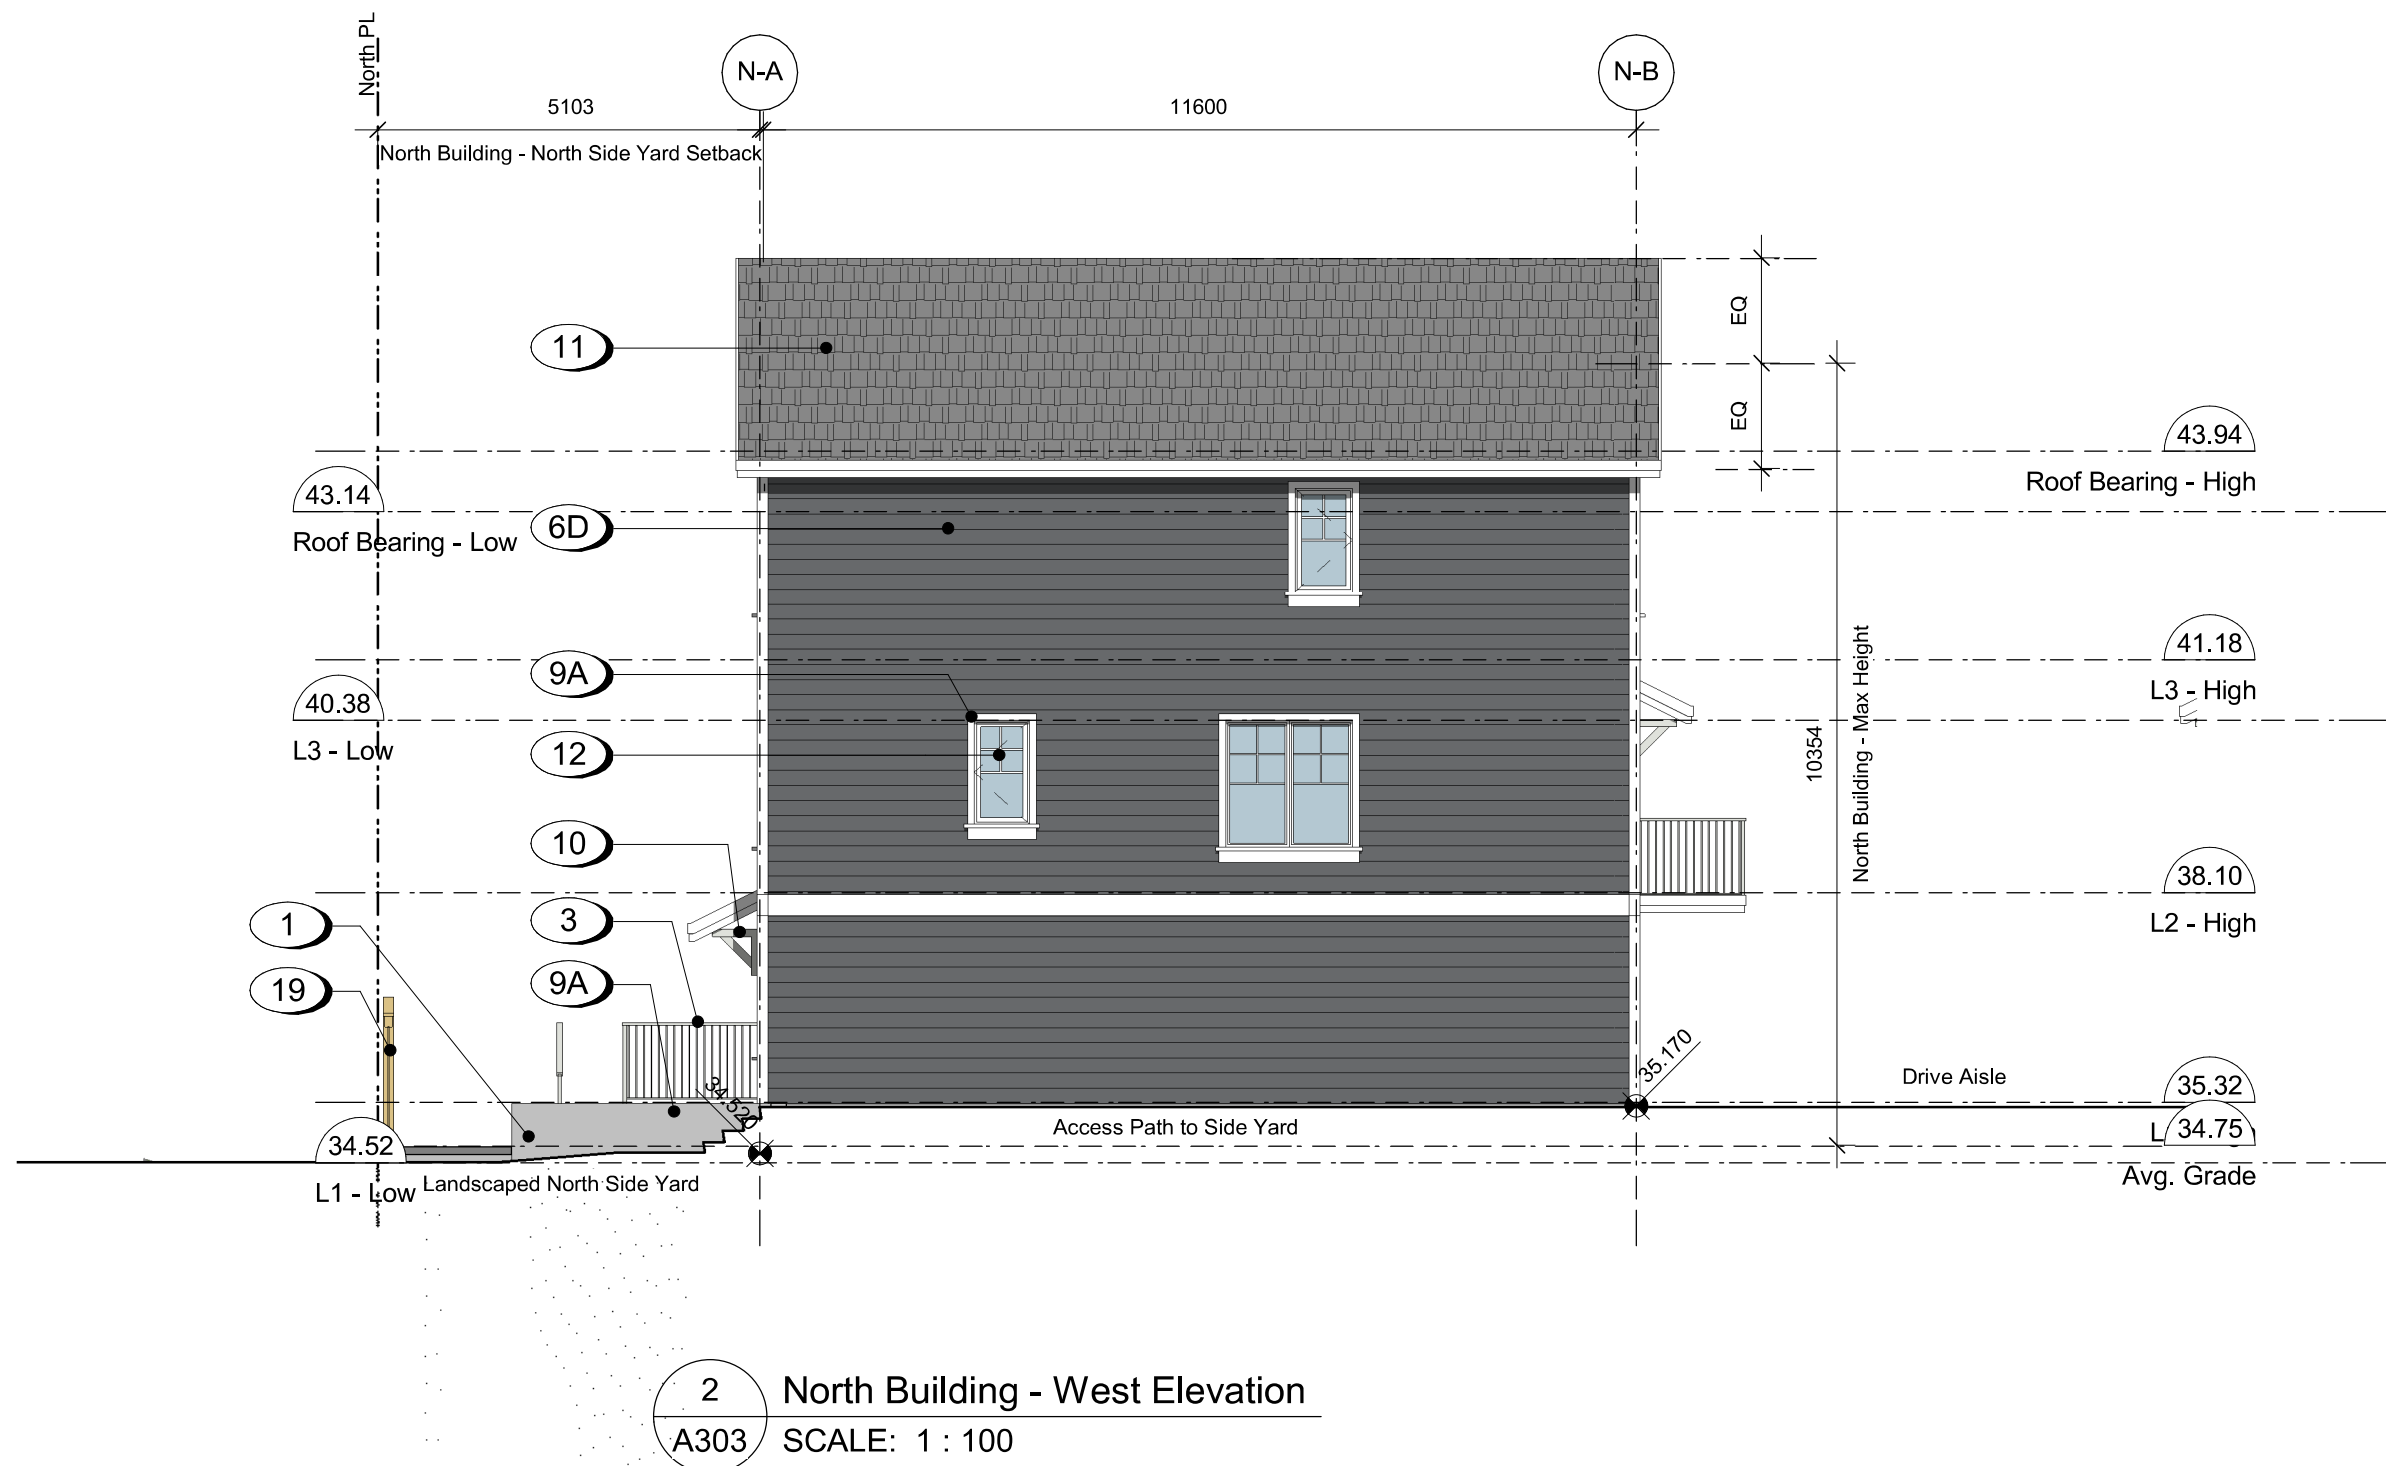


|      |        |                         |
|------|--------|-------------------------|
| 4    | 250122 | ISSUED FOR DP REVISIONS |
| 2    | 241030 | ISSUED FOR DP REVISIONS |
| Rev. | Date   | Description             |

| Issued   | 2025-01-23   | Description    | DP Documents |
|----------|--------------|----------------|--------------|
| Drawn By | Author       | Checked By     | Checker      |
| Scale    | As indicated | Project Number | 2404         |

NOTE: All dimensions are shown in millimeters.


Fernwood Road  
Missing Middle  
Townhomes

North Building  
Elevations

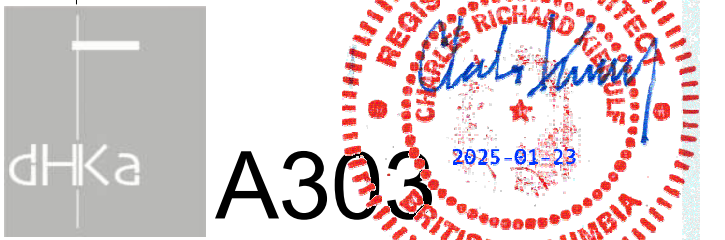


dHk Architects  
Victoria  
977 Fort Street V8V 3K3 T 1-250-658-3367  
Nanaimo  
102-5190 Dublin Way V9T 0H2 T 1-250-585-5810  
COPYRIGHT RESERVED, THESE PLANS AND DESIGNS ARE AND AT ALL TIMES REMAIN  
THE PROPERTY OF dHk ARCHITECTS TO BE USED FOR THE PROJECT SHOWN AND  
MAY NOT BE REPRODUCED WITHOUT WRITTEN CONSENT



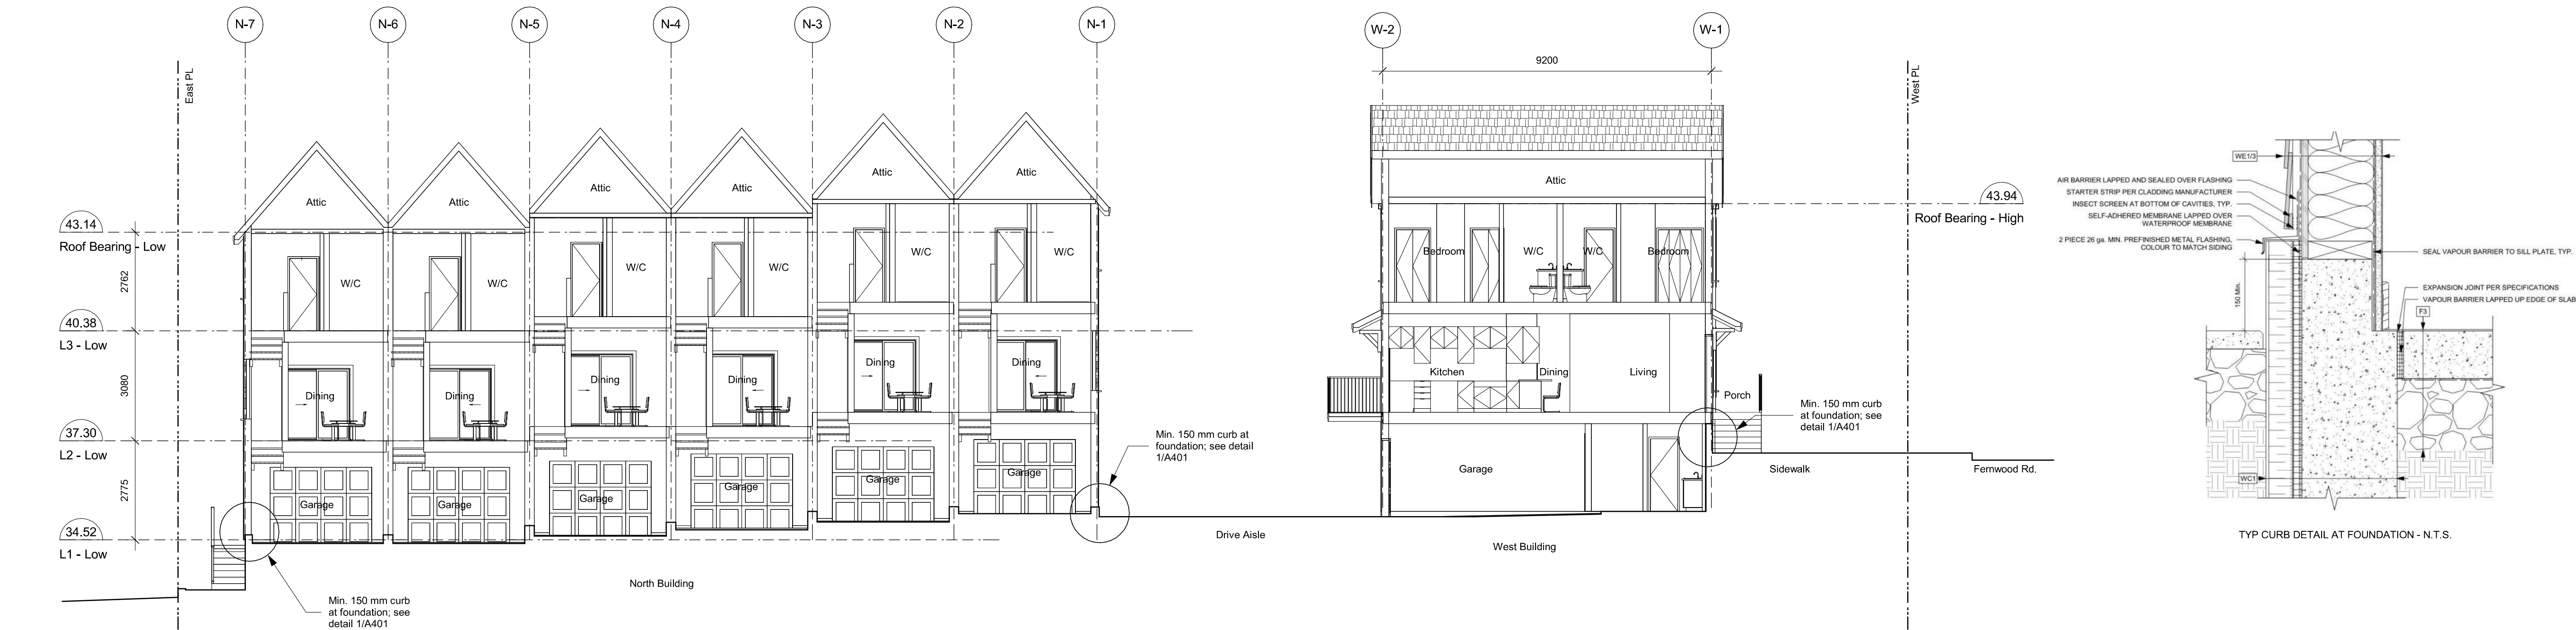

1 Building Section A - West and North Buildings, Typ  
A401 SCALE: 1 : 100

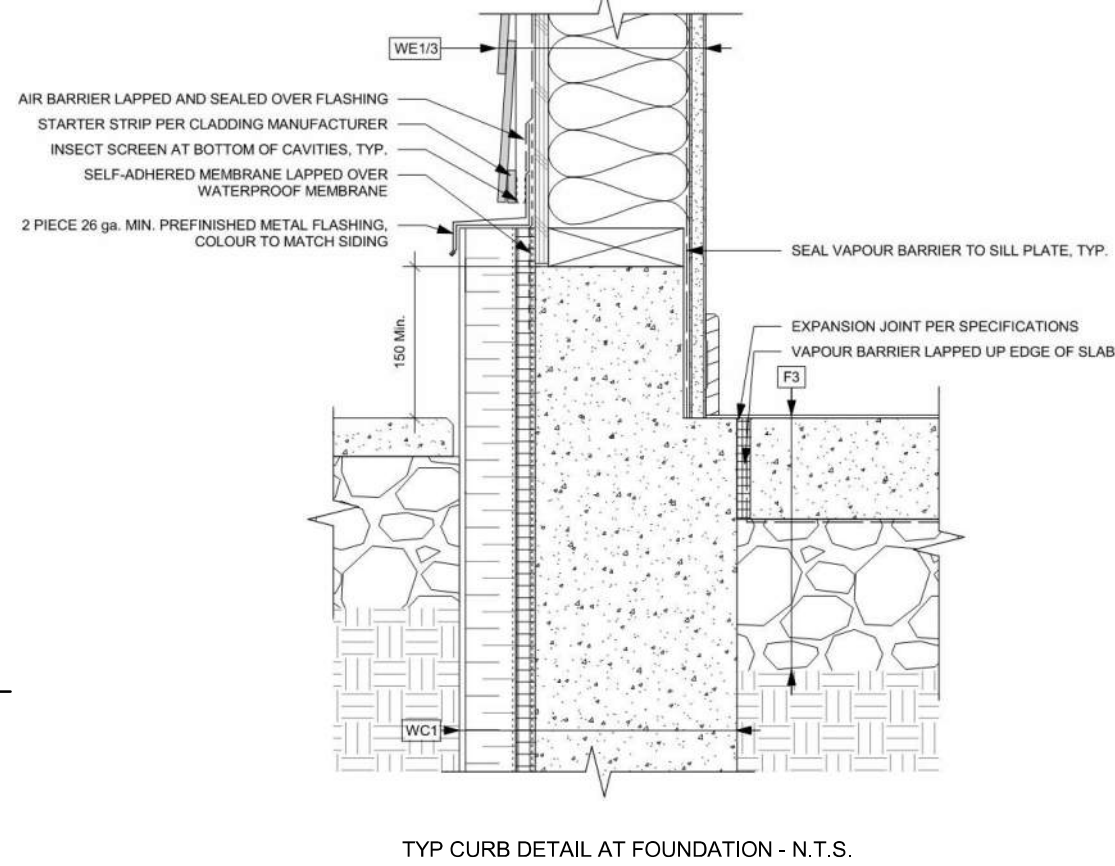

|      |        |                         |
|------|--------|-------------------------|
| 2    | 241030 | ISSUED FOR DP REVISIONS |
| Rev. | Date   | Description             |

|          |            |                |              |
|----------|------------|----------------|--------------|
| Issued   | 2025-01-23 | Description    | DP Documents |
| Drawn By | Author     | Checked By     | Checker      |
| Scale    | 1 : 100    | Project Number | 2404         |

NOTE: All dimensions are shown in millimeters.

Fernwood Road  
Missing Middle  
Townhomes

Building Sections


dHka

A401


dHKarchitects  
Victoria  
977 Fort Street  
Nanaimo  
102-5190 Dublin Way  
V8V 3K3  
T 1-250-658-3367  
V9T 0H2  
T 1-250-585-5810

COPYRIGHT RESERVED, THESE PLANS AND DESIGNS ARE AND AT ALL TIMES REMAIN THE PROPERTY OF dHKARCHITECTS TO BE USED FOR THE PROJECT SHOWN AND MAY NOT BE REPRODUCED WITHOUT WRITTEN CONSENT




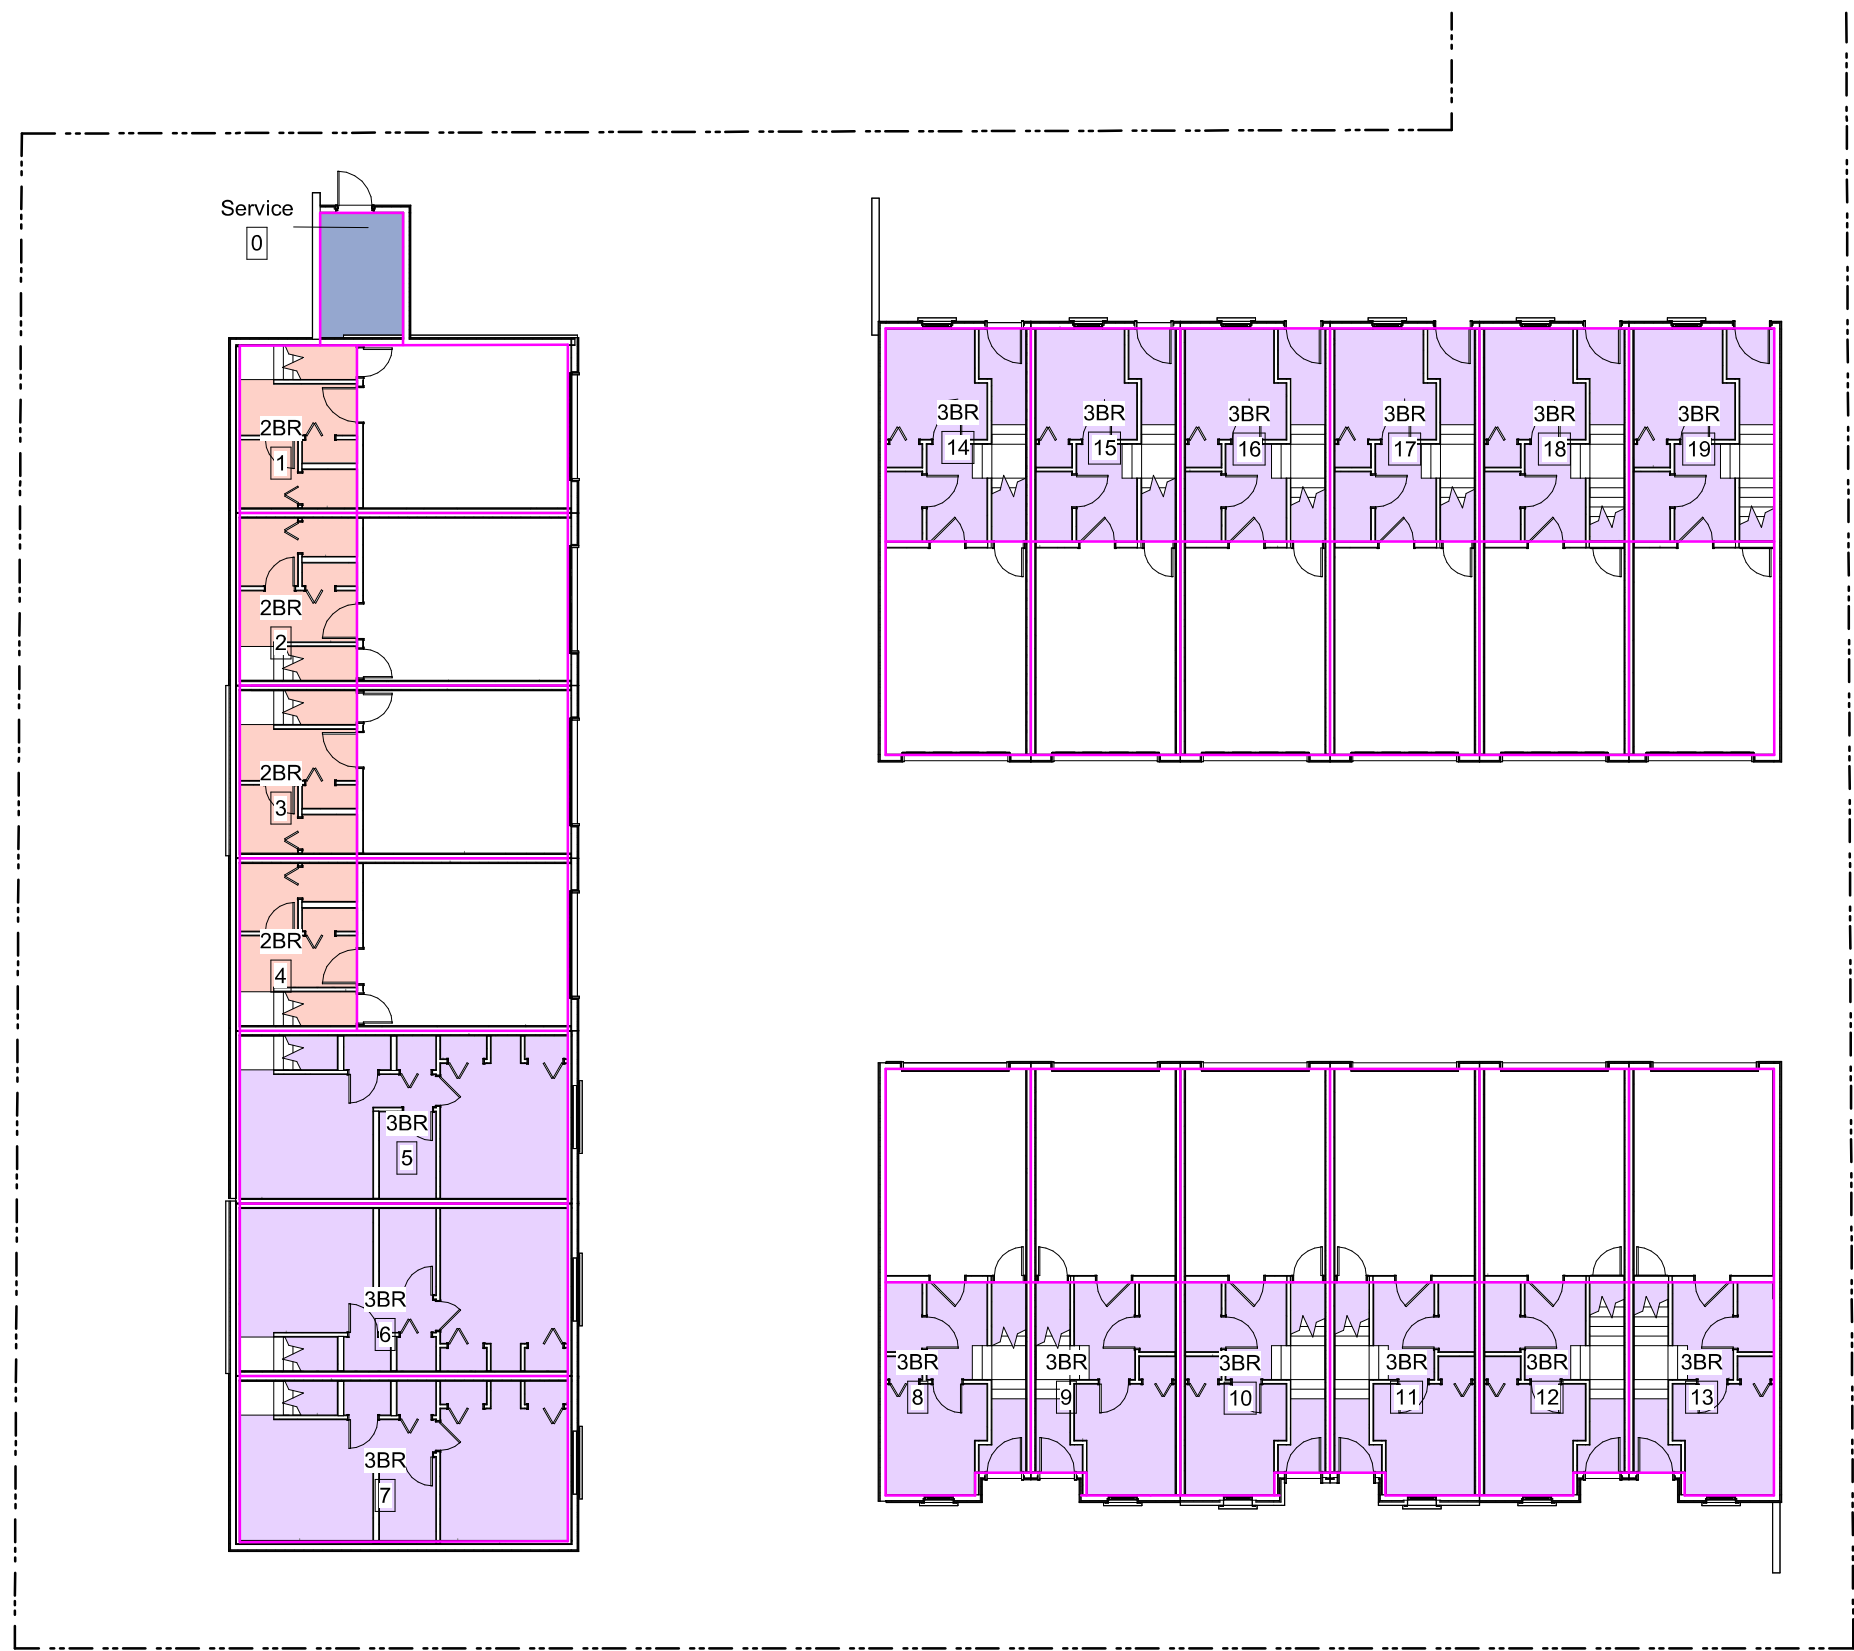

1 Level 1 Areas  
A900 SCALE: 1 : 200

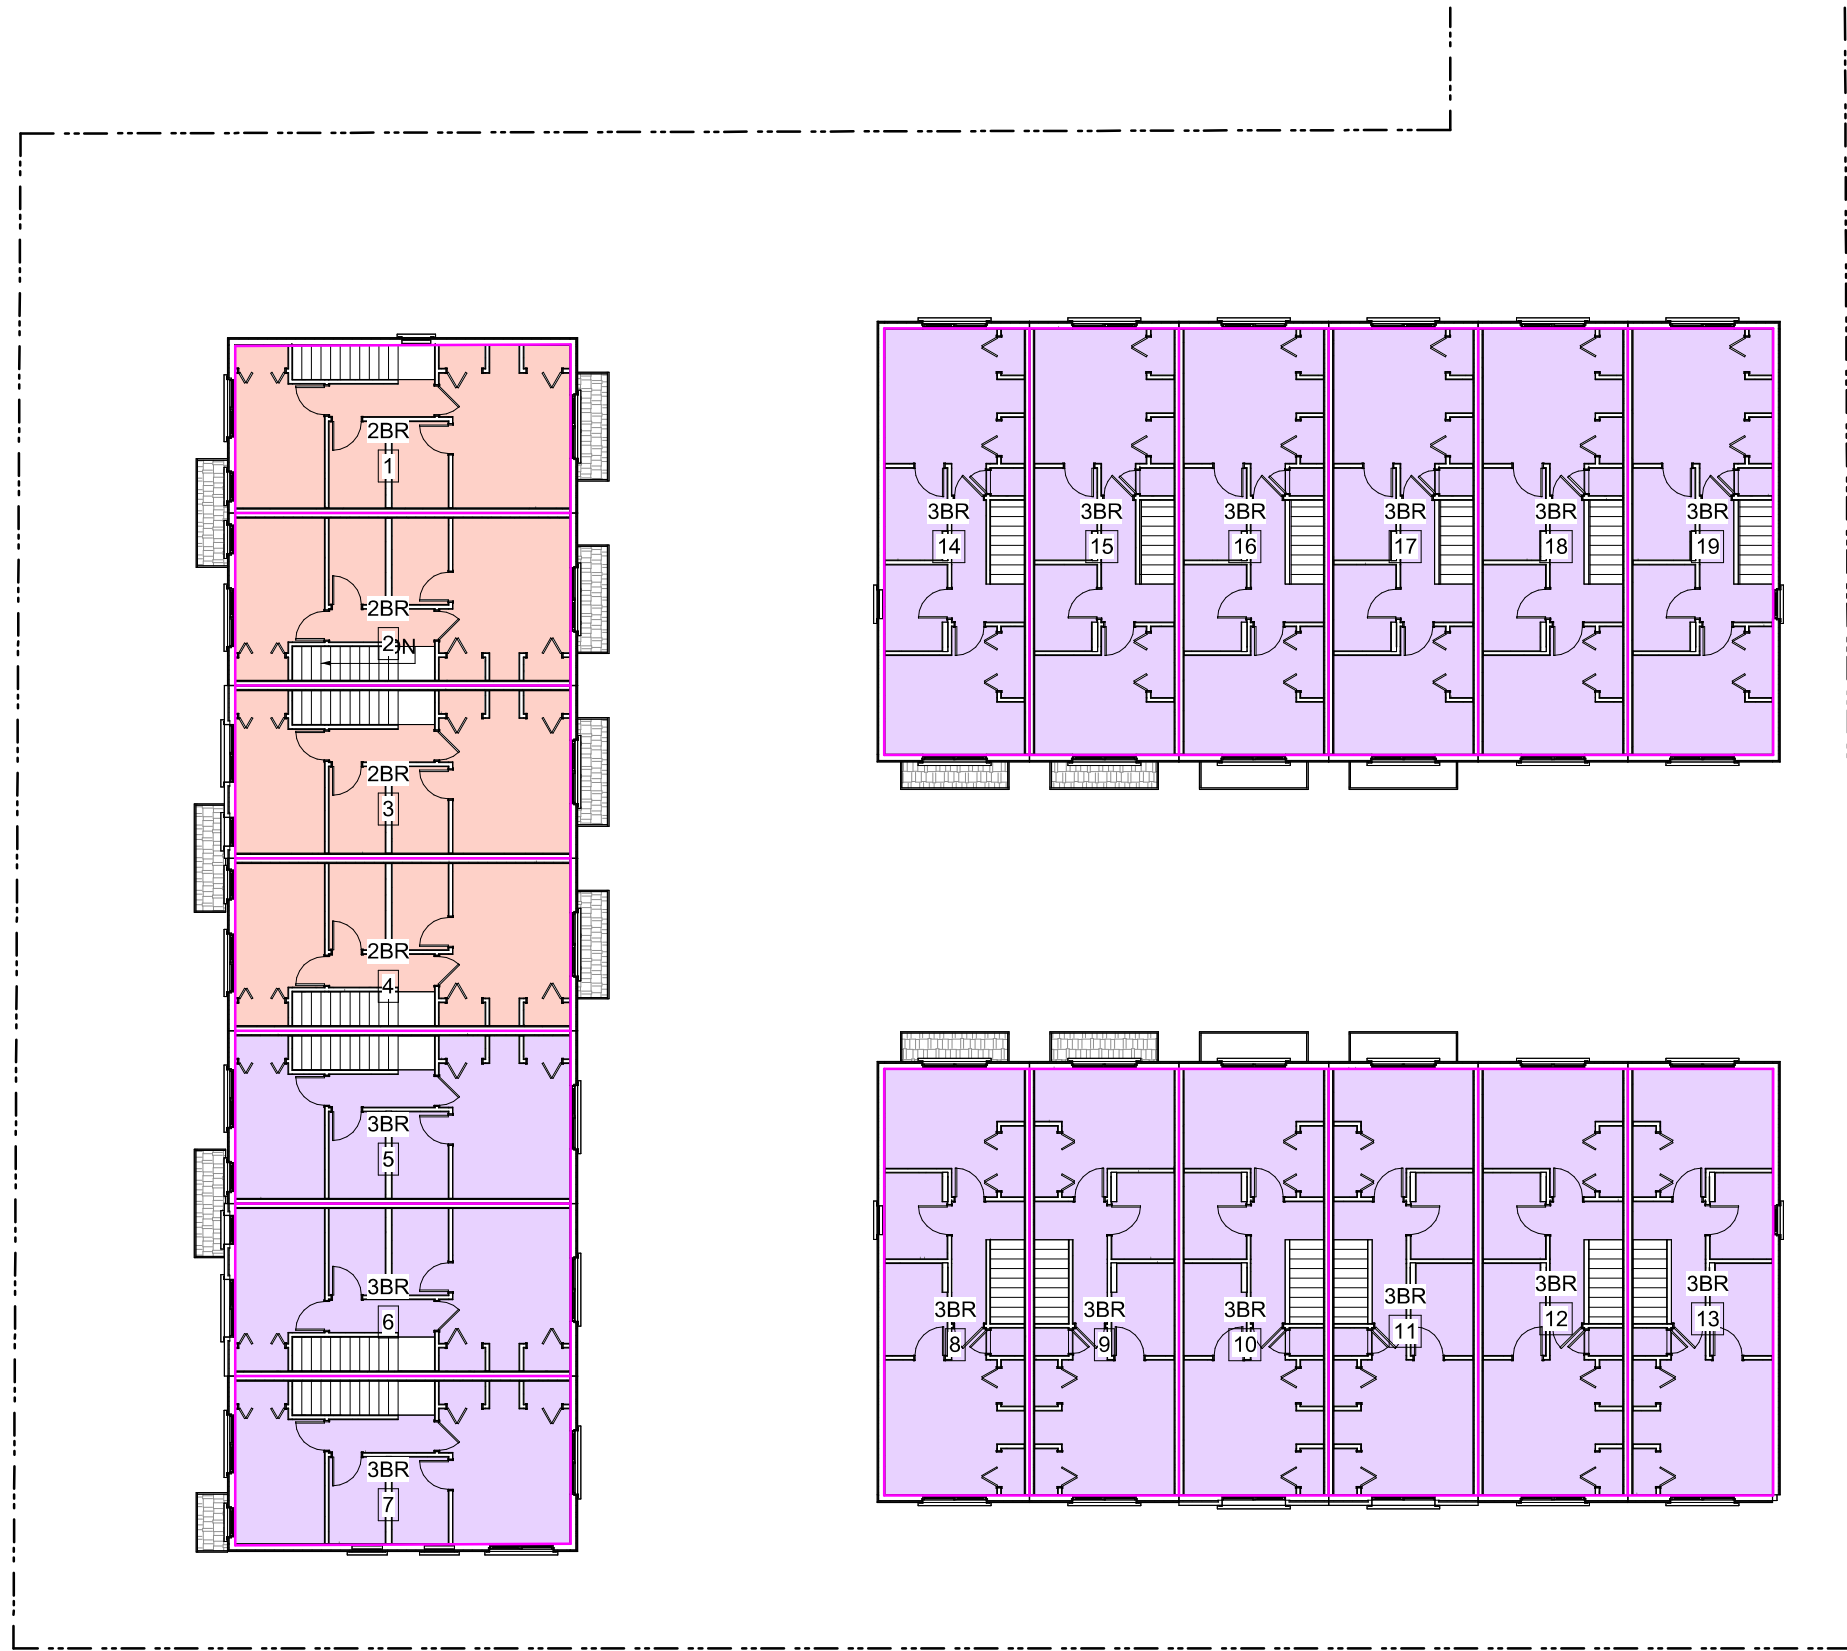

3 Level 3 Areas  
A900 SCALE: 1 : 200

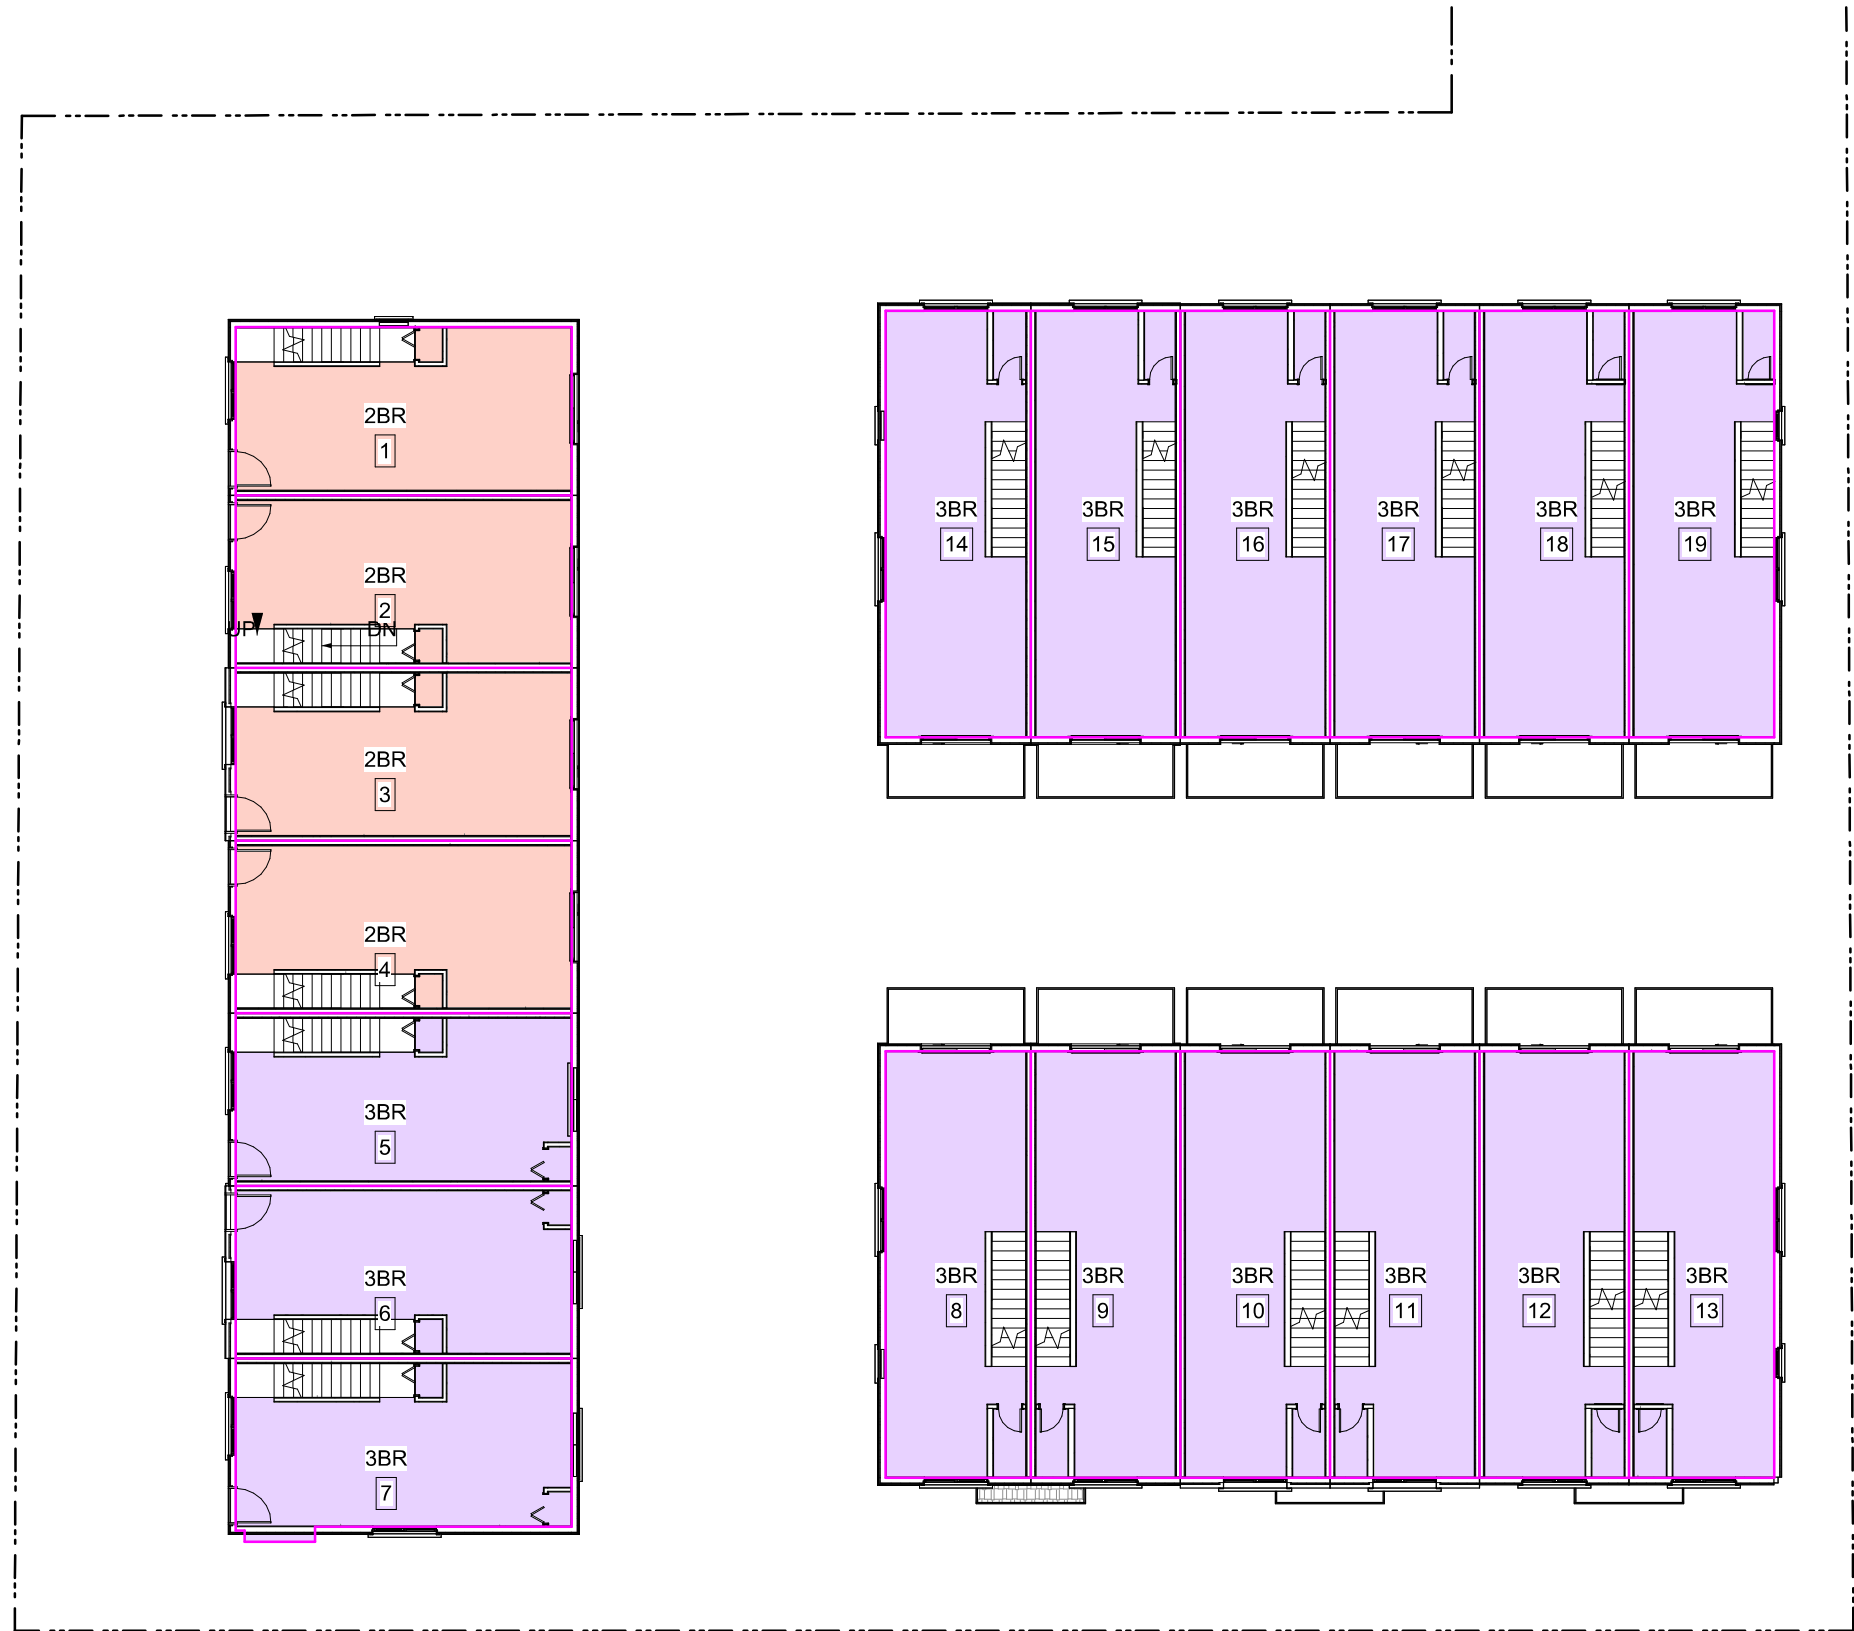

2 Level 2 Areas  
A900 SCALE: 1 : 200

| Unit Areas(FAR) |      |
|-----------------|------|
| Level           | Area |

|             |                     |
|-------------|---------------------|
| Elec Closet |                     |
| L1 - Mid    | 7.71 m <sup>2</sup> |

|          |                      |
|----------|----------------------|
| Unit 1   |                      |
| L1 - Mid | 13.77 m <sup>2</sup> |
| L3 - Mid | 39.44 m <sup>2</sup> |
| L2 - Mid | 39.64 m <sup>2</sup> |

|          |                      |
|----------|----------------------|
| Unit 2   |                      |
| L1 - Mid | 14.19 m <sup>2</sup> |
| L3 - Mid | 40.57 m <sup>2</sup> |
| L2 - Mid | 40.65 m <sup>2</sup> |

|          |                      |
|----------|----------------------|
| Unit 3   |                      |
| L1 - Mid | 14.19 m <sup>2</sup> |
| L3 - Mid | 40.58 m <sup>2</sup> |
| L2 - Mid | 40.65 m <sup>2</sup> |

|          |                      |
|----------|----------------------|
| Unit 4   |                      |
| L1 - Mid | 14.19 m <sup>2</sup> |
| L3 - Mid | 40.57 m <sup>2</sup> |
| L2 - Mid | 40.65 m <sup>2</sup> |

|          |                      |
|----------|----------------------|
| Unit 5   |                      |
| L1 - Mid | 39.71 m <sup>2</sup> |
| L3 - Mid | 40.57 m <sup>2</sup> |
| L2 - Mid | 40.65 m <sup>2</sup> |

|          |                      |
|----------|----------------------|
| Unit 6   |                      |
| L1 - Mid | 39.71 m <sup>2</sup> |
| L3 - Mid | 40.57 m <sup>2</sup> |
| L2 - Mid | 40.65 m <sup>2</sup> |

|          |                      |
|----------|----------------------|
| Unit 7   |                      |
| L1 - Mid | 38.09 m <sup>2</sup> |
| L3 - Mid | 39.60 m <sup>2</sup> |
| L2 - Mid | 40.40 m <sup>2</sup> |

| Unit Areas(FAR) |      |
|-----------------|------|
| Level           | Area |

|          |                      |
|----------|----------------------|
| Unit 8   |                      |
| L1 - Mid | 20.82 m <sup>2</sup> |
| L3 - Mid | 43.45 m <sup>2</sup> |
| L2 - Mid | 43.45 m <sup>2</sup> |

|          |                      |
|----------|----------------------|
| Unit 9   |                      |
| L1 - Mid | 21.45 m <sup>2</sup> |
| L3 - Mid | 44.72 m <sup>2</sup> |
| L2 - Mid | 44.72 m <sup>2</sup> |

|          |                      |
|----------|----------------------|
| Unit 10  |                      |
| L1 - Mid | 21.45 m <sup>2</sup> |
| L3 - Mid | 44.72 m <sup>2</sup> |
| L2 - Mid | 44.72 m <sup>2</sup> |

|          |                      |
|----------|----------------------|
| Unit 11  |                      |
| L1 - Mid | 21.45 m <sup>2</sup> |
| L3 - Mid | 44.72 m <sup>2</sup> |
| L2 - Mid | 44.72 m <sup>2</sup> |

|          |                      |
|----------|----------------------|
| Unit 12  |                      |
| L1 - Mid | 21.45 m <sup>2</sup> |
| L3 - Mid | 44.72 m <sup>2</sup> |
| L2 - Mid | 44.72 m <sup>2</sup> |

|          |                      |
|----------|----------------------|
| Unit 13  |                      |
| L1 - Mid | 20.73 m <sup>2</sup> |
| L3 - Mid | 43.45 m <sup>2</sup> |
| L2 - Mid | 43.45 m <sup>2</sup> |

|          |                      |
|----------|----------------------|
| Unit 14  |                      |
| L1 - Mid | 21.70 m <sup>2</sup> |
| L3 - Mid | 43.45 m <sup>2</sup> |
| L2 - Mid | 43.45 m <sup>2</sup> |

| Unit Areas(FAR) |      |
|-----------------|------|
| Level           | Area |

|          |                      |
|----------|----------------------|
| Unit 15  |                      |
| L1 - Mid | 22.34 m <sup>2</sup> |
| L3 - Mid | 44.72 m <sup>2</sup> |
| L2 - Mid | 44.72 m <sup>2</sup> |

|          |                      |
|----------|----------------------|
| Unit 16  |                      |
| L1 - Mid | 22.34 m <sup>2</sup> |
| L3 - Mid | 44.72 m <sup>2</sup> |
| L2 - Mid | 44.72 m <sup>2</sup> |

|          |                      |
|----------|----------------------|
| Unit 17  |                      |
| L1 - Mid | 22.34 m <sup>2</sup> |
| L3 - Mid | 44.72 m <sup>2</sup> |
| L2 - Mid | 44.72 m <sup>2</sup> |

|          |                      |
|----------|----------------------|
| Unit 18  |                      |
| L1 - Mid | 22.34 m <sup>2</sup> |
| L3 - Mid | 44.72 m <sup>2</sup> |
| L2 - Mid | 44.72 m <sup>2</sup> |

|              |                        |
|--------------|------------------------|
| Unit 19      |                        |
| L1 - Mid     | 21.70 m <sup>2</sup>   |
| L3 - Mid     | 43.45 m <sup>2</sup>   |
| L2 - Mid     | 43.45 m <sup>2</sup>   |
| Grand total: | 2070.01 m <sup>2</sup> |

|      |        |                         |
|------|--------|-------------------------|
| 4    | 250122 | ISSUED FOR DP REVISIONS |
| 2    | 241030 | ISSUED FOR DP REVISIONS |
| Rev. | Date   | Description             |

|          |            |                |              |
|----------|------------|----------------|--------------|
| Issued   | 2025-01-23 | Description    | DP Documents |
| Drawn By | Author     | Checked By     | Checker      |
| Scale    | 1 : 200    | Project Number | 2404         |

NOTE: All dimensions are shown in millimeters.

Fernwood Road  
Missing Middle  
Townhomes

Area Plans

dHka


A900



dHKarchitects  
Victoria  
977 Fort Street  
Nanaimo  
102-5190 Dublin Way V9T 0H2 T 1-250-658-3367  
1-250-585-5810  
COPYRIGHT RESERVED, THESE PLANS AND DESIGNS ARE AND AT ALL TIMES REMAIN  
THE PROPERTY OF dHKARCHITECTS TO BE USED FOR THE PROJECT SHOWN AND  
MAY NOT BE REPRODUCED WITHOUT WRITTEN CONSENT




CHARACTER IMAGES

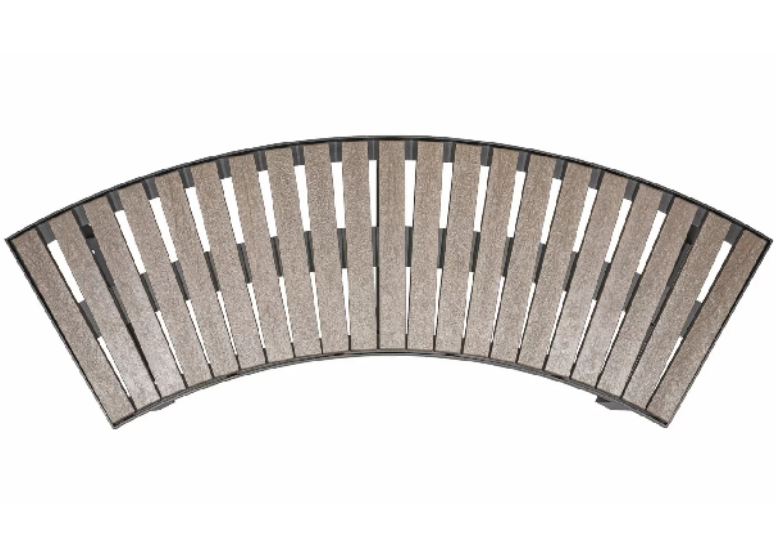

1: Skyline curved park bench




1: Skyline curved park bench

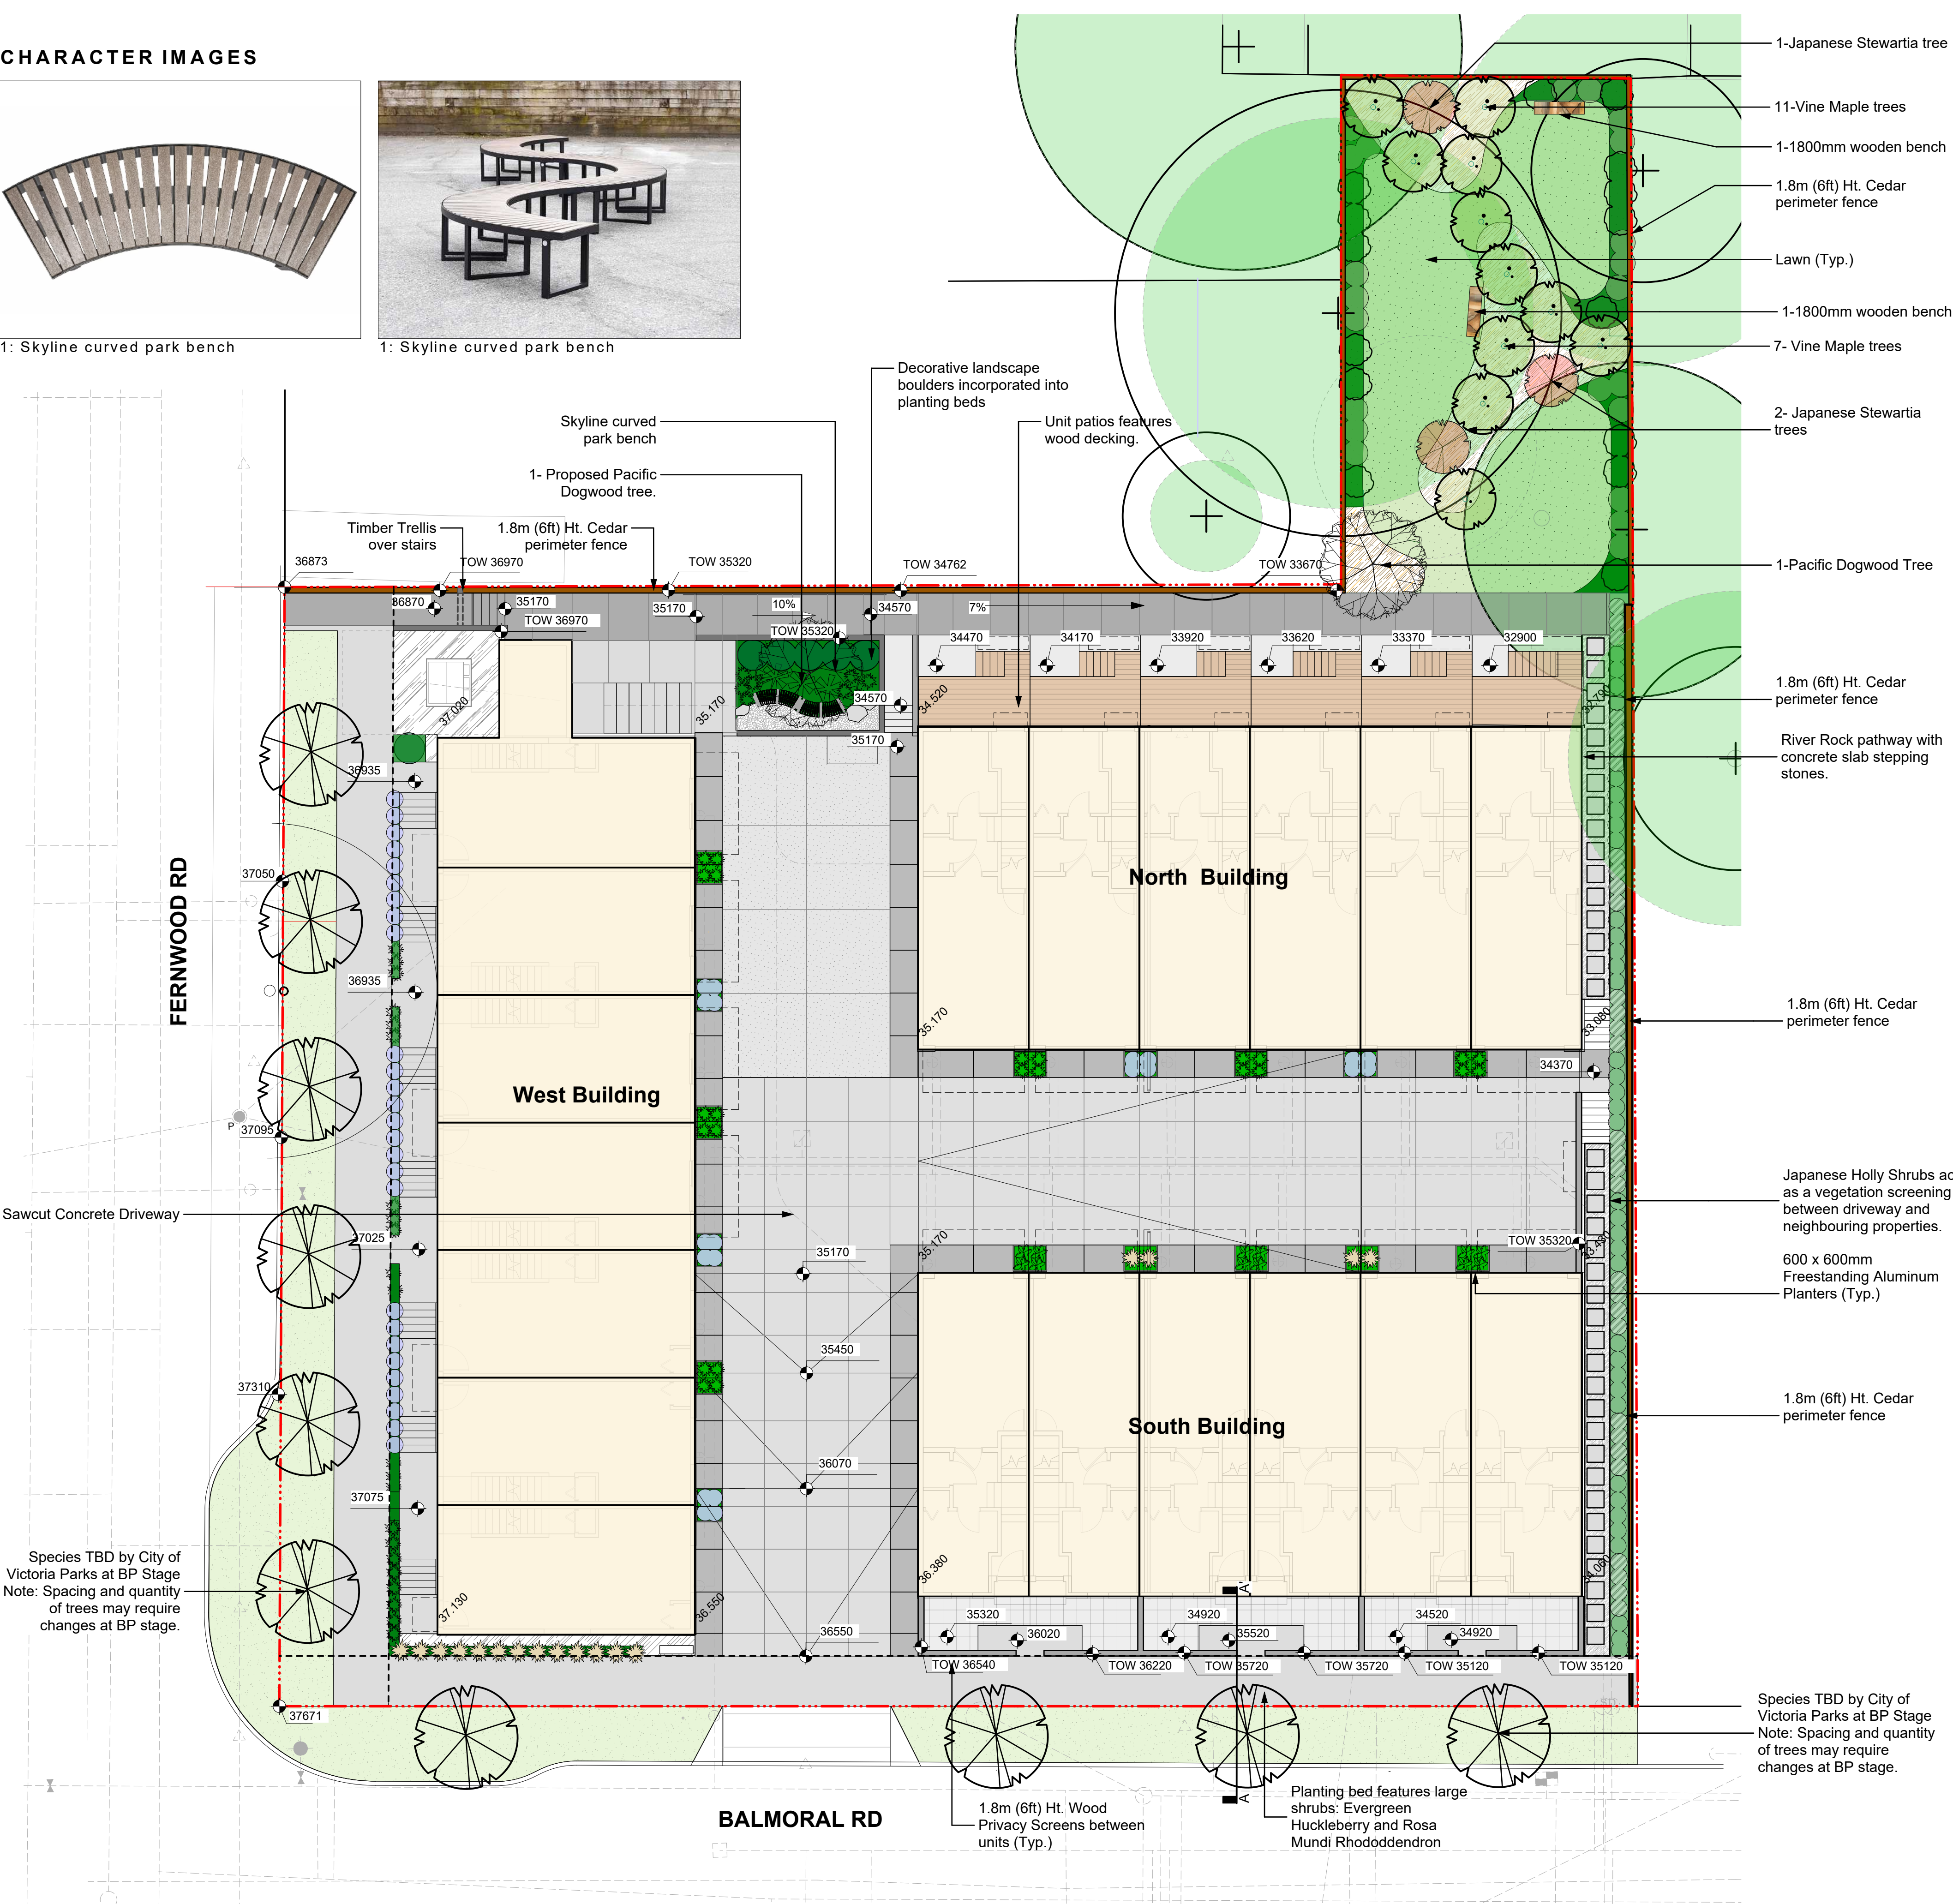


Recommended Nursery Stock

| Trees                         |                                                                             |                                   |                       |
|-------------------------------|-----------------------------------------------------------------------------|-----------------------------------|-----------------------|
| Total: 16                     |                                                                             |                                   |                       |
|                               | Botanical Name                                                              | Common Name                       | Size                  |
|                               | Acer circinatum                                                             | Vine Maple                        | 6cm cal.              |
|                               | Cornus nuttallii                                                            | Pacific Dogwood                   | 2M Ht.                |
|                               | Stewartia pseudocamellia                                                    | Japanese Stewartia                | 6cm cal.              |
|                               | Street Trees - Species to be determined by the City of Victoria Parks Dept. |                                   |                       |
| TBD                           | 10                                                                          |                                   |                       |
| Large Shrubs                  |                                                                             |                                   |                       |
| ID                            | Quantity                                                                    | Botanical Name                    | Common Name           |
| Total: 46                     |                                                                             | Hydrangea arborescens 'Annabelle' | Annabelle Hydrangea   |
|                               |                                                                             | Mahonia aquifolium                | Tall Oregon Grape     |
|                               |                                                                             | Vaccinium ovatum                  | Evergreen Huckleberry |
|                               |                                                                             |                                   | #2 pot                |
| Small Shrubs                  |                                                                             |                                   |                       |
| Total: 100                    |                                                                             |                                   |                       |
|                               | Botanical Name                                                              | Common Name                       | Size                  |
|                               | Gaultheria shallon                                                          | Salal                             | #1 pot                |
|                               | Lavender stoechas 'Anoluk'                                                  | Spanish Lavender                  | #1 pot                |
|                               | Nandina domestica 'Fire Power'                                              | Fire Power Heavenly Bamboo        | #1 pot                |
| Perennials, Annuals and Ferns |                                                                             |                                   |                       |
| Total: 104                    |                                                                             |                                   |                       |
|                               | Botanical Name                                                              | Common Name                       | Size                  |
|                               | Blechnum spicant                                                            | Deer Fern                         | #1 pot                |
|                               | Calamagrostis x acutiflora 'Karl Foerster'                                  | Karl Foerster Feather Reed Grass  | #1 pot                |
|                               | Helictotrichon sempervirens                                                 | Blue Oat Grass                    | #1 pot                |
|                               | Polystichum munitum                                                         | Sword Fern                        | #1 pot                |

- Notes:
1. All work to be completed to current BCSLA Landscape Standards
  2. All soft landscape to be irrigated with an automatic irrigation system

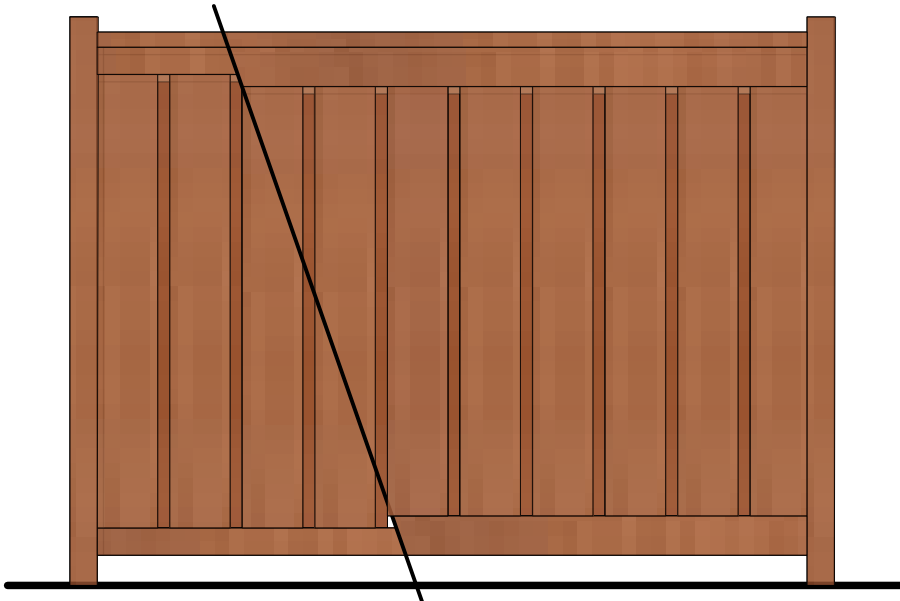


1 6'-0" (1800 mm) Ht. Wood Perimeter Fence  
Scale: 1:25

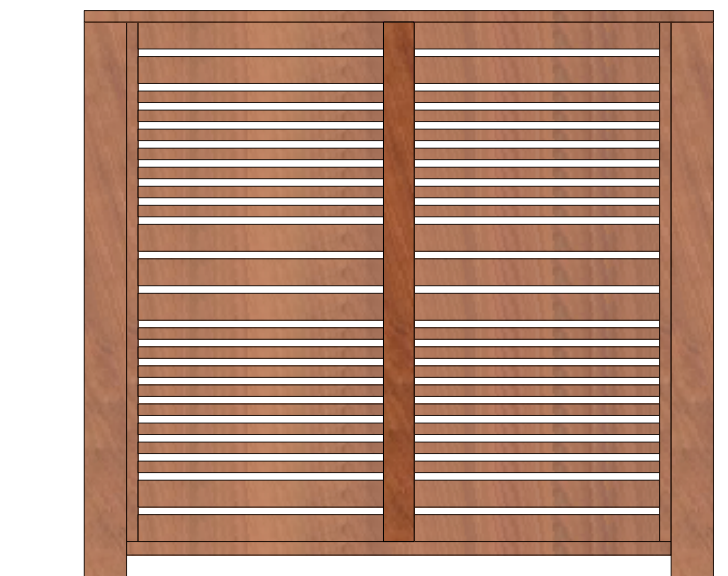


2 6'-0" (1800mm) Ht. Cedar Privacy Screen  
Scale: 1:25

MATERIALS LEGEND


|  |                                     |
|--|-------------------------------------|
|  | Hydrapressed concrete slabs         |
|  | Colored sawcut concrete - Dark Grey |
|  | Colored sawcut concrete - Natural   |
|  | Grass - Sod lawn                    |
|  | Aggregate - Internal trail paths    |
|  | Planting Beds                       |
|  | River Rock maintenance border       |
|  | Concrete-Exposed Aggregate          |

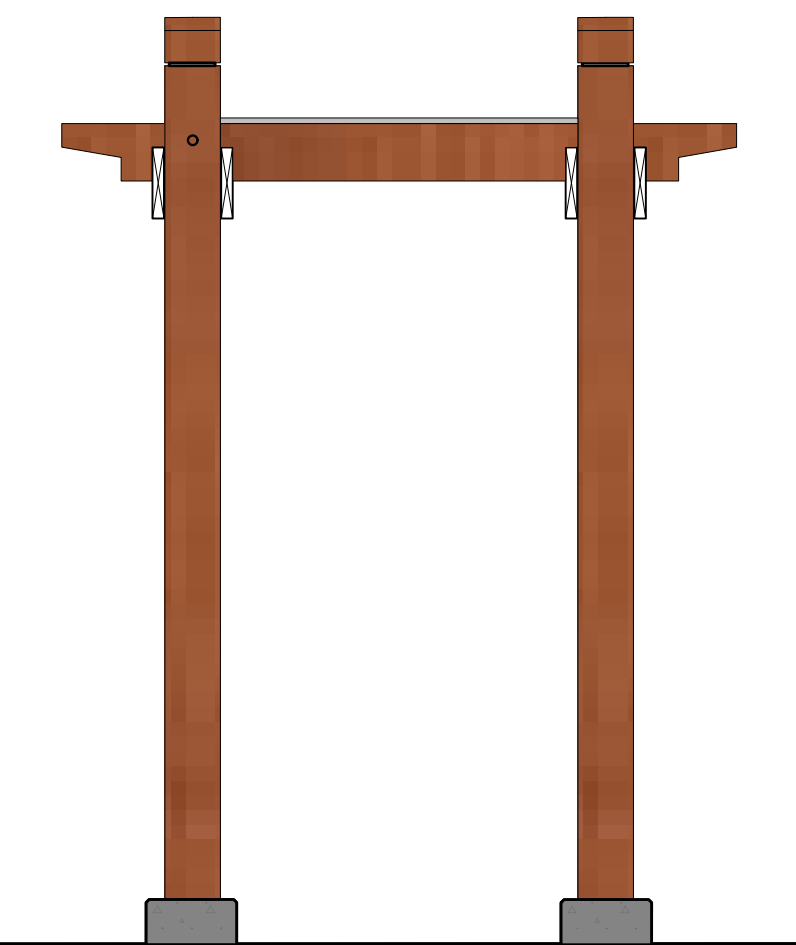

3 Timber Trellis over stairs  
Scale: 1:25

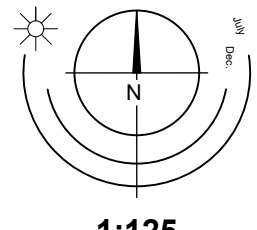


1:125

 


Rev.3: Jan 20- 25  
Rev.2: Oct 30 - 24  
Rev.1: Oct 17 - 24

1705 Fernwood | Landscape Concept | L1




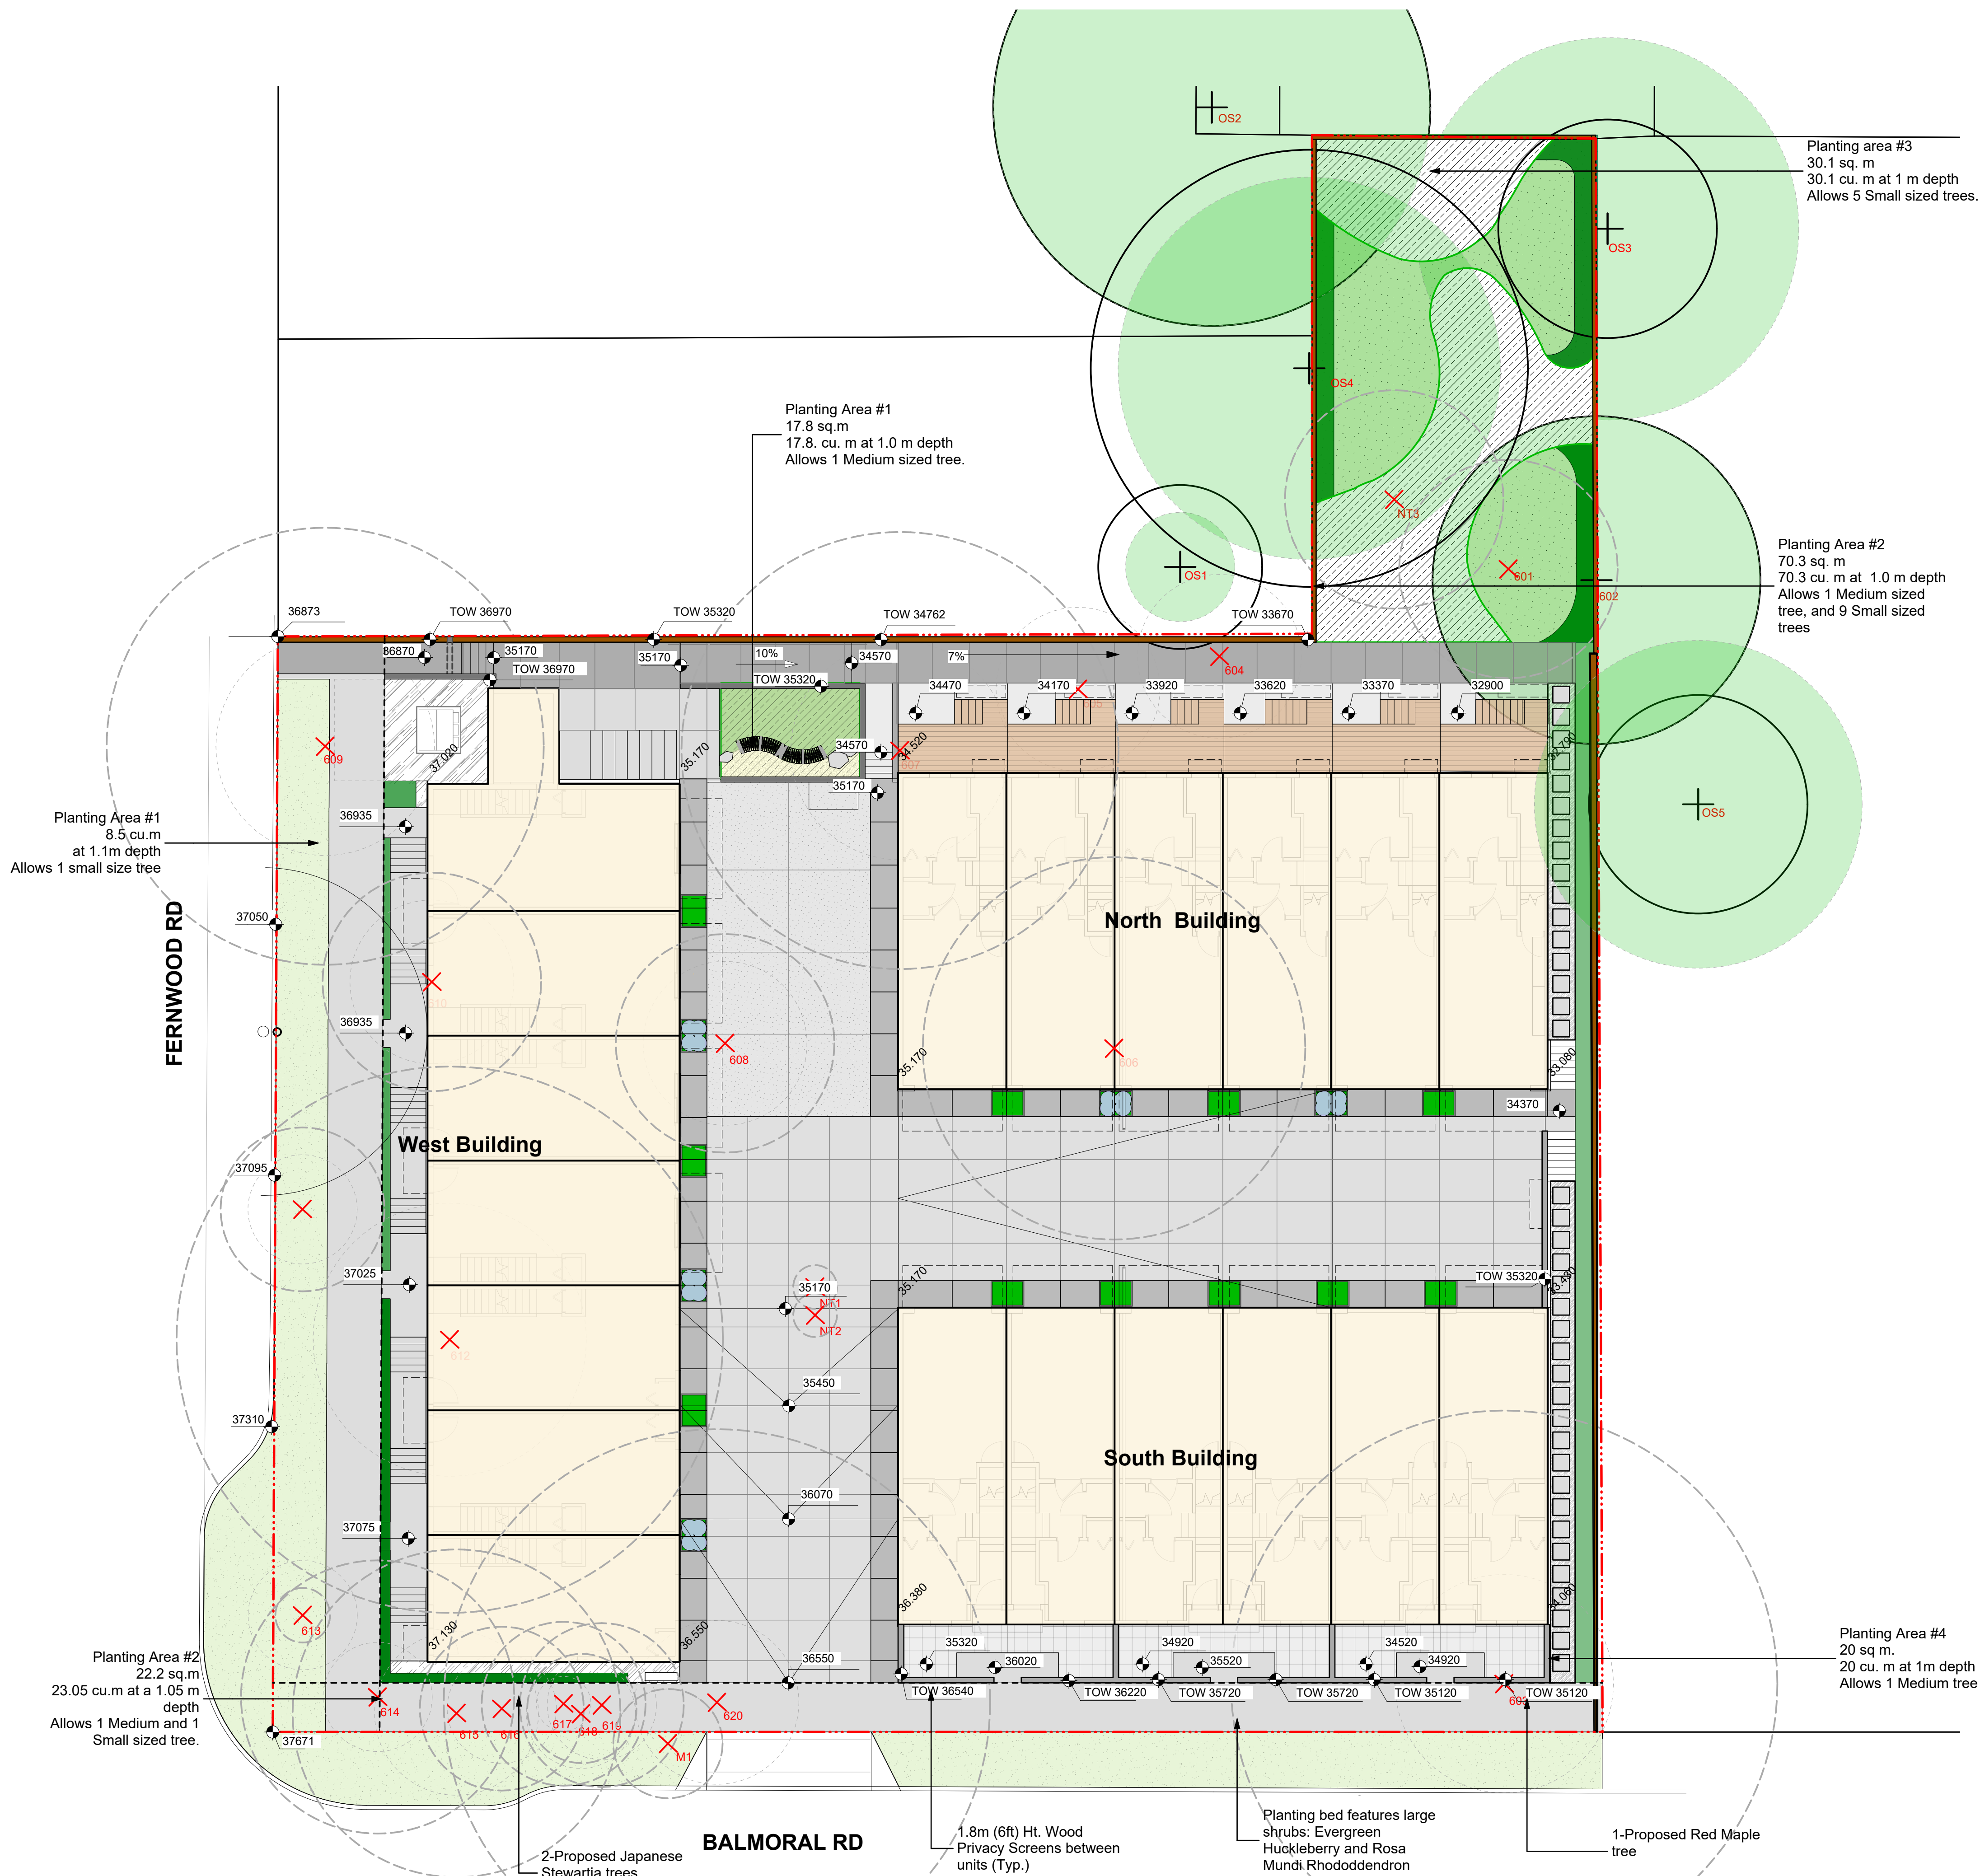


#### TREE LEGEND

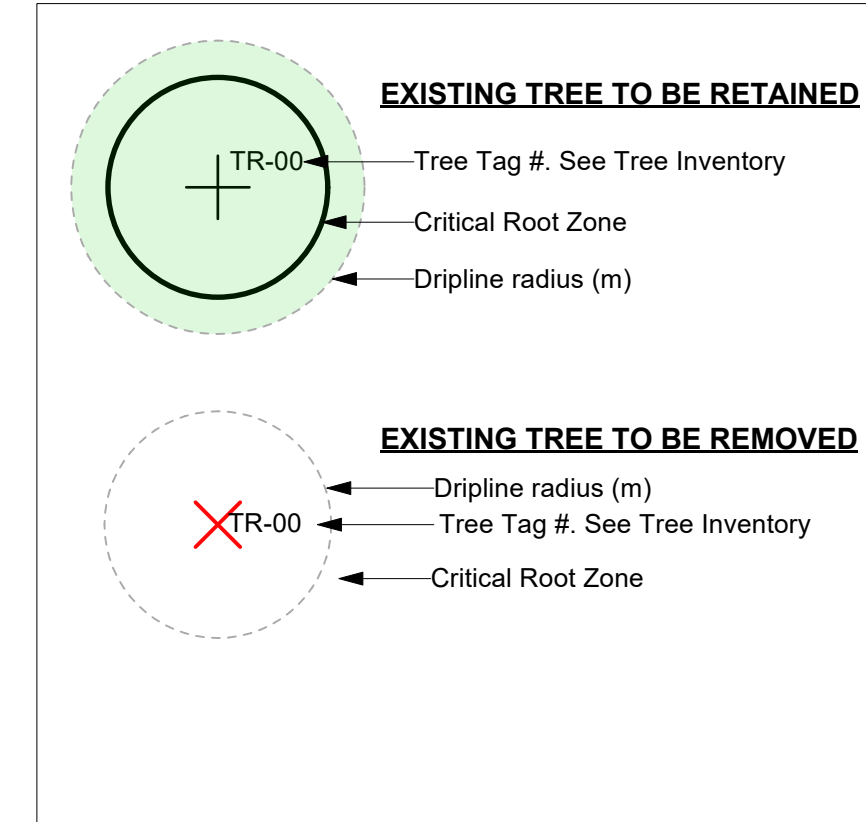

#### NOTES:

REFER TO ARBORIST REPORT FOR MORE INFORMATION.  
THE PROJECT ARBORIST TO SUPERVISE ALL EXCAVATION REQUIRED WITHIN THE CRITICAL ROOT ZONES OF EXISTING TREES.

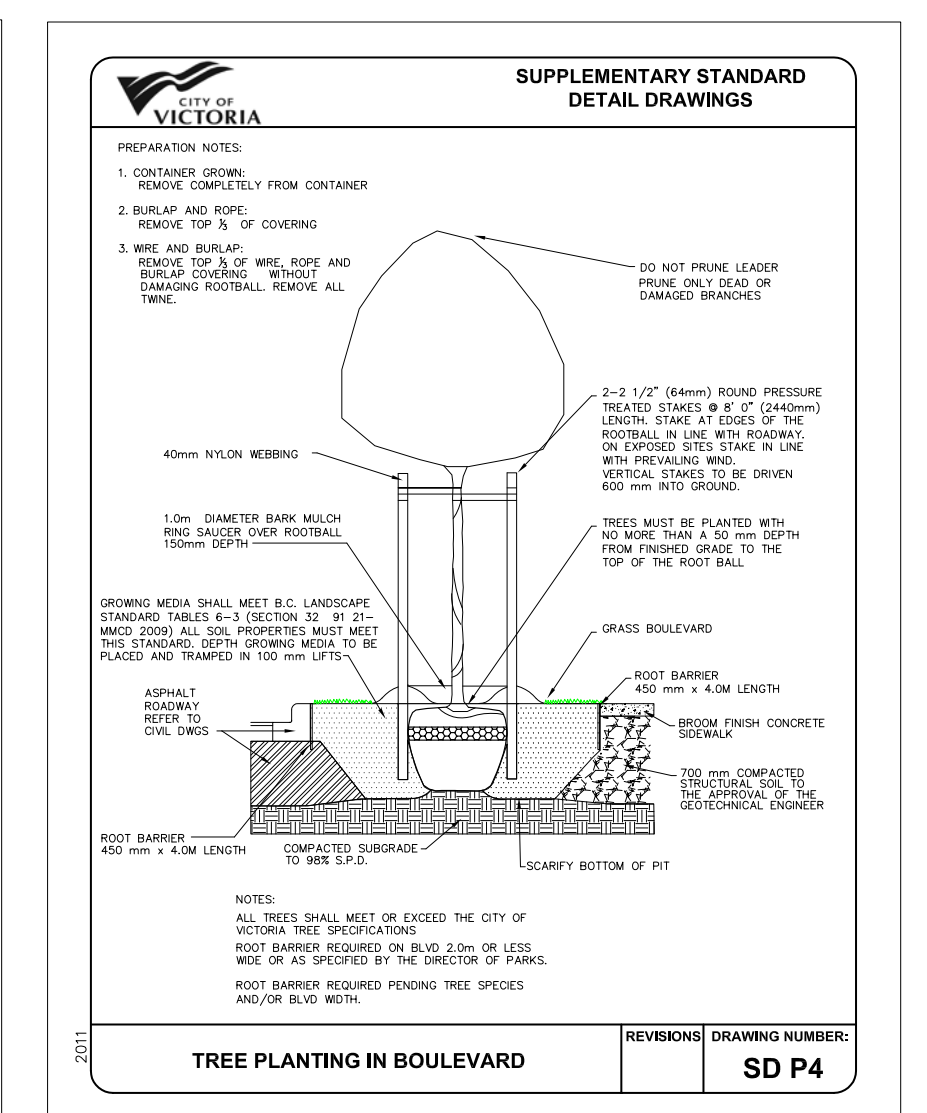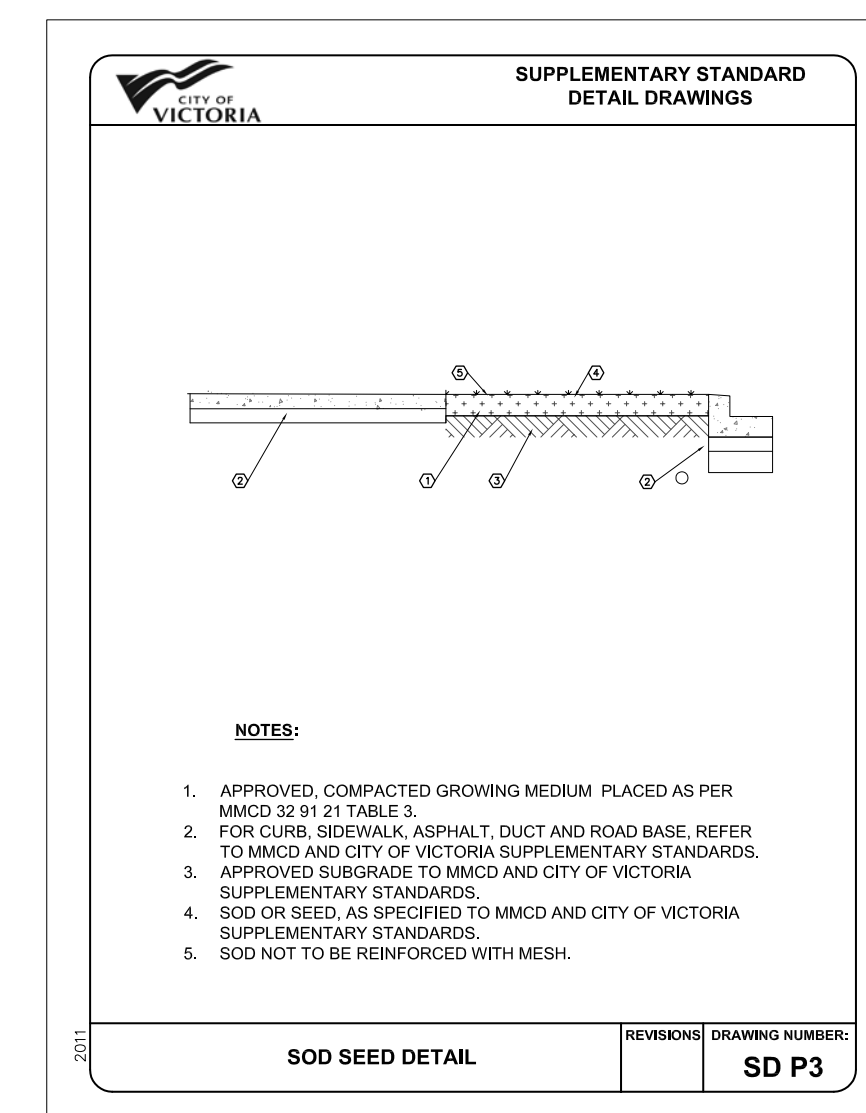

# 1705 Fernwood | Tree Replacement Plan | L2



- USE BEST MANAGEMENT PRACTICES DURING CONSTRUCTION. ADJUST WORK ACTIVITIES DURING PERIODS OF HEAVY RAIN TO MINIMIZE SEDIMENTS ENTERING THE STORM DRAINAGE SYSTEM. SOME BMP'S TO CONSIDER:
  - CHECK ALL EQUIPMENT FOR FLUID LEAKS PRIOR TO ENTERING THE WORK AREA.
  - NO EQUIPMENT RE-FUELING TO OCCUR IN THE WORK AREA UNLESS SPILL PROTECTION MEASURES ARE IN PLACE.
  - A SPILL KIT IS TO BE MAINTAINED ON SITE THROUGHOUT THE CONSTRUCTION PERIOD.
  - SURFACE WATER IS TO BE MANAGED WITHIN THE WORK AREA AND TREATED BEFORE DISCHARGED. THIS MAY INCLUDE ONSITE DETENTION AND/OR CULVERT FILTRATION.
  - COVER EXPOSED SOILS IN INCLEMENT WEATHER IE TARP, HYDRO SEED OR ORGANIC LEAF MULCH.
  - STOCKPILE SOILS AWAY FROM CULVERT INLETS AND ENSURE THEY ARE COVERED IF LEFT FOR MORE THAN 48 HOURS.
  - PLACE DRAIN ROCK AND FLEET FABRIC AT THE INLET OF CULVERT.
- SURROUND PROTECTED TREES WITH SNOW FENCING AT DRIP LINE OR CRITICAL ROOT ZONE OF TREE DURING CONSTRUCTION. CONTACT CITY ARBORIST PRIOR TO BEGINNING CONSTRUCTION.
- INSTALL SILT FENCING AS PREQUIRED.
- ADHERE TO ALL CONDITIONS OF THE PROJECT ENVIRONMENTAL PROTOCOL WORKSHEET.

1. CONTACT & NOTIFY ALL HOMEOWNERS AFFECTED BY WORKS 4 WEEKS PRIOR TO CONSTRUCTION.
2. ALL CONSTRUCTION AND MATERIALS SHALL CONFORM TO CITY STANDARD SPECIFICATIONS AND DRAWINGS UNLESS OTHERWISE NOTED ON THIS DRAWING.
3. REPAIR AND/OR REPLACE ALL INFRASTRUCTURE/PRIVATE PROPERTY DAMAGED OR REMOVED DURING CONSTRUCTION TO BETTER THAN OR EQUAL TO PRE-CONSTRUCTION CONDITION.
4. REINSTATE ALL PRIVATE PROPERTY TO PRE-CONSTRUCTION CONDITIONS.
5. CONTACT CITY PARKS DEPARTMENT PRIOR TO WORKING IN AND AROUND TREES.
6. ENSURE THE CURRENT MUNICIPAL O.H.#s, GROUND DISTURBANCE PRACTICE AND PROCEDURES ARE FOLLOWED AND MAINTAINED AT ALL TIMES AT ALL LOCATIONS FOR EXTERNAL UTILITY LOCATIONS AT LEAST 72 HOURS PRIOR TO THE START OF CONSTRUCTION.
7. NOTIFY THOSE HOMEOWNERS WHO WILL BE AFFECTED BY CONSTRUCTION 48HRS BEFORE BEGINNING WORKS.
8. CONFIRM LOCATION AND ELEVATION OF EXISTING UTILITIES AT ALL CROSSINGS AND CONNECTIONS PRIOR TO CONSTRUCTION.
9. ENSURE ALL EXISTING SERVICES STAY IN OPERATIONAL CONDITION DURING CONSTRUCTION.
10. SIGNS ARE TO BE CONSTRUCTED AS PER CV STANDARD DRAWINGS
11. ALL BOULEVARDS TO BE RESTORED WITH 200mm TOPSOIL AND GRASS.
12. MAINTAIN VEHICLE AND PEDESTRIAN ACCESS.
13. ALL EXISTING AND PROPOSED APPURTENANCES TO MEET FINAL GRADES.
14. ALL TRENCHING EXCAVATIONS AND BEDDING TO BE PER MMCD 04.

- ③ THREE (3) EXISTING WATER CONNECTIONS AND METERS TO BE DECOMMISSIONED BY CoV AT APPLICANTS EXPENSE.
- ② NEW 50mm WATER SERVICE AND METER BY CoV AT APPLICANTS EXPENSE.
- ③ EXISTING SEWER CONNECTIONS TO BE CAPPED AT PL BY CONTRACTOR
- ④ 150mm PVC SEWER CONNECTION AT 1% AND IC BY CoV AT APPLICANTS EXPENSE.
- ⑤ EXISTING STORM CONNECTION TO BE CAPPED AT PL BY CONTRACTOR.
- ⑥ 150mm PVC STORM WATER CONNECTION AND IC BY CONTRACTOR AT APPLICANTS EXPENSE.
- ⑦ REMOVE EXISTING AND REPLACE WITH NEW CURB AND GUTTER WITH NEW 300mm GUTTER PAN NON MOUNTABLE CURB AND GUTTER (MMCD C4) AS SHOWN
- ⑧ REMOVE EXISTING AND REPLACE WITH NEW SIDEWALK ALONG FRONTAGE TO NEAREST JOINT LINE. AS SHOWN. (2.0m WIDE ON FERNWOOD, 1.8m WIDE ON BALMORAL) CoV STANDARD DRG SD C7c. BROOM FINISHED
- ⑨ PROVIDE 6.0m WIDE DRIVEWAY IN ACCORDANCE WITH CITY STANDARDS W/ 1m WIDE FLARES APPROXIMATELY 2.0m DEEP.
- ⑩ PROVIDE WHEEL CHAIR RAMP FOR SIDEWALK DROP IN ACCORDANCE WITH CoV STANDARD DRAWING SD C9a
- ⑪ NEW 25mm WATER CONNECTION FOR IRRIGATION WITH ALL CHECK VALVES ETC REQUIRED BY CITY STANDARDS, BY CITY AT APPLICANTS EXPENSE.



**DRAWING INFORMATION**  
DIMENSIONS ARE: METRIC; MILLIMETERS ON DETAIL DRAWINGS; METERS ON 1:250 PLAN AND PROFILE, UNLESS OTHERWISE NOTED.

INFORMATION THAT IS PROVIDED IN OUR PLANS, DESIGNS, OR SPECIFICATIONS IS INTENDED TO INDICATE THE GENERAL ARRANGEMENT OF WORK TO BE CARRIED OUT. AS THE PROJECT PROGRESSES THE DEGREE OF DETAIL THAT IS PROVIDED MAY REQUIRE ADDITIONS OR DELETIONS.

EXISTING SERVICE INFORMATION WITHIN AREAS OF CONSTRUCTION MAY HAVE BEEN SUPPLIED BY OTHERS AND ARE APPROXIMATE ONLY, ADDITIONAL SERVICES MAY BE PRESENT BUT NOT INDICATED IN THESE DRAWINGS.

EXISTING SERVICES TO BE VERIFIED OR EXPOSED IN FIELD. CONTACT ENGINEER IF THERE ARE ANY CONFLICTS. ALL ALTERNATE DESIGNS ARE TO BE SUBMITTED THROUGH CONSULTING ENGINEER.

**GENERAL REQUIREMENTS**  
REFER TO KYLE ENGINEERING'S "STATEMENT OF CONDITIONS" FOR ADDITIONAL INFORMATION AS TO THE USE OF THESE DOCUMENTS AND CONSTRUCTION OF THE WORKS.

REFER TO CITY STANDARD DRAWINGS AND SPECIFICATIONS AND PERMITS, MASTER MUNICIPAL CONSTRUCTION DOCUMENTS, LATEST EDITION, CB HYDRO, TELUS, SHAW AND FORTIS GAS DRAWINGS AND SPECIFICATIONS, AND OTHER AGENCIES' SUB-CONSULTANTS DRAWINGS AND SPECIFICATIONS FOR INFORMATION NOT COVERED ON THESE DRAWINGS.

ALL OTHER CONSTRUCTION, MATERIAL AND INSTALLATION OF SERVICES NOT COVERED SPECIFICALLY BY THE CITY BUILDING CODE, OR ELECTRICAL CODE, OR BY OTHER BYLAWS OR SPECIFICATIONS SHALL BE IN GENERAL CONFORMANCE WITH THE MASTER MMCD SPECIFICATIONS/STANDARD DETAIL DRAWINGS, B ADDENDUMS.

**COMMUNICATION AND REPORTING**  
CONTACT BC ONE-CALL PRIOR TO CONSTRUCTION FOR SERVICES LOCATE. 1-800-474-6886

THE CONTRACTOR IS TO COORDINATE AND COMMUNICATE WITH THE ENGINEER, ALL UTILITIES, AND AUTHORITIES HAVING JURISDICTION, WELL IN ADVANCE (2-WORKING DAYS MINIMUM) OF THE START OF ANY EXCAVATION AND COMMENCEMENT OF EACH PHASE OF CONSTRUCTION.

THE CONTRACTOR SHALL COORDINATE AND SCHEDULE ALL SUB-CONSULTANTS, CONTRACTORS AND TRADES REQUIRED FOR THE COMPLETION OF THE WORKS.

THE CONTRACTOR SHALL PROVIDE THE REQUIRED QUALITY CONTROL AND CONFORMANCE TESTING REPORTS TO THE ENGINEER AT THE COMPLETION OF EACH PHASE OF THE WORK. ENGINEER WILL THEN SEND RELATED DOCUMENTATION TO CITY WITH REGARDS TO ITS INFRASTRUCTURE.

A TREE BYLAW PERMIT IS TO BE OBTAINED PRIOR TO ANY SITE ACTIVITIES

A PERMIT TO CONSTRUCT WORKS ON A MUNICIPAL ROAD ALLOWANCE MUST BE OBTAINED BEFORE WORKS COMMENCE.

A PERMIT TO CROSS OR WORK NEAR FORTIS GAS PIPELINE IS REQUIRED. CONTACT 1-877-599-0996

WHEN GIVING ADVANCE NOTIFICATION, THE CONTRACTOR SHALL TAKE INTO CONSIDERATION THE SCHEDULING DEMAND AND PRIOR COMMITMENTS OF ALL PARTIES.

FAILURE TO COMPLY WITH THESE REQUIREMENTS MAY RESULT IN DELAYS, REJECTION OF THE WORK, OR EXPENSIVE TESTING TO PROVE COMPLIANCE.

IN THE EVENT THAT THE CONTRACTOR IS NOT PROVIDING HIS OWN CONSTRUCTION LAYOUT, THE ENGINEER IS TO BE NOTIFIED BY EMAIL OR OTHERWISE IN WRITING AT LEAST 5 DAYS BEFORE ANY CONSTRUCTION LAYOUT IS REQUIRED.

THE CONTRACTOR SHALL NOTIFY THE ENGINEER IMMEDIATELY IF CONDITIONS ARE NOT FAVORABLE TO THE ACHIEVEMENT OF THE DESIGN INTENT.

CONTRACTOR REQUESTED CONSTRUCTION CHANGES MUST BE SUBMITTED AND APPROVED BY THE ENGINEER PRIOR TO IMPLEMENTATION. CITY TO BE ENGAGED FOR CHANGES RELATED TO CITY OWNED INFRASTRUCTURE.

CONFORMANCE TESTING IS TO BE PROVIDED BY THE CONTRACTORS TESTING ENGINEER FOR ALL ROAD CROSSINGS, ROAD BASE, CONCRETE, AND PAVING CONSTRUCTION MATERIALS AND AS OTHERWISE REQUIRED BY CITY OR THE ENGINEER.

ALL TESTING IS TO BE PROVIDED BY THE CONTRACTOR AT THE CONTRACTORS EXPENSE

ALL PUBLIC ROADS ARE TO BE MAINTAINED MUD AND DUST FREE DURING CONSTRUCTION

ALL LANDSCAPING AND STRUCTURES TO BE REINSTATED TO ORIGINAL CONDITION OR BETTER


PAVEMENT RESTORATION FOR RESIDENTIAL ROADS TO BE PER CoV STD DWGS




FOR PROPOSED SEWER OF  
LOT 1 & C & D, SECTION 75, VICTORIA DISTRICT, PLAN 5883 & 2206  
PID 006-391-249  
HOEL ENGINEERING LTD DBA 006-391-231 & 005-941-601  
1705,1703 FERNWOOD & 1312 BALMORAL ROAD  
  
KYLE ENGINEERING  
SUITE 1, 40 CADILLAC  
AVE. VICTORIA, BC, V8Z 1T2  
250 475 6906

| |
|---|
| <div>CONFIRM UNDERGROUND LOCATIONS WITH UTILITY COMPANIES</div> <div>THE LOCATION AND ELEVATION OF THE EXISTING UNDERGROUND INFRASTRUCTURE SHOWN ON THIS DRAWING MAY NOT BE ACCURATE OR COMPLETE. THE ACTUAL HORIZONTAL AND VERTICAL LOCATIONS MUST BE CONFIRMED PRIOR TO THE START OF ANY EXCAVATION.</div> | LEGEND                            |  |  |  |  |  |  |  |  |                   | REVISIONS |                |          |               |              |              |             |   |                         |                        | REVISIONS APPROVED |  |  |  |  |  |  |  |                         |                        | DESIGN APPROVED |  |  | CITY OF VICTORIA |  | FILE No. | — |  |                         
|   | Existing Municipal Infrastructure |  |  |  |  |  |  |  |  |                   | Drain     |                | Curb     |               | Concrete Box |              | Valve       |   | 5                       | REVISION # 1           |                    |  |  |  |  |  |  |  |                         | REVISION # 2           |                 |  |  |                  |  |          |   |  |                         | REVISION # 3           |  |  |  |  |  |  |  |  |                         | Approved By             |      | Date   | Signed            | 1705,1703 FERNWOOD & 1312 BALMORAL ROAD |                | DESIGN No.  | —            |              |
|   | Proposed Municipal Infrastructure |  |  |  |  |  |  |  |  |                   | Ditch     |                | Sidewalk |               | Wood Box     |              | Flush Valve |   | 6                       | Approved               |                    |  |  |  |  |  |  |  |                         | Approved               |                 |  |  |                  |  |          |   |  |                         | Approved               |  |  |  |  |  |  |  |  |                         | Design Engineer         |      | Date   | Signed            | SEWER, STORM, WATER AND ROAD SERVICES   |                | DRAWING No. | Sheet 1 of 5 |              |
|   | Existing External U/G Utilities   |  |  |  |  |  |  |  |  |                   | Sewer     |                | Manhole  |               | Catch Basin  |              | Hydrant     |   | 4                       | Design Engineer        |                    |  |  |  |  |  |  |  |                         | Design Engineer        |                 |  |  |                  |  |          |   |  |                         | Design Engineer        |  |  |  |  |  |  |  |  |                         | Manager of Development  |      | Date   | Signed            | B.M. : GMC 286187                       |                |             |              | Elev: 37.792 |
|   | Proposed External U/G Utilities   |  |  |  |  |  |  |  |  |                   | Water     |                | Cleanout |               | Culvert      |              | Reducer     |   | 3                       | Manager of Development |                    |  |  |  |  |  |  |  |                         | Manager of Development |                 |  |  |                  |  |          |   |  |                         | Manager of Development |  |  |  |  |  |  |  |  |                         | Development Coordinator |      | Date   | Signed            | Design: ESK                             |                |             |              | Drawn: ESK   |
| Street Lighting   |                                   |  |  |  |  |  |  |  |  | Pole Mount        |           | Standard Mount |          | Traffic Sign  |              | Silt Trap    |             | 2 | Development Coordinator |                        |                    |  |  |  |  |  |  |  | Development Coordinator |                        |                 |  |  |                  |  |          |   |  | Development Coordinator |                        |  |  |  |  |  |  |  |  | Development Coordinator |                         | Date | Signed | Scale: Hor: 1:200 |                                         | Vertical: 1:40 |             |              |              |
| Post Top   |                                   |  |  |  |  |  |  |  |  | Pedestrian Signal |           | Traffic Signal |          | Ctrl Monument |              | Traverse Hub |             | 1 |                         |                        Date | Signed |                   |                                         |                |             |              |              |
| |Date | Signed |                   |                                         |                |             |              |              |
| |Date | Signed |                   |                                         |                |             |              |              |
| |



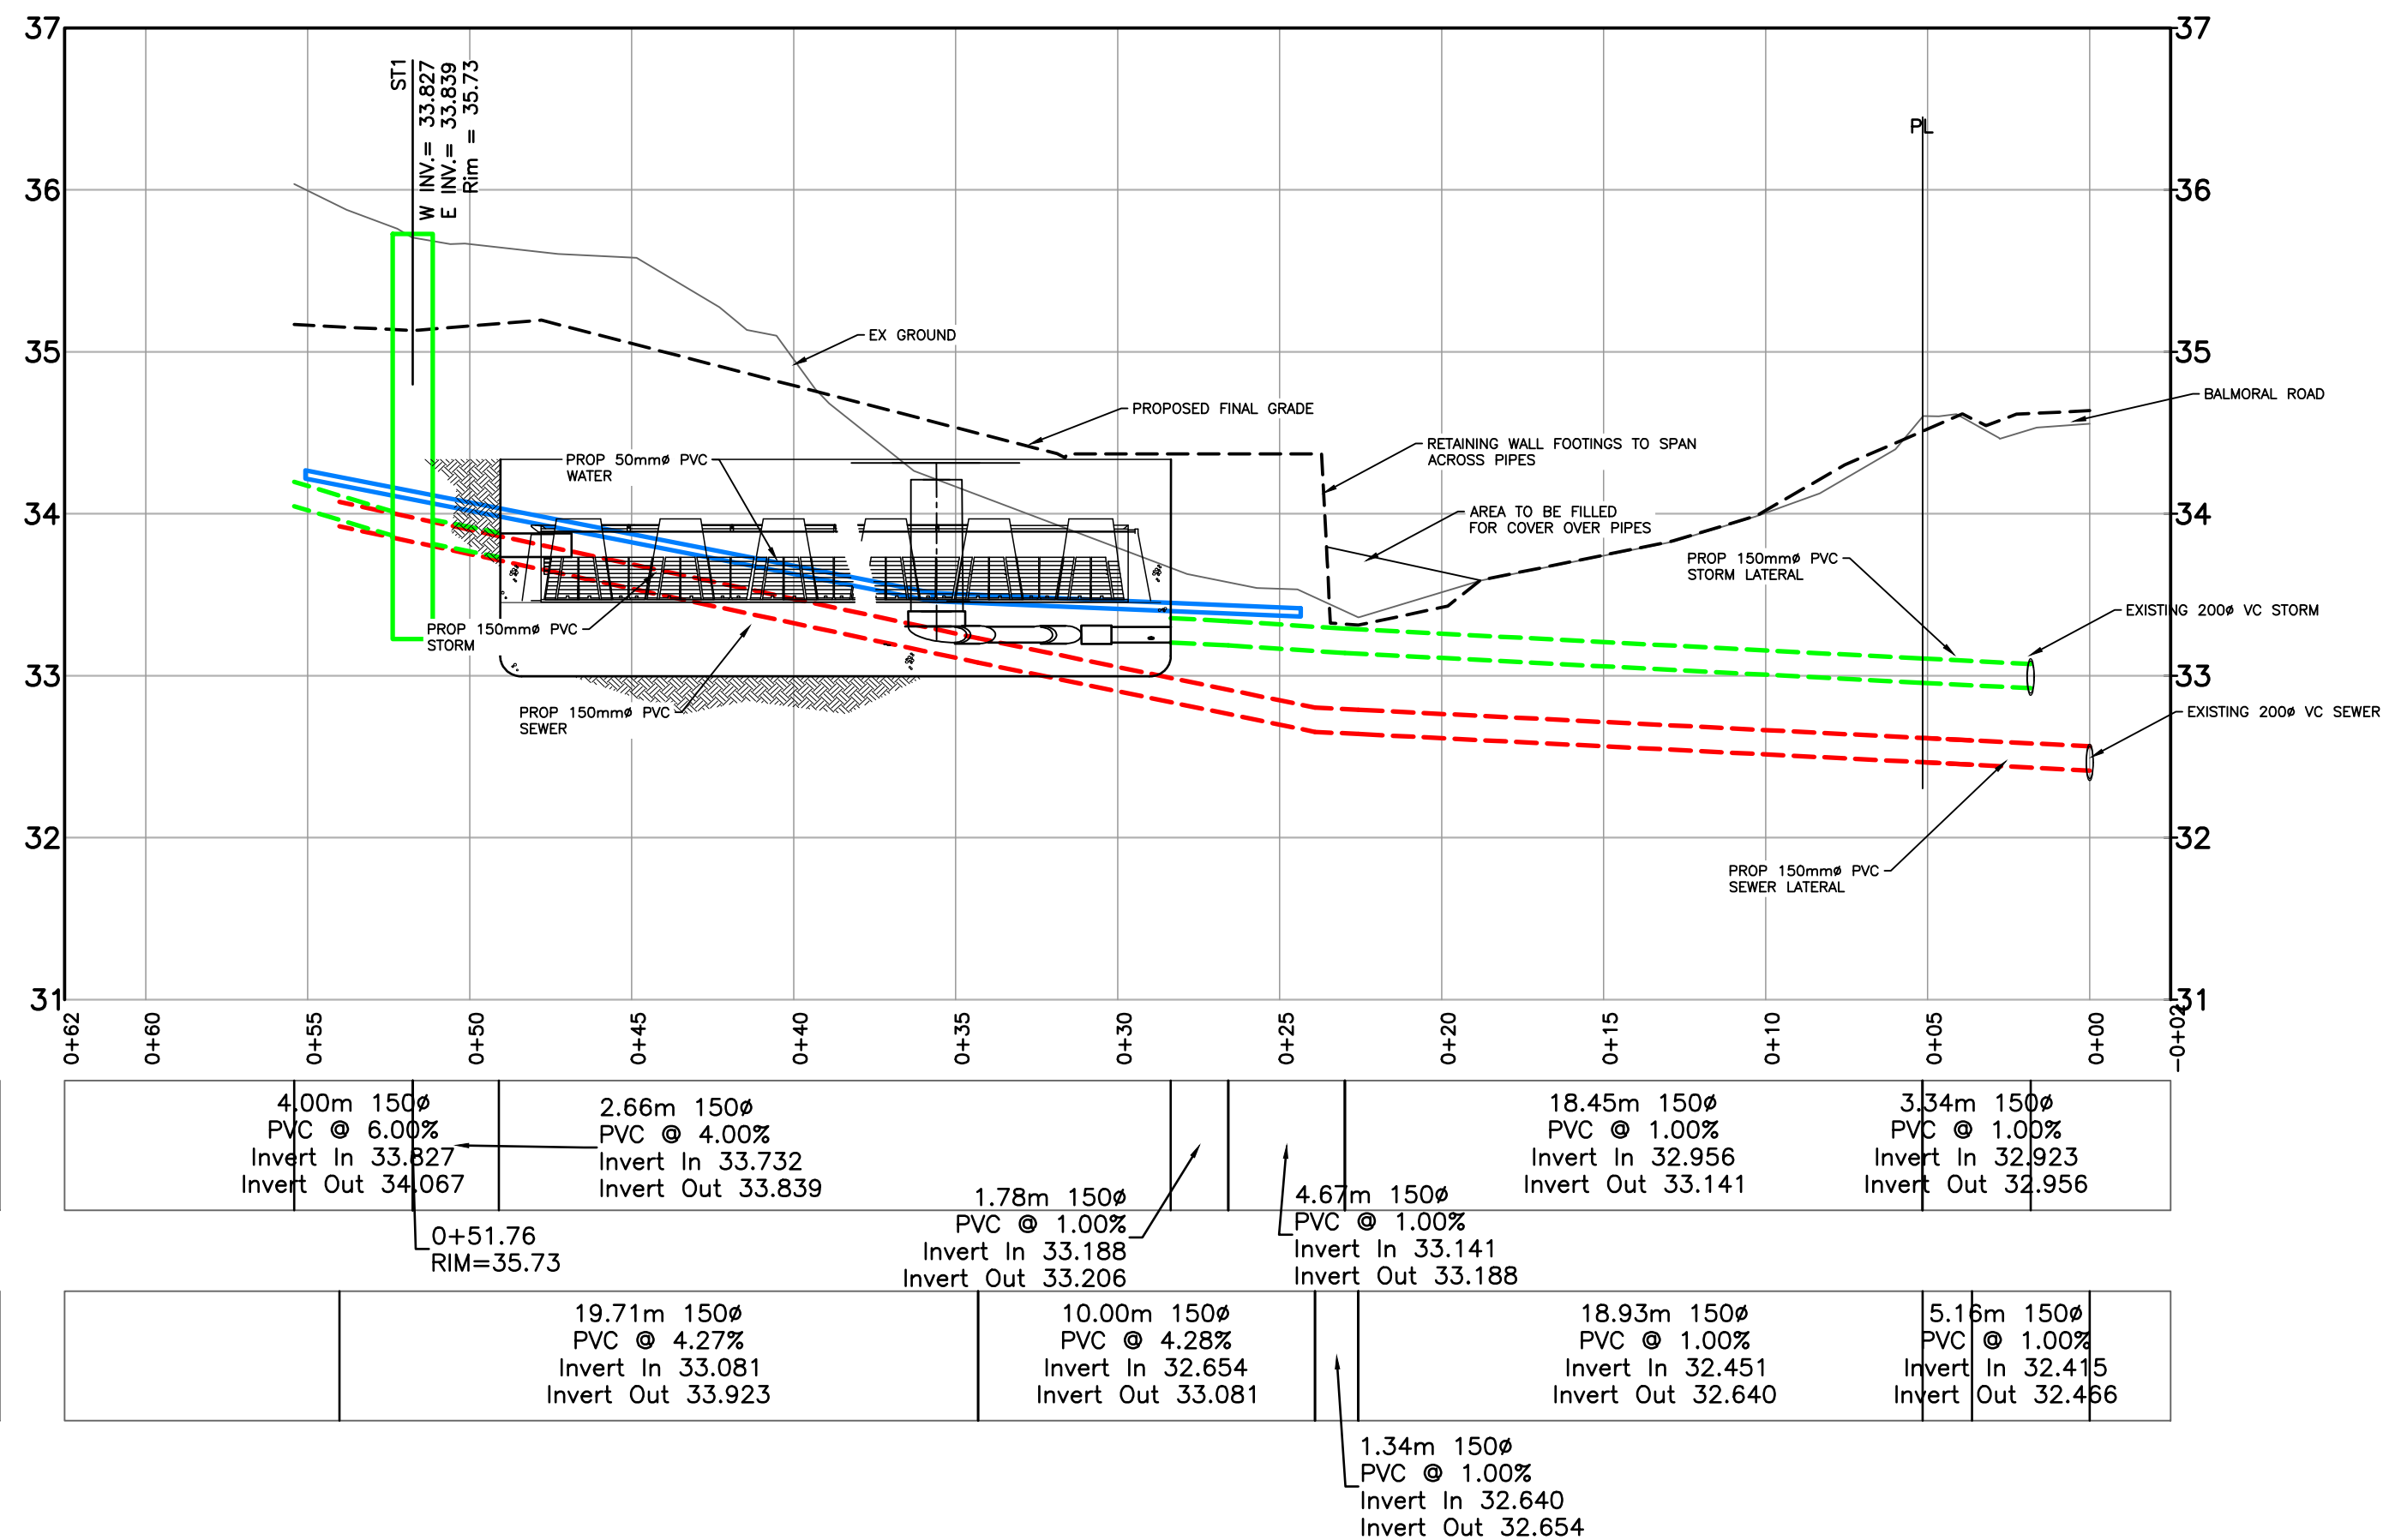

2  
PLAN 5883

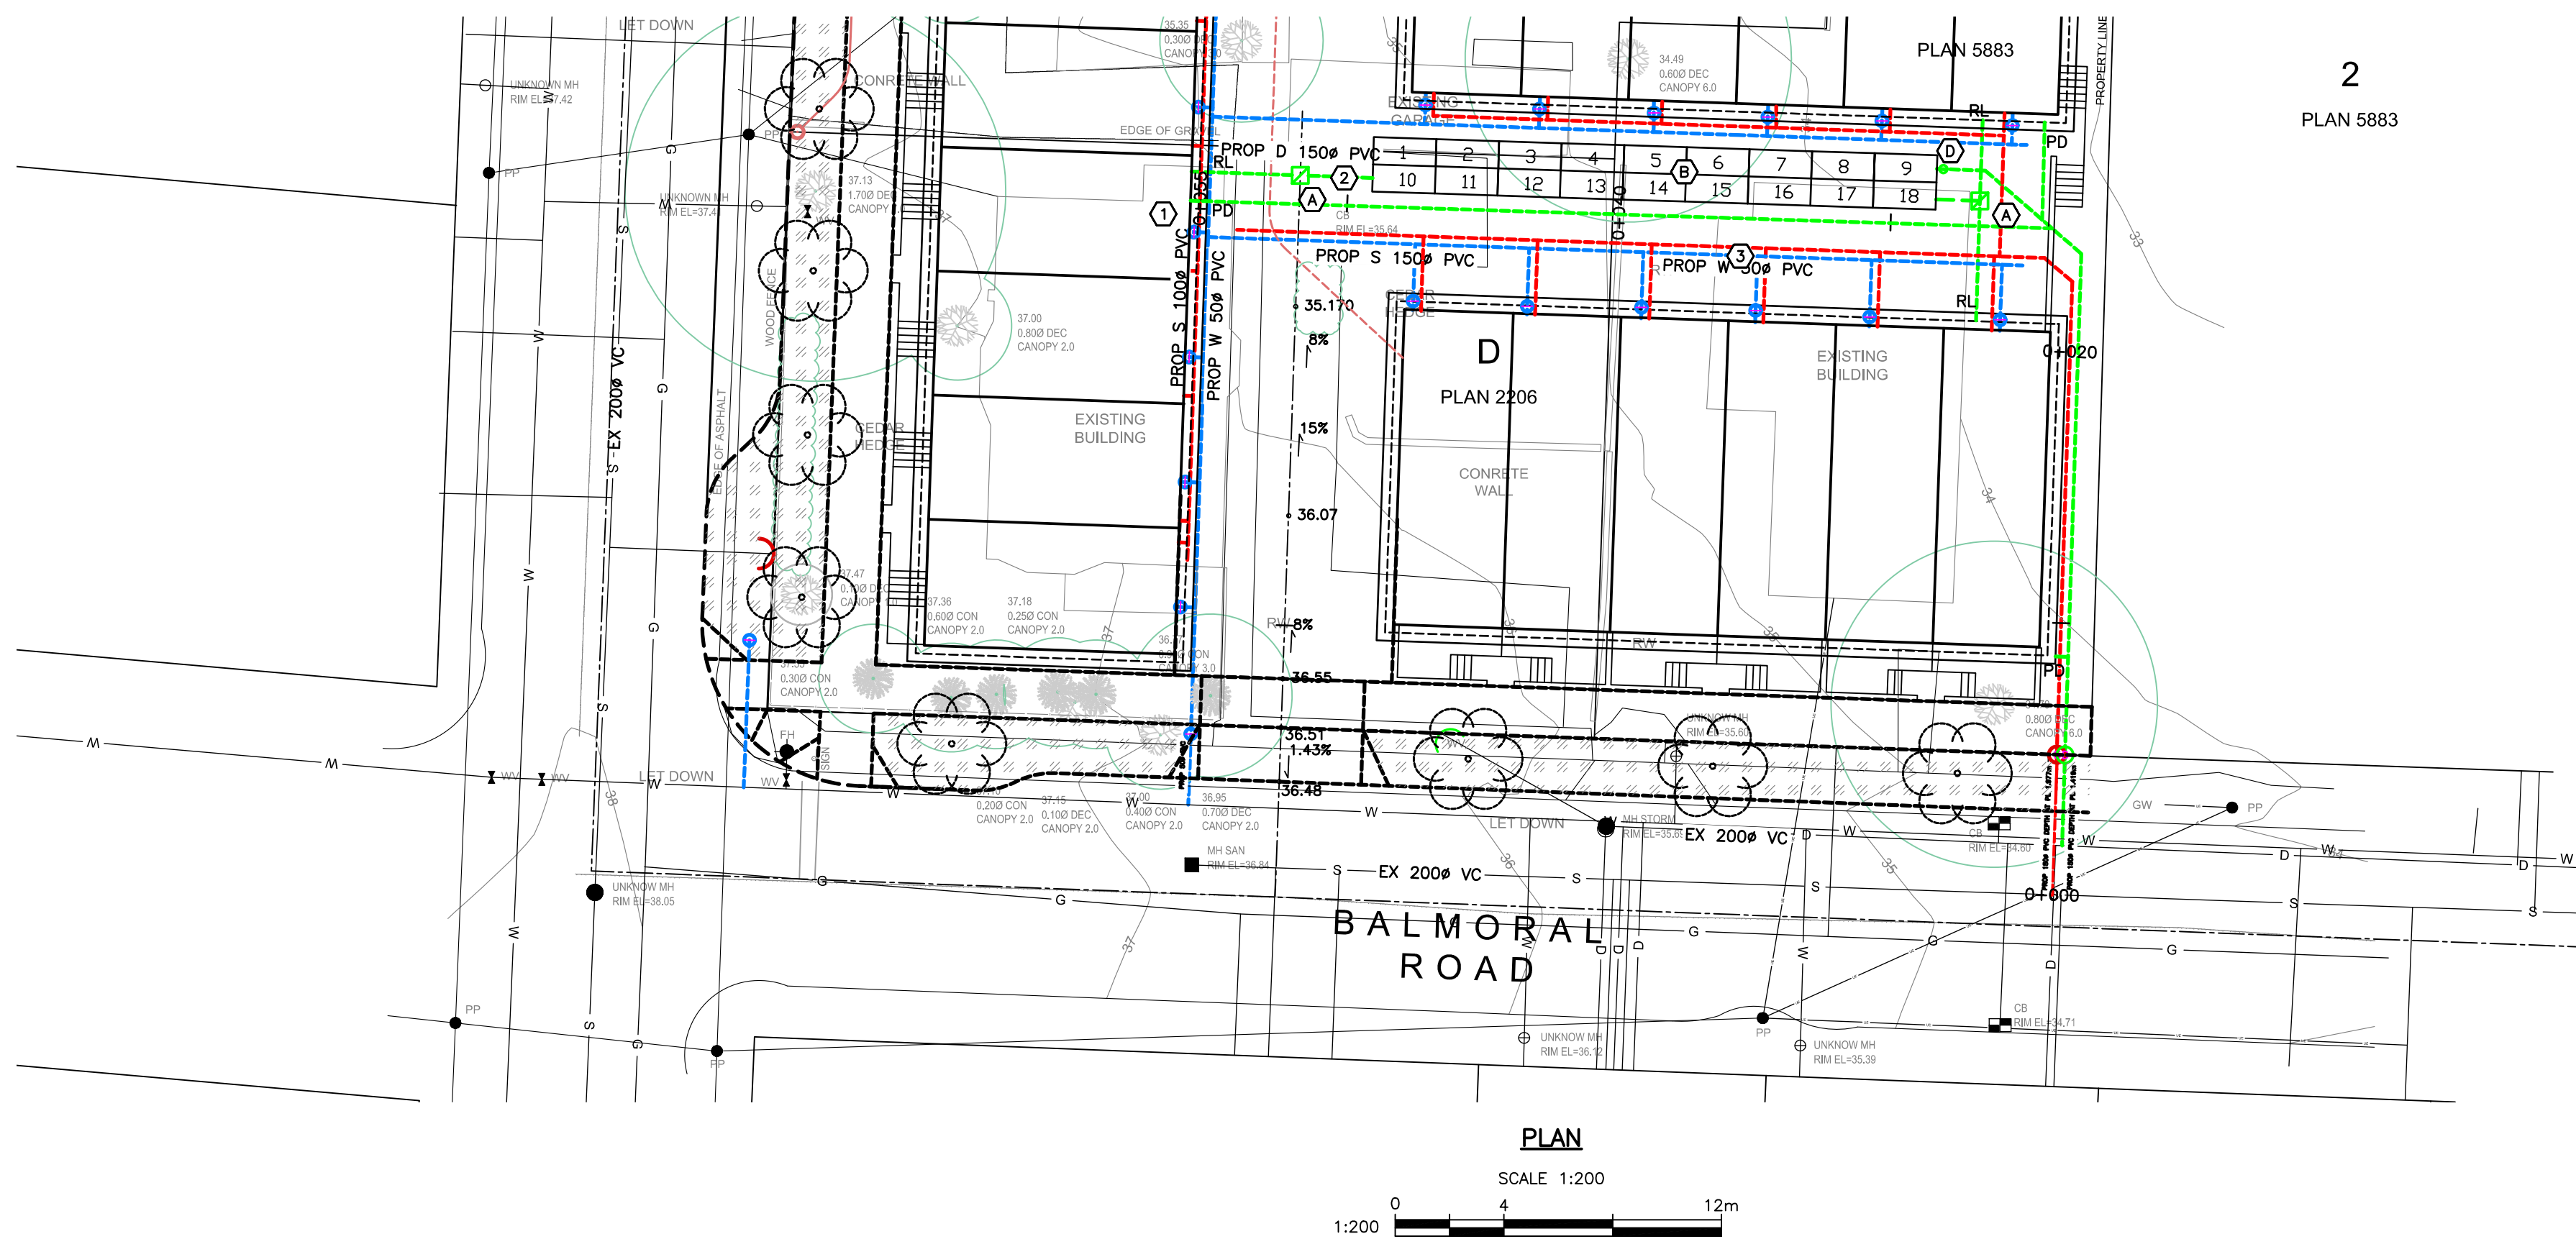

|   |                                   
|---|-----------------------------------|--|--|--|--|-------------------|----------------|--------------|-------------|-----------------|-------------------------|--|-----------------|-------------------------|--|-----------------|-------------------------|--|-------------------------|------------------------|--|---------------------------------------------------|---------------------------------------|------|-------------|-----------------------------------------|--|--------------------|---|
| <div>CONFIRM UNDERGROUND LOCATIONS WITH UTILITY COMPANIES</div> <div>THE LOCATION AND ELEVATION OF THE EXISTING UNDERGROUND INFRASTRUCTURE SHOWN ON THIS DRAWING MAY NOT BE ACCURATE OR COMPLETE. THE ACTUAL HORIZONTAL AND VERTICAL LOCATIONS MUST BE CONFIRMED PRIOR TO THE START OF ANY EXCAVATION.</div> | LEGEND                            |  |  |  |  | REVISIONS         |                |              |             |                 | REVISIONS APPROVED      |  |                 |                         |  |                 | DESIGN APPROVED         |  |                         | DISTRICT OF SAANICH    |  | SAANICH FILE No.                                  | -                                     |      |             |                                         |  |                    |   |
|   |                                   |  |  |  |  |                   |                |              |             |                 | REVISION # 1            |  |                 |                         |  |                 | REVISION # 2            |  |                         | REVISION # 3           |  |                                                   | Approved By                           | Date | Signed      | 1705,1703 FERNWOOD & 1312 BALMORAL ROAD |  | SAANICH DESIGN No. | - |
|   | Existing Municipal Infrastructure |  |  |  |  | Drain             | Curb           | Concrete Box | Valve       | 5               | Approved                |  |                 | Approved                |  |                 | Approved                |  |                         | Design Engineer        |  |                                                   | SEWER, STORM, WATER AND ROAD SERVICES |      |             |                                         |  |                    |   |
|   | Proposed Municipal Infrastructure |  |  |  |  | Ditch             | Sidewalk       | Wood Box     | Flush Valve | 6               | Date                    |  |                 | Date                    |  |                 | Date                    |  |                         |                        |  |                                                   | B.M. : GMC 286187 Elev: 37.792        |      |             |                                         |  |                    |   |
|   | Existing External U/G Utilities   |  |  |  |  | Sewer             | Manhole        | Catch Basin  | Hydrant     | 4               | Signed                  |  |                 | Signed                  |  |                 | Signed                  |  |                         | Manager of Development |  |                                                   | Design: ESK Drawn: ESK Checked: ESK   |      | DRAWING No. | Sheet 2 of 5                            |  |                    |   |
|   | Proposed External U/G Utilities   |  |  |  |  | Water             | Cleanout       | Reducer      | 3           | Design Engineer |                         |  | Design Engineer |                         |  | Design Engineer |                         |  | Development Coordinator |                        |  | Scale: Hor: 1:250 Vertical: 1:50 Date: April 2024 |                                       |      |             |                                         |  |                    |   |
|   | Street Lighting Pole Mount        |  |  |  |  | Standard Mount    | Signal         | Silt Trap    | Air Valve   | 2               | Manager of Development  |  |                 | Manager of Development  |  |                 | Manager of Development  |  |                         |                        |  |                                                   |                                       |      |             |                                         |  |                    |   |
|   | Post Top                          |  |  |  |  | Pedestrian Signal | Traffic Signal | Traverse Hub | Water Meter | 1               | Development Coordinator |  |                 | Development Coordinator |  |                 | Development Coordinator |  |                         |                        |  |                                                   |                                       |      |             |                                         |  |                    |   |




NOTES:

THIS DRAWING SHOWS THE FINAL SERVICES LAYOUT, WITH THE SERVICES TO BE CAPPED REMOVED FROM THE DRAWING FOR CLARITY.

DETAILED CONSTRUCTION NOTES:

- 1 REMOVED
- 2 NEW 50mm WATER SERVICE AND METER BY CoV AT APPLICANTS EXPENSE.
- 3 REMOVED
- 4 150mm PVC SEWER CONNECTION AT 1% AND IC BY CoV AT APPLICANTS EXPENSE.
- 5 REMOVED
- 6 150mm PVC STORM WATER CONNECTION AND IC BY CONTRACTOR AT APPLICANTS EXPENSE.
- 7 REMOVE EXISTING AND REPLACE WITH NEW CURB AND GUTTER WITH NEW 300mm GUTTER PAN NON MOUNTABLE CURB AND GUTTER (MMCD C4) AS SHOWN
- 8 REMOVE EXISTING AND REPLACE WITH NEW SIDEWALK ALONG FRONTAGE TO NEAREST JOINT LINE. AS SHOWN. (2.0m WIDE ON FERNWOOD, 1.8m WIDE ON BALMORAL) CoV STANDARD DRG SD C7c. BROOM FINISHED
- 9 PROVIDE 6.0m WIDE DRIVEWAY IN ACCORDANCE WITH CITY STANDARDS W/ 1m WIDE FLARES APPROXIMATELY 2.0m DEEP.
- 10 PROVIDE WHEEL CHAIR RAMP FOR SIDEWALK DROP IN ACCORDANCE WITH CoV STANDARD DRAWING SD C9a

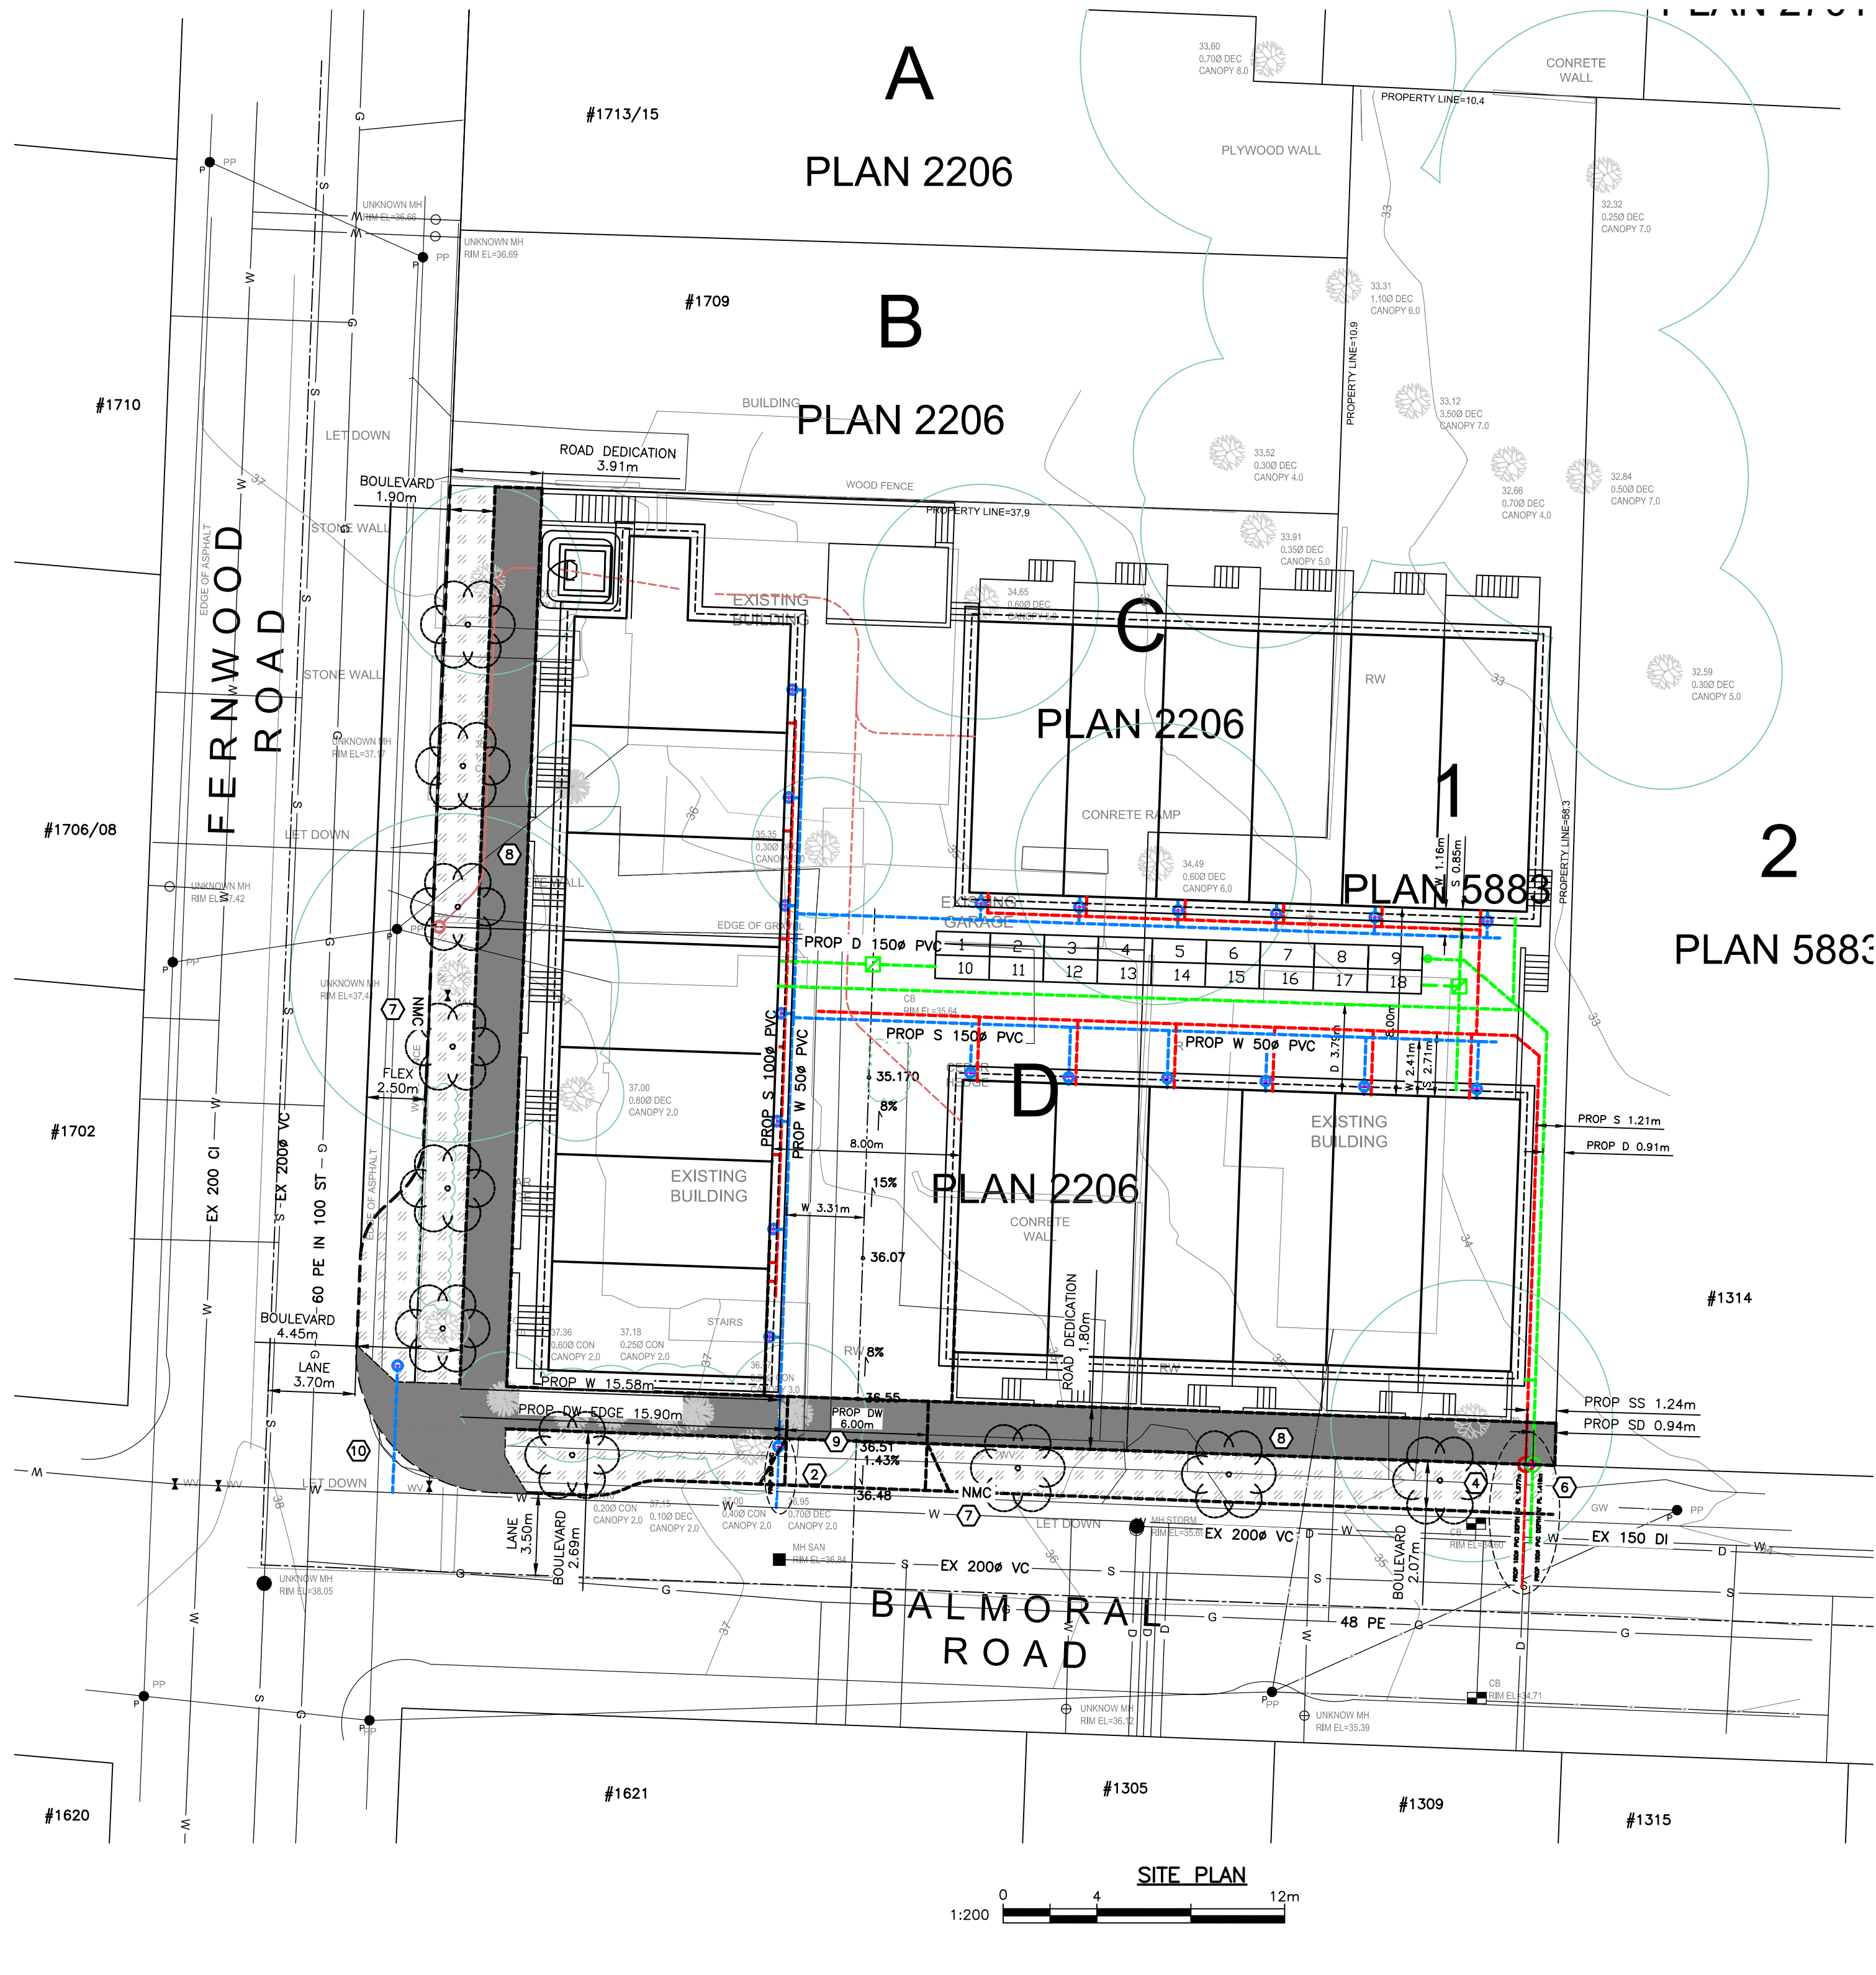

PERMIT TO PRACTICE NUM: 1000348



KYLE ENGINEERING LTD DBA  
KYLE ENGINEERING  
SUITE 1, 40 CADILLAC  
AVE, VICTORIA, BC, V8Z 1T2  
250 475 6906

CONFIRM UNDERGROUND LOCATIONS WITH UTILITY COMPANIES

THE LOCATION AND ELEVATION OF THE EXISTING UNDERGROUND INFRASTRUCTURE SHOWN ON THIS DRAWING MAY NOT BE ACCURATE OR COMPLETE. THE ACTUAL HORIZONTAL AND VERTICAL LOCATIONS MUST BE CONFIRMED PRIOR TO THE START OF ANY EXCAVATION.

LEGEND

|                                   |                   |     |                |       |              |     |             |     |
|-----------------------------------|-------------------|-----|----------------|-------|--------------|-----|-------------|-----|
| Existing Municipal Infrastructure | Drain             | —D— | Curb           | —C—   | Concrete Box | ☒   | Valve       | ⊗   |
| Proposed Municipal Infrastructure | Ditch             | —D— | Sidewalk       | —S/W— | Wood Box     | ⊗   | Flush Valve | —X— |
| Existing External U/G Utilities   | Sewer             | —S— | Manhole        | ⊙     | Catch Basin  | ☒   | Hydrant     | ⊗   |
| Proposed External U/G Utilities   | Water             | —W— | Cleanout       | ⊙     | Culvert      | —C— | Reducer     | —R— |
| Street Lighting                   | Pole Mount        | ⊙   | Traffic Sign   | ⊙     | Silt Trap    | ☒   | Cap / Plug  | —P— |
| Post Top                          | Pedestrian Signal | ⊙   | Traffic Signal | ⊙     | Gas Valve    | ⊗   | Water Meter | ⊙   |
|                                   |                   |     | Ctrl Monument  | ⊙     | Traverse Hub | ⊙   |             |     |

REVISIONS

REVISIONS APPROVED

| REVISION # 1            | REVISION # 2            | REVISION # 3            |
|-------------------------|-------------------------|-------------------------|
| Approved                | Approved                | Approved                |
| Date                    | Date                    | Date                    |
| Signed                  | Signed                  | Signed                  |
| Design Engineer         | Design Engineer         | Design Engineer         |
| Manager of Development  | Manager of Development  | Manager of Development  |
| Development Coordinator | Development Coordinator | Development Coordinator |

DESIGN APPROVED

| Approved By             | Date | Signed |
|-------------------------|------|--------|
| Design Engineer         |      |        |
| Manager of Development  |      |        |
| Development Coordinator |      |        |

CITY OF VICTORIA

|                                         |                |                  |
|-----------------------------------------|----------------|------------------|
| 1705,1703 FERNWOOD & 1312 BALMORAL ROAD |                |                  |
| SEWER, STORM, WATER AND ROAD SERVICES   |                |                  |
| B.M. : GMC 286187                       |                | Elev: 37.792     |
| Design: ESK                             | Drawn: ESK     | Checked: ESK     |
| Scale: Hor: 1:200                       | Vertical: 1:40 | Date: APRIL 2024 |

FILE No.

—

DESIGN No.

—




DRAWING No.

—

Sheet 3 of 5



THE CITY OF VICTORIA: January 14, 2025 / U:\CS\1400 Customer Files\2024\CV Civil\CV24-10 Fernwood - A Frame\03 EN-CN\040 Internal Drawings\00\_Current\CV24-10\_25 Site Servicing Plan.dwg

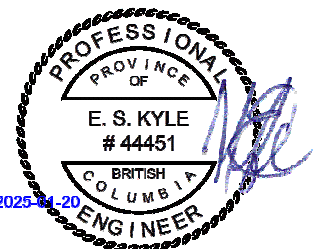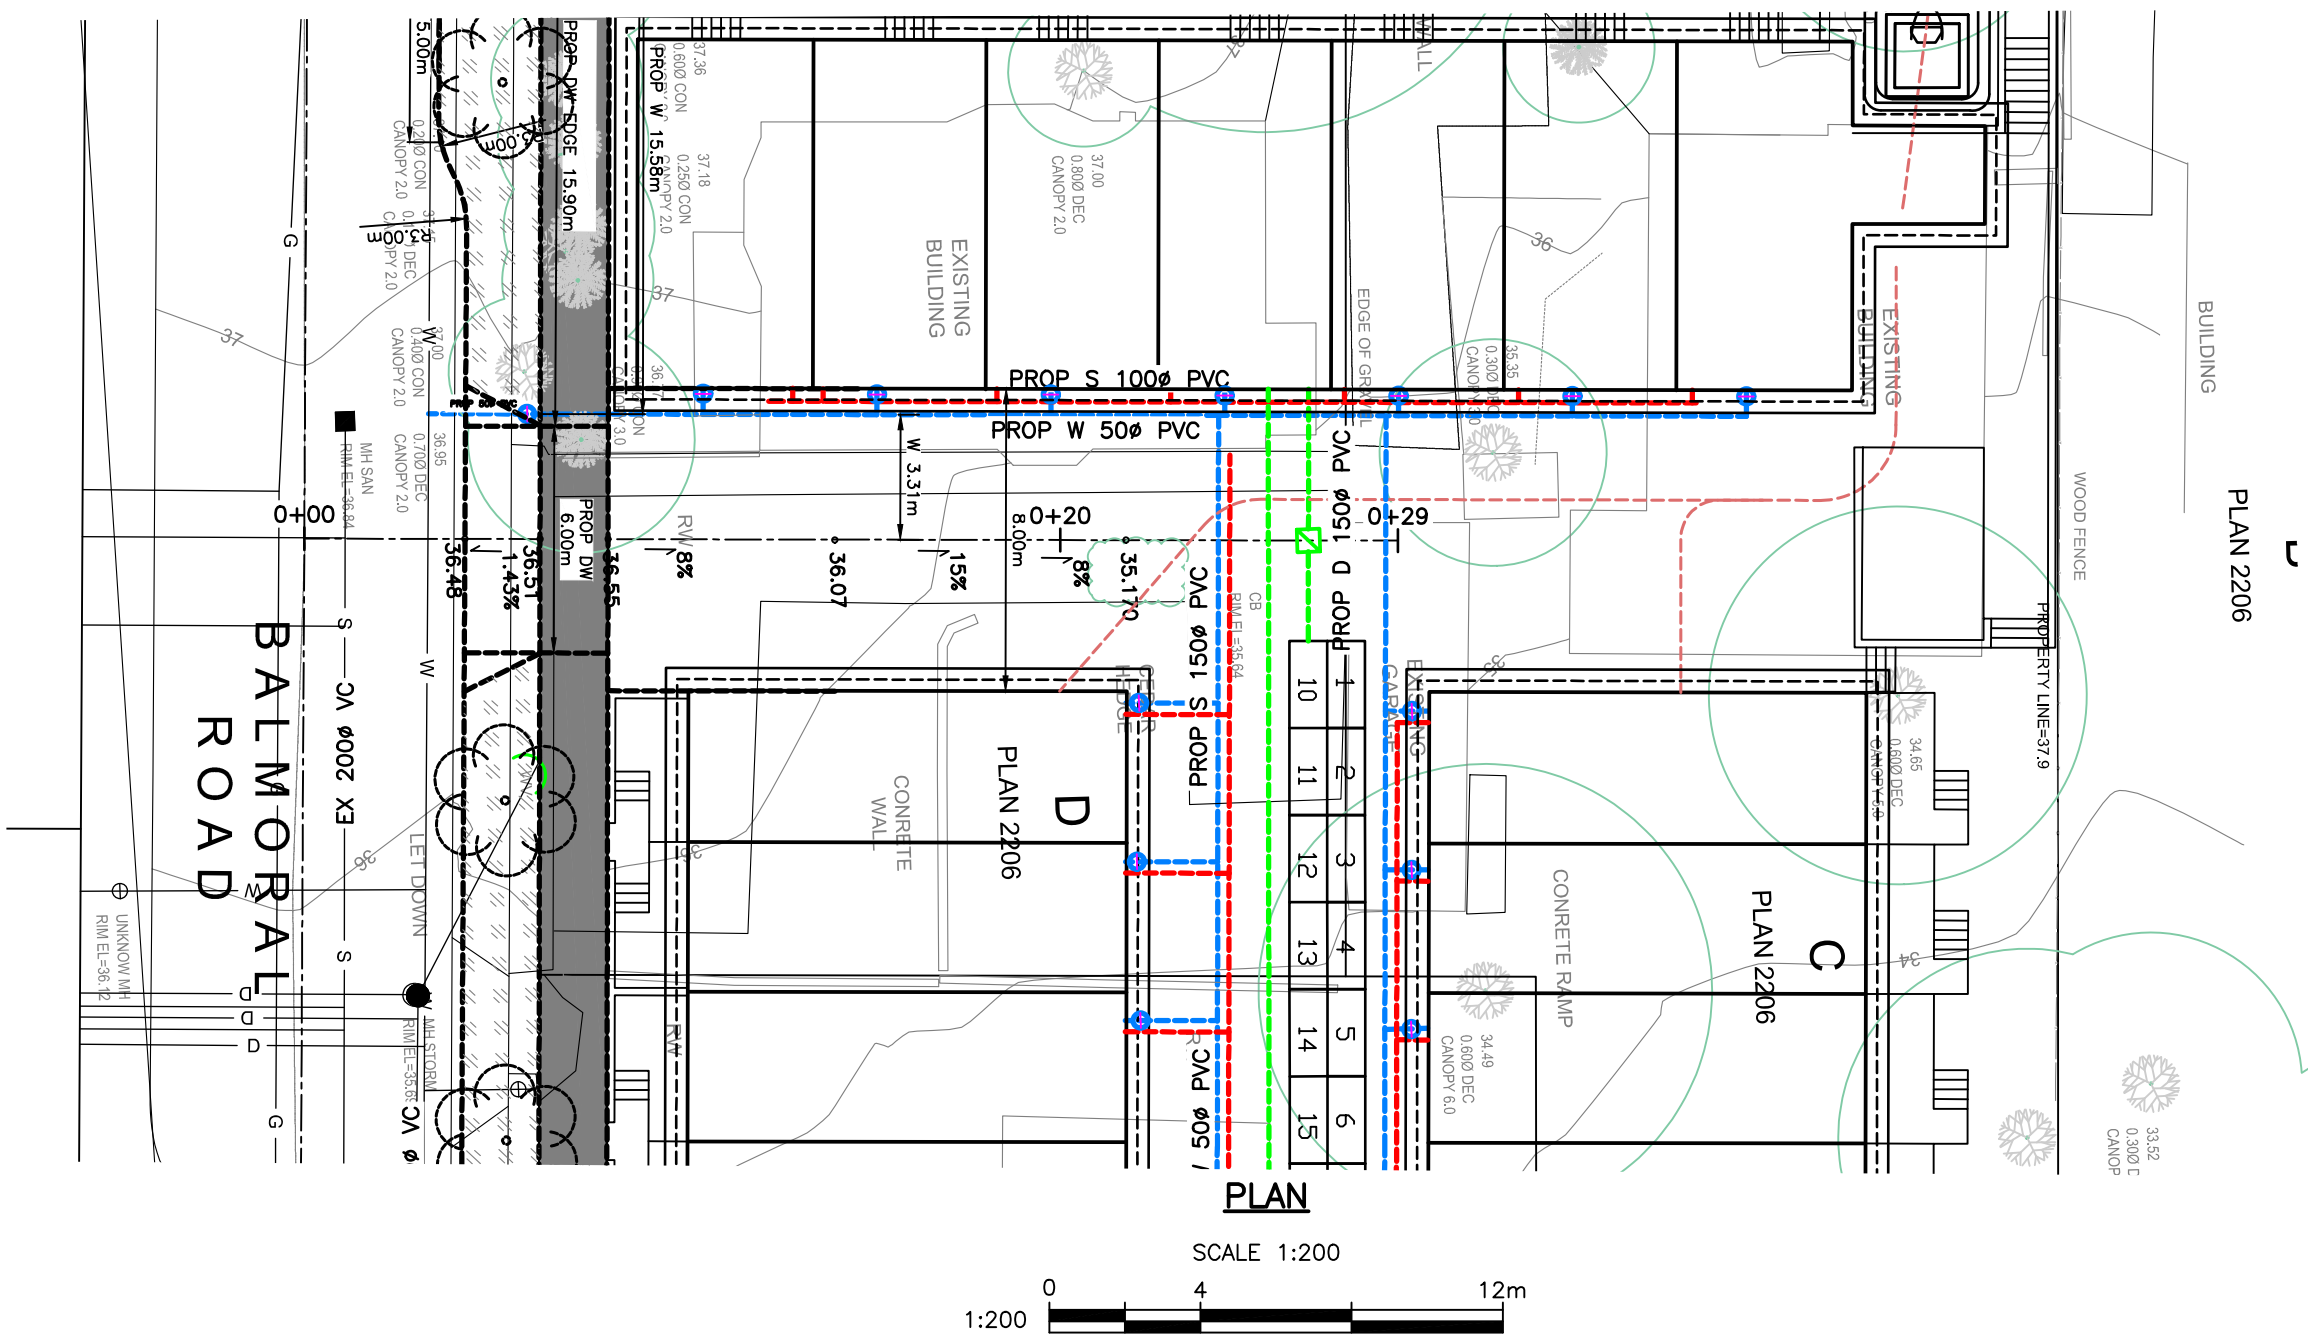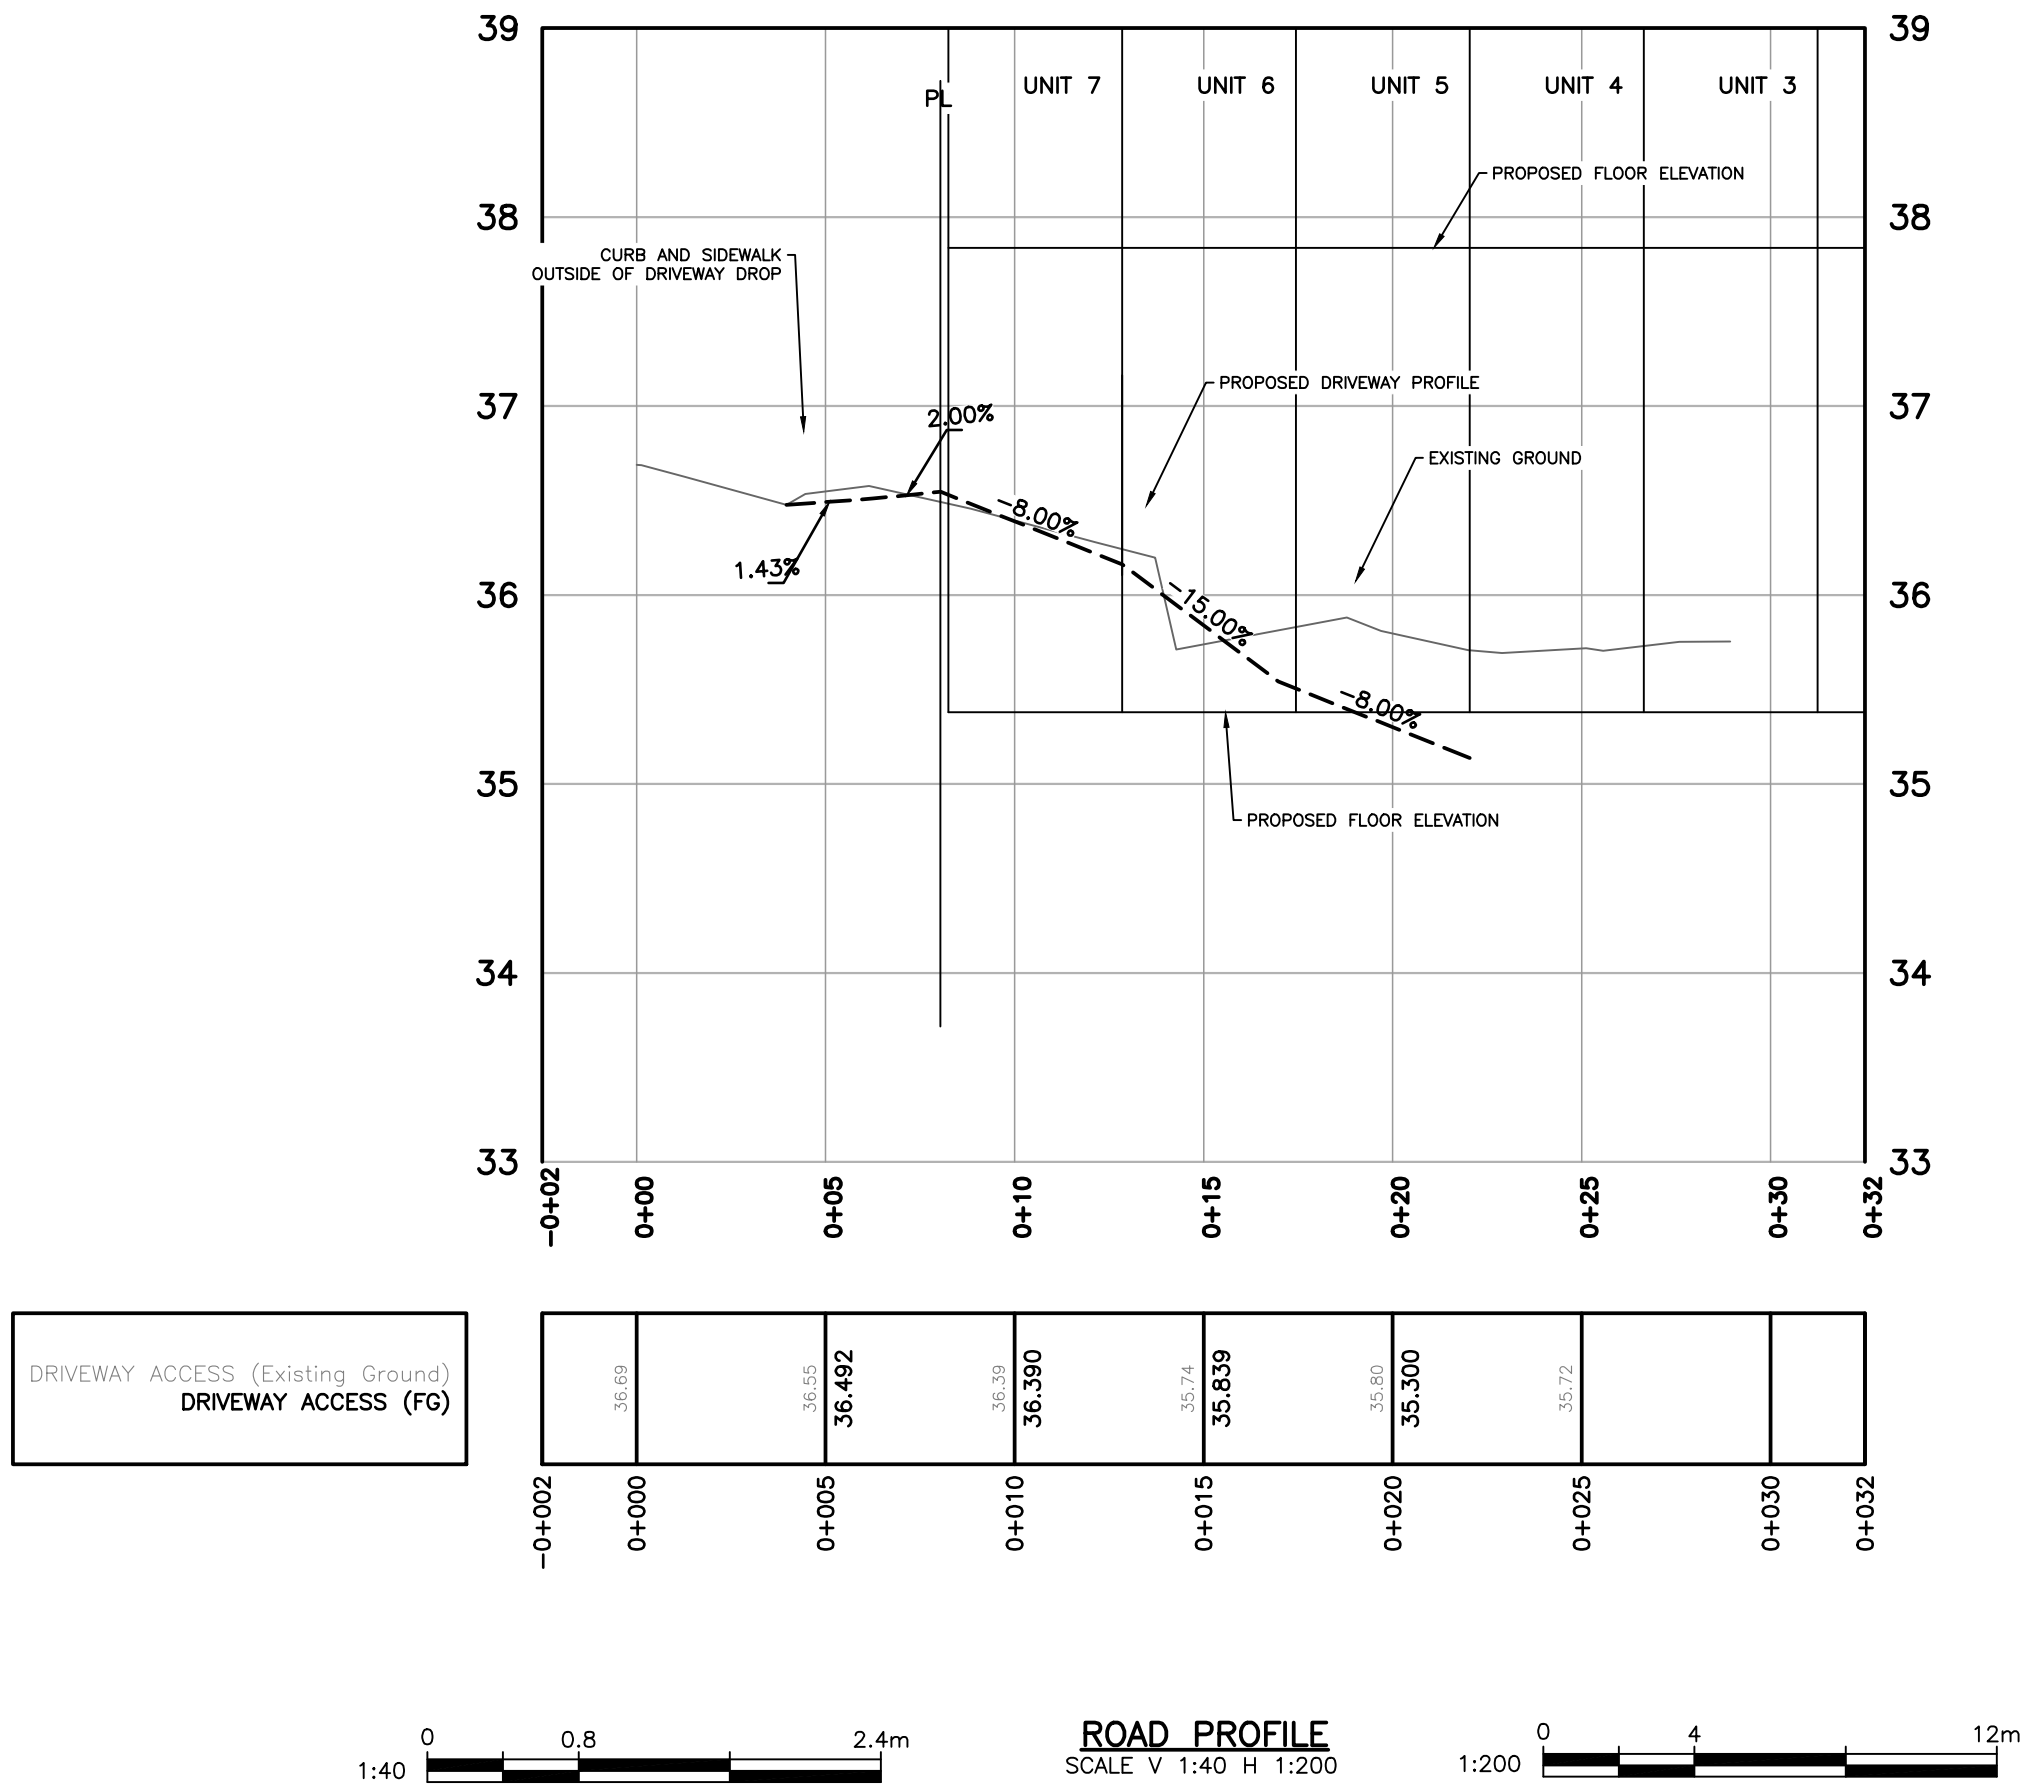


| |
|---|-----------------------------------|--|--|--|--|--|--|--|--|--|------------|-------------------|----------------|--------------------|--------------|---------------|-------------|--------------|------------|------------------------|-----------|-------------|------------------------|-------------------------|--------|------------------------|-------------------------|----------|-------------------------|-------------------------|--------|-----------------------------------------|-------------------|--------------|----------------|------------------|-------------|--------------|
| <div>CONFIRM UNDERGROUND LOCATIONS WITH UTILITY COMPANIES</div> <div>THE LOCATION AND ELEVATION OF THE EXISTING UNDERGROUND INFRASTRUCTURE SHOWN ON THIS DRAWING MAY NOT BE ACCURATE OR COMPLETE. THE ACTUAL HORIZONTAL AND VERTICAL LOCATIONS MUST BE CONFIRMED PRIOR TO THE START OF ANY EXCAVATION.</div> | LEGEND                            |  |  |  |  |  |  |  |  |  | REVISIONS  |                   |                | REVISIONS APPROVED |              |               |             |              |            |                        |           |             | DESIGN APPROVED        |                         |        | CITY OF VICTORIA       |                         | FILE No. | -                       |                         |        |                                         |                   |              |                |                  |             |              |
|   | Existing Municipal Infrastructure |  |  |  |  |  |  |  |  |  | Drain      | —D—               | Curb           | —C—                | Concrete Box | ☒             | Valve       | ☒            | 6          | REVISION # 1           |           |             | REVISION # 2           |                         |        | REVISION # 3           |                         |          | Approved By             | Date                    | Signed | 1705,1703 FERNWOOD & 1312 BALMORAL ROAD |                   | DESIGN No.   | —              |                  |             |              |
|   | Proposed Municipal Infrastructure |  |  |  |  |  |  |  |  |  | Ditch      | —D—               | Sidewalk       | —SW—               | Wood Box     | ☒             | Flush Valve | ☒            | 5          | Approved               | Date      | Signed      | Approved               | Date                    | Signed | Approved               | Date                    | Signed   | Design Engineer         |                         |        | DRIVEWAY ENTRANCE DETAILS               |                   |              |                |                  |             |              |
|   | Existing External U/G Utilities   |  |  |  |  |  |  |  |  |  | Sewer      | —S—               | Manhole        | ☐                  | Catch Basin  | ☒             | Hydrant     | ☒            | 4          | Design Engineer        |           |             | Design Engineer        |                         |        | Design Engineer        |                         |          | Manager of Development  |                         |        | B.M. : GMC 286187                       |                   | Elev: 37.792 |                |                  |             |              |
|   | Proposed External U/G Utilities   |  |  |  |  |  |  |  |  |  | Water      | —W—               | Cleanout       | ☐                  | Valve        | ☒             | Reducer     | ☒            | 3          | Manager of Development |           |             | Manager of Development |                         |        | Manager of Development |                         |          | Development Coordinator |                         |        | Design: ESK                             |                   | Drawn: ESK   | Checked: ESK   |                  |             |              |
|   | Street Lighting                   |  |  |  |  |  |  |  |  |  | Pole Mount | ☒                 | Standard Mount | ☒                  | Traffic Sign | ☒             | Silt Trap   | ☒            | Cap / Plug | ☒                      | Air Valve | ☒           | 2                      | Development Coordinator |        |                        | Development Coordinator |          |                         | Development Coordinator |        |                                         | Scale: Hor: 1:200 |              | Vertical: 1:40 | Date: APRIL 2024 | DRAWING No. | Sheet 4 of 5 |
|   | Post Top                          |  |  |  |  |  |  |  |  |  | ☒          | Pedestrian Signal | ☒              | Traffic Signal     | ☒            | Ctrl Monument | ☒           | Traverse Hub | ☒          | Gas Valve              | ☒         | Water Meter | ☒                      | 1                       |        |                        |                         |          |                         |                         |        |                                         |                   |              |                |                  |             |              |
| |
| |
| |



THE CITY OF VICTORIA January 14, 2025 / U:\CS\1400 Customer Files\2024\CV Civil\CV24-10 Fernwood - A Frame\03 EN-CN\040 Internal Drawings\00 Current\CV24-10 25 Site Servicing Plan.dwg

DETAILED CONSTRUCTION NOTES:

- 1 REMOVE EXISTING AND REPLACE WITH NEW CURB AND GUTTER WITH NEW 300mm GUTTER PAN NON MOUNTABLE CURB AND GUTTER (MMCD C4) AS SHOWN
- 2 REMOVE EXISTING AND REPLACE WITH NEW SIDEWALK ALONG FRONTAGE TO NEAREST JOINT LINE. AS SHOWN. (2.0m WIDE ON FERNWOOD, 1.8m WIDE ON BALMORAL) CoV STANDARD DRG SD C7c. BROOM FINISHED
- 3 PROVIDE 6.0m WIDE DRIVEWAY IN ACCORDANCE WITH CITY STANDARDS W/ 1m WIDE FLARES APPROXIMATELY 2.0m DEEP.
- 4 PROVIDE WHEEL CHAIR RAMP FOR SIDEWALK DROP IN ACCORDANCE WITH CoV STANDARD DRAWING SD C9a. Details to follow on drawing once alignment is agreed upon

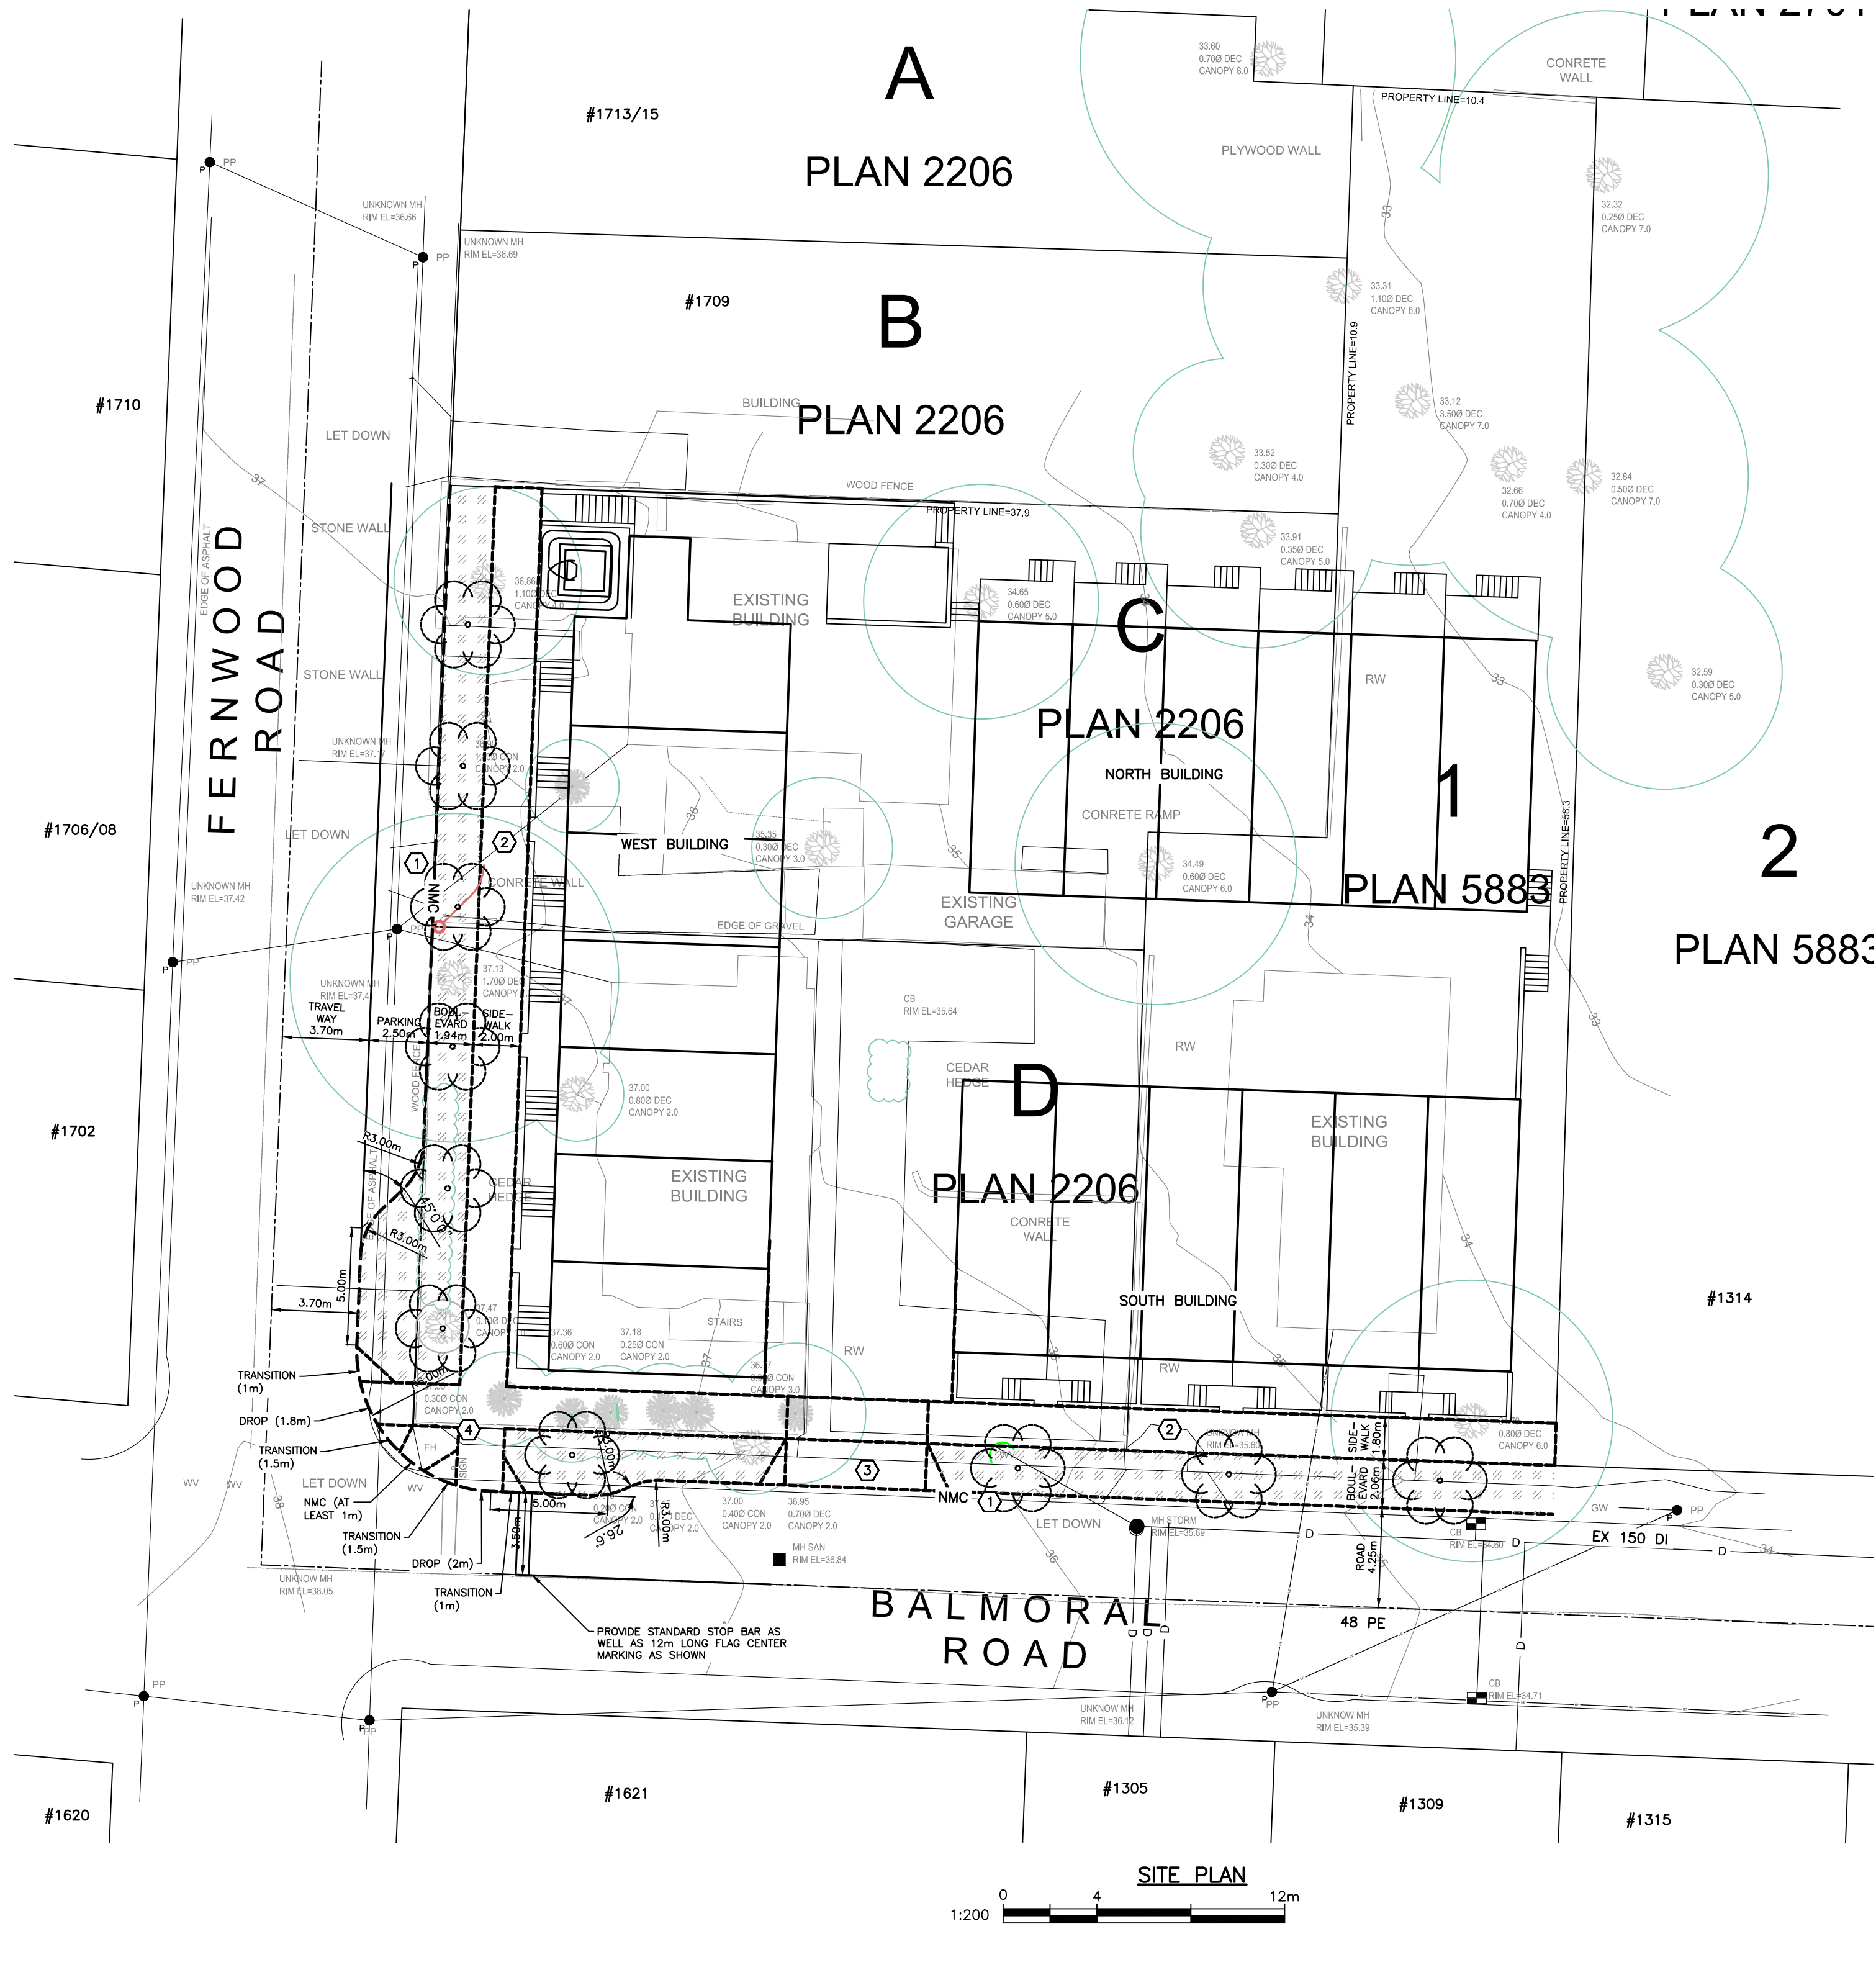

PERMIT TO PRACTICE NUM: 1000348



KYLE ENGINEERING LTD DBA  
KYLE ENGINEERING  
SUITE 1, 40 CADILLAC  
AVE. VICTORIA, BC, V8Z 1T2  
250 475 6906

|   |                                                 
|---|-------------------------------------------------|--|--|--|--|--|--|--|--|--|-----------------|----------------|----------------|--------------------|---|-------------------------|------|--------|-------------------------|------|--------|-------------------------|-----------------|--------|----------------------------------|------------------|--------------|-----------------------------------------|--------------|-------------|--------------|
| CONFIRM UNDERGROUND LOCATIONS WITH UTILITY COMPANIES<br><br>THE LOCATION AND ELEVATION OF THE EXISTING UNDERGROUND INFRASTRUCTURE SHOWN ON THIS DRAWING MAY NOT BE ACCURATE OR COMPLETE. THE ACTUAL HORIZONTAL AND VERTICAL LOCATIONS MUST BE CONFIRMED PRIOR TO THE START OF ANY EXCAVATION. | LEGEND                                          |  |  |  |  |  |  |  |  |  | REVISIONS       |                |                | REVISIONS APPROVED |   |                         |      |        |                         |      |        |                         | DESIGN APPROVED |        |                                  | CITY OF VICTORIA |              | FILE No.                                | —            |             |              |
|   | Existing Municipal Infrastructure ————          |  |  |  |  |  |  |  |  |  | Drain —D—       | Curb —C—       | Concrete Box ☒ | Valve ⊗            | 6 | REVISION # 1            |      |        | REVISION # 2            |      |        | REVISION # 3            |                 |        | Approved By                      | Date             | Signed       | 1705,1703 FERNWOOD & 1312 BALMORAL ROAD |              | DESIGN No.  | —            |
|   | Proposed Municipal Infrastructure - - - - -     |  |  |  |  |  |  |  |  |  | Ditch —D—       | Sidewalk S/W   | Wood Box ☐     | Flush Valve —X—    | 5 | Approved                | Date | Signed | Approved                | Date | Signed | Approved                | Date            | Signed | Design Engineer                  |                  |              | ROAD SERVICES                           |              |             |              |
|   | Existing External U/G Utilities —e—t—g—c—       |  |  |  |  |  |  |  |  |  | Sewer —S—       | Manhole ○      | Catch Basin ☒  | Hydrant ⊗          | 4 | Design Engineer         |      |        | Design Engineer         |      |        | Design Engineer         |                 |        | Manager of Development           |                  |              | B.M. : GMC 286187                       | Elev: 37.792 | DRAWING No. | Sheet 5 of 5 |
|   | Proposed External U/G Utilities - - - - -       |  |  |  |  |  |  |  |  |  | Water —W—       | Cleanout ☐     | Culvert —      | Reducer —          | 3 | Manager of Development  |      |        | Manager of Development  |      |        | Manager of Development  |                 |        | Design: ESK                      | Drawn: ESK       | Checked: ESK |                                         |              |             |              |
|   | Street Lighting Pole Mount ⦿ Standard Mount ⦿   |  |  |  |  |  |  |  |  |  | Traffic Sign ☐  | Silt Trap ☒    | Cap / Plug —   | Air Valve ⊗        | 2 | Development Coordinator |      |        | Development Coordinator |      |        | Development Coordinator |                 |        | Scale: Hor: 1:200 Vertical: 1:40 | Date: APRIL 2024 |              |                                         |              |             |              |
|   | Post Top ⦿ Pedestrian Signal ⦿ Traffic Signal ⦿ |  |  |  |  |  |  |  |  |  | Ctrl Monument ⦿ | Traverse Hub ☒ | Gas Valve ⊗    | Water Meter ⊗      | 1 |                         |      |        |                         |      |        |                         |                 |        |                                  |                  |              |                                         |              |             |              |