


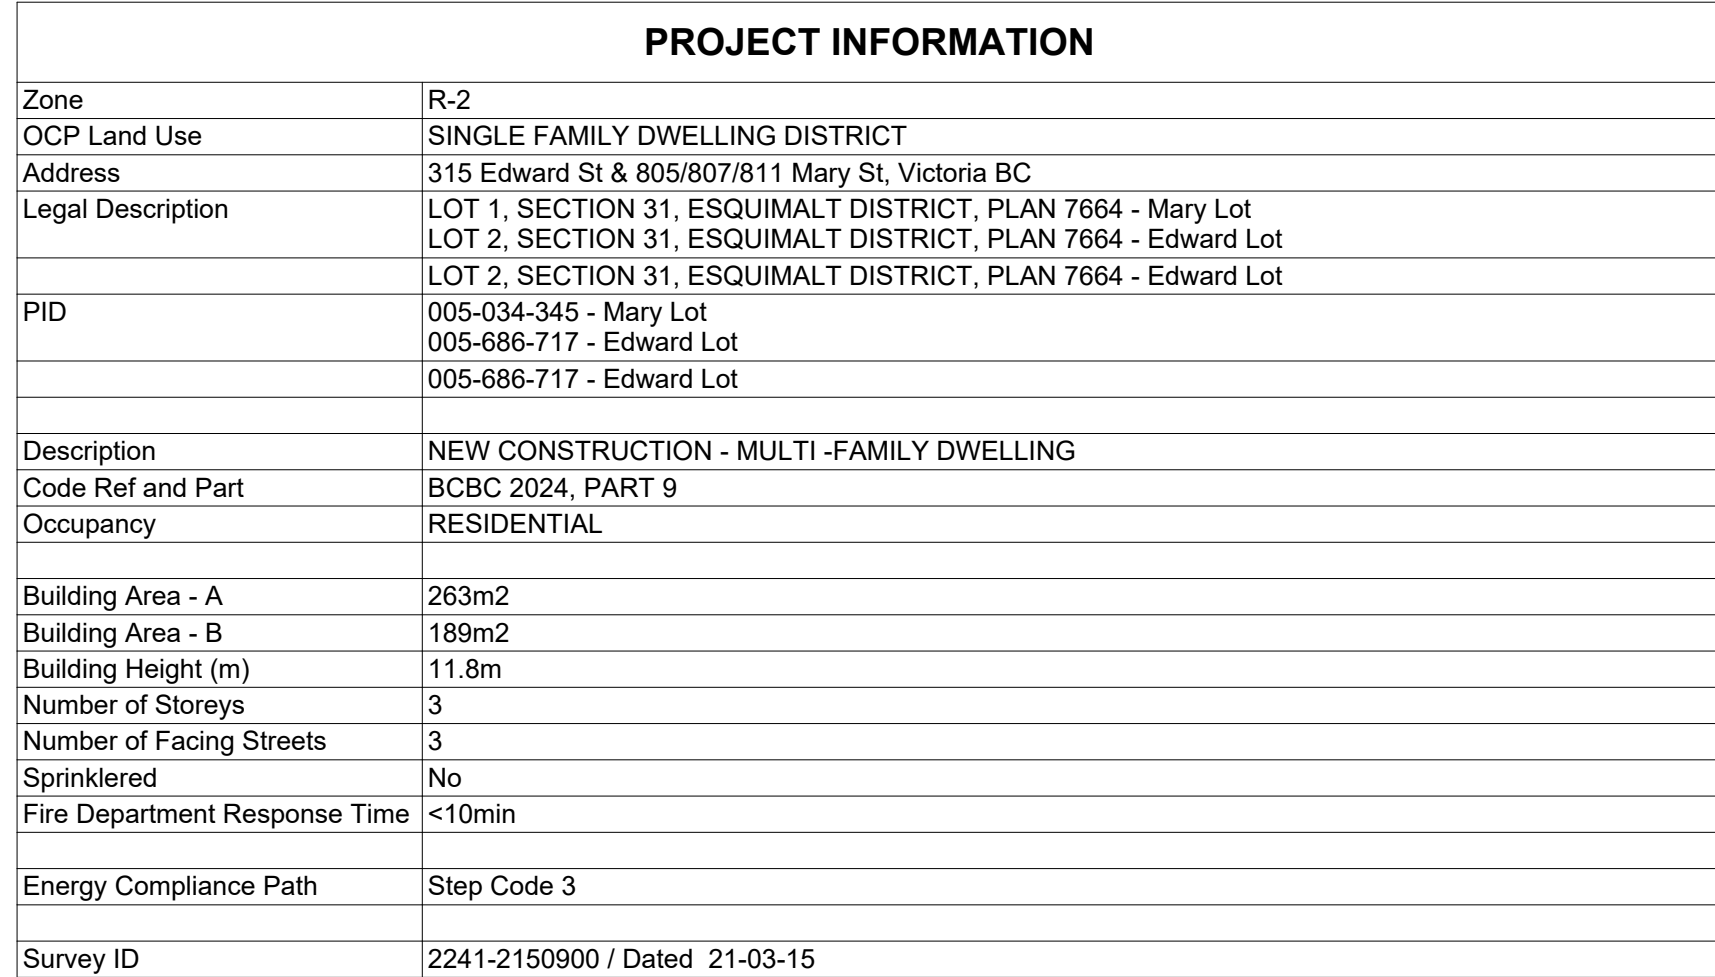

SHEET LIST	
SHEET #	SHEET NAME
A.000	COVER
A.005	DOOR + WINDOW SCHEDULE
A.007	ZONING COMPLIANCE Rev
A.008	AVERAGE GRADE
A.009	CODE REVIEW
A.010	BUILDING A LIMITING DISTANCE
A.011	BUILDING B LIMITING DISTANCE
A.013	SHADOW STUDIES
A.101	SITE PLAN
A.201dp	FULL SITE - LEVEL 1 PLANS
A.202	FULL SITE - LEVEL 2 PLANS
A.203	FULL SITE - LEVEL 3 PLANS
A.204	BIKE PARKING
A.401	ELEVATIONS
A.402	ELEVATIONS
A.403	ELEVATIONS
A.404	STREETSCAPE CONTEXT
A.501	SITE - SECTIONS
A.800	SUITE PLANS
A.900	BIKE WORKSTATION

ISSUED FOR DEVELOPMENT PERMIT

**811 MARY ST/315 EDWARD ST, VICTORIA BC
VIC WEST TOWNHOMES**

MULTI-SUITE RESIDENTIAL, NEW CONSTRUCTION

New townhouse development including 12 strata residential units. Unit mix includes 4 three-bedroom suites stacked over 4 two-bedroom suites in Building A and 4 split level townhouse units in Building B.

PROJECT DIRECTORY

OWNER

SKALE Properties Inc
Stefan Kalenchuck
498 E 5th Ave, Vancouver, BC, V5T1H9
stefan.kalenchuk@gmail.com
C 778 237 4349

ARCHITECTURAL

FOLD ARCHITECTS INC.
Sonnen Sloan
738 Fort Street, Victoria, BC, V8W1H2
ssloan@foldarchitects.com
C 604 364 7179

LANDSCAPE

GREENSPACE DESIGNS
Erin Renwick
erin@greenspacedesigns.com
C 250 893 9496

CIVIL

KYLE ENGINEERING
Ed Kyle
2547 Stubbs Rd, Mill Bay, BC V0R 2P0
ekyle@ekeng.ca
C 250 475 6906

STRUCTURAL

RJC ENGINEERS
Daniel Mackay
1515 Douglas St #330, Victoria, BC V8W 2G4
DMackay@rjc.ca
C 778 746 1106

ELECTRICAL

AES ENGINEERING
 Jeff Halpenny
 3795 Carey Rd #500, Victoria, BC V8Z 6T8
 jeff.halpenny@aesengr.com
 C 250 217 0964

MECHANICAL


AME GROUP
Taio Waldhaus
721 Johnson St, Victoria, BC V8W 1M8
taiowaldhaus@amegroup.ca
C 250 858 0122

CODE

GHL CONSULTANTS
Frankie Victor
700 W Pender St, Vancouver, BC V6C 1G8
fv@ghl.ca
T 604 689 4449



DIGITALLY SEALED
2026-01-30

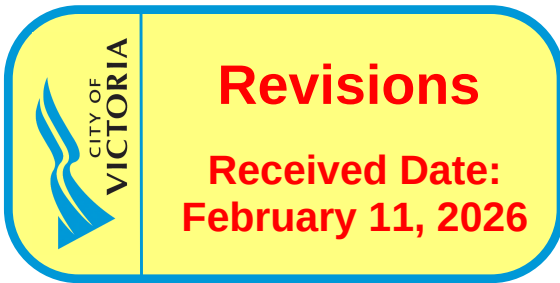

All drawings and specifications are the copyright property of Fold Architecture Inc. Use or reproduction of documents in whole or in part is subject to the Architect's specific consent.

Dimensions shown on these drawings represent design intent. Confirmation of field dimensions is the responsibility of the Contractor. Verify all dimension and report all discrepancies to the Architect.

Do not scale these drawings.

[illegible]

S.KALENCHUK

VICWEST TOWNHOMES

COVER

Project number	24003
Date	24.10.29
Drawn by	AG
Checked by	SS

A.000

Scale	12" = 1'-0"
Printed	2026-01-30 3:19:22 PM

Functional Program- Corner Townhouse	
Project Name	NALU @ Vic West Townhomes
Address	811 Mary / 315 Edward
Proposed number of suites	12
Parking Type	Surface

Jurisdiction	City Of Victoria
Zone:	GRD-1
DPA	DPA-15
OCP "Traditional Residential" Urban Place Designation	
Heritage Status listed prior to August 4, 2022	No

Legal Address:	LOT 1, SECTION 31, ESQUIMALT DISTRICT, PLAN 7664 - Mary Lot
Civic Address:	LOT 2, SECTION 31, ESQUIMALT DISTRICT, PLAN 7664 - Edward Lot
Parcel Identifier:	811 Mary St 315 Edward St
Current Use:	005-034-345 - Mary Lot 005-098-717 - Edward Lot
Proposed Use:	Single Family Housing Residential - MultiFamily

Property Data	
Lot Area = m2 - PRE DEDICATION	1002.44
Lot Area = m2 - POST DEDICATION	978
Lot Width	27.7
Average Natural Grade - Bldg A	27.67
Average Natural Grade - Bldg B	27.74
Protected Trees	Yes Review Arborist Report
Property Configuration	Corner Lot
Other Features	Sloped, flanked by 3 streets

Zoning - General Residential Zone (GRD-1)	Required/Permitted	Provided	Complies	Comment
Two dwelling units or 30% of the total dwelling units are three-bedroom dwelling units, at a minimum.	30%	66%	☒	
Maximum 12 units (incl secondary dwelling units)	12	12	☒	
Operable Window per Bedroom	1per	1per	☒	

Highway Dedication				
Edward - Local St	Exempt	NA	☒	
Mary - Local St	Exempt	NA	☒	
Bella - Local St	0.84m	0.84m	☒	
Floor Area / FSR				
Minimum area per unit	33m	62.3m2	☒	
Maximum per lot	1410m2	1181m2	☒	
FAR Allowable - 1.6	1564.8m2	1181m2	☒	
Sliding				
Lot Width Minimum	18m	36.5m	☒	
Entire Building Within 36m of two streets	36m		☒	
More than 1 Bldg on Lot	20m		☒	

Height				
Building Height - Flat Roof	11m	NA	☒	
Building Height - Other Roof - Bldg A	12m	10.05	☒	
Building Height - Other Roof - Bldg B	12m	10.48	☒	
Finished Ceiling Height of Lowest Level of building	1.1m above grade	2.74m	☒	

Setbacks				
Setback - Edward	2m	2m	☒	
Front Setback - Mary	2m	2m	☒	
Setback - Bella	2m	0.0m	☒	variance granted
Setback - Other (r/t lot line)	2m	1.3m	☒	variance granted
Porch, Ramps, Stairs over 6m from FG	2m	NA	☒	
Habitable Room Facing a Lot Line	5m	NA	☒	
Eave Projection into Setback	0.75m	0.6m	☒	
Building Separation	5m	3.1m	☒	variance granted

Setbacks - Accessory Building (Sch. F)				
Setback - Rear	0.6m	0.78m	☒	
Setback - Side	0.6m	1.37m	☒	
Setback - Flanking Street	3.5m	2.1m	☒	variance granted
Building Separation (Acc/Bldg / Principal)	2.4m	0m	☒	variance granted
Eave Projections into Setbacks	0.75	0	☒	


Fencing				
Height Residential - front	1.22	-	☒	
Height Residential - rear and side	1.63	1m, sleep to 1.83	☒	
Site Coverage				
Max Coverage - 45%	489.00	551m2 = 56%	☒	variance granted
Open Site Space - 30%	293.40	363m2 = 37%	☒	
Single Landscape Space	97.8m2	40m2	☒	variance needed
Landscape Space Setback	1m	1m	☒	
Soft Landscaping - min50%	489m2 (50%)	188m2 (19%)	☒	variance needed
Hard Landscaping - max50%	489 (50%)	275m2 (28%)	☒	

Accessory Building Coverage	-	59m2 = 6%	☒	
Accessory Building Rear Lot Coverage	25%	24.70%	☒	
Floor Area / FSR	1564.8m2	1150m2	☒	
		418m2	☒	
		418m2	☒	
		314m2	☒	
		35m	☒	


Vehicle Parking				
Total Parking Req'd- 12 Units @ 0.77/unit	9		☒	
If providing carshare TDDM	2	2	☒	TDDM Provided
accessible stall	1	1	☒	
accessible stall (van)	NA	NA	☒	
accessible signage	yes	Part 5	☒	

Bicycle Parking				
Short Term Units	12	12	☒	
Long Term Units @ 2 per DU	24	24	☒	
Oversize Bike Spaces	4	8	☒	
50% equipped with Charging	12	12	☒	
Bike Maintenance Facility Req'd	yes	yes	☒	
Bike aisle width	1.5	0	☒	variance needed

Site Area	Before Dedication 1002.4 m2	After Dedication: 978 m2
Coverage *Bldg only: (excl. stairs/balcony)	547 m2 = 56% 451.78m2 = 45%	551 m2 = 56% 451.78m2 = 46%
*LTB coverage:	59m2 = 6%	59m2 = 6%
Open Space:	509m2 = 50%	469.3m2 = 37%
Landscape Space:	40m2 = 3.9%	40m2 = 4%
Soft Landscaping:	188m2= 18%	188m2= 19%
Hard Landscaping:	275m2 = 30%	275m2 = 28%

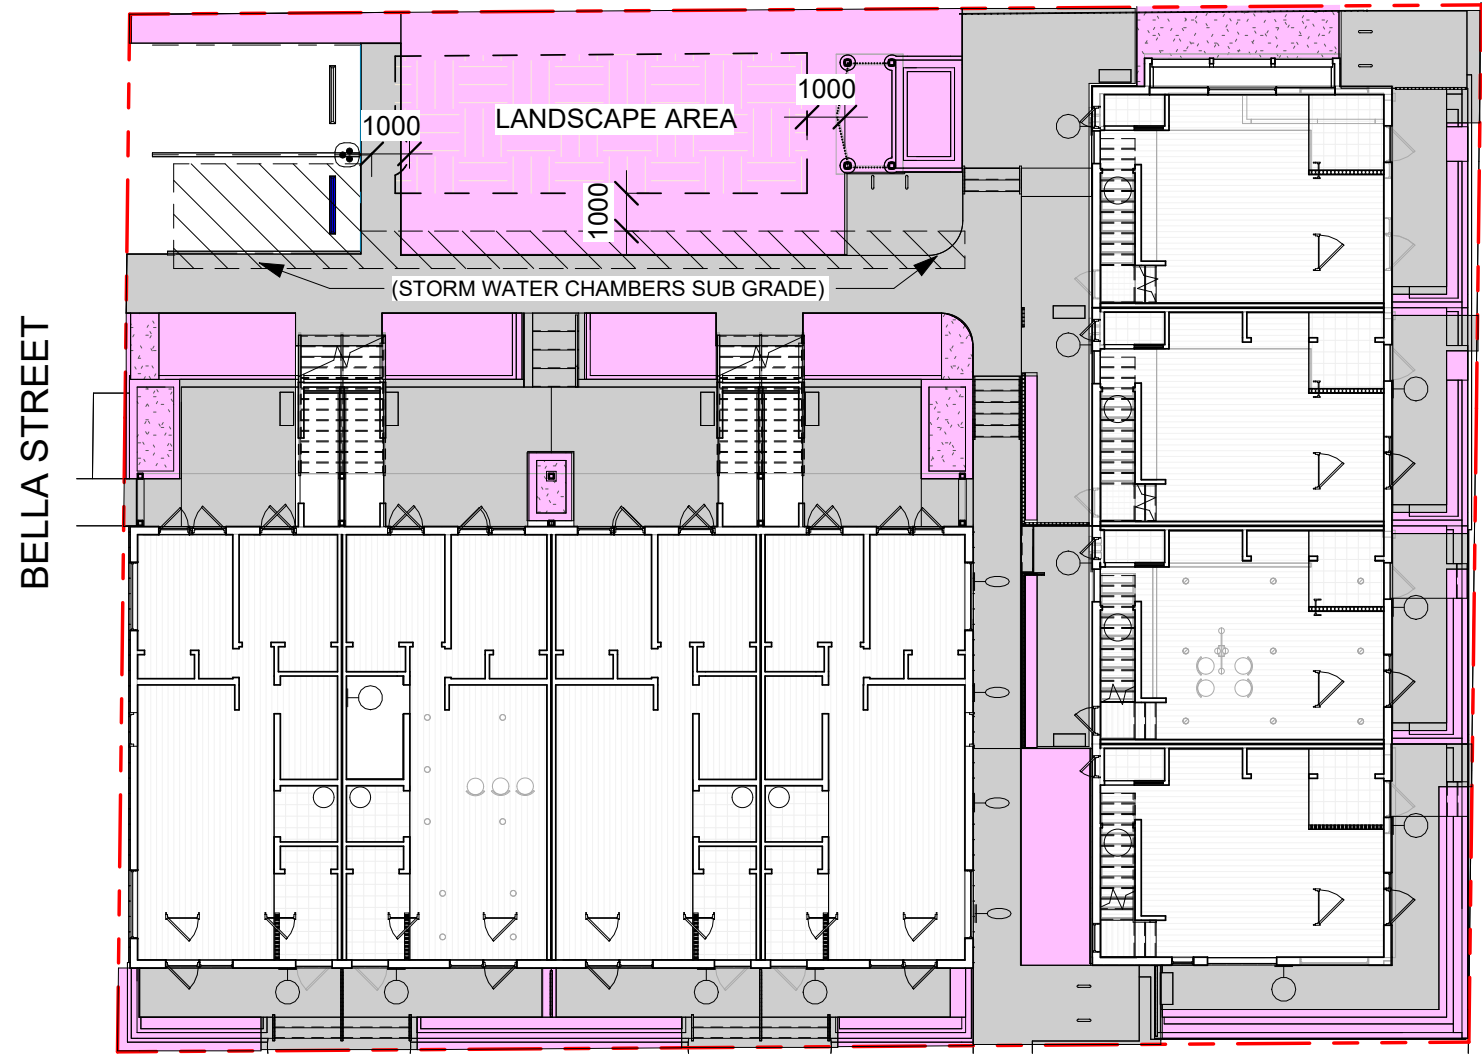


5 LANDSCAPE AREA DIAGRAM
A.007 1 : 200

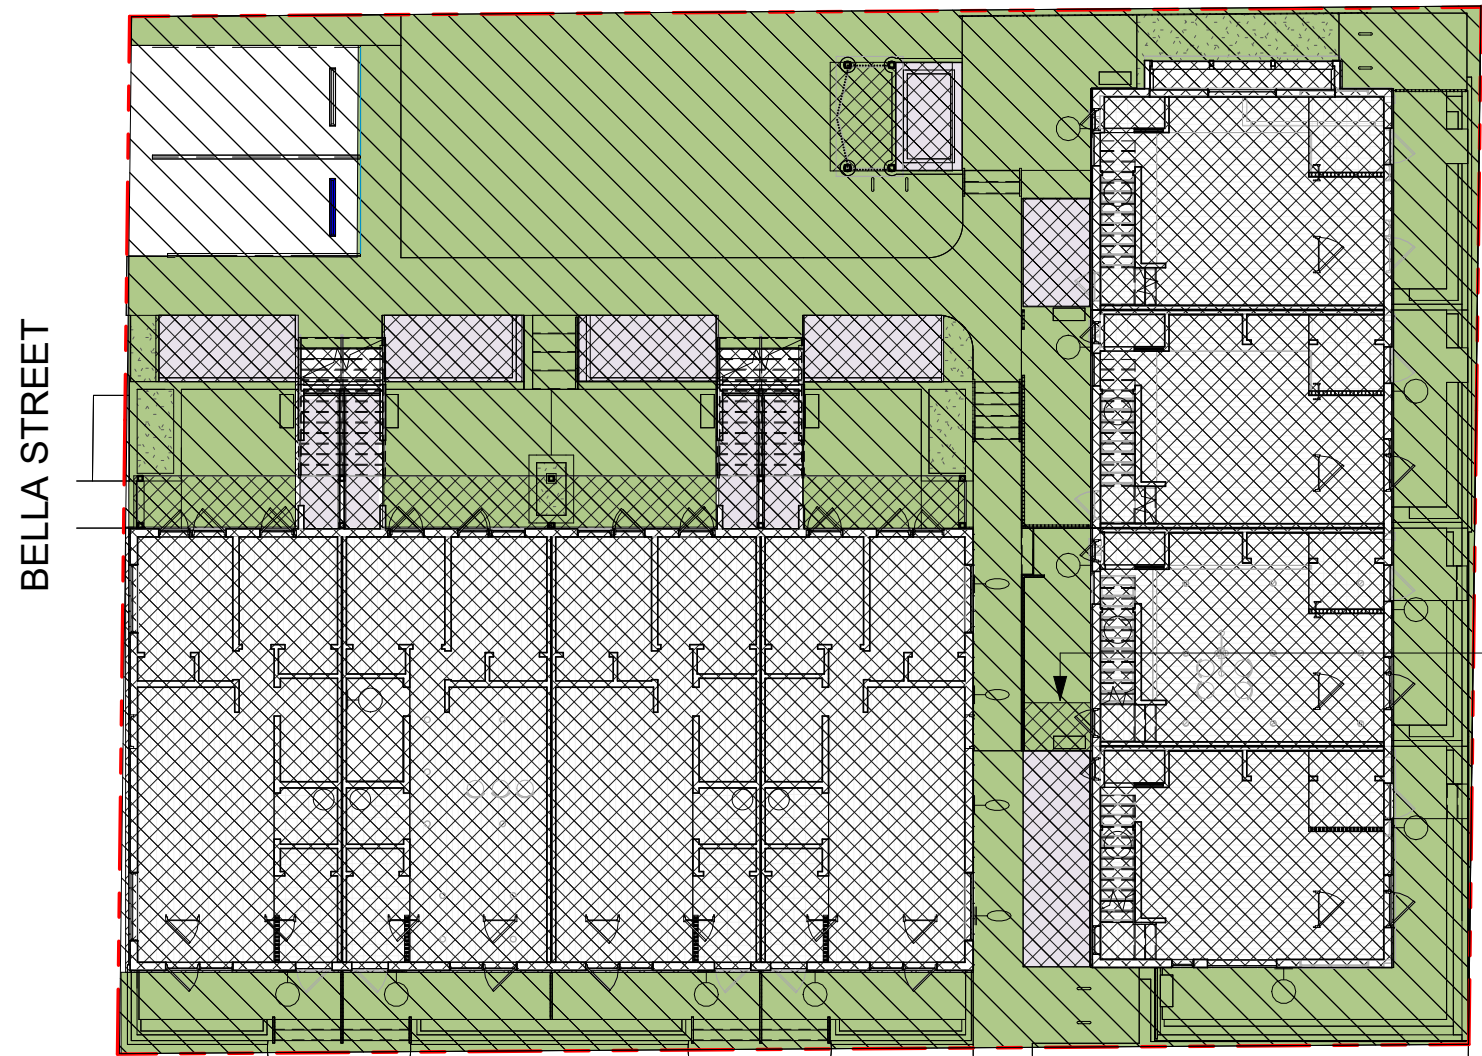

4 SITE COVERAGE DIAGRAM
A.007 1 : 200

Building Area Legend


- EDWARD ST. LEVEL 2
- MARY ST. LEVEL 2

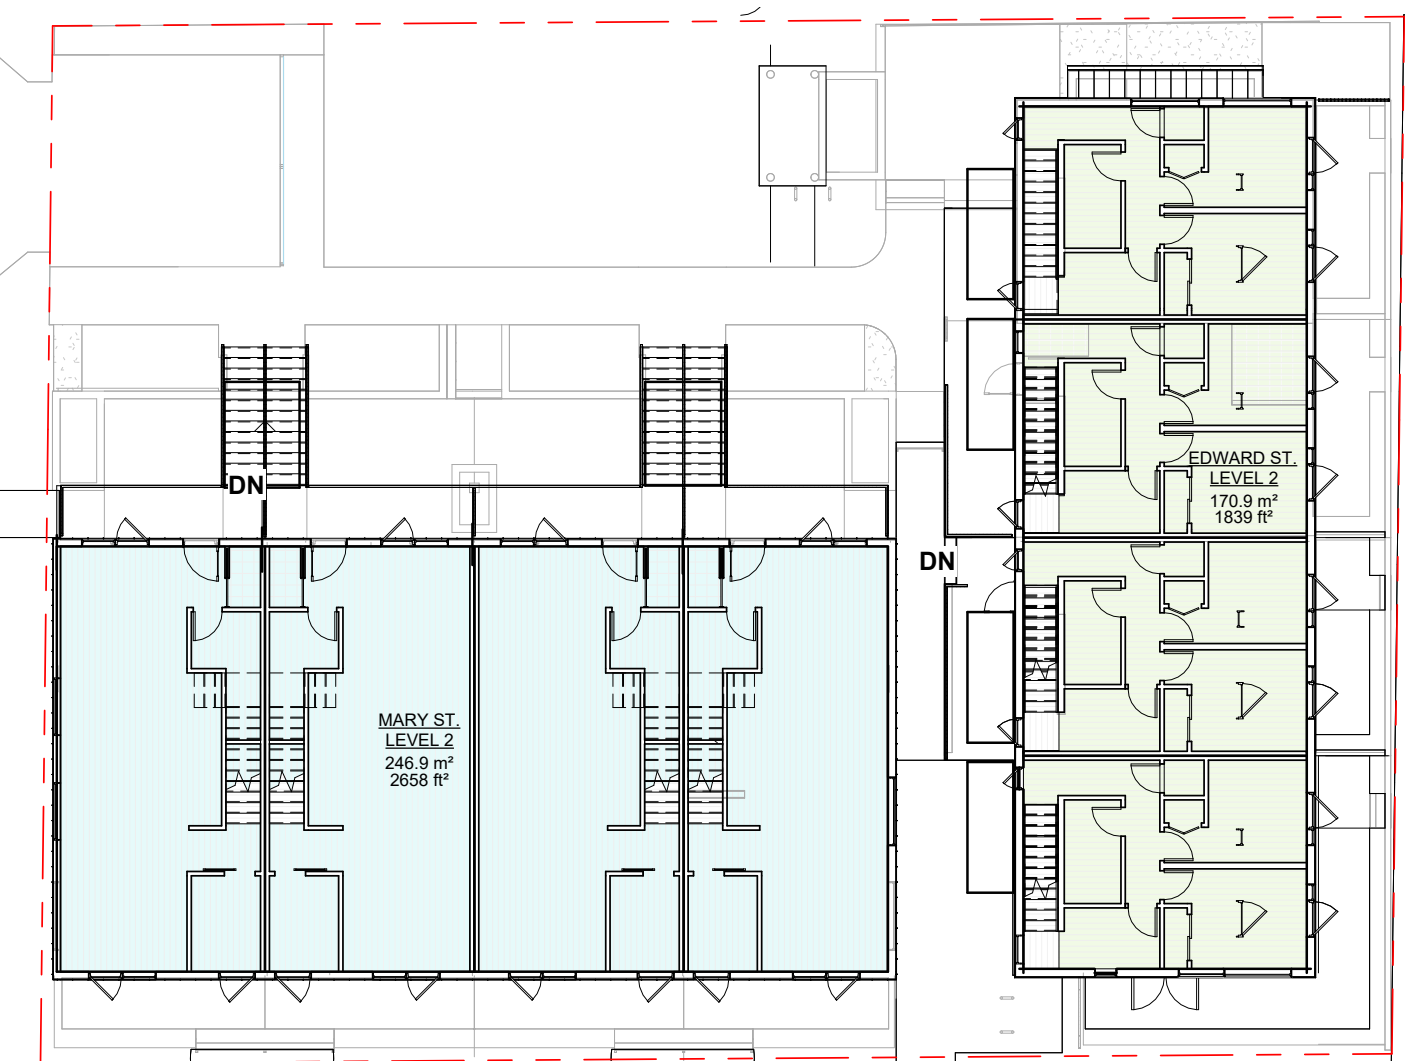

2 ZONING AREAS - LEVEL 2
A.007 1 : 200

Building Area Legend


- EDWARD ST. LEVEL 1
- LTB STOR.
- MARY ST. LEVEL 1

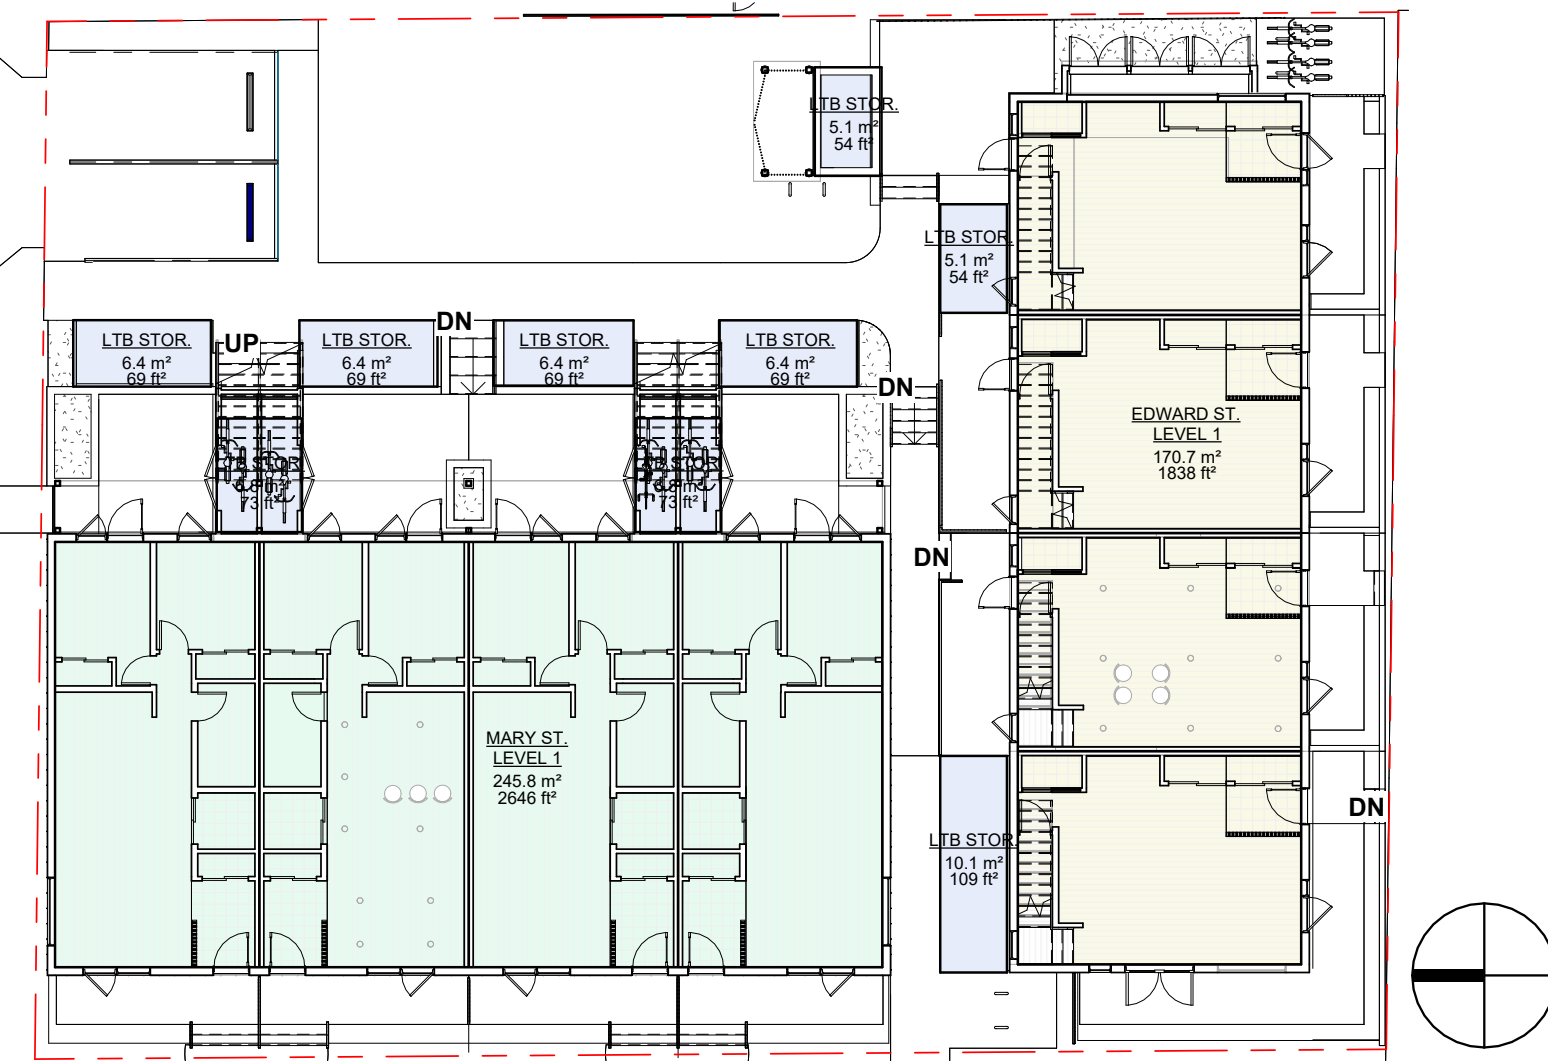

1 ZONING AREAS - LEVEL 1
A.007 1 : 200

Building Area Legend

- EDWARD ST. LEVEL 3
- MARY ST. LEVEL 3

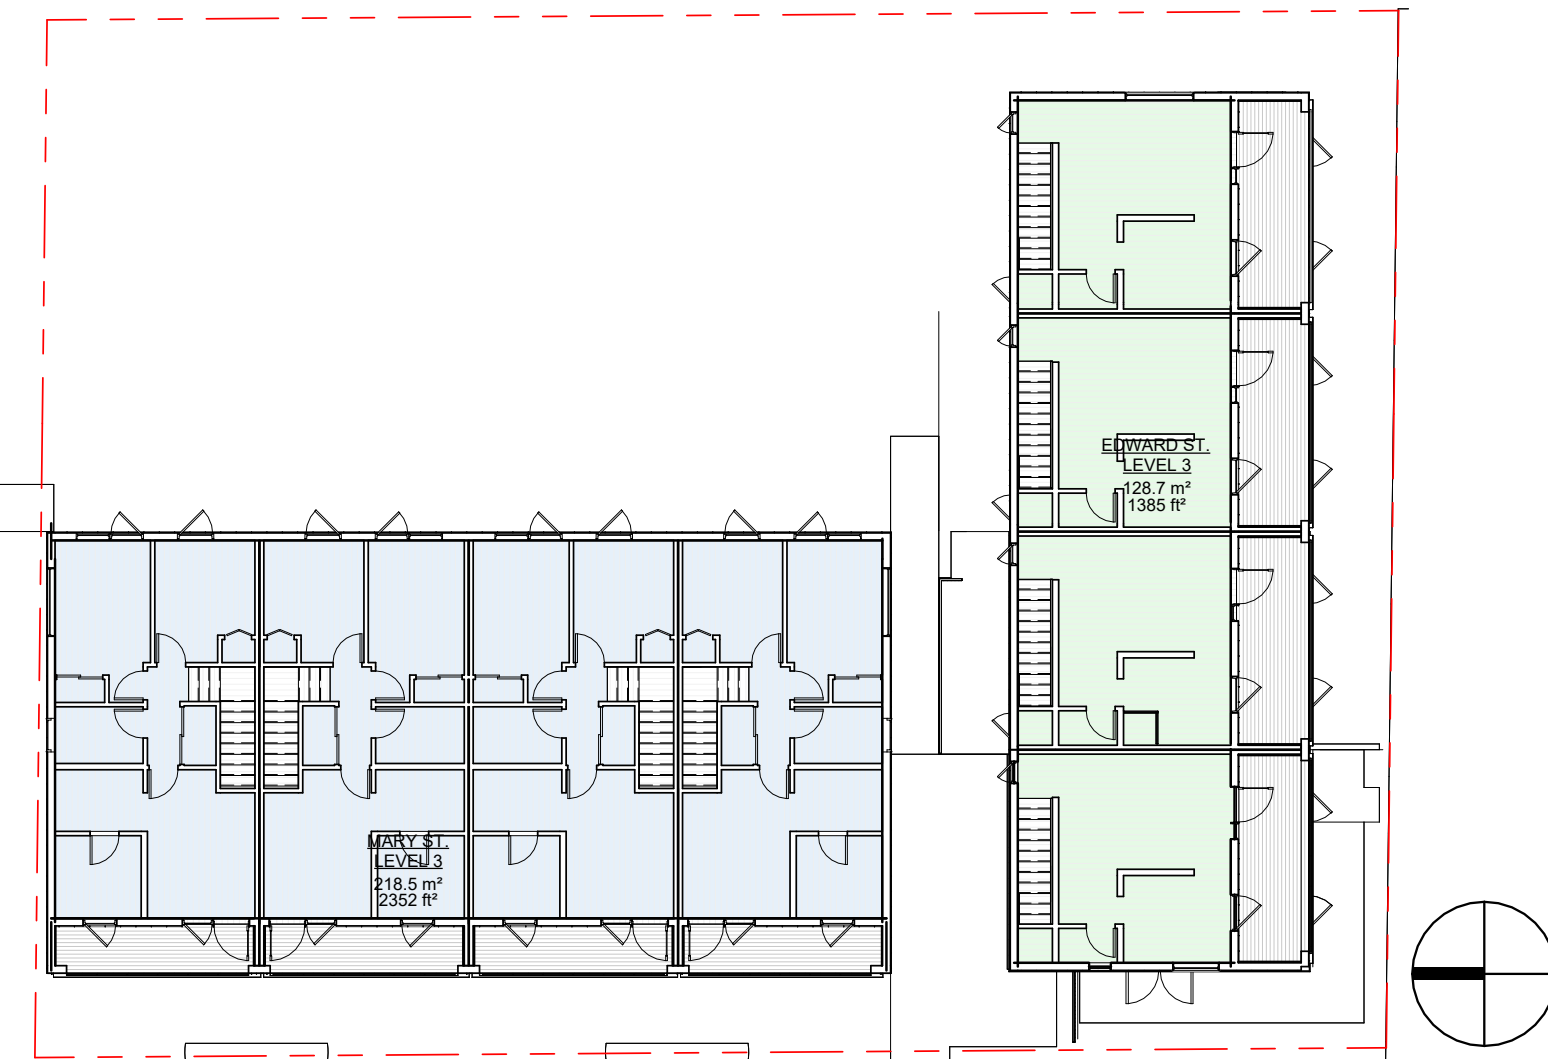

3 ZONING AREAS - LEVEL 3
A.007 1 : 200

FAR CALC	
Name	Area

EDWARD ST. LEVEL 1	171 m²
EDWARD ST. LEVEL 2	171 m²
EDWARD ST. LEVEL 3	129 m²
MARY ST. LEVEL 1	246 m²
MARY ST. LEVEL 2	247 m²
MARY ST. LEVEL 3	218 m²
	1181 m²

FAR CALC EXEMPT	
Name	Area

LTB STOR.	59.3 m²
	59.3 m²



DIGITALLY SEALED
2026-01-30

All drawings and specifications are the copyright property of Fold Architecture Inc. Use or reproduction of documents in whole or in part is subject to the Architect's specific consent.

Dimensions shown on these drawings represent design intent. Confirmation of field dimensions is the responsibility of the Contractor. Verify all dimension and report all discrepancies to the Architect.

Do not scale these drawings.

No.	Description	Date
1	DPA	24.11.05
2	DPA Rev. 1	25.03.06
3	DPA Rev 2	25.05.09
6	DP Amendment	25.10.06
8	DP Revisions	25.11.05
9	Issued for Tender	
10	DPA Rev 3	25.12.19
11	BP Revision 1	25.12.23
13	DPA Rev 4	26.01.30

S.KALENCHUK





VICWEST TOWNHOMES

ZONING COMPLIANCE Rev

Project number	24003
Date	24.10.29
Drawn by	SS
Checked by	SS


A.007

Scale	AS NOTED
Printed	2026-01-30 3:19:28 PM

    

Average Grade - BUILDING A MARY ST.				
GRADE PT.	ELEV.	DIST.	AVERAGE	
A	A to B	27.43 m		
B		4.47 m	122.72 m2	
C	B to C	27.43 m	4.74 m	131.21 m2
C	C to D	27.99 m		
D		2.31 m	64.92 m2	
D	D to E	27.99 m		
E		4.74 m	131.21 m2	
F	E to F	27.43 m	8.8 m	241.41 m2
F				
G	F to G	27.43 m	4.74 m	131.21 m2
G		27.99 m		
G	G to H	27.99 m	2.32 m	64.88 m2
H		2.32 m	131.21 m2	
H	H to I	27.43 m		
I		4.47 m	122.72 m2	
I	I to J	27.43 m		
J		11.76 m	319.49 m2	
J	J to K	26.9 m		
K		22.57 m	602.45 m2	
K	K to L	26.96 m		
L		11.76 m	158.54 m2	
L	L to A	27.43 m		
SUM	Ave. GRADE	16.26 m	449.65 m2	
		27.67 m		




Average Grade - BUILDING B EDWARD ST.			
GRADE PT.	ELEV.	DIST.	AVERAGE
A	28.32 m		
A to B	28.32 m	2.65 m	74.99 m2
B			
B to C		8 m	22.7 m2
C	28.42 m		
C to D		4 m	113.69 m2
D	28.42 m		
D to E		8 m	22.74 m2
E	28.42 m		
E to F		1.36 m	38.71 m2
F	28.42 m		
F to G		5.9 m	167.35 m2
G	28.32 m		
G to H		. m	m2
H	27.97 m		
H to I		5.78 m	161.84 m2
I	27.97 m		
I to J		. m	m2
J	27.61 m		
J to K		5.75 m	158.84 m2
K	27.61 m		
K to L		. m	m2
L	27.25 m		
L to M		5.8 m	158. m2
M	27.25 m		
M to N		5.49 m	149.69 m2
N	27.25 m		
N to O		. m	m2
O	26.8 m		
O to P		2.52 m	67.45 m2
P	26.8 m		
P to Q		5.73 m	153.54 m2
Q	26.8 m		
Q to R		. m	m2
R	27.61 m		
R to A		5.91 m	163.18 m2
S	27.61 m		
S to T		. m	m2
T	27.97 m		
T to U		6.88 m	242.81 m2
U	27.97 m		
U to V		. m	m2
V	28.32 m		
V to A		2.91 m	82.33 m2
A	28.32 m		
SUM		64.08 m	1777.65 m2
Avg. GRADE		27.74 m	

 


Scale	AS NOTED
Printed	2026-01-30 3:19:36 PM

BCBC 2024 - CODE REVIEW TABLE

Item	BC Building Code Data Matrix Parts 3 & 9				BCBC Reference	
1	Project Description:	☐ Change of Use	☒ New	☐ Part 3	☒ Part 9	
		☐ Addition	☐ Alteration			
2	Major Occupancy(s)	C - Residential				9.10.2.1
3	Building Area	Total	472.30 m ²			
		BUILDING A - MARY	263.40 m ²			
		BUILDING B - EDWARD	189.20 m ²			
		BUILDING C - STORAGE	19.70 m ²			
4	Gross Floor Area	Total	1102.00 m ²			
		BUILDING A - MARY	648.00 m ²			
		BUILDING B - EDWARD	454.00 m ²			
		BUILDING C - STORAGE	19.70 m ²			
5	Number of Storeys	BLDG A - MARY / BLDG B EDWARD	Above Grade	3		9.10.4.1
			Below Grade	0		
6	Height of Building	BLDG A - MARY	10.80 m			9.10.4
		BLDG B - EDWARD	10.53 m			
7	Number of Streets/Access Routes	2 EACH BUILDING FACING 2, BUT 3 TOTAL FOR SITE				9.10.20.3
8	Building Classification	BLDG A - MARY	Combustible/Non-Combustible	REQUIRES NON-COMBUSTIBLE WALL ADJACENT TO BLDG B		9.10.14
		BLDG B - EDWARD	Combustible/Non-Combustible			9.10.15
9	Sprinkler System Proposed	☒ Not required - BLDG A		3.2.2.20-83	9.10.8.2.	
		☒ Basement only		3.2.1.5.		
		☒ In lieu of wall rating - BLDG B		3.2.2.17.		
		☐ Not required - BLDG B				
10	Standpipe required	☐ Yes	☒ No			9.10.1.3
11	Fire Alarm required	☐ Yes	☒ No			9.10.18.2(5)
12	Water Service Supply is Adequate	☒ Yes	☐ No	3.2.5.7.	-	
13	High Building	☐ Yes	☒ No	3.2.6.	-	
14a	Permitted Construction	☒ Combustible				9.10.14
		☒ Non-Combustible				9.10.15
		*NON COMB. WALL REQUIRED ON BUILDING A, ADJACENT TO PASS THROUGH				
		*REVIEW LIMITING DISTANCE DIAGRAMS				
14b	Permitted Cladding	☐ Combustible				9.10.14
		☐ Non-Combustible				9.10.15
		☒ Both	REVIEW LIMITING DISTANCE DIAGRAM FOR SPECIFIC ASSEMBLIES			
16	Occupant Load based on:	☐ design of building				9.9.1.3.2
	TOTAL OCC. = BLDG A	40				
	TOTAL OCC. = BLDG B	24				
	# OF SLEEPING RM	TOTAL OCC./UNIT	TOTAL UNITS/BLDG	TOTAL OCC./BLDG		
	BUILDING A - MARY - 2 BED UNITS	2	4	4	16	
	BUILDING A - MARY - 3 BED UNITS	3	6	4	24	
	BUILDING B - EDWARD - 3 BED UNITS	3	6	4	24	
17	Barrier-free Design	☐ Yes	☒ No (Explain)			9.5.2.3.1 Exempt
18	Hazardous Substances	☐ Yes	☒ No			9.10.1.3.(4)
19	Required Fire Resistance Rating (FRR)					
	Horizontal Assemblies	Listed Design No. or Description				
	Floor Between Suite- Bldg A	1.00 hr				9.10.9.13
	Egress Floors of exterior passageways - Bldg A	1.00 hr				9.10.8.8
	Floor - In suites (A+B)	0.00 hr				9.10.9.4(2)
	Bldg A and Bldg B -Roof	0.00 hr				9.10.8.1
	Supporting Members	Listed Design No. or Description				
	Steel Members	0.75 hr			Protection for Steel members connection	9.10.7.1
	Heavy Timber Columns	0.75 hr				9.10.6.2/3.1.4.7
	Bearing Walls Level 1- Bldg A	1.00 hr				9.10.8.3
	Party Walls, between Suites	1.00 hr				9.10.9.18(3)
20	Required Acoustic Separation Between					
	Adjoining Walls	50 STC Min				9.11.1.4
	Horizontal Construction	50 STC Min				
	Walls	50 STC Min				
22	Other					
	Egress	BLDG A - MARY 2 exits				9.9.9.1.1, 9.9.9.1.2, 9.9.9.1.3,
		BLDG B - EDWARD 1 exit + egress windows/balcony				
		bedrooms- all units: 1 egress window				

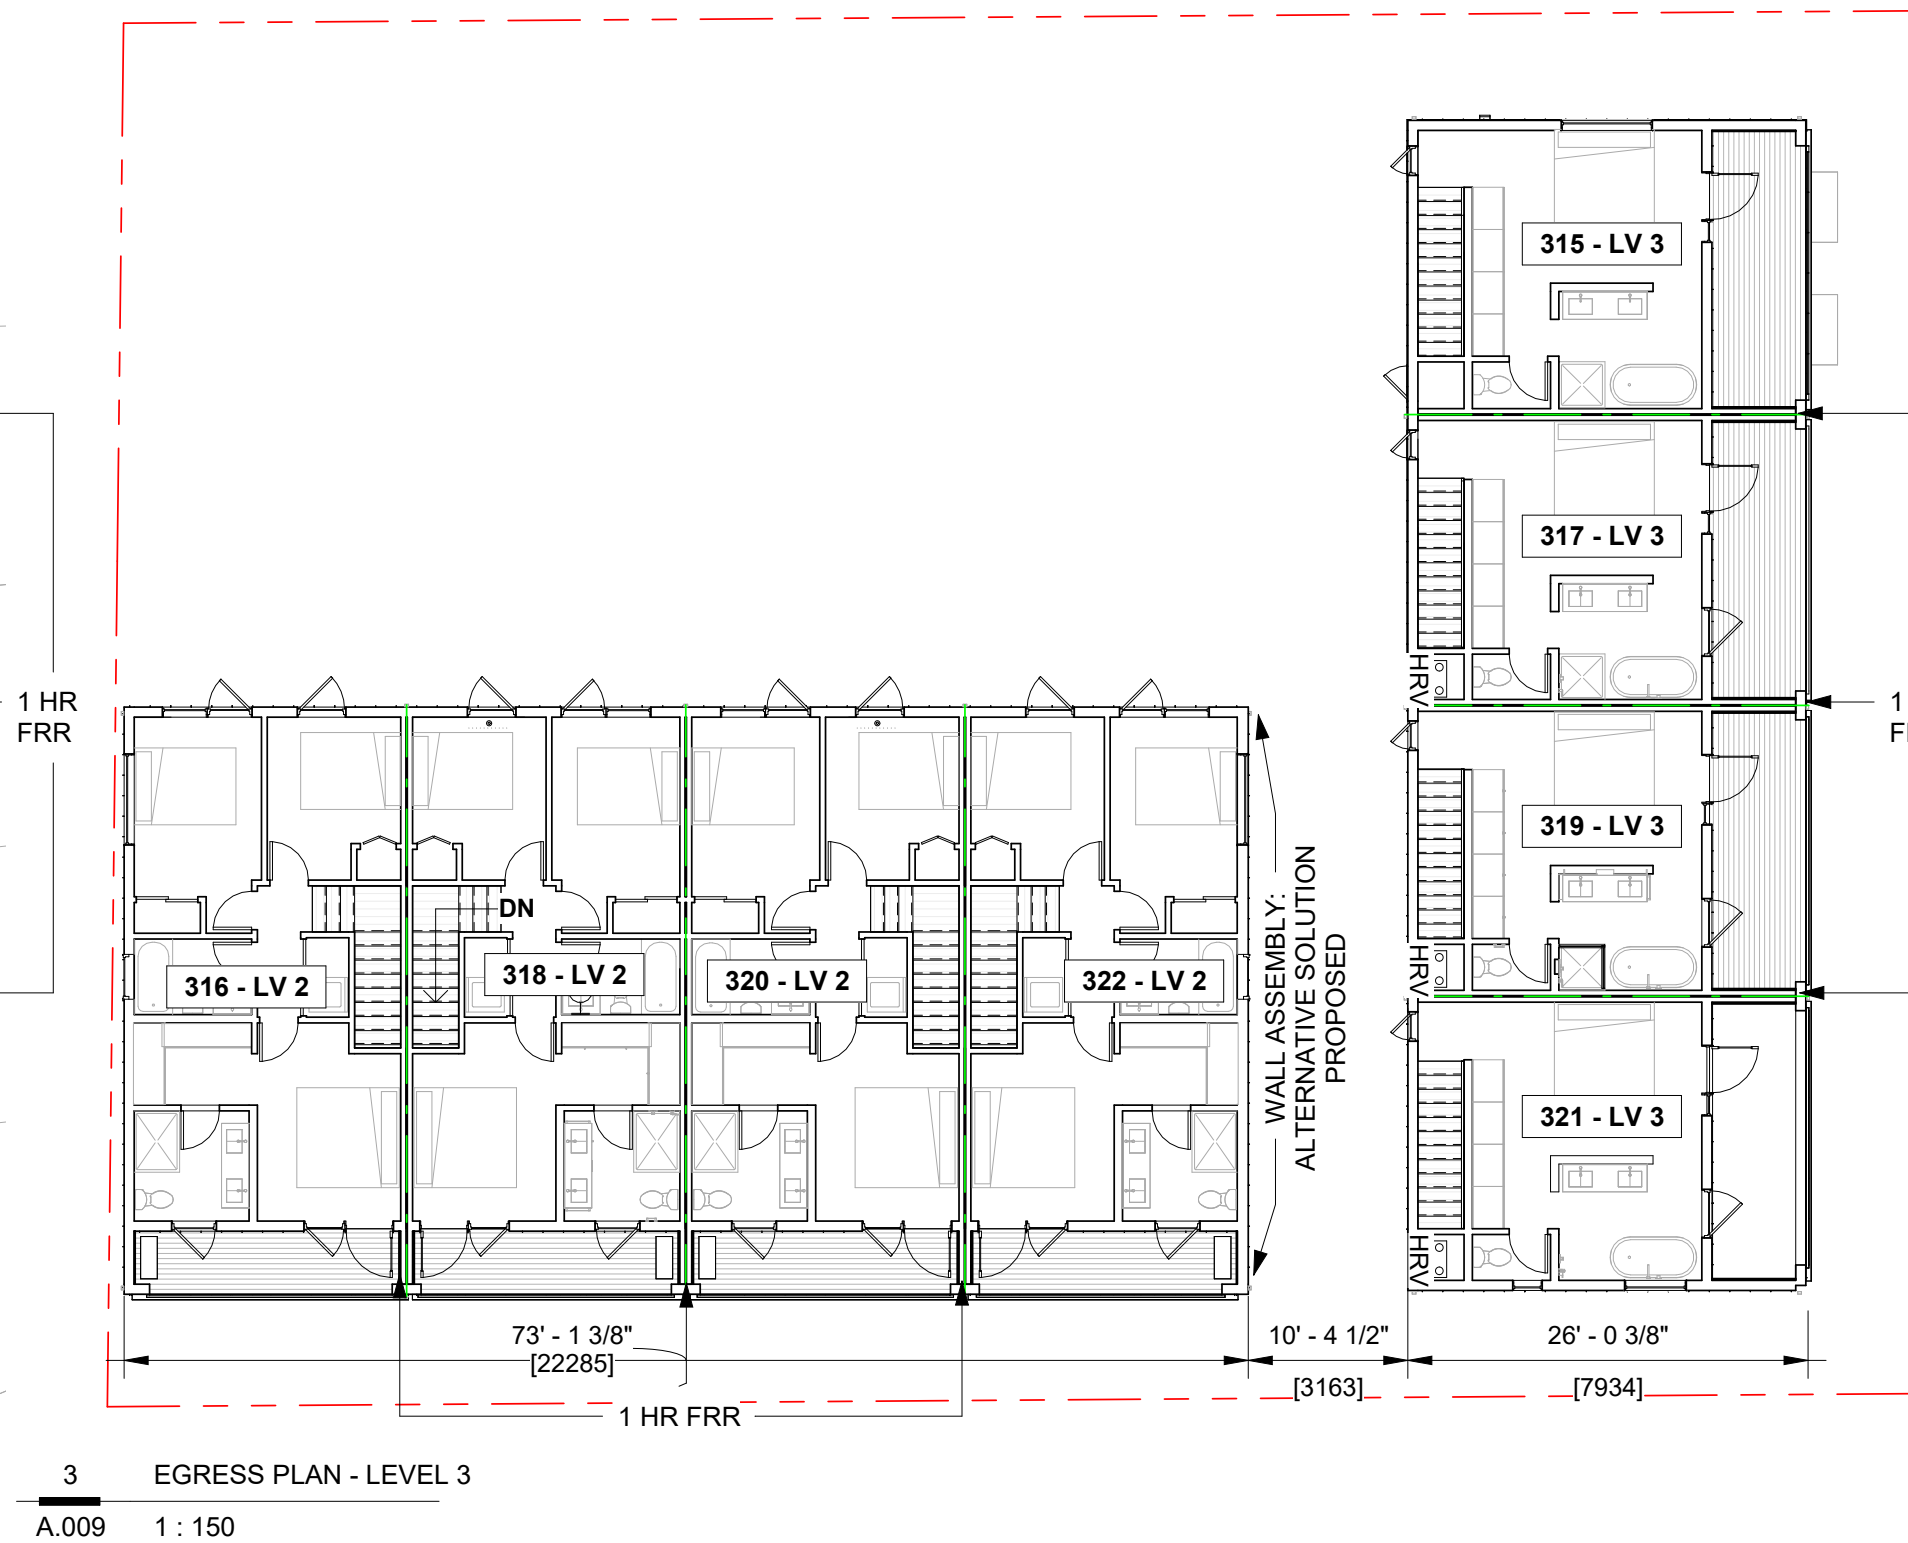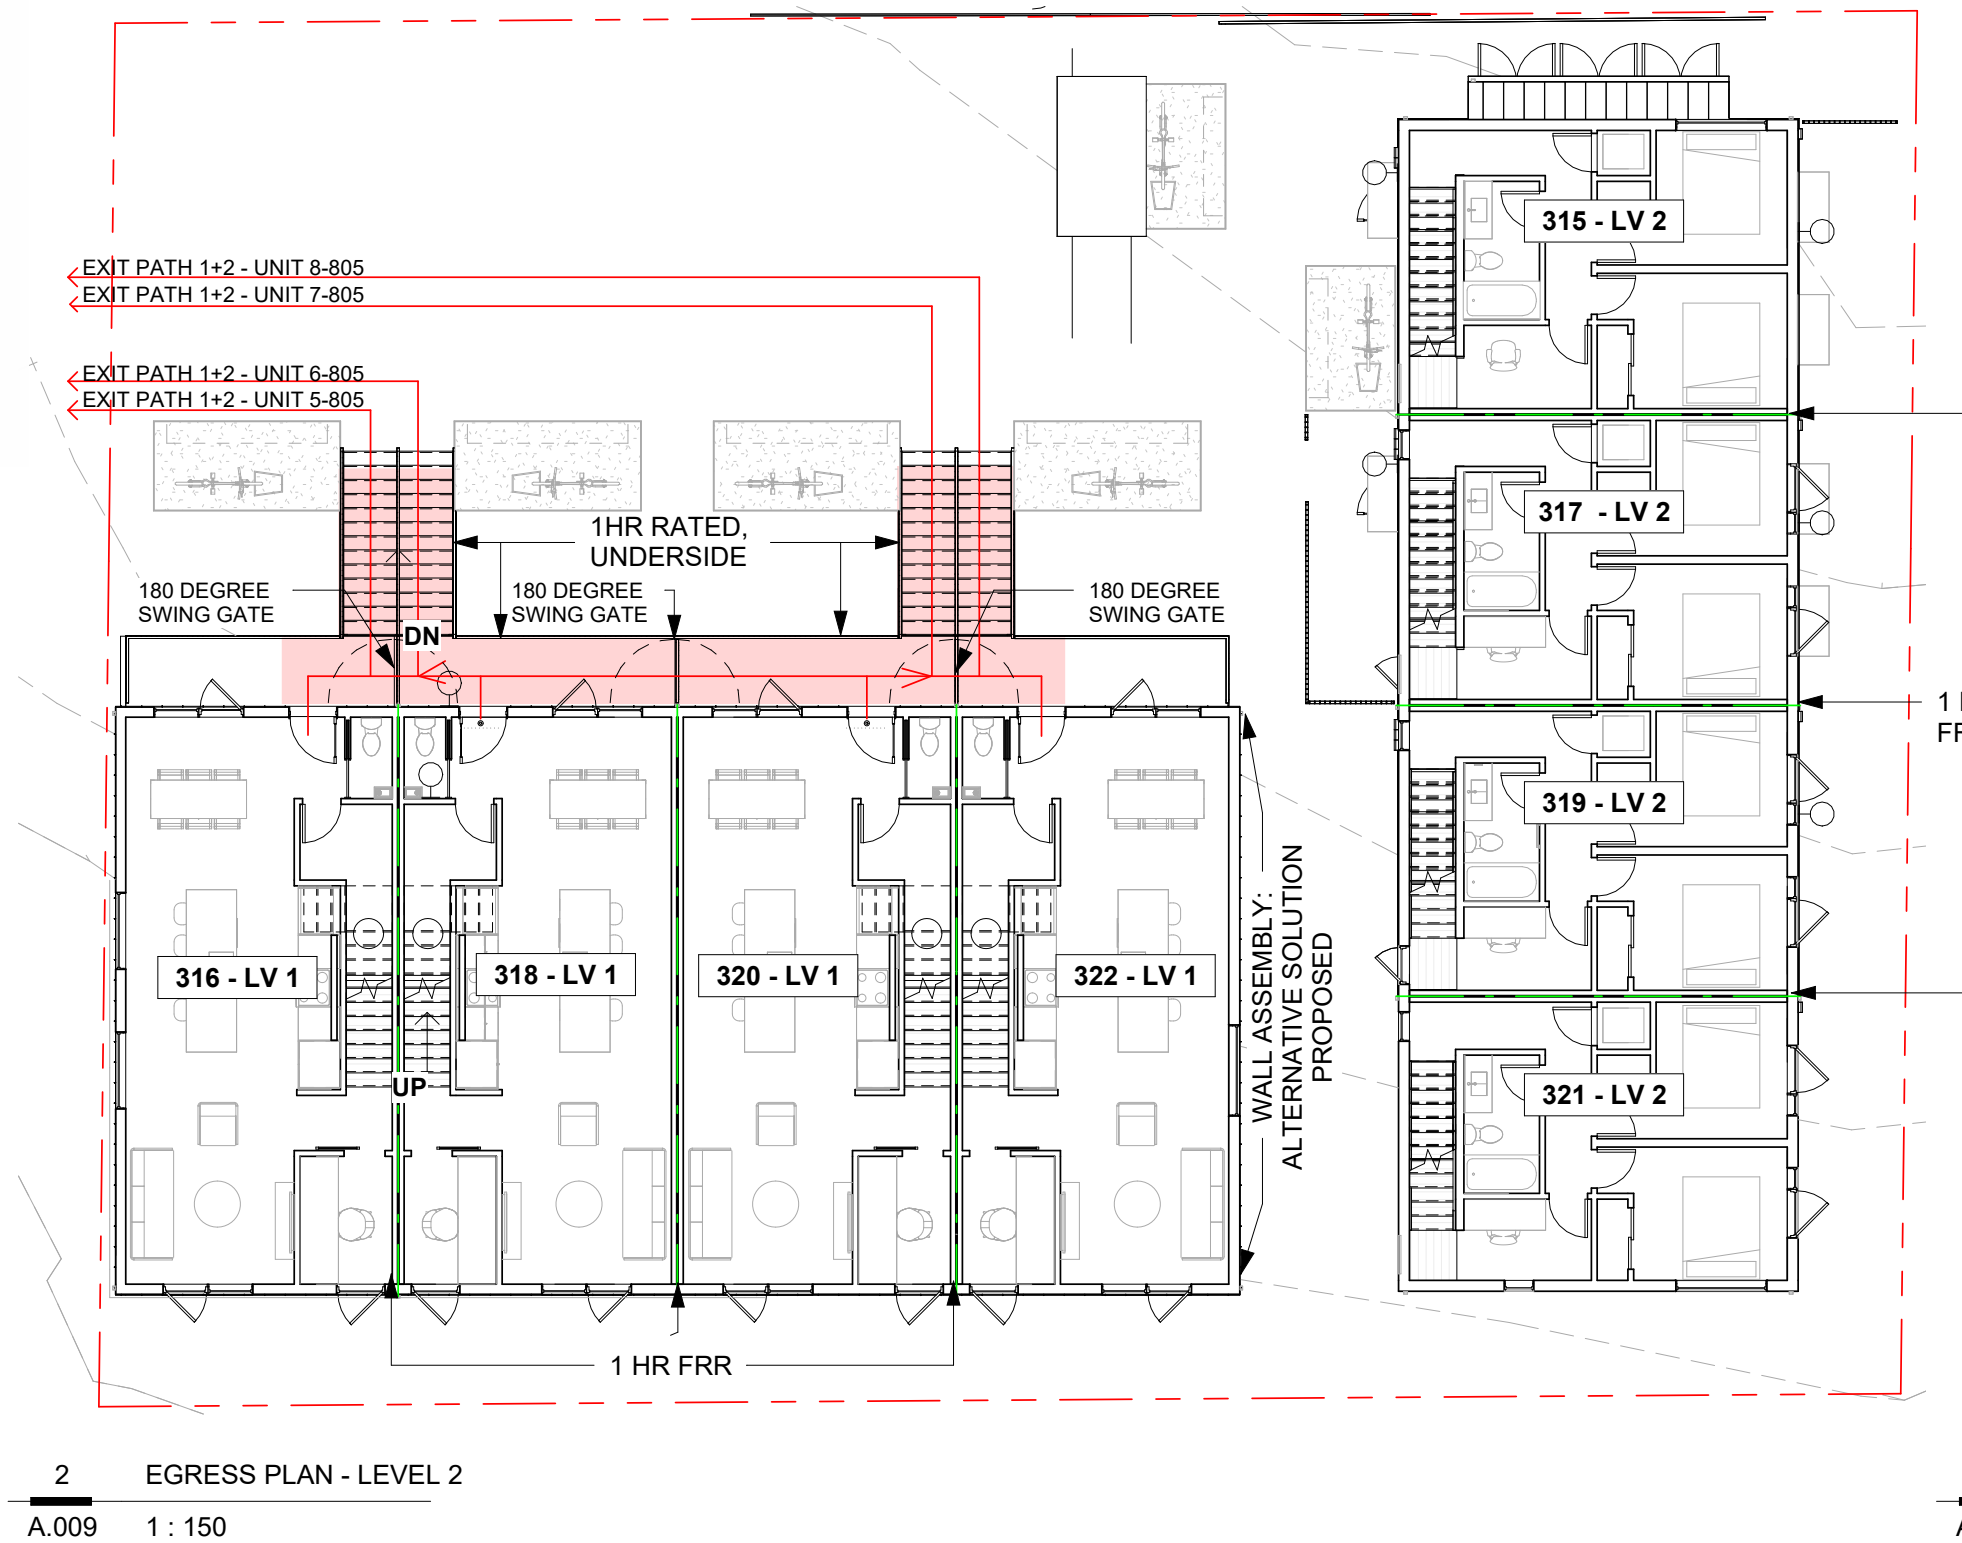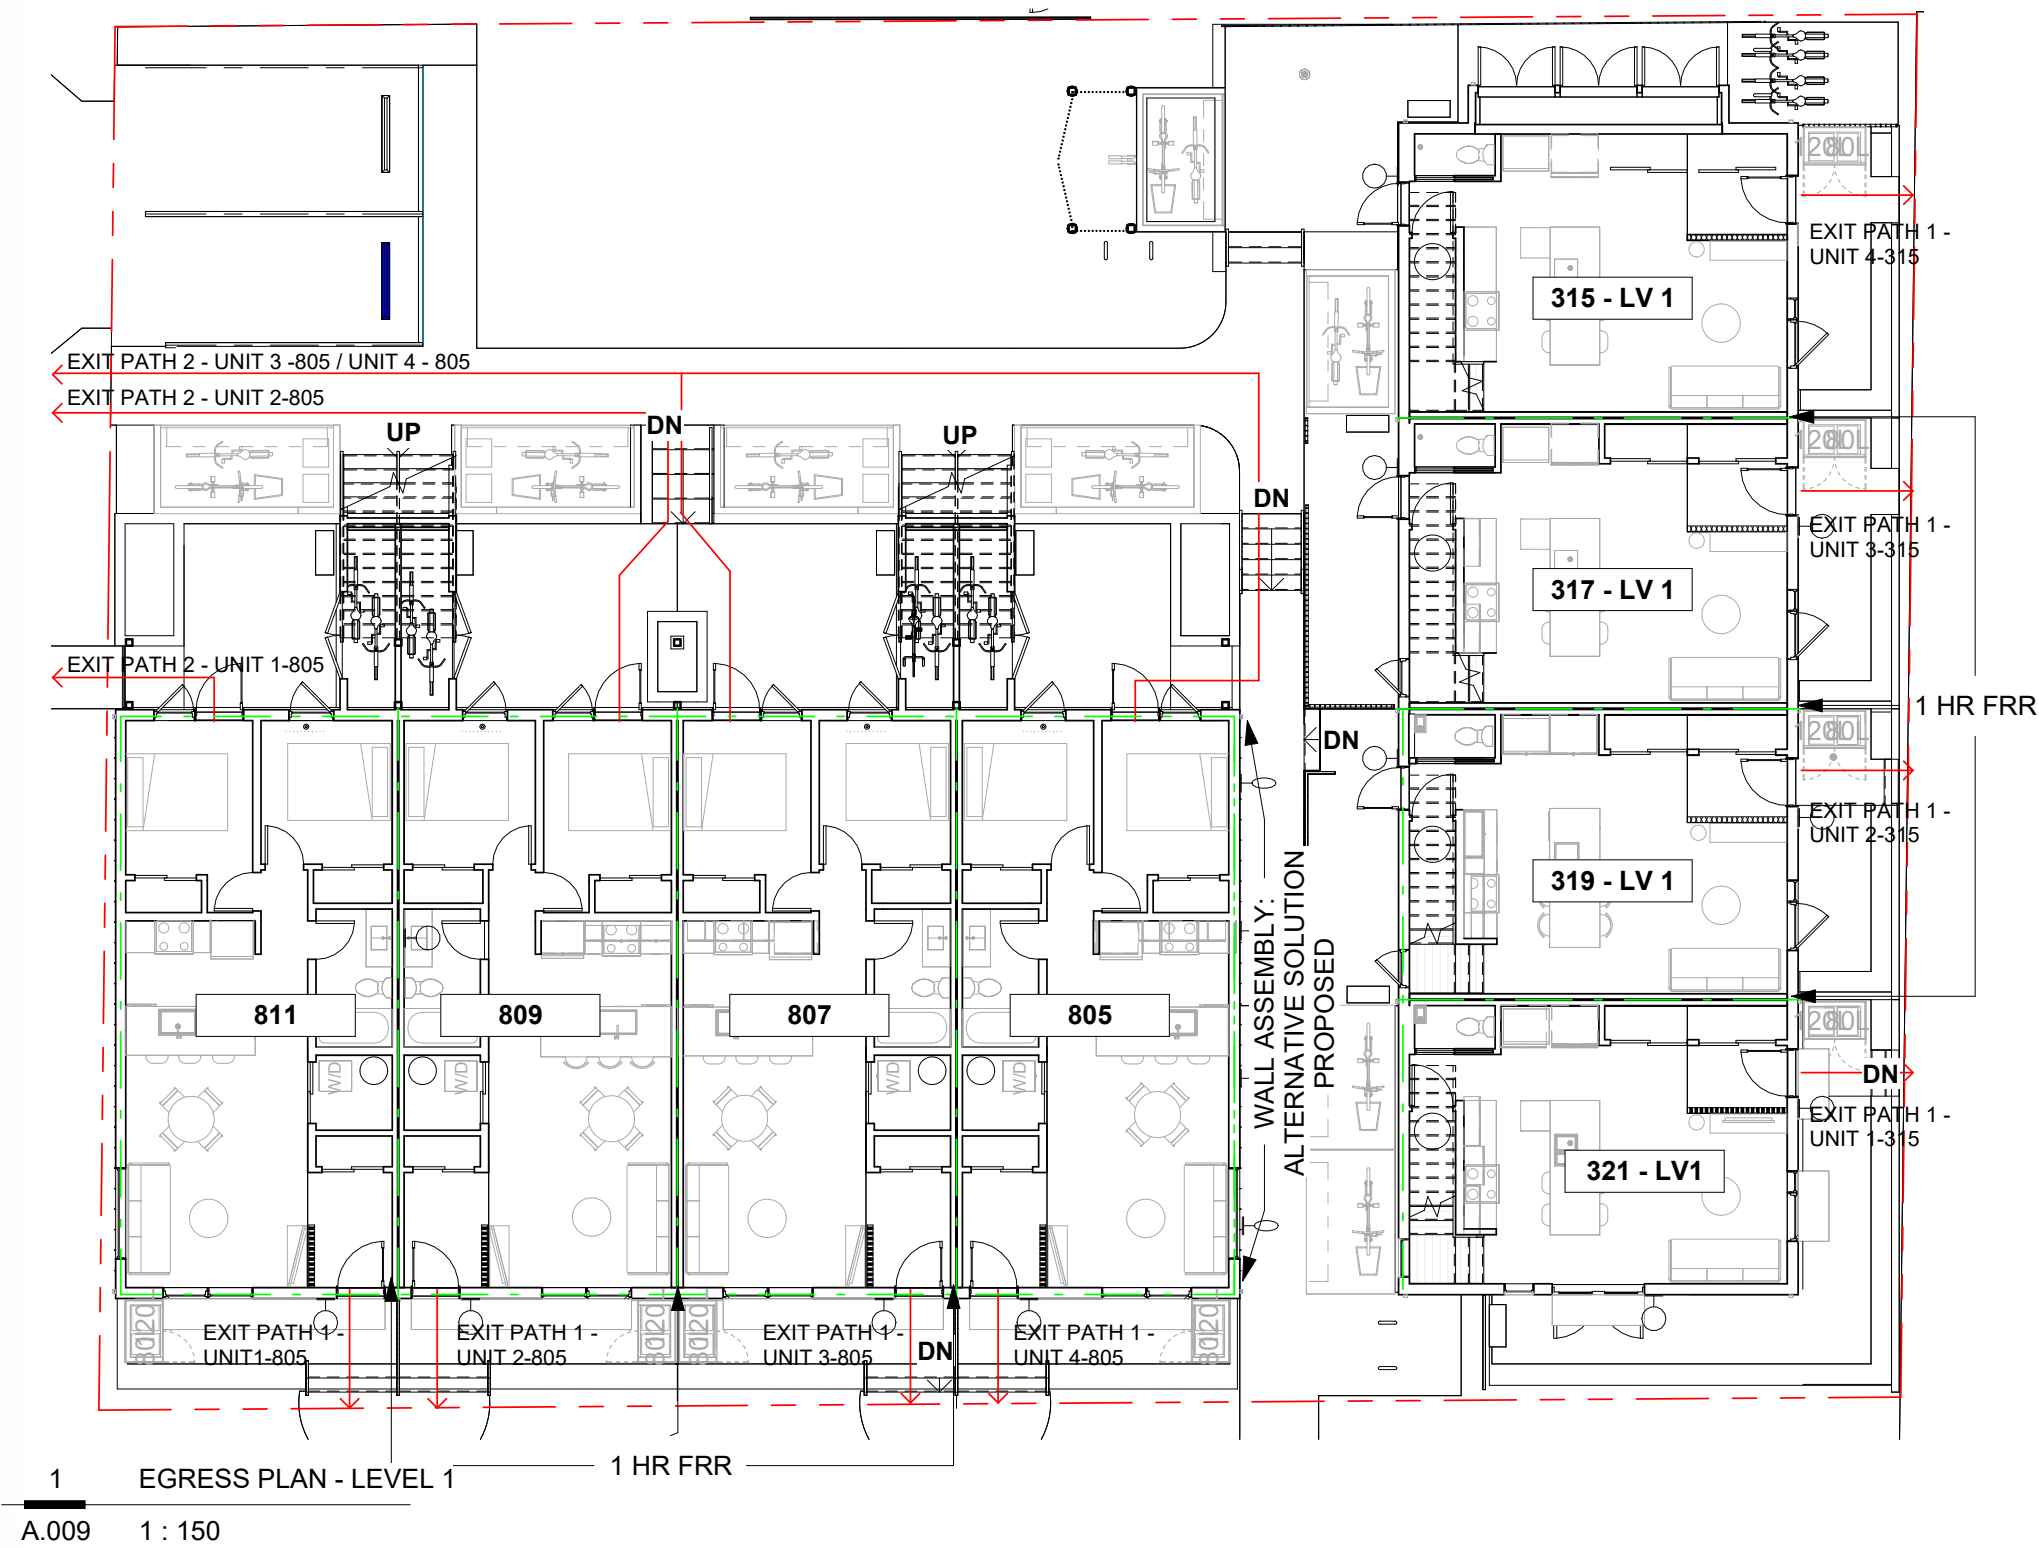

738 Fort Street, Victoria, BC, V8W 1H2
t:250.544.2780
www.foldarchitects.com

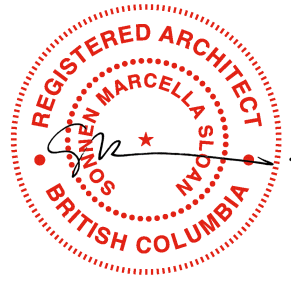

DIGITALLY SEALED
2026-01-30

All drawings and specifications are the copyright property of Fold Architecture Inc. Use or reproduction of documents in whole or in part is subject to the Architect's specific consent.

Dimensions shown on these drawings represent design intent. Confirmation of field dimensions is the responsibility of the Contractor. Verify all dimension and report all discrepancies to the Architect.

Do not scale these drawings.

[illegible]

S.KALENCHUK


VICWEST TOWNHOMES

CODE REVIEW

Project number	24003
Date	24.10.29
Drawn by	SS
Checked by	SS

A.009

Scale	AS NOTED
Printed	2026-01-30 3:19:39 PM

 



Dimensions shown on these drawings represent design intent. Confirmation of field dimensions is the responsibility of the Contractor. Verify all dimension and report all discrepancies to the Architect.

[illegible]

VICWEST
TOWNHOMES

Project number	24003
Date	24.10.29
Drawn by	AG
Checked by	SS

Scale	AS NOTED
Printed	2026-01-30 3:19:48 PM

 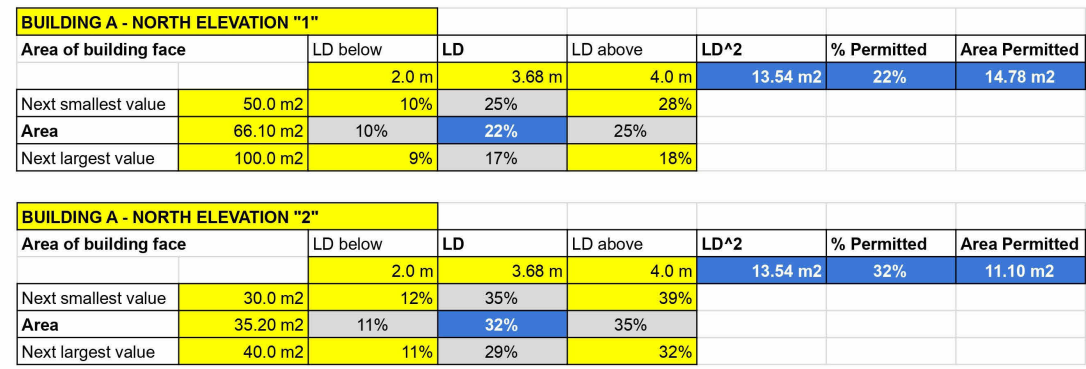



Dimensions shown on these drawings represent design intent. Confirmation of field dimensions is the responsibility of the Contractor. Verify all dimension and report all discrepancies to the Architect.

[illegible]





VICWEST TOWNHOMES

Project number	24003
Date	24.10.29
Drawn by	AG
Checked by	SS





Scale	AS NOTED
Printed	2026-01-30 3:19:57 PM








WINTER SOLSTICE

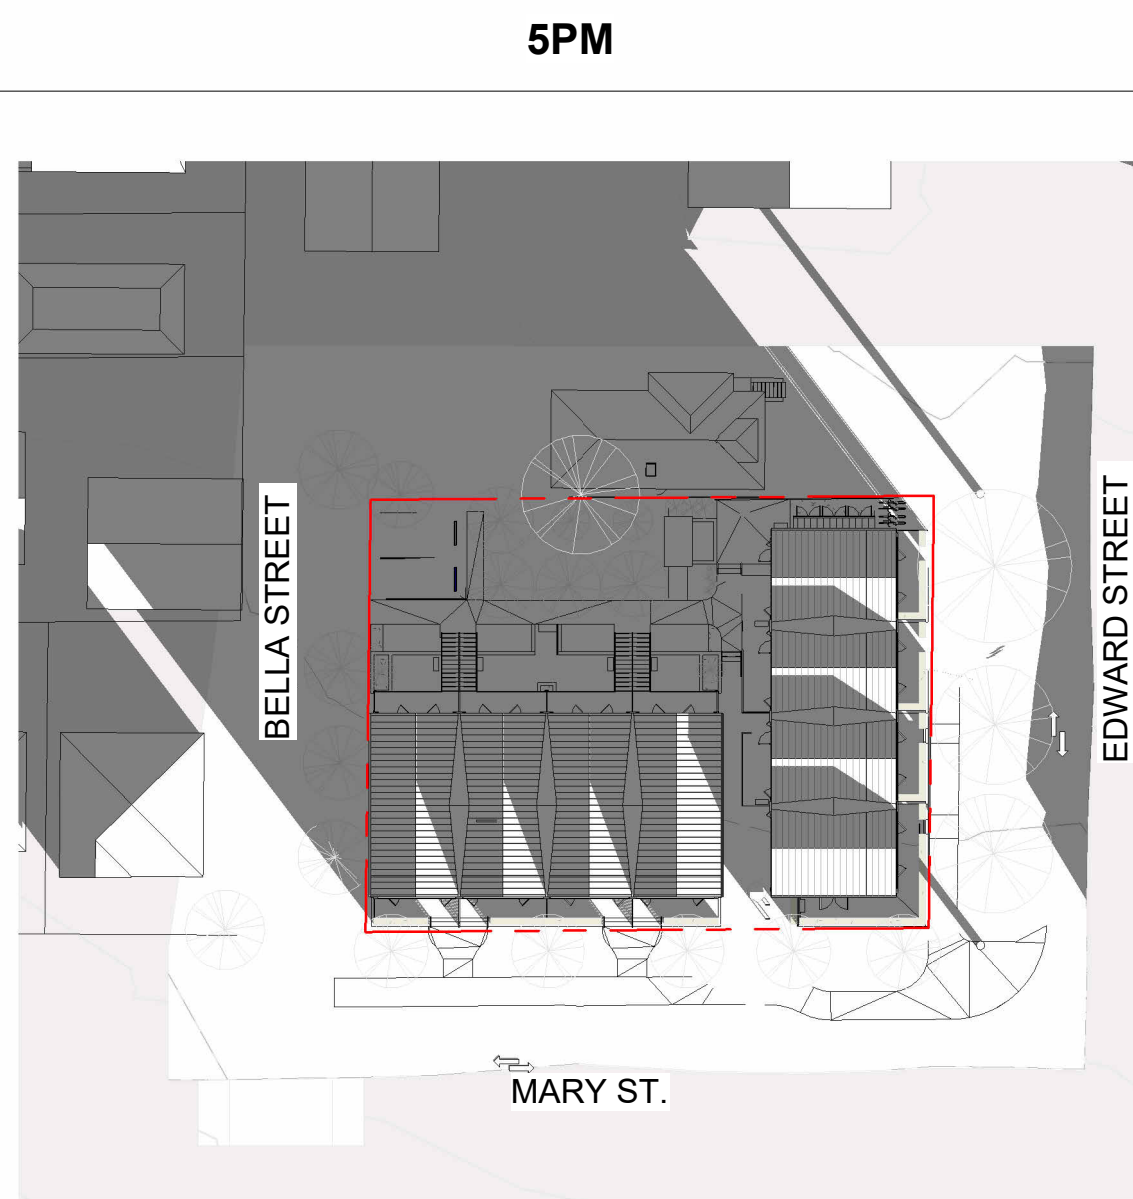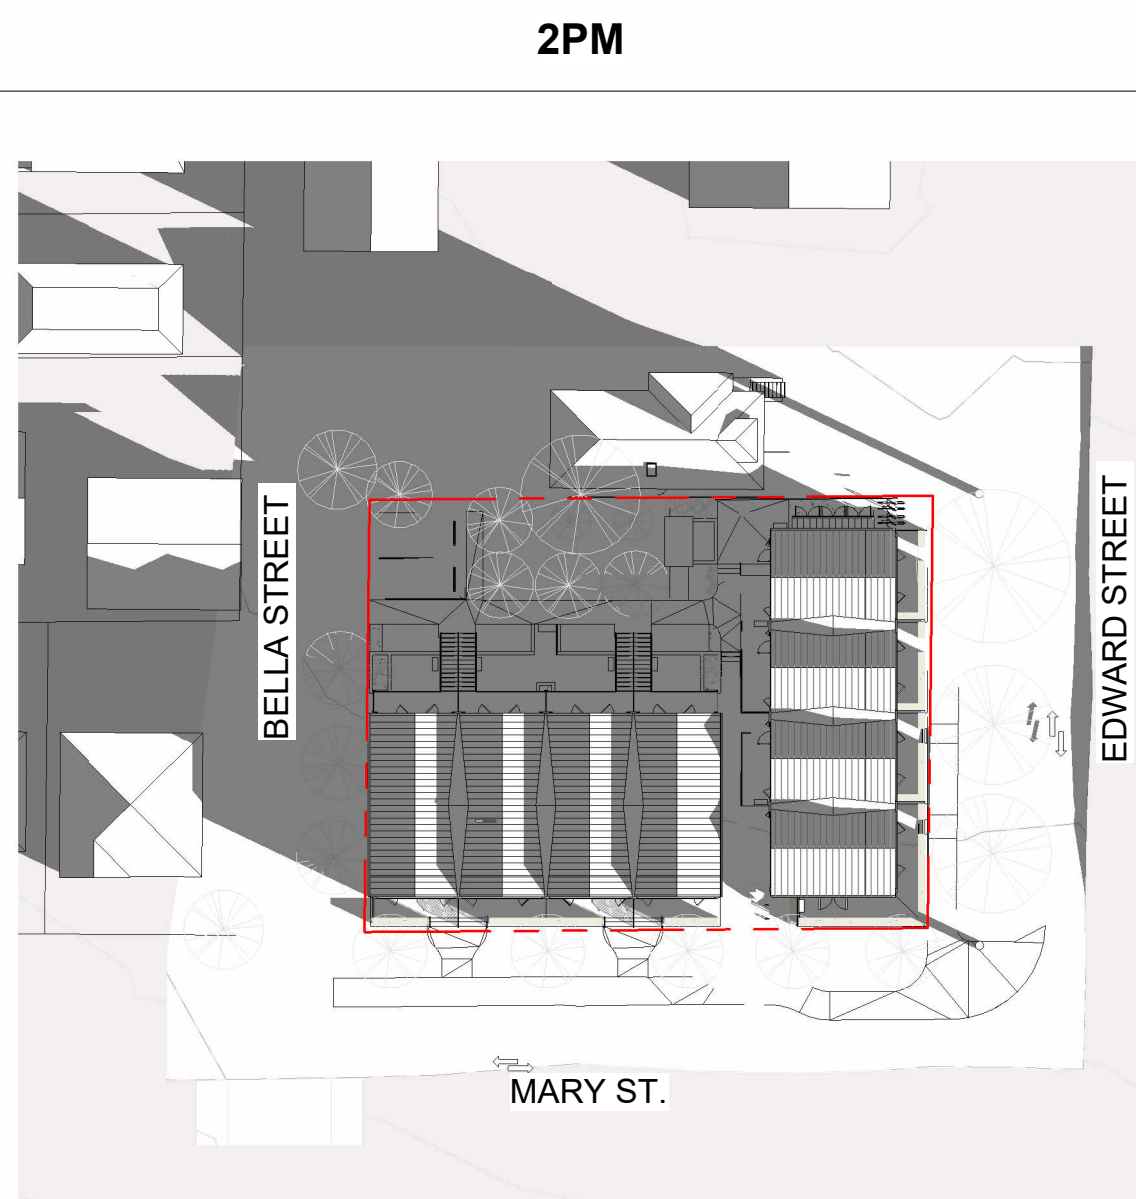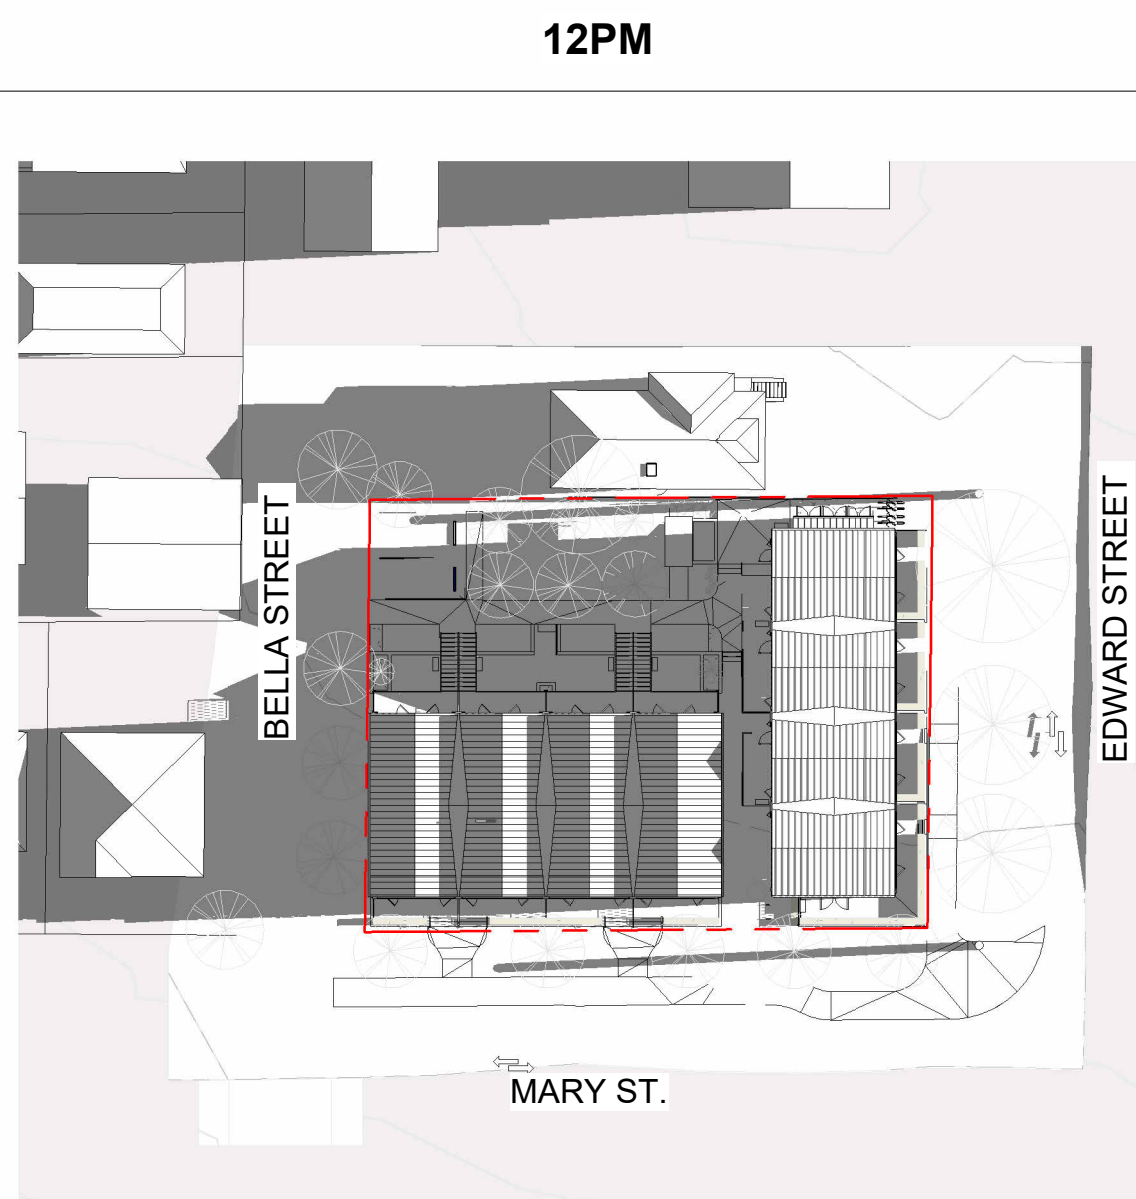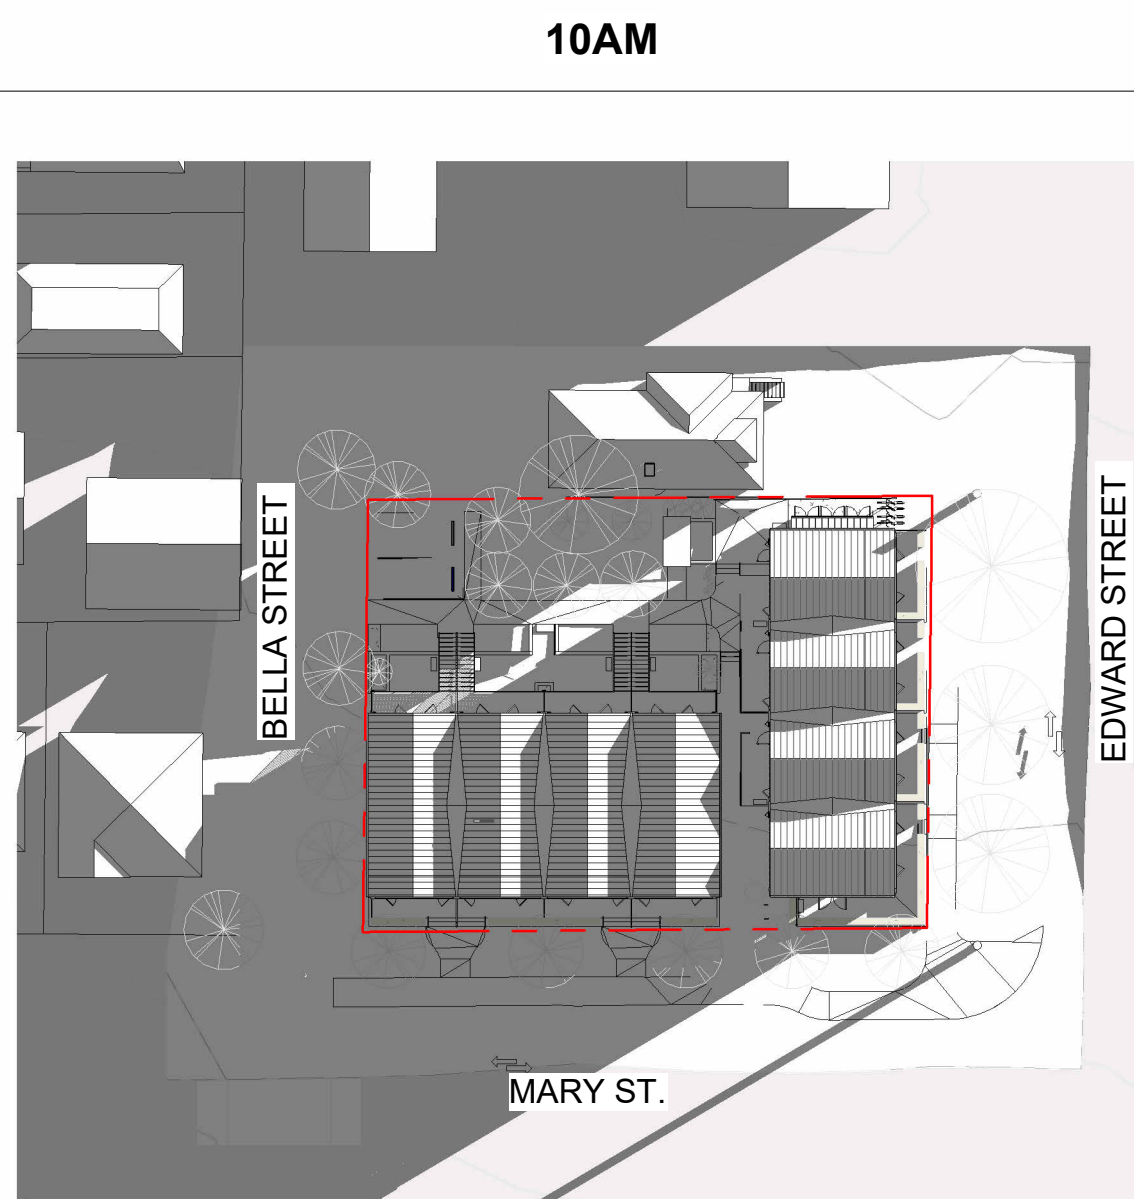

SPRING / AUTUMN EQUINOX

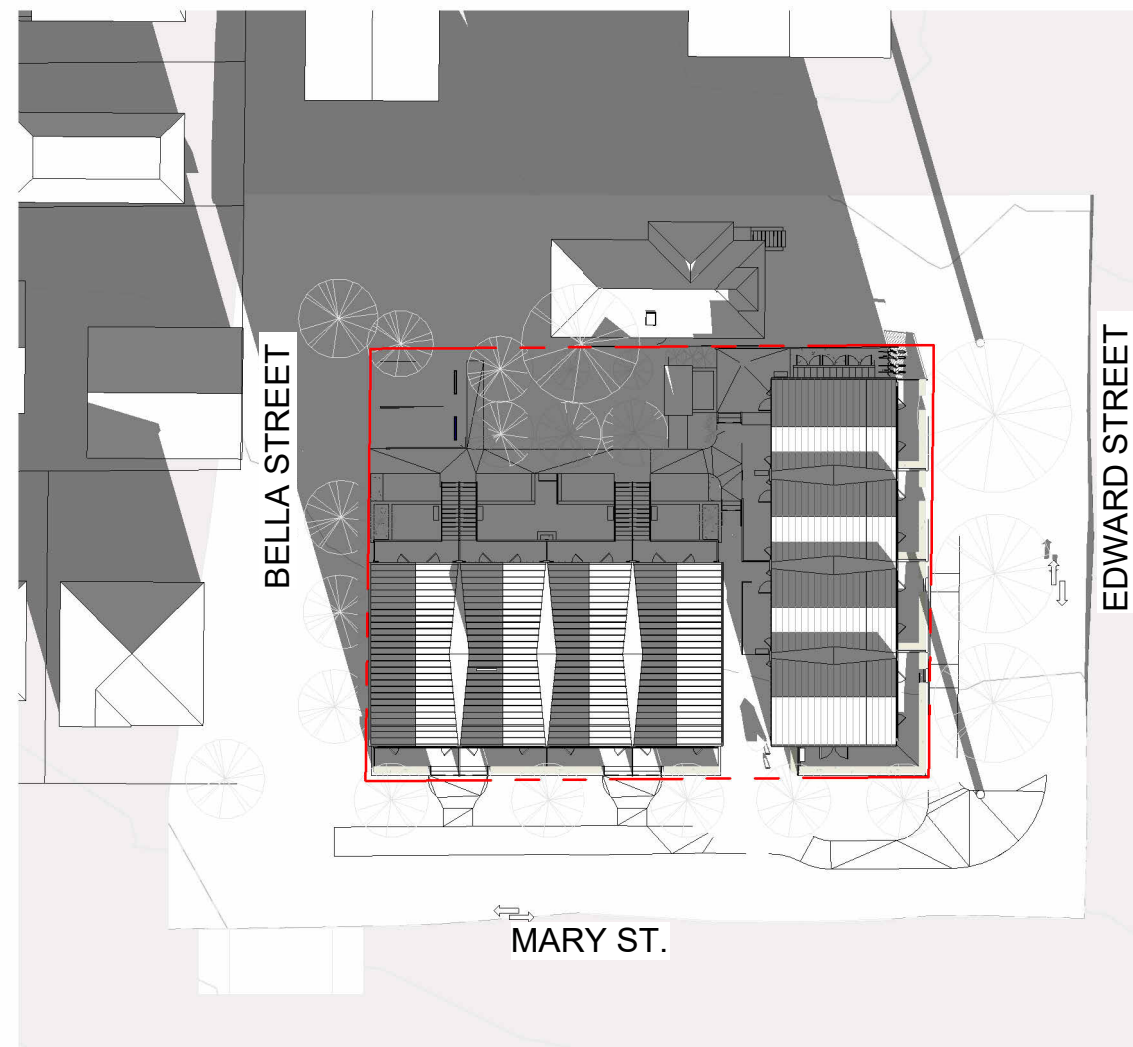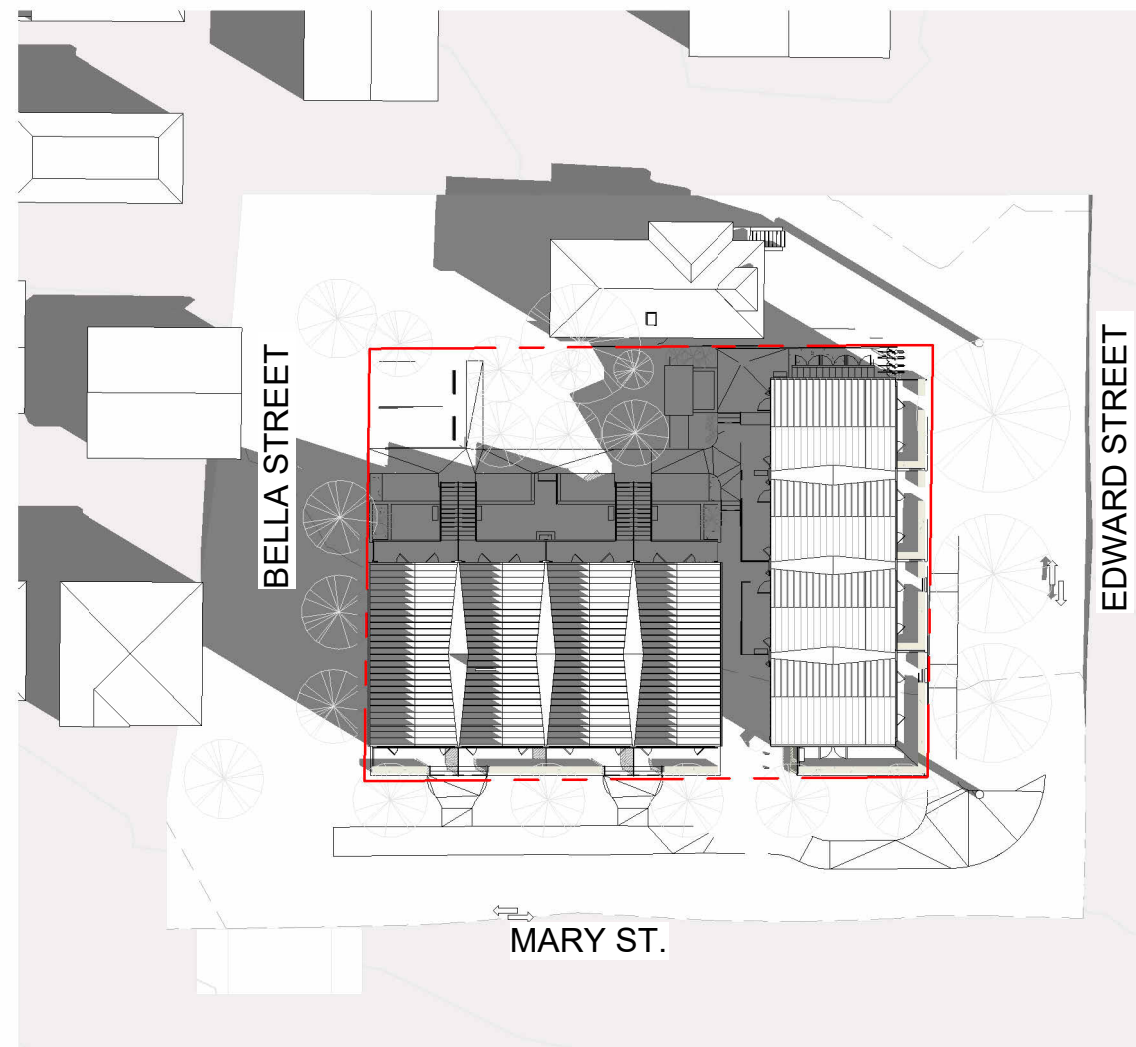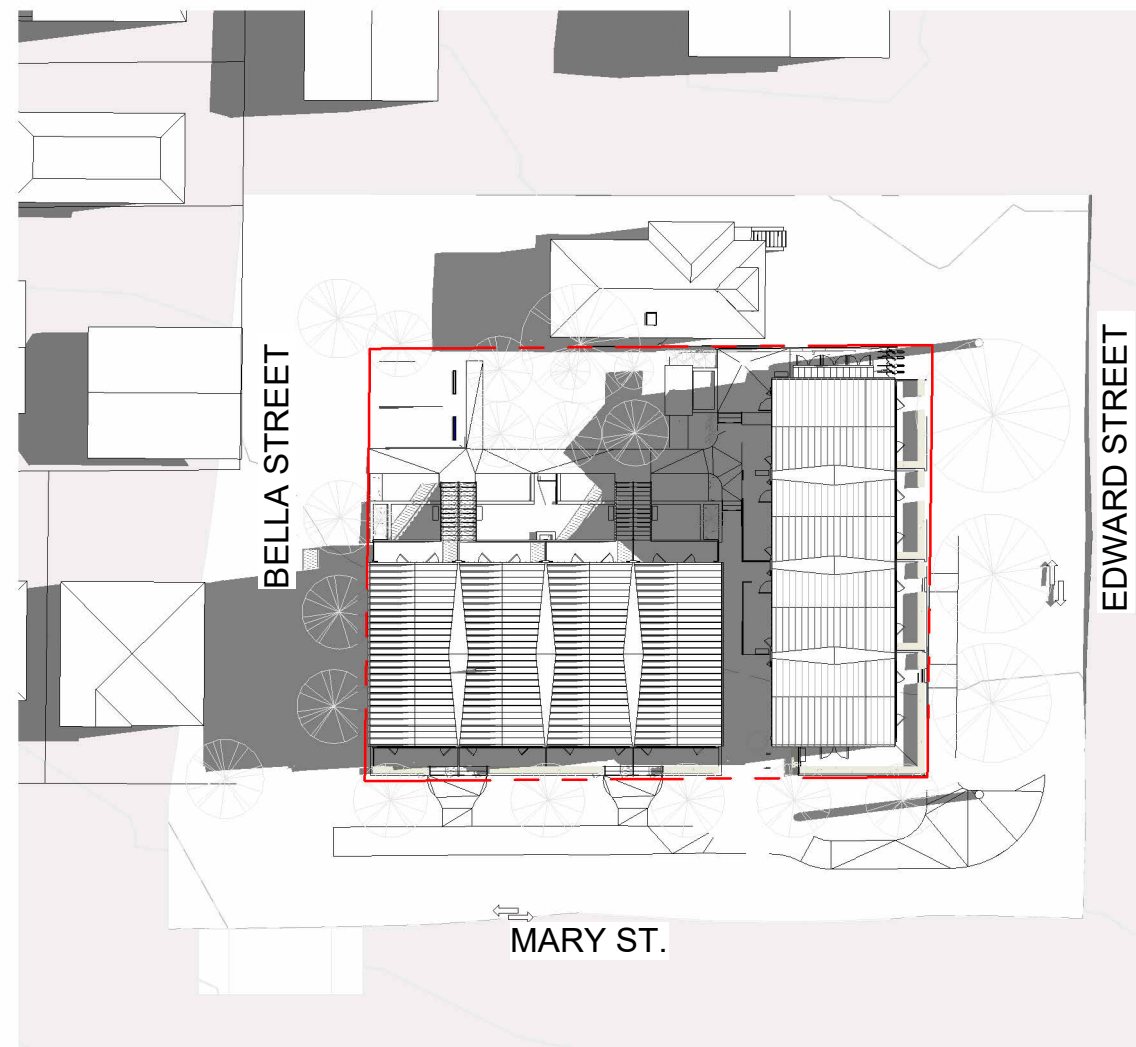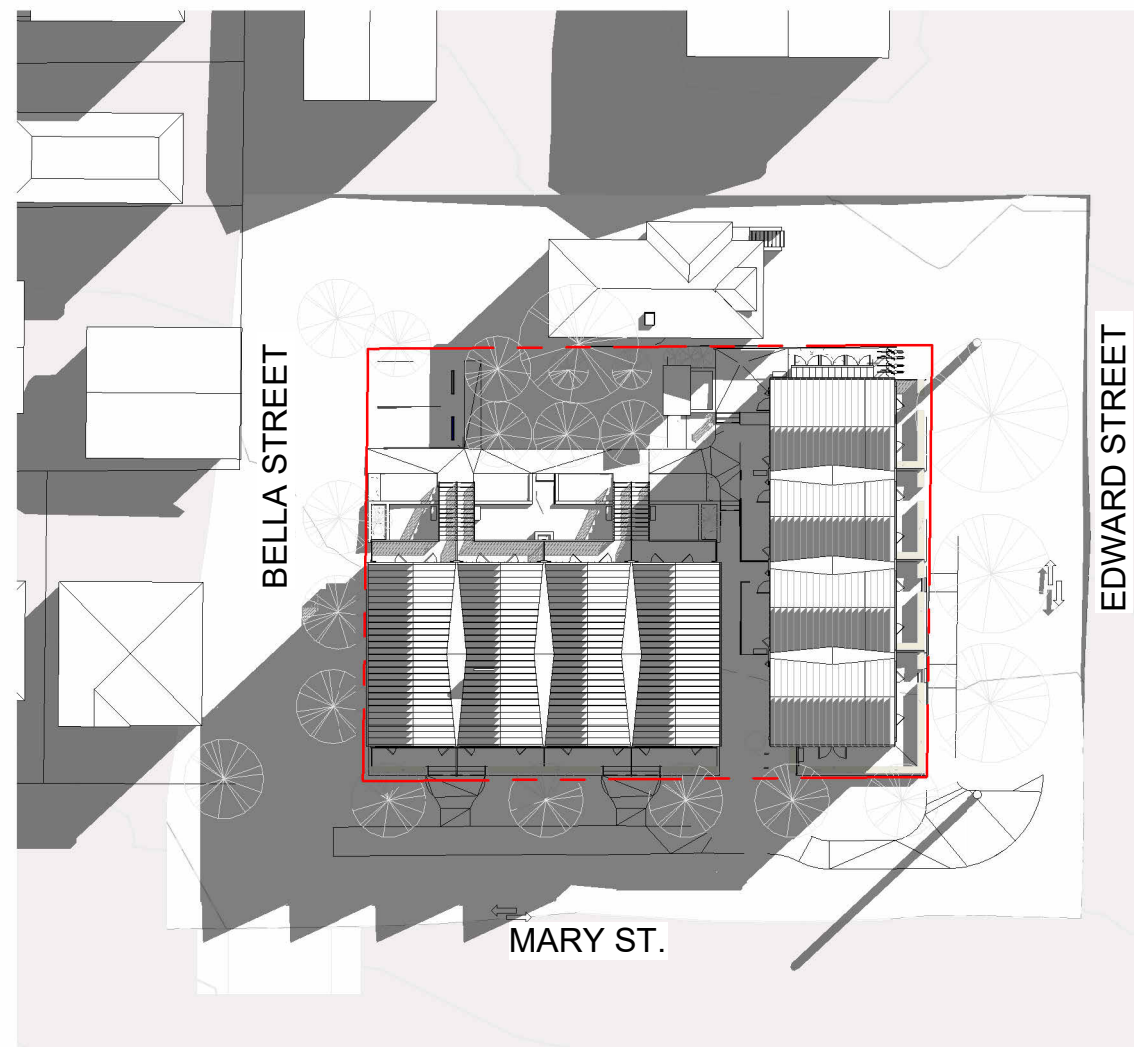

SUMMER SOLSTICE

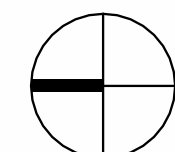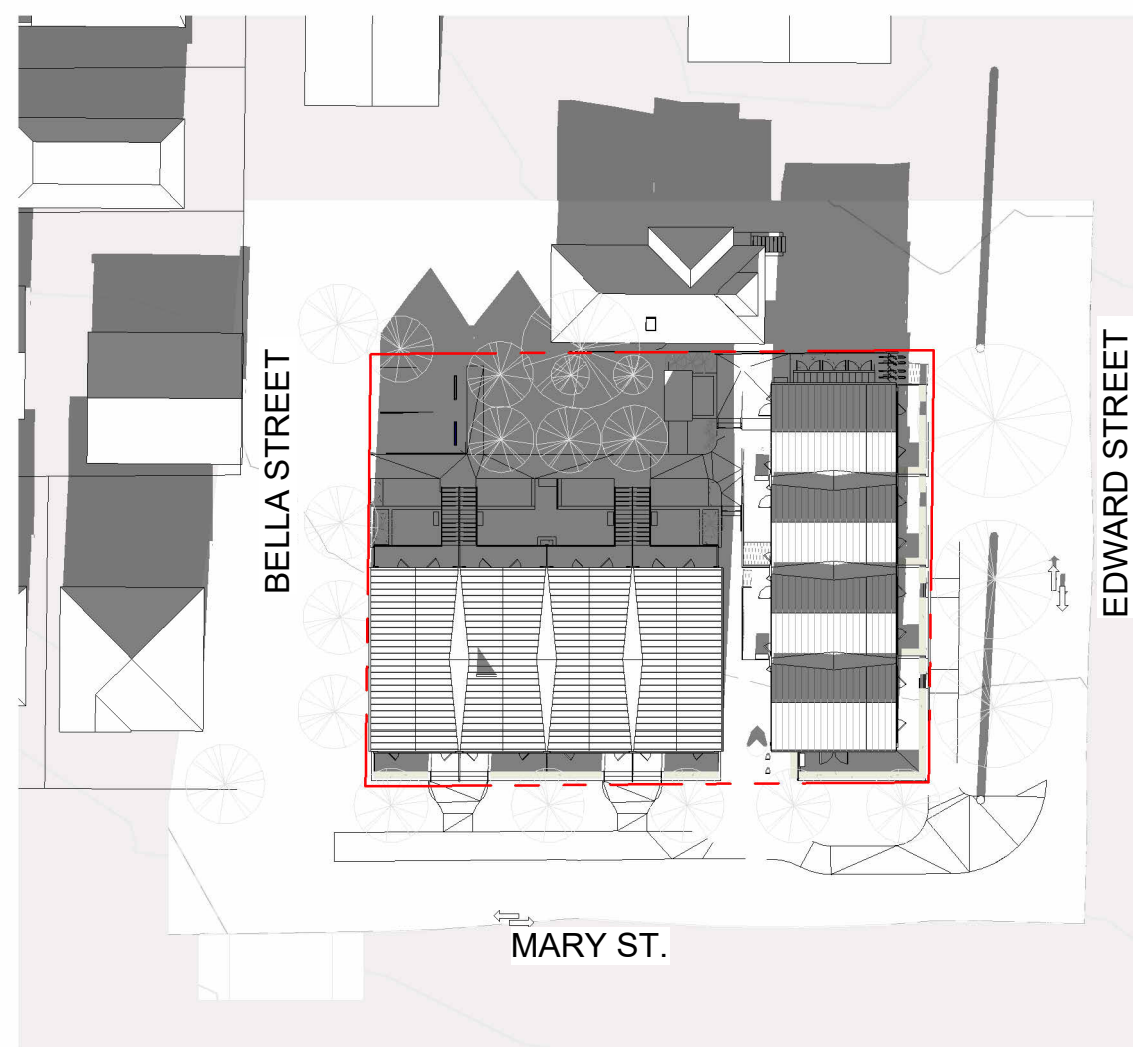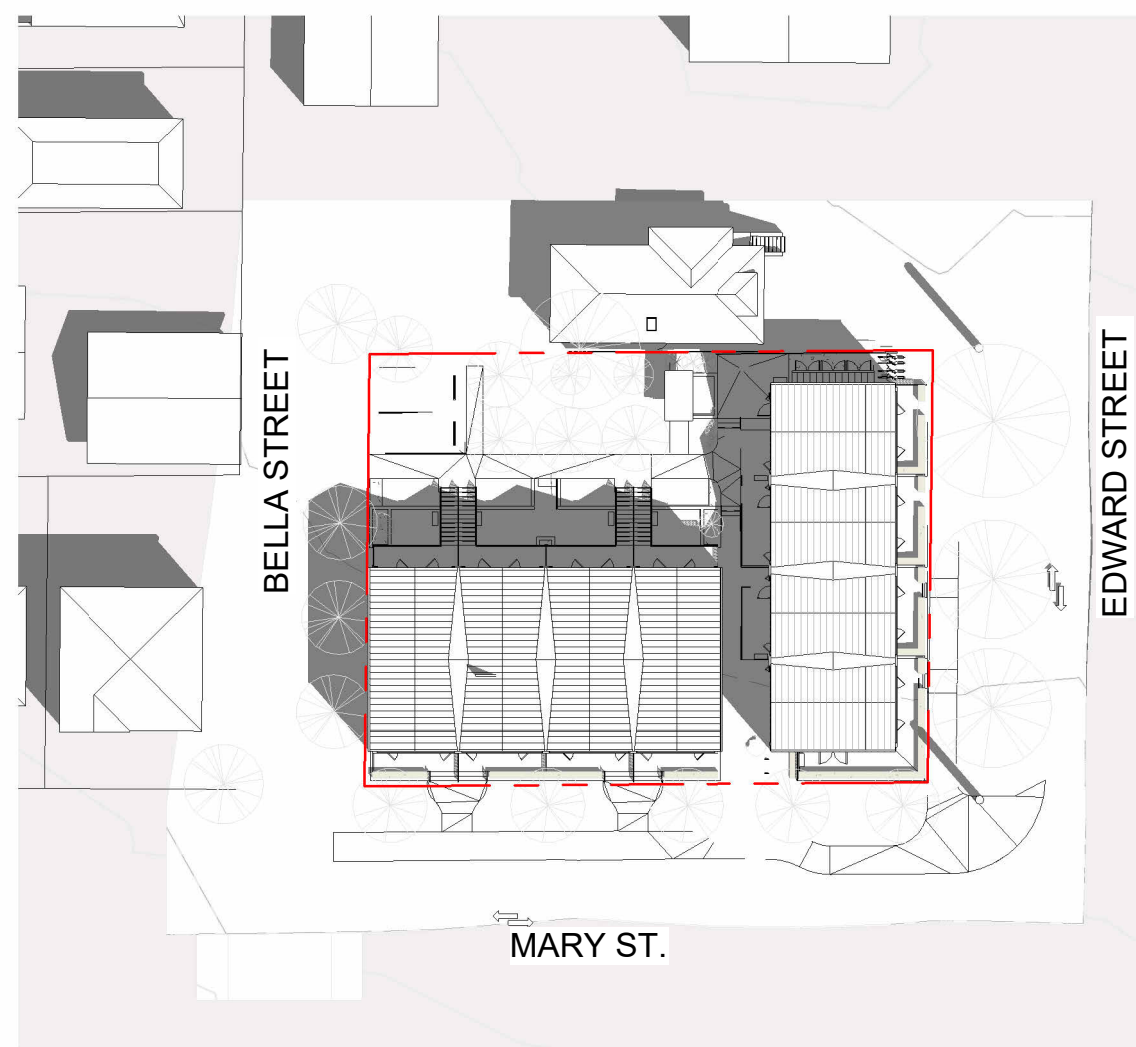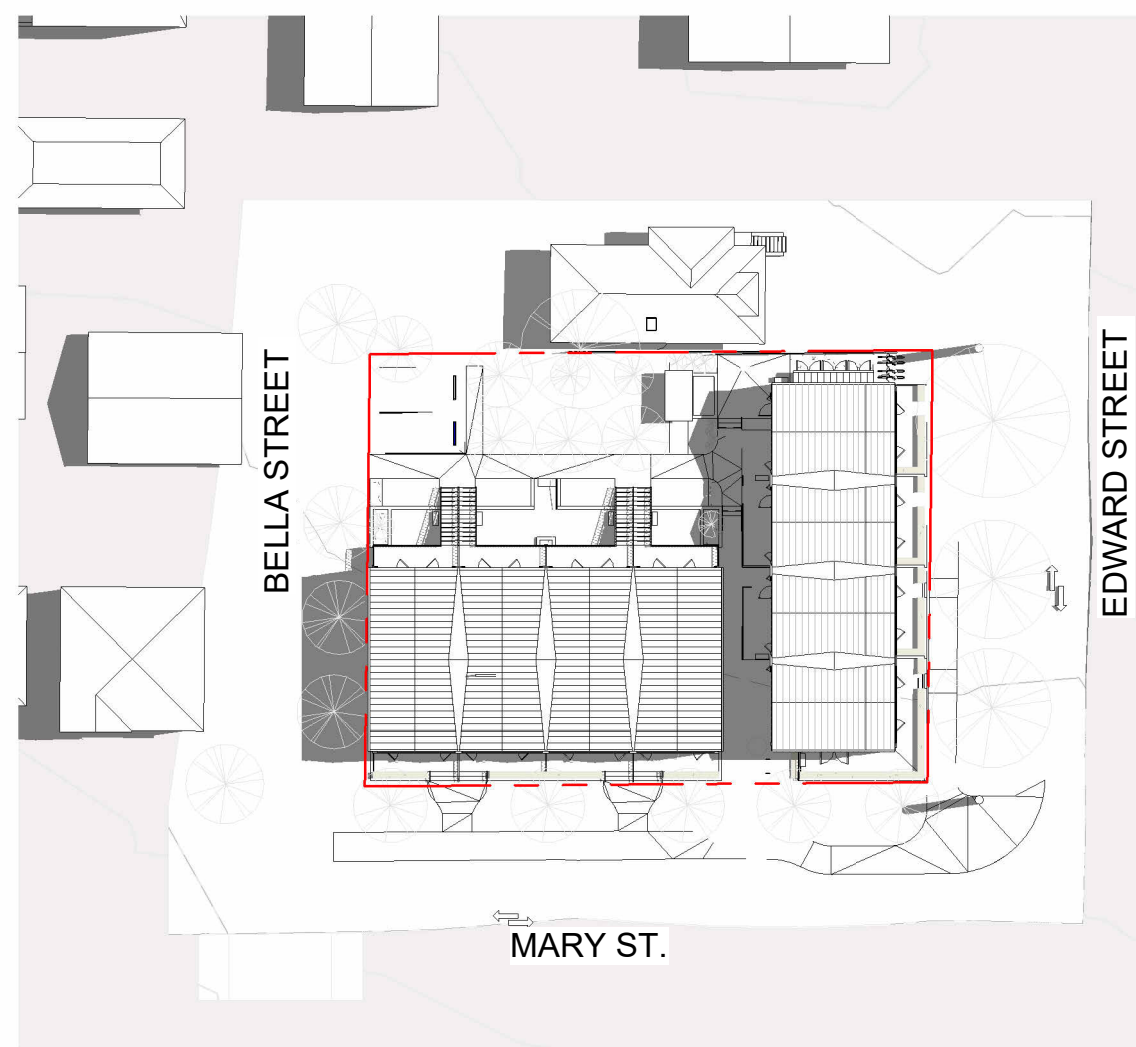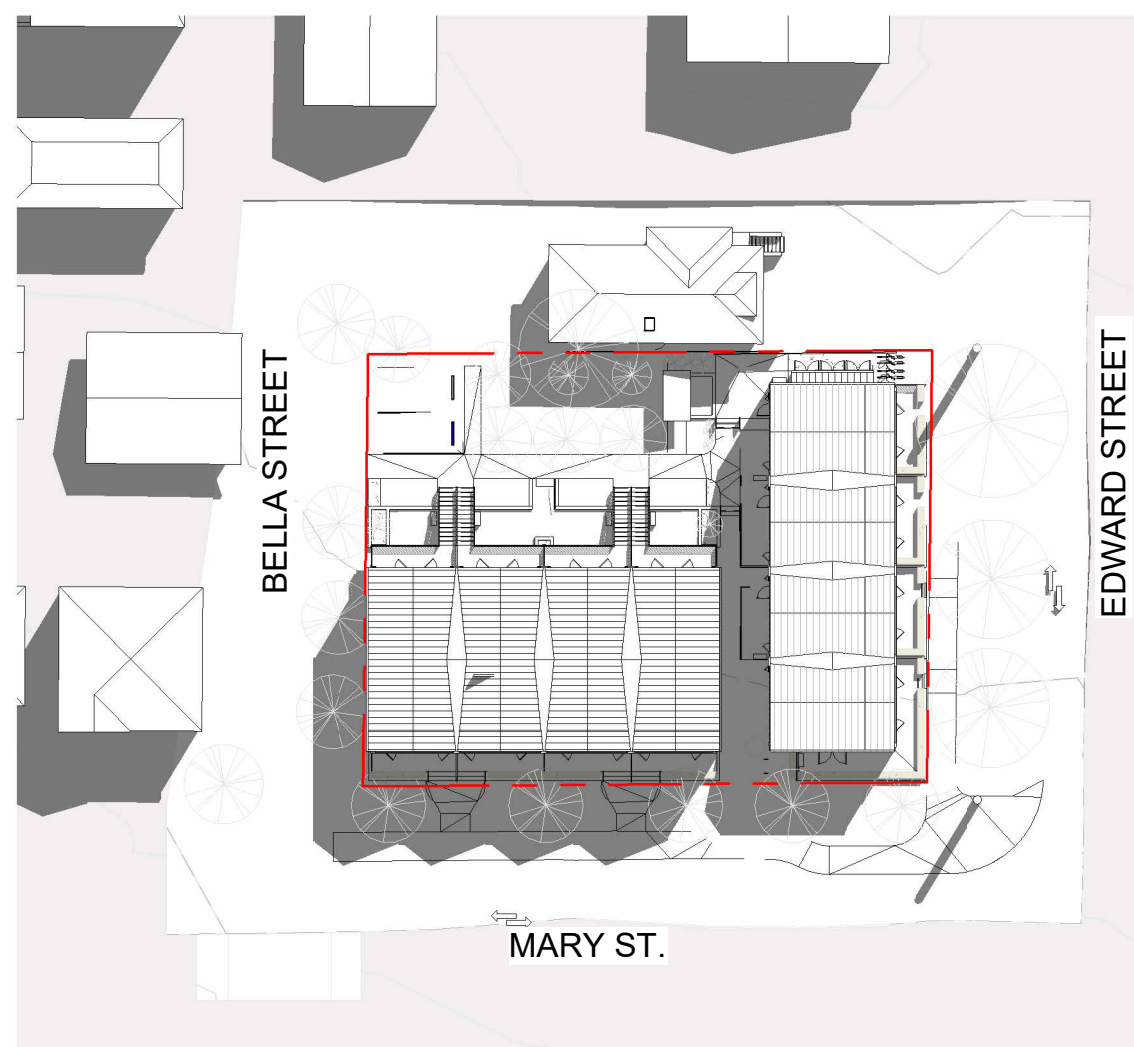

DIGITALLY SEALED
2026-01-30

All drawings and specifications are the copyright property of Fold Architecture Inc. Use or reproduction of documents in whole or in part is subject to the Architect's specific consent.

Dimensions shown on these drawings represent design intent. Confirmation of field dimensions is the responsibility of the Contractor. Verify all dimension and report all discrepancies to the Architect.

Do not scale these drawings.

[illegible]

S.KALENCHUK


VICWEST
TOWNHOMES

SHADOW STUDIES

Project number	24003
Date	24.10.29
Drawn by	AG
Checked by	SS

A.013

Scale	1" = 40'-0"
Printed	2026-01-30 3:20:25 PM

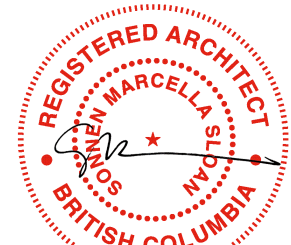DIGITALLY SEALED
2026-01-30

All drawings and specifications are the copyright property of Fold Architecture Inc. Use or reproduction of documents in whole or in part is subject to the Architect's specific consent.

Dimensions shown on these drawings represent design intent. Confirmation of field dimensions is the responsibility of the Contractor. Verify all dimension and report all discrepancies to the Architect.

Do not scale these drawings.

No.	Description	Date
1	DPA	24.11.05
2	DPA Rev. 1	25.03.06
3	DPA Rev 2	25.05.09
6	DP Amendment	25.10.06
8	DP Revisions	25.11.05
10	DPA Rev 3	25.12.19
11	BP Revision 1	25.12.23

S.KALENCHUK


VICWEST
TOWNHOMES

SITE PLAN


Project number	24003
Date	24.10.29
Drawn by	SS
Checked by	SS

A.101

Scale	1 : 100
Printed	2026-01-30 3:20:27 PM

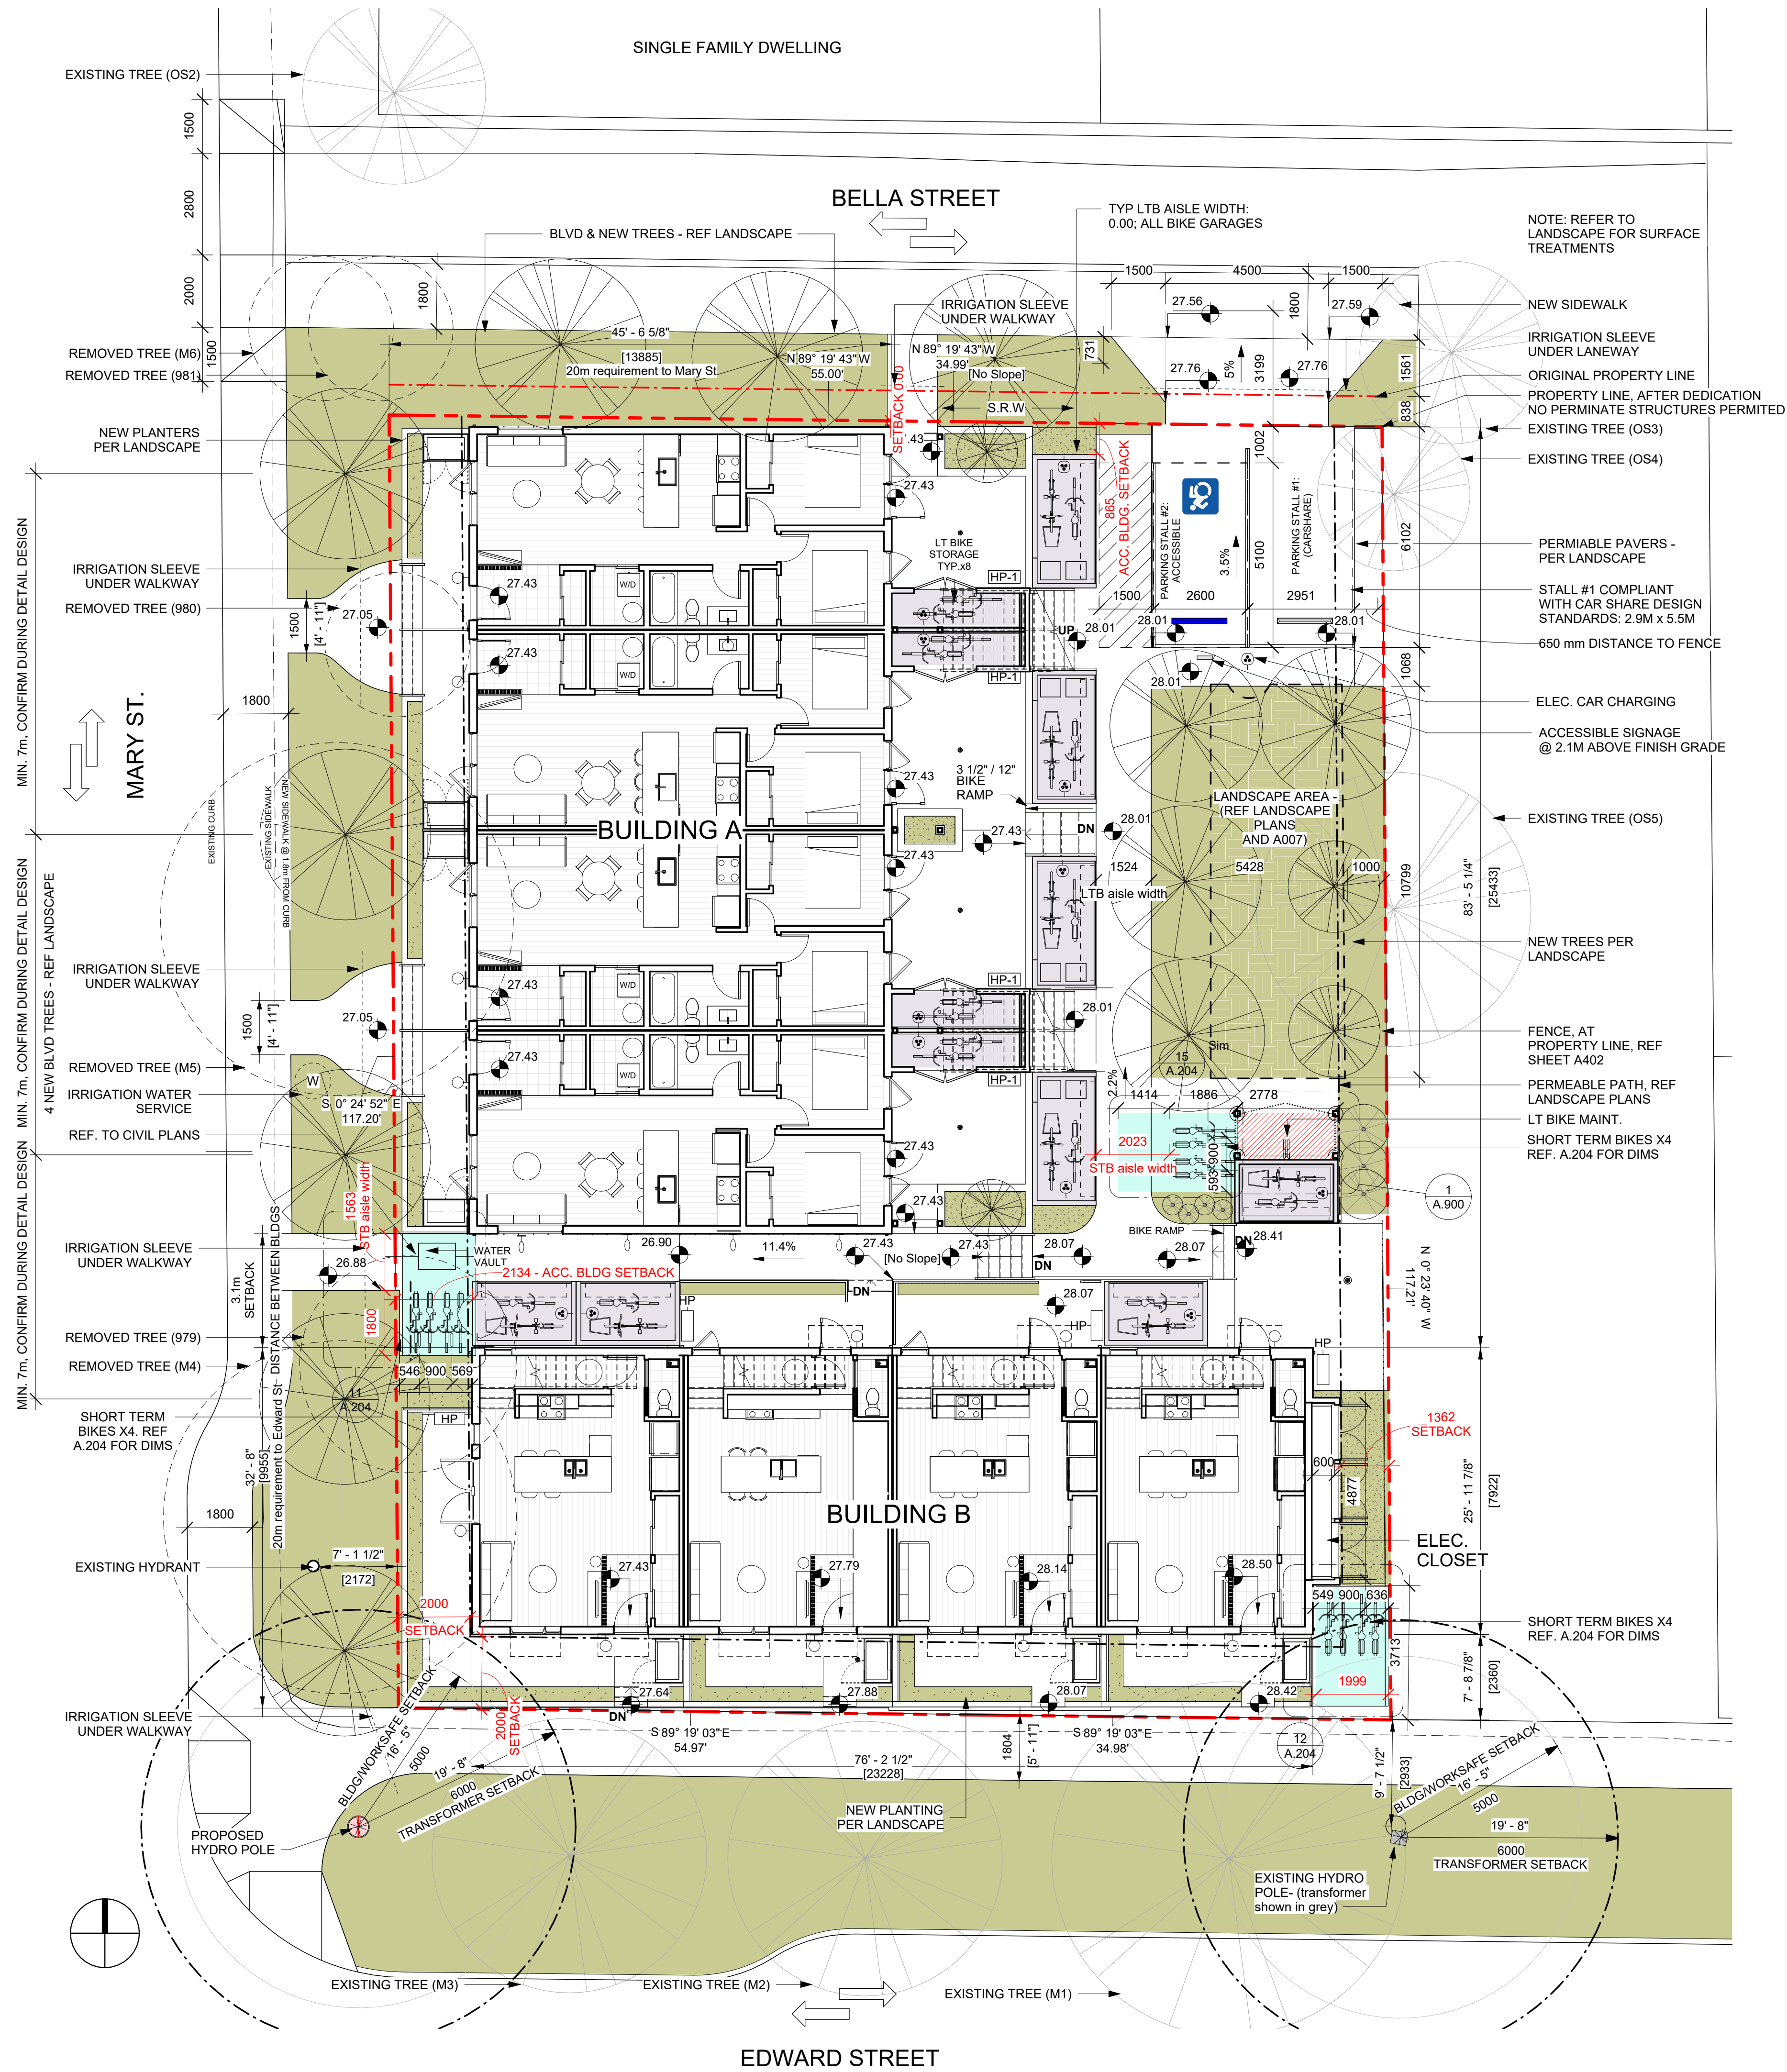


DYNAMIC SYMBOL OF ACCESS MARKING SPECIFICATIONS

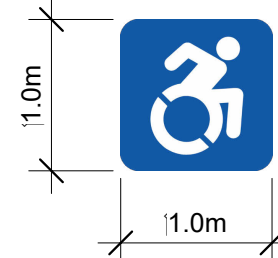

BLUE PAVEMENT MARKING TO BE
1m x 1m MIN. WITH HIGH TONAL
CONTRAST TO SURFACE MATERIAL,
USING THE UPDATED DYNAMIC
SYMBOL OF ACCESS

VERTICAL ACCESSIBLE PARKING SPACE SIGN

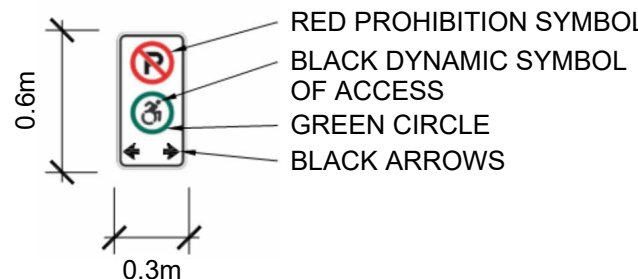


NOTE: A STANDALONE VERTICAL SIGN MUST BE INSTALLED AT
EACH ACCESSIBLE PARKING SPACE IN ACCORDANCE WITH THE
SPECIFICATIONS ILLUSTRATED.

THE LOWEST PART OF THE SIGN MUST BE LOCATED 2.1m MIN.
ABOVE FINISHED GRADE

ACCESSIBLE PARKING SPACE SIGNAGE

N.T.S.

 

Do not scale these drawings.

No.	Description	Date
1	DPA	24.11.05
2	DPA Rev. 1	25.03.06
3	DPA Rev 2	25.05.09
6	DP Amendment	25.10.06
8	DP Revisions	25.11.05
10	DPA Rev 3	25.12.19
11	BP Revision 1	25.12.23


VICWEST TOWNHOMES

FULL SITE - LEVEL 1
PLANS

Project number	24003
Date	24.10.29
Drawn by	DW
Checked by	SS

A.201dp

Scale	1 : 50
Printed	2026-01-30 3:20:31 PM

 


Dimensions shown on these drawings represent design intent. Confirmation of field dimensions is the responsibility of the Contractor. Verify all dimension and report all discrepancies to the Architect.

No.	Description	Date
1	DPA	24.11.05
2	DPA Rev. 1	25.03.06
6	DP Amendment	25.10.06
9	Issued for Tender	
10	DPA Rev 3	25.12.19
11	BP Revision 1	25.12.23

VICWEST TOWNHOMES

Project number	24003
Date	24.10.29
Drawn by	DW
Checked by	SS

Scale	1 : 50
Printed	2026-01-30 3:20:36 PM

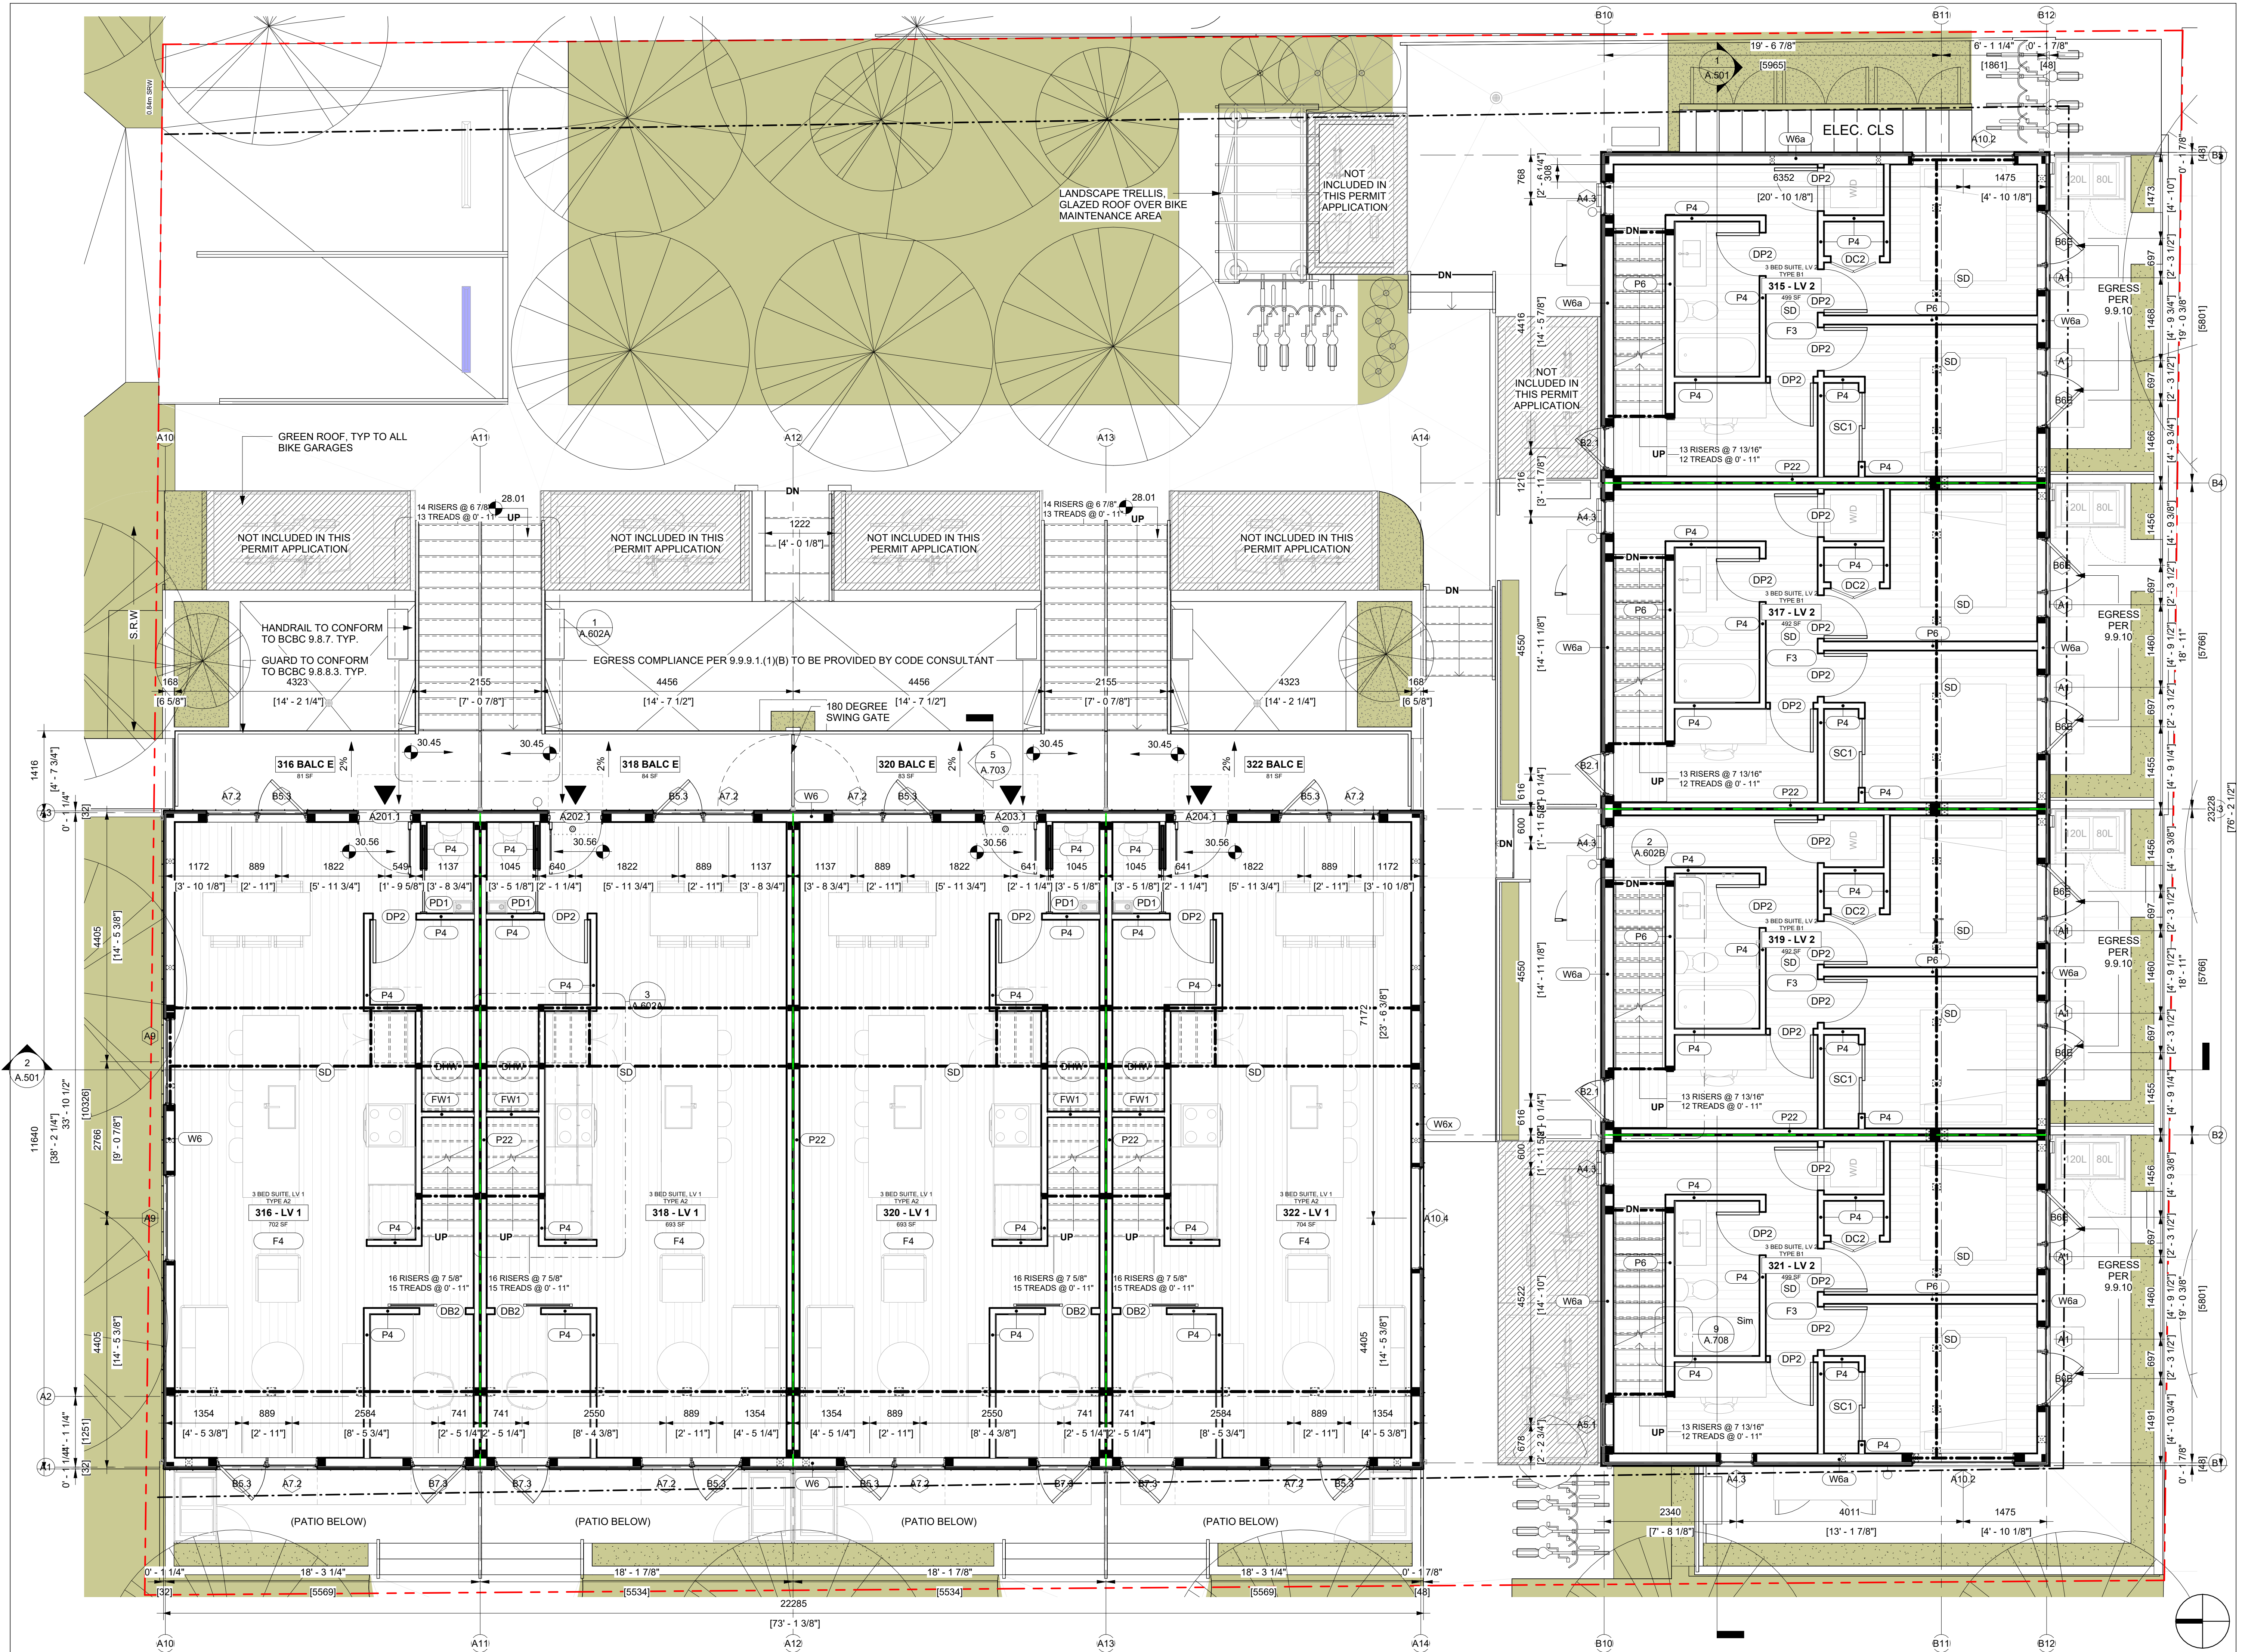



DIGITALLY SEALED
2026-01-30

All drawings and specifications are the copyright property of Fold Architecture Inc. Use or reproduction of documents in whole or in part is subject to the Architect's specific consent.

Dimensions shown on these drawings represent design intent. Confirmation of field dimensions is the responsibility of the Contractor. Verify all dimension and report all discrepancies to the Architect.

Do not scale these drawings.

No.	Description	Date
1	DPA	24.11.05
2	DPA Rev. 1	25.03.06
6	DP Amendment	25.10.06
8	DP Revisions	25.11.05
10	DPA Rev 3	25.12.19
11	BP Revision 1	25.12.23

S.KALENCHUK


VICWEST TOWNHOMES



FULL SITE - LEVEL 3 PLANS

Project number	24003
Date	24.10.29
Drawn by	DW
Checked by	SS


A.203

Scale	1 : 50
Printed	2026-01-30 3:20:40 PM

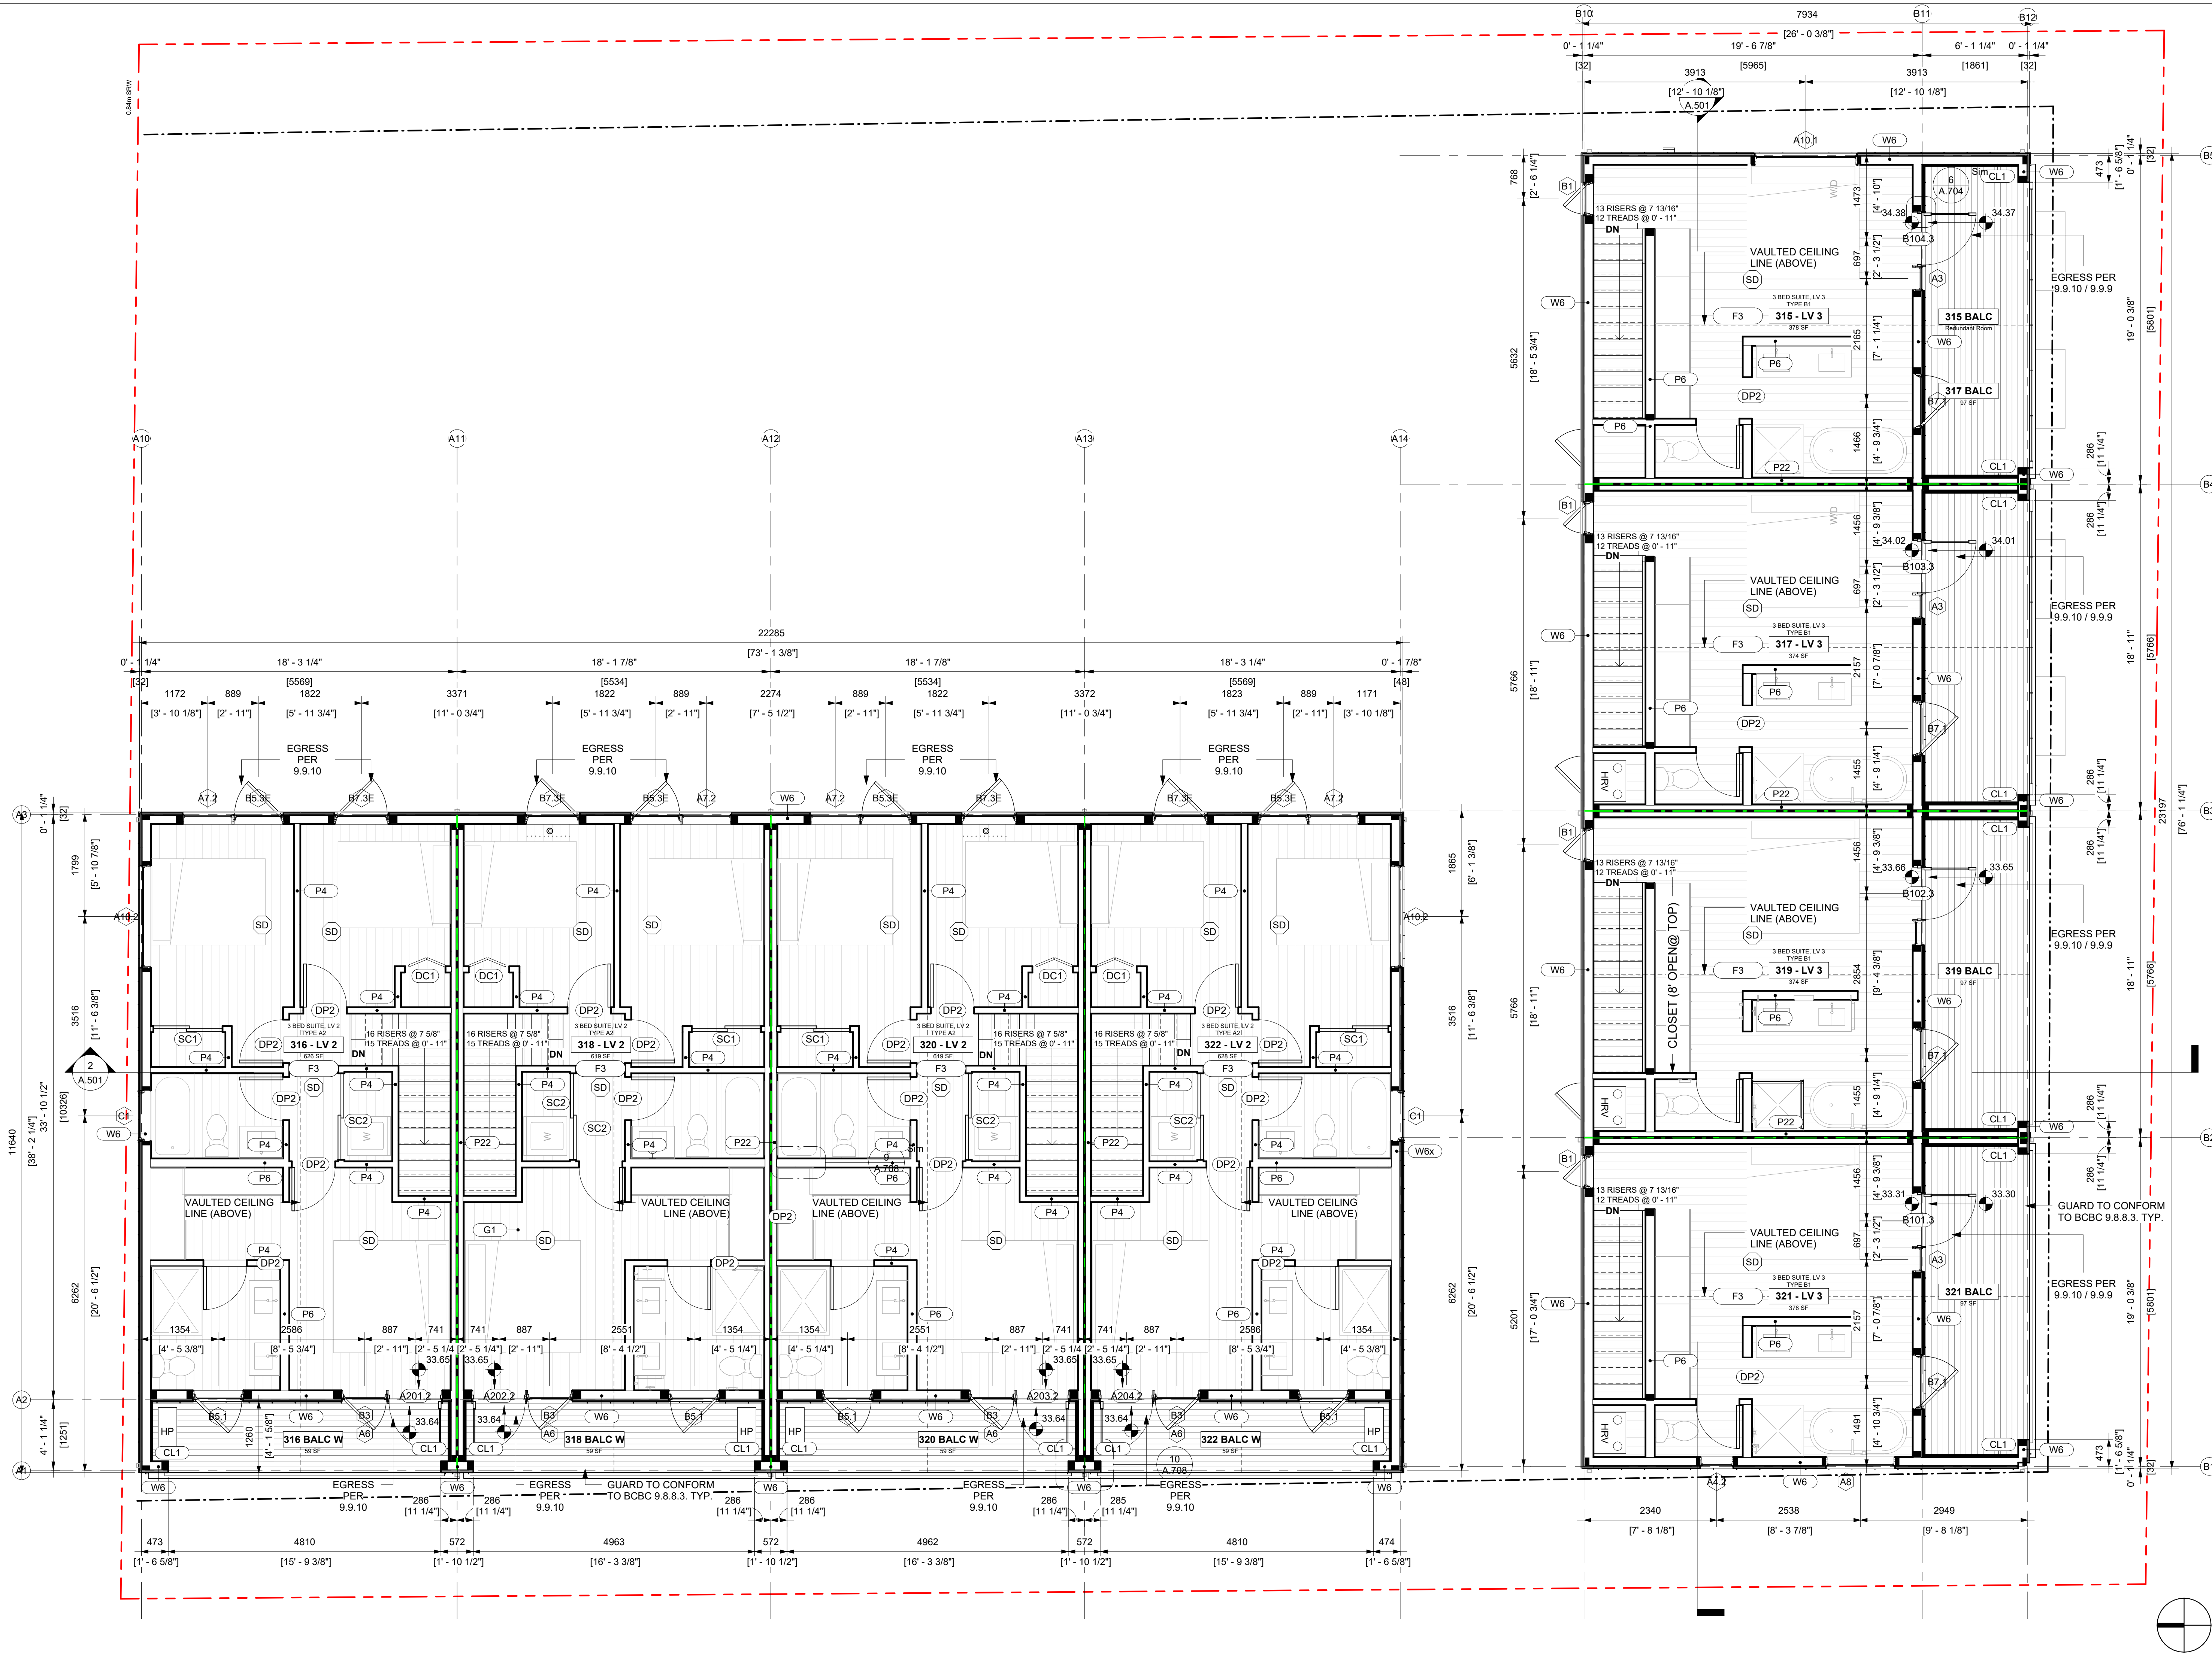

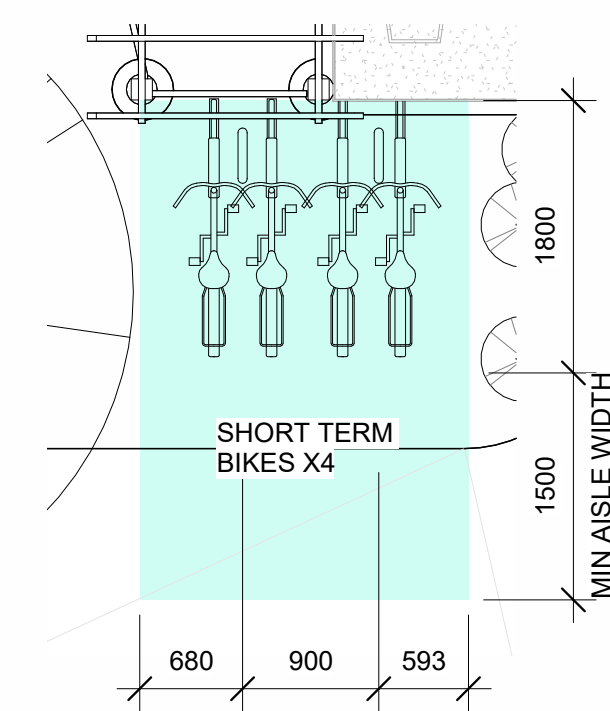 


15 ST BIKE PARKING - COURTYARD - PLAN
A.204 1 : 50

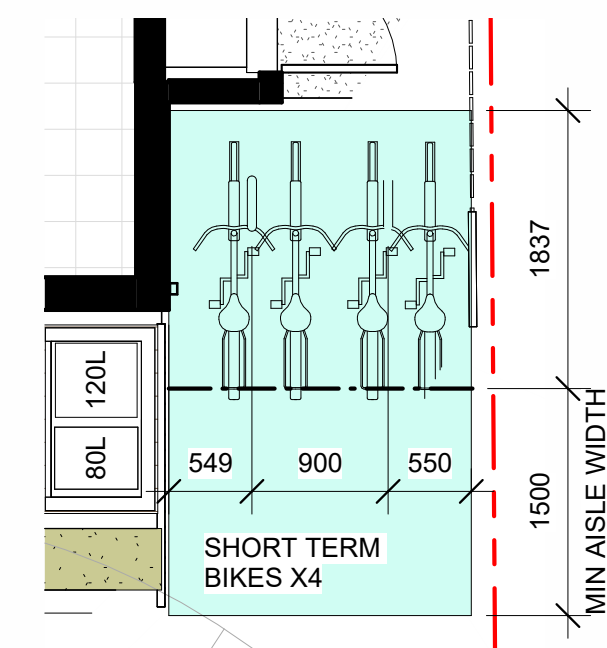

11 ST BIKE PARKING - MARY ST. - PLAN
A.204 1:50

12 ST BIKE PARKING - EDWARD ST. - PLAN
A.204 1:50

1 FLOOR PLAN - BIKE LOCKERS TYP.
A.204 1 : 50

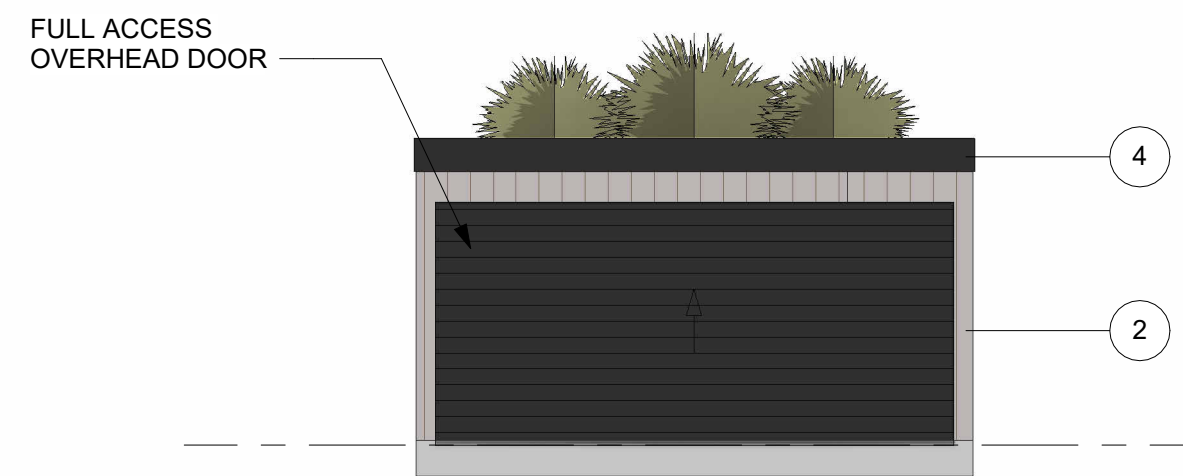


2 BIKE LOCKER - FRONT ELEVATION
A.204 1 : 50



3 BIKE LOCKER w/ BIN STORAGE - FRONT ELEVATION
A.204 1 : 50



4 BIKE LOCKERS - RIGHT ELEVATION
A.204 1 : 50

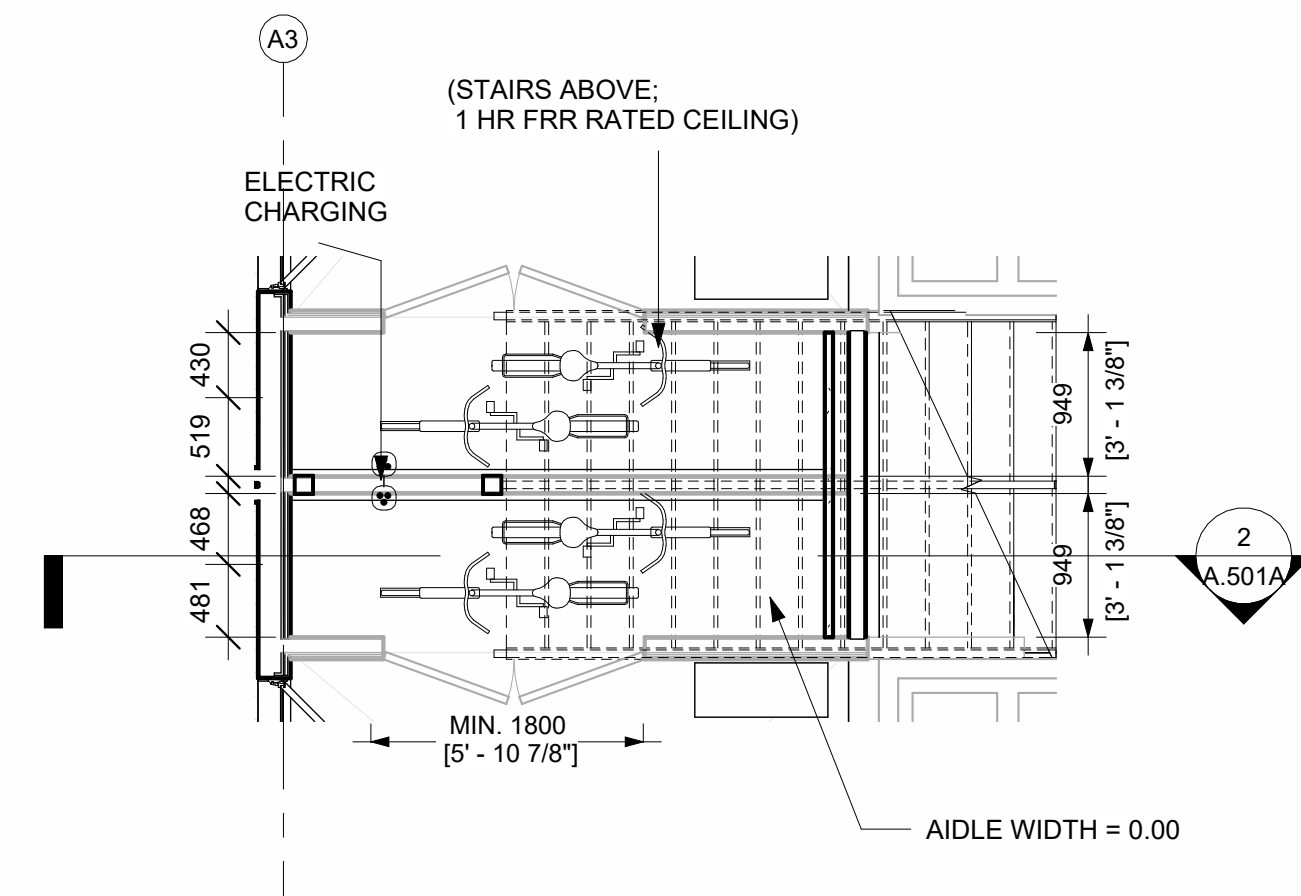

13 LT BICYCLE GARAGE - ELEVATION
A.204 1 : 50

14 LT BICYCLE GARAGES - PLAN
A.204 1 : 50

5 BIKE LOCKER - REAR ELEVATION
A.204 1 : 50

6	BIKE LOCKER w/ BIN STORAGE - REAR ELEVATION
A.204	1 : 50

7 BIKE LOCKERS LEFT ELEVATION
A.204 1 : 50


WB1	<u>BIKE LOCKER WALL</u>
3/4"	1x6 T&G CLEAR STAINED KNOTTY CEDAR
3/4"	1x4 HORIZONTAL STRAPPING
	WRB/AB MEMBRANE, LAPPED AND SEALED
	2x4 STUDS @ 16" O.C.
	PAINTED FINISH

• REFER TO ELEVATIONS FOR FINISHES/COLORS

4"-6"	SOIL/GROWING MEDIUM
	DRAINAGE FILTER
	DRAINAGE LAYER
	ROOT BARRIER
3/4"	WRB ROOF MEMBRANE
	PLYWOOD SHEATHING
	2x8 FRAMING @ 12" O.C.
	PAINTED FINISH

- ROOF JOISTS SIZED IN ACCORDANCE WITH BCBC TABLE 9.23.4.2-E, BASED ON A DESIGN ROOF LOAD OF 3.0kPa (INCLUDING SNOW, RAIN, DEAD LOAD, AND GREEN ROOF SOIL LOAD), OR AS OTHERWISE ENGINEERED.

4" CONCRETE SLAB ON GRADE W/
THICKENED EDGE
FREE-DRAINING CRUSHED GRAVEL FILL

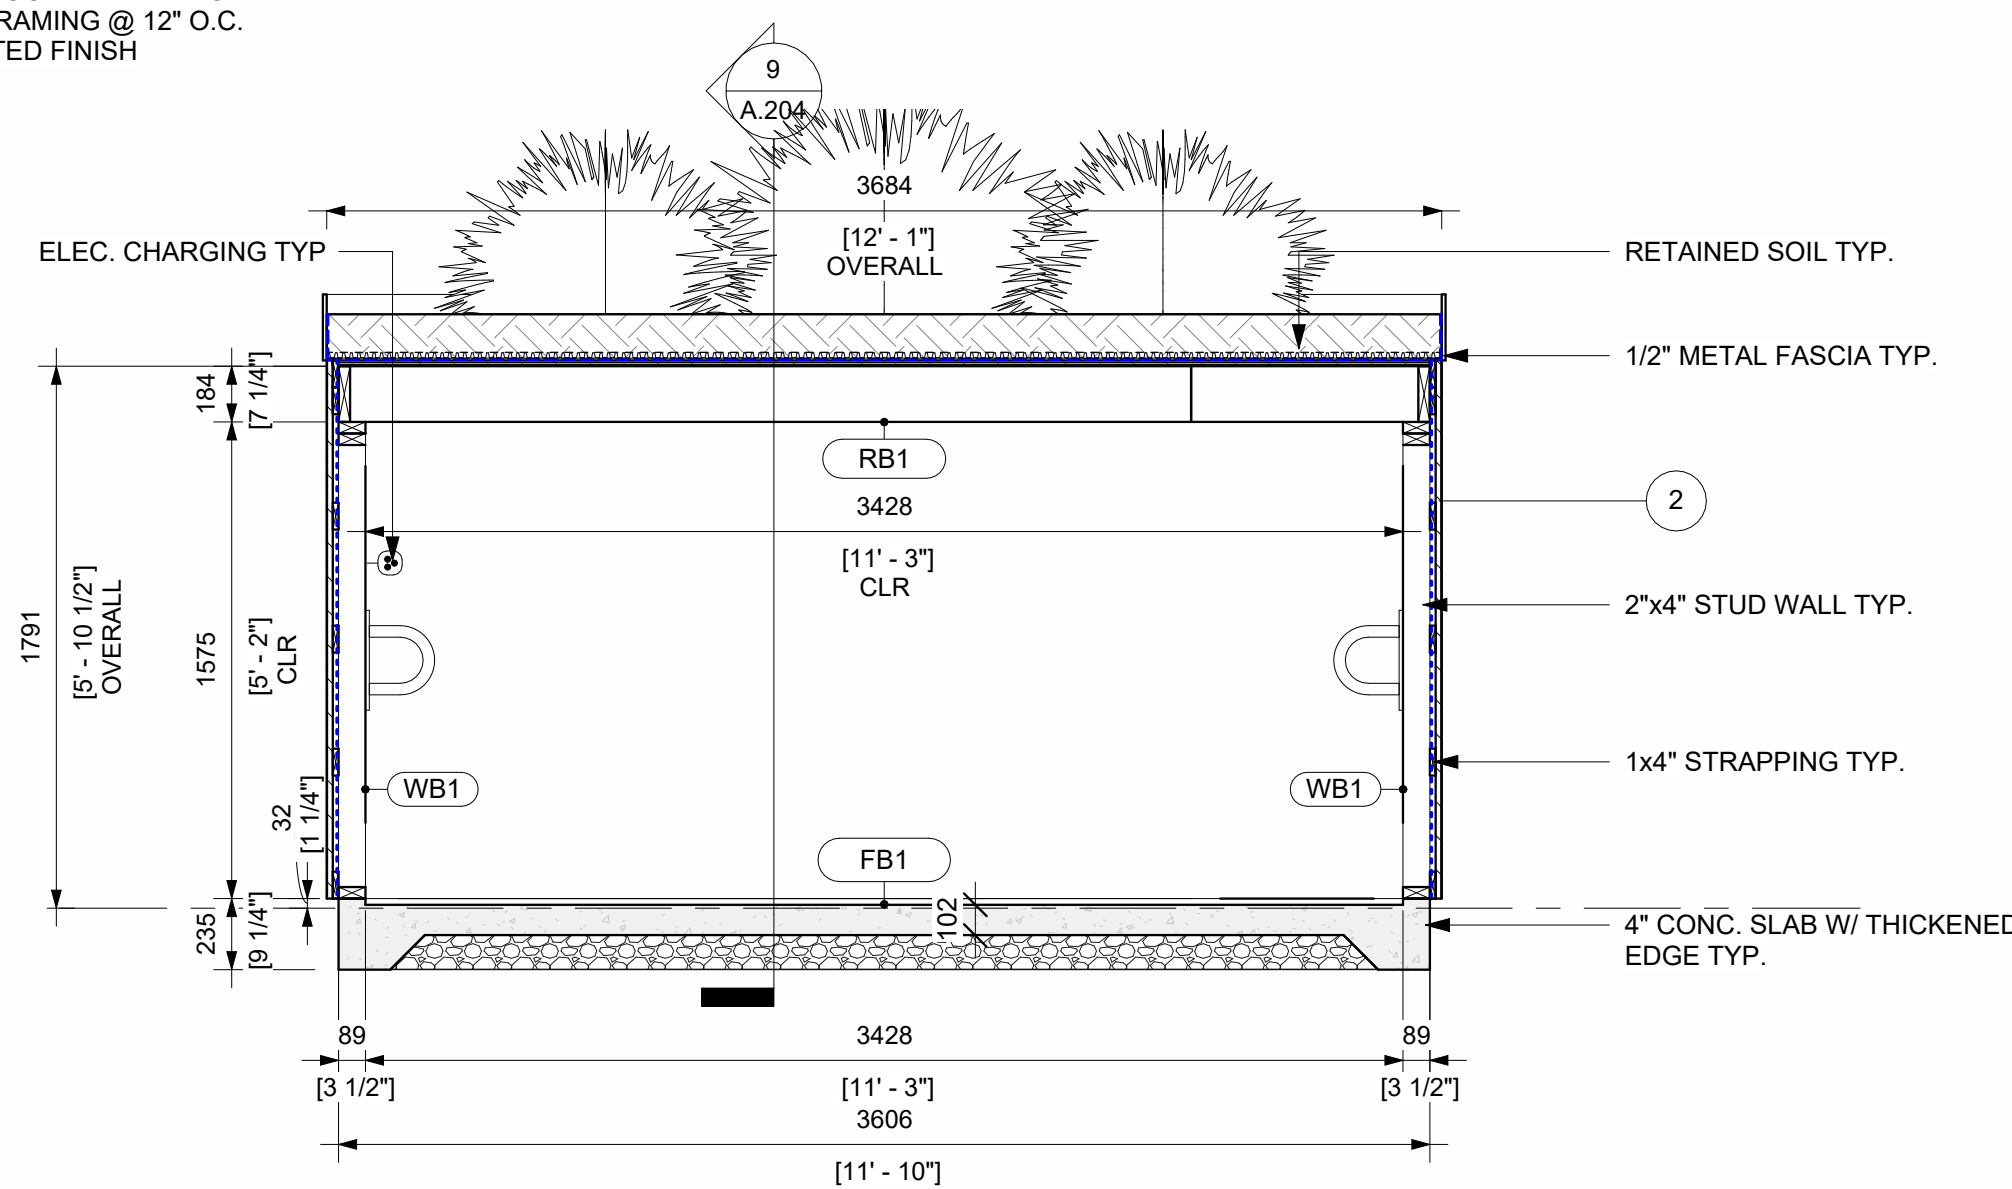

8 BIKE LOCKER - SECTION
A.204 1:25

9 BIKE LOCKER - SHORT SECTION TYP.
A.204 1 : 25

10 BIKE LOCKER w/ BIN STORAGE - SECTION
A.204 1 : 25

	1 METAL SIDING STANDING SEAM PANELS - 12" BLACK OR GREY	12 THRU-WALL FLASHING FINISH TO MATCH CLADDING
	2 VERTICAL WOOD SIDING / SOFFIT CEDAR	13 INTAKE/ EXHAUST VENT FINISH TO MATCH BLACK METAL CLADDING
	3 CLADDING PANEL BLACK	14 PTD. METAL EXTERIOR GATE
	4 METAL FASCIA TO MATCH STANDING SEAM CLADDING	15 PTD. METAL BIKE RACKS
	5 EXTERIOR DOOR BLACK	16 OVERHEAD DOORS BLACK
	6 HIGH PERFORMANCE WINDOW BLACK	17 WOOD EXTERIOR STAIR
	7 GLASS GUARDRAIL BLACK PTD. METAL FRAME	18 HEDGE PLANTING
	8 PTD. METAL CANOPY BLACK	19 LIGHTWEIGHT CONCRETE DECKING
	9 METAL FLASHING TO MATCH BLACK METAL CLADDING	20 PTD. WOOD EXTERIOR FENCE BLACK
	10 GUTTER/DOWNSPOUT FINISH TO MATCH BLACK METAL CLADDING	21 EXTENSIVE GREEN ROOF
	11 CONCRETE LANDSCAPE WALL (& STAIRS)	22 MECHANICAL VENT FINISH TO MATCH CLADDING
	12 ALUMINUM GUARDRAIL BLACK PTD. FRAME AND	23 EXTERIOR LIGHTING

[illegible]

VICWEST
TOWNHOMES

Project number	24003
Date	24.10.29
Drawn by	SA
Checked by	SS

A.204

Scale	AS NOTED
Printed	2026-01-30 3:20:48 PM



All drawings and specifications are the copyright property of Fold Architecture Inc. Use or reproduction of documents in whole or in part is subject to the Architect's specific consent.

Dimensions shown on these drawings represent design intent. Confirmation of field dimension is the responsibility of the Contractor. Verify all dimension and report all discrepancies to the Architect.

Do not scale these drawings.

No.	Description	Date
1	DPA	24.11.05
2	DPA Rev. 1	25.03.06
6	DP Amendment	25.10.06
8	DP Revisions	25.11.05
9	Issued for Tender	
10	DPA Rev 3	25.12.19
11	BP Revision 1	25.12.23

S.KALENCHUK

VICWEST TOWNHOMES

ELEVATIONS

Project number 24003
Date 24.10.29

Drawn by AG
Checked by SS

A.401


Scale AS NOTED
Printed 2026-01-30 3:21:24 PM




3 MARY ST. ELEVATION
A.401 1:50

MATERIAL FINISHES

- | | |
|--|--|
| 1 METAL SIDING
STANDING SEAM
PANELS - 12"
BLACK OR GREY | 12 THRU-WALL FLASHING
FINISH TO MATCH
CLADDING |
| 2 VERTICAL WOOD
SIDING / SOFFIT
CEDAR | 13 INTAKE/ EXHAUST VENT
FINISH TO MATCH BLACK
METAL CLADDING |
| 3 CLADDING PANEL
BLACK | 14 PTD. METAL
EXTERIOR GATE |
| 4 METAL FASCIA
TO MATCH STANDING
SEAM CLADDING | 15 PTD. METAL BIKE
RACKS |
| 5 EXTERIOR DOOR
BLACK | 16 OVERHEAD DOORS
BLACK |
| 6 HIGH PERFORMANCE
WINDOW
BLACK | 17 WOOD EXTERIOR
STAIR |
| 7 GLASS GUARDRAIL
BLACK PTD. METAL
FRAME | 18 HEDGE
PLANTING |
| 8 PTD. METAL CANOPY
BLACK | 19 LIGHTWEIGHT
CONCRETE DECKING |
| 9 METAL FLASHING
TO MATCH BLACK METAL
CLADDING | 20 PTD. WOOD EXTERIOR
FENCE
BLACK |
| 10 GUTTER/DOWNSPOUT
FINISH TO MATCH BLACK
METAL CLADDING | 21 EXTENSIVE GREEN
ROOF |
| 11 CONCRETE LANDSCAPE
WALL (& STAIRS) | 22 MECHANICAL VENT
FINISH TO MATCH
CLADDING |
| | 23 EXTERIOR LIGHTING |
| | 24 ALUMINUM GUARDRAIL
BLACK PTD. FRAME AND
PICKETS |

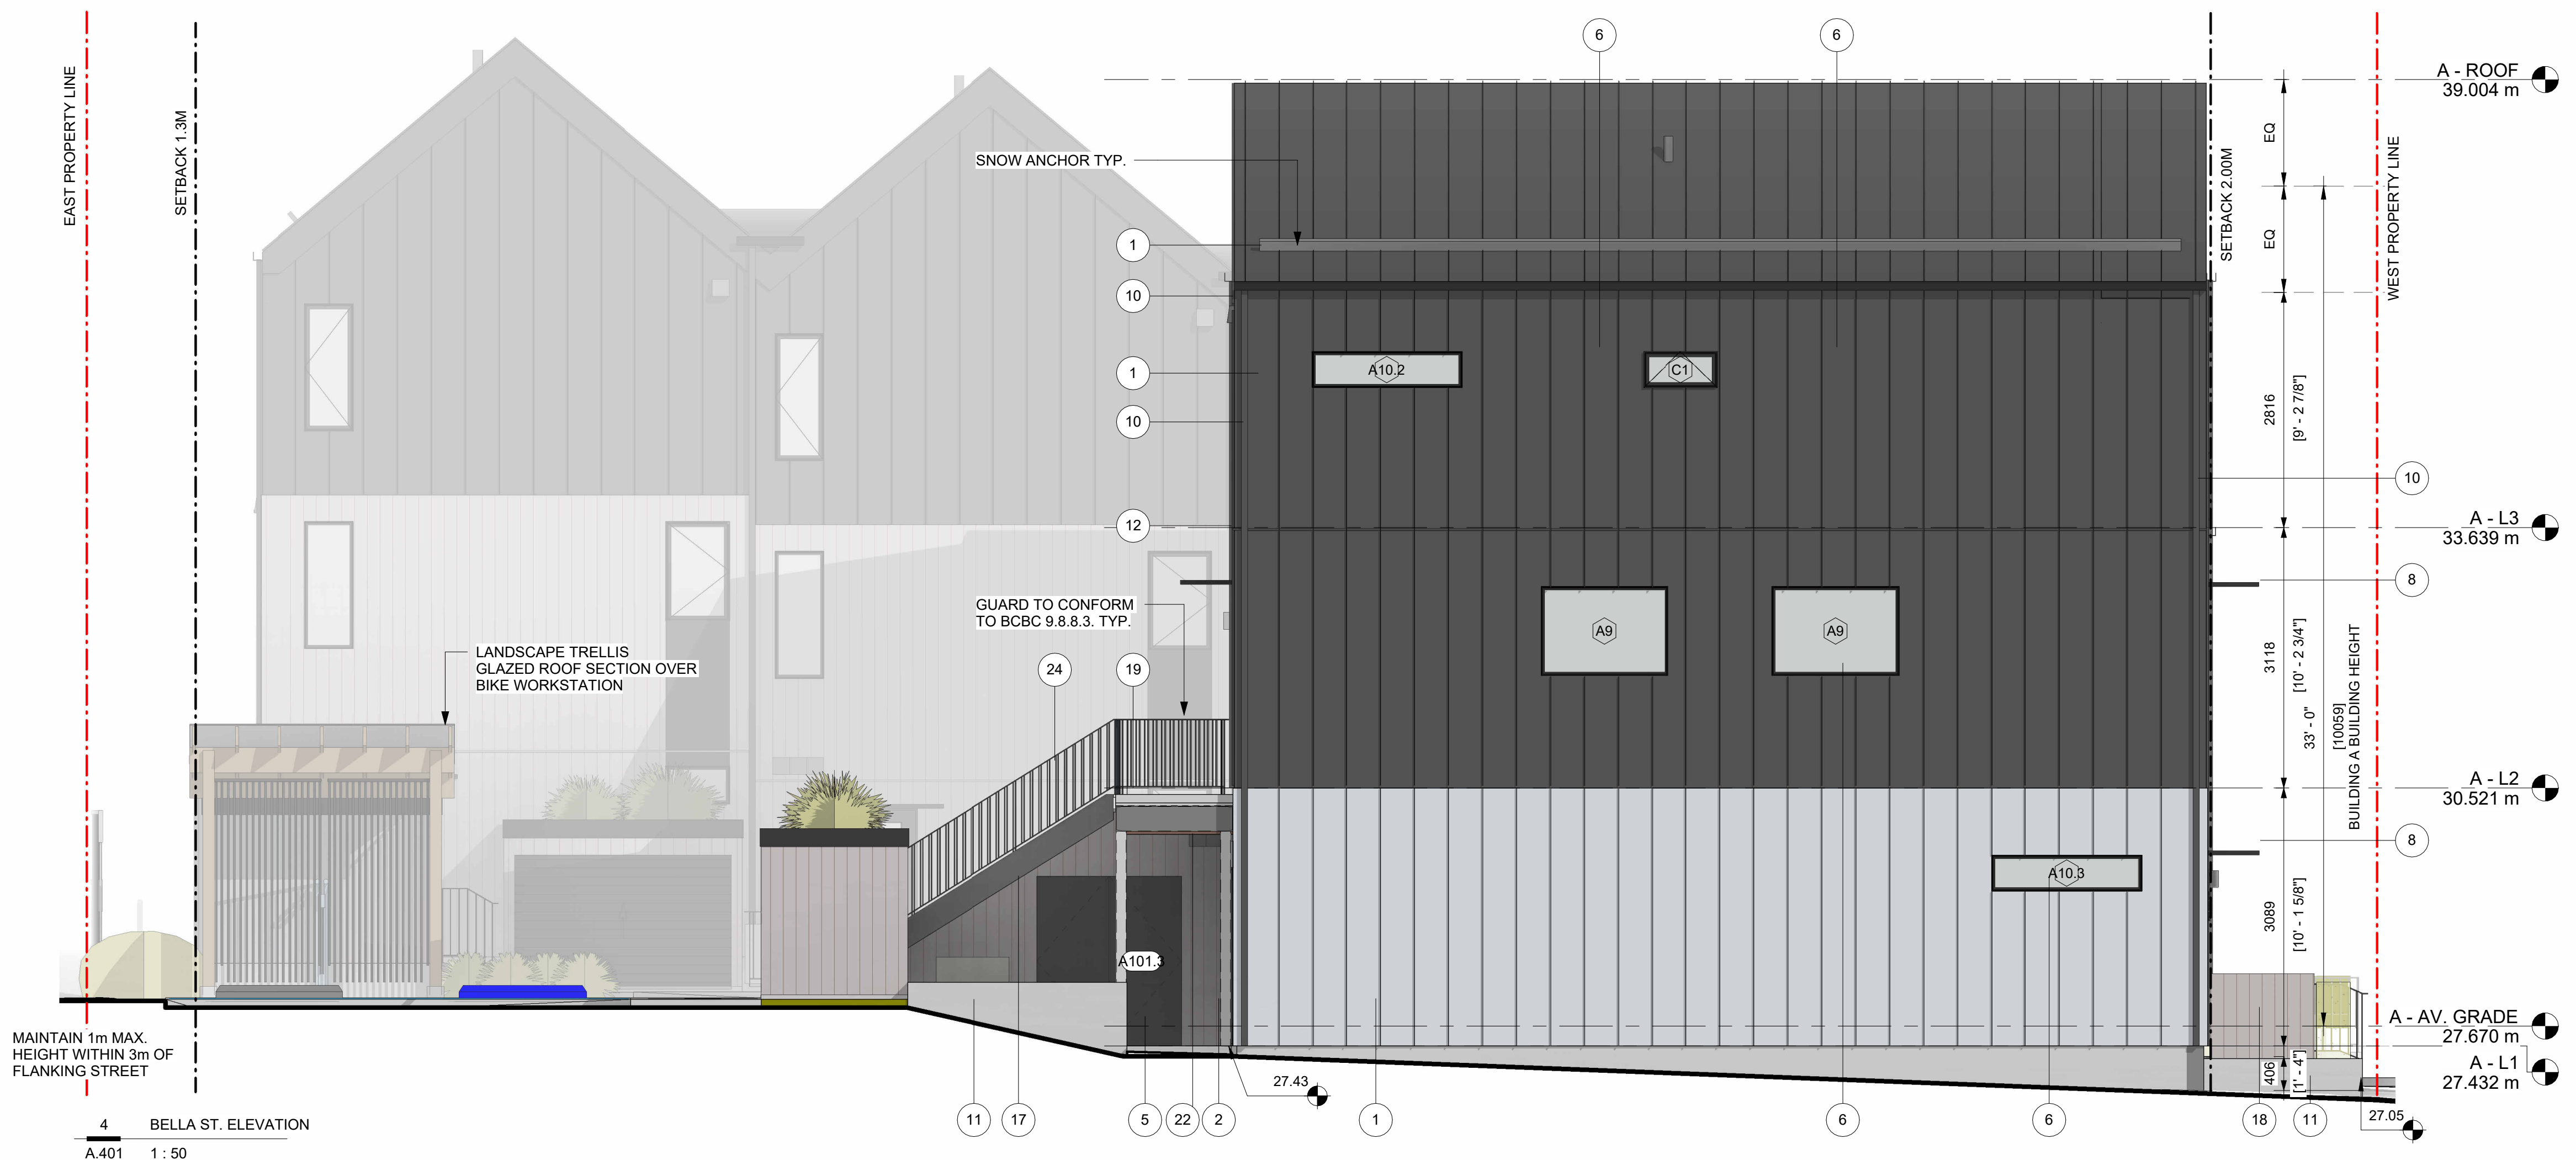

4 BELLA ST. ELEVATION
A.401 1:50

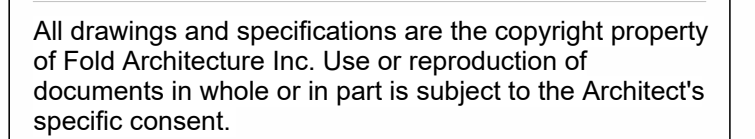

Do not scale these drawings.

No.	Description	Date
1	DPA	24.11.05
2	DPA Rev. 1	25.03.06
6	DP Amendment	25.10.06
8	DP Revisions	25.11.05
10	DPA Rev 3	25.12.19
11	BP Revision 1	25.12.23


VICWEST TOWNHOMES

ELEVATIONS

Drawn by	AG
Checked by	SS

A.402

Scale	AS NOTED
Printed	2026-01-30 3:21:49 PM

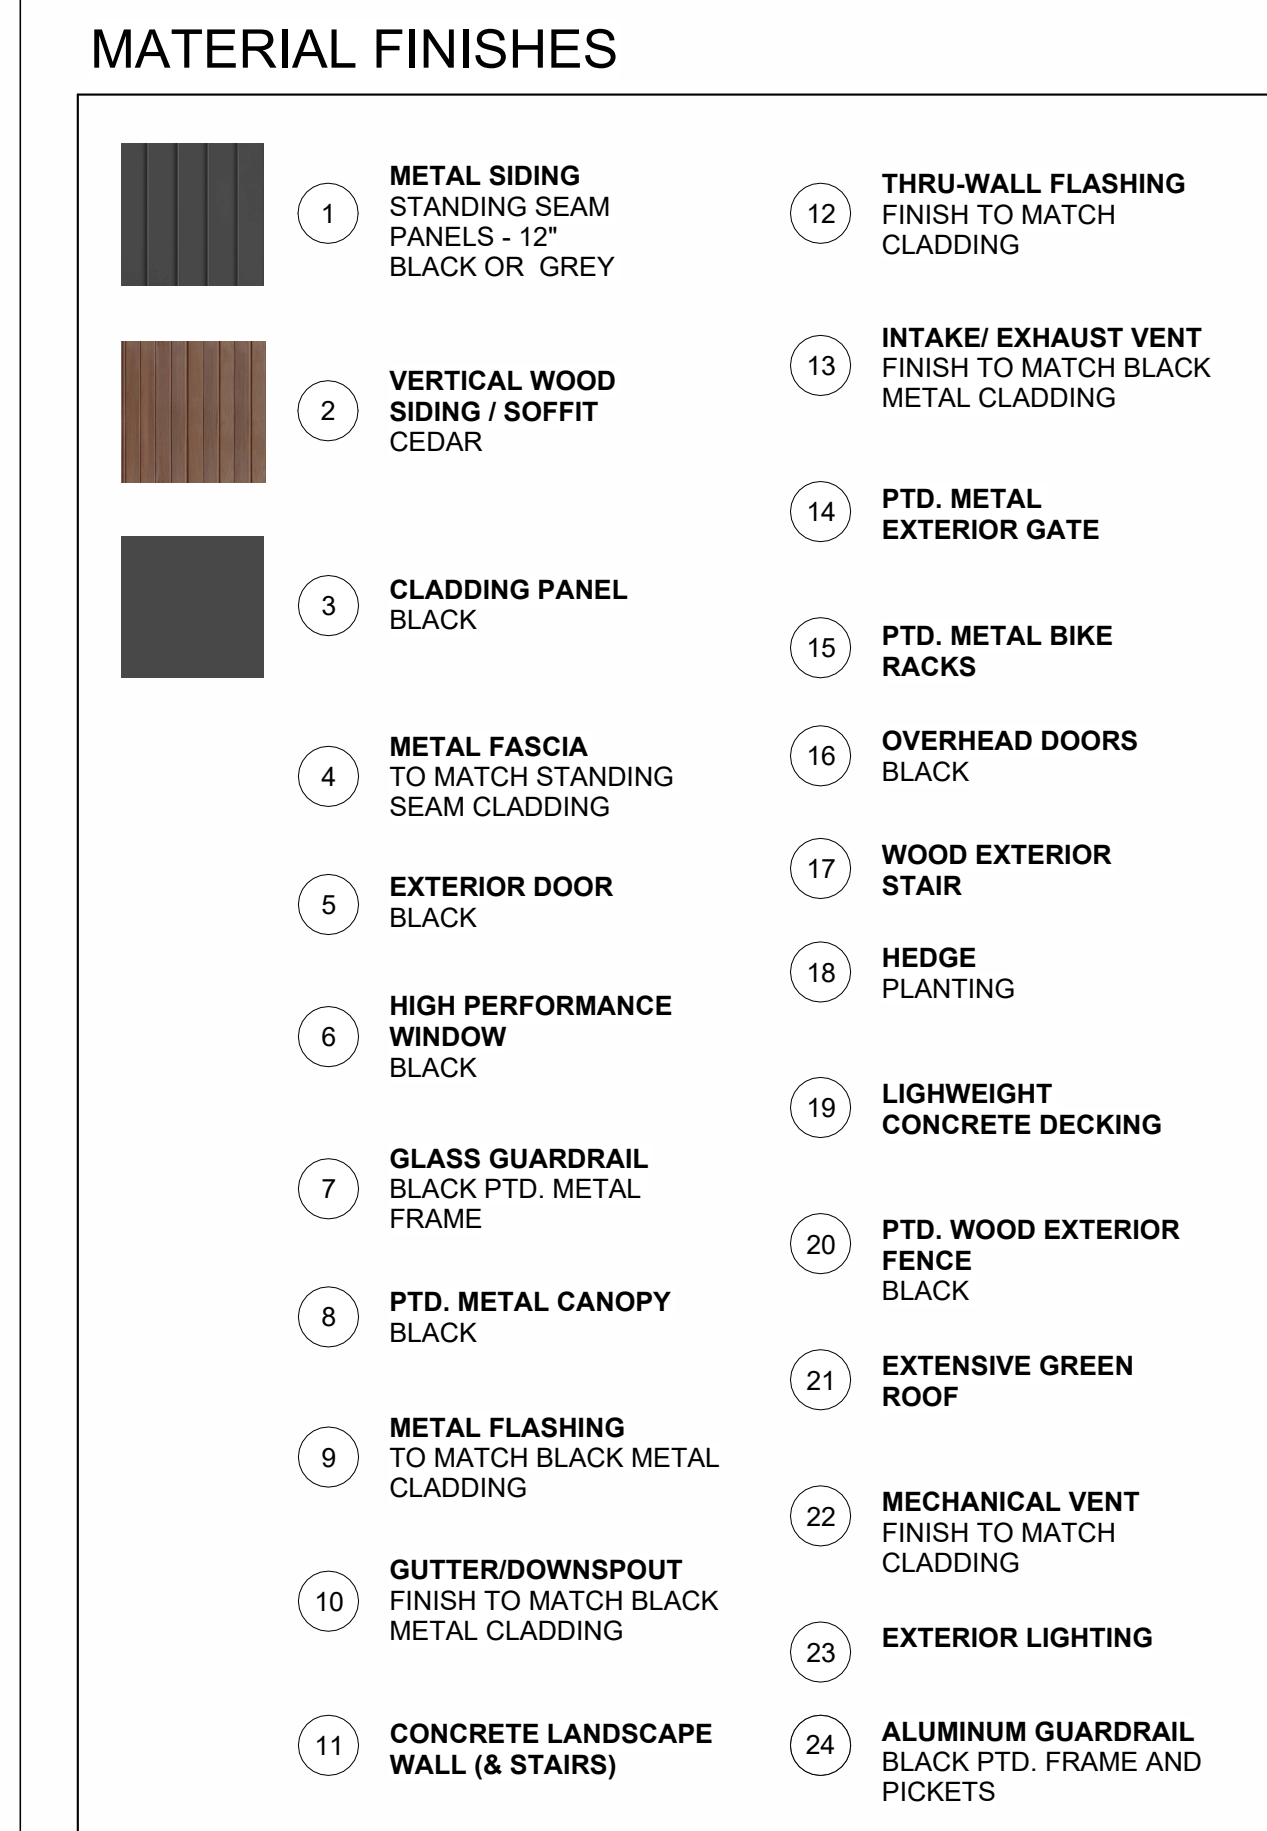

DIGITALLY SEALED
2026-01-30

All drawings and specifications are the copyright property of Fold Architecture Inc. Use or reproduction of documents in whole or in part is subject to the Architect's specific consent.

Dimensions shown on these drawings represent design intent. Confirmation of field dimensions is the responsibility of the Contractor. Verify all dimension and report all discrepancies to the Architect.

Do not scale these drawings.

No.	Description	Date
1	DPA	24.11.05
2	DPA Rev. 1	25.03.06
8	DP Revisions	25.11.05
9	Issued for Tender	
10	DPA Rev 3	25.12.19
11	BP Revision 1	25.12.23

S.KALENCHUK

VICWEST
TOWNHOMES

ELEVATIONS

Project number 24003
Date 24.10.29

Drawn by AG
Checked by SS

A.403

Scale AS NOTED
Printed 2026-01-30 3:22:08 PM




1 BUILDING B NORTH ELEVATION
A.403 1 : 50

MATERIAL FINISHES

- | | |
|--|--|
| 1 METAL SIDING
STANDING SEAM
PANELS - 12"
BLACK OR GREY | 12 THRU-WALL FLASHING
FINISH TO MATCH
CLADDING |
| 2 VERTICAL WOOD
SIDING / SOFFIT
CEDAR | 13 INTAKE/ EXHAUST VENT
FINISH TO MATCH BLACK
METAL CLADDING |
| 3 CLADDING PANEL
BLACK | 14 PTD. METAL
EXTERIOR GATE |
| 4 METAL FASCIA
TO MATCH STANDING
SEAM CLADDING | 15 PTD. METAL BIKE
RACKS |
| 5 EXTERIOR DOOR
BLACK | 16 OVERHEAD DOORS
BLACK |
| 6 HIGH PERFORMANCE
WINDOW
BLACK | 17 WOOD EXTERIOR
STAIR |
| 7 GLASS GUARDRAIL
BLACK PTD. METAL
FRAME | 18 HEDGE
PLANTING |
| 8 PTD. METAL CANOPY
BLACK | 19 LIGHTWEIGHT
CONCRETE DECKING |
| 9 METAL FLASHING
TO MATCH BLACK METAL
CLADDING | 20 PTD. WOOD EXTERIOR
FENCE
BLACK |
| 10 GUTTER/DOWNSPOUT
FINISH TO MATCH BLACK
METAL CLADDING | 21 EXTENSIVE GREEN
ROOF |
| 11 CONCRETE LANDSCAPE
WALL (& STAIRS) | 22 MECHANICAL VENT
FINISH TO MATCH
CLADDING |
| | 23 EXTERIOR LIGHTING |
| | 24 ALUMINUM GUARDRAIL
BLACK PTD. FRAME AND
PICKETS |




2 BUILDING A EAST ELEVATION
A.403 1 : 50

 

Dimensions shown on these drawings represent design intent. Confirmation of field dimensions is the responsibility of the Contractor. Verify all dimension and report all discrepancies to the Architect.

[illegible]

Scale	3/32" = 1'-0"
Printed	2026-01-30 3:22:27 PM

 

A.404 $3/32" = 1'-0"$



A.404 $3/32" = 1'-0"$



A.404 $3/32" = 1'-0"$



DIGITALLY SEALED
2026-01-30

All drawings and specifications are the copyright property of Fold Architecture Inc. Use or reproduction of documents in whole or in part is subject to the Architect's specific consent.

Dimensions shown on these drawings represent design intent. Confirmation of field dimensions is the responsibility of the Contractor. Verify all dimension and report all discrepancies to the Architect.

Do not scale these drawings.

No.	Description	Date
1	DPA	24.11.05
2	DPA Rev. 1	25.03.06
10	DPA Rev 3	25.12.19
11	BP Revision 1	25.12.23

S.KALENCHUK

VICWEST TOWNHOMES


SITE - SECTIONS

Project number	24003
Date	24.10.29
Drawn by	AG
Checked by	SS

A.501

Scale 1:50
Printed 2026-01-30 3:22:35 PM



 







Dimensions shown on these drawings represent design intent. Confirmation of field dimensions is the responsibility of the Contractor. Verify all dimension and report all discrepancies to the Architect.


No.	Description	Date
1	DPA	24.11.05
2	DPA Rev. 1	25.03.06
10	DPA Rev 3	25.12.19
11	BP Revision 1	25.12.23

SUITE PLANS

A.800

Scale	1/4" = 1'-0"
Printed	2026-01-30 3:22:39 PM

      

 
[illegible]

Scale	1 : 25
Printed	2026-01-30 3:22:44 PM

- USE BEST MANAGEMENT PRACTICES DURING CONSTRUCTION. ADJUST WORK ACTIVITIES DURING PERIODS OF HEAVY RAIN TO MINIMIZE SEDIMENTS ENTERING THE STORM DRAINAGE SYSTEM. SOME BMP'S TO CONSIDER:
- CHECK ALL EQUIPMENT FOR FLUID LEAKS PRIOR TO ENTERING THE WORK AREA.
- NO EQUIPMENT RE-FUELING TO OCCUR IN THE WORK AREA UNLESS SPILL PROTECTION MEASURES ARE IN PLACE.
- A SPILL KIT IS TO BE MAINTAINED ON SITE THROUGHOUT THE CONSTRUCTION PERIOD.
- SURFACE WATER IS TO BE MANAGED WITHIN THE WORK AREA AND TREATED BEFORE DISCHARGED. THIS MAY INCLUDE ONSITE DETENTION AND/OR CULVERT FILTRATION.
- COVER EXPOSED SOILS IN INCLEMENT WEATHER IE TARP, HYDRO SEED OR ORGANIC LEAF MULCH.
- STOCKPILE SOILS AWAY FROM CULVERT INLETS AND ENSURE THEY ARE COVERED IF LEFT FOR MORE THAN 48 HOURS.
- PLACE DRAIN ROCK AND FLEET FABRIC AT THE INLET OF CULVERT.
- SURROUND PROTECTED TREES WITH SNOW FENCING AT DRIP LINE OR CRITICAL ROOT ZONE OF TREE DURING CONSTRUCTION. CONTACT CITY ARBORIST PRIOR TO BEGINNING CONSTRUCTION.
- INSTALL SILT FENCING AS REQUIRED.

1. CONTACT & NOTIFY ALL HOMEOWNERS AFFECTED BY WORKS 4 WEEKS PRIOR TO CONSTRUCTION.
2. ALL CONSTRUCTION AND MATERIALS SHALL CONFORM TO CITY STANDARD SPECIFICATIONS AND DESIGN REQUIREMENTS.
3. REPAIR AND/OR REPLACE ALL INFRASTRUCTURE/PRIVATE PROPERTY DAMAGED OR REMOVED DURING CONSTRUCTION, TO BETTER THAN, OR EQUAL TO PRE-CONSTRUCTION CONDITION.
4. REINSTATE ALL PRIVATE PROPERTY TO PRE-CONSTRUCTION CONDITIONS.
5. CONTACT DEPARTMENT PRIOR TO ANY REMOVAL OF TREES.
6. ENSURE THE CURRENT MUNICIPAL O.H.S.s, GROUND DISTURBANCE PRACTICE AND PROCEDURES ARE FOLLOWED. CONTACT BCI AT 1-800-474-6886 FOR EXTERNAL UTILITY LOCATIONS AT LEAST 72 HOURS PRIOR TO CONSTRUCTION.
7. NOTIFY THOSE HOMEOWNERS WHO WILL BE AFFECTED BY CONSTRUCTION 48HRS BEFORE BEGINNING WORKS.
8. CONFIRM LOCATION AND ELEVATION OF EXISTING UTILITIES AT ALL CROSSINGS AND CONNECTIONS PRIOR TO CONSTRUCTION.
9. ENSURE ALL EXISTING SERVICES STAY IN OPERATIONAL CONDITION DURING CONSTRUCTION.
10. SIGNS ARE TO BE CONSTRUCTED AS PER COV STANDARD DRAWINGS.
11. ALL BULKHEADS ARE TO BE RESTORED WITH 20% OVERLAP AND GRASS.
12. MAINTAIN VEHICLE AND PEDESTRIAN ACCESS AT ALL TIMES.
13. ALL EXISTING AND PROPOSED APPURTENANCES TO MEET FINAL GRADES.
14. ALL TRENCHING, EXCAVATIONS AND BEDDING TO BE PERFORMED TO MEET CITY STANDARDS.
15. CONTRACTOR TO OBTAIN PRE-CONSTRUCTION MEETING WITH ENGINEER, VICTORIA ENGINEERING DEPARTMENT, PARKS DEPARTMENT AND PROJECT ARBORIST PRIOR TO COMMENCEMENT OF WORK.

- ⑦ NEW 50mm DOMESTIC WATER SERVICE WITH 50mm METER BY CoV AT APPLICANTS EXPENSE.
- ⑧ 150mm PVC SEWER CONNECTION AND IC BY CoV AT APPLICANTS EXPENSE.
- ⑨ 150mm PVC STORM WATER CONNECTION AND IC BY CoV AT APPLICANTS EXPENSE.
- ⑩ EXISTING SEWER CONNECTION TO BE DECOMMISSIONED BY CONTRACTOR.
- ⑪ TWO (2) EXISTING STORM CONNECTIONS TO BE DECOMMISSIONED BY CONTRACTOR.
- ⑫ EXISTING WATER CONNECTION TO BE DECOMMISSIONED BY CoV AT APPLICANTS EXPENSE.
- ⑬ NEW 4.5m WIDE DRIVEWAY WITH 1.5m FLARES IN ACCORDANCE WITH STD DRG: SD C7a BY CONTRACTOR
- ⑭ REMOVE AND REPLACE CURB (MMCD C4 NMC) AND GUTTER ALONG EDWARD ST AS SHOWN AND RESURFACE ASPHALT TO CENTERLINE OR AS DIRECTED BY CITY, IN ACCORDANCE WITH CoV STANDARDS. SIDEWALK DROP DOWN IN ACCORDANCE WITH STD DRG SD C9b. SEE SHEET 4 FOR DETAILS.
- ⑮ REMOVE AND REPLACE CURB (MMCD C4 NMC) AND GUTTER ALONG MARY ST AS SHOWN AND RESURFACE ASPHALT TO CENTERLINE OR AS DIRECTED BY CITY, IN ACCORDANCE WITH CoV STANDARDS. SEE SHEET 5 FOR DETAILS.
- ⑯ REMOVE AND REPLACE MOUNTABLE CURB (MMCD C4 MC) AND GUTTER ALONG BELLA ST AS SHOWN AND 0.31m ROAD WIDENING. RESURFACE ASPHALT TO CENTERLINE OR AS DIRECTED BY CITY, IN ACCORDANCE WITH CoV STANDARDS. SEE SHEET 6 FOR DETAILS.
- ⑰ REMOVE 1.5m WIDE SIDEWALK AND REPLACE WITH NEW 1.8m WIDE SIDEWALK ALONG EDWARD ST AS SHOWN, IN ACCORDANCE WITH STD DRG: SD C7c. BROOM FINISHED. REPLACE TO CLOSEST JOINT LINE
- ⑱ REMOVE 1.5m WIDE SIDEWALK AND REPLACE WITH NEW 1.8m WIDE SIDEWALK ALONG MARY ST AS SHOWN, IN ACCORDANCE WITH STD DRG: SD C7c. BROOM FINISHED. REPLACE TO CLOSEST JOINT LINE
- ⑲ NEW 1.8m WIDE SIDEWALK ALONG BELLA ST AS SHOWN, IN ACCORDANCE WITH STD DRG: SD C7c. BROOM FINISHED.
- ⑳ CONTINUOUS SIDEWALK ACROSS BELLA ST AS SHOWN, IN ACCORDANCE WITH STD DRG: SD C7.04
- ㉑ BUILDING TO BE REMOVED BY OTHERS.
- ㉒ REMOVE EXISTING WATER SERVICE AND REPLACE WITH 25# IRRIGATION SERVICE BY CoV AT APPLICANTS EXPENSE.

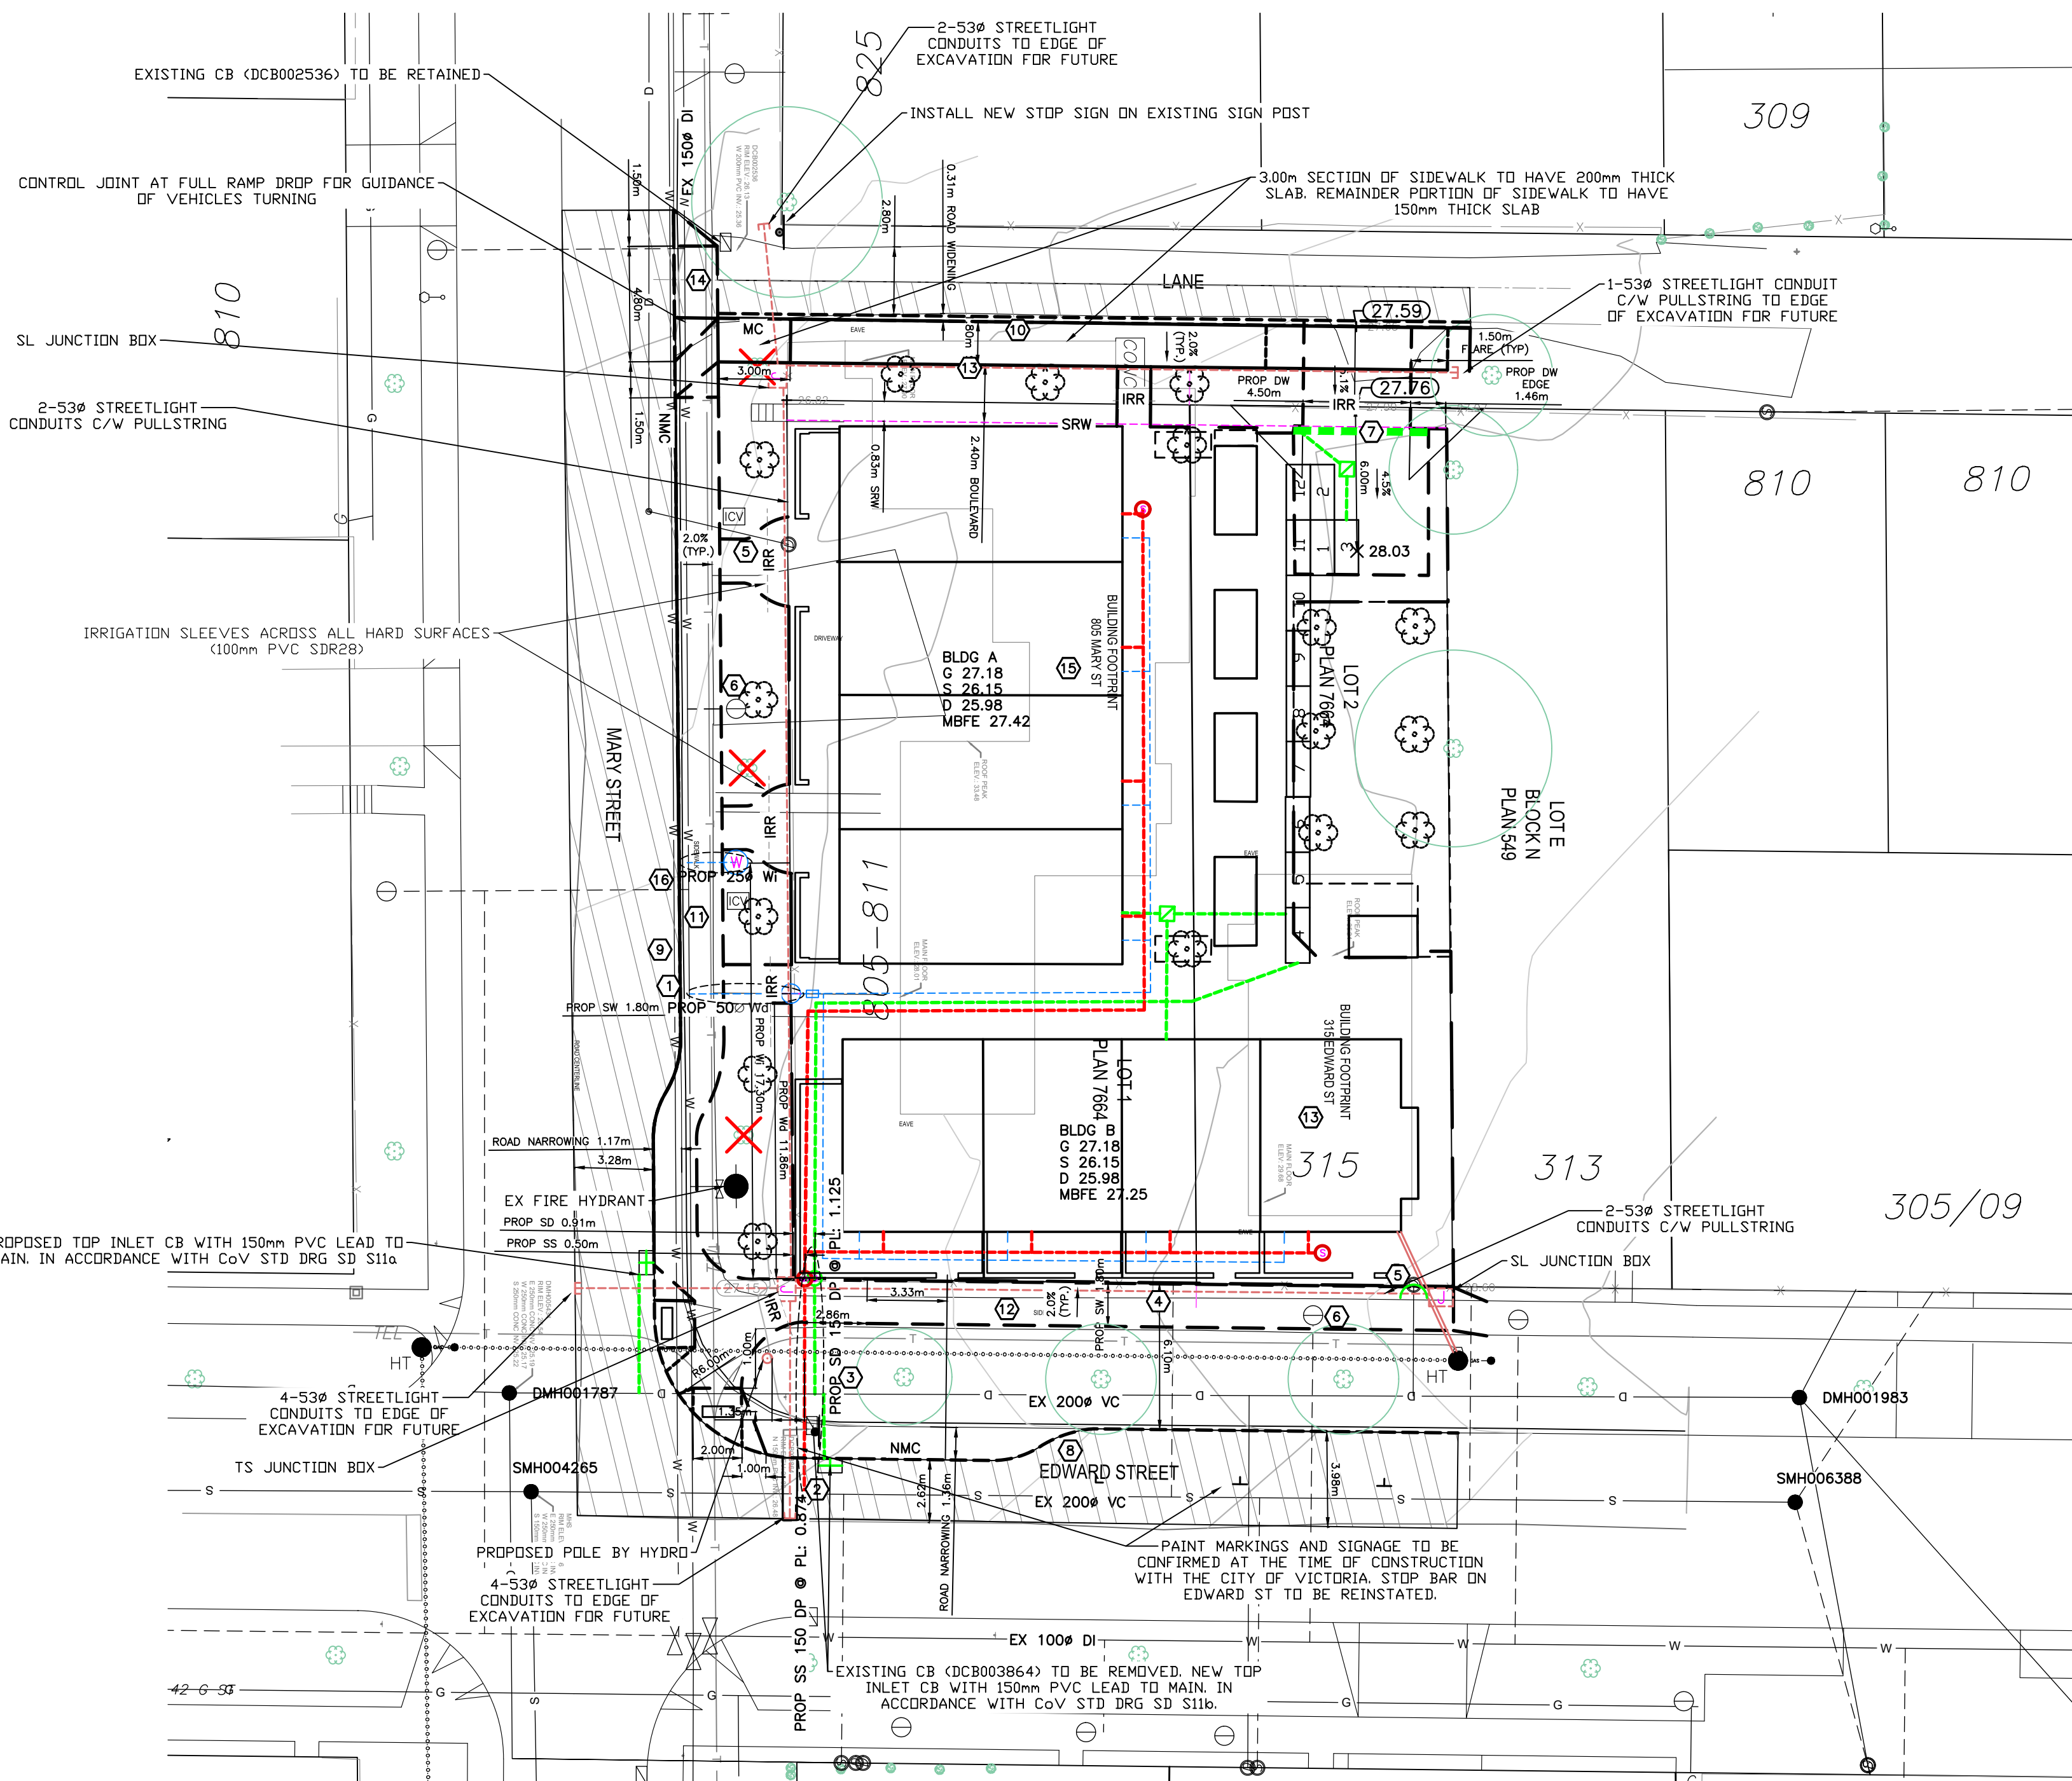

WORKS AND SERVICES CHECK TABLE				
PLAN CHECKER		AUTHORIZED REPRESENTATIVE		DATE
		NAME	SIGNATURE	
UTILITY	BC HYDRO			
	TELUS			
	FORTIS BC			
	SHAW CABLE			


PAVEMENT RESTORATION FOR RESIDENTIAL ROADS TO BE PER CoV STD DWGS



FOR PROPOSED SEWER, STORM, AND WATER OF
LOT 1 & 2, SECTION 31, ESQUIMALT DISTRICT, PLAN 7664
PID 005-034-345 & 005-686-717
811 MARY STREET & 315 EDWARD STREET



HOEL ENGINEERING LTD DBA
KYLE ENGINEERING
SUITE 1, 40 CADILLAC
AVE, VICTORIA, BC, V8Z 1T2
250 475 6906

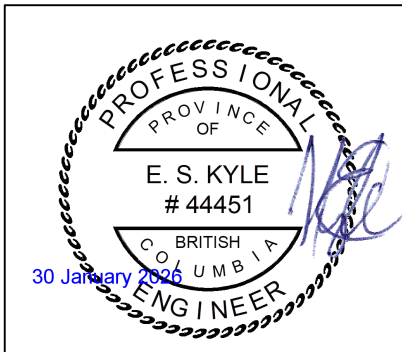

CONFIRM UNDERGROUND LOCATIONS WITH UTILITY COMPANIES THE LOCATION AND ELEVATION OF THE EXISTING UNDERGROUND INFRASTRUCTURE SHOWN ON THIS DRAWING MAY NOT BE ACCURATE OR COMPLETE. THE ACTUAL HORIZONTAL AND VERTICAL LOCATIONS MUST BE CONFIRMED PRIOR TO THE START OF ANY EXCAVATION.	LEGEND					REVISIONS			REVISIONS APPROVED						DESIGN APPROVED			CITY OF VICTORIA		FILE No.						
	Existing Municipal Infrastructure					Drain	Curb	Concrete Box	Valve	6	REVISION # 1			REVISION # 2			REVISION # 3			Approved By	Date	Signed	811 MARY ST & 315 EDWARD ST		DESIGN No.	
	Proposed Municipal Infrastructure					Ditch	Sidewalk	Wood Box	Flush Valve	5	Approved	Date	Signed	Approved	Date	Signed	Approved	Date	Signed	Design Engineer			PROPOSED SERVICES (STORM, SEWER, WATER, ROAD)			
	Existing External U/G Utilities					Sewer	Manhole	Catch Basin	Hydrant	4	Design Engineer			Design Engineer			Design Engineer			Manager of Development			B.M. : 18-12	Elev: 26.587m		
	Proposed External U/G Utilities					Water	Cleanout	Culvert	Reducer	3	Manager of Development			Manager of Development			Manager of Development			Development Coordinator			Design: SJP	Drawn: SJP	Checked: ESK	
	Street Lighting					Pole Mount	Standard Mount	Traffic Sign	Silt Trp	2	Development Coordinator			Development Coordinator			Development Coordinator			Development Coordinator			Scale: Hor: 1:200	Vertical: 1:40	Date: DEC 2025	DRAWING No.
	Post Top					Pedestrian Signal	Traffic Signal	Ctrl Monument	Traverse Hub	1													1 OF 8			

THE CITY OF VICTORIA: January 29, 2026 / U:\CS\1400 Customer Files\2025\CV Civil\CV25-33 260121 Mary - Kalenchuk - Service Connections.dwg

ON SITE STORMWATER MANAGEMENT (SWM) NOTES

CONTRACTORS OBLIGATION

PRE-CONSTRUCTION MEETING
THE CONTRACTOR MUST ARRANGE WITH THE ENGINEER, A PRE-CONSTRUCTION MEETING TO REVIEW THE SWM OBJECTIVES BEFORE SETTING OF ANY FOUNDATION OR BUILDING PERIMETER DRAINS.

REFER TO **GENERAL NOTES**

SEDIMENT RETENTION
DURING CONSTRUCTION AND RE-ESTABLISHMENT OF VEGETATION AND LAWN, SURFACE WATER RUN-OFF FROM DISTURBED AREAS OF THE PROJECT, OR ANY OTHER SOURCE OF SEDIMENT OR POLLUTANT LADEN WATER, SHALL NOT BE ROUTED THROUGH ANY STORMWATER MANAGEMENT SYSTEM. A SEDIMENT POND, TRAP, PERIMETER PROTECTION, SUCH AS SILT FENCES, OR OTHER ENGINEER APPROVED SURFACE TREATMENTS SHALL BE USED.

COMMISSIONING OF SWM SYSTEMS
TEMPORARY EROSION AND SILT CONTROL TREATMENTS SHALL REMAIN IN PLACE UNTIL THE ENTIRE SITE HAS BEEN STABILIZED AND VEGETATION RE-ESTABLISHED.

SWM OBJECTIVES

GENERAL
ALL LOTS SHALL BE PROVIDED WITH STORMWATER MANAGEMENT SYSTEMS FOR IMPERVIOUS SURFACES.

THIS PLAN SHOWS REPRESENTATIVE EXAMPLES OF TYPICAL SWM CONFIGURATIONS FOR EACH LOT.

THE OWNER AND CONTRACTOR SHALL CONSULT WITH THE ENGINEER REGARDING THE ULTIMATE ARRANGEMENT AND SCOPE OF REQUIRED SWM COMPONENTS.

INTENT OF SWM IS TO REDIRECT ALL HARD LANDSCAPE RUNOFF INTO ENGINEERED SYSTEMS FOR WATER RECHARGE TO SURFACE OR GROUND FOR DISPERSION AND OR INFILTRATION AS WELL AS TO REDUCE THE IMPACT THE DOWNSTREAM MUNICIPAL MAIN.

BUILDING FOUNDATION PERIMETER DRAINS
THE FOUNDATION PERIMETER DRAINS (PD) FROM BUILDINGS SHALL BE DIRECTLY CONNECTED TO THE COMMON OR MUNICIPAL DRAIN CONNECTION AS APPLICABLE, AND NOT ROUTED THROUGH THE ROOF OR DRIVEWAY DRAIN SYSTEMS.

FOUNDATION DRAINS TO BE PROVIDED OTHERWISE AS REQUIRED BY THE BC BUILDING CODE.

BUILDING ROOF DRAINS

THE ROOF DOWNSPOUTS (RD) FROM DWELLINGS ARE TO BE SEPARATE FROM THE FOUNDATION PERIMETER DRAIN AND ROUTED THROUGH THE SWM SYSTEMS PRESCRIBED HEREIN.

ON-SITE DRIVEWAYS
NEW DRIVEWAY SURFACE AREAS HAVE BEEN INCLUDED IN STORMWATER STORAGE CALCULATIONS.

PROVIDE DRIVEWAY SURFACE AND SUBGRADE DRAINAGE AS REQUIRED TO MEET OBJECTIVES AND C&V STD DWG SD C7c.

EMERGENCY STORM OVERFLOWS MUST BE DIRECTED TO MUNICIPAL SYSTEM AS INDICATED IN D11C.

SWM SYSTEM DESIGN NOTES

FOUNDATION PERIMETER DRAINS

PROVIDE DRAINS SUBSTANTIALLY IN ACCORDANCE WITH THE BC PLUMBING CODE UNLESS OTHERWISE APPROVED BY THE ENGINEER.

ROOF DRAINS

PROVIDE ROOF WATER LEADERS AND PERIMETER ROOF DRAINS SUBSTANTIALLY IN ACCORDANCE WITH THE BC BUILDING CODE AS SHOWN ON THE APPROVED BUILDING PLANS UNLESS OTHERWISE APPROVED BY THE ENGINEER.

DIRECT 100MM ROOF WATER COLLECTION PIPE TO STORAGE/FILTRATION CHAMBER TRENCHES VIA SWM SILT TRAP AS INDICATED.

REFER TO **DETAIL D11C**



STORMWATER MANAGEMENT

(A) SILT TRAP



SWM RELATED SILT TRAPS (ST) TO BE CONSTRUCTED AS SHOWN IN **DETAIL D12B**

(B) STORAGE/ FILTRATION CHAMBER TRENCHES

CHAMBER TRENCHES (TRN) TO BE CONSTRUCTED AS SHOWN IN **DETAIL D11C**

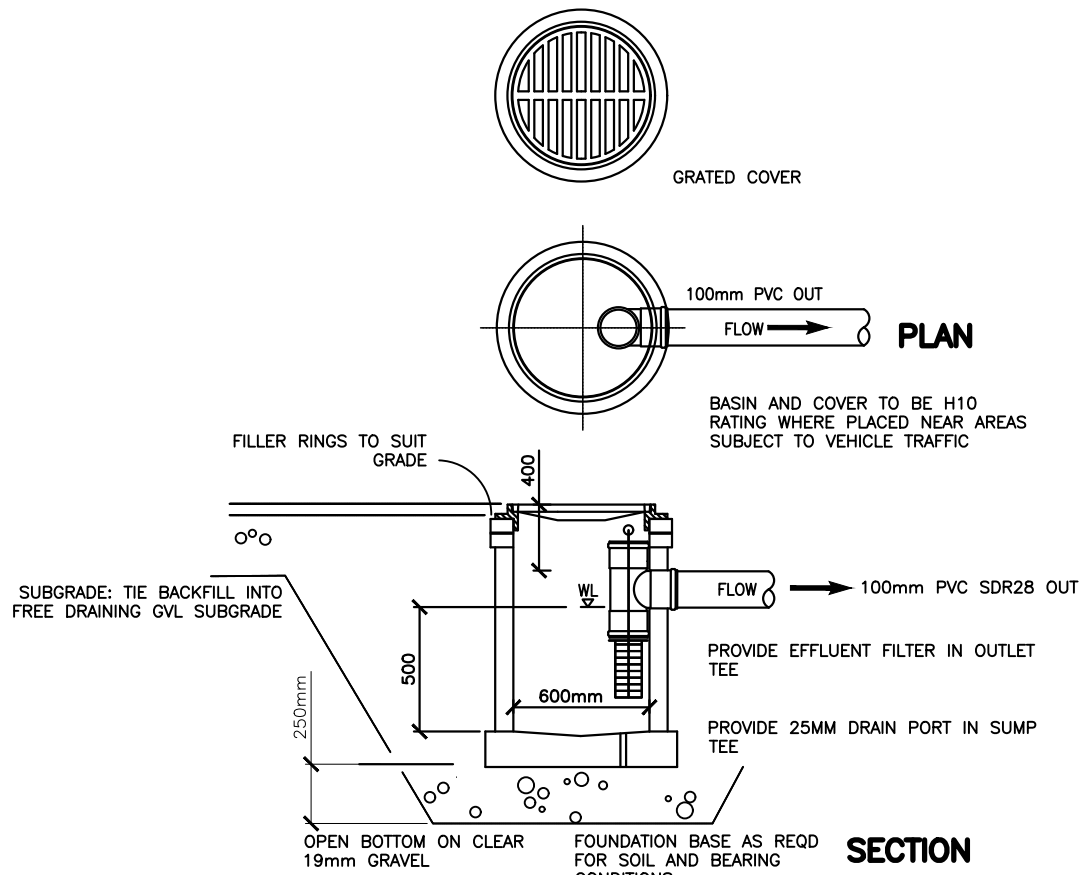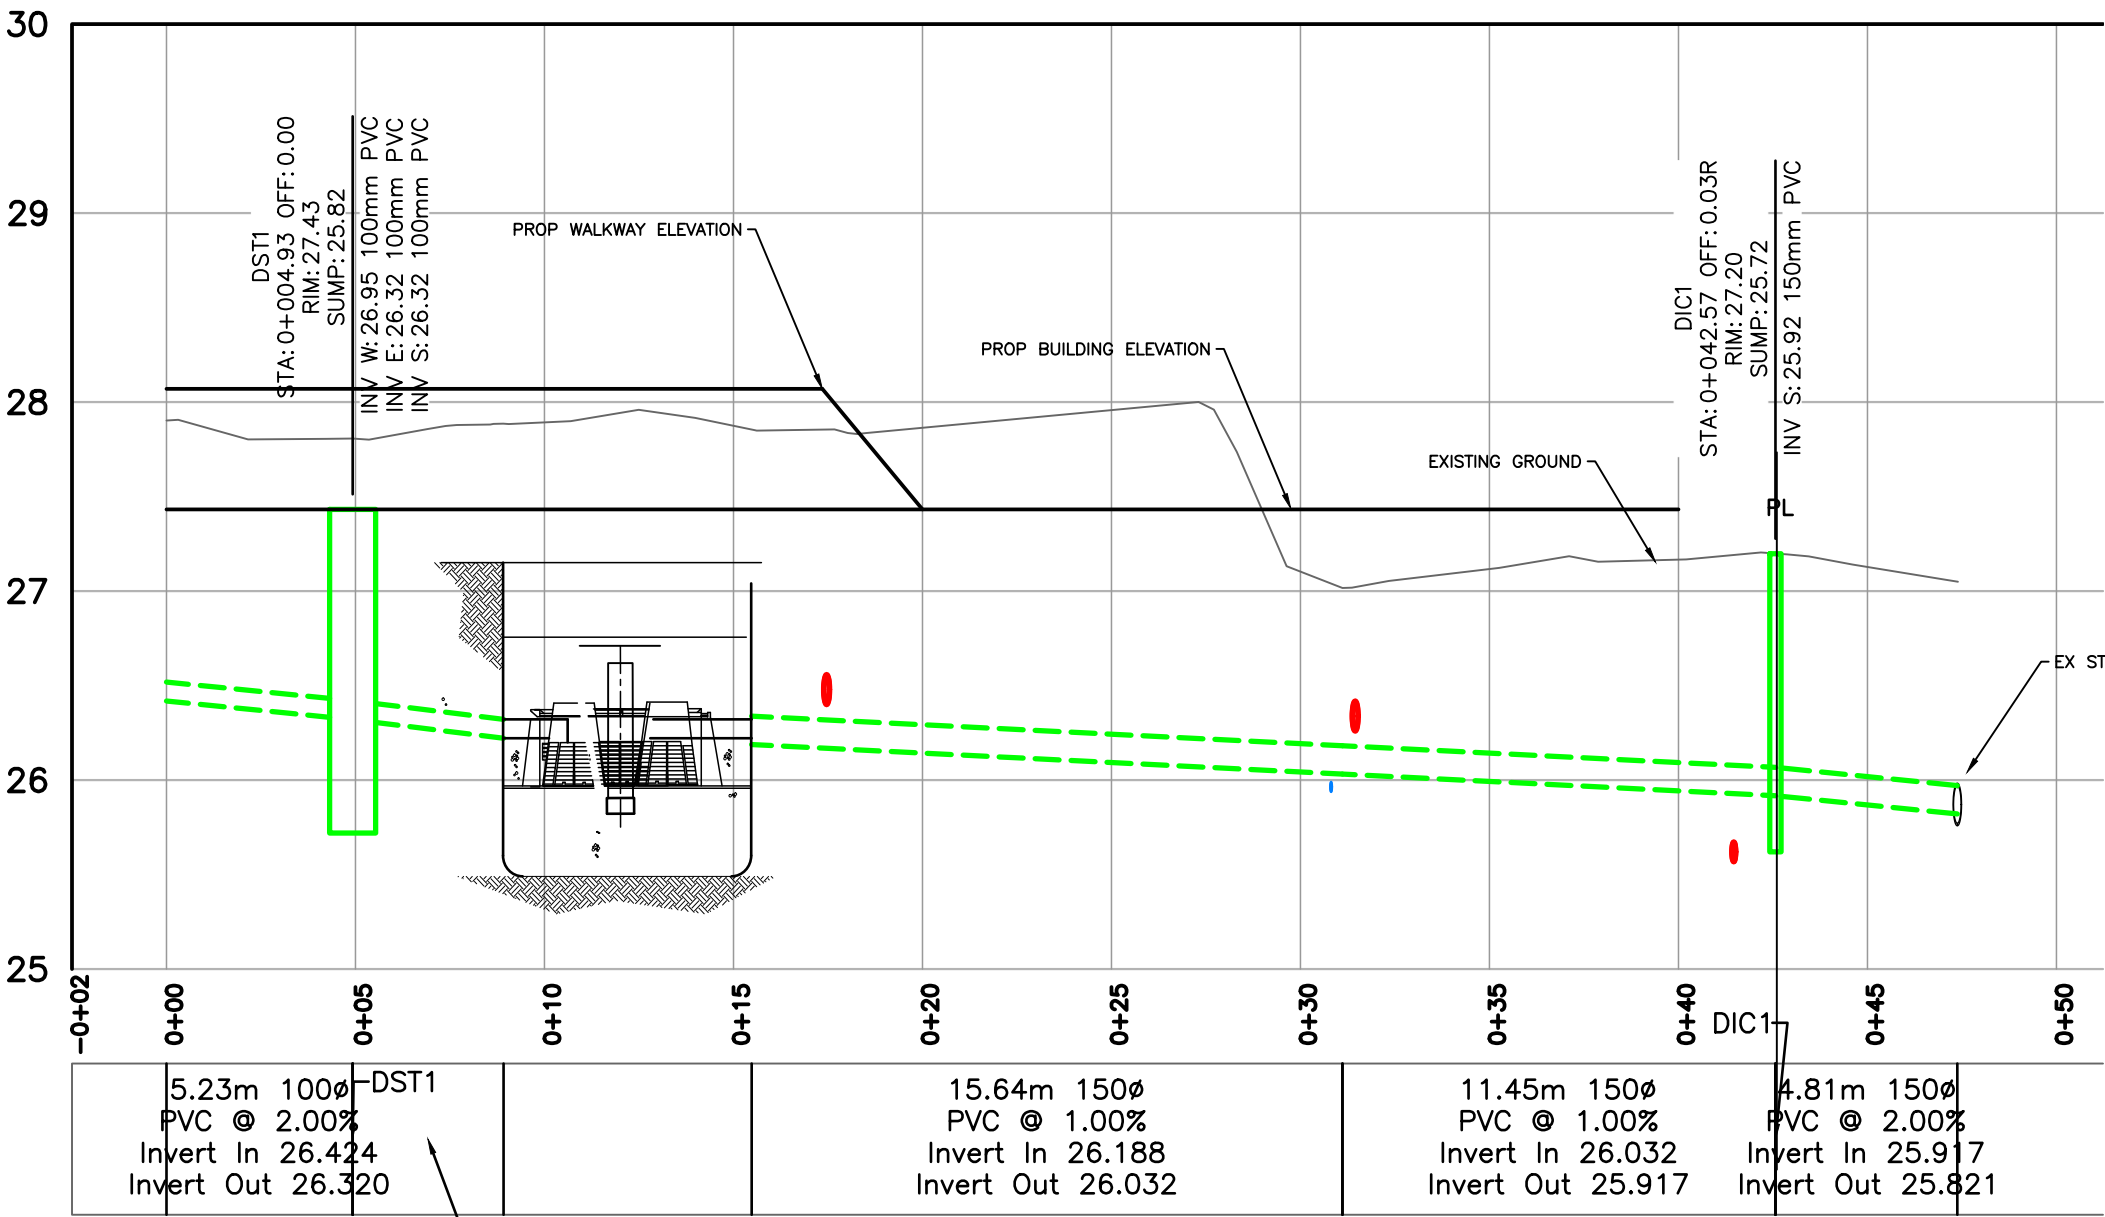

DRIVEWAY DRAIN SILT TRAP – D12B1

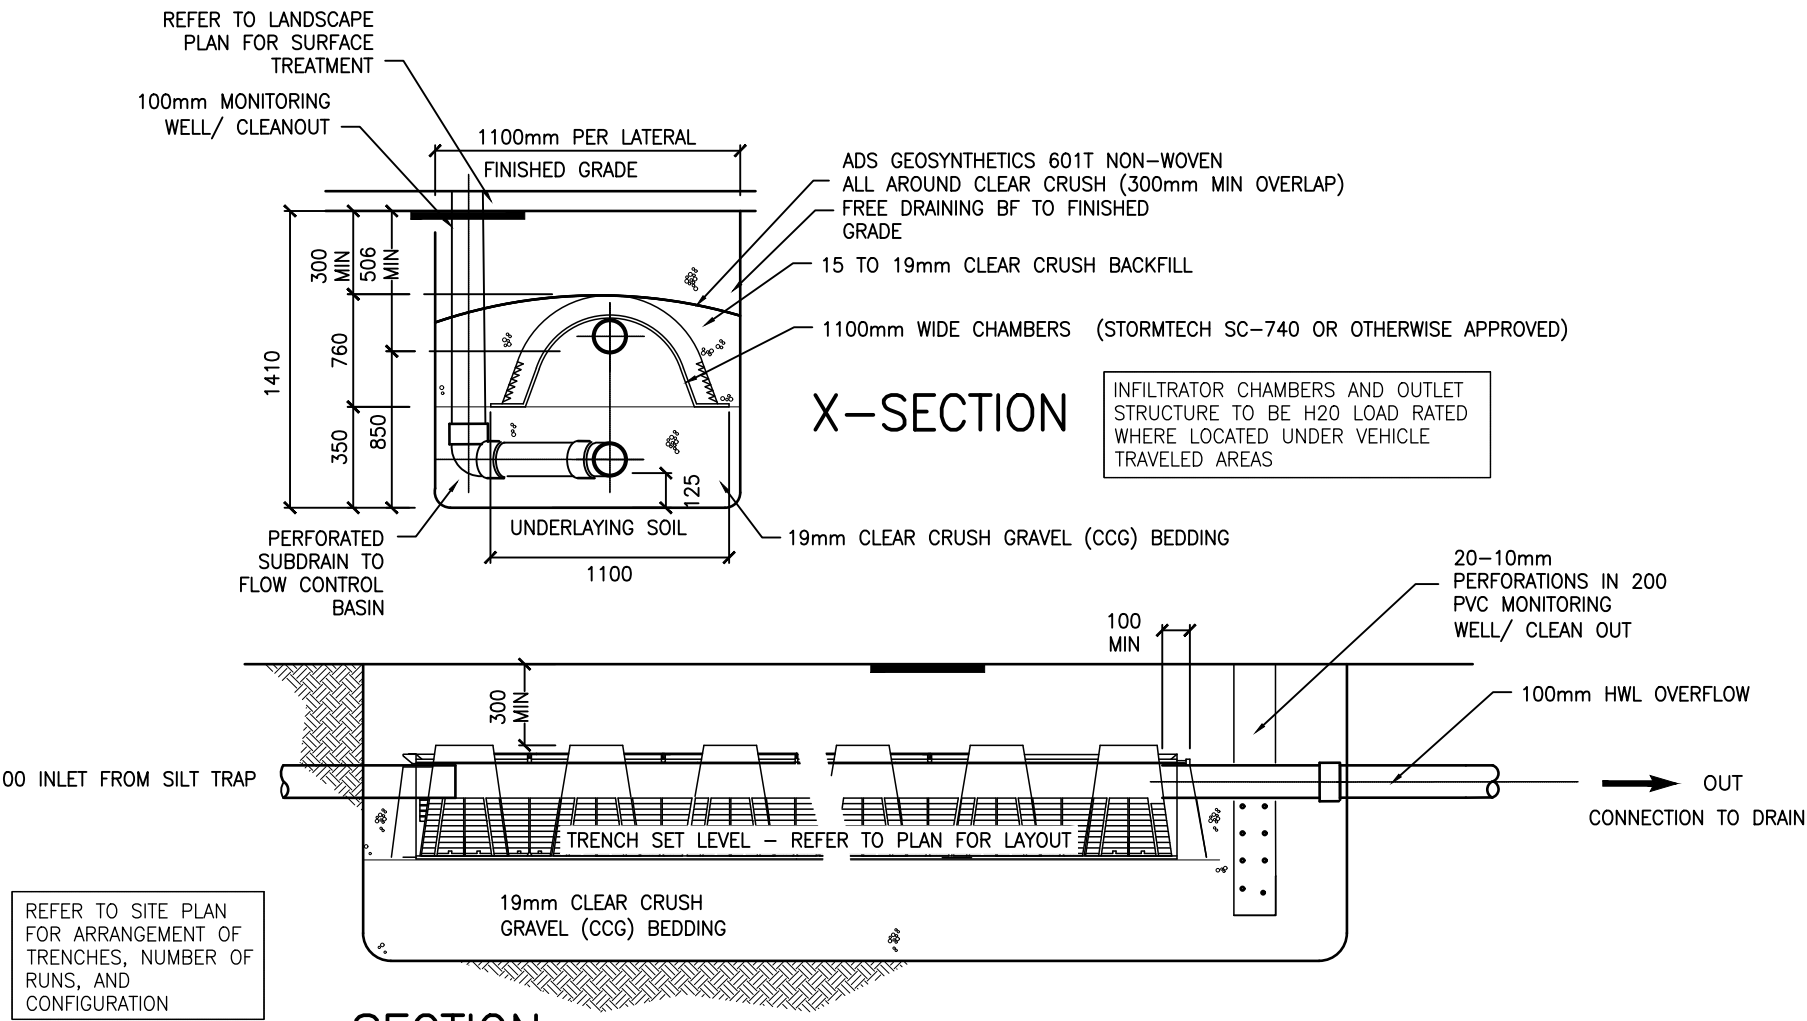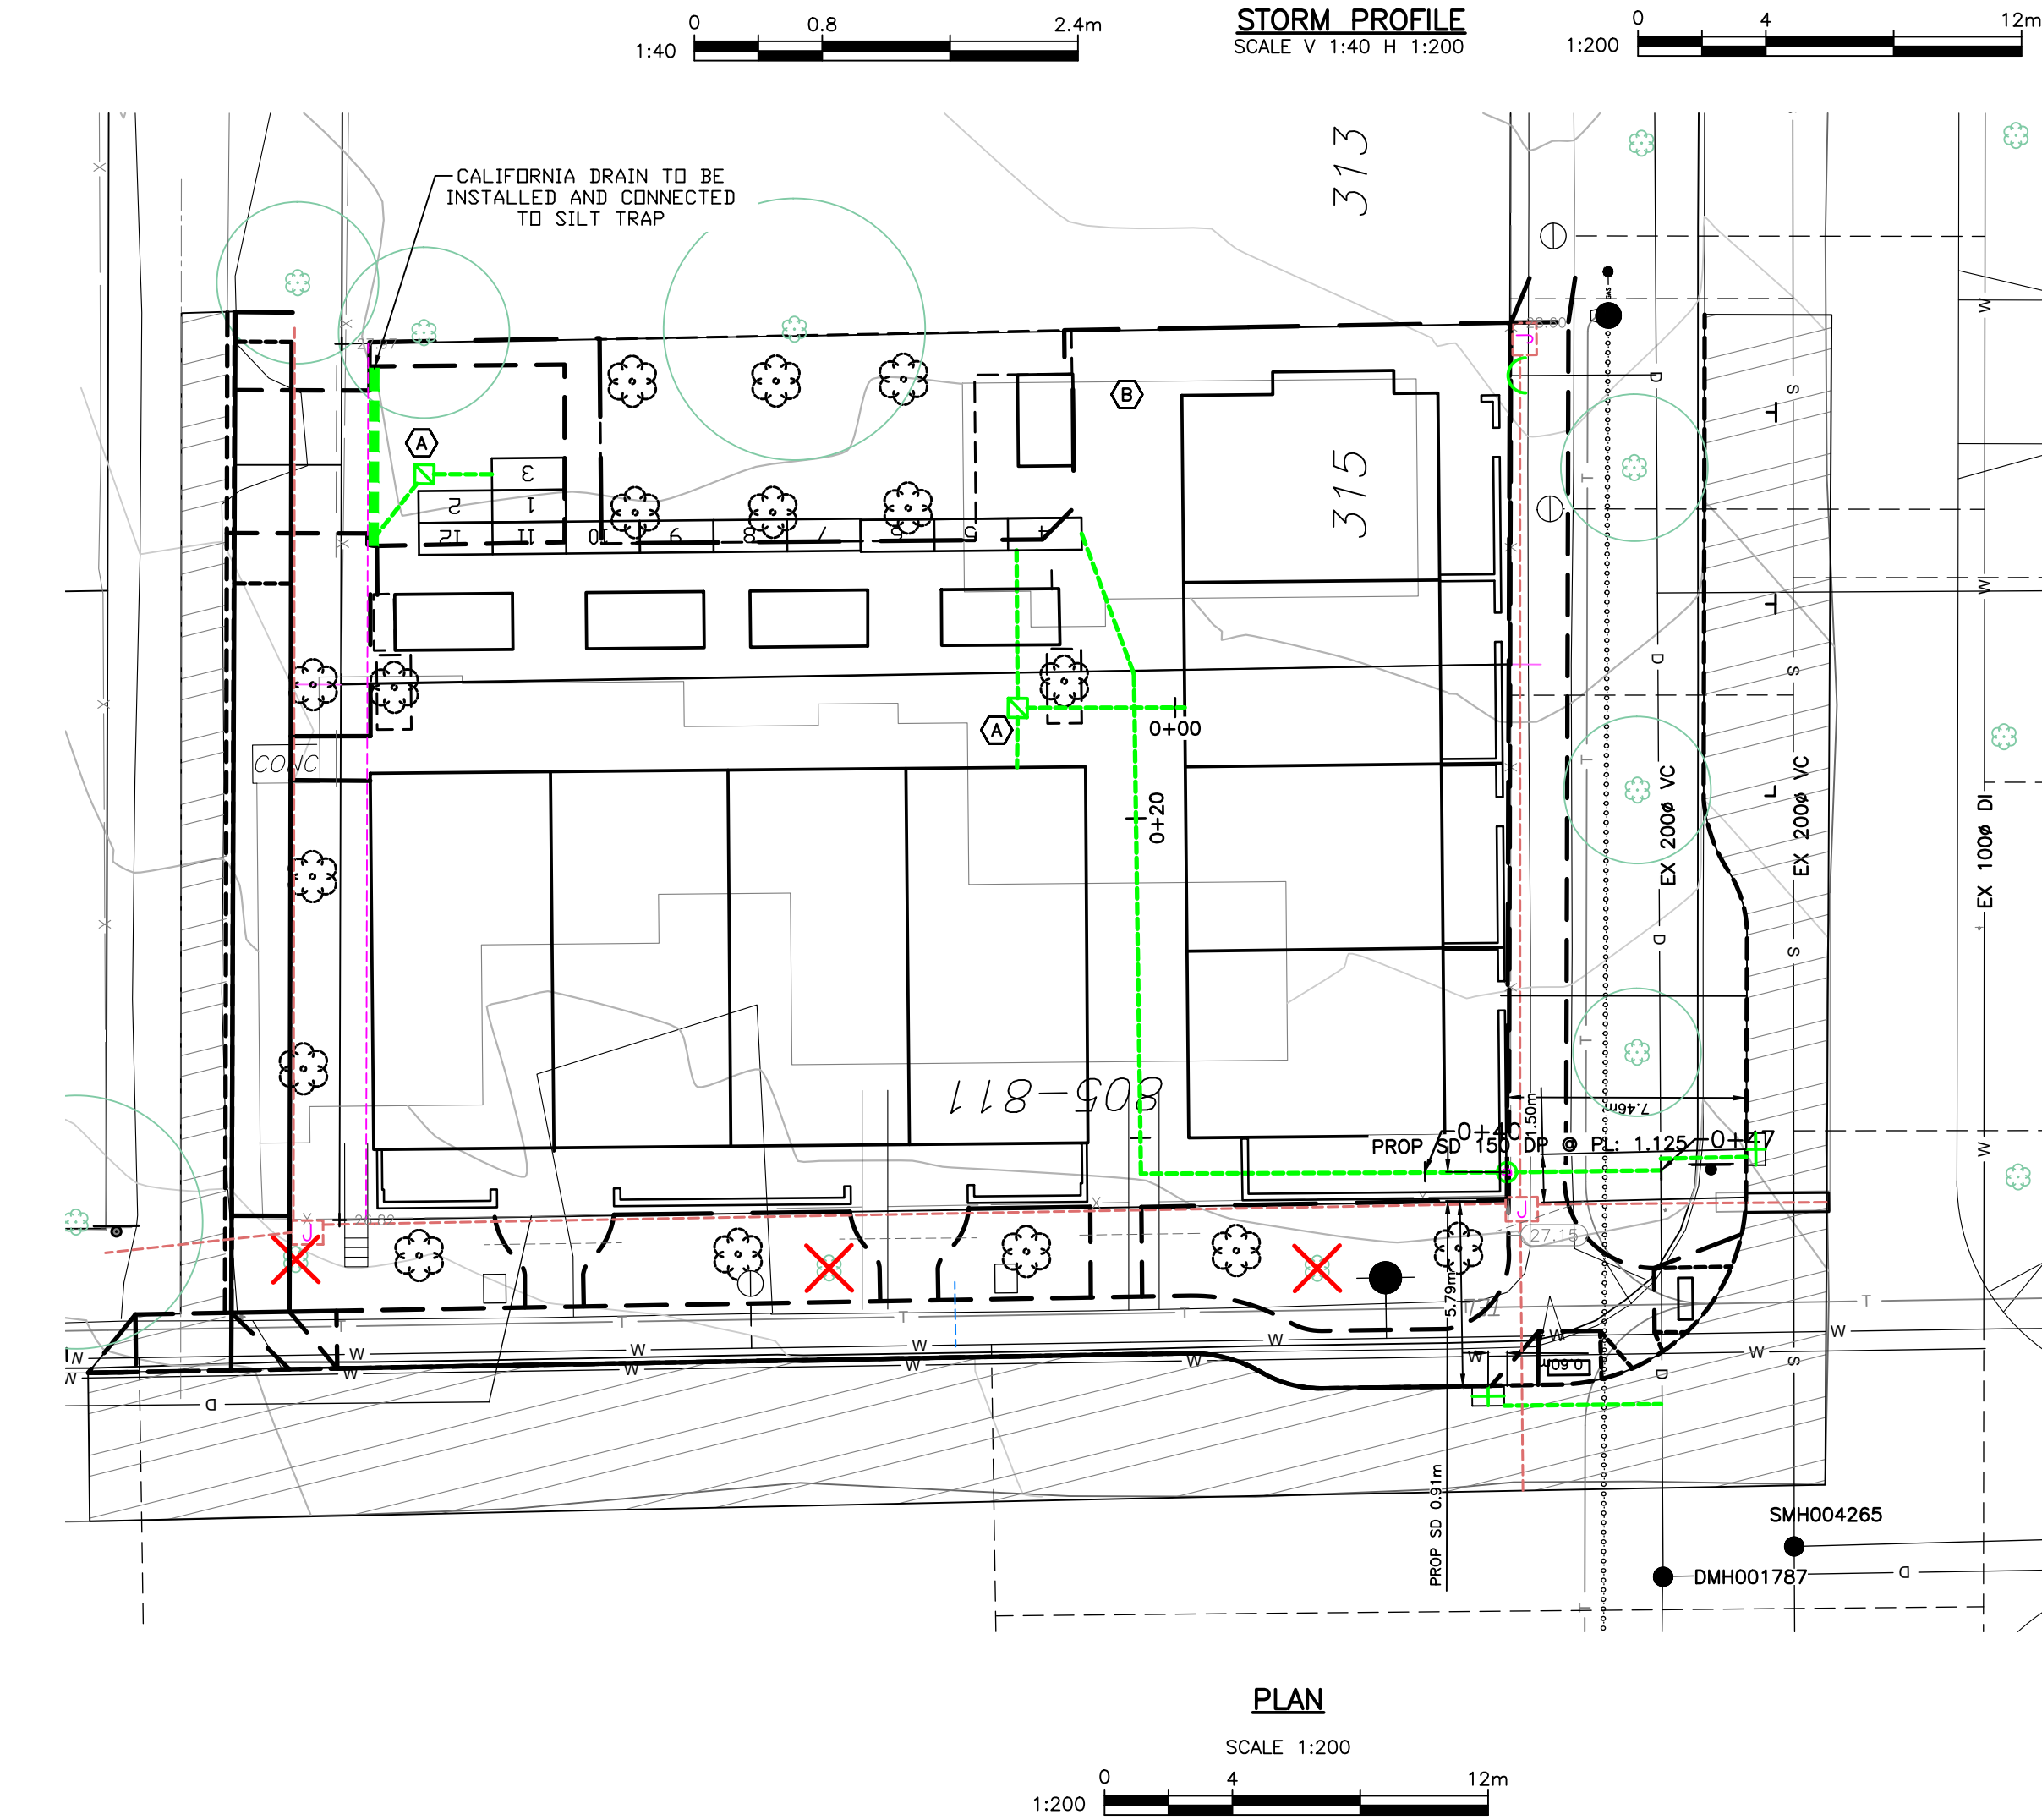

SWM STORAGE/FILTRATION TRENCH – D11C

CONFIRM UNDERGROUND LOCATIONS WITH UTILITY COMPANIES

THE LOCATION AND ELEVATION OF THE EXISTING UNDERGROUND INFRASTRUCTURE SHOWN ON THIS DRAWING MAY NOT BE ACCURATE OR COMPLETE. THE ACTUAL HORIZONTAL AND VERTICAL LOCATIONS MUST BE CONFIRMED PRIOR TO THE START OF ANY EXCAVATION.

LEGEND

Existing Municipal Infrastructure	Drain	—D—	Curb	—C—	Concrete Box	☒	Valve	⊗
Proposed Municipal Infrastructure	Ditch	—D—	Sidewalk	—S—	Wood Box	☒	Flush Valve	⊗
Existing External U/G Utilities	Sewer	—S—	Manhole	—M—	Catch Basin	☒	Hydrant	⊗
Proposed External U/G Utilities	Water	—W—	Cleanout	—C—	Culvert	☒	Reducer	⊗
Street Lighting	Pole Mount	—P—	Traffic Sign	—T—	Cap / Plug	☒	Air Valve	⊗
Post Top	Pedestrian Signal	—P—	Silt Trap	—S—	Gas Valve	☒	Water Meter	⊗
	Traffic Signal	—T—	Traverse Hub	—H—				

REVISIONS

REVISION #	DATE	SIGNED	APPROVED
1			
2			
3			
4			
5			
6			

REVISIONS APPROVED


REVISION #	DATE	SIGNED	APPROVED
1			
2			
3			
4			
5			
6			

DESIGN APPROVED

DESIGN APPROVED	DATE	SIGNED
Design Engineer		
Manager of Development		
Development Coordinator		




CITY OF VICTORIA

811 MARY ST & 315 EDWARD ST	B.M. : 18-12	Elev: 26.587m
Design: SJP	Drawn: SJP	Checked: ESK
Scale: Hor: 1:200	Vertical: 1:40	Date: DEC 2025

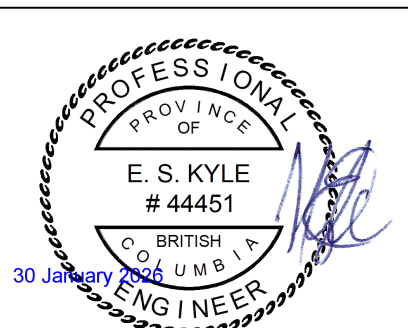












FILE No.	
DESIGN No.	
DRAWING No.	2 OF 8

THE CITY OF VICTORIA: January 29, 2026 / U:\CS\1400 Customer Files\2025\CV Civil\CV25-33 Mary - Kalenchuk\03 EN-CN\040 Internal Drawings\00 Current\CV25-33 260121 Mary - Kalenchuk - Service Connections.dwg

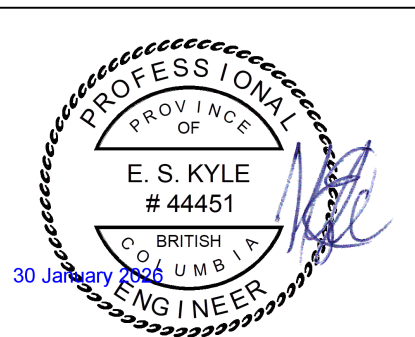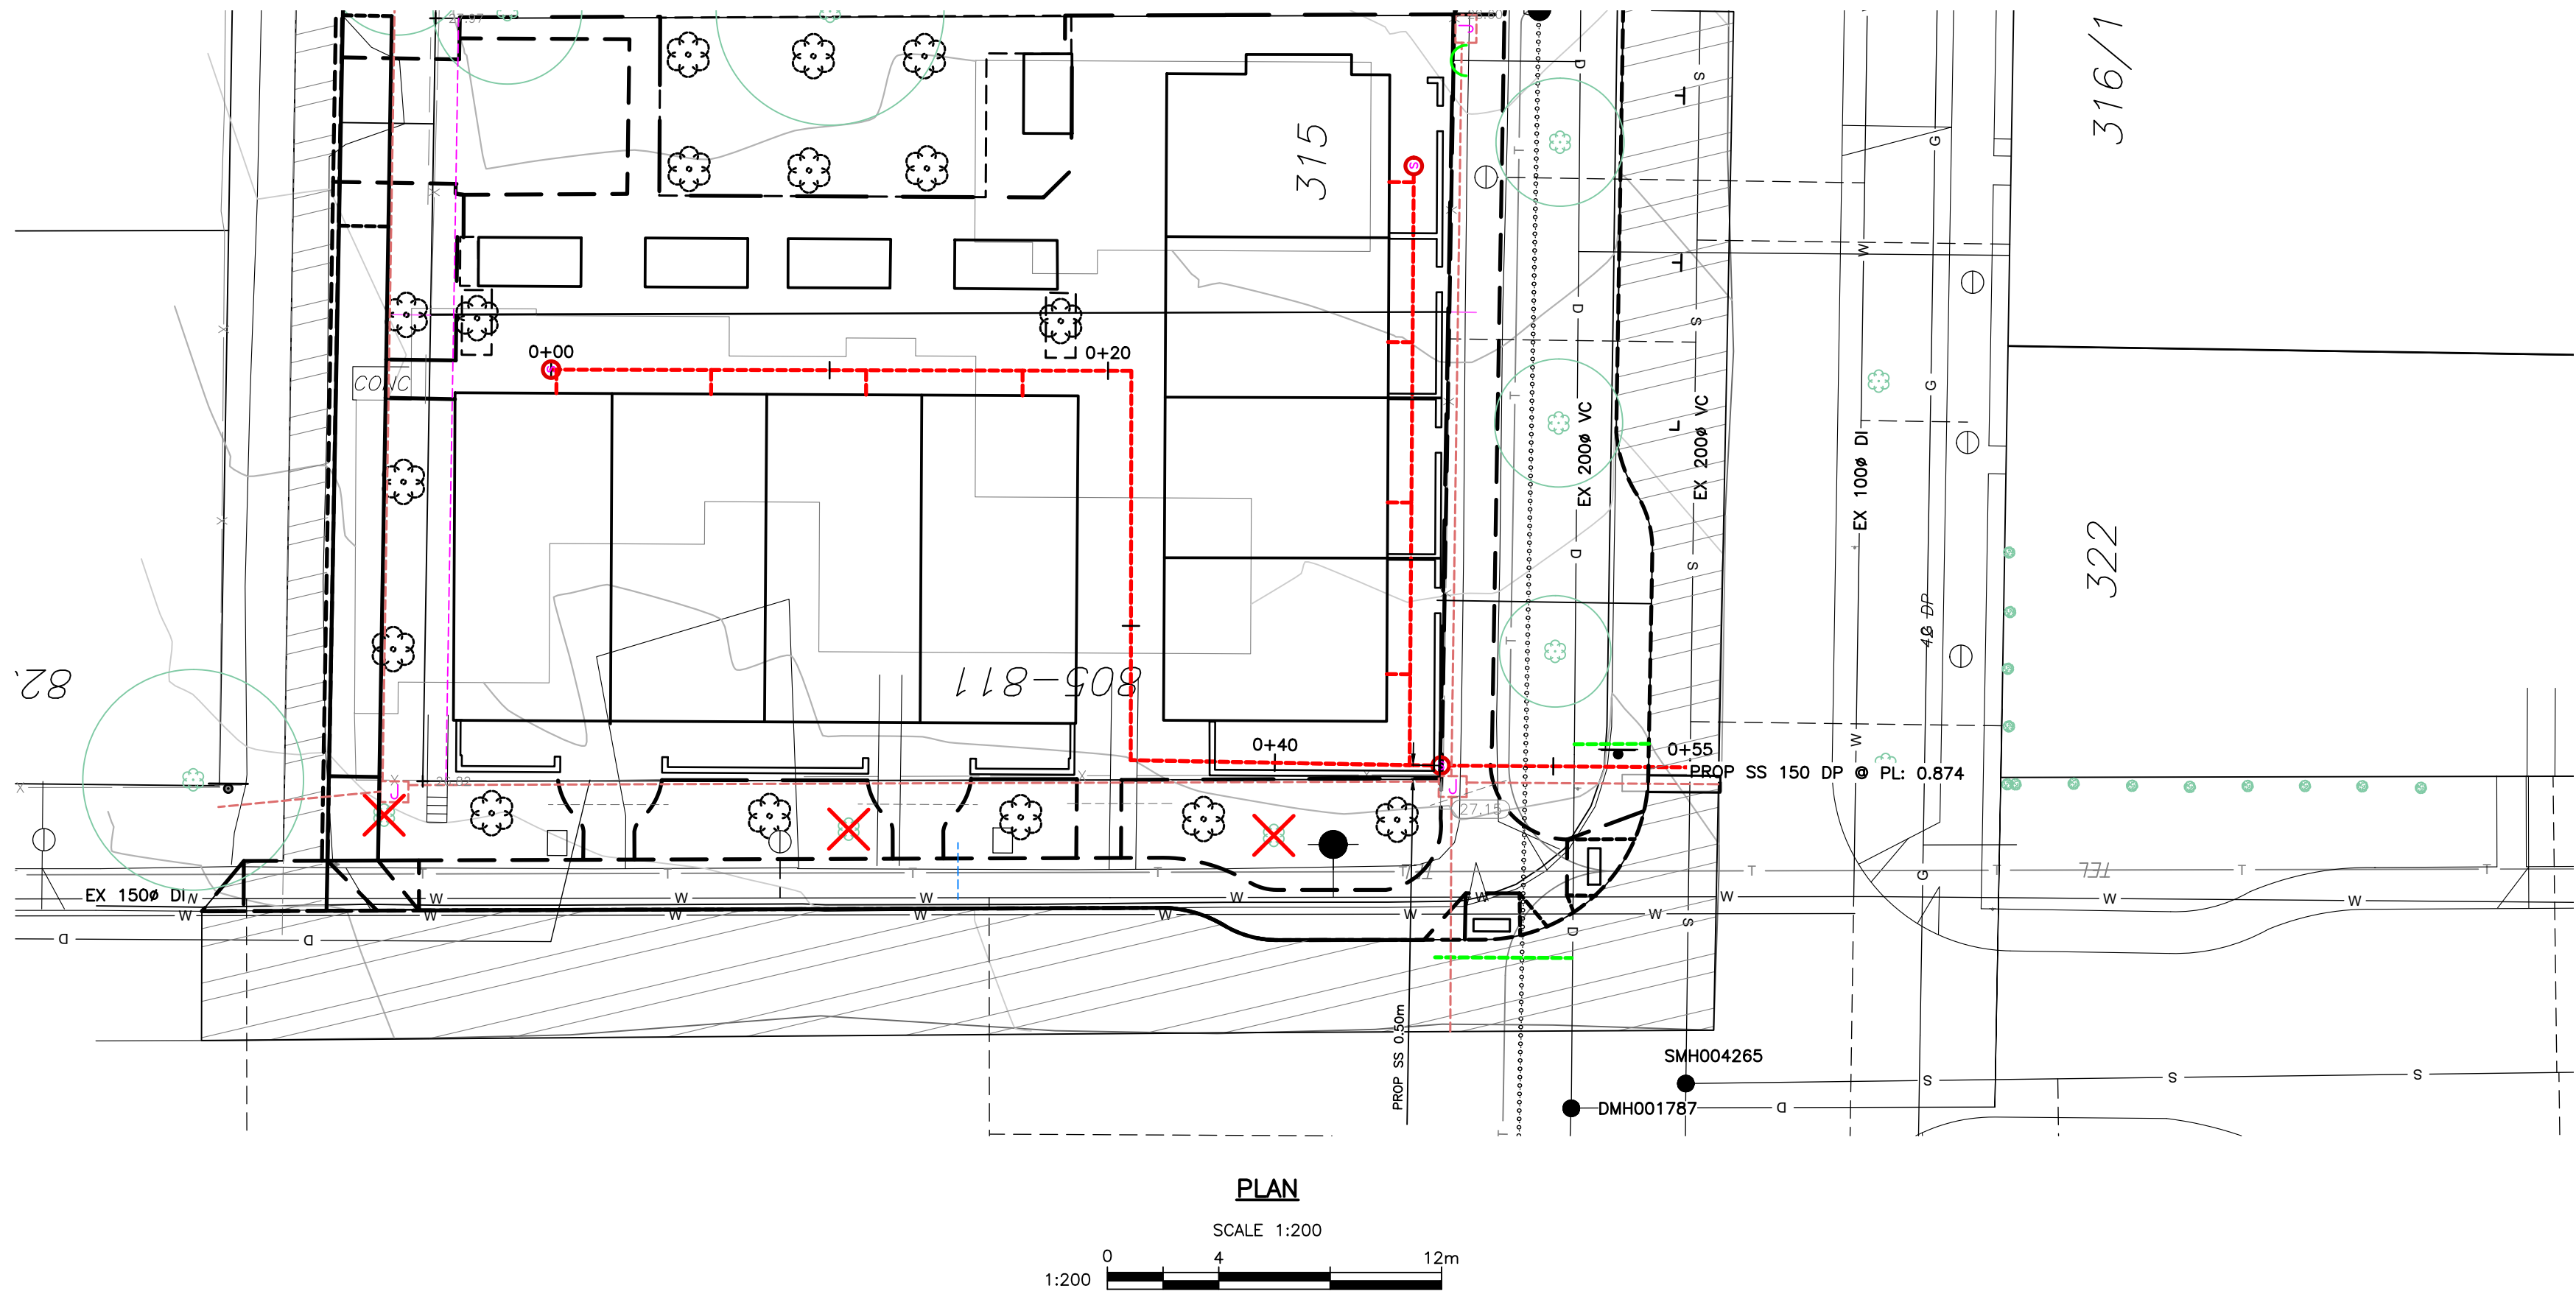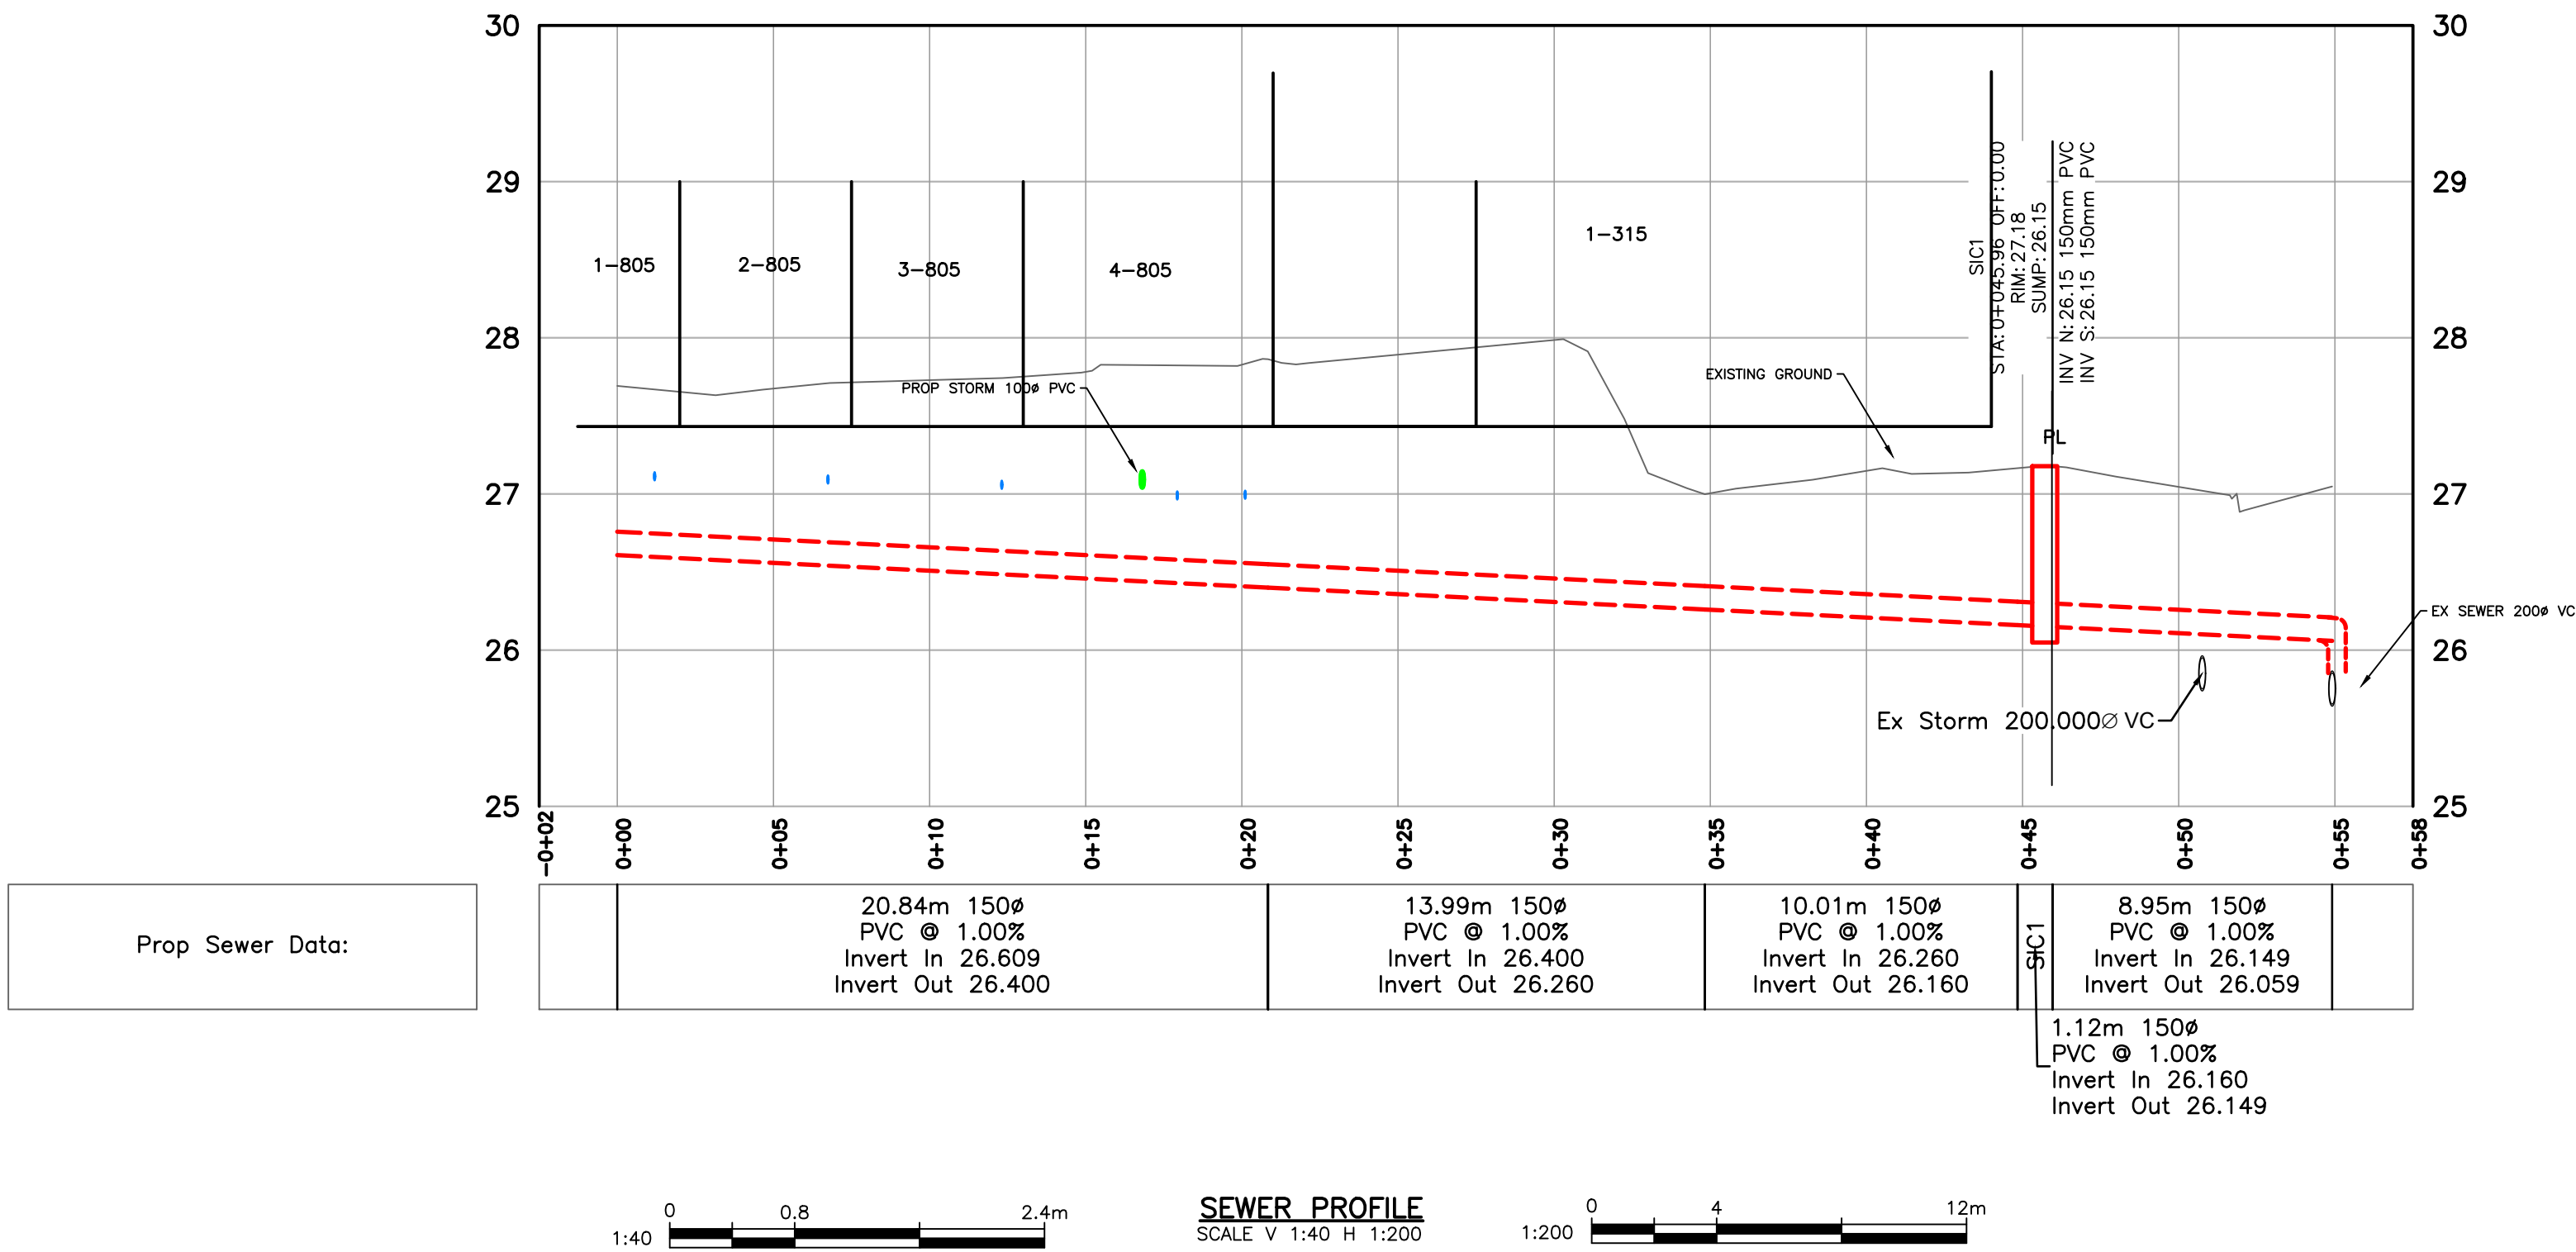


CONFIRM UNDERGROUND LOCATIONS WITH UTILITY COMPANIES		LEGEND		REVISIONS		REVISIONS APPROVED			DESIGN APPROVED			CITY OF VICTORIA			FILE No.	
THE LOCATION AND ELEVATION OF THE EXISTING UNDERGROUND INFRASTRUCTURE SHOWN ON THIS DRAWING MAY NOT BE ACCURATE OR COMPLETE. THE ACTUAL HORIZONTAL AND VERTICAL LOCATIONS MUST BE CONFIRMED PRIOR TO THE START OF ANY EXCAVATION.		Existing Municipal Infrastructure	-----	Drain	—D—	Curb	—C—	Concrete Box	☒	Valve	⊗	811 MARY ST & 315 EDWARD ST			DESIGN No.	
		Proposed Municipal Infrastructure	-----	Ditch	—D—	Sidewalk	—SZW—	Wood Box	☒	Flush Valve	⊗	SEWER PLAN				
		Existing External U/G Utilities	—e—t—g—c—	Sewer	—S—	Manhole	○	Catch Basin	☒	Hydrant	⊗	B.M. :	18-12	Elev:	26.587m	
		Proposed External U/G Utilities	-----	Water	—W—	Cleanout	□	Culvert	—	Reducer	⊗	Design:	SJP	Drawn:	SJP	
		Street Lighting	Pole Mount	Standard Mount	Traffic Sign	Silt Trap	Cap / Plug	Air Valve	Gas Valve	Water Meter		Manager of Development		Checked:	ESK	DRAWING No.
		Post Top	Pedestrian Signal	Traffic Signal	Ctrl Monument	Traverse Hub						Development Coordinator		Scale:	Hor: 1:200 Vertical: 1:40 Date: DEC 2025	


THE CITY OF VICTORIA: January 29, 2026 / U:\CS\1400 Customer Files\2025\CV Civil\CV25-33 Mary - Kalenchuk\03 Internal Drawings\00 Current\CV25-33 260121 Mary - Kalenchuk - Service Connections.dwg

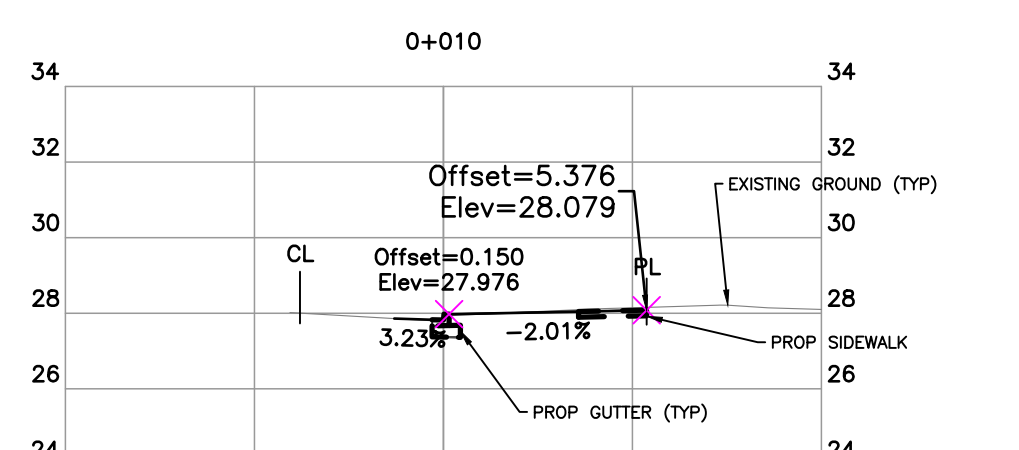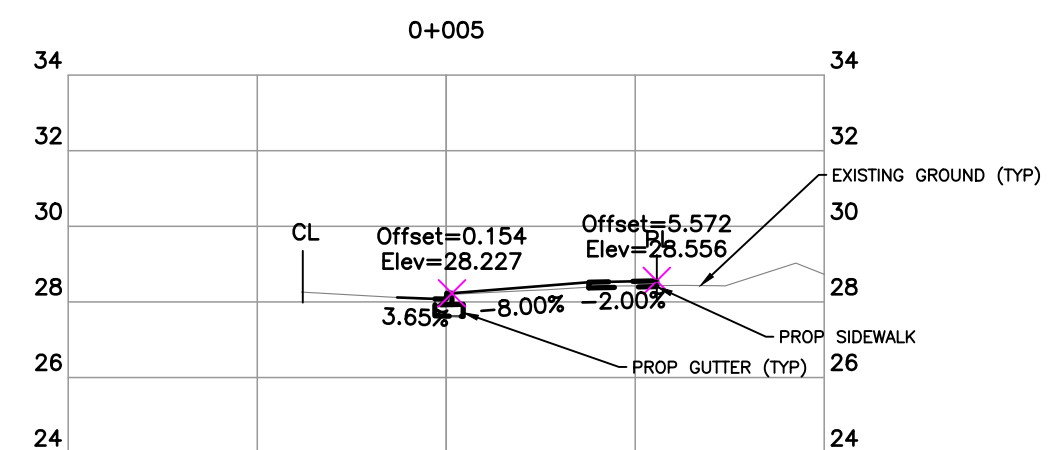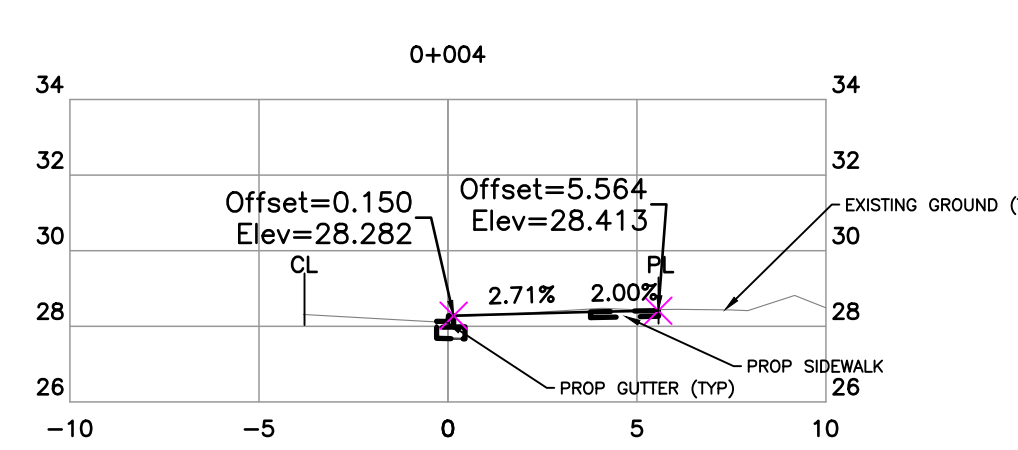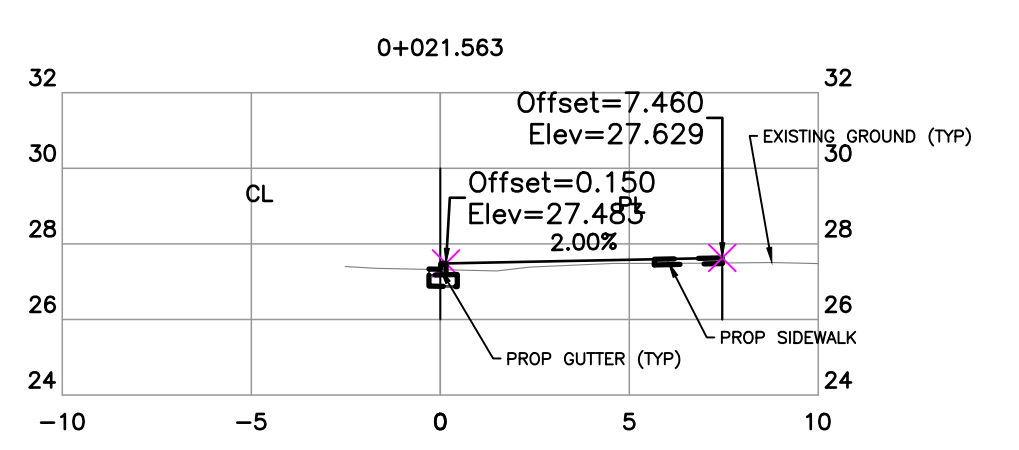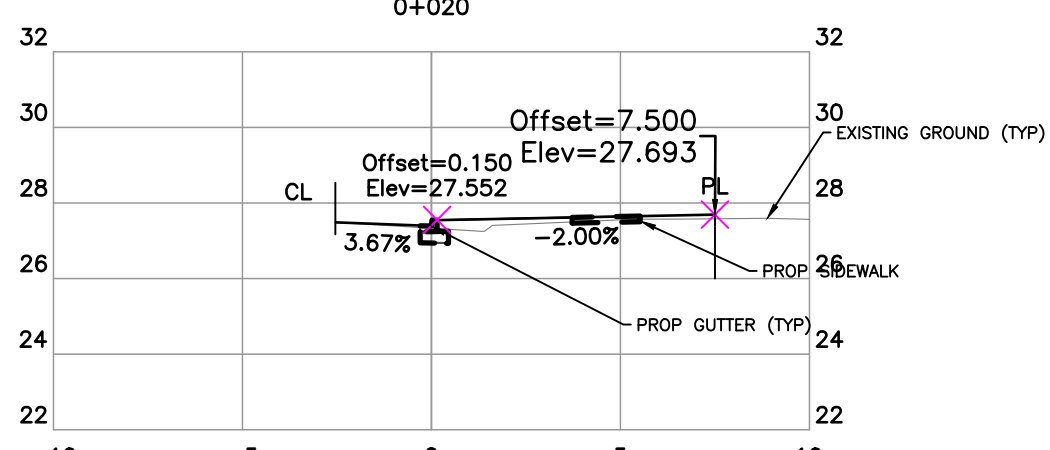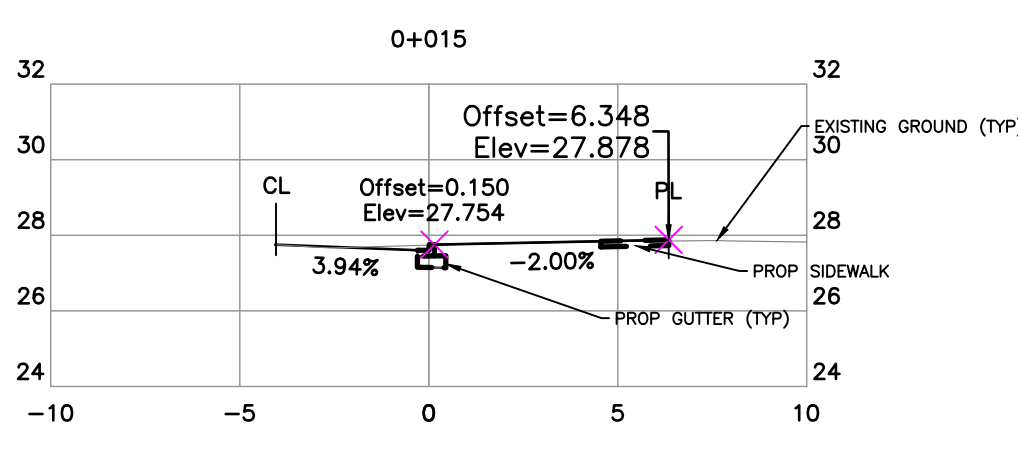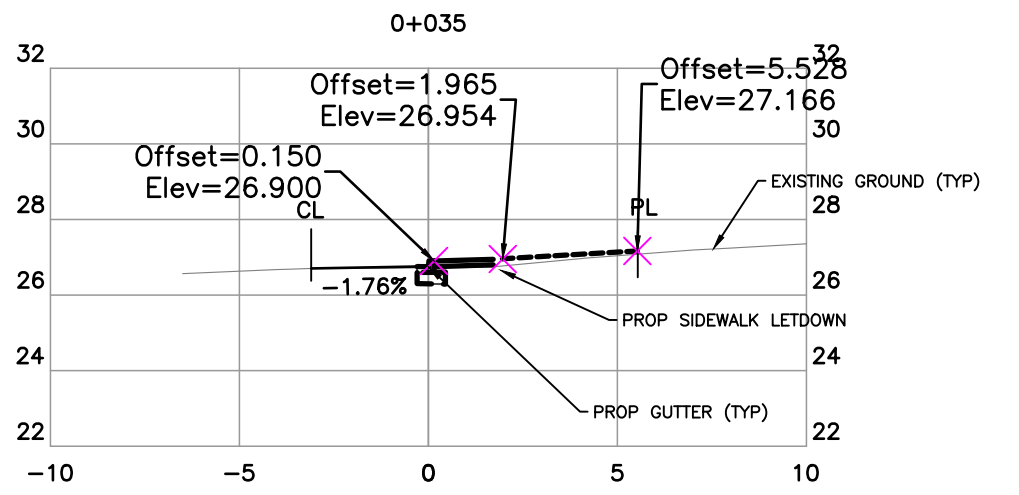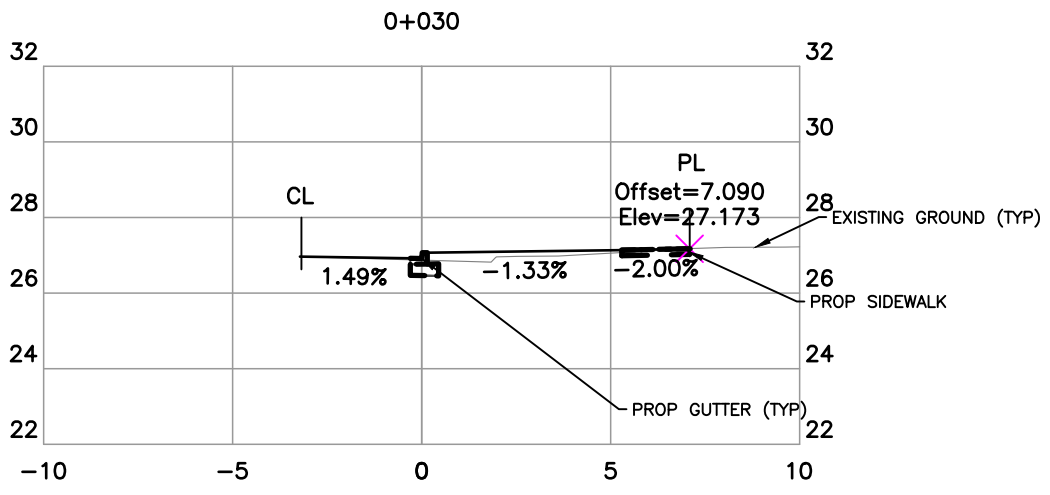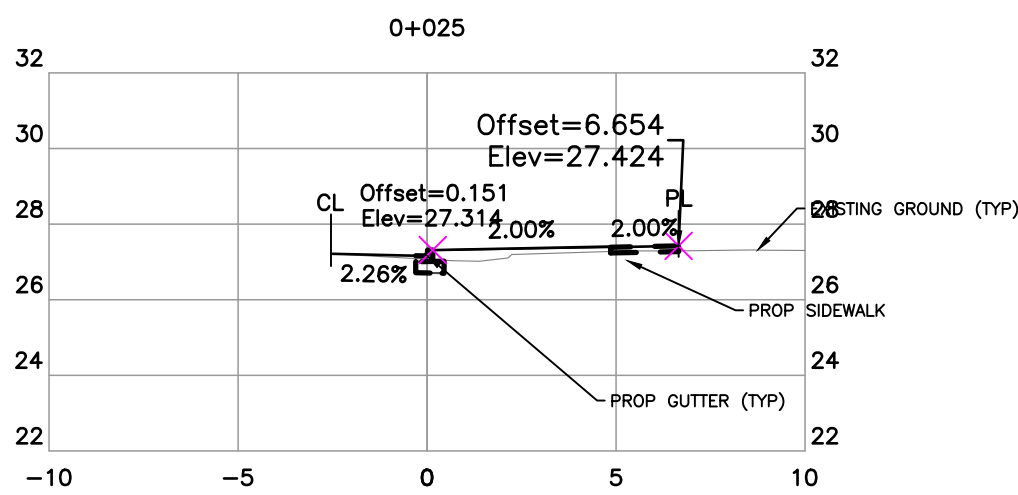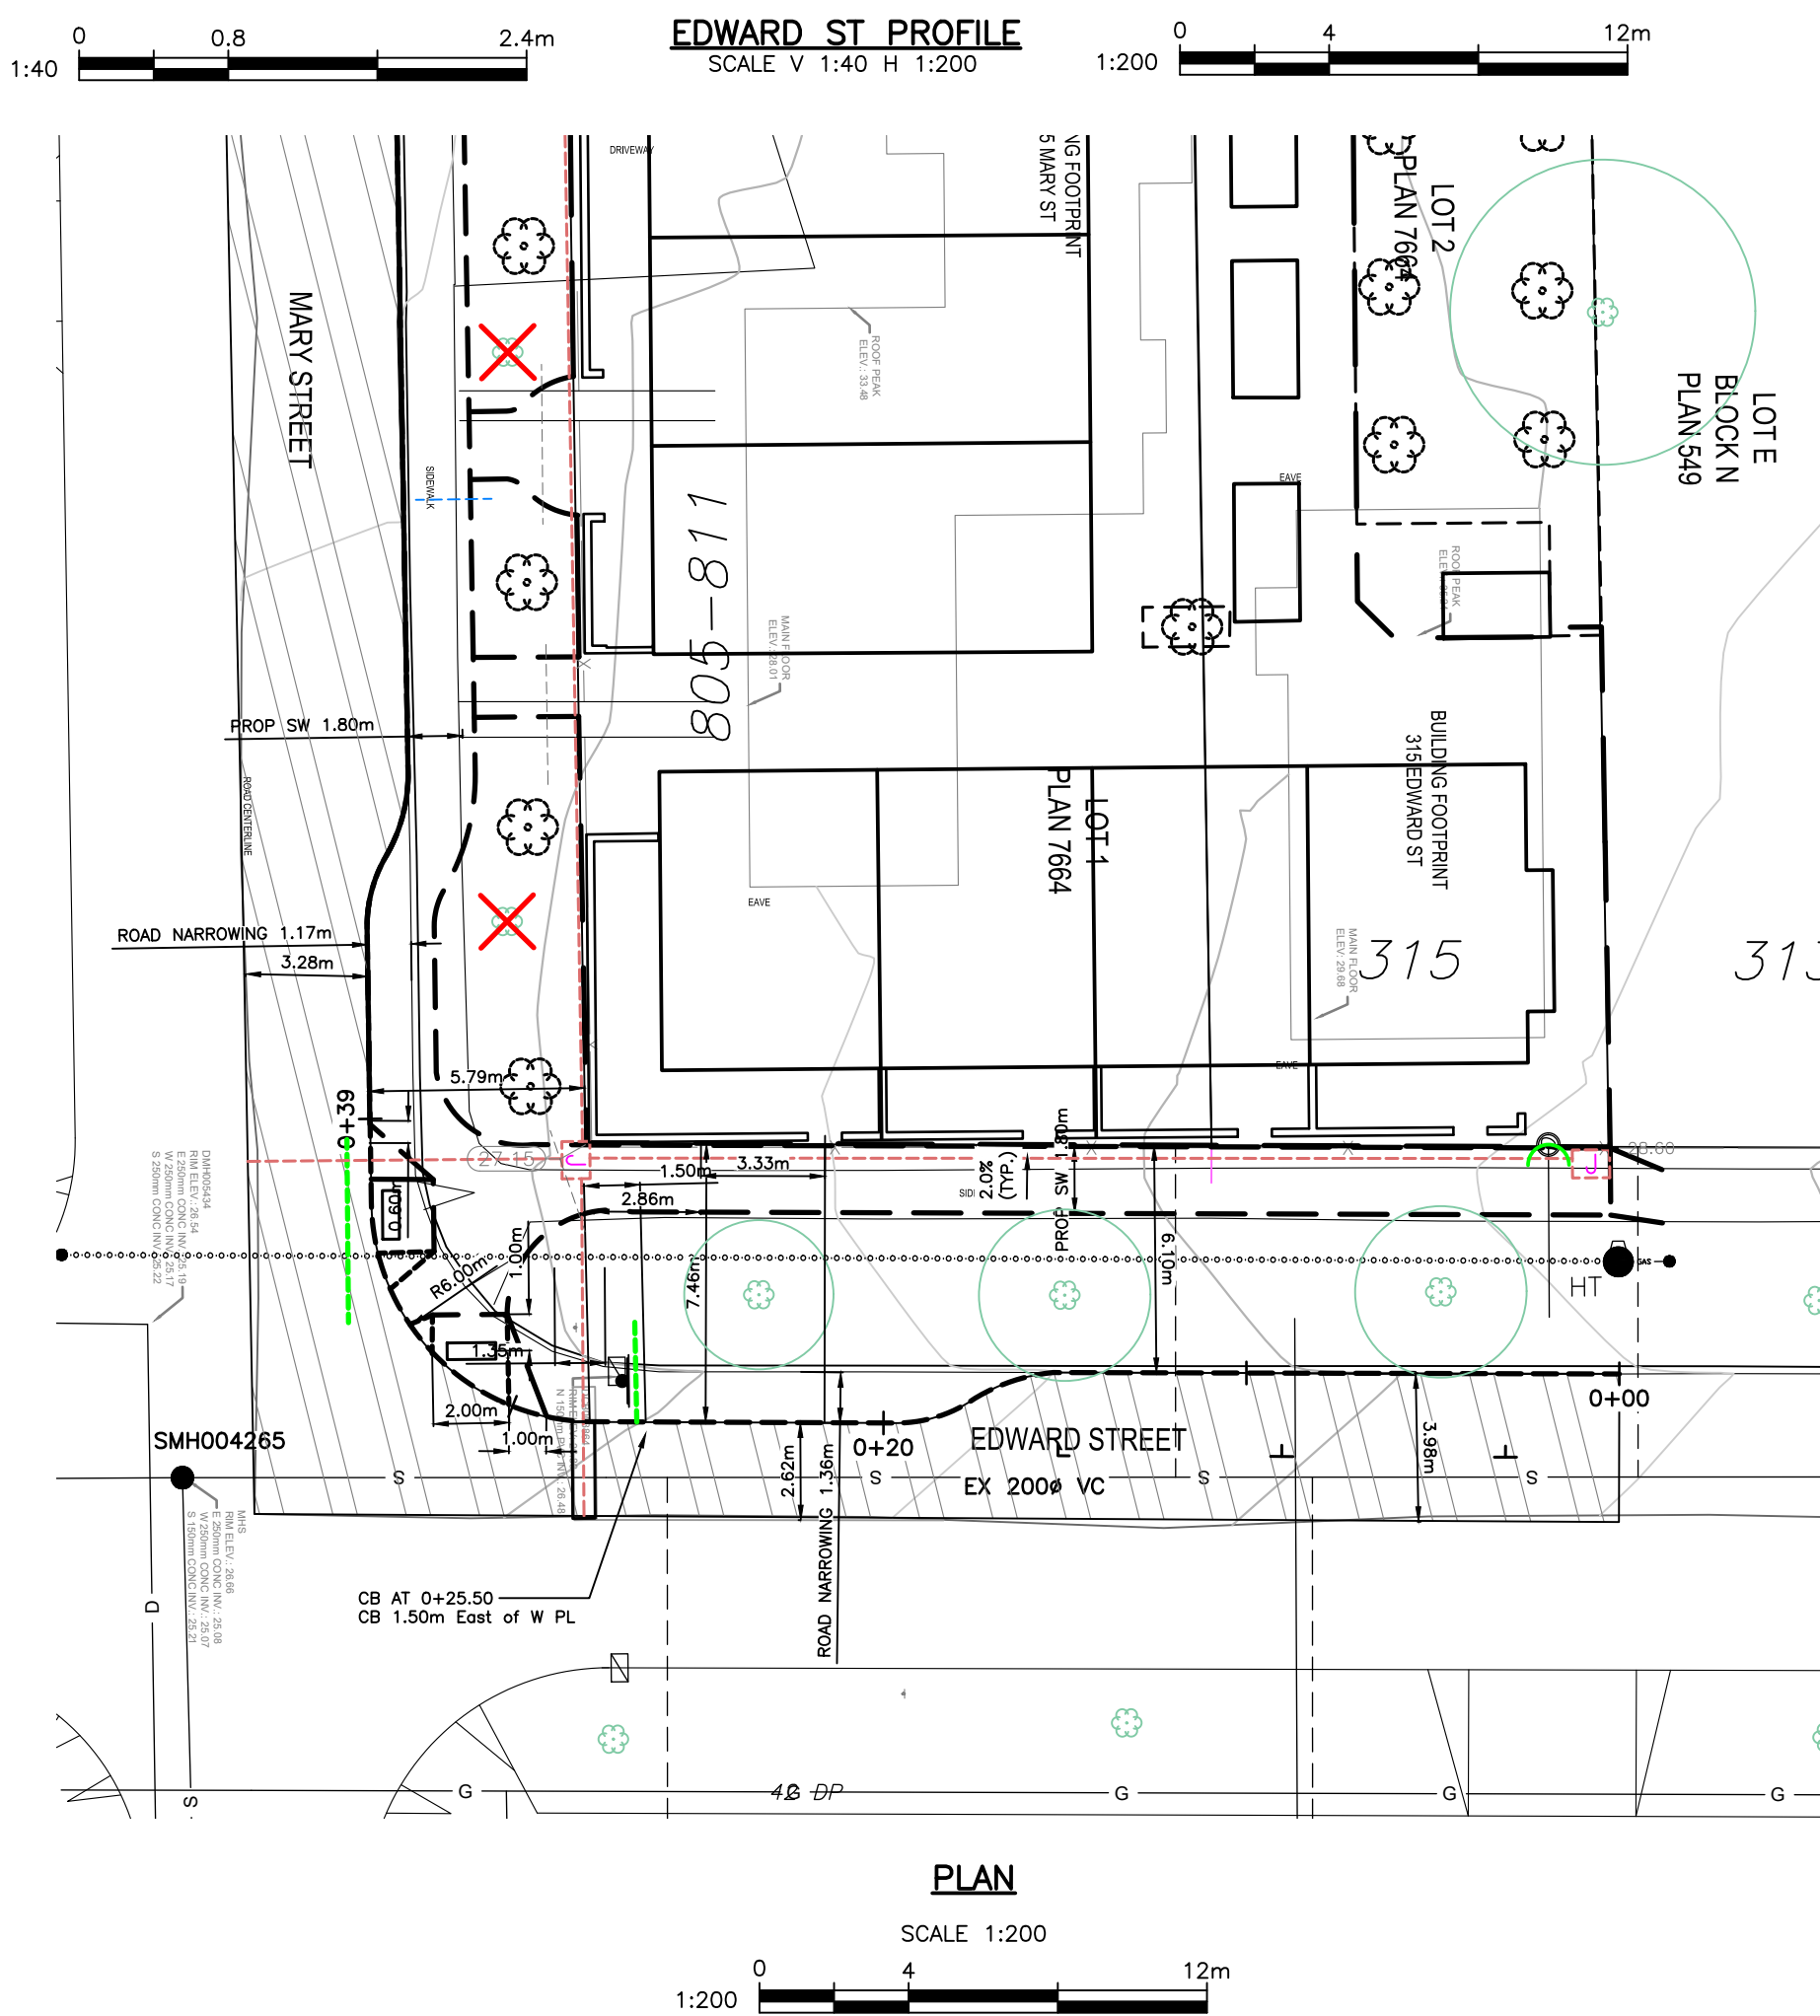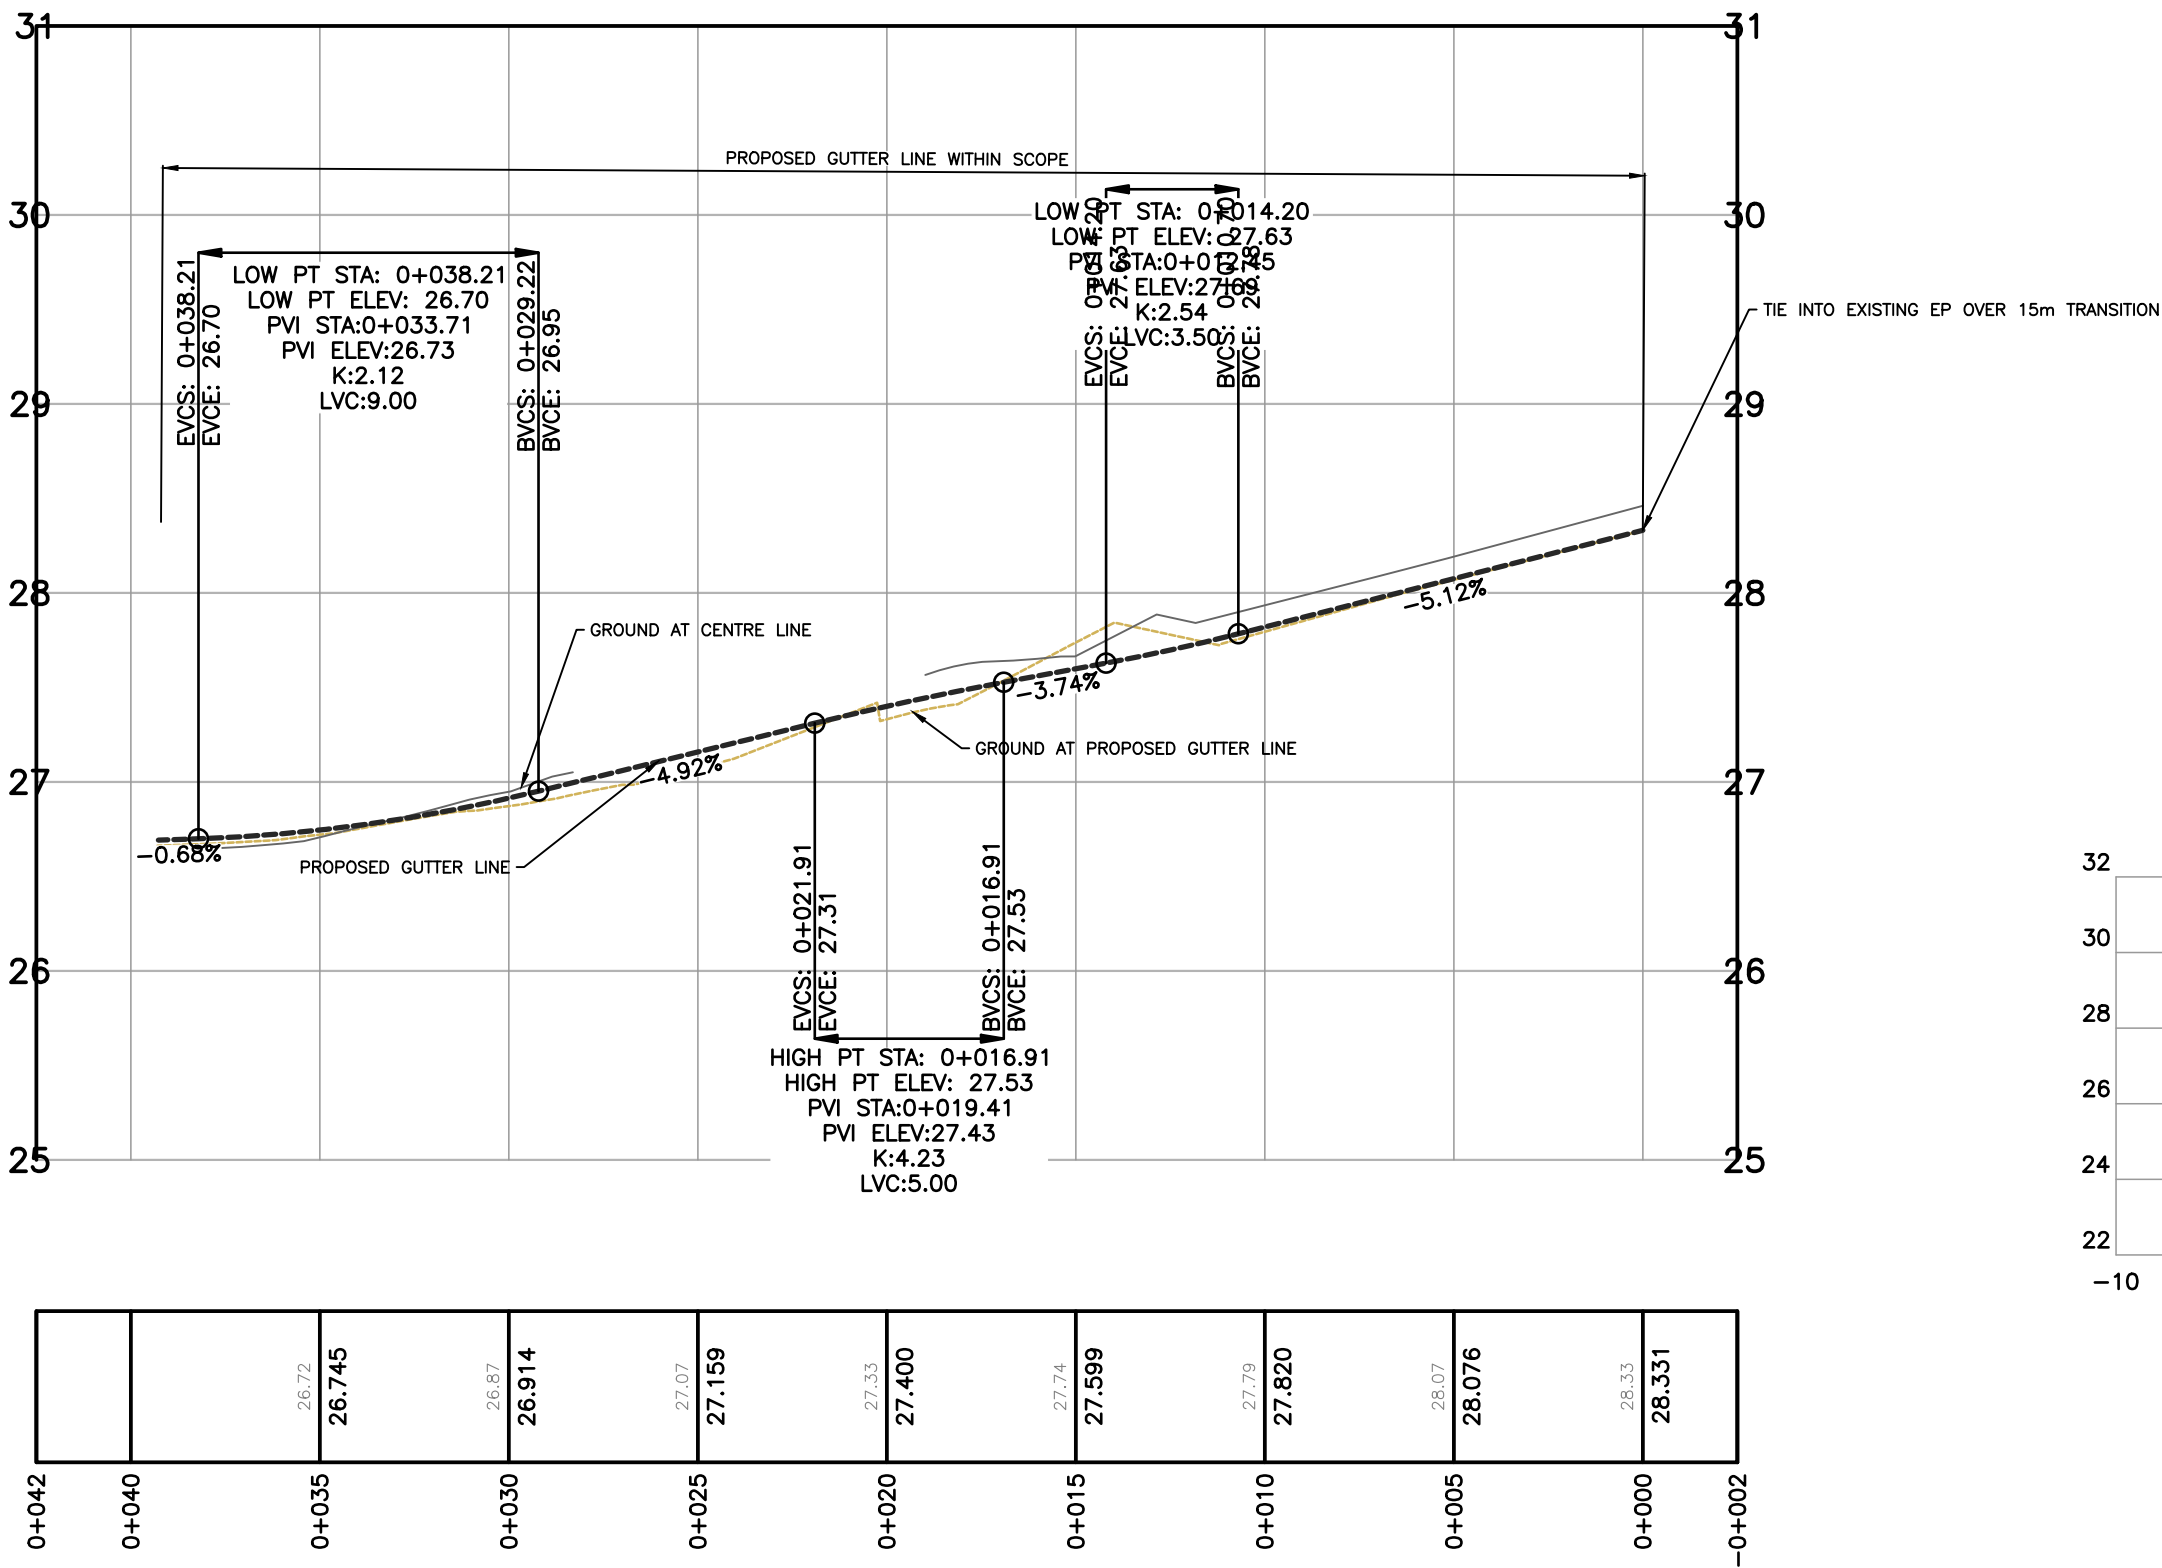

EDWARD ST SECTION VIEWS
SCALE V 1:40 H 1:200

CONFIRM UNDERGROUND LOCATIONS WITH UTILITY COMPANIES THE LOCATION AND ELEVATION OF THE EXISTING UNDERGROUND INFRASTRUCTURE SHOWN ON THIS DRAWING MAY NOT BE ACCURATE OR COMPLETE. THE ACTUAL HORIZONTAL AND VERTICAL LOCATIONS MUST BE CONFIRMED PRIOR TO THE START OF ANY EXCAVATION.	LEGEND					REVISIONS		REVISIONS APPROVED						DESIGN APPROVED			CITY OF VICTORIA		FILE No.
								REVISION # 1			REVISION # 2			REVISION # 3			811 MARY ST & 315 EDWARD ST		DESIGN No.
								Approved			Approved			Approved			EDWARD STREET		
								Date			Date			Date			B.M. : 18-12		DRAWING No.
								Design Engineer			Design Engineer			Design Engineer			Elev: 26.587m		
								Manager of Development			Manager of Development			Manager of Development			Design: SJP		
								Development Coordinator			Development Coordinator			Development Coordinator			Drawn: SJP		
																Checked: ESK			
																Scale: Hor: 1:200		4 OF 8	
																Vertical: 1:40			
																Date: DEC 2025			


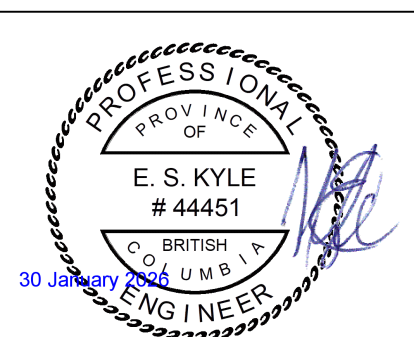


 

MARY ST PROFILE
SCALE V 1:40 H 1:200



SCALE 1:200

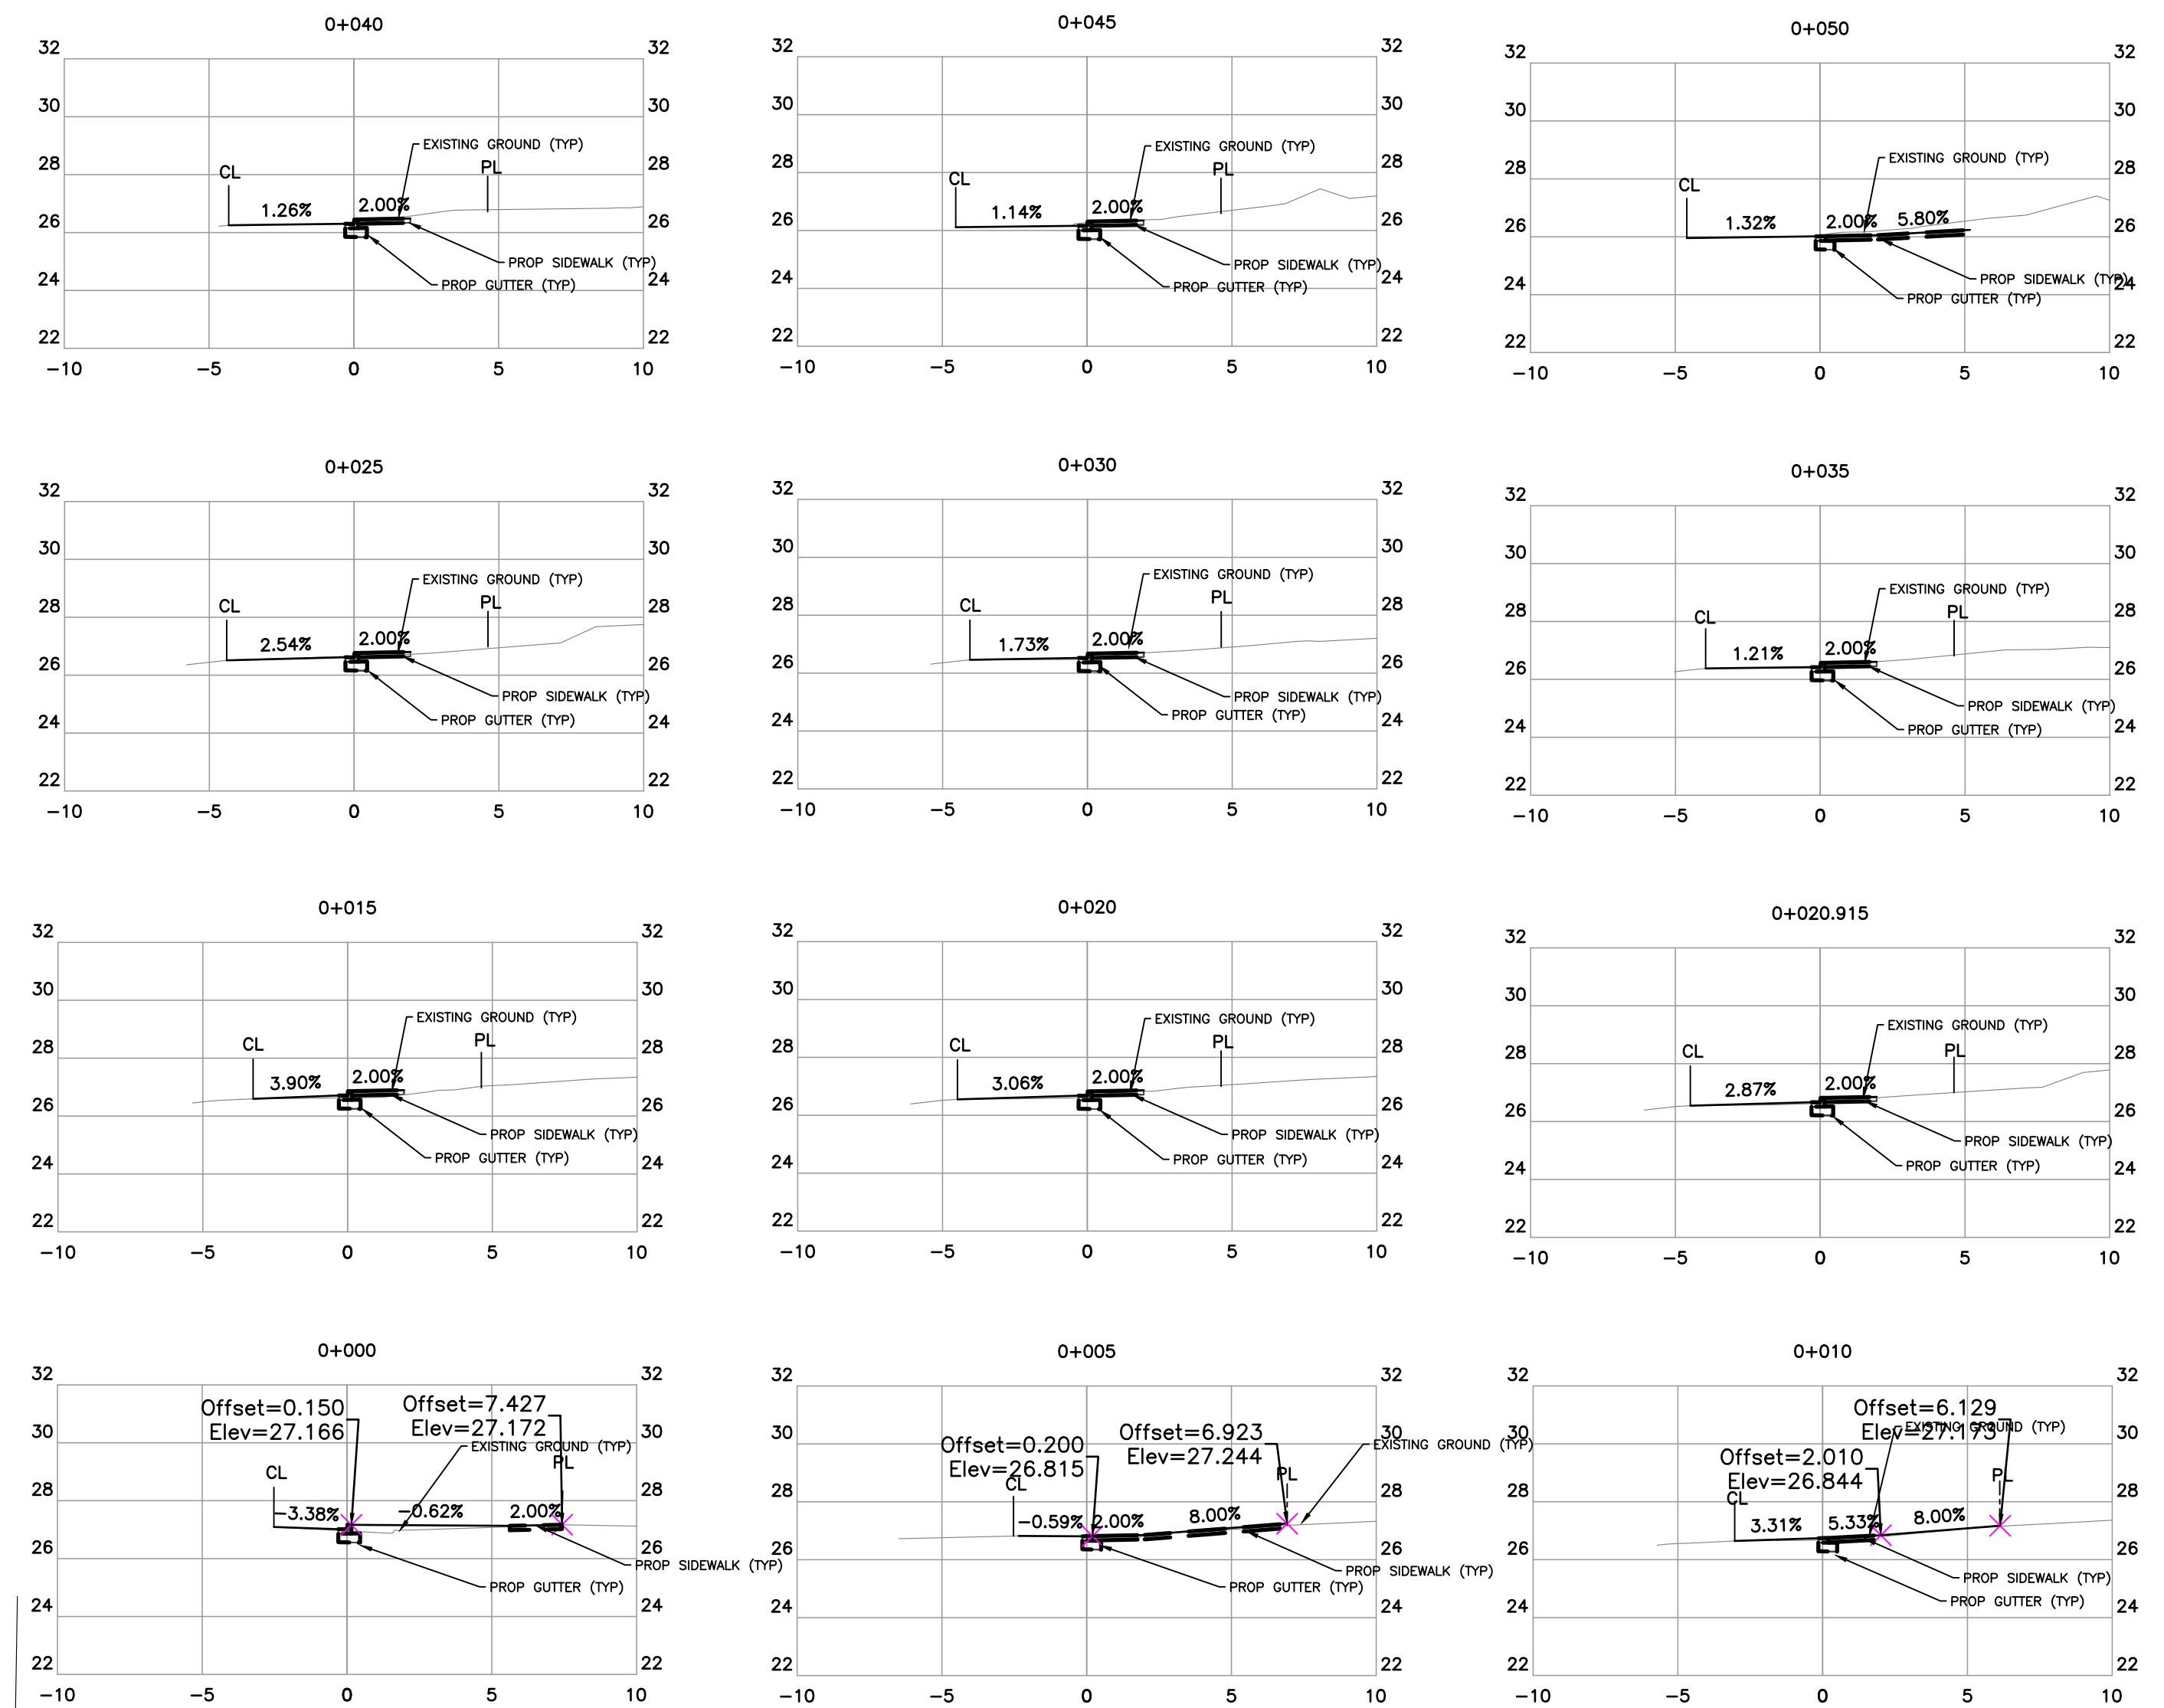 

MARY ST SECTION VIEWS
SCALE V 1:40 H 1:200

CONFIRM UNDERGROUND
LOCATIONS WITH
UTILITY COMPANIES

THE LOCATION AND ELEVATION OF THE EXISTING UNDERGROUND INFRASTRUCTURE SHOWN ON THIS DRAWING MAY NOT BE ACCURATE OR COMPLETE. THE ACTUAL HORIZONTAL AND VERTICAL LOCATIONS MUST BE CONFIRMED PRIOR TO THE START OF ANY EXCAVATION.

LEGEND									
Existing Municipal Infrastructure	_____	Drain	—D—	Curb	—C—	Concrete Box	☒	Valve	⊗
Proposed Municipal Infrastructure	_____	Ditch	—D—	Sidewalk	S/W	Wood Box	☒	Flush Valve	⊗
Existing External U/G Utilities	e t g c	Sewer	S—	Manhole	○	Catch Basin	☒	Hydrant	⊗
Proposed External U/G Utilities	_____	Water	W—	Cleanout	□	Culvert	☒	Reducer	⊗
Street Lighting	_____	Traffic Signal	—T—	Slit Trap	—S—	Cap / Plug	→	Air Valve	⊗
Pole Mount	_____	Ctrl Monument	—M—	Traverse Hub	⊗	Gas Valve	⊗	Water Meter	⊗
Pedestrian Signal	_____								
Standard Mount	_____								

REVISIONS

REVISIONS APPROVED

REVISION # 1			REVISION # 2			REVISION # 3		
Approved	Date	Signed	Approved	Date	Signed	Approved	Date	Signed
Design Engineer			Design Engineer			Design Engineer		
Manager of Development			Manager of Development			Manager of Development		
Development Coordinator			Development Coordinator			Development Coordinator		

DESIGN APPROVED









Approved By	Date	Signed
Design Engineer		
Manager of Development		
Development Coordinator		

CITY OF VICTORIA

811 MARY ST & 315 EDWARD ST

MARY STREET		
B.M. : 18-12		Elev: 26.587m
Design: SJP	Drawn: SJP	Checked: ESK
Scale: Hor: 1:200	Vertical: 1:40	Date: DEC 2025

FILEDESIGNNo.

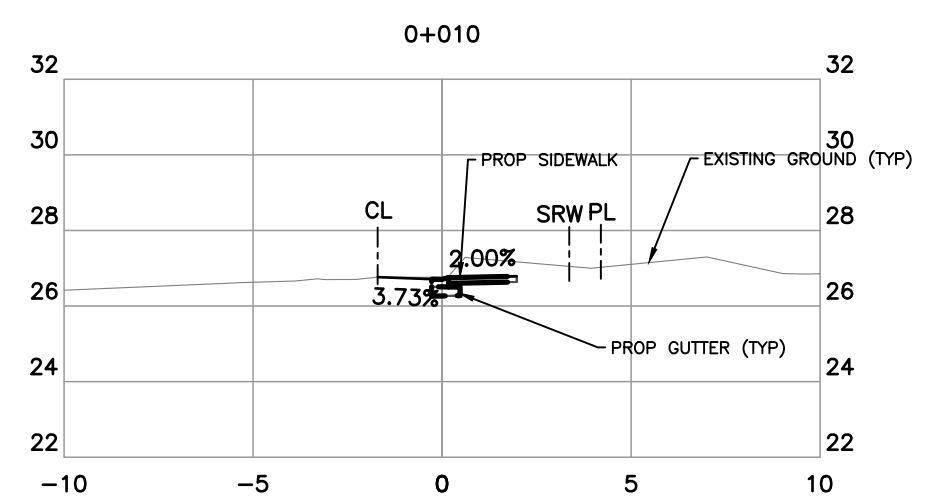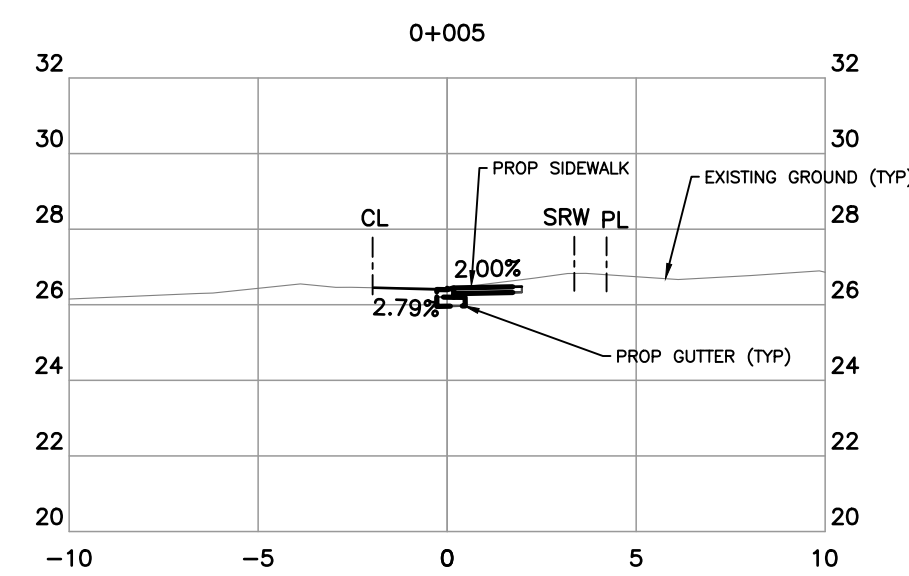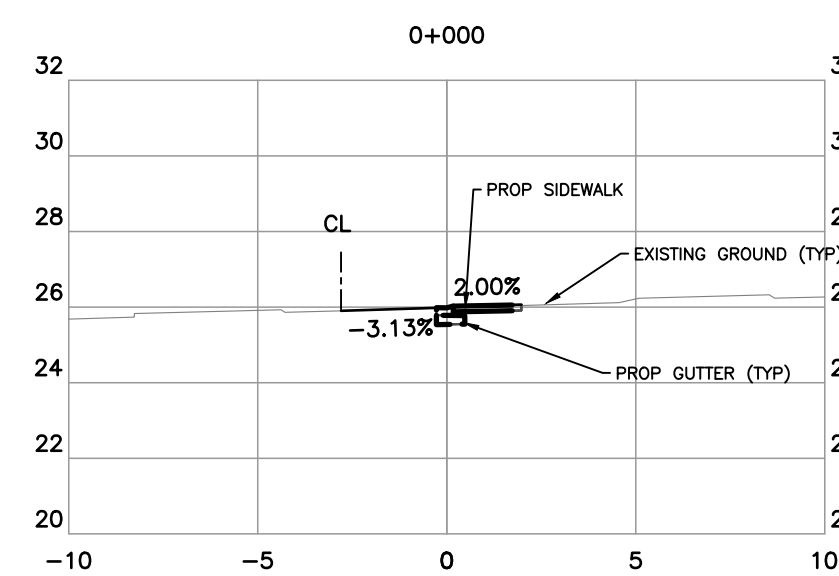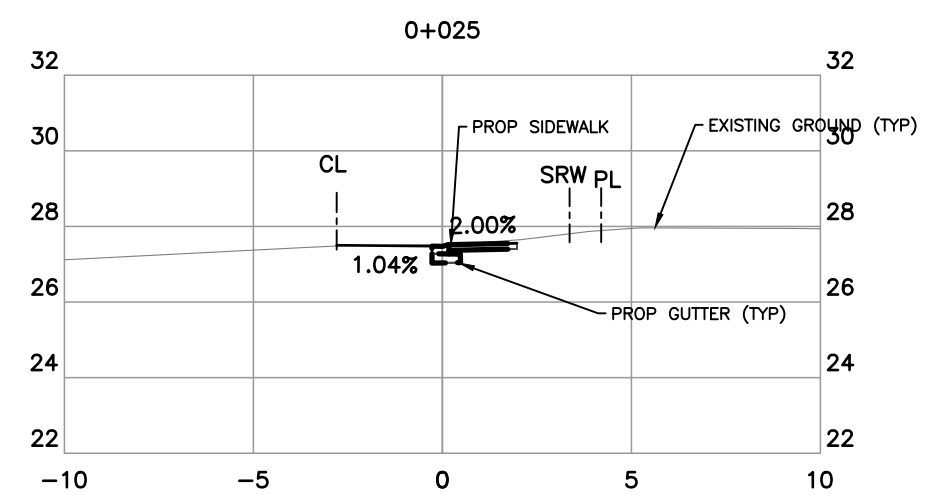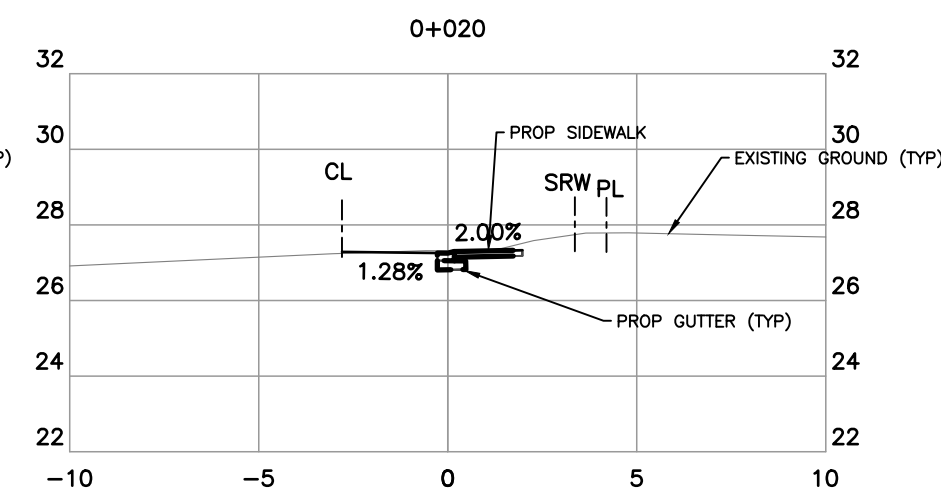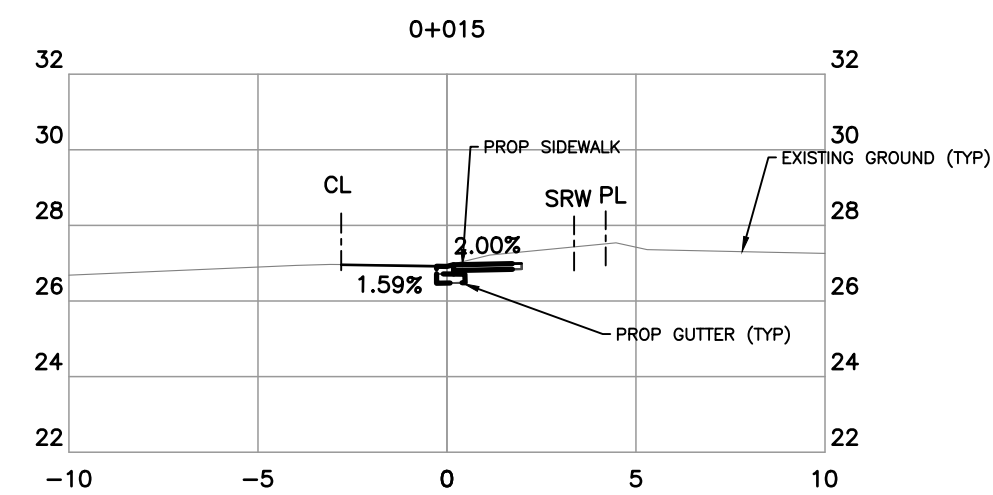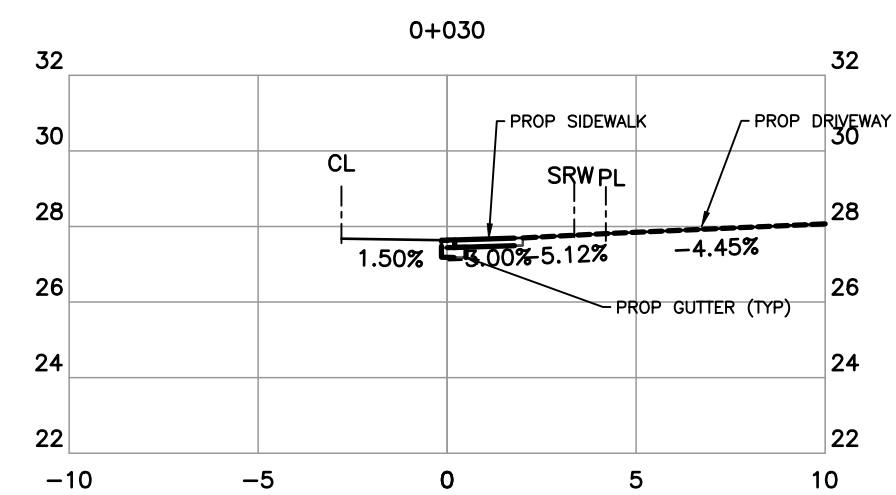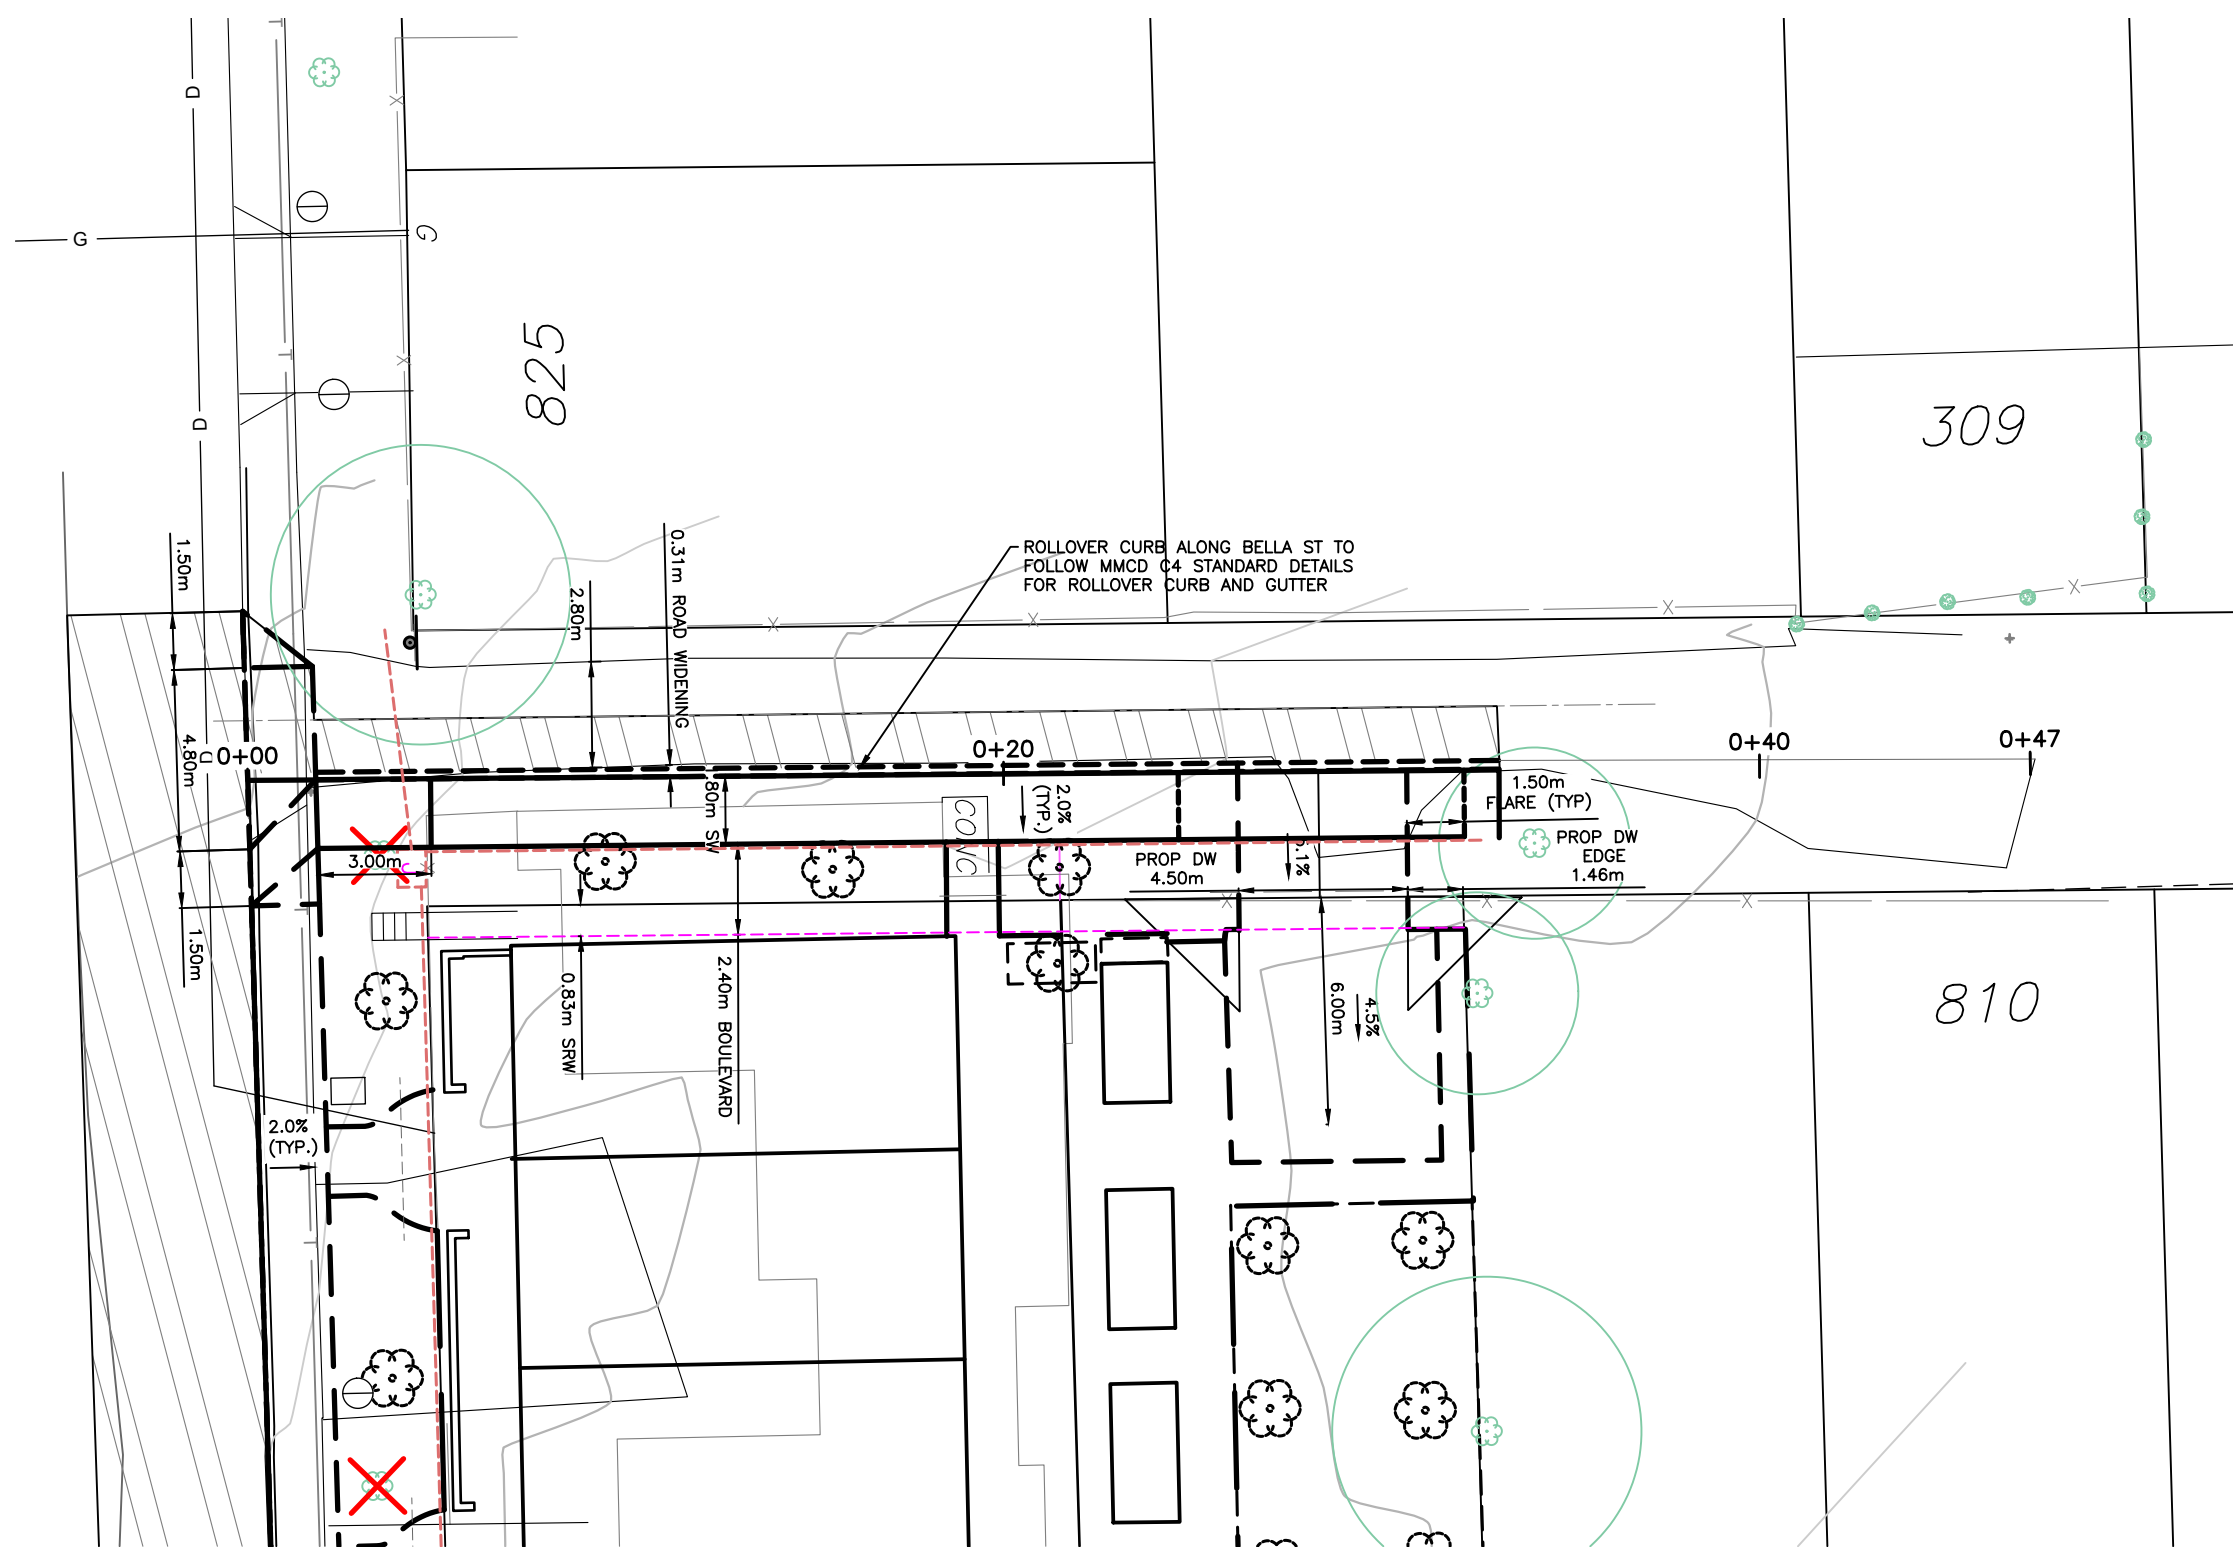


[illegible]


THE CITY OF VICTORIA - January 29, 2026 / U:\CS\1400 Customer Files\2025\CV Gw\CV25-33 Mary - Kolenchuk - Service Connections.dwg



- CONSTRUCTION ACCESS NOTES:
1. PURPOSE IS TO PROMOTE A STABILIZED WORKSITE ENTRANCE/ EXIT AND REDUCE THE AMOUNT OF SEDIMENT TRANSPORTED OFF-SITE BY VEHICLES AND EQUIPMENT.
 2. EFFECTIVENESS OF THIS MEASURES INCREASES SUBSTANTIALLY WHEN A WHEEL WASH IS CONSTRUCTED IN CONJUNCTION WITH IT.
 3. IF THE PAD SLOPES TOWARD A PUBLIC ROAD AND THE PAD GRADE IS GREATER OR EQUAL TO 2% CONSTRUCT A LOW DIVERSION BERM TO PREVENT RUNOFF FROM THE PAD FROM WASHING ONTO THE ROAD.
 4. PAD SHALL BE REMOVED AND REPLACED WHEN SOIL IS EVIDENT ON THE SURFACE OF THE PAD OR AS DIRECTED BY THE EROSION AND SEDIMENT CONTROL SUPERVISORS.

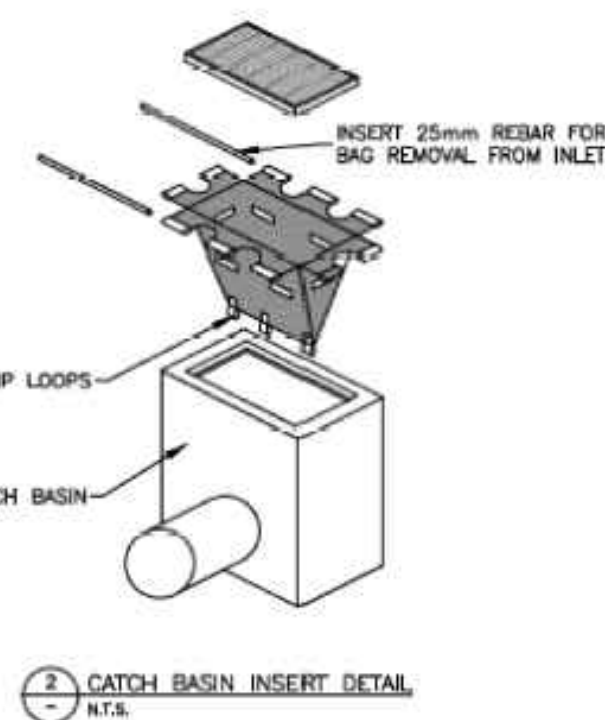

- NOTES (CATCH BASIN INSERT):
1. PURPOSE IS TO CATCH SEDIMENT SO THAT IT DOESN'T ENTER THE STORM SYSTEM.
 2. INSERT SHALL BE INSTALLED PRIOR TO CLEARING AND GRADING ACTIVITY, OR UPON PLACEMENT OF NEW CATCH BASIN.
 3. SEDIMENT SHALL BE REMOVED FROM THE UNIT WHEN IT BECOMES HALF FULL.
 4. SEDIMENT REMOVAL SHALL BE ACCOMPLISHED BY REMOVING THE INSERT, EMPTYING, AND RE-INSERTING IT INTO THE CATCH BASIN OR REPLACE AS NEEDED.
 5. SEDIMENT SHALL BE DISPOSED OF WHERE IT CANNOT BE RE-INTRODUCED TO THE SYSTEM.

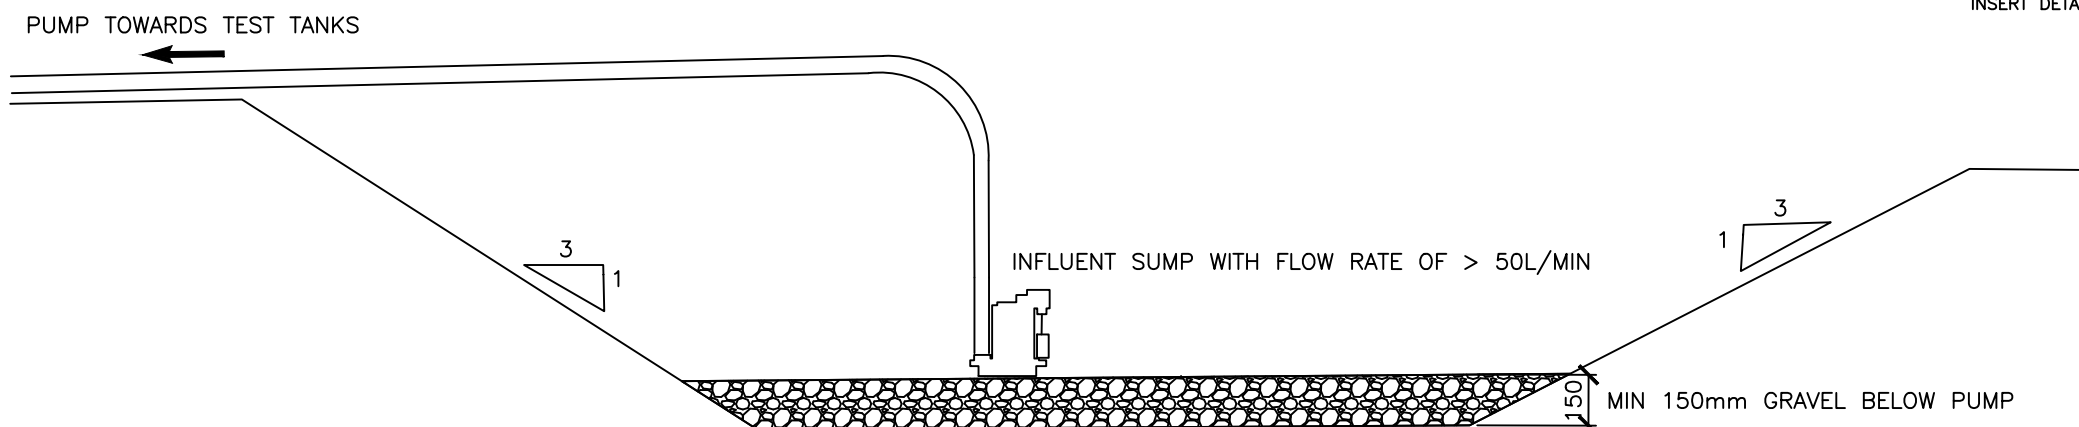

SECTION
SETTLEMENT POND

SPECIFIC NOTES:

- EROSION & SEDIMENT CONTROL NOTES**
1. ALL DISCHARGE FROM THE SEDIMENT POND TO THE MUNICIPAL STORM SYSTEM IS TO ADHERE TO THE DISCHARGE REQUIREMENTS AS OUTLINES IN THE "SANITARY SEWER AND STORMWATER UTILITIES BYLAW" OF THE CITY OF VICTORIA.
- SPILL RESPONSE NOTES**
1. CONTAINMENT: IMPLEMENT TEMPORARY AND PERMANENT MEASURES TO CONTAIN THE SPILLED MATERIAL AND PREVENT IT FROM SPREADING
 2. DIVERTING AND ISOLATING: DIRECT THE FLOW OF WATER AWAY FROM THE SPILL AND ISOLATE THE CONTAMINATED AREA
 3. CLEANUP: IMPLEMENT PROCEDURES FOR CLEANING UP THE SPILLED MATERIAL, INCLUDING USING APPROPRIATE EQUIPMENT AND FOLLOWING SAFETY PROTOCOLS.
 4. REPORTING: NOTIFY AUTHORITIES, SUCH AS POLE, FIRE DEPARTMENT, OR RELEVANT ENVIRONMENTAL AGENCIES.
 5. ONSITE WORKERS WILL BE TRAINED IN SPILL RESPONSE MEASURES, AND WHO SHOULD BE CONTACTED IF A SPILL OCCURS (THIS CAN BE EMERGENCY MANAGEMENT BC: 1.800.663.3456 AND CITY OF VICTORIA PUBLIC WORKS: 250.361.0400).

GENERAL NOTES:

- EROSION & SEDIMENT GENERAL NOTES**
1. EROSION AND SEDIMENT CONTROL FOR THIS PROJECT WILL GENERALLY COMPLY WITH THE MOST CURRENT VERSIONS OF THE BC EROSION AND SEDIMENT CONTROL FIELD GUIDE FOR URBAN CONSTRUCTION (2015) AND ANY APPLICABLE MUNICIPAL OR REGIONAL ESC BYLAWS AND SPECIFICATIONS. MEASURES MUST ALSO ALIGN WITH THE FISHERIES AND OCEANS CANADA MEASURES TO PROTECT FISH AND FISH HABITAT (2022) AND ANY PERMIT-SPECIFIC CONDITIONS. THE CONTRACTOR IS RESPONSIBLE FOR ENSURING THESE GUIDELINES ARE UNDERSTOOD AND IMPLEMENTED.
 2. THE CONSULTANT ASSUMES NO RESPONSIBILITY FOR DAMAGES OR DELAYS RESULTING FROM IMPROPER EROSION AND SEDIMENT CONTROL MEASURES UNDERTAKEN BY THE CONTRACTOR.
 3. ANY DIRECTION GIVEN BY THE CONSULTANT OR APPROVING AUTHORITY REGARDING EROSION AND SEDIMENT CONTROL MUST BE IMPLEMENTED IMMEDIATELY, WITH CONFIRMATION REPORTED TO THE APPROVING AUTHORITY.
 4. THESE NOTES PROVIDE A GENERAL OVERVIEW OF BEST MANAGEMENT PRACTICES INTENDED FOR ON-SITE IMPLEMENTATION. THE CONTRACTOR IS RESPONSIBLE FOR STAGING DETAILED ESC PLANS TO SUIT PROJECT CONDITIONS. IF THERE ARE ISSUES WITH THE FACILITIES AND/OR THEY ARE NOT MEETING THE CITY'S DISCHARGE REQUIREMENTS, THE CONTRACTOR SHOULD CONTACT THE QEP TO DETERMINE A MODIFIED DESIGN.
 5. A QUALIFIED ON-SITE PERSON MUST BE ASSIGNED TO OVERSEE DAY-TO-DAY MANAGEMENT AND MONITORING OF THE ESC PLAN. AS A MINIMUM, INSPECTIONS MUST OCCUR BI-WEEKLY AND AFTER SIGNIFICANT PRECIPITATION EVENTS, DURING PERIODS OF HEAVY RAINFALL OR CONTINUOUS TRUCK TRAFFIC, INSPECTIONS MAY REQUIRE INCREASED FREQUENCY AS DETERMINED BY THE QEP. DOCUMENTATION MUST BE KEPT ON-SITE AND MADE AVAILABLE TO THE APPROVING AUTHORITY UPON REQUEST.
 6. ANY DEFICIENCIES IDENTIFIED DURING INSPECTION MUST BE CORRECTED PROMPTLY, WITH CORRECTIVE ACTIONS DOCUMENTED.
 7. THE CONTRACTOR IS RESPONSIBLE FOR ENSURING THAT MUD, DIRT, SOIL, SILT, OR OTHER MATERIALS ARE NOT TRACKED ONTO PUBLIC ROADS OR INTO STORM DRAINS. ANY MATERIAL DEPOSITED MUST BE REMOVED. STREETS ARE TO BE SWEEP AS NEEDED IF TRACKING IS OBSERVED.

ENTRANCE NOTES:

1. PRIOR TO CONSTRUCTION, THE CONTRACTOR WILL INSTALL A STABILIZED CONSTRUCTION ENTRANCE/EXIT TO MINIMIZE SEDIMENT TRACKING. THE ENTRANCE/EXIT MUST BE AT LEAST 10 M LONG AND 5 M WIDE, CONSTRUCTED OF 50-150 MM ANGULAR CLEAN CRUSHED ROCK COVER.
2. THE STABILIZED ENTRANCE MUST BE MAINTAINED IN EFFECTIVE WORKING CONDITION AT ALL TIMES. THIS INCLUDES ADDING FRESH ROCK WHEN MUD BECOMES EMBEDDED AND GRADING AS NEEDED.
3. ALL VEHICLES LEAVING THE SITE MUST EXIT THROUGH THE STABILIZED ENTRANCE/EXIT. NO ALTERNATE EXITS ARE PERMITTED UNLESS APPROVED BY THE ENGINEER.
4. ADDITIONAL MEASURES SUCH AS AN ASPHALT PAD WITH A TRACK OUT CONTROL SYSTEM OR WHEEL WASH MAY BE REQUIRED IF TRACKING PERSISTS. THE QEP WILL DETERMINE THE NEED FOR WHEEL WASHING BASED ON THE PERFORMANCE OF THE GRAVEL/COBBLES AND RUMBLE STRIPS. IF IMPLEMENTED, WHEEL WASH SYSTEMS MUST DISCHARGE TO A SEDIMENT TRAP, SUMP, OR OTHER APPROVED TREATMENT SYSTEM.
5. PUBLIC ROADS MUST BE CLEANED IF TRACKING OCCURS. SWEEPING MUST BE PERFORMED AS NEEDED.

SEDIMENT CONTROL NOTES:

1. MAINTAIN EXISTING VEGETATION AND VEGETATED BUFFER AREAS AS LONG AS POSSIBLE TO MINIMIZE EROSION.
2. DISTURB PERIMETER VEGETATION ONLY WHERE NECESSARY FOR CONSTRUCTION.
3. INSTALL PERIMETER SILT FENCING ONLY IF OVERLAND FLOW OFF-SITE IS OBSERVED.
4. SILT FENCES MUST BE INSTALLED WITH A CONTINUOUS TRENCH, 'J-HOOK' ENDS, AND A MINIMUM 450 MM BURIAL DEPTH. ON SLOPES, INSTALL INTERMEDIATE 'J-HOOKS' OR CHECK POINTS TO SLOW RUNOFFS TO SLOW RUNOFFS TO SLOW RUNOFFS TO SLOW RUNOFFS.
5. PROTECT ALL RELEVANT STORM DRAIN INLETS WITH APPROVED INLET PROTECTION. INSPECT AND MAINTAIN INLET PROTECTION REGULARLY.
6. STOCKPILES OF SOIL OR MATERIALS MUST BE LOCATED AWAY FROM DRAINAGE PATHS AND PROTECTED WITH SILT FENCING, TARPS, OR OTHER APPROVED CONTAINMENT TO PREVENT SEDIMENT LOSS.
7. STABILIZE EXPOSED SOILS AS SOON AS POSSIBLE USING SEEDING, MULCHING, OR OTHER APPROVED STABILIZATION METHODS.

SETTLEMENT POND NOTES:

8. AS SHOWN ON CONTRACT DRAWINGS, CONTRACTOR TO INSTALL SETTLEMENT PONDS AS SHOWN ON CONTRACT DRAWINGS, CONTRACTOR TO INSTALL SETTLEMENT PONDS, FOR TREATMENT OF RUNOFF COLLECTED BY INTERCEPTOR SWALES (DITCHES) AND/OR SILT BARRIERS. THE SETTLEMENT PONDS SHOULD HAVE MINIMUM VOLUMES AND SURFACE AREAS AS SHOWN ON THE DRAWINGS. THE PONDS SHOULD BE MAINTAINED THROUGHOUT USE DURATION OF CONSTRUCTION.
9. SEDIMENT CAPTURED BY SILT FENCES OR OTHER DEVICES SHALL BE REMOVED AND DISPOSED OF WHEN 1/3 SEDIMENT CAPTURED BY SILT FENCES OR OTHER DEVICES SHALL BE REMOVED AND DISPOSED OF WHEN 1/3 HEIGHT OF THE DEVICE IS REACHED. AT MINIMUM, THE CONTRACTOR SHALL MONITOR AND PUMP OUT SEDIMENTATION PONDS EVERY 7 DAYS AND AFTER PRECIPITATION. PUMP HOSE SHALL BE EQUIPPED WITH SEDIMENT FILTER NOZZLE OR APPROVED ALTERNATIVE ESC PROTECTION MEASURE.
10. TREATMENT MEASURES ARE ONLY REQUIRED TO RECEIVE RUNOFF FROM DISTURBED AREAS OF SITE. MODIFICATIONS TO RUNOFF ROUTING AND COLLECTION LOCATIONS ARE PERMITTED TO SUIT SEQUENCING OF GROUND DISTURBANCE AND TO MAXIMIZE EFFICIENCY OF TREATMENT MEASURES.
11. CONSTRUCTION SHALL BE HALTED DURING INTENSE RAINFALL EVENTS (ABOVE 8.7mm/HOUR) OR WHENEVER UNMANAGEABLE SURFACE CONSTRUCTION SHALL BE HALTED DURING INTENSE RAINFALL EVENTS OR WHENEVER UNMANAGEABLE SURFACE RUNOFF IS LIKELY TO OCCUR.
12. 48 HOURS PRIOR TO ANY PREDICTED SIGNIFICANT STORM EVENT (12.5mm/HOUR), THE DESIGNATED SITE PERSON SHOULD INSPECT 48 HOURS PRIOR TO ANY PREDICTED SIGNIFICANT STORM EVENT, THE DESIGNATED SITE PERSON SHOULD INSPECT THE ESC WORKS AND ENSURE THAT THE WORKS ARE ADEQUATE TO PROTECT THE SITE DURING THE STORM EVENT AND PROVIDE A WRITTEN REPORT TO THE ENGINEER AND/OR GOVERNING AUTHORITY UPON REQUEST. IF THE DESIGNATED SITE PERSON DETERMINES THAT THE ESC WORKS ARE NOT ADEQUATE TO PROTECT THE SITE DURING THE ANTICIPATED STORM EVENT, THEN THEY ARE TO IMMEDIATELY INFORM THE ENGINEER AND CONTRACTOR SO THAT THE WORKS CAN BE MODIFIED TO ADEQUATELY PROTECT THE SITE DURING THE STORM EVENT AND PROVIDE A WRITTEN REPORT TO THE ENGINEER AND/OR THE APPROVING AUTHORITY UPON REQUEST.
13. DURING AND/OR FOLLOWING EACH SIGNIFICANT STORM EVENT, THE DESIGNATED SITE PERSON SHOULD OBSERVE ESC DURING AND/OR FOLLOWING EACH SIGNIFICANT STORM EVENT, THE DESIGNATED SITE PERSON SHOULD OBSERVE ESC MEASURES AND STORM DRAIN TO CONFIRM THAT TURBID WATERS FROM SOURCES ASSOCIATED WITH CONSTRUCTION ARE NOT BEING RELEASED FROM SITE. TAKE IMMEDIATE CORRECTIVE ACTION IF INSPECTION INDICATES A PROBLEM. RECORD INSPECTION DATES, ANY SIGNIFICANT OBSERVATIONS, AND ACTIONS TAKEN, THEN INFORM THE CONSULTANT IN CHARGE AND THE APPROVING AUTHORITY.
14. THE EFFECTIVENESS OF SEDIMENT CONTROL IS DEPENDENT UPON THE ENTIRE PROJECT TEAM. ANY PERSON NOTING THE EFFECTIVENESS OF SEDIMENT CONTROL IS DEPENDENT UPON THE ENTIRE PROJECT TEAM. ANY PERSON NOTING SEDIMENT LADEN RUNOFF ON THE PROJECT SITE SHOULD INVESTIGATE THE SITUATION AND TAKE MITIGATIVE MEASURES TO PREVENT THE SEDIMENT FROM ENTERING A WATERCOURSE, OR IMMEDIATELY REPORT THE SITUATION TO THE SITE SUPERVISOR OR ENVIRONMENTAL MONITOR.
15. ESTABLISH VEGETATION AND LAY SOD AS SOON AS POSSIBLE UPON COMPLETION OF GRADING WORKS. ESTABLISH VEGETATION AND LAY SOD AS SOON AS POSSIBLE UPON COMPLETION OF GRADING WORKS.

STORMWATER NOTES:

1. STORMWATER MANAGEMENT FOR THIS PROJECT WILL BE IMPLEMENTED AS DESCRIBED IN THE APPROVED STORMWATER MANAGEMENT PLAN PREPARED FOR THIS SITE.
2. THE ON-SITE STORMWATER MANAGEMENT SYSTEM WILL BE CONSTRUCTED, OPERATED, AND MAINTAINED IN ACCORDANCE WITH THE APPROVED DESIGN SPECIFICATIONS AND APPLICABLE CITY OF VICTORIA BYLAWS.
3. THE PROPERTY MUST ENSURE THEY ARE DISCHARGE COMPLIANT AND THAT NO PROHIBITED WASTE (SCHEDULE D) CAN DRAIN TO THE STORM SYSTEM. PRIOR TO ANY SITE GROUNDWATER, STORMWATER, OR PROCESS WATER BEING DISCHARGED INTO THE CITY STORMWATER SYSTEM, SAMPLES ARE TO BE COLLECTED BY A QUALIFIED PROFESSIONAL, ANALYZED AT AN ACCREDITED LAB, AND A REPORT SUBMITTED TO STORMWATER@VICTORIA.CA TO SHOW THE ON-SITE TREATMENT SYSTEMS ARE WORKING AND THE BYLAW IS BEING MET. PLEASE CONTACT STORMWATER@VICTORIA.CA FOR A COMPLETE PROCEDURE, INCLUDING A FULL LIST OF LABORATORY WATER QUALITY TESTING REQUIREMENTS PRIOR TO SAMPLING. APPROVAL MUST BE OBTAINED PRIOR TO ANY DISCHARGE TO CITY INFRASTRUCTURE, AND PRIOR TO DISMANTLING OF ANY TREATMENT WORKS.
4. THE CONTRACTOR MUST ENSURE THAT NO UNTREATED SEDIMENT-LADEN WATER, DELETERIOUS SUBSTANCES, OR HAZARDOUS MATERIALS ENTER THE MUNICIPAL STORM SYSTEM AT ANY TIME.
5. ANY MODIFICATIONS TO THE STORMWATER MANAGEMENT SYSTEM OR DISCHARGE LOCATIONS MUST BE APPROVED IN WRITING BY THE CITY OF VICTORIA PRIOR TO IMPLEMENTATION.
6. STORMWATER MANAGEMENT FEATURES MUST BE INSPECTED AND MAINTAINED REGULARLY DURING CONSTRUCTION TO ENSURE THEY REMAIN FUNCTIONAL AND IN COMPLIANCE WITH THE STORMWATER MANAGEMENT PLAN.

LEGEND:

- OVERLAND FLOW →
- TEMPORARY SILT FENCE OR 1m VEGETATED BUFFER →

PLAN

SCALE 1:200

1:200 0 4 12m



1:200 0 4 12m
1:40 0 0.8 2.4m

CONFIRM UNDERGROUND LOCATIONS WITH UTILITY COMPANIES		LEGEND		REVISIONS		REVISIONS		APPROVED		DESIGN APPROVED		CITY OF VICTORIA		FILE No.	
THE LOCATION AND ELEVATION OF THE EXISTING UNDERGROUND INFRASTRUCTURE SHOWN ON THIS DRAWING MAY NOT BE ACCURATE OR COMPLETE. THE ACTUAL HORIZONTAL AND VERTICAL LOCATIONS MUST BE CONFIRMED PRIOR TO THE START OF ANY EXCAVATION.		Existing Municipal Infrastructure		Drain		Curb		Concrete Box		Valve		811 MARY ST & 315 EDWARD ST		DESIGN No.	
		Proposed Municipal Infrastructure		Ditch		Sidewalk		Wood Box		Flush Valve		EROSION AND SEDIMENT CONTROL PLAN		DRAWING No.	
		Existing External U/G Utilities		Sewer		Manhole		Catch Basin		Hydrant		B.M. : 18-12		8 OF 8	
		Proposed External U/G Utilities		Water		Cleanout		Culvert		Reducer		Design: SJP			
		Street Lighting		Pole Mount		Standard Mount		Traffic Sign		Silt Trap		Scale: Hor: 1:200 Vertical: 1:40			
		Post Top		Pedestrian Signal		Traffic Signal		Ctrl Monument		Traverse Hub		Elev: 26.587m			
												Checked: ESK			
												Date: DEC 2025			