

475 KINGSTON STREET

Rezoning & Development Permit Application - R2

July 13th, 2026



VIEW FROM MENZIES STREET LOOKING WEST DOWN KINGSTON STREET

PROJECT TEAM

Owner / Developer	Architect	Landscape Architect	Structural Engineer	Civil Engineer	Geotechnical Engineer	Mechanical Engineer	Electrical Engineer	Code Consultant
Alpha Project Developments Ltd.	Merrick Architecture	Small & Rossell	RJC Engineers	JE Anderson & Associates	Ryzuk Geotechnical	Avalon Mechanical	AES Engineering	GHL Consultants
301-2250 Oak Bay Avenue Victoria, BC V8R 1G5 T.(250) 360-1944	510 Yates St #200 Victoria, BC V8W 1K9 T.(250) 480-7811	3012 Manzer Rd Sooke, BC V9Z 0C9 T. (250) 642-6967	645 Tyee Rd #220 Victoria, BC V9A 6X5 T.(250) 386-7794	4212 Glanford Ave Victoria, BC V8Z 4B7 T.(250) 727-2214	40 Cadillac Ave #6 Victoria, BC V8Z 1TC T.(250) 475-3131	300-1245 Esquimalt Road Victoria, BC V9A 3P2 T.(250) 384-2128	500-3795 Carey Road Victoria, BC V8Z 6T8 T.(250) 590-9980	800 - 700 West Pender Street Vancouver, BC V6C 1G8 T.(604) 689-4449
Contact: Bijan Neyestani bneyestani@alphadevelopments.com Fred Rohani alphadevelopments@shaw.ca	Contact: Shaun McIntyre mcintyre@merrickarch.com	Contact: Carole Rossell carole@smallandrossell.com	Contact: Leon Plett lplett@rjc.ca	Contact: Ross Tuck rtuck@jeanderson.com	Contact: Christian J. Flanagan christian@ryzuk.com	Contact: Mirek Demidow mirek@avalonmechanical.com	Contact: Pelle Björner pelle.bjornert@aesengr.com	Contact: Frankie Victor fv@ghl.ca



VANCOUVER

#300-839 Cambie Street
Vancouver BC V6B 2P4
T: 604.683.4131
F: 604.683.9313


VICTORIA

#200-510 Yates Street
Victoria BC V8W 1K8
T: 250.480.7811

www.merrickarch.com

Key Plan

Revision No.	Description	Date
--------------	-------------	------

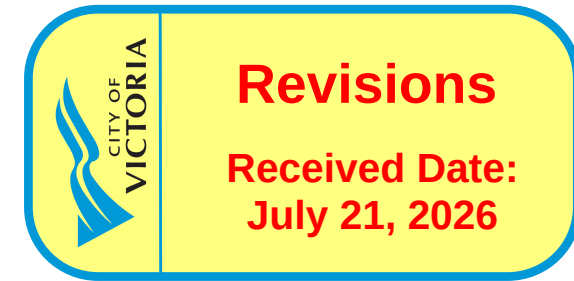

Issue	Issue Date
CALUC Review	12/10/2022
Development Permit / Rezoning	01/06/2023
DP / RZ Resubmission - R1	06/30/2025
DP / RZ Resubmission - R2	07/13/2026

Consultant

Project

475 Kingston
475 Kingston Street

Alpha Project Developments Ltd.

Sheet Title

Cover Sheet

Drawn By JP	Checked SM
Project Number 202165	Scale AS NOTED
Revision	Sheet Number

A-000

PROJECT INFORMATION TABLE	
Zone (existing)	CD-2 Legislative Precinct Comprehensive District
Zone (proposed)	New Zone
Development Permit Area	DPA-12 (HC) Legislative Precinct
Heritage Status	None
Site Area (m ²)	1974.5 m ²
Total Floor Area (m ²)	6463 m ²
Floor Space Ratio	3.27:1
Site Coverage (%)	95%
Open Site Space (%)	5%
Height of Building (m)	24.42m
Number of Storeys	7
Parking Stalls (number) on site	70 Residential & 3 Visitor
Bicycle Parking number (storage and rack)	80 Storage & 6 Rack
Building Setbacks (m)	
Front Yard	
Building Face	1.5 m
Balcony	0.05 m
Canopy	0.6 m
Rear Yard	
Building Face	7.5 m
Balcony	2.7 m
Above Ground Parkade	0.3 m
Internal Side Yard (west)	
Building Face	6.3 m
Balcony	3.9m
Above Ground Parkade	0.3 m
Side yard (east)	
Building Face	5.3 m
Above Ground Parkade	0.7 m
Residential Use Details	
Total Number of Units	60
Unit Types, e.g., 1 bedroom	1 Bdrm, 1Bdrm+Den, 2 Bdrm, 2 Bdrm+Den, 3 Bdrm
Ground-Oriented Units	9
Minimum Unit Floor Area (m ²)	53 m ²
Total Residential Floor Area (m ²)	5428 m ²

PID: 029-274-443	
Legal Description: Lot 1 of Lot 1892, 1893, 1894 and 1895 Victoria, EPP38870	
Civic Description: 475 Kingston Street	

CODE SUMMARY		
Applicable Code	BC Building Code 2018	
Project Description	Seven Storey residential building of noncombustible construction, over a three level basement storage garage, containing 60 dwelling units. Storage garage contains vehicle parking, bicycle storage, storage lockers, garbage and service rooms.	
Occupancy Classification (Major Classifications)	Group C, Residential & Group F, Division 3, Low Hazard Industrial (storage garage)	
Construction Requirements		
Occupancy	Group C	Group F-3
Building Area (m ²)	1112m ²	1963m ²
Building Height (storeys)	7	2
Streets Faced	2	N/A
Sprinklered	Yes	Yes
Construction Article	3.2.2.47.	3.2.2.80.
Maximum Building Area Permitted (m ²)	Unlimited	Unlimited
Type of Construction Permitted	Noncombustible	Noncombustible
Floor Assembly Fire Rating (h)	2	2
Mezzanine Fire Rating (h)	2	2
Structural Supports for Rated Assemblies	Same as supported assembly	Same as supported assembly
Roof Fire Rating	2 (occupied) N/A (non-occupied)	N/A

DRAWING LIST		DRAWING LIST	
Drawing Number	Drawing Title	Drawing Number	Drawing Title
A-000	Cover Sheet	A-209	Level 6 Plan
A-001	Project Data	A-210	Level 7 Plan
A-002	Site Survey	A-211	Roof Plan
A-004	Aerial Views	A-212	Plan Details
A-005	Aerial Views	A-301	Elevations - Context
A-006	Perspective Renderings	A-302	North Elevation
A-007	Perspective Renderings	A-303	East Elevation
A-008	Shadow Studies - Equinox	A-304	South Elevation
A-009	Shadow Studies - Summer	A-305	West Elevation
A-010	Shadow Studies - Winter	A-401	Sections - Building
A-101	Site Plan	A-402	Sections - Building
A-201	Parking Level 2 Plan	A-403	Sections - Building
A-202	Parking Level 1 Plan	A-501	Materials - Exterior
A-203	Parking Mezzanine Plan	L-1	Landscape Plan
A-204	Level 1 Plan	L-2	Landscape Renderings
A-205	Level 2 Plan	L-3	Landscape Renderings
A-206	Level 3 Plan	L-4	Landscape Details
A-207	Level 4 Plan	L-5	Tree Retention & Replacement Plan
A-208	Level 5 Plan		

Note that the Province of British Columbia Ministerial Order for "In-Stream Protections" applies to this project and has been confirmed by the City of Victoria on September 23rd, 2024. This project will be reviewed and processed under the BCBC 2018.



SITE LOCATION: PROPERTIES



SITE LOCATION: AERIAL

RESIDENTIAL UNIT MIX

Level 1	
301 3BR	140 m ²
102 2BR + D	109 m ²
103 2BR + D	116 m ²
104 1BR + D	67 m ²
105 2BR	89 m ²
106 Amenity	65 m ²
107 1BR + D	56 m ²
108 2BR	88 m ²
109 2BR	91 m ²

Level 2	
201 3BR	140 m ²
202 2BR + D	109 m ²
203 2BR + D	116 m ²
204 1BR + D	67 m ²
205 2BR	89 m ²
206 2BR	85 m ²
207 1BR + D	56 m ²
208 1BR + D	56 m ²
209 1BR + D	58 m ²
210 2BR	69 m ²

Level 3	
301 3BR	140 m ²
302 2BR + D	109 m ²
303 2BR + D	116 m ²
304 1BR + D	67 m ²
305 2BR	89 m ²
306 2BR	87 m ²
307 1BR + D	57 m ²
308 1BR + D	57 m ²
309 1BR + D	59 m ²
310 2BR	70 m ²

Level 4	
401 3BR	140 m ²
402 2BR + D	109 m ²
403 2BR + D	116 m ²
404 1BR + D	67 m ²
405 2BR	89 m ²
406 2BR	87 m ²
407 1BR + D	57 m ²
408 1BR + D	57 m ²
409 1BR + D	59 m ²
410 2BR	70 m ²

Level 5	
501 3BR	140 m ²
502 2BR + D	109 m ²
503 2BR + D	116 m ²
504 1BR + D	67 m ²
505 2BR	89 m ²
506 2BR	87 m ²
507 1BR + D	57 m ²
508 1BR + D	57 m ²
509 1BR + D	59 m ²
510 2BR	70 m ²

Level 6	
601 2BR	105 m ²
602 2BR	159 m ²
603 2BR	125 m ²
604 2BR	147 m ²
605 1BR + D	65 m ²
606 1BR	53 m ²
607 1BR + D	93 m ²


Level 7	
701 1BR	89 m ²
702 2BR + D	179 m ²
703 2BR	134 m ²
704 2BR	69 m ²
705 1BR	56 m ²

GRADE POINTS

A.	6.56	AA.	6.02
B.	6.78	BB.	5.19
C.	6.6	CC.	5.87
D.	6.6	DD.	5.79
E.	6.54	EE.	5.77
F.	6.55	FF.	5.76
G.	6.59	GG.	5.78
H.	6.57	HH.	5.75
I.	6.74	IL.	5.73
J.	6.71	JL.	5.63
K.	6.75	KL.	5.66
L.	6.72	LL.	5.6
M.	6.69	MM.	5.53
N.	6.68	NN.	5.44
O.	6.4	OO.	5.48
P.	6.4	PP.	5.44
Q.	6.35	QQ.	5.43
R.	6.36	RR.	5.4
S.	6.28	SS.	5.48
T.	6.28	TT.	5.4
U.	6.16	UU.	5.7
V.	6.16	VV.	5.8
W.	6.05	WW.	6.24
X.	6.04	XX.	6.27
Y.	6.07		
Z.	6.08		

Perimeter = 175.3m

A-B	=	(6.56 + 6.78) / 2 x	34.4	=	229.45
B-C	=	(6.78 + 6.60) / 2 x	4.1	=	27.45
C-D	=	(6.60 + 6.60) / 2 x	0.7	=	4.62
D-E	=	(6.60 + 6.54) / 2 x	1.2	=	7.88
E-F	=	(6.54 + 6.55) / 2 x	2.6	=	17.02
F-G	=	(6.55 + 6.59) / 2 x	1.4	=	9.20
G-H	=	(6.59 + 6.57) / 2 x	0.6	=	3.95
H-I	=	(6.57 + 6.74) / 2 x	3.7	=	24.62
I-J	=	(6.74 + 6.71) / 2 x	1.8	=	12.12
J-K	=	(6.71 + 6.75) / 2 x	0.6	=	4.04
K-L	=	(6.75 + 6.72) / 2 x	4.0	=	26.94
L-M	=	(6.72 + 6.69) / 2 x	0.6	=	4.02
M-N	=	(6.69 + 6.68) / 2 x	1.8	=	12.03
N-O	=	(6.68 + 6.40) / 2 x	7.6	=	49.7
O-P	=	(6.40 + 6.40) / 2 x	0.3	=	1.92
P-Q	=	(6.40 + 6.35) / 2 x	1.6	=	10.20
Q-R	=	(6.35 + 6.36) / 2 x	1.1	=	7.00
R-S	=	(6.36 + 6.28) / 2 x	2.5	=	15.80
S-T	=	(6.28 + 6.28) / 2 x	0.5	=	3.14
T-U	=	(6.28 + 6.16) / 2 x	4.3	=	26.75
U-V	=	(6.16 + 6.16) / 2 x	0.5	=	3.08
V-W	=	(6.16 + 6.05) / 2 x	5.1	=	31.14
W-X	=	(6.05 + 6.04) / 2 x	5.6	=	33.85
X-Y	=	(6.04 + 6.07) / 2 x	1.0	=	6.06
Y-Z	=	(6.07 + 6.08) / 2 x	1.3	=	7.90
Z-AA	=	(6.08 + 6.02) / 2 x	4.6	=	27.83
AA-BB	=	(6.02 + 5.91) / 2 x	3.8	=	22.67
BB-CC	=	(5.91 + 5.87) / 2 x	1.2	=	7.07
CC-DD	=	(5.87 + 5.73) / 2 x	5.1	=	29.58
DD-EE	=	(5.73 + 5.77) / 2 x	1.2	=	6.90
EE-FF	=	(5.77 + 5.76) / 2 x	6.0	=	34.59
FF-GG	=	(5.76 + 5.78) / 2 x	0.8	=	4.62
GG-HH	=	(5.78 + 5.75) / 2 x	4.7	=	27.10
HH-II	=	(5.75 + 5.73) / 2 x	0.8	=	4.59
II-JJ	=	(5.73 + 5.63) / 2 x	4.3	=	24.42
JJ-KK	=	(5.63 + 5.66) / 2 x	0.8	=	4.52
KK-LL	=	(5.66 + 5.60) / 2 x	3.7	=	20.83
LL-MM	=	(5.60 + 5.53) / 2 x	1.4	=	7.80
MM-NN	=	(5.53 + 5.44) / 2 x	7.9	=	43.33
NN-OO	=	(5.44 + 5.48) / 2 x	1.4	=	7.64
OO-PP	=	(5.48 + 5.44) / 2 x	4.8	=	26.21
PP-QQ	=	(5.44 + 5.43) / 2 x	0.6	=	3.26
QQ-RR	=	(5.43 + 5.40) / 2 x	1.8	=	9.75
RR-SS	=	(5.40 + 5.48) / 2 x	2.7	=	14.69
SS-TT	=	(5.48 + 5.40) / 2 x	4.5	=	24.48
TT-UU	=	(5.40 + 5.70) / 2 x	5.2	=	28.86
UU-VV	=	(5.70 + 5.80) / 2 x	6.0	=	34.50
VV-WW	=	(5.80 + 6.24) / 2 x	7.4	=	44.55
WW-XX	=	(6.24 + 6.27) / 2 x	1.4	=	8.76
XX-AA	=	(6.27 + 6.56) / 2 x	4.3	=	27.58
Total: 1076.01 / 175.3 = 6.14m					

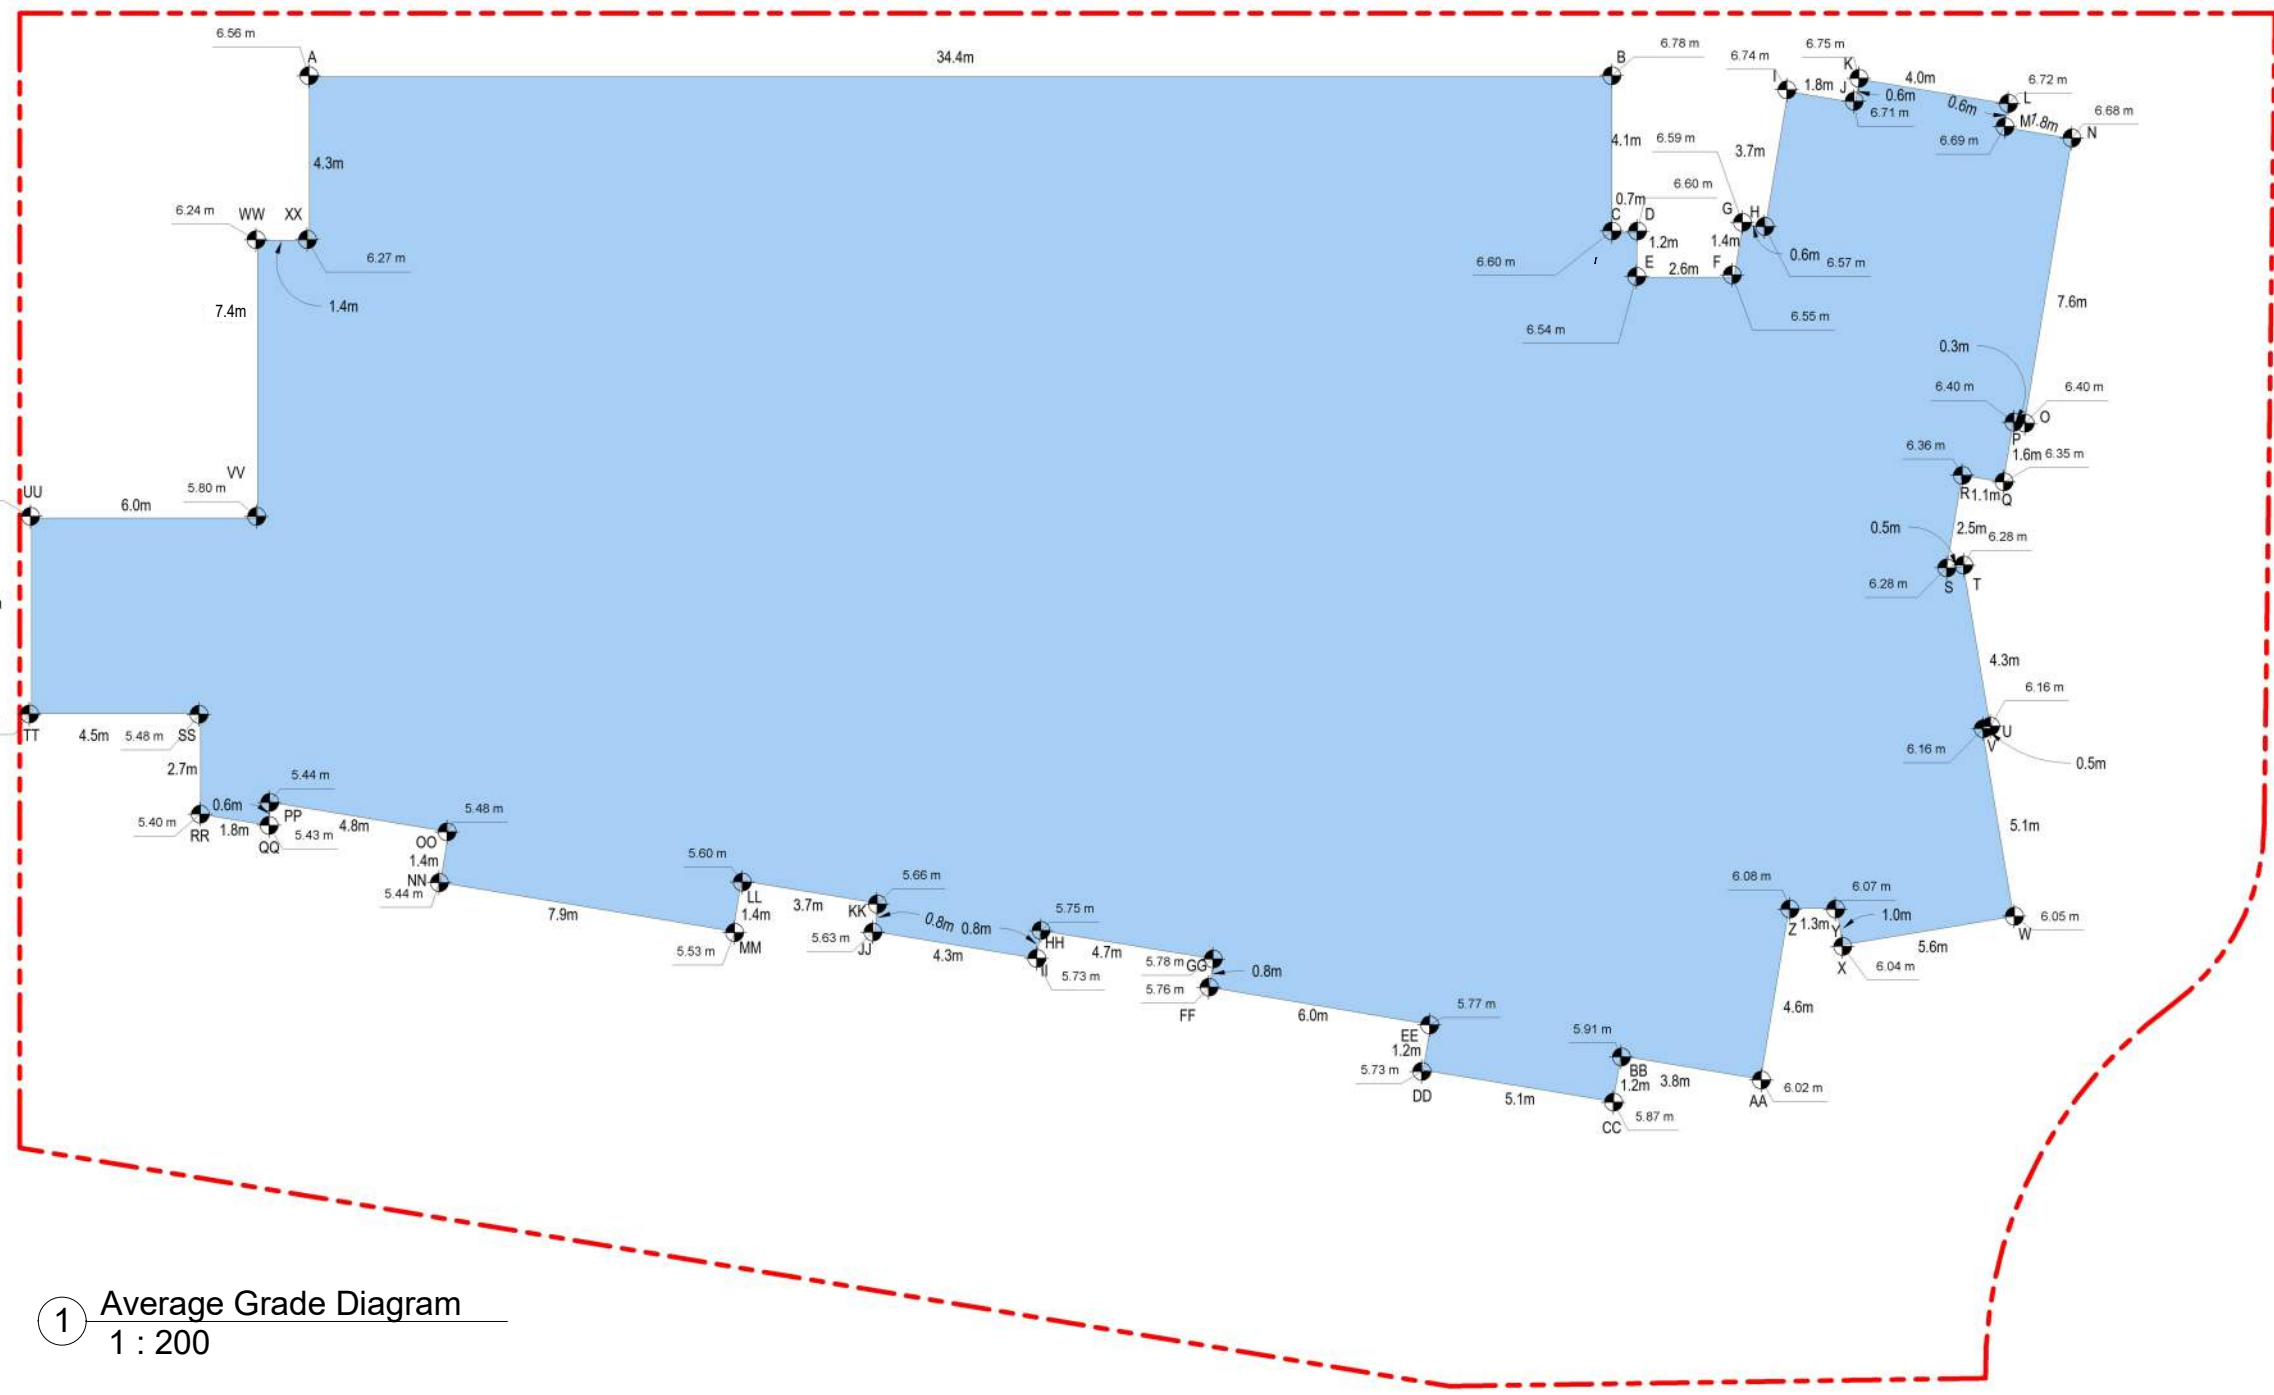

1 Average Grade Diagram
1 : 200

PARKING CALCULATION

45-70 m ² 25 UNITS	X 0.8	20 SPACES
70+ m ² 35 UNITS	X 1.2	42 SPACES
TOTAL		62 SPACES
VISITOR SPACES (PER TOA)		1 SPACE

BICYCLE PARKING CALCULATION

45 m ² + 60 UNITS	X 1.25	75 SPACES
---------------------------------	--------	-----------



VANCOUVER

#300-839 Cambie Street
Vancouver BC V6B 2P4
T: 604.683.4131
F: 604.683.9313

VICTORIA

#200-510 Yates Street
Victoria BC V8W 1K8
T: 250.480.7811

www.merrickarch.com

Key Plan

Revision No.	Description	Date
--------------	-------------	------

Issue	Issue Date
-------	------------

CALUC Review	12/10/2022
Development Permit / Rezoning	01/06/2023
DP / RZ Resubmission - R1	06/30/2025
DP / RZ Resubmission - R2	07/13/2026

Consultant

Project

475 Kingston
475 Kingston Street

Alpha Project Developments Ltd.

Sheet Title

Project Data

Drawn By	Checked
JP	SM
Project Number	Scale
202165	AS NOTED
Revision	Sheet Number

A-001

VANCOUVER
#300-839 Cambie Street
Vancouver BC V6B 2P4
T: 604.683.4131
F: 604.683.9313

VICTORIA
#200-510 Yates Street
Victoria BC V8W 1K8
T: 250.480.7811

www.merrickarch.com

Key Plan

Revision No.	Description	Date
--------------	-------------	------

Issue	Issue Date
CALUC Review	12/10/2022
Development Permit / Rezoning	01/06/2023
DP / RZ Resubmission - R1	06/30/2025
DP / RZ Resubmission - R2	07/13/2026

Consultant

Project

475 Kingston
475 Kingston Street

Alpha Project Developments Ltd.

Sheet Title

Site Survey

Drawn By	Checked
JP	SM
Project Number	Scale
202165	AS NOTED
Revision	Sheet Number

A-002


BC LAND SURVEYORS SITE PLAN OF:

Civic: 475 Kingston Street

Legal Lot 1 of Lot 1892, 1893, 1894 and 1895,
Victoria City, Plan EPP38870

Parcel Identifier: 029-274-443 in the City of Victoria

Scale - 1 : 3 0 0 Distances are in metres.

 

The intended plot size is 609.60mm x 457.20mm (Arch C size).

File : 12,839 - 8

POWELL & ASSOCIATES
B C Land Surveyors
250-2950 Douglas Street
Victoria, BC V8T 4N4
phone (250) 382-8855

July 30, 2018

LEGEND

Elevations are to geodetic datum.


- ### - denotes - existing elevation
- CB - denotes - catch basin
- RH - denotes - fire hydrant
- MH - denotes - manhole (unmarked)
- MHD - denotes - manhole drain
- MW - denotes - monitoring well
- UP - denotes - utility pole
- UPL - denotes - utility pole with light


Tree diameters are in centimetres.

Lot Area = 1974.5 m2


The following non-financial charges are shown on the current title and may affect the property.

- CA3641379 - Covenant
- CA5414957 - Easement
- CA5414958 - Covenant
- CA5414966 - Easement
- CA5414967 - Covenant
- CA5414975 - Covenant
- CA5414976 - Covenant

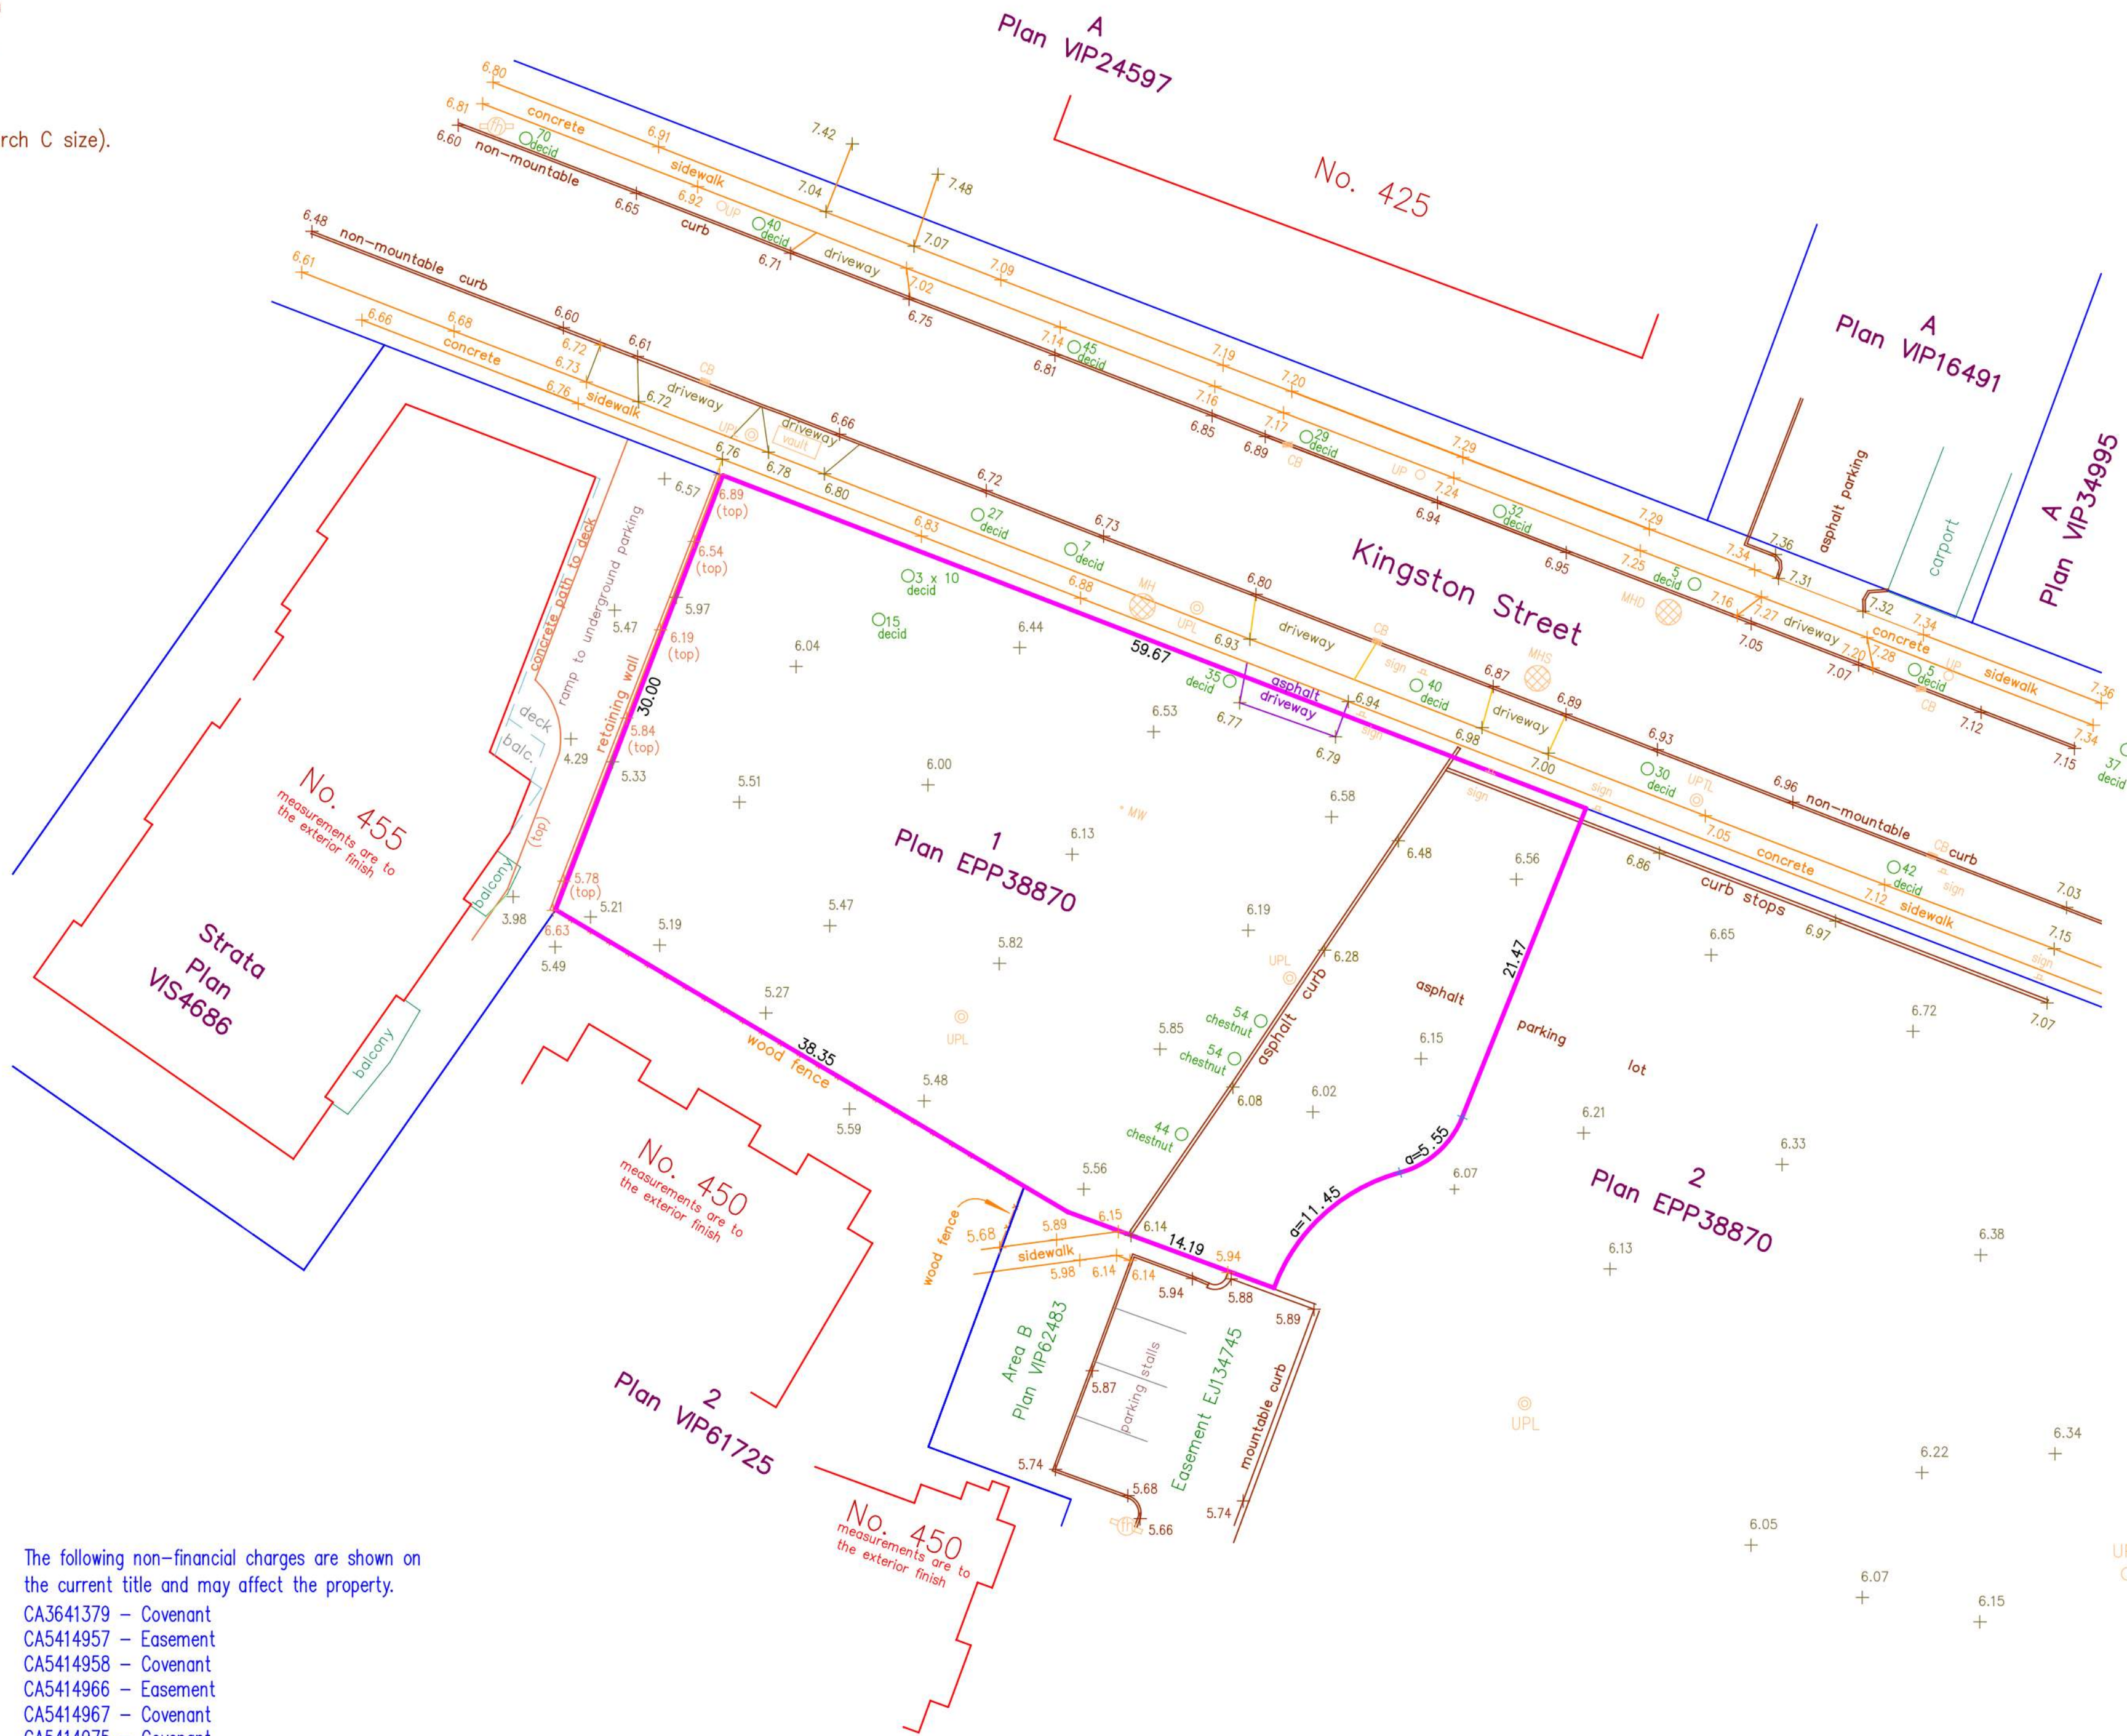

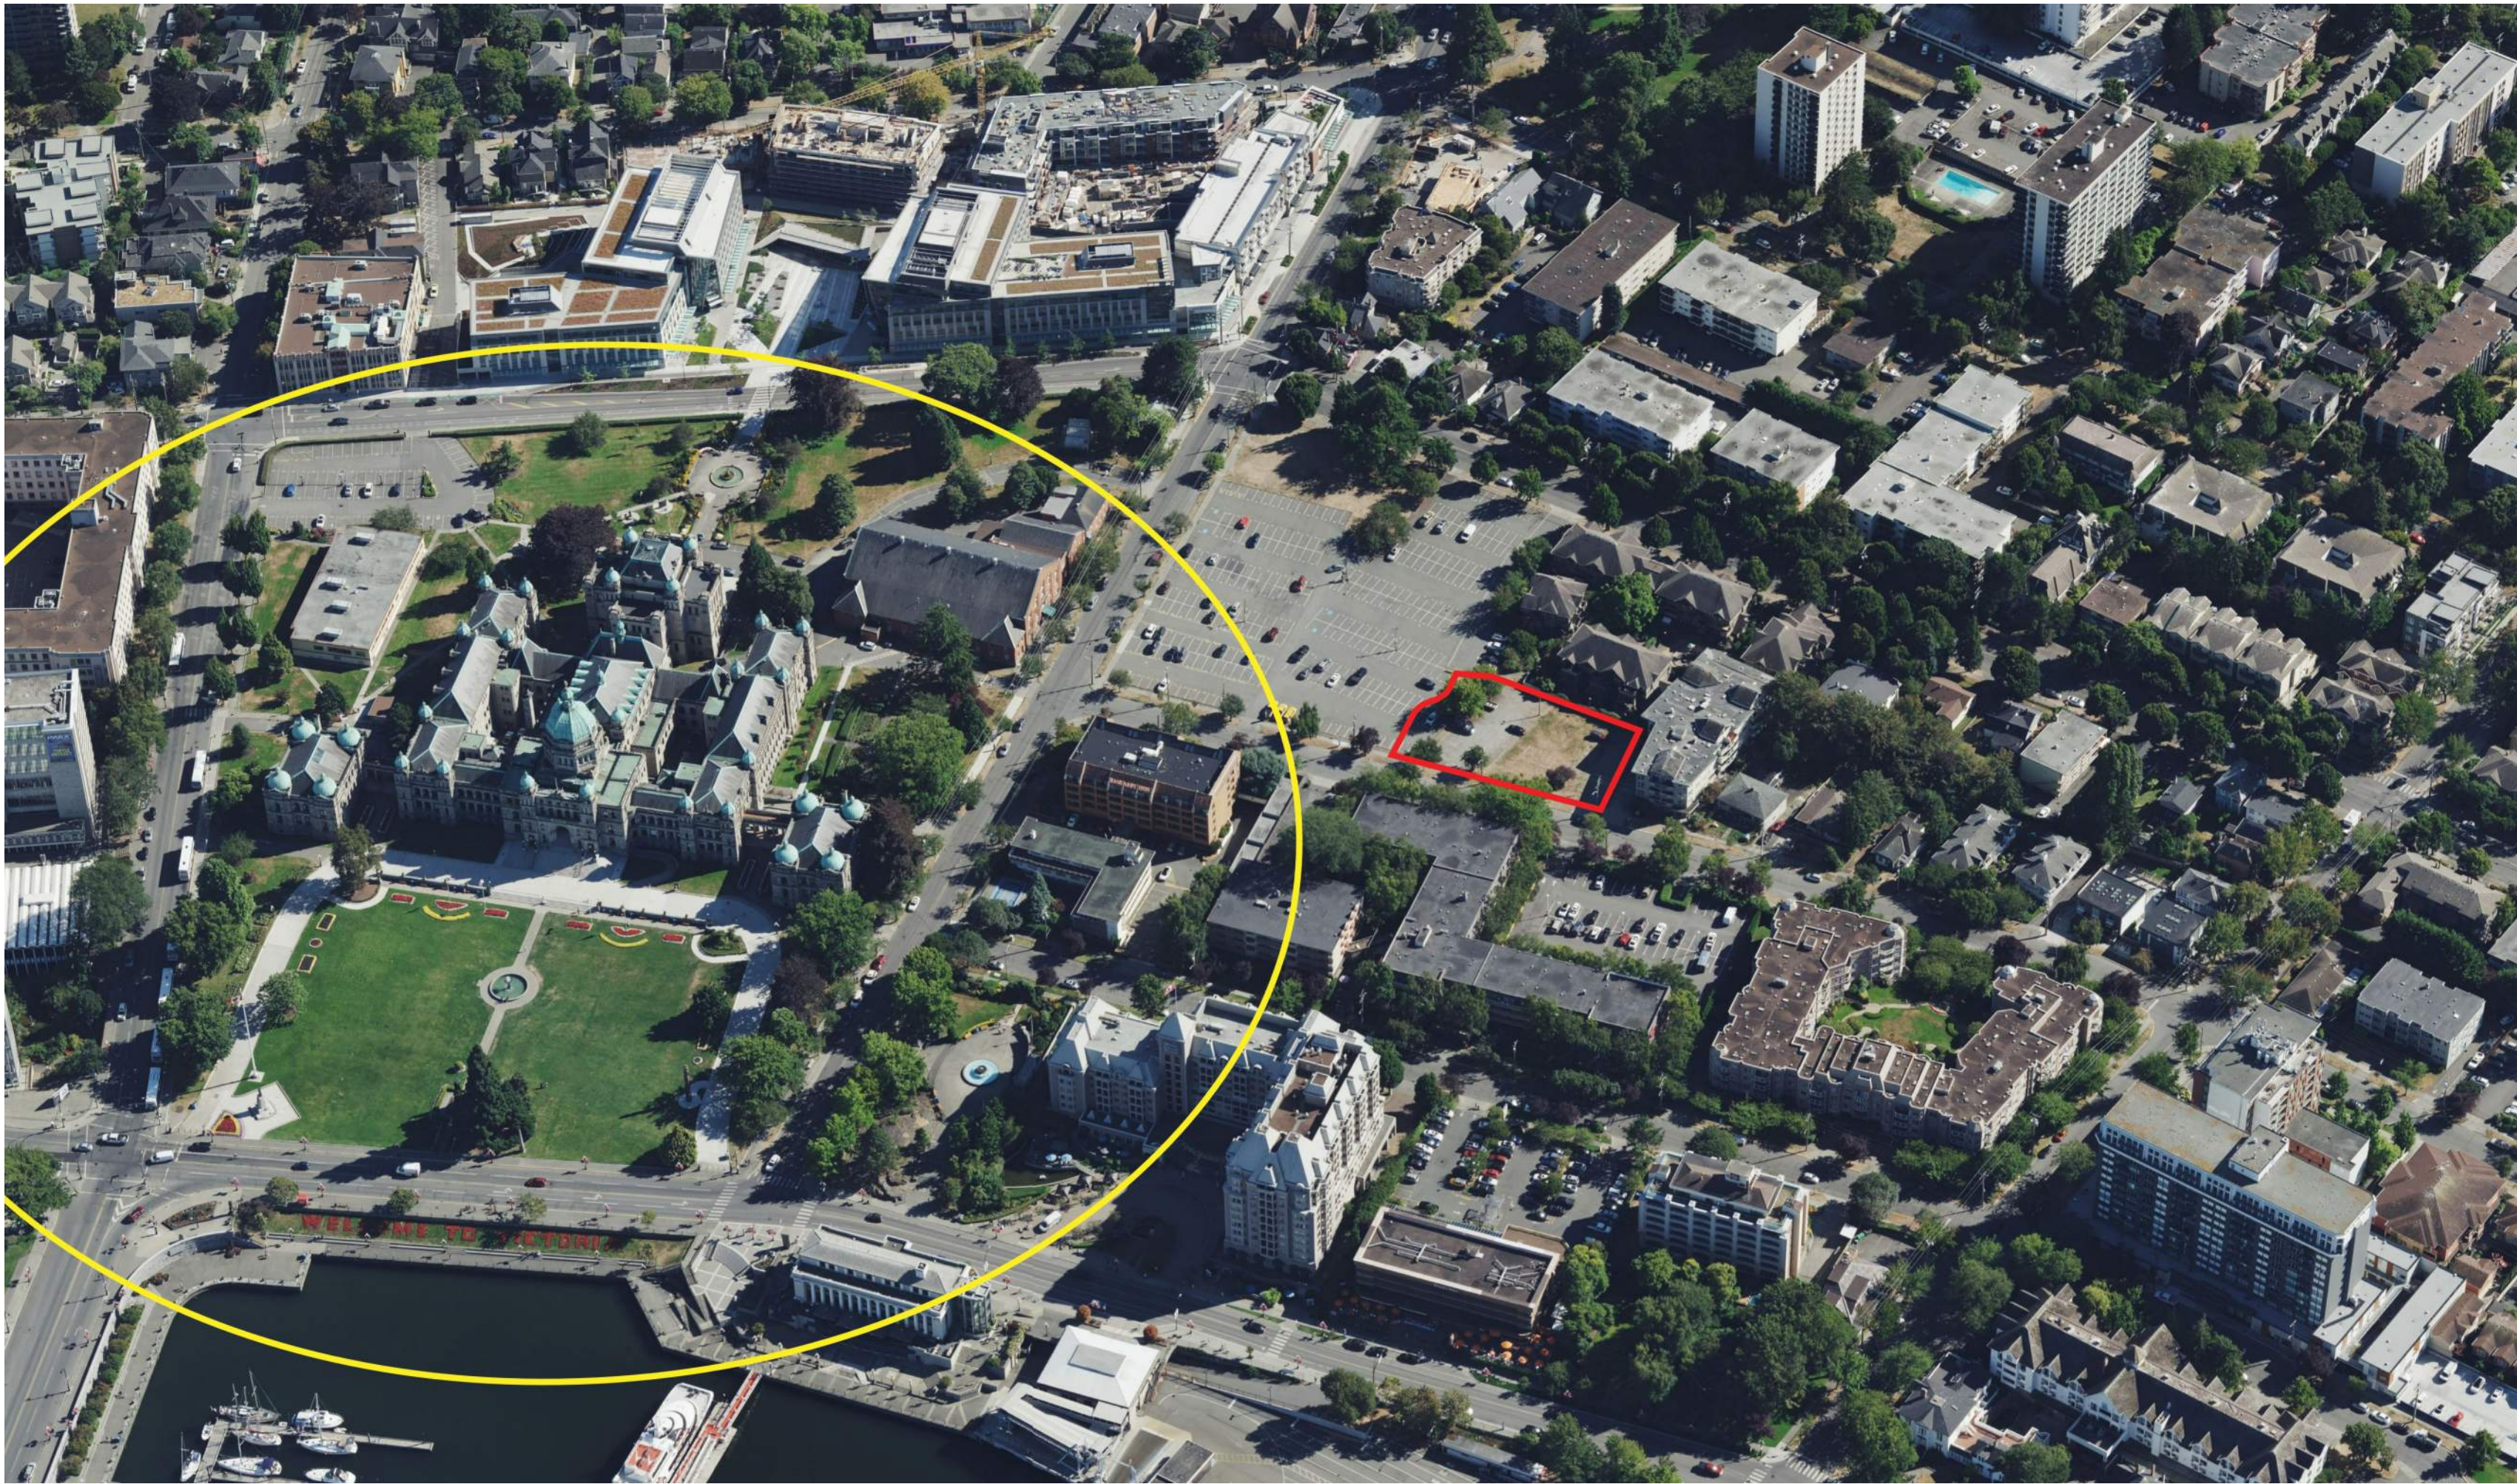

BIRDSEYE VIEW LOOKING SOUTHEAST: EXISTING SITE LOCATED BEYOND THE 180M LEGISLATIVE DOME RADIUS

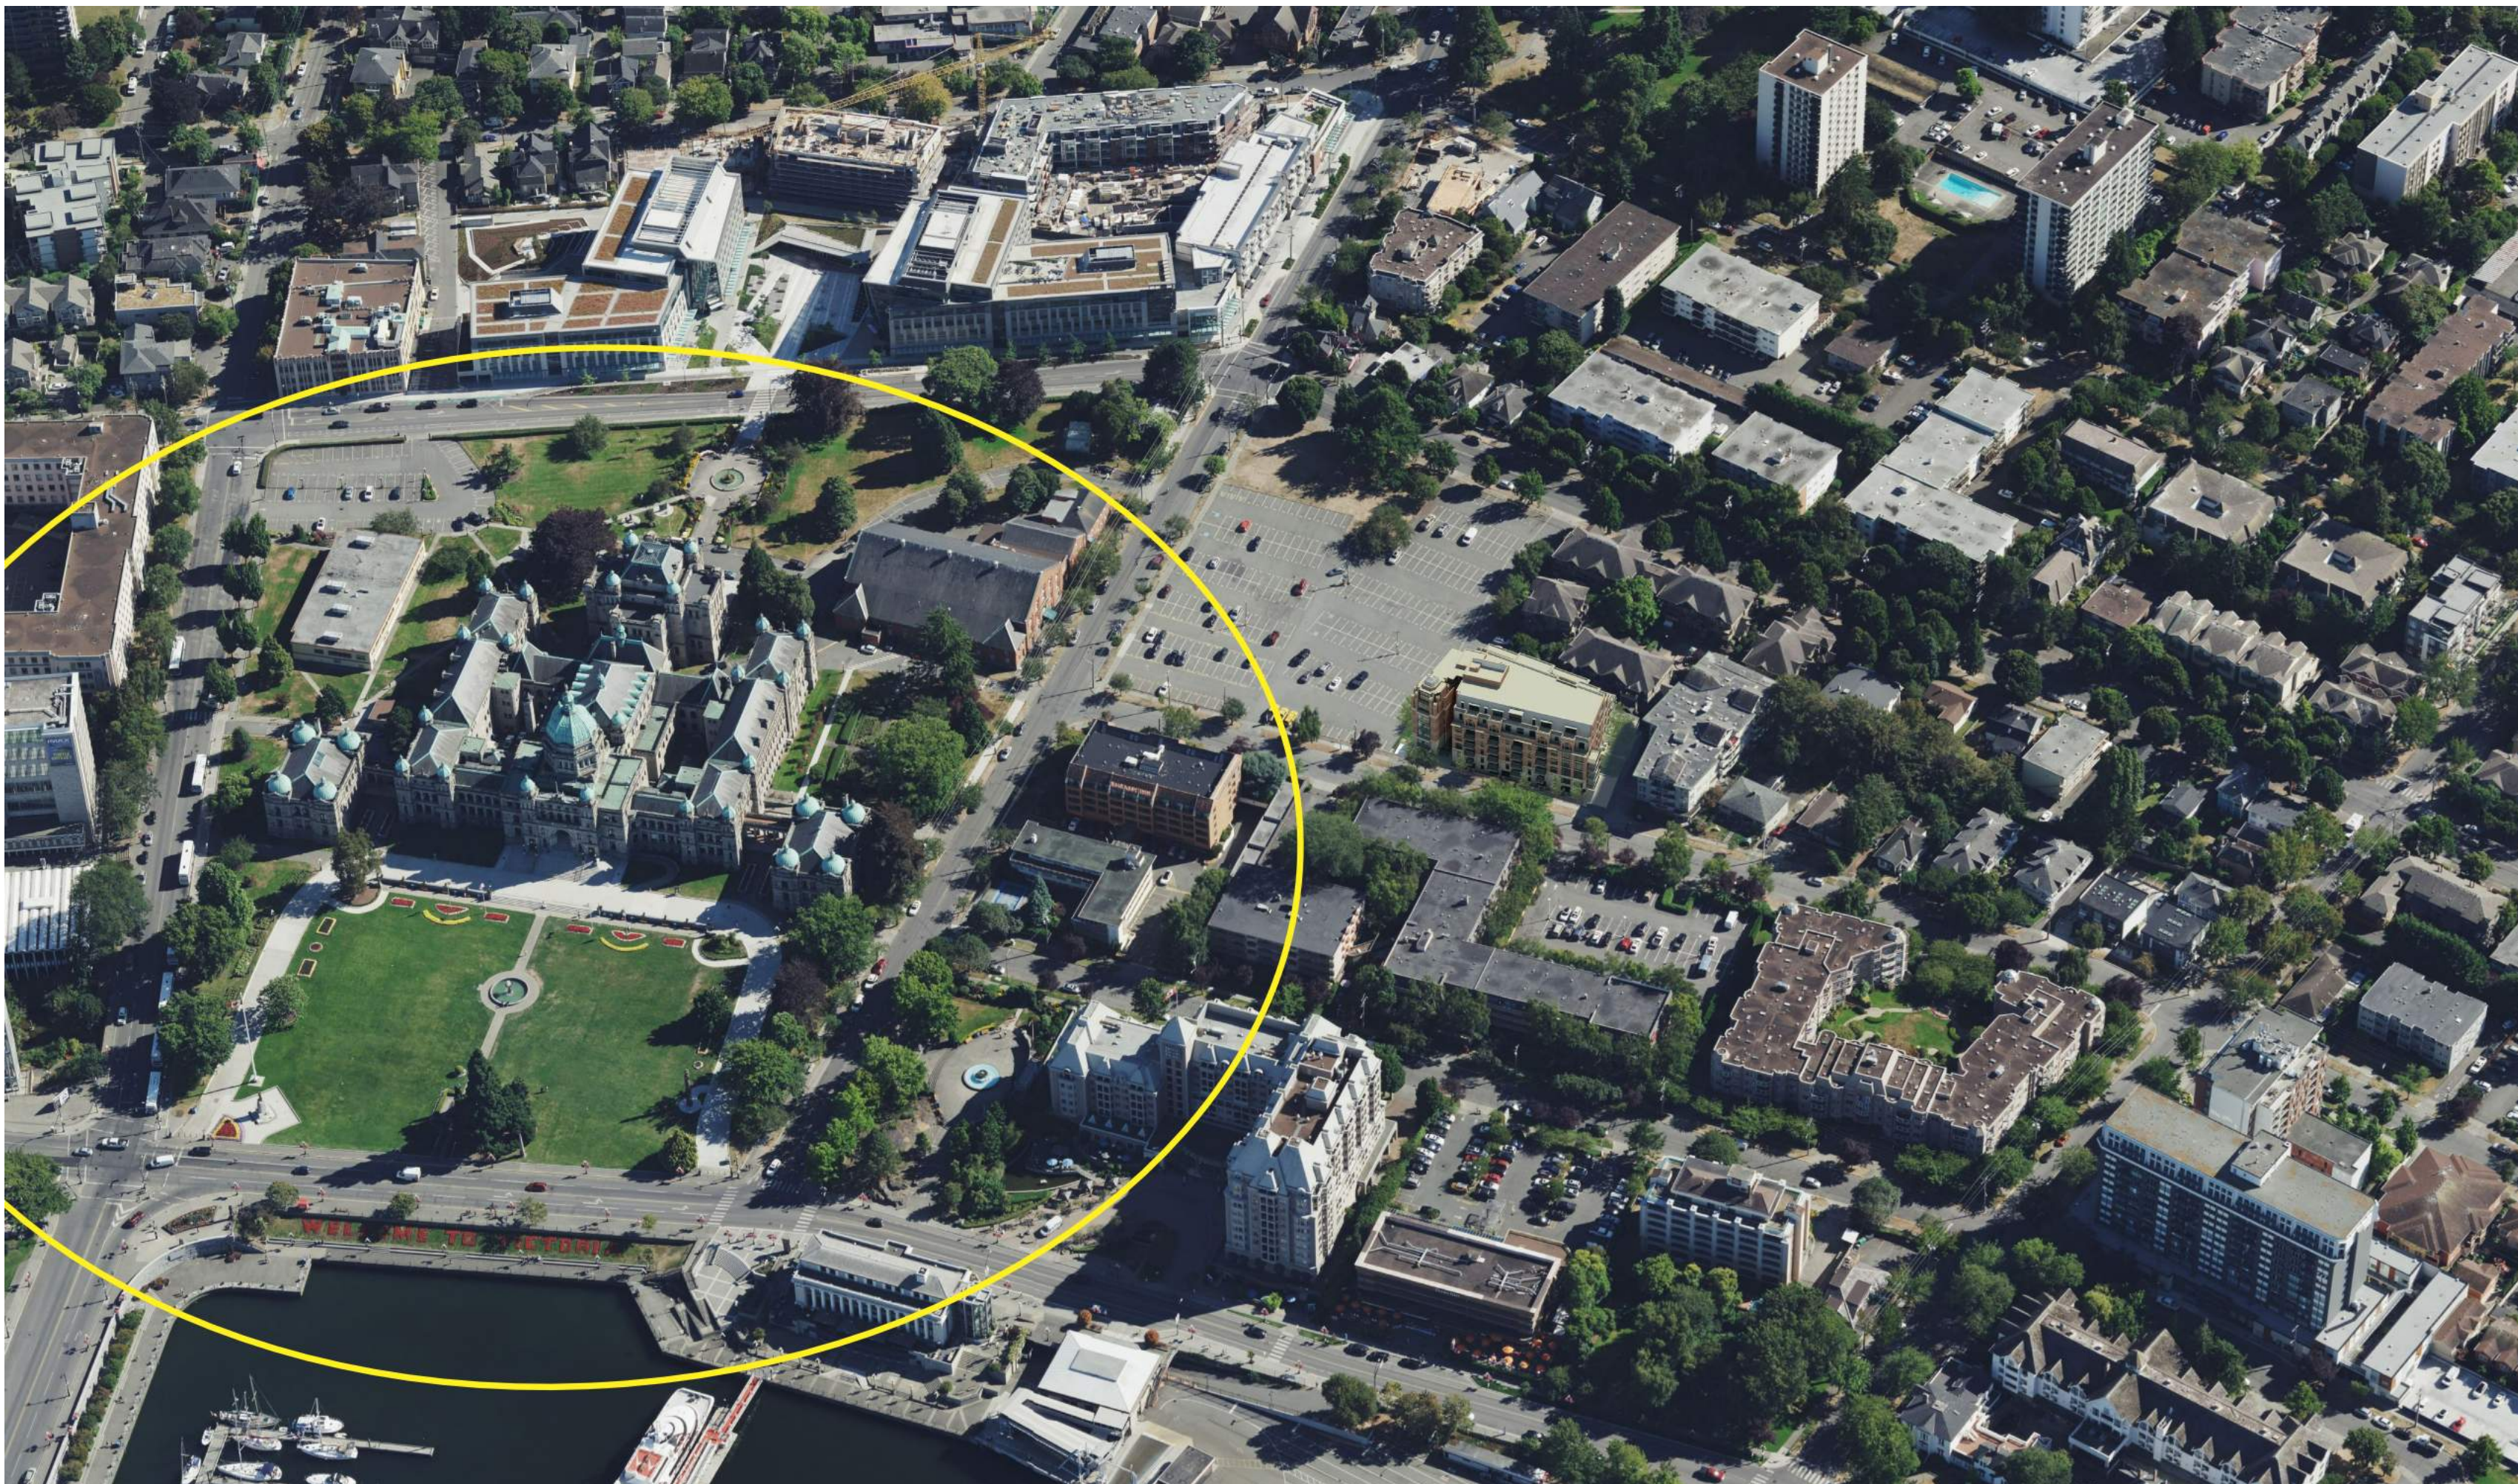

BIRDSEYE VIEW LOOKING SOUTHEAST AT PROPOSED PROJECT WITHIN NEIGHBOURHOOD CONTEXT



BIRDSEYE VIEW LOOKING SOUTHEAST AT PROPOSED PROJECT WITHIN IMMEDIATE CONTEXT

VANCOUVER
#300-839 Cambie Street
Vancouver BC V6B 2P4
T: 604.683.4131
F: 604.683.9313

VICTORIA
#200-510 Yates Street
Victoria BC V8W 1K8
T: 250.480.7811

www.merrickarch.com

Key Plan

Revision No.	Description	Date
--------------	-------------	------

Issue	Issue Date
CALUC Review	12/10/2022
Development Permit / Rezoning	01/06/2023
DP / RZ Resubmission - R1	06/30/2025
DP / RZ Resubmission - R2	07/13/2026

Consultant

Project

475 Kingston
475 Kingston Street

Alpha Project Developments Ltd.

Sheet Title

Aerial Views


Drawn By	Checked
JP	SM
Project Number	Scale
202165	AS NOTED
Revision	Sheet Number



BIRDSEYE VIEW LOOKING NORTHWEST AT EXISTING SITE



BIRDSEYE VIEW LOOKING NORTHWEST AT PROPOSED PROJECT WITHIN NEIGHBOURHOOD CONTEXT

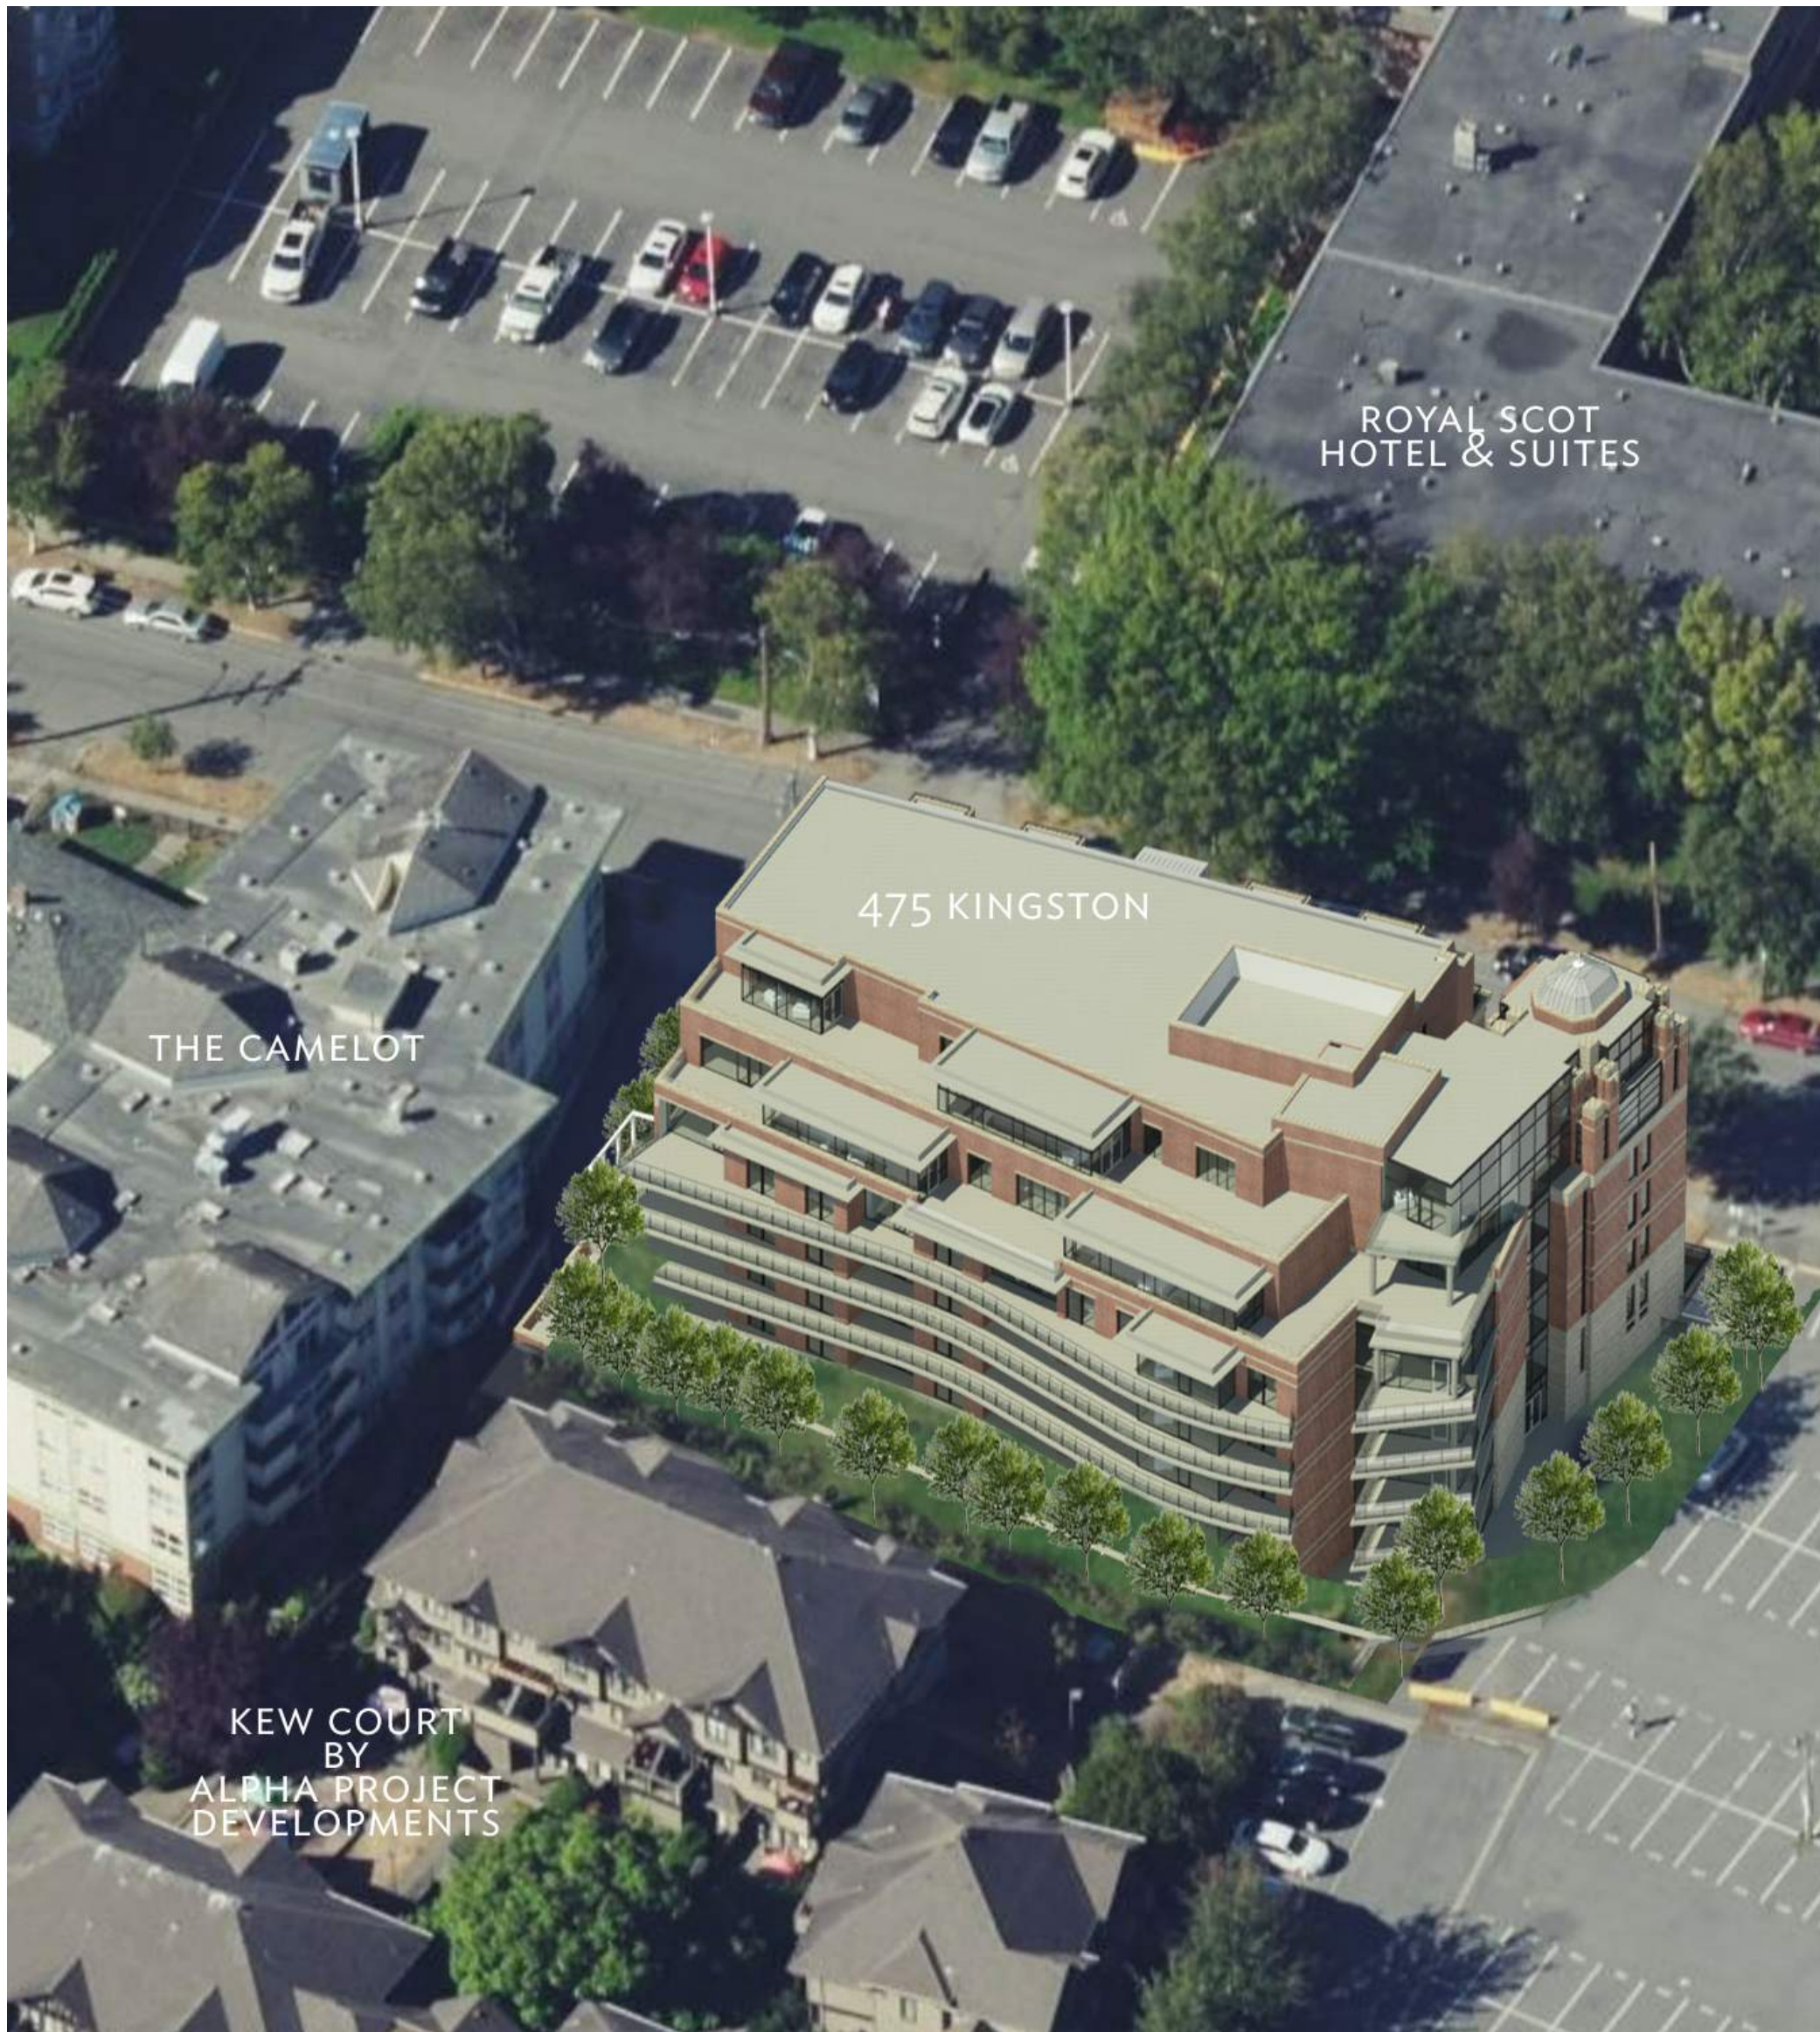

BIRDSEYE VIEW LOOKING NORTHWEST AT PROPOSED PROJECT WITHIN IMMEDIATE CONTEXT

VANCOUVER
#300-839 Cambie Street
Vancouver BC V6B 2P4
T: 604.683.4131
F: 604.683.9313

VICTORIA
#200-510 Yates Street
Victoria BC V8W 1K8
T: 250.480.7811

www.merrickarch.com

Key Plan

Revision No.	Description	Date
--------------	-------------	------

Issue	Issue Date
CALUC Review	12/10/2022
Development Permit / Rezoning	01/06/2023
DP / RZ Resubmission - R1	06/30/2025
DP / RZ Resubmission - R2	07/13/2026

Consultant

Project

475 Kingston
475 Kingston Street

Alpha Project Developments Ltd.

Sheet Title

Aerial Views

Drawn By	Checked
JP	SM
Project Number	Scale
202165	AS NOTED
Revision	Sheet Number

A-005



EXISTING VIEW LOOKING WEST DOWN KINGSTON STREET



PROPOSED VIEW LOOKING WEST DOWN KINGSTON STREET

VANCOUVER
#300-839 Cambie Street
Vancouver BC V6B 2P4
T: 604.683.4131
F: 604.683.9313

VICTORIA
#200-510 Yates Street
Victoria BC V8W 1K8
T: 250.480.7811

www.merrickarch.com

Key Plan

Revision No.	Description	Date
--------------	-------------	------

Issue	Issue Date
CALUC Review	12/10/2022
Development Permit / Rezoning	01/06/2023
DP / RZ Resubmission - R1	06/30/2025
DP / RZ Resubmission - R2	07/13/2026

Consultant

Project
475 Kingston
475 Kingston Street

Alpha Project Developments Ltd.

Sheet Title
Perspective Renderings

Drawn By	Checked
JP	SM
Project Number	Scale
202165	AS NOTED
Revision	Sheet Number



EXISTING VIEW LOOKING EAST DOWN KINGSTON STREET



PROPOSED VIEW LOOKING EAST DOWN KINGSTON STREET

VANCOUVER
#300-839 Cambie Street
Vancouver BC V6B 2P4
T: 604.683.4131
F: 604.683.9313

VICTORIA
#200-510 Yates Street
Victoria BC V8W 1K8
T: 250.480.7811

www.merrickarch.com

Key Plan

Revision No.	Description	Date
--------------	-------------	------

Issue	Issue Date
CALUC Review	12/10/2022
Development Permit / Rezoning	01/06/2023
DP / RZ Resubmission - R1	06/30/2025
DP / RZ Resubmission - R2	07/13/2026

Consultant

Project

475 Kingston
475 Kingston Street

Alpha Project Developments Ltd.

Sheet Title

Perspective Renderings

Drawn By	Checked
JP	SM
Project Number	Scale
202165	AS NOTED
Revision	Sheet Number

A-007

VANCOUVER
#300-839 Cambie Street
Vancouver BC V6B 2P4
T: 604.683.4131
F: 604.683.9313

VICTORIA
#200-510 Yates Street
Victoria BC V8W 1K8
T: 250.480.7811

www.merrickarch.com

Key Plan

Revision No.	Description	Date
--------------	-------------	------

Issue	Issue Date
CALUC Review	12/10/2022
Development Permit / Rezoning	01/06/2023
DP / RZ Resubmission - R1	06/30/2025
DP / RZ Resubmission - R2	07/13/2026

Consultant

Project

475 Kingston
475 Kingston Street

Alpha Project Developments Ltd.

Sheet Title

Shadow Studies - Equinox

Drawn By	Checked
JP	SM
Project Number	Scale
202165	AS NOTED
Revision	Sheet Number

A-008




① Shadow - Equinox - 10 AM
1 : 1000




② Shadow - Equinox - 12 PM
1 : 1000



③ Shadow - Equinox - 2 PM
1 : 1000

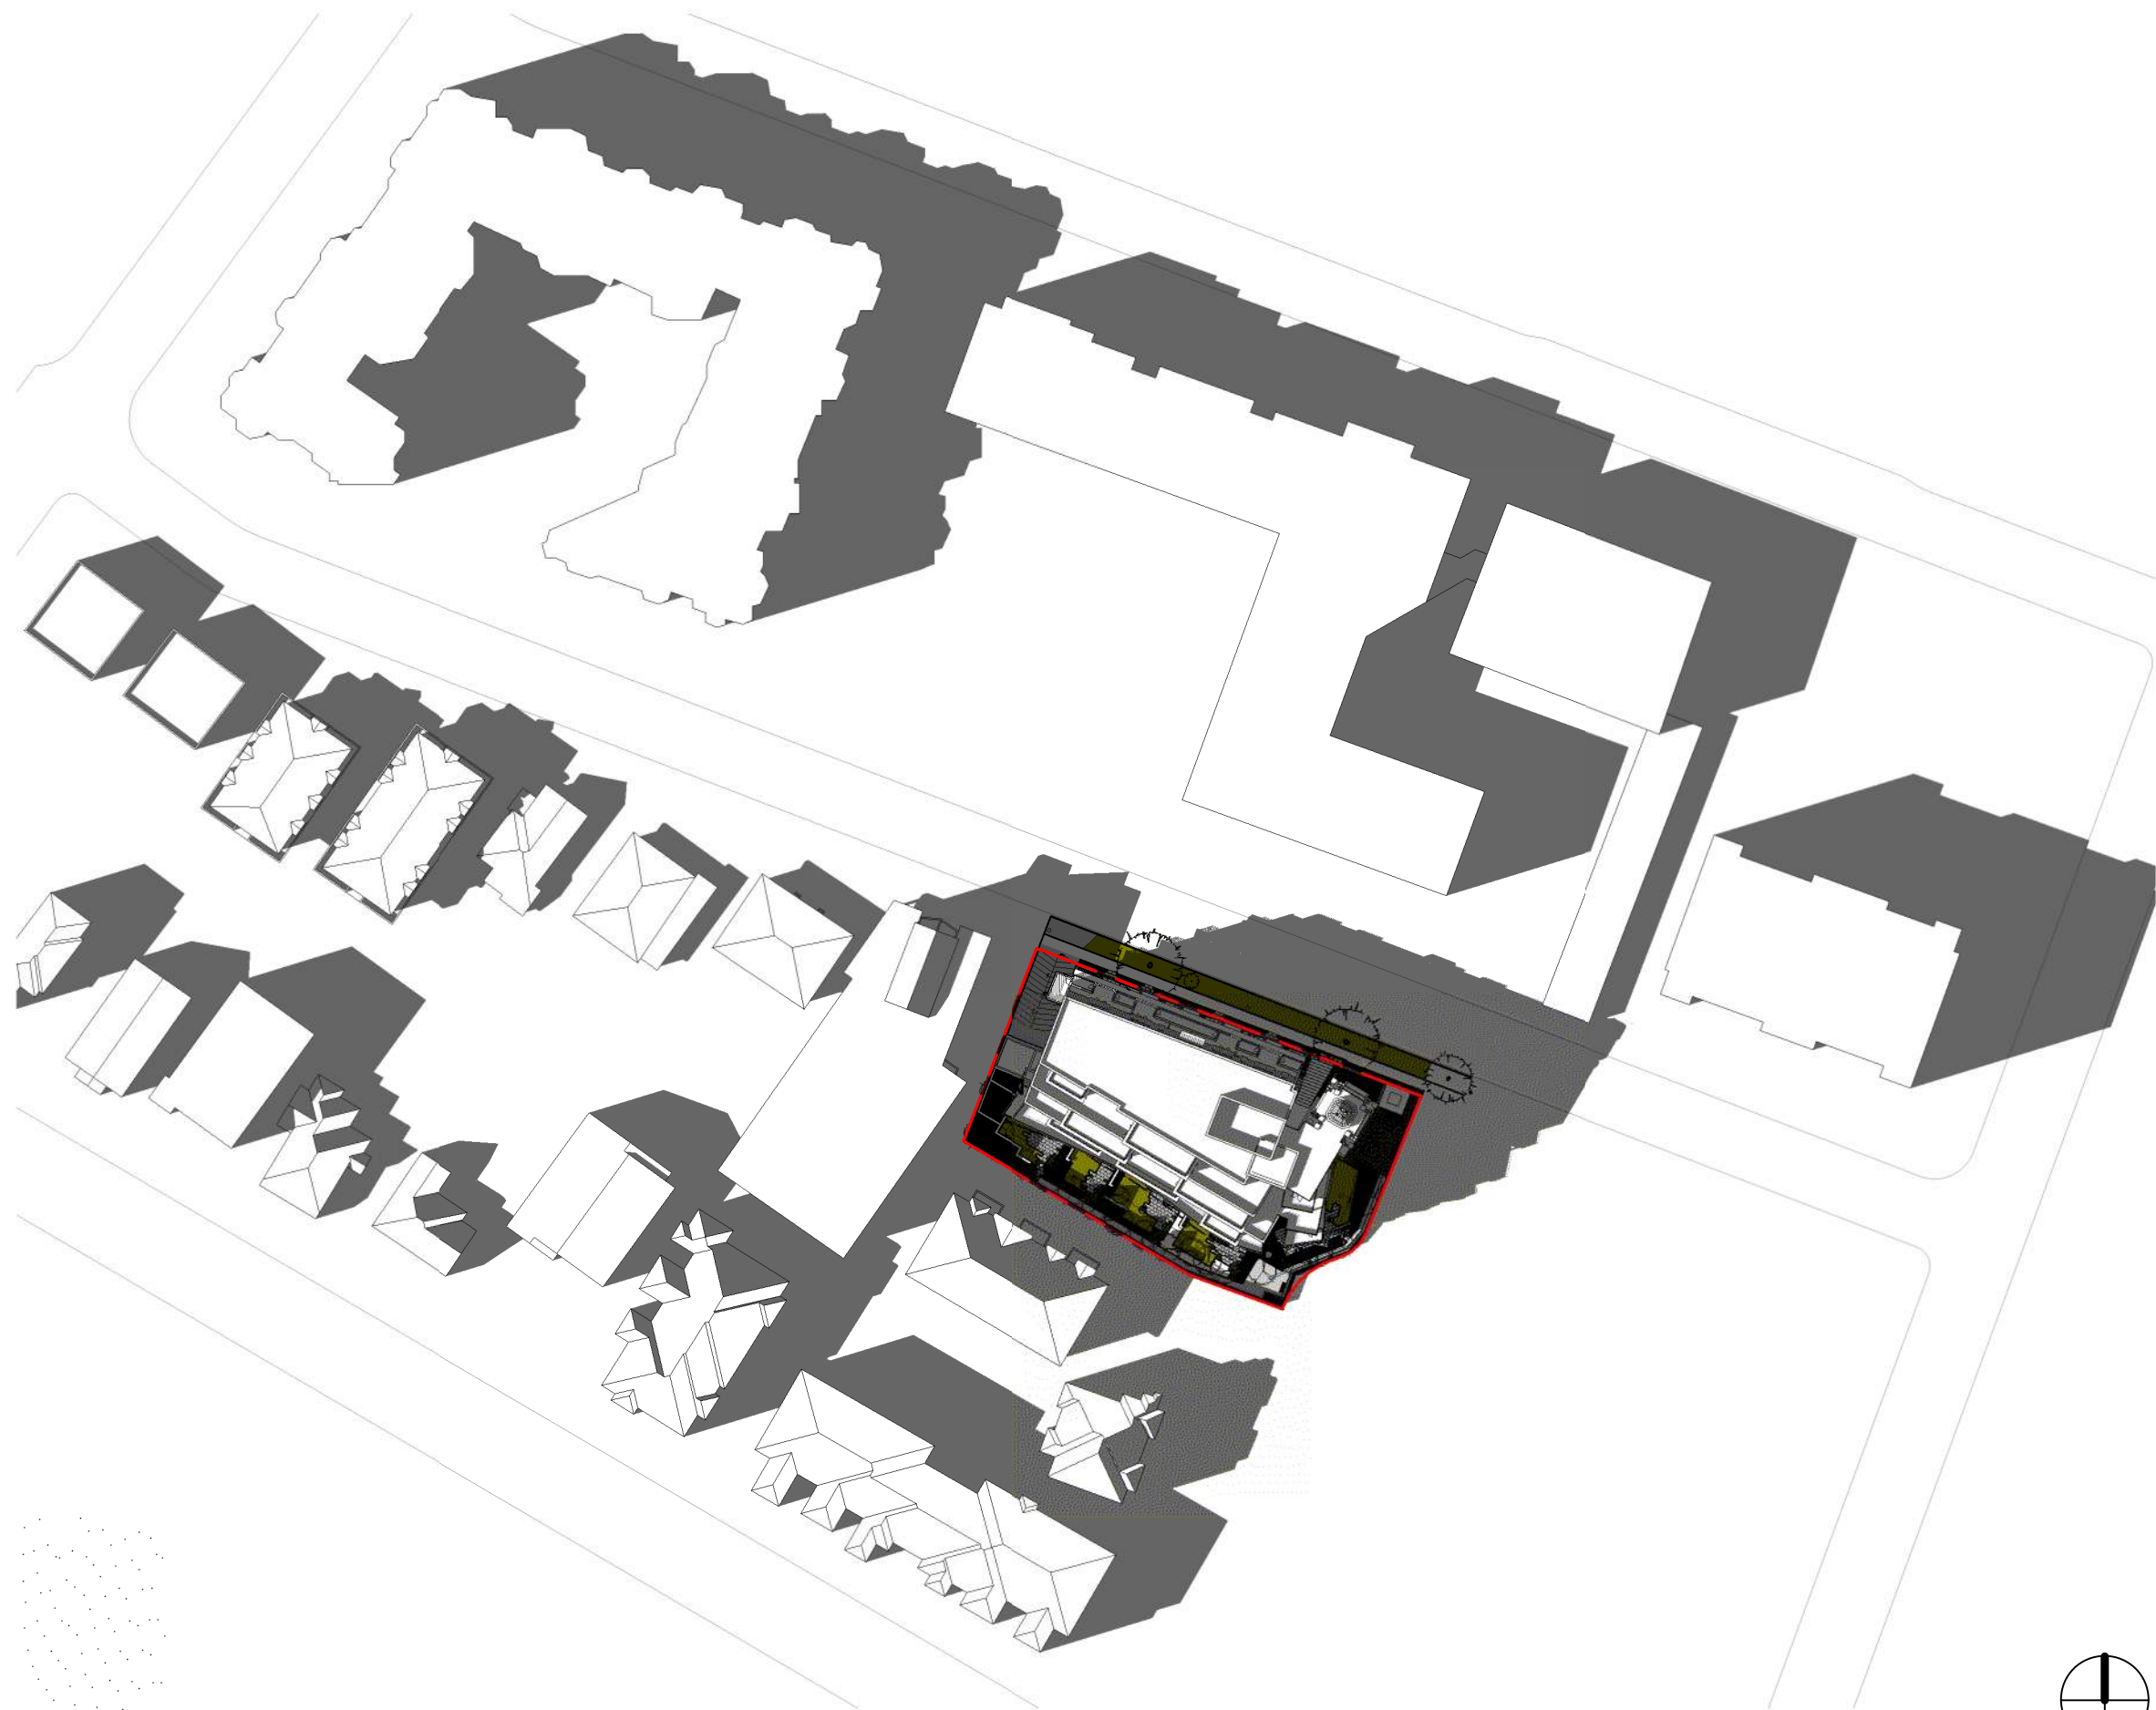

④ Shadow - Equinox - 4 PM
1 : 1000

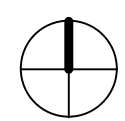

VANCOUVER
#300-839 Cambie Street
Vancouver BC V6B 2P4
T: 604.683.4131
F: 604.683.9313

VICTORIA
#200-510 Yates Street
Victoria BC V8W 1K8
T: 250.480.7811

www.merrickarch.com

Key Plan

Revision No.	Description	Date
--------------	-------------	------

Issue	Issue Date
CALUC Review	12/10/2022
Development Permit / Rezoning	01/06/2023
DP / RZ Resubmission - R1	06/30/2025
DP / RZ Resubmission - R2	07/13/2026

Consultant

Project
475 Kingston
475 Kingston Street

Alpha Project Developments Ltd.

Sheet Title
Shadow Studies - Summer

Drawn By	Checked
JP	SM
Project Number	Scale
202165	AS NOTED
Revision	Sheet Number

A-009




① Shadow - Summer - 10 AM
1 : 1000




② Shadow - Summer - 12 PM
1 : 1000



③ Shadow - Summer - 2 PM
1 : 1000

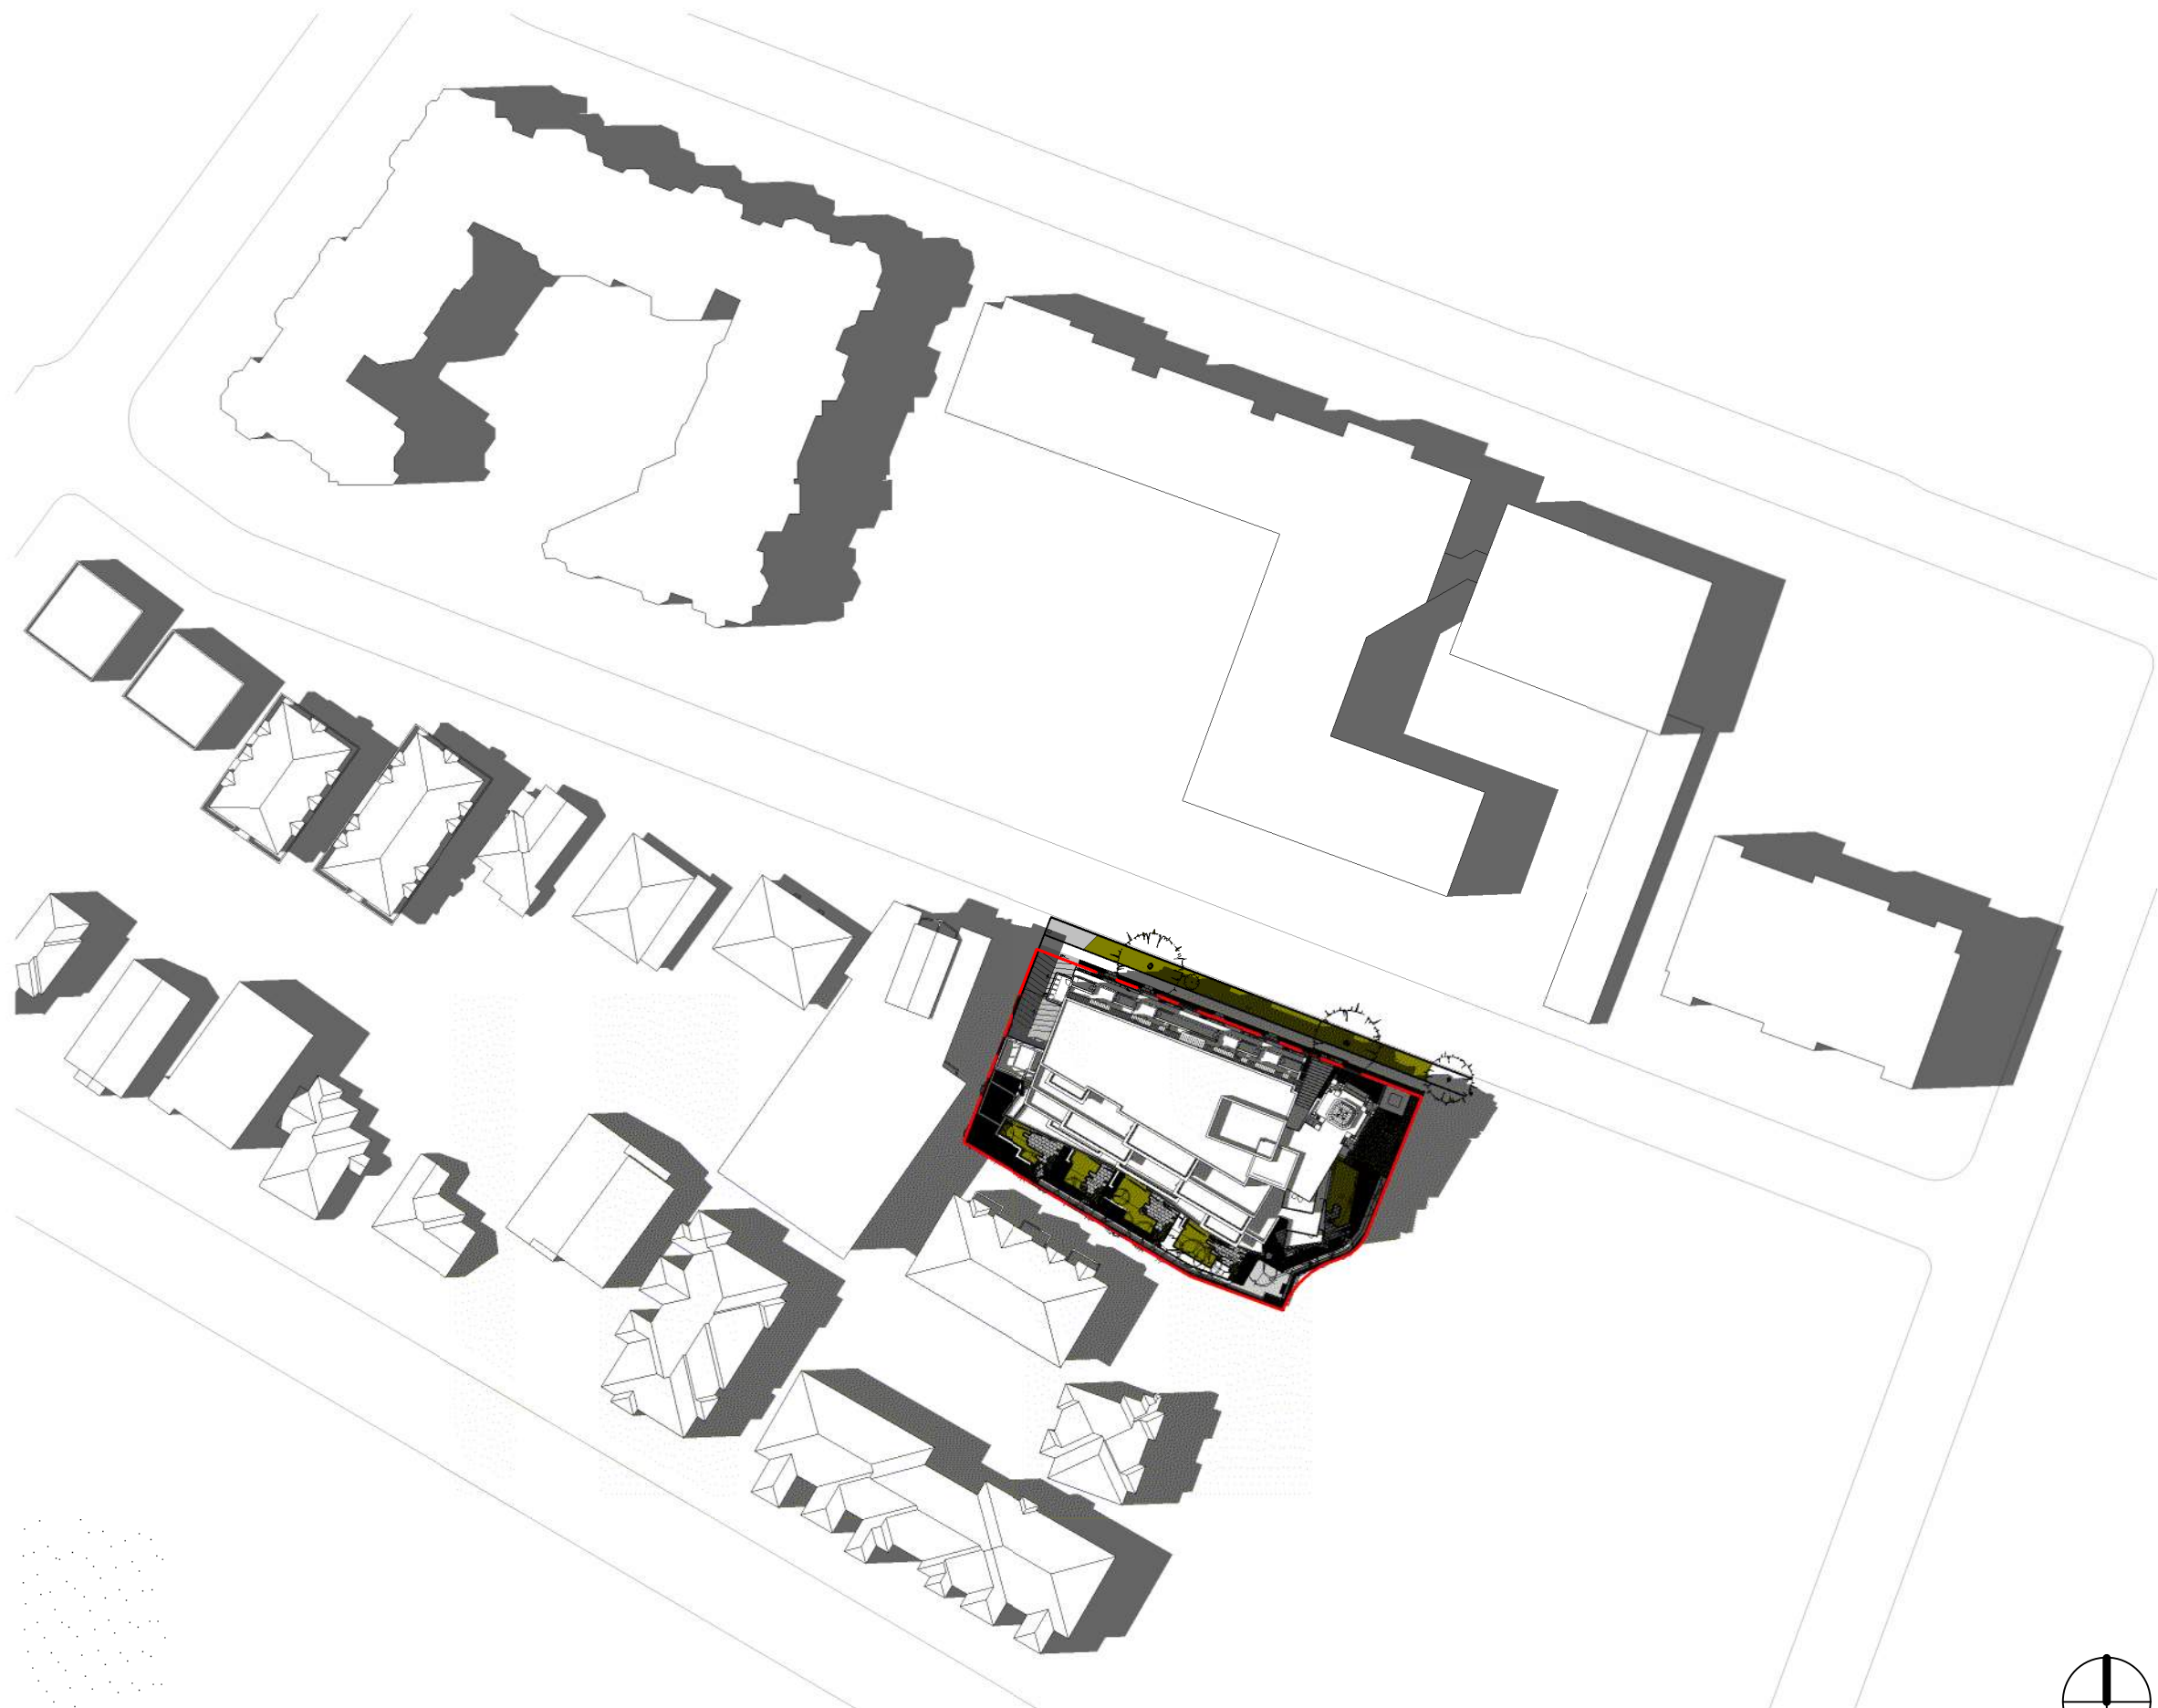

④ Shadow - Summer - 4 PM
1 : 1000

 

VANCOUVER
#300-839 Cambie Street
Vancouver BC V6B 2P4
T: 604.683.4131
F: 604.683.9313

VICTORIA
#200-510 Yates Street
Victoria BC V8W 1K8
T: 250.480.7811

www.merrickarch.com

Key Plan

Revision No.	Description	Date
--------------	-------------	------

Issue	Issue Date
CALUC Review	12/10/2022
Development Permit / Rezoning	01/06/2023
DP / RZ Resubmission - R1	06/30/2025
DP / RZ Resubmission - R2	07/13/2026

Consultant

Project

475 Kingston
475 Kingston Street


Alpha Project Developments Ltd.

Sheet Title

Shadow Studies - Winter

Drawn By	Checked
Author	Checker
Project Number	Scale
202165	AS NOTED
Revision	Sheet Number

A-010

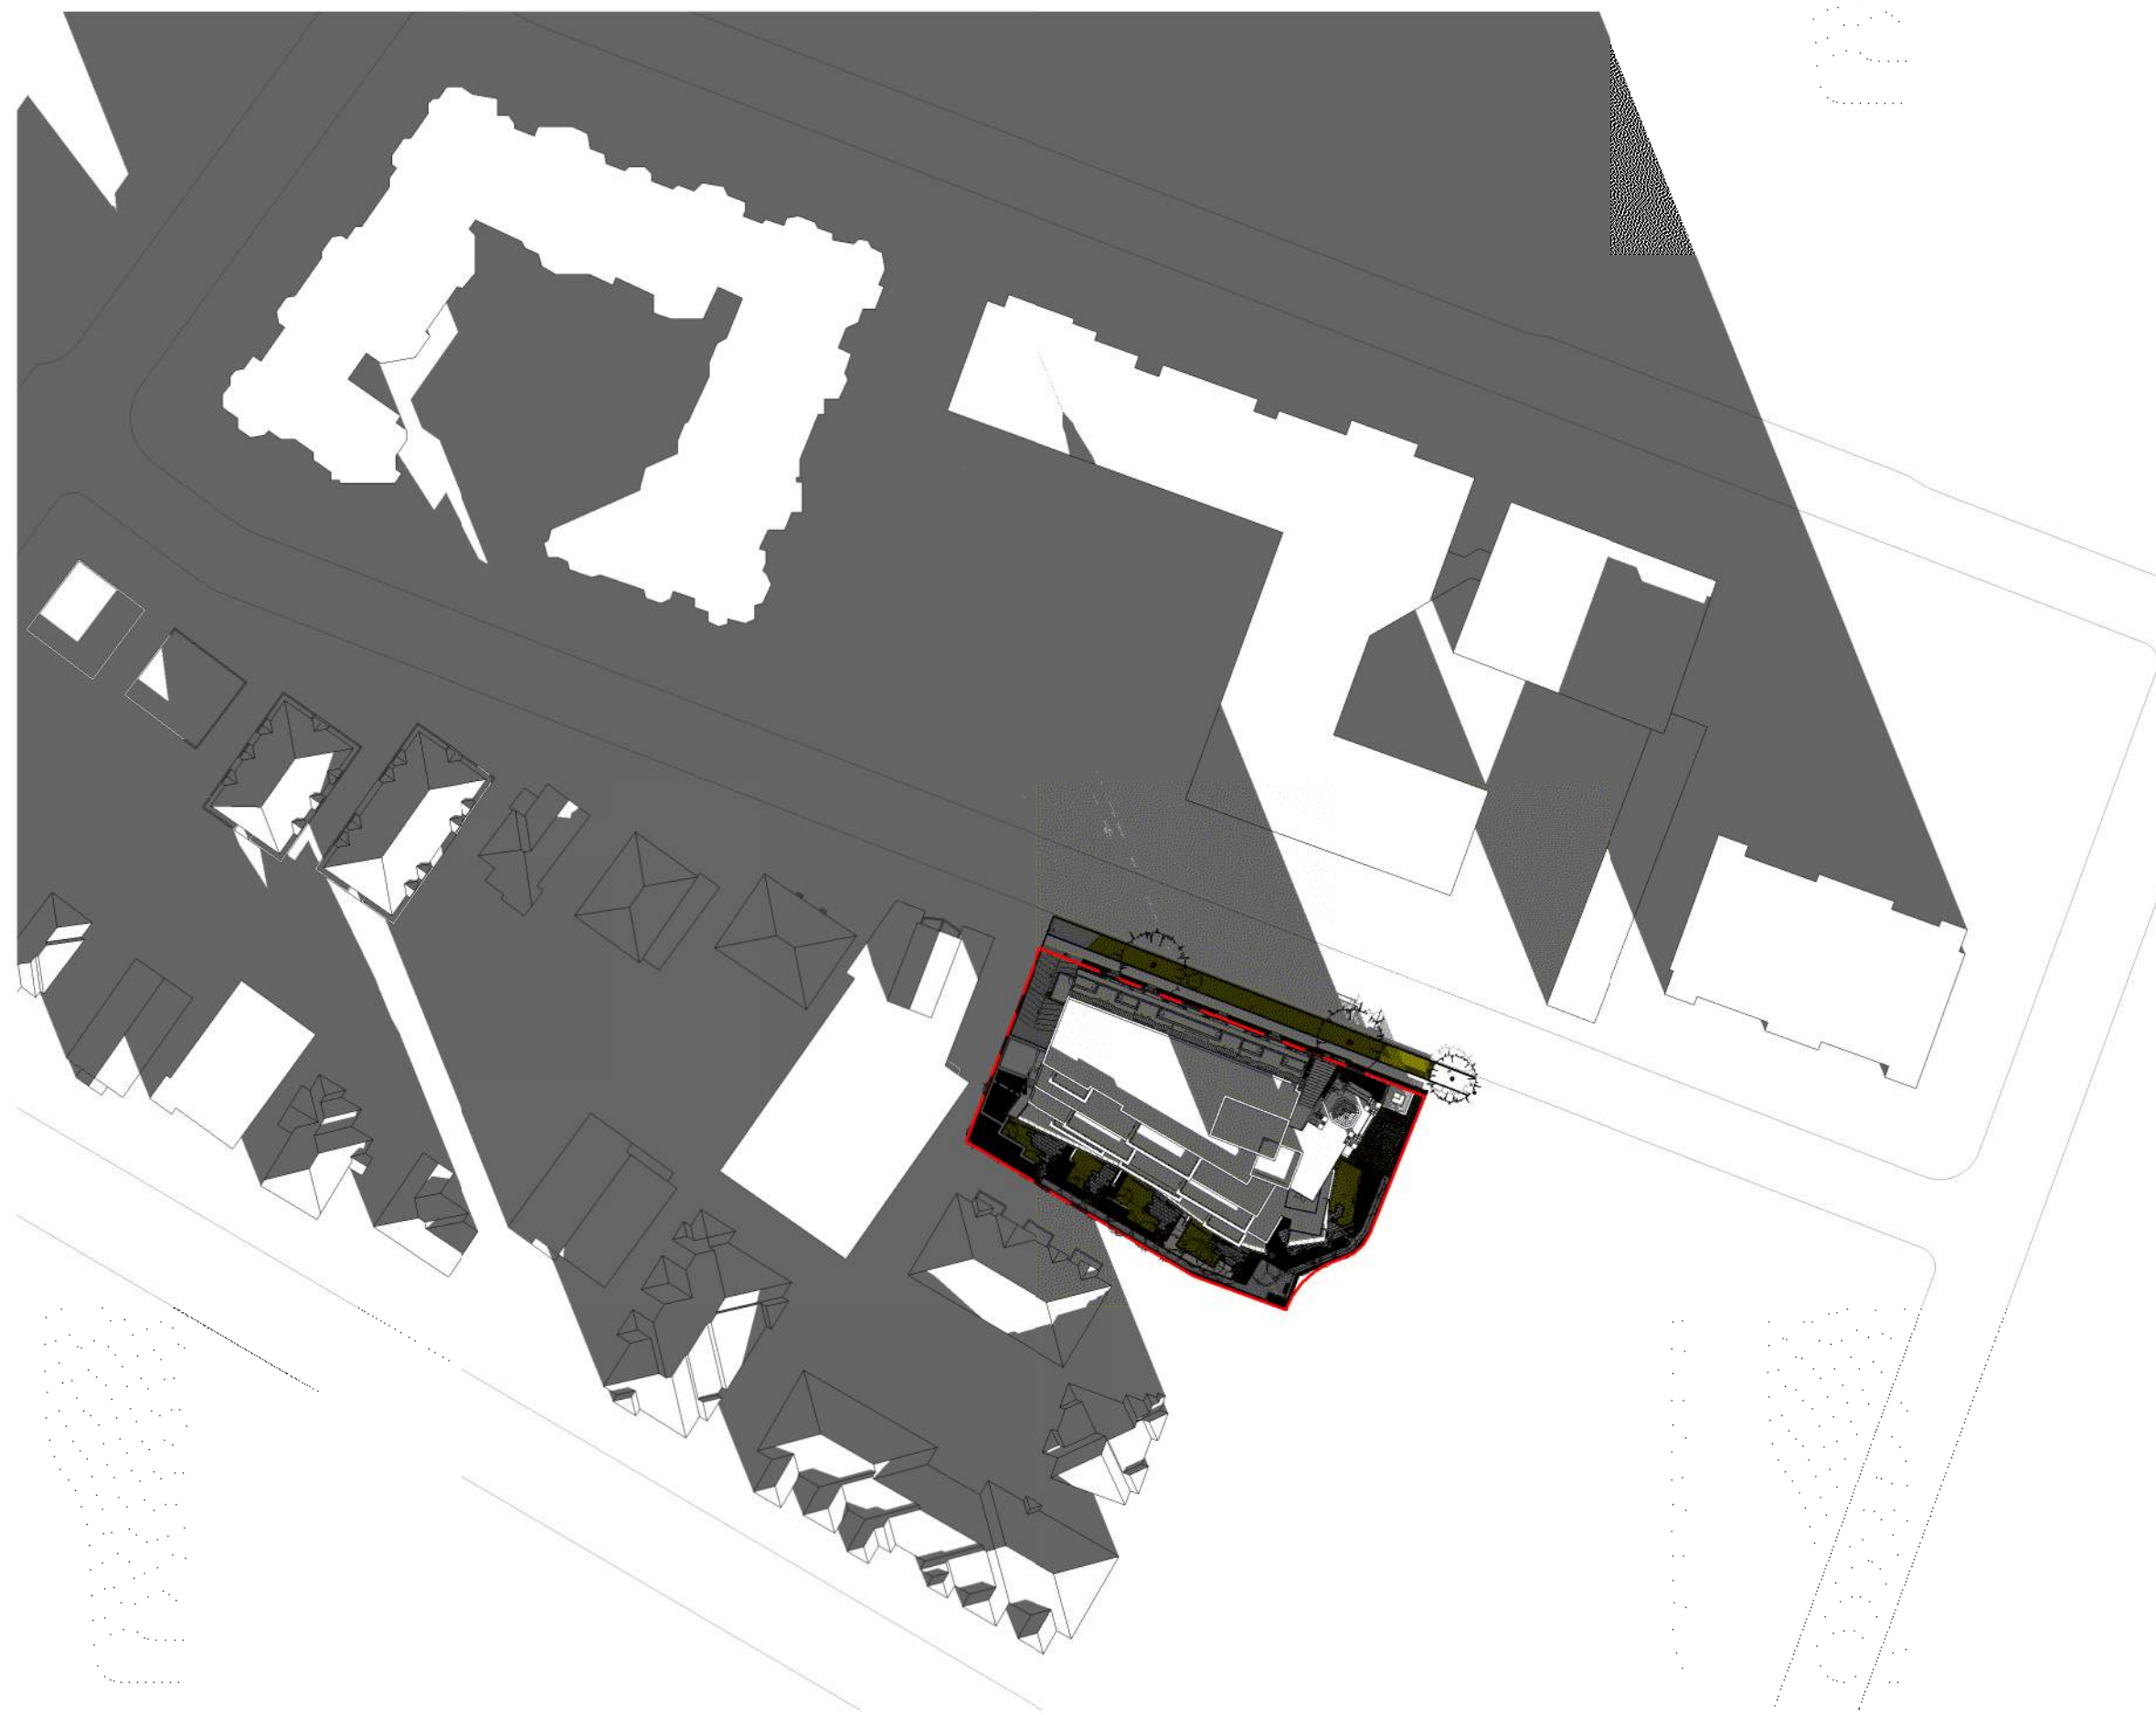


① Shadow - Winter - 10 AM
1 : 1000



② Shadow - Winter - 12 PM
1 : 1000




③ Shadow - Winter - 2 PM
1 : 1000

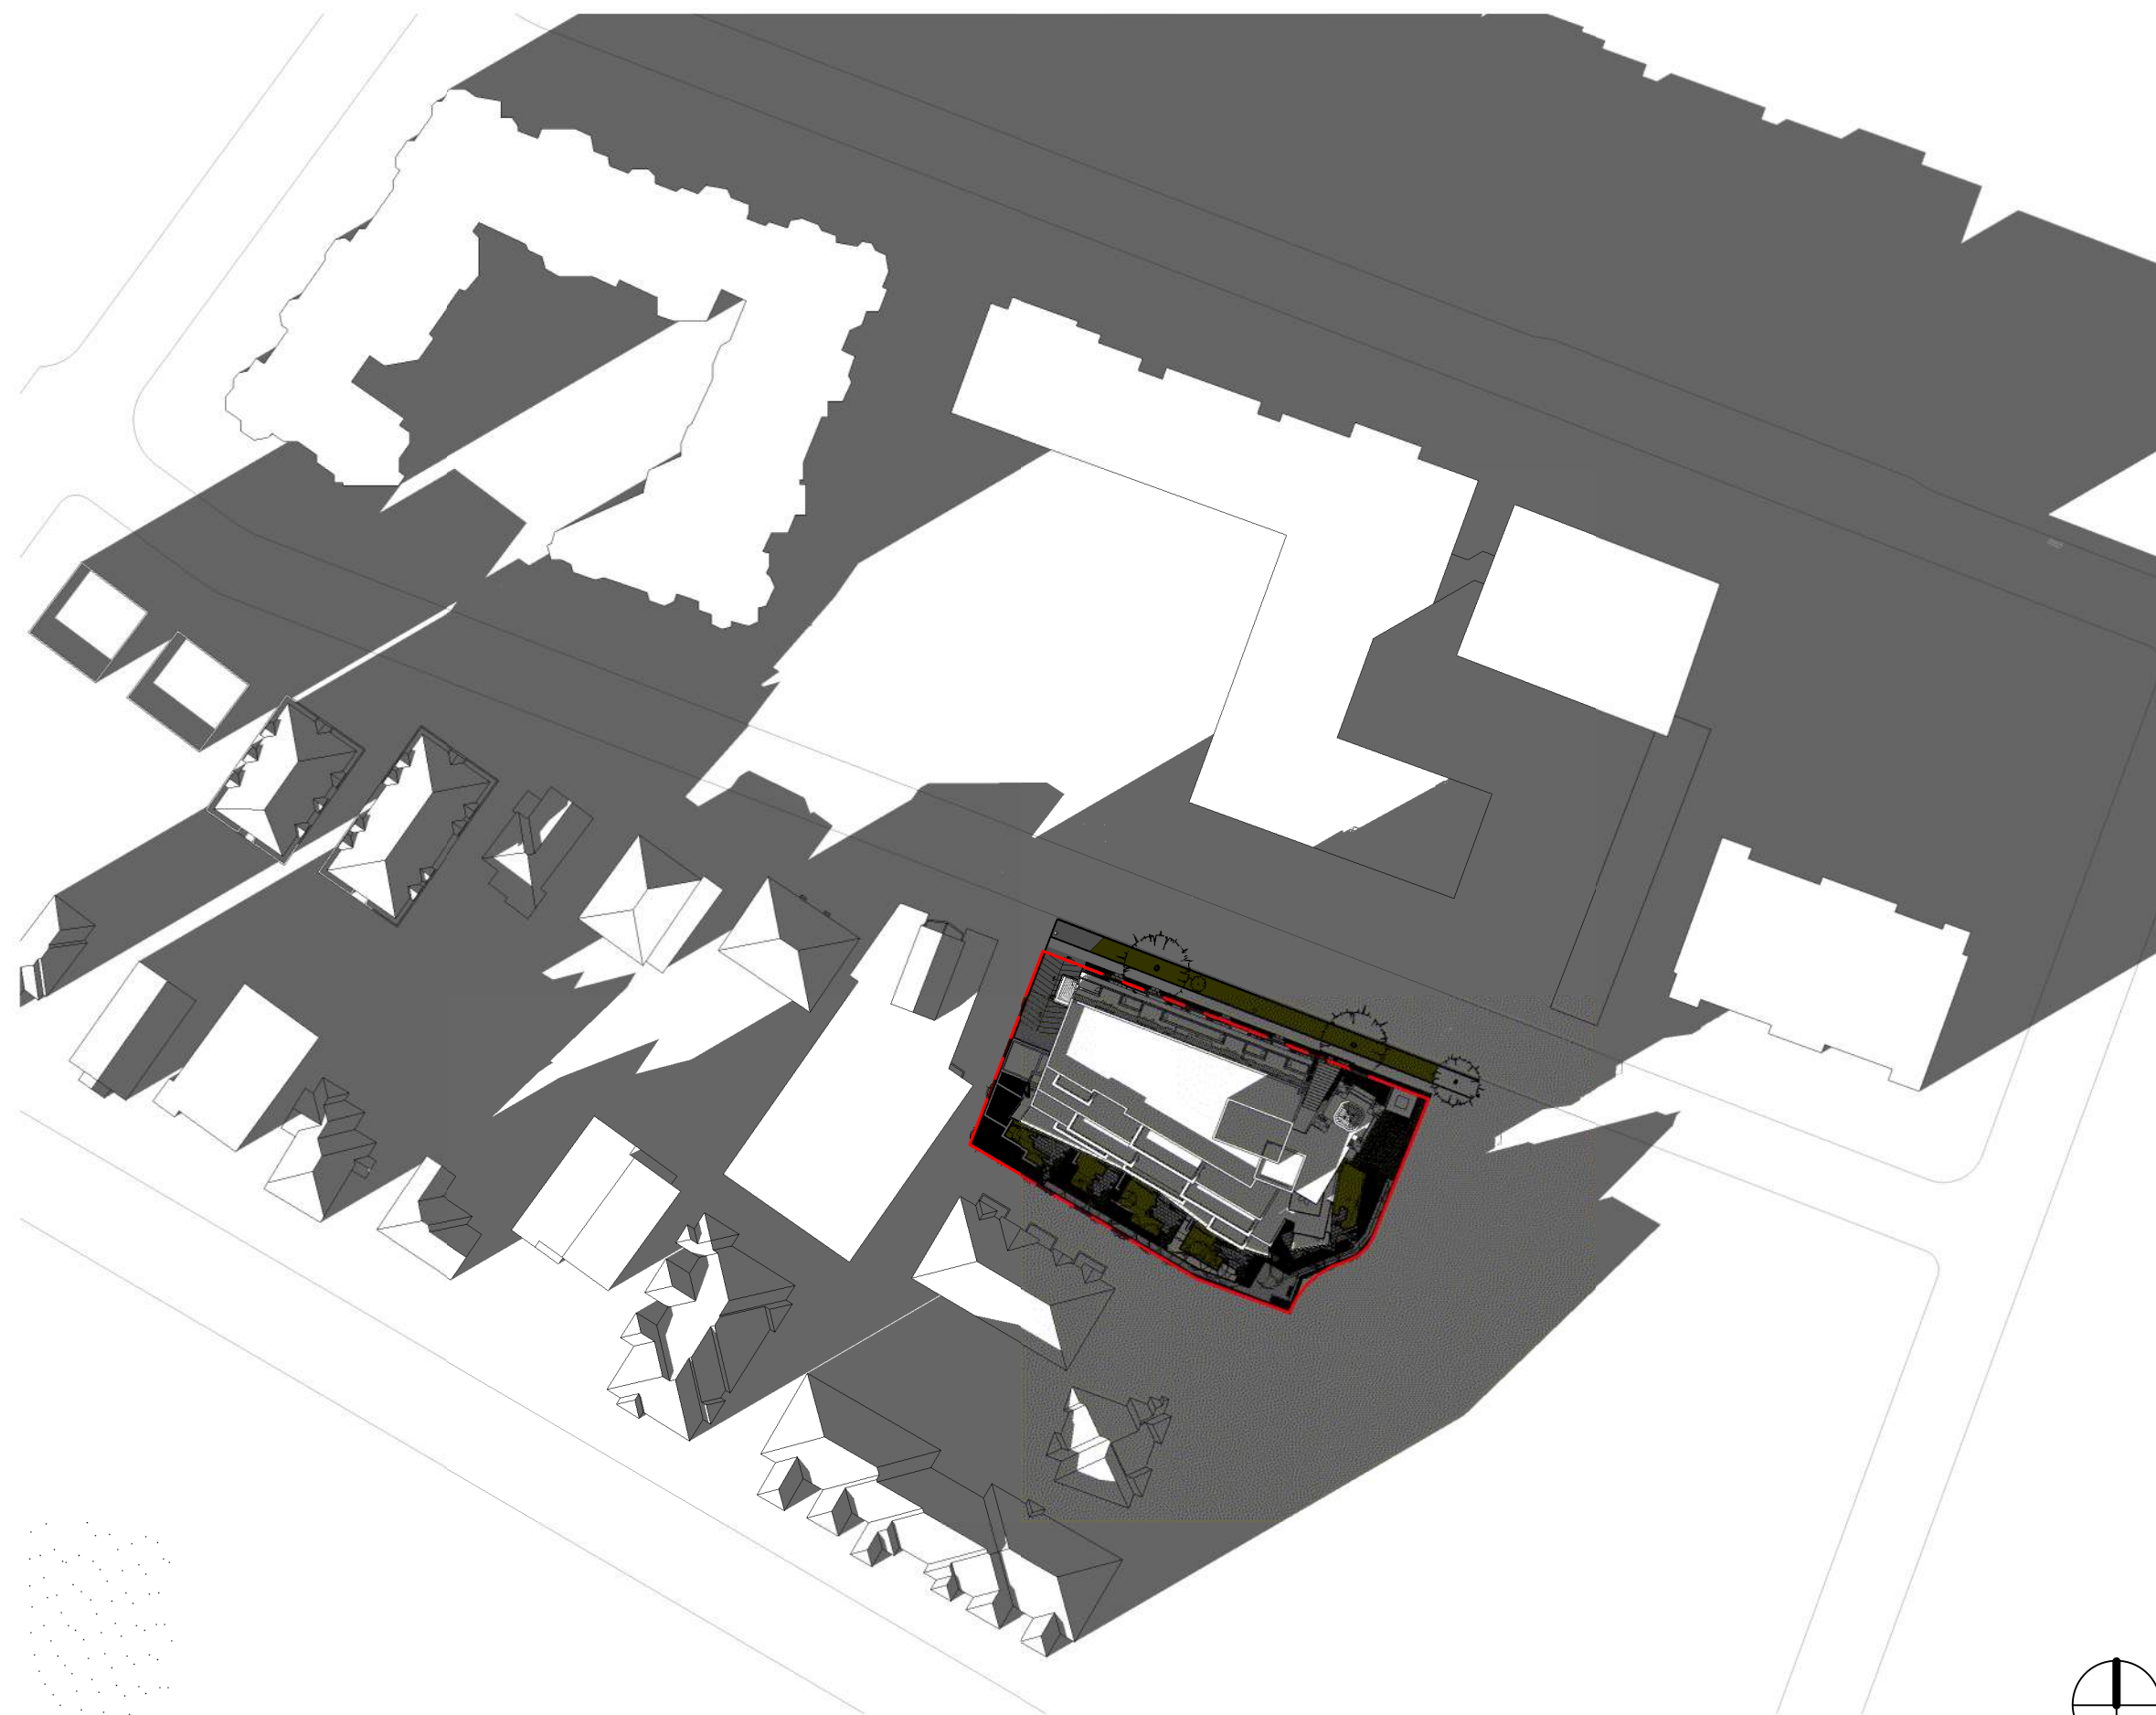

④ Shadow - Winter - 4 PM
1 : 1000



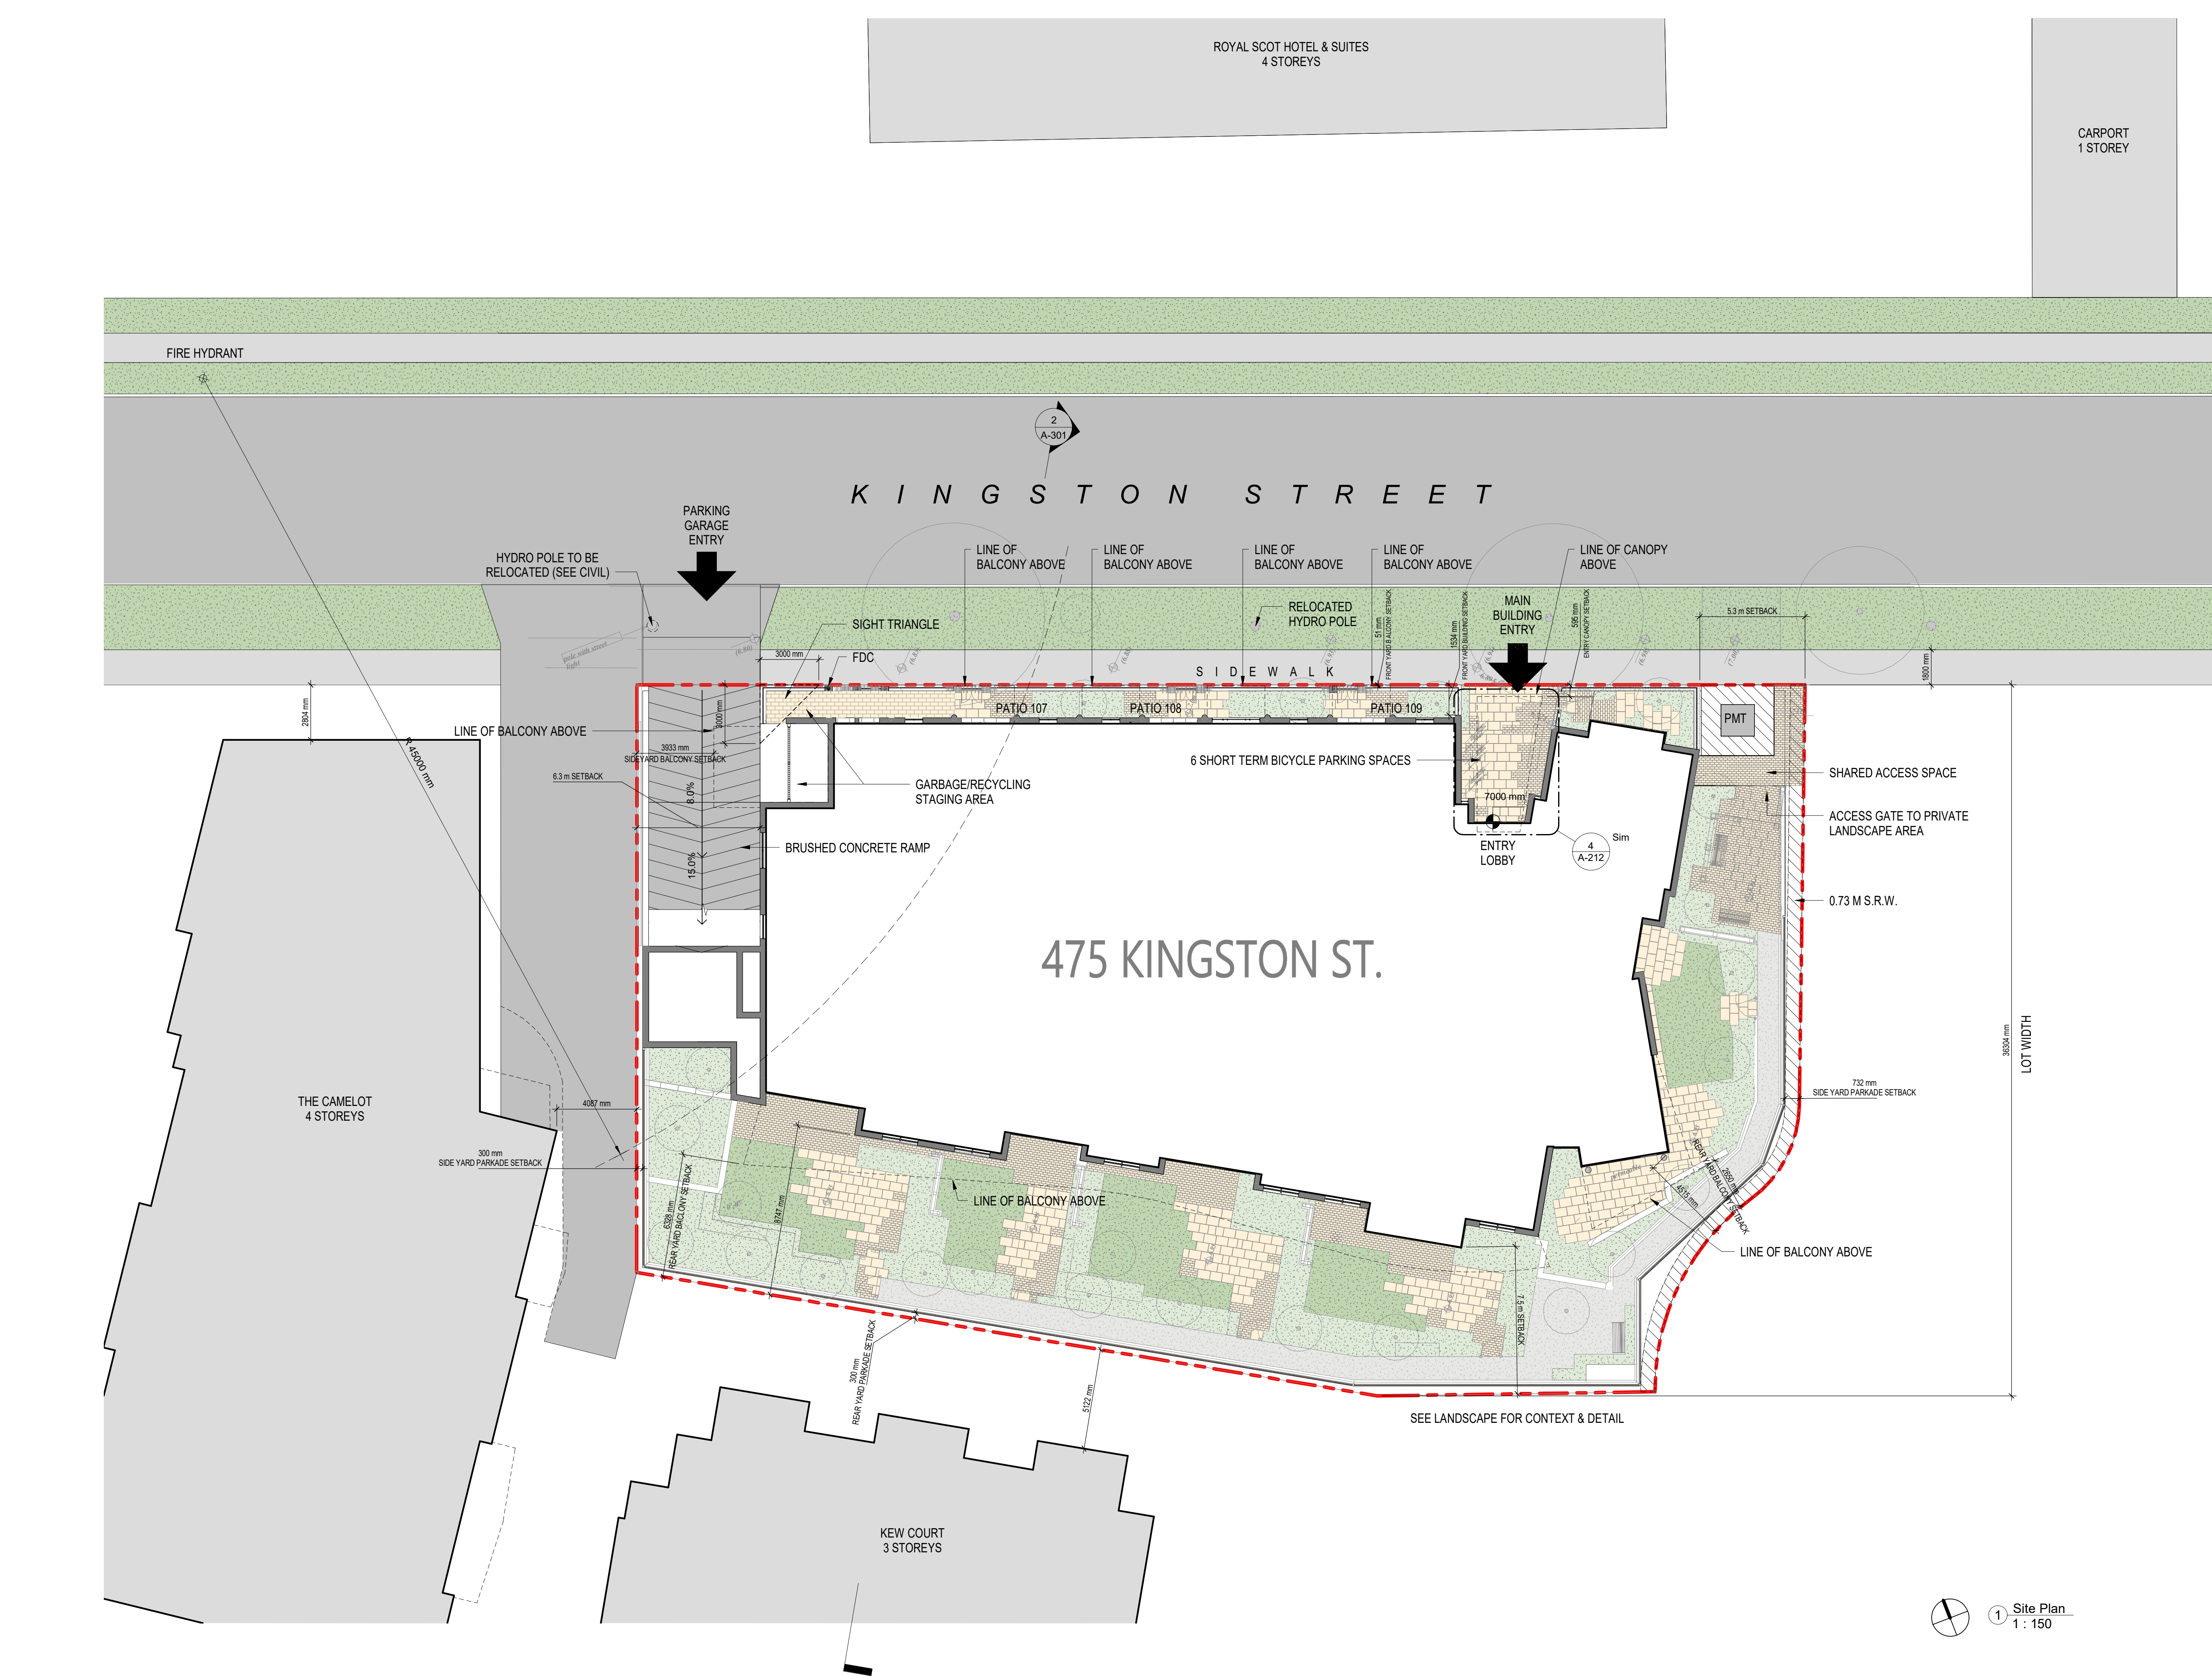

VANCOUVER
#300-839 Cambie Street
Vancouver BC V6B 2P4
T: 604.683.4131
F: 604.683.9313

VICTORIA
#200-510 Yates Street
Victoria BC V8W 1K8
T: 250.480.7811

www.merrickarch.com

Key Plan

Revision No.	Description	Date
--------------	-------------	------

Issue	Issue Date
CALUC Review	12/10/2022
Development Permit / Rezoning	01/06/2023
DP / RZ Resubmission - R1	06/30/2025
DP / RZ Resubmission - R2	07/13/2026

Consultant

Project
475 Kingston
475 Kingston Street

Alpha Project Developments Ltd.

Sheet Title
Site Plan

Drawn By JP	Checked SM
Project Number 202165	Scale AS NOTED
Revision	Sheet Number

VANCOUVER
#300-839 Cambie Street
Vancouver BC V6B 2P4
T: 604.683.4131
F: 604.683.9313

VICTORIA
#200-510 Yates Street
Victoria BC V8W 1K8
T: 250.480.7811

www.merrickarch.com

Key Plan

Revision No.	Description	Date
--------------	-------------	------

Issue	Issue Date
CALUC Review	12/10/2022
Development Permit / Rezoning	01/06/2023
DP / RZ Resubmission - R1	06/30/2025
DP / RZ Resubmission - R2	07/13/2026

Consultant

Project
475 Kingston
475 Kingston Street

Alpha Project Developments Ltd.

Sheet Title
Parking Level 2 Plan

Drawn By	Checked
JP	SM
Project Number	Scale
202165	AS NOTED
Revision	Sheet Number

A-201



1 Parking Level 2
1 : 100

VANCOUVER
#300-839 Cambie Street
Vancouver BC V6B 2P4
T: 604.683.4131
F: 604.683.9313

VICTORIA
#200-510 Yates Street
Victoria BC V8W 1K8
T: 250.480.7811

www.merrickarch.com

Key Plan

Revision No.	Description	Date
--------------	-------------	------

Issue	Issue Date
CALUC Review	12/10/2022
Development Permit / Rezoning	01/06/2023
DP / RZ Resubmission - R1	06/30/2025
DP / RZ Resubmission - R2	07/13/2026

Consultant

Project



475 Kingston
475 Kingston Street

Alpha Project Developments Ltd.

Sheet Title

Parking Mezzanine Plan

Drawn By	Checked
JP	SM
Project Number	Scale
202165	AS NOTED
Revision	Sheet Number

 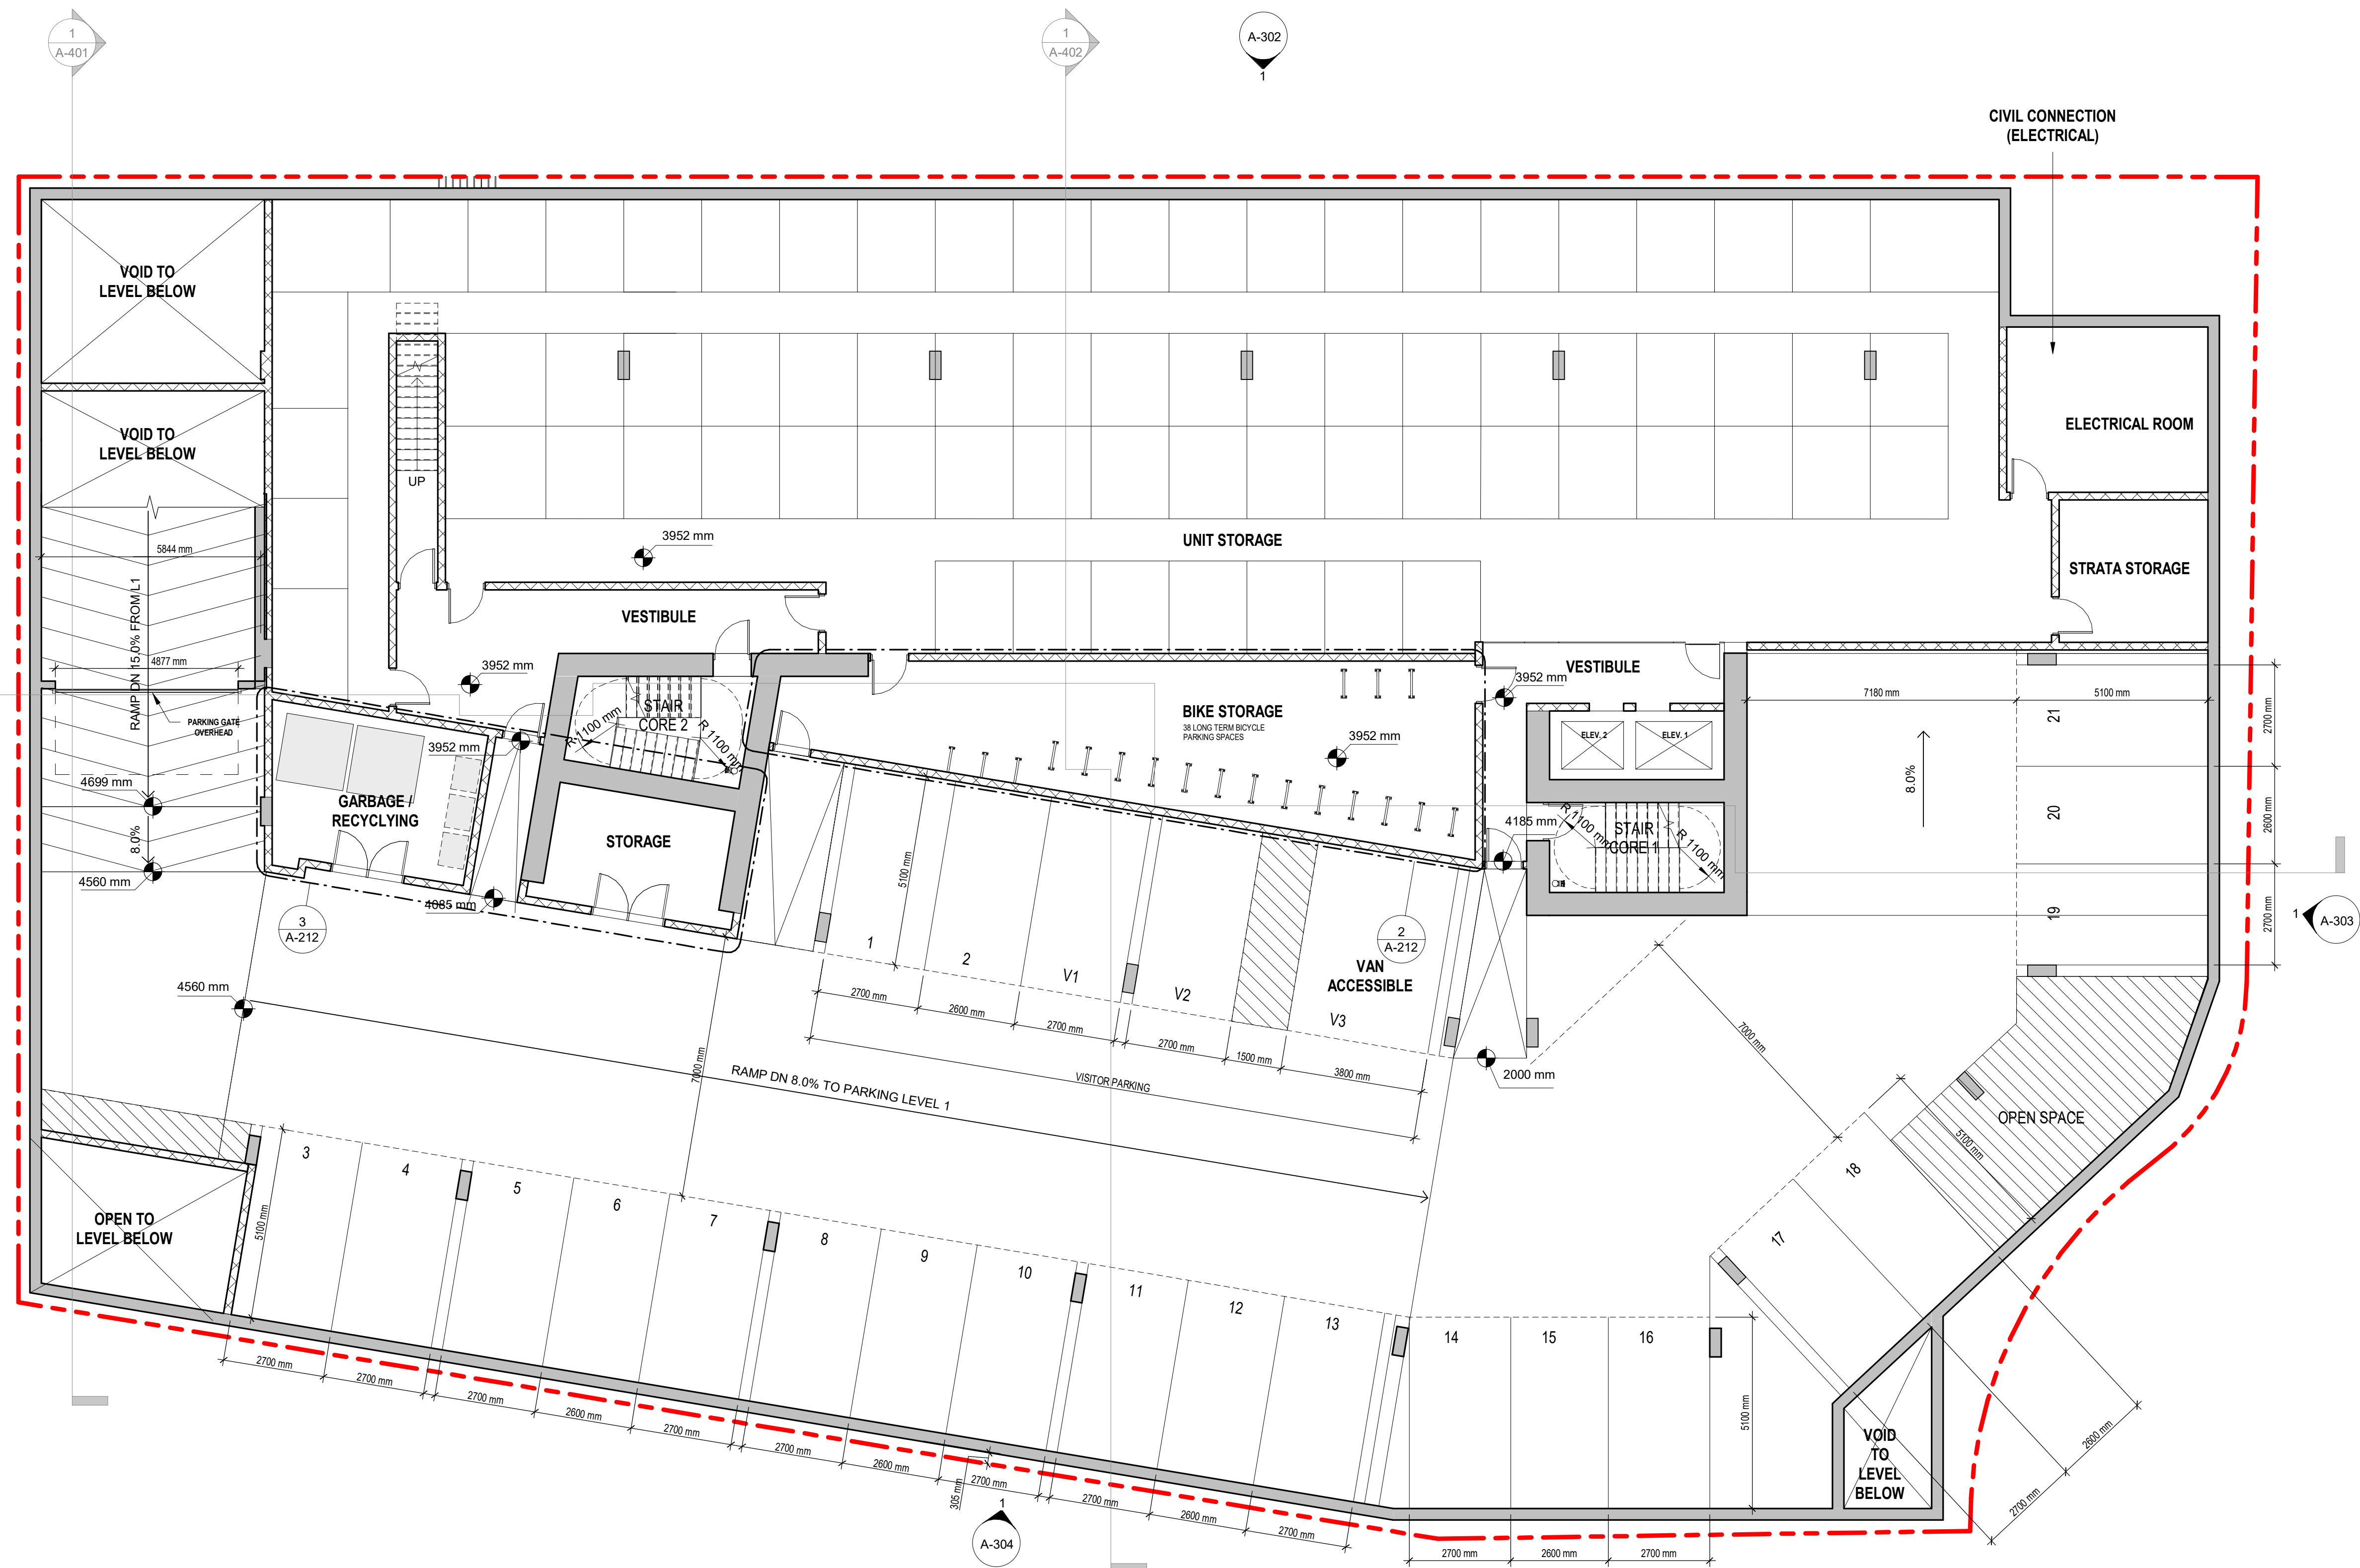

1 Parking Mezzanine
1 : 100

VANCOUVER
#300-839 Cambie Street
Vancouver BC V6B 2P4
T: 604.683.4131
F: 604.683.9313

VICTORIA
#200-510 Yates Street
Victoria BC V8W 1K8
T: 250.480.7811

www.merrickarch.com

Key Plan

Revision No.	Description	Date
--------------	-------------	------

Issue	Issue Date
CALUC Review	12/10/2022
Development Permit / Rezoning	01/06/2023
DP / RZ Resubmission - R1	06/30/2025
DP / RZ Resubmission - R2	07/13/2026

Consultant

Project
475 Kingston
475 Kingston Street

Alpha Project Developments Ltd.

Sheet Title
Level 1 Plan

Drawn By	Checked
JP	SM
Project Number	Scale
202165	AS NOTED
Revision	Sheet Number

A-204

HYDRO POLE TO BE
RELOCATED (SEE CIVIL)

GARBAGE/RECYCLING
STAGING AREA

K I N G S T O N S T R E E T

S I D E W A L K


SHARED ACCESS SPACE

ACCESS GATE TO PRIVATE
LANDSCAPE AREA

0.73 M S.R.W.

A-303

PARKADE VENT

 

1 Level 1
1 : 100

VANCOUVER
#300-839 Cambie Street
Vancouver BC V6B 2P4
T: 604.683.4131
F: 604.683.9313

VICTORIA
#200-510 Yates Street
Victoria BC V8W 1K8
T: 250.480.7811

www.merrickarch.com

Key Plan

Revision No.	Description	Date
--------------	-------------	------

Issue	Issue Date
CALUC Review	12/10/2022
Development Permit / Rezoning	01/06/2023
DP / RZ Resubmission - R1	06/30/2025
DP / RZ Resubmission - R2	07/13/2026

Consultant

Project
475 Kingston
475 Kingston Street

Alpha Project Developments Ltd.

Sheet Title
Level 2 Plan

Drawn By	Checked
JP	SM
Project Number	Scale
202165	AS NOTED
Revision	Sheet Number

A-205



1 Level 2 Plan
1 : 100

VANCOUVER
#300-839 Cambie Street
Vancouver BC V6B 2P4
T: 604.683.4131
F: 604.683.9313

VICTORIA
#200-510 Yates Street
Victoria BC V8W 1K8
T: 250.480.7811

www.merrickarch.com

Key Plan

Revision No.	Description	Date
--------------	-------------	------

Issue	Issue Date
CALUC Review	12/10/2022
Development Permit / Rezoning	01/06/2023
DP / RZ Resubmission - R1	06/30/2025
DP / RZ Resubmission - R2	07/13/2026

Consultant

Project
475 Kingston
475 Kingston Street

Alpha Project Developments Ltd.

Sheet Title
Level 3 Plan

Drawn By	Checked
JP	SM
Project Number	Scale
202165	AS NOTED
Revision	Sheet Number

A-206



1 Level 3 Plan
1 : 100

VANCOUVER
#300-839 Cambie Street
Vancouver BC V6B 2P4
T: 604.683.4131
F: 604.683.9313

VICTORIA
#200-510 Yates Street
Victoria BC V8W 1K8
T: 250.480.7811

www.merrickarch.com

Key Plan

Revision No.	Description	Date
--------------	-------------	------

Issue	Issue Date
CALUC Review	12/10/2022
Development Permit / Rezoning	01/06/2023
DP / RZ Resubmission - R1	06/30/2025
DP / RZ Resubmission - R2	07/13/2026

Consultant

Project

475 Kingston
475 Kingston Street

Alpha Project Developments Ltd.

Sheet Title

Level 4 Plan

Drawn By	Checked
JP	SM
Project Number	Scale
202165	AS NOTED
Revision	Sheet Number

A-207



1 Level 4 Plan
1 : 100

VANCOUVER
#300-839 Cambie Street
Vancouver BC V6B 2P4
T: 604.683.4131
F: 604.683.9313

VICTORIA
#200-510 Yates Street
Victoria BC V8W 1K8
T: 250.480.7811

www.merrickarch.com

Key Plan

Revision No.	Description	Date
--------------	-------------	------

Issue	Issue Date
CALUC Review	12/10/2022
Development Permit / Rezoning	01/06/2023
DP / RZ Resubmission - R1	06/30/2025
DP / RZ Resubmission - R2	07/13/2026

Consultant


Project
475 Kingston
475 Kingston Street

Alpha Project Developments Ltd.

Sheet Title
Level 5 Plan

Drawn By	Checked
JP	SM
Project Number	Scale
202165	AS NOTED
Revision	Sheet Number

A-208

 

1 Level 5
1 : 100

VANCOUVER
#300-839 Cambie Street
Vancouver BC V6B 2P4
T: 604.683.4131
F: 604.683.9313

VICTORIA
#200-510 Yates Street
Victoria BC V8W 1K8
T: 250.480.7811

www.merrickarch.com

Key Plan

Revision No.	Description	Date
--------------	-------------	------

Issue	Issue Date
CALUC Review	12/10/2022
Development Permit / Rezoning	01/06/2023
DP / RZ Resubmission - R1	06/30/2025
DP / RZ Resubmission - R2	07/13/2026

Consultant

Project
475 Kingston
475 Kingston Street

Alpha Project Developments Ltd.

Sheet Title
Level 6 Plan

Drawn By	Checked
JP	SM
Project Number	Scale
202165	AS NOTED
Revision	Sheet Number

A-209



VANCOUVER
#300-839 Cambie Street
Vancouver BC V6B 2P4
T: 604.683.4131
F: 604.683.9313

VICTORIA
#200-510 Yates Street
Victoria BC V8W 1K8
T: 250.480.7811

www.merrickarch.com

Key Plan

Revision No.	Description	Date
--------------	-------------	------

Issue	Issue Date
CALUC Review	12/10/2022
Development Permit / Rezoning	01/06/2023
DP / RZ Resubmission - R1	06/30/2025
DP / RZ Resubmission - R2	07/13/2026

Consultant

Project
475 Kingston
475 Kingston Street

Alpha Project Developments Ltd.

Sheet Title
Level 7 Plan

Drawn By	Checked
JP	SM
Project Number	Scale
202165	AS NOTED
Revision	Sheet Number

A-210



1 Level 7
1 : 100

VANCOUVER
#300-839 Cambie Street
Vancouver BC V6B 2P4
T: 604.683.4131
F: 604.683.9313

VICTORIA
#200-510 Yates Street
Victoria BC V8W 1K8
T: 250.480.7811

www.merrickarch.com

Key Plan

Revision No.	Description	Date
--------------	-------------	------

Issue	Issue Date
CALUC Review	12/10/2022
Development Permit / Rezoning	01/06/2023
DP / RZ Resubmission - R1	06/30/2025
DP / RZ Resubmission - R2	07/13/2026

Consultant


Project
475 Kingston
475 Kingston Street

Alpha Project Developments Ltd.

Sheet Title
Roof Plan

Drawn By	Checked
JP	SM
Project Number	Scale
202165	AS NOTED
Revision	Sheet Number

A-211

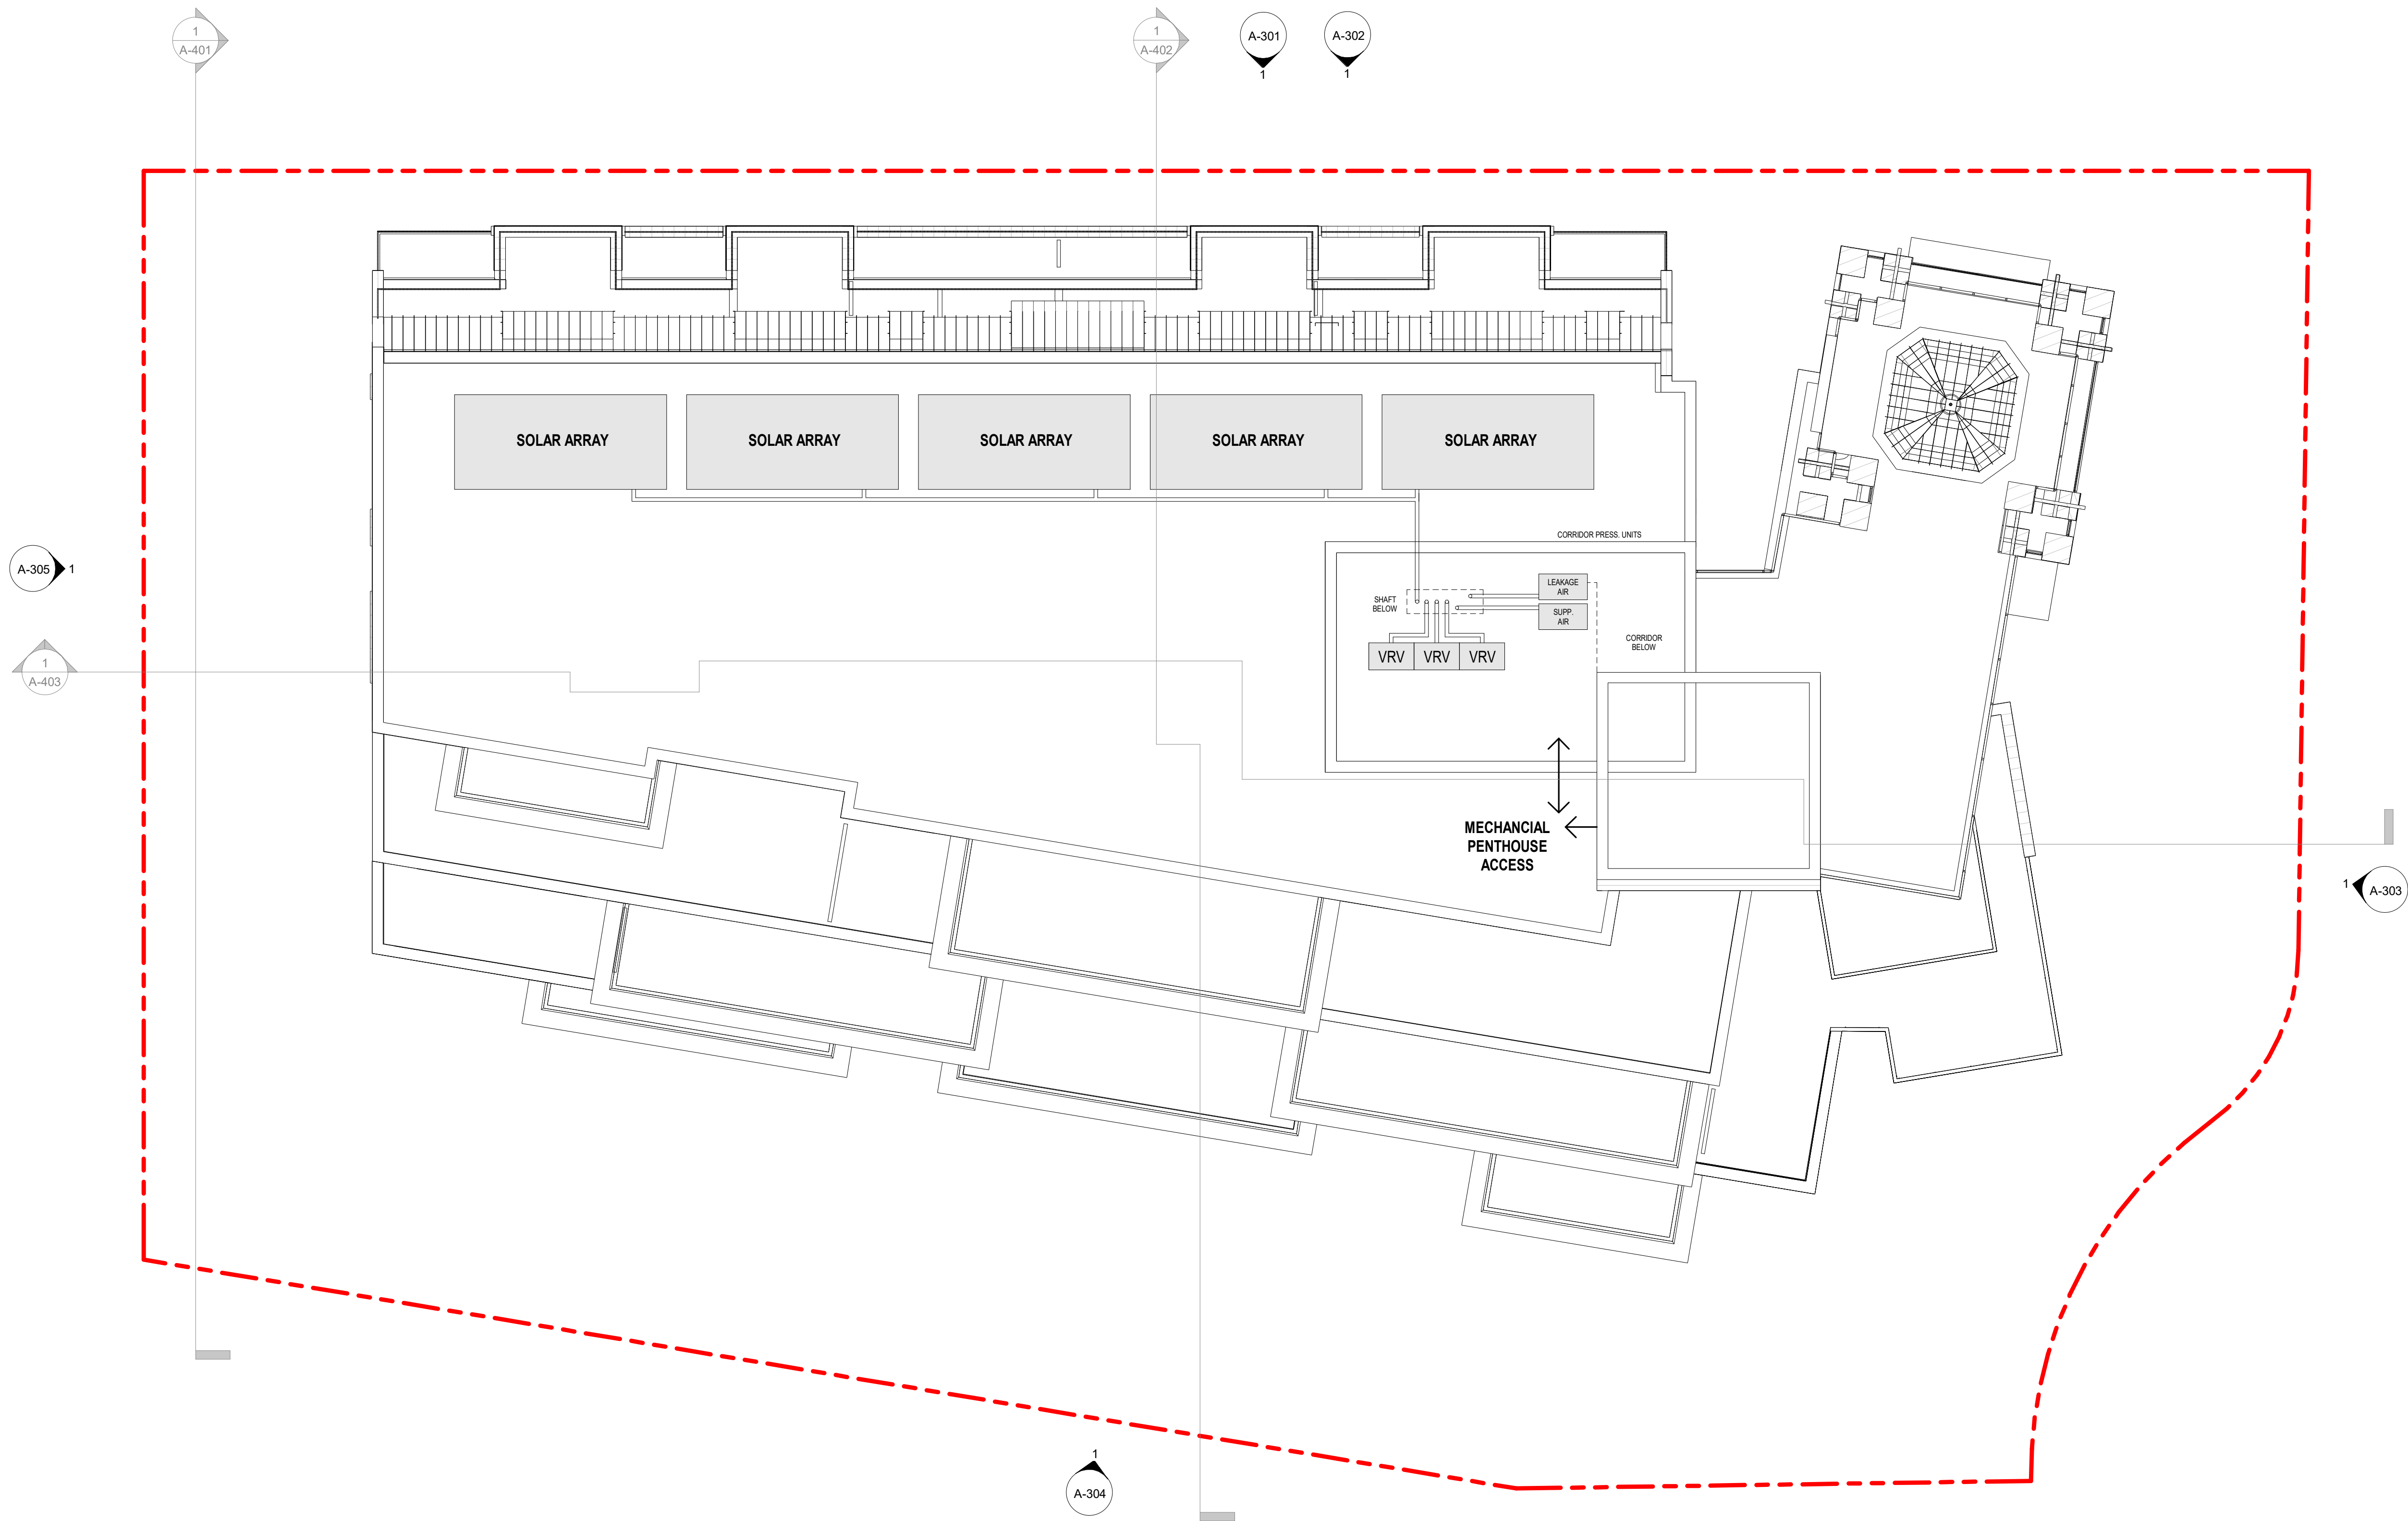

VANCOUVER
#300-839 Cambie Street
Vancouver BC V6B 2P4
T: 604.683.4131
F: 604.683.9313

VICTORIA
#200-510 Yates Street
Victoria BC V8W 1K8
T: 250.480.7811

www.merrickarch.com

Key Plan

Revision No.	Description	Date
--------------	-------------	------

Issue	Issue Date
CALUC Review	12/10/2022
Development Permit / Rezoning	01/06/2023
DP / RZ Resubmission - R1	06/30/2025
DP / RZ Resubmission - R2	07/13/2026

Consultant

Project

475 Kingston
475 Kingston Street


Alpha Project Developments Ltd.

Sheet Title


Plan Details

Drawn By	Checked
NR	SM
Project Number	Scale
202165	AS NOTED
Revision	Sheet Number


A-212

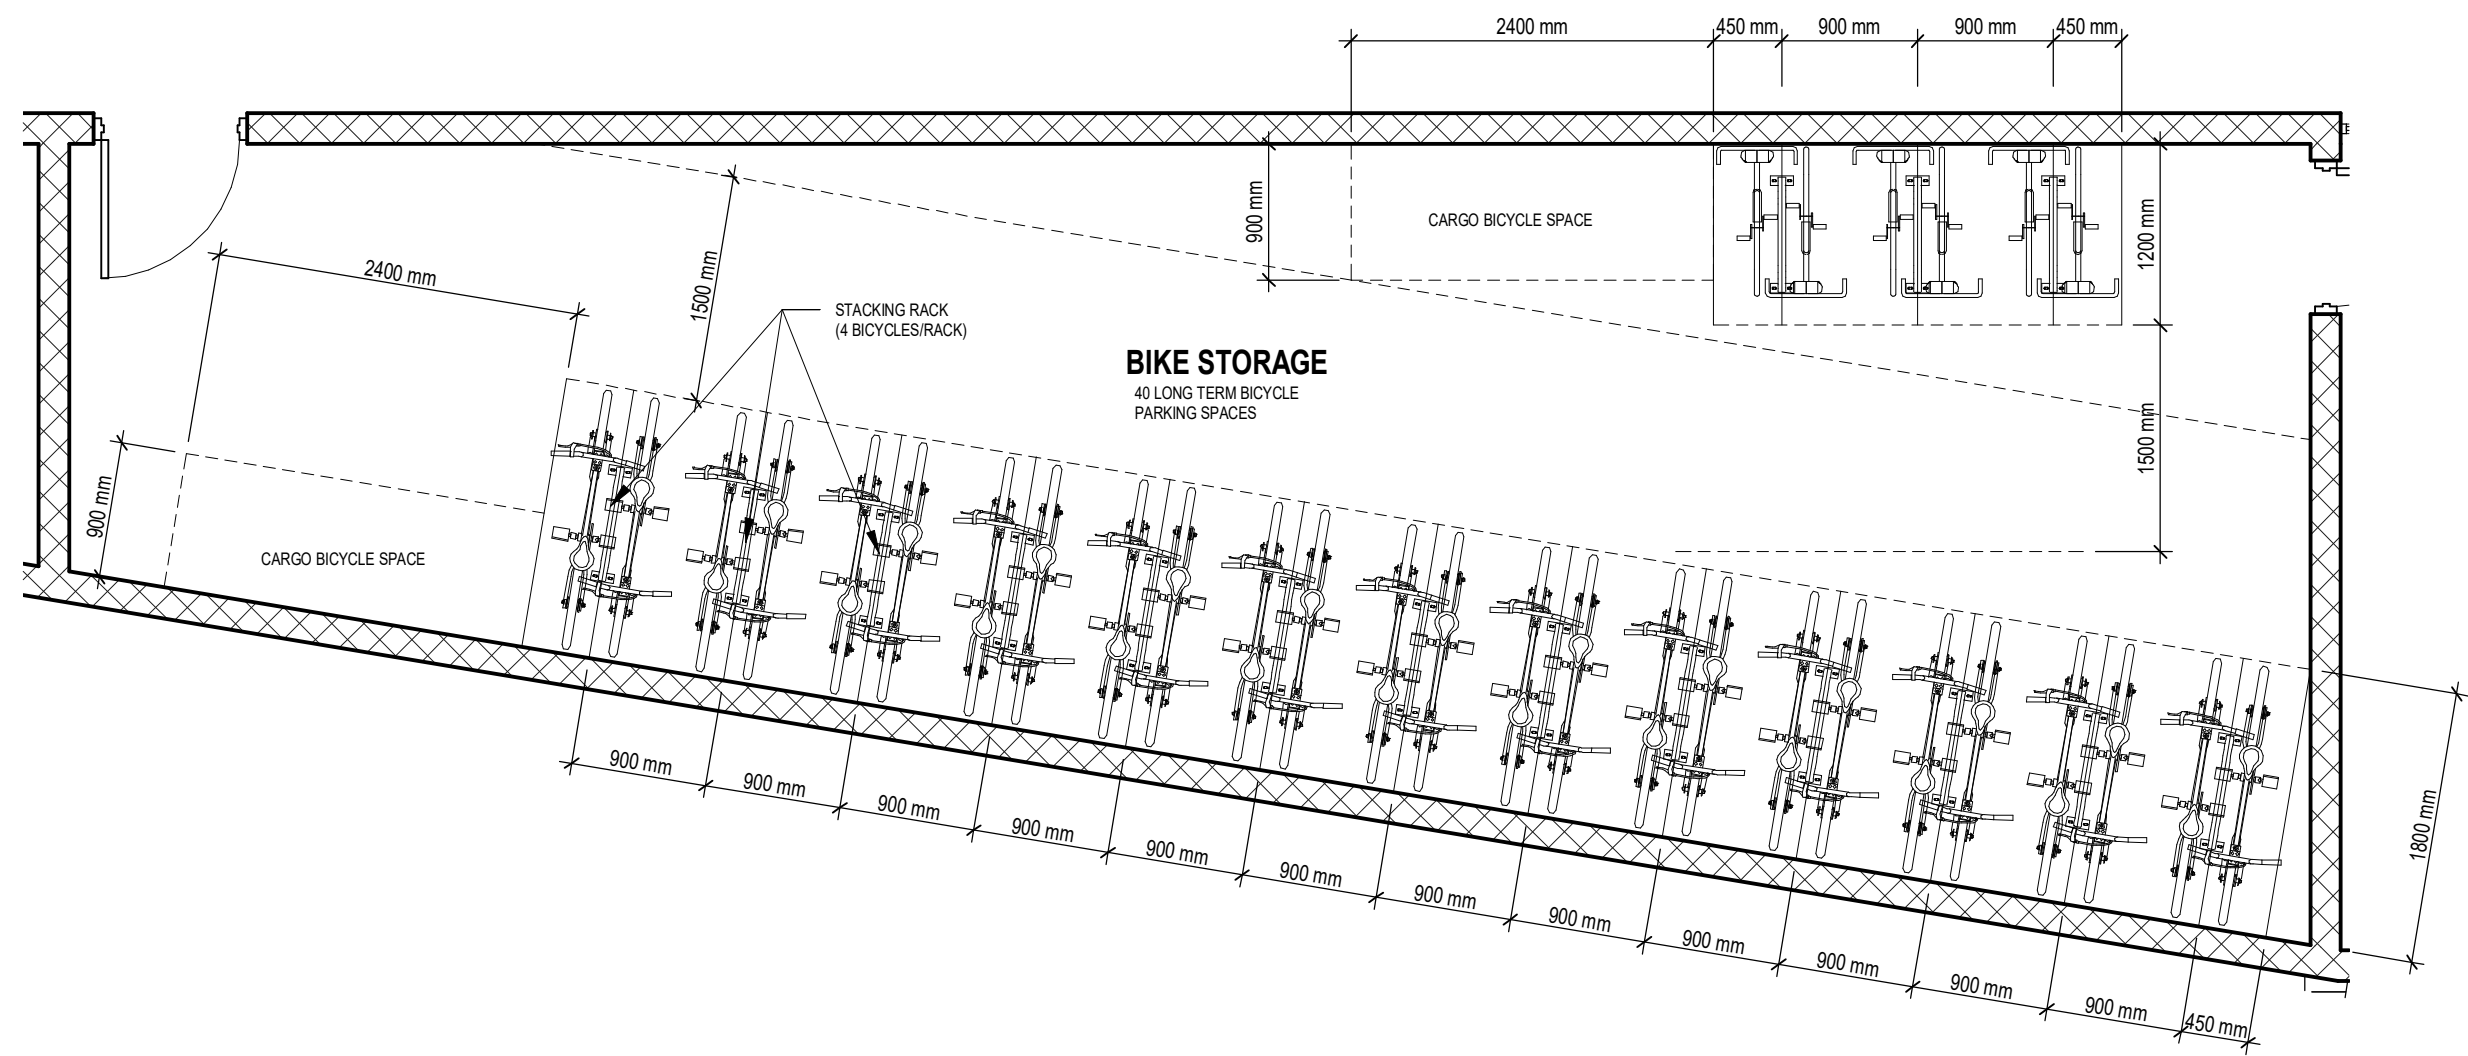


① P1 - Bicycle Storage Enlarged Plan
1 : 50

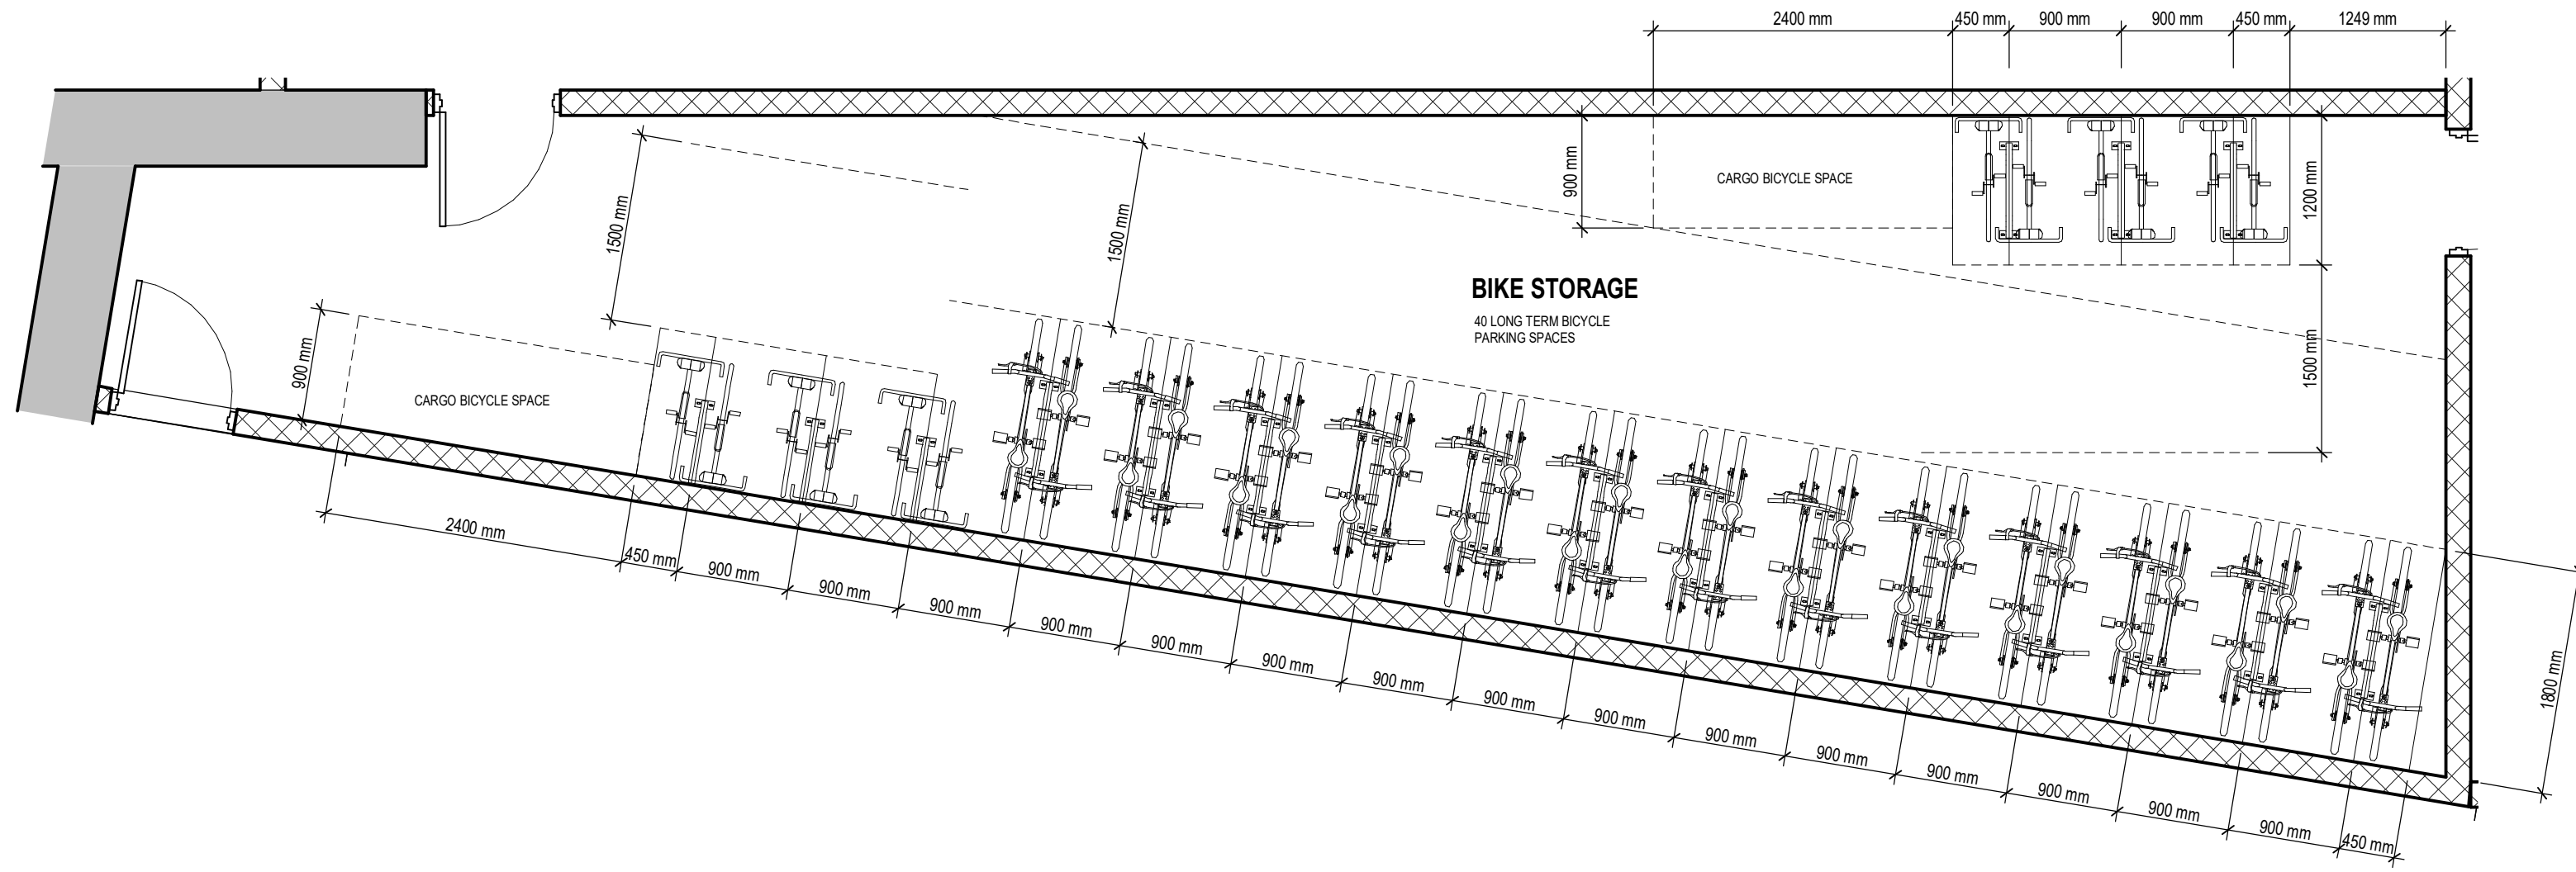

② Mezzanine - Bicycle Storage Enlarged Plan
1 : 50

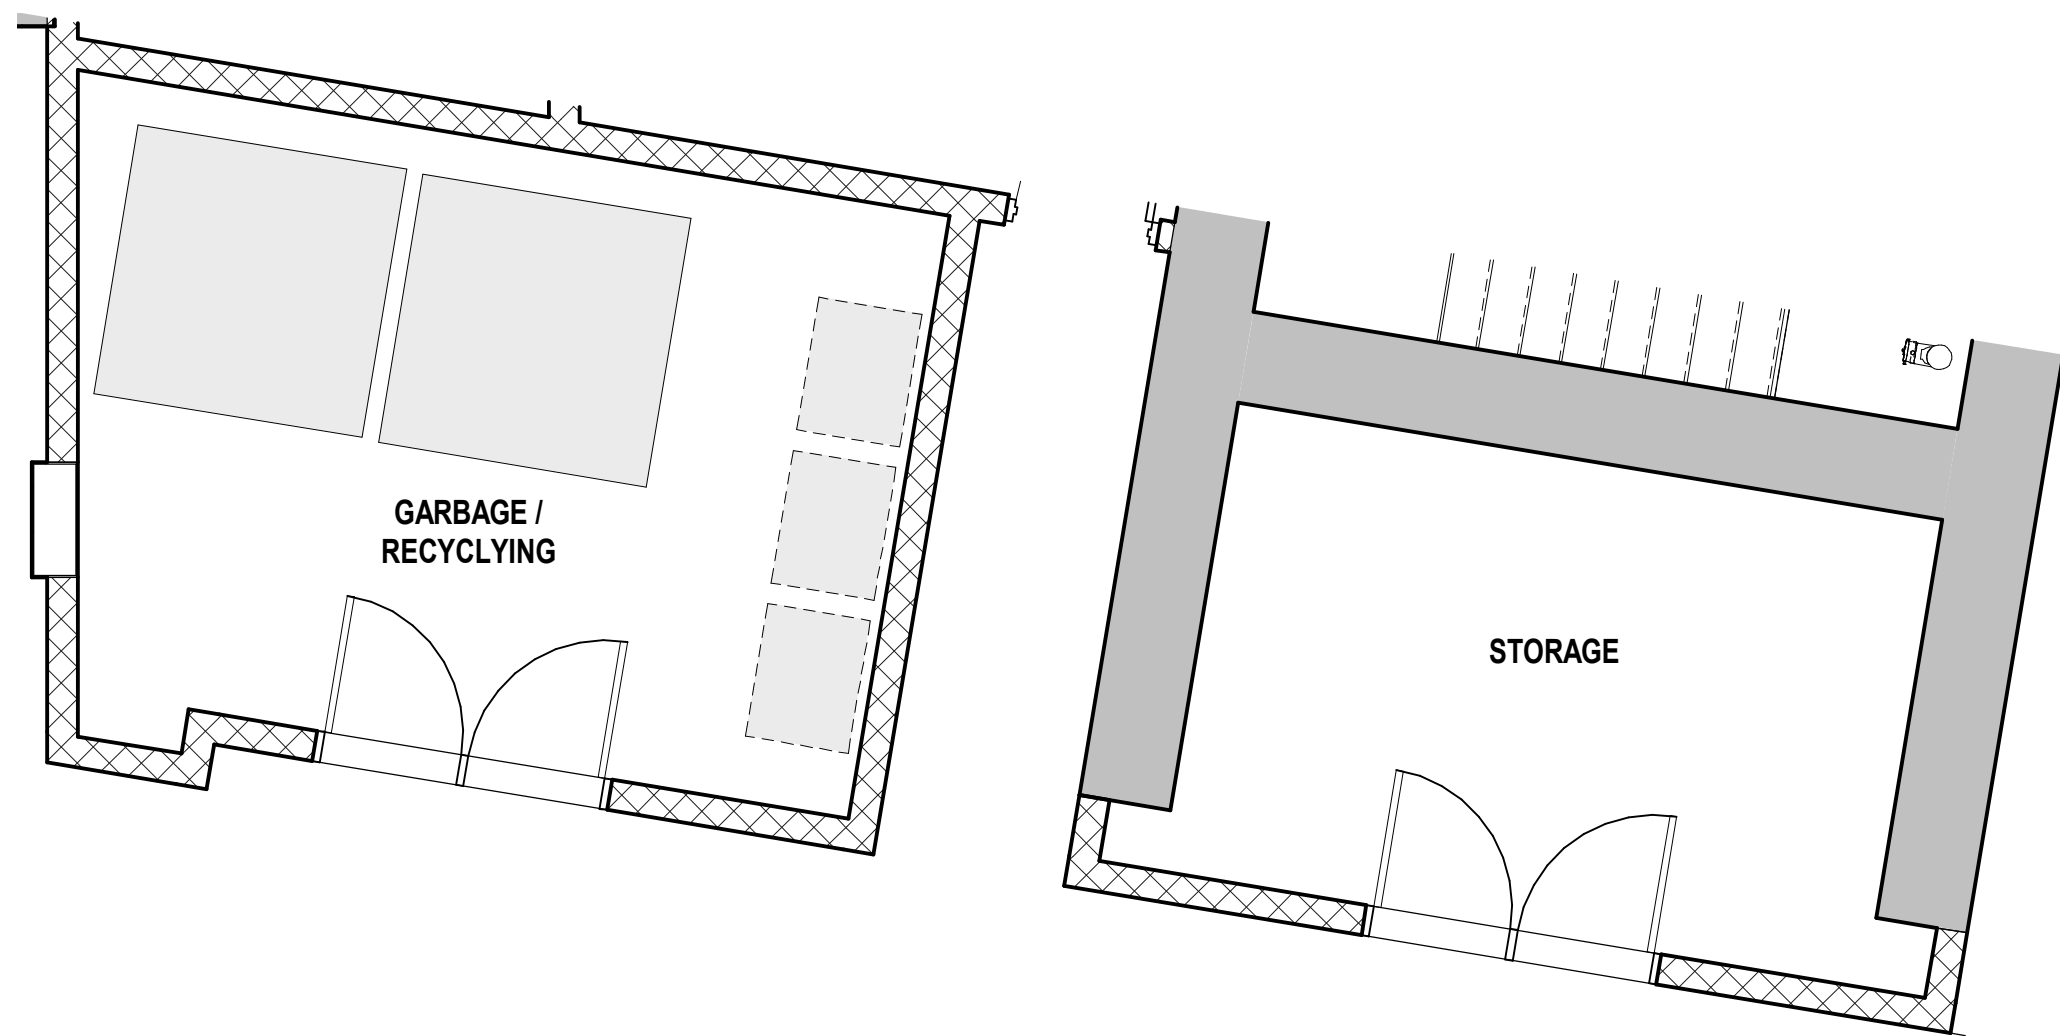


③ Parking Mezzanine - Garbage & Recycling / Storage
1 : 50

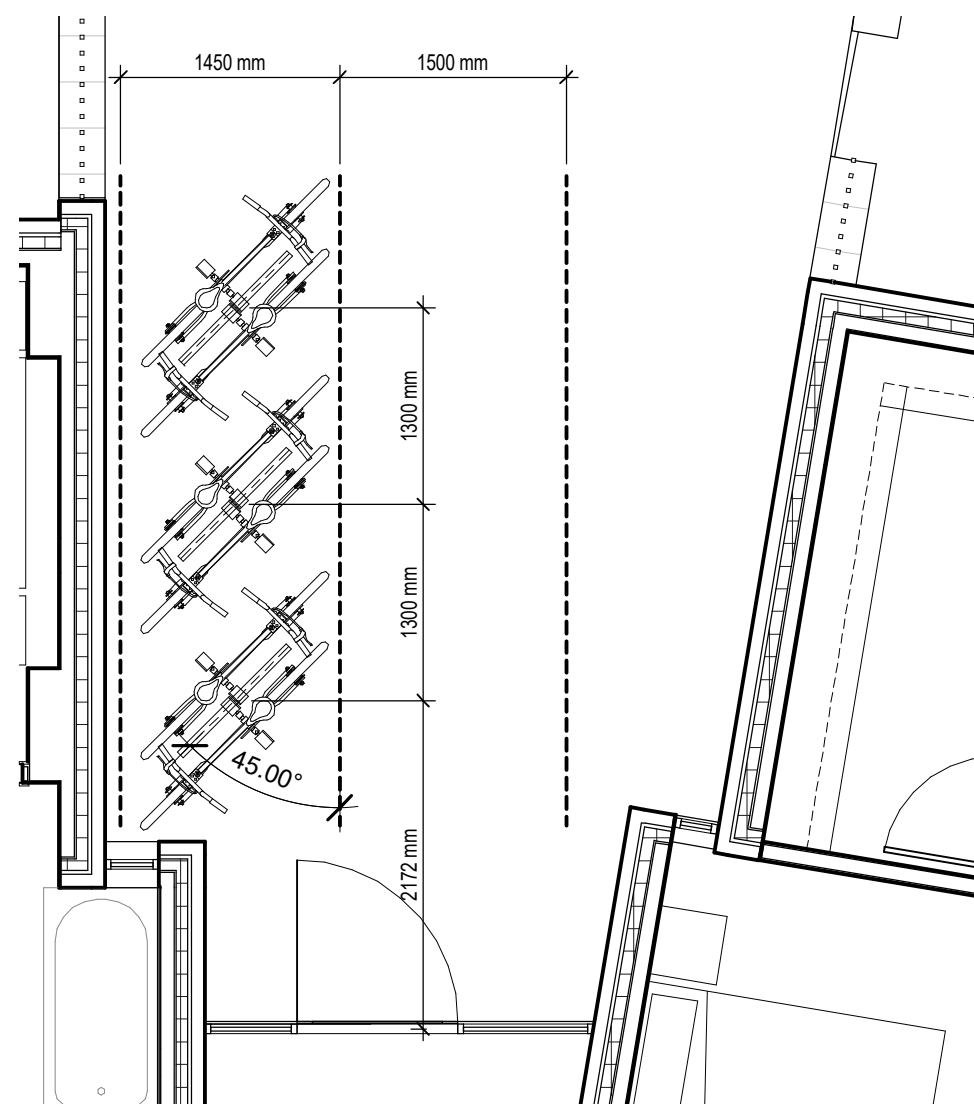

④ Level 1 -Short Term Bicycle Storage
1 : 50



PROPOSED ELEVATIONAL PERSPECTIVE LOOKING SOUTH ON KINGSTON STREET

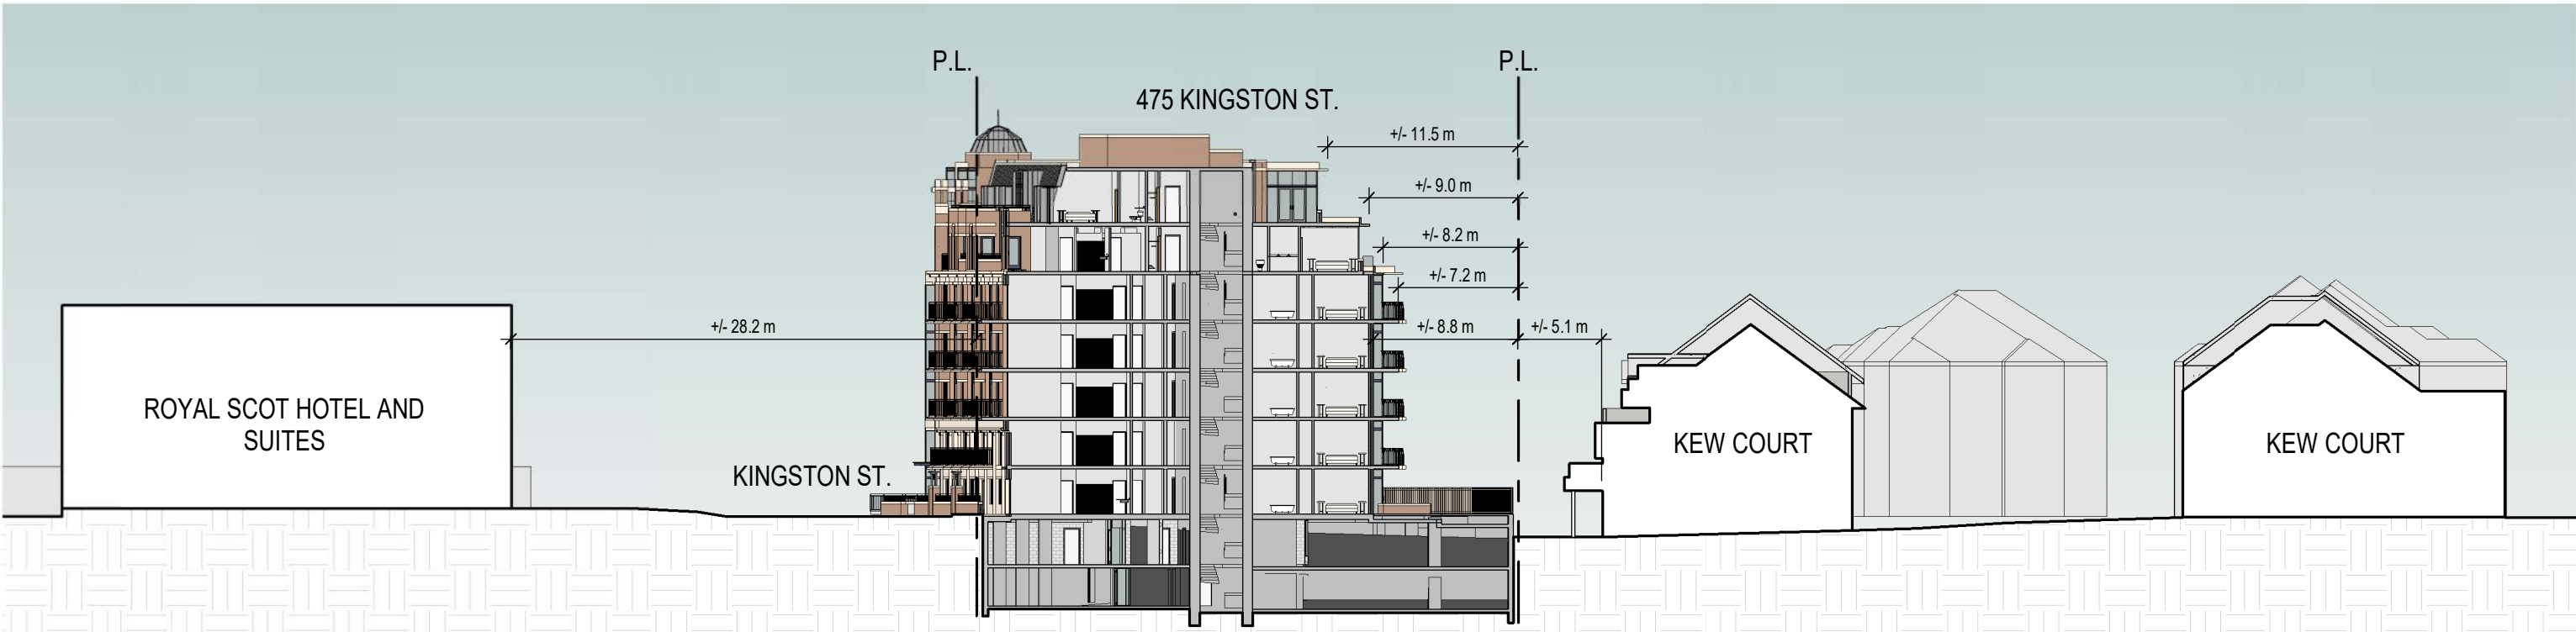

2 Site Cross Section
1 : 385



1 Context Elevation
1 : 385

VANCOUVER
#300-839 Cambie Street
Vancouver BC V6B 2P4
T: 604.683.4131
F: 604.683.9313

VICTORIA
#200-510 Yates Street
Victoria BC V8W 1K8
T: 250.480.7811

www.merrickarch.com

Key Plan

Revision No.	Description	Date
--------------	-------------	------

Issue	Issue Date
-------	------------

CALUC Review	12/10/2022
Development Permit / Rezoning	01/06/2023
DP / RZ Resubmission - R1	06/30/2025
DP / RZ Resubmission - R2	07/13/2026

Consultant

Project

475 Kingston
475 Kingston Street

Alpha Project Developments Ltd.

Sheet Title

Elevations - Context

Drawn By	Checked
JP	SM
Project Number	Scale
202165	AS NOTED
Revision	Sheet Number

MATERIAL LEGEND	
MTL TAG	MATERIAL
01	BRICK
02	LIMESTONE
03	CAST-IN-PLACE CONCRETE
04	PRECAST CONCRETE
05	ALUMINUM WINDOW FRAME
06	METAL RAILING
07	METAL ROOF
08	METAL FLASHING
09	ALUMINUM FRAMED GL. DOOR
10	GLAZING PANEL
11	SPANDREL PANEL
12	GLAZED GUARD
13	GLAZED CANOPY
14	METAL ARBOR
15	METAL GATE



1 North Elevation
1 : 100

VANCOUVER
#300-839 Cambie Street
Vancouver BC V6B 2P4
T: 604.683.4131
F: 604.683.9313

VICTORIA
#200-510 Yates Street
Victoria BC V8W 1K8
T: 250.480.7811

www.merrickarch.com

Key Plan

Revision No.	Description	Date
--------------	-------------	------

Issue	Issue Date
CALUC Review	12/10/2022
Development Permit / Rezoning	01/06/2023
DP / RZ Resubmission - R1	06/30/2025
DP / RZ Resubmission - R2	07/13/2026

Consultant

Project

475 Kingston
475 Kingston Street

Alpha Project Developments Ltd.


Sheet Title

North Elevation

Drawn By	Checked
JP	SM
Project Number	Scale
202165	AS NOTED
Revision	Sheet Number

A-302

MATERIAL LEGEND	
MTL TAG	MATERIAL
01	BRICK
02	LIMESTONE
03	CAST-IN-PLACE CONCRETE
04	PRECAST CONCRETE
05	ALUMINUM WINDOW FRAME
06	METAL RAILING
07	METAL ROOF
08	METAL FLASHING
09	ALUMINUM FRAMED GL. DOOR
10	GLAZING PANEL
11	SPANDREL PANEL
12	GLAZED GUARD
13	GLAZED CANOPY
14	METAL ARBOR
15	METAL GATE

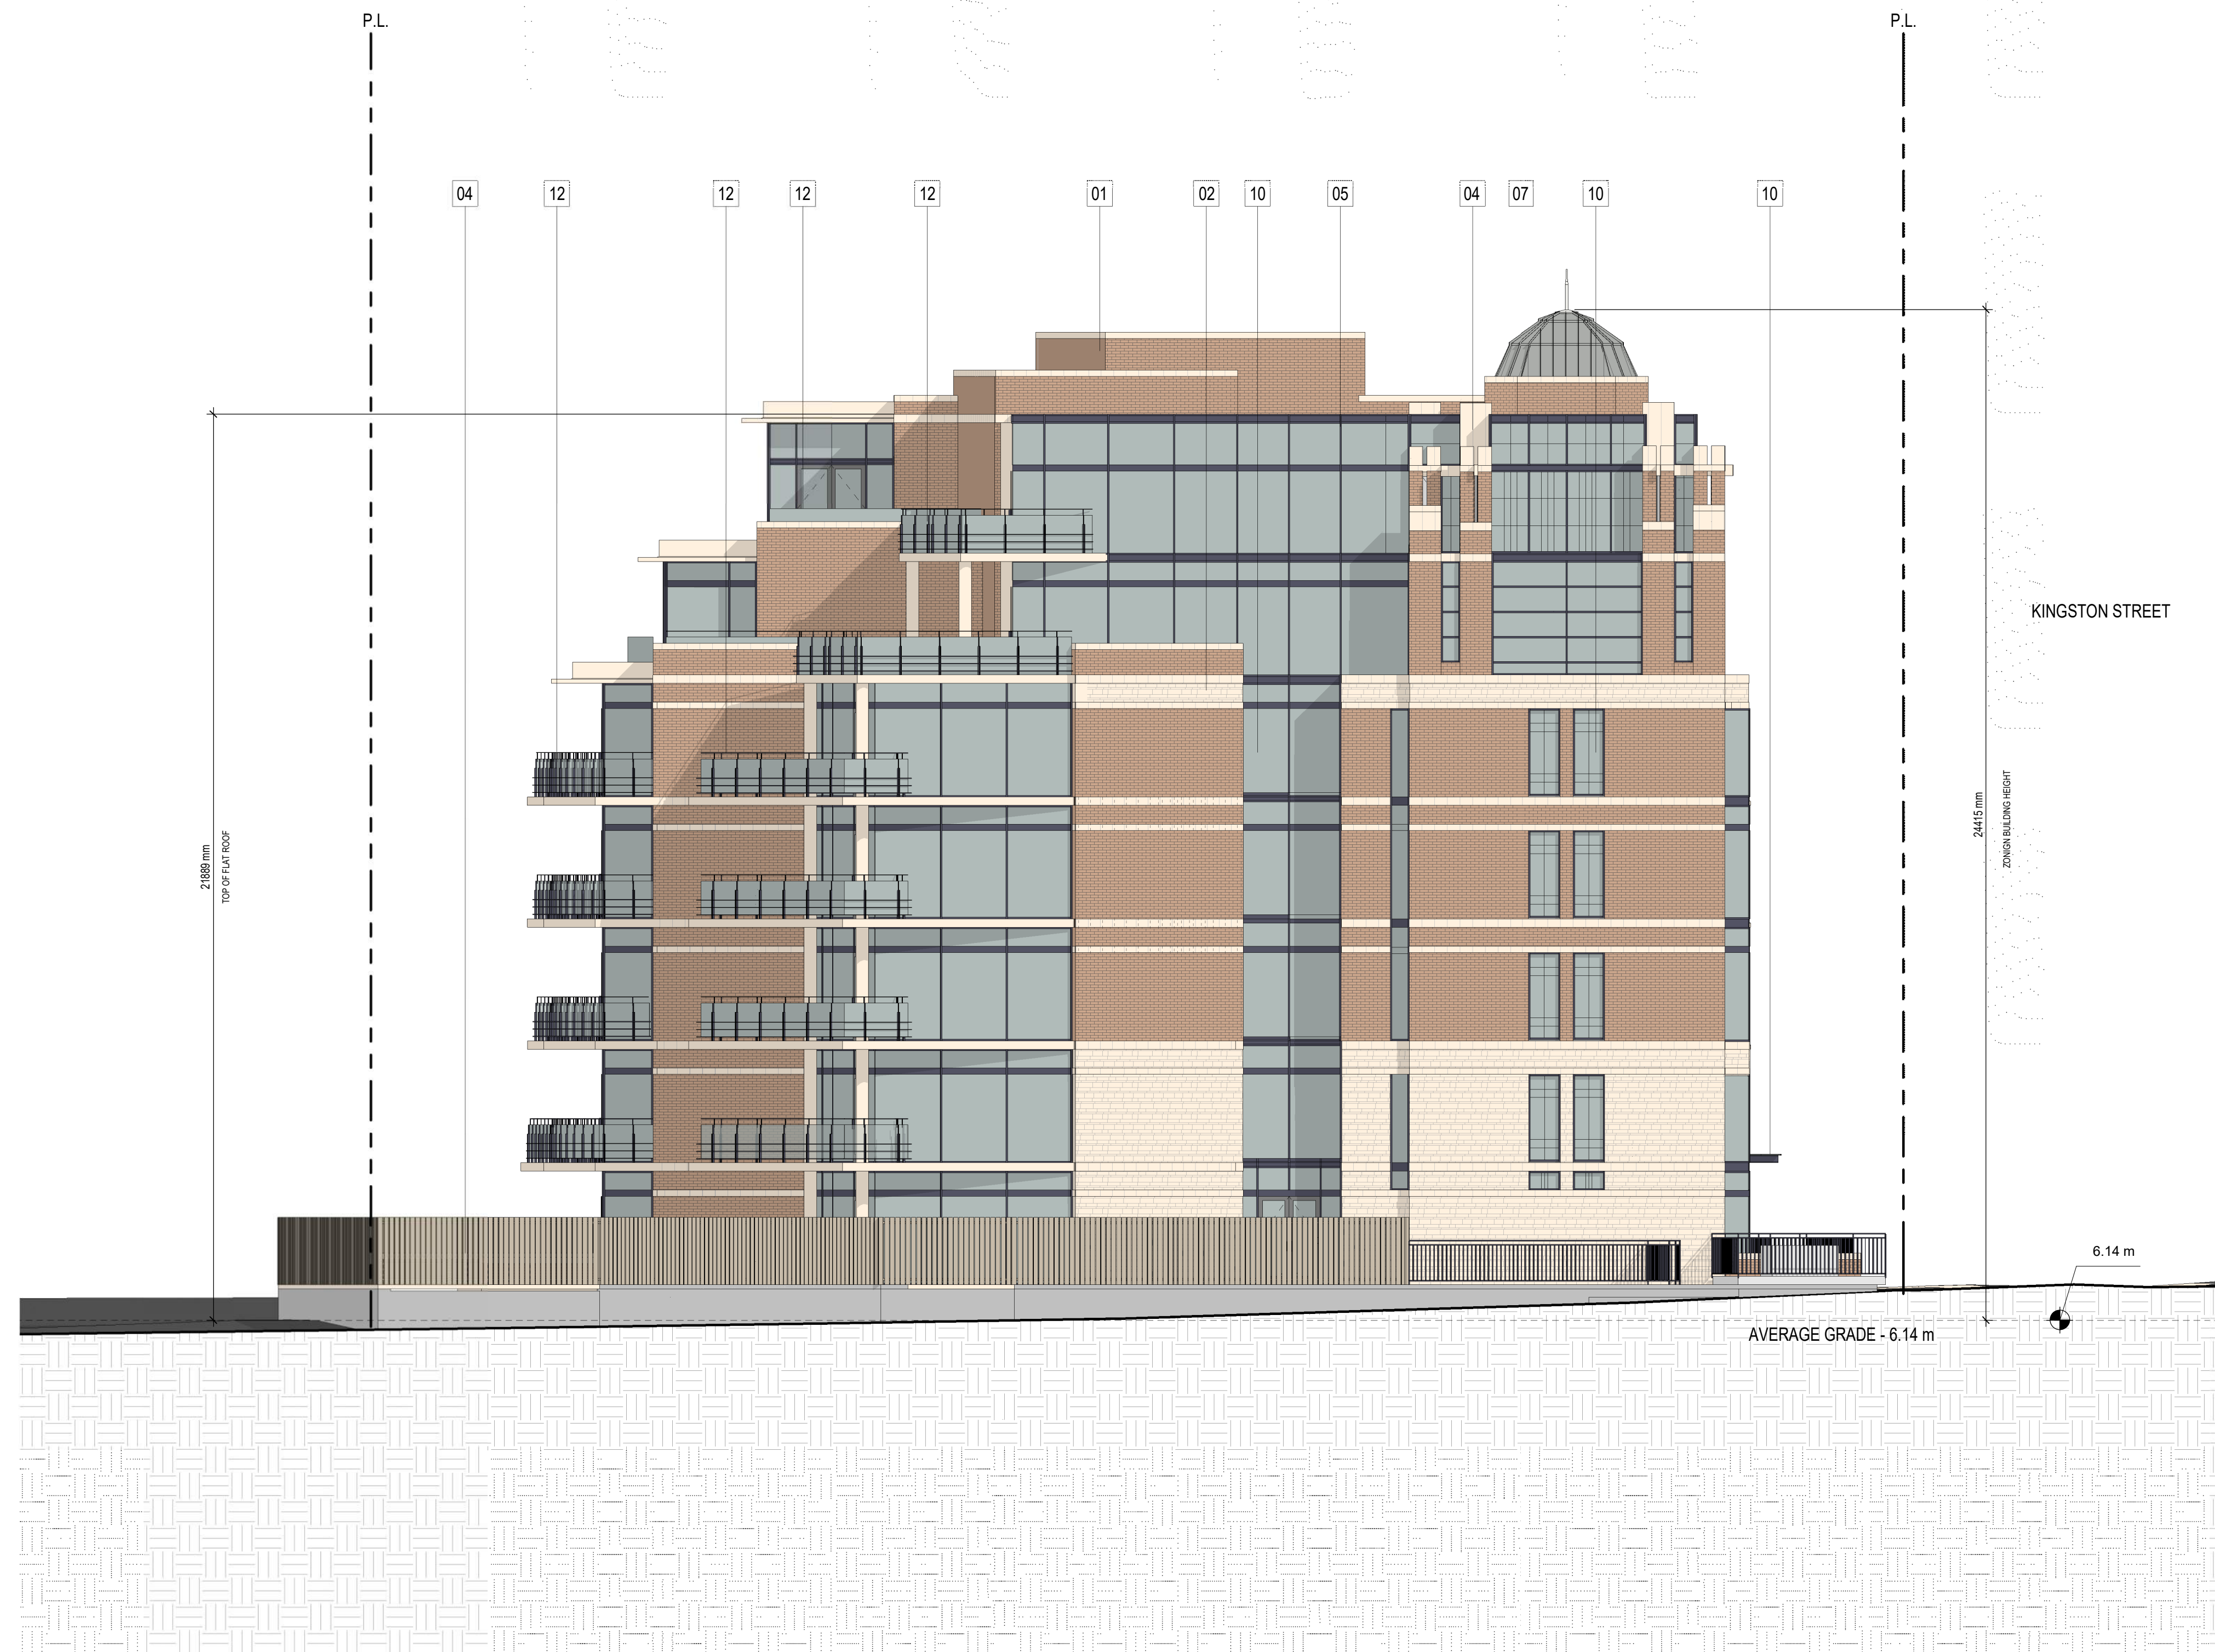

1 East Elevation
1 : 100

VANCOUVER
#300-839 Cambie Street
Vancouver BC V6B 2P4
T: 604.683.4131
F: 604.683.9313

VICTORIA
#200-510 Yates Street
Victoria BC V8W 1K8
T: 250.480.7811

www.merrickarch.com

Key Plan

Revision No.	Description	Date
--------------	-------------	------

Issue	Issue Date
CALUC Review	12/10/2022
Development Permit / Rezoning	01/06/2023
DP / RZ Resubmission - R1	06/30/2025
DP / RZ Resubmission - R2	07/13/2026

Consultant

Project

475 Kingston
475 Kingston Street

Alpha Project Developments Ltd.

Sheet Title

East Elevation

Drawn By	Checked
JP	SM
Project Number	Scale
202165	AS NOTED
Revision	Sheet Number

A-303

MATERIAL LEGEND	
MTL TAG	MATERIAL
01	BRICK
02	LIMESTONE
03	CAST-IN-PLACE CONCRETE
04	PRECAST CONCRETE
05	ALUMINUM WINDOW FRAME
06	METAL RAILING
07	METAL ROOF
08	METAL FLASHING
09	ALUMINUM FRAMED GL. DOOR
10	GLAZING PANEL
11	SPANDREL PANEL
12	GLAZED GUARD
13	GLAZED CANOPY
14	METAL ARBOR
15	METAL GATE



VANCOUVER
#300-839 Cambie Street
Vancouver BC V6B 2P4
T: 604.683.4131
F: 604.683.9313

VICTORIA
#200-510 Yates Street
Victoria BC V8W 1K8
T: 250.480.7811

www.merrickarch.com

Key Plan

Revision No.	Description	Date
--------------	-------------	------

Issue	Issue Date
CALUC Review	12/10/2022
Develpment Permit / Rezoning	01/06/2023
DP / RZ Resubmission - R1	06/30/2025
DP / RZ Resubmission - R2	07/13/2026

Consultant

Project

475 Kingston
475 Kingston Street

Alpha Project Developments Ltd.

Sheet Title

South Elevation

Drawn By	Checked
JP	SM
Project Number	Scale
202165	AS NOTED
Revision	Sheet Number

A-304

MATERIAL LEGEND	
MTL TAG	MATERIAL
01	BRICK
02	LIMESTONE
03	CAST-IN-PLACE CONCRETE
04	PRECAST CONCRETE
05	ALUMINUM WINDOW FRAME
06	METAL RAILING
07	METAL ROOF
08	METAL FLASHING
09	ALUMINUM FRAMED GL. DOOR
10	GLAZING PANEL
11	SPANDREL PANEL
12	GLAZED GUARD
13	GLAZED CANOPY
14	METAL ARBOR
15	METAL GATE



1 West Elevation
1 : 100

VANCOUVER
#300-839 Cambie Street
Vancouver BC V6B 2P4
T: 604.683.4131
F: 604.683.9313

VICTORIA
#200-510 Yates Street
Victoria BC V8W 1K8
T: 250.480.7811

www.merrickarch.com

Key Plan

Revision No.	Description	Date
--------------	-------------	------

Issue	Issue Date
CALUC Review	12/10/2022
Development Permit / Rezoning	01/06/2023
DP / RZ Resubmission - R1	06/30/2025
DP / RZ Resubmission - R2	07/13/2026

Consultant

Project

475 Kingston
475 Kingston Street

Alpha Project Developments Ltd.

Sheet Title

West Elevation

Drawn By	Checked
JP	SM
Project Number	Scale
202165	AS NOTED
Revision	Sheet Number

A-305

VANCOUVER
#300-839 Cambie Street
Vancouver BC V6B 2P4
T: 604.683.4131
F: 604.683.9313

VICTORIA
#200-510 Yates Street
Victoria BC V8W 1K8
T: 250.480.7811

www.merrickarch.com

Key Plan

Revision No.	Description	Date
--------------	-------------	------

Issue	Issue Date
CALUC Review	12/10/2022
Development Permit / Rezoning	01/06/2023
DP / RZ Resubmission - R1	06/30/2025
DP / RZ Resubmission - R2	07/13/2026

Consultant

Project

475 Kingston
475 Kingston Street


Alpha Project Developments Ltd.

Sheet Title

Sections - Building

Drawn By	Checked
JP	SM
Project Number	Scale
202165	AS NOTED
Revision	Sheet Number

A-401

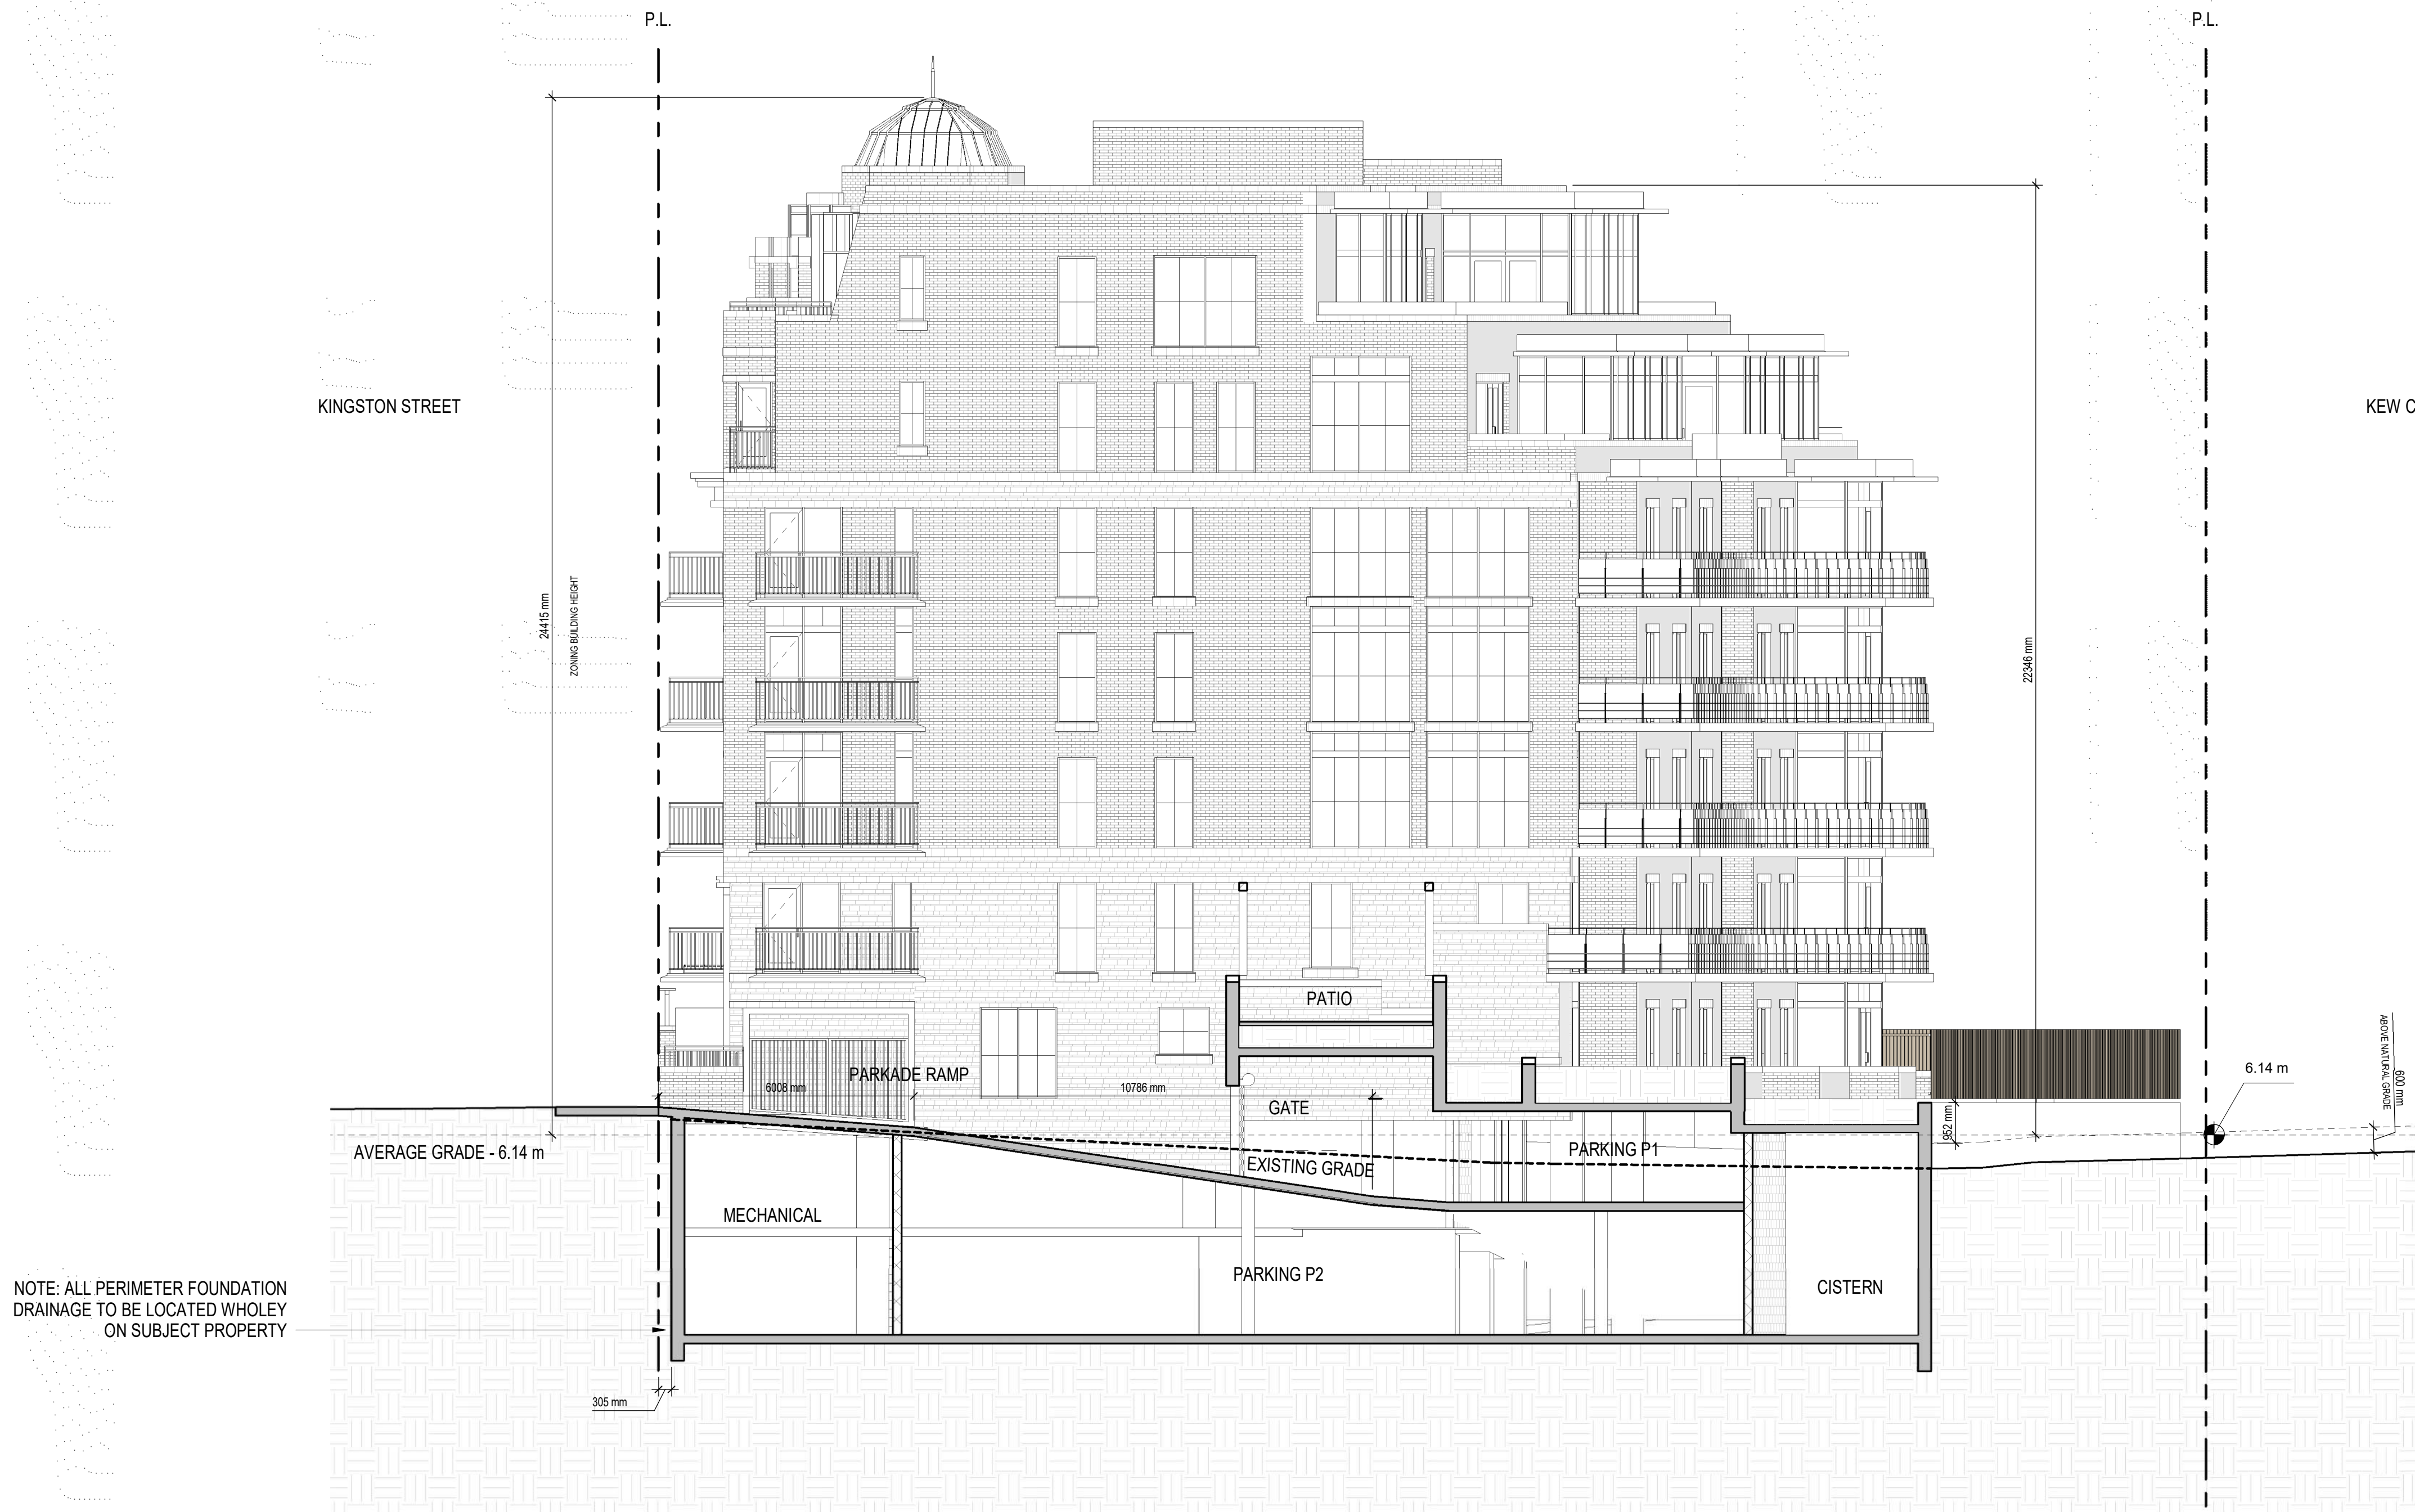

VANCOUVER
#300-839 Cambie Street
Vancouver BC V6B 2P4
T: 604.683.4131
F: 604.683.9313

VICTORIA
#200-510 Yates Street
Victoria BC V8W 1K8
T: 250.480.7811

www.merrickarch.com

Key Plan

Revision No.	Description	Date
--------------	-------------	------

Issue	Issue Date
CALUC Review	12/10/2022
Develpment Permit / Rezoning	01/06/2023
DP / RZ Resubmission - R1	06/30/2025
DP / RZ Resubmission - R2	07/13/2026

Consultant

Project

475 Kingston
475 Kingston Street


Alpha Project Developments Ltd.

Sheet Title

Sections - Building

Drawn By	Checked
JP	SM
Project Number	Scale
202165	AS NOTED
Revision	Sheet Number

A-402

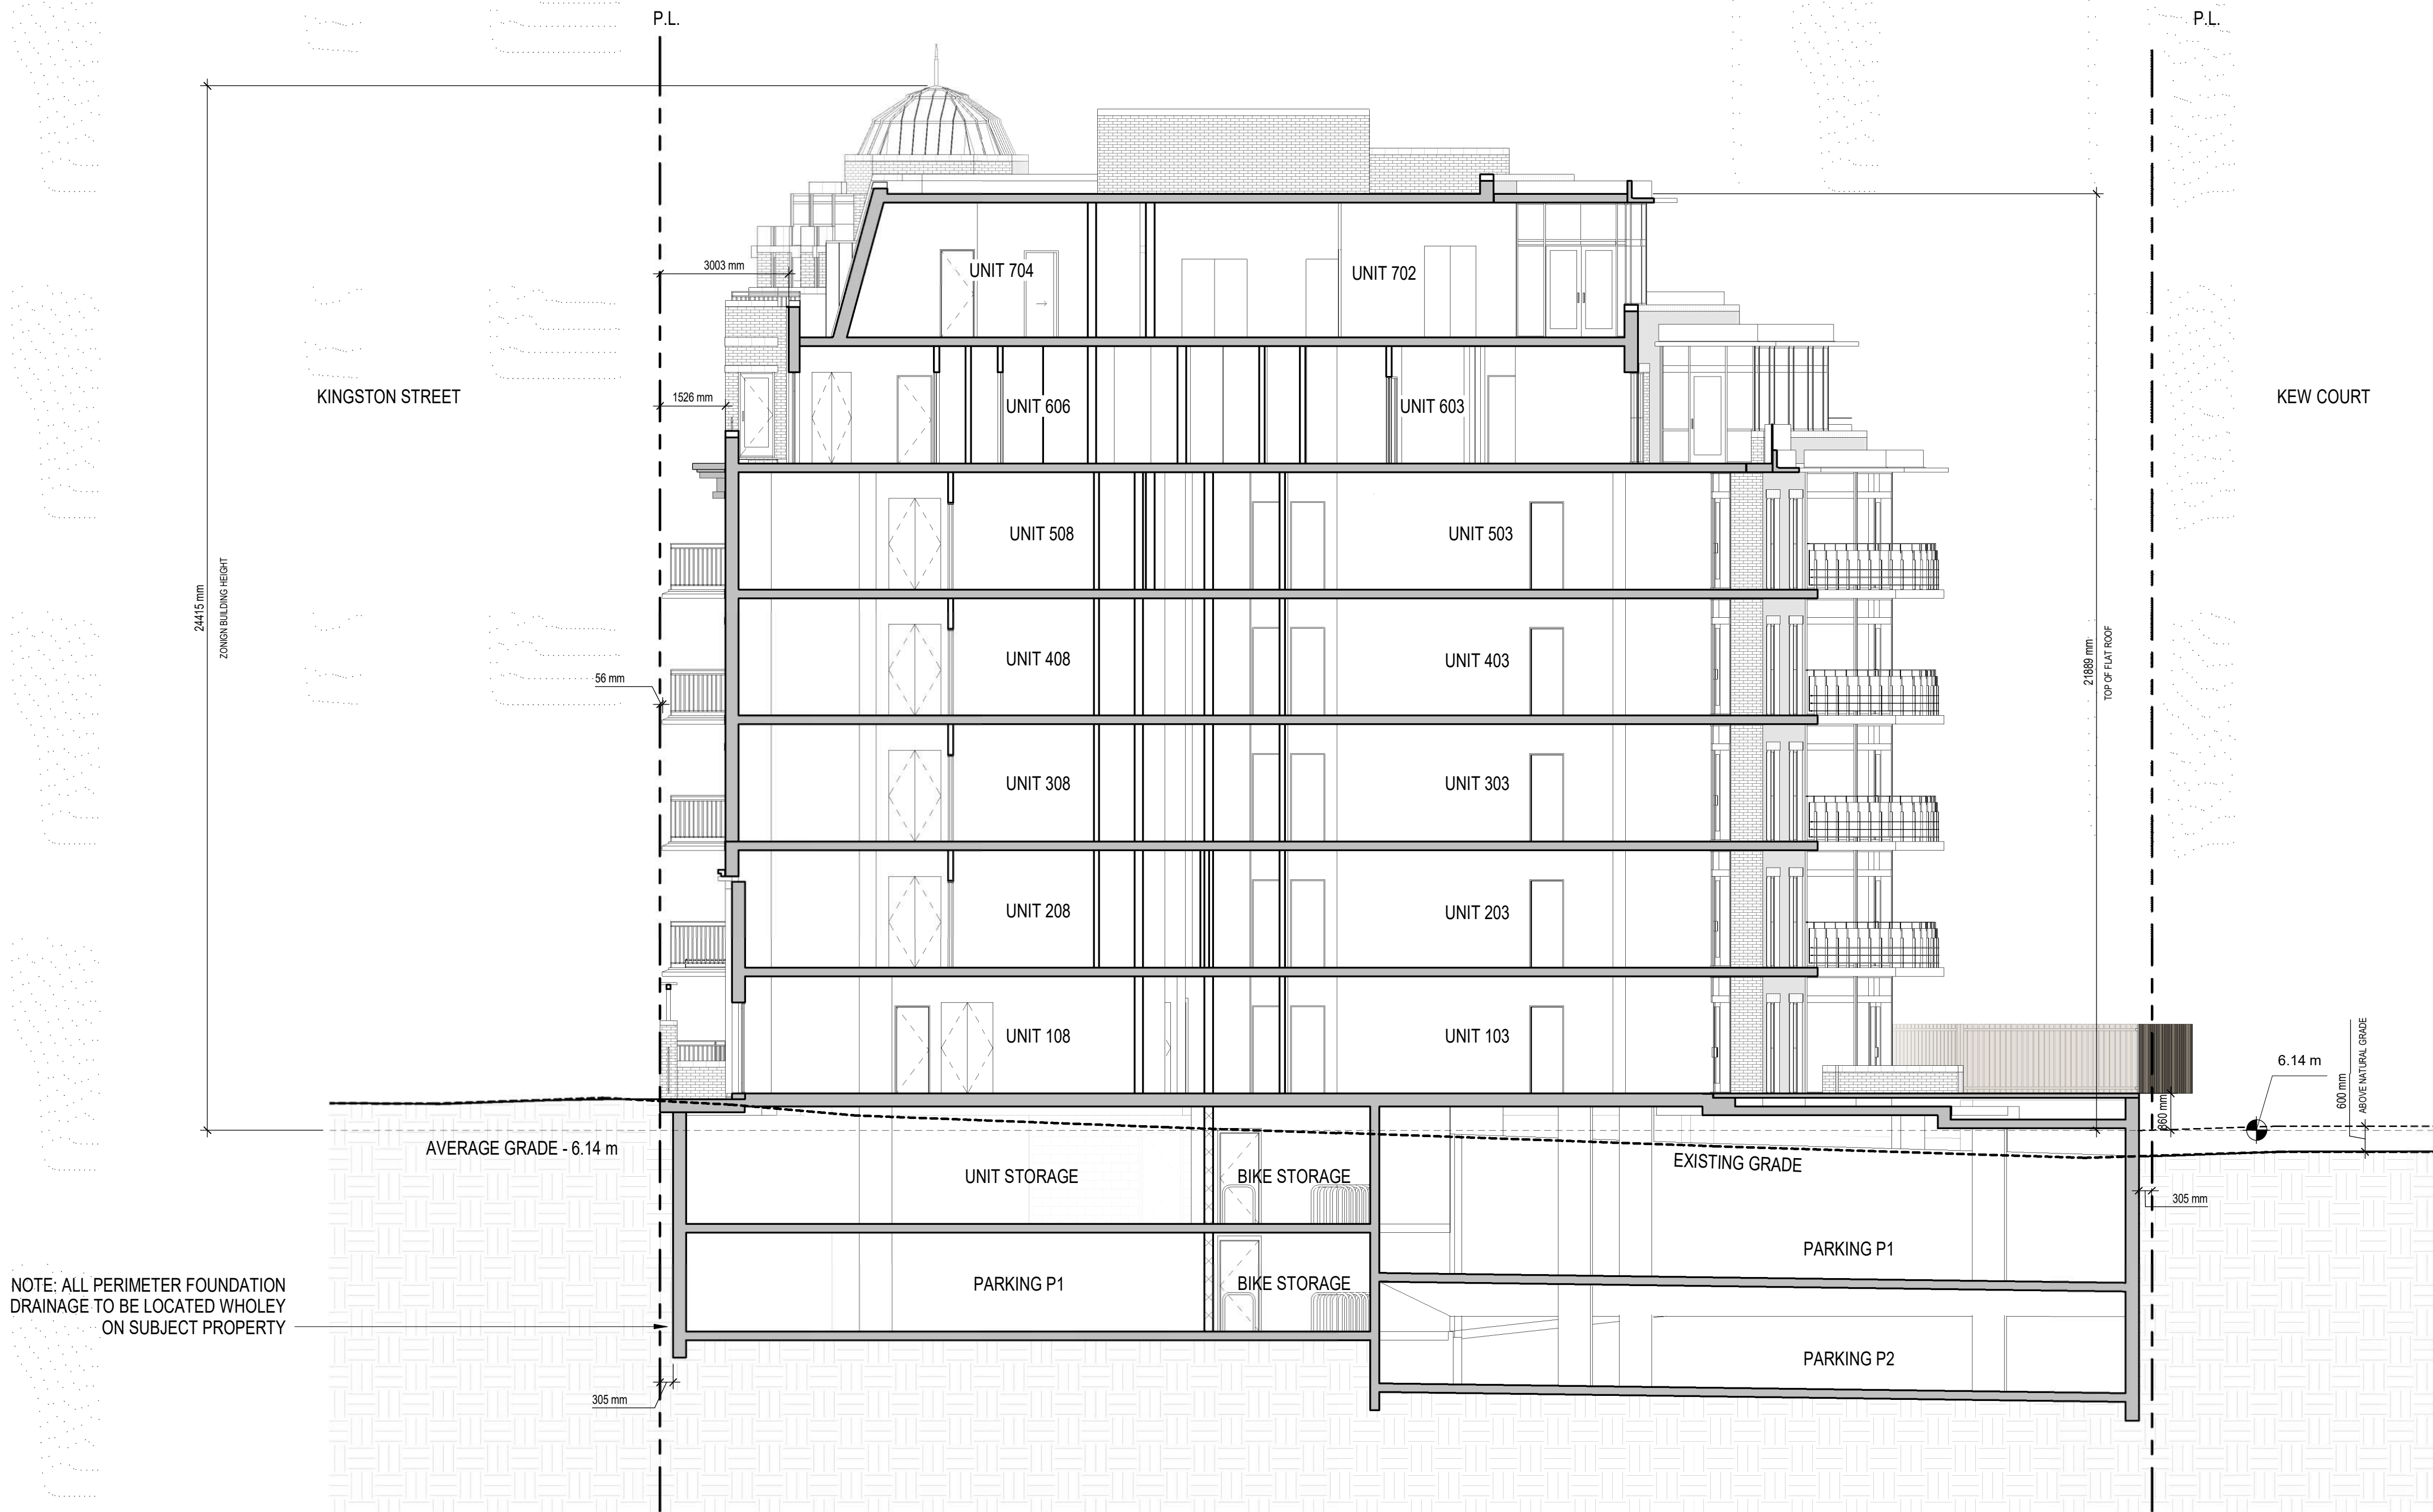

VANCOUVER
#300-839 Cambie Street
Vancouver BC V6B 2P4
T: 604.683.4131
F: 604.683.9313

VICTORIA
#200-510 Yates Street
Victoria BC V8W 1K8
T: 250.480.7811

www.merrickarch.com

Key Plan

Revision No.	Description	Date
--------------	-------------	------

Issue	Issue Date
CALUC Review	12/10/2022
Development Permit / Rezoning	01/06/2023
DP / RZ Resubmission - R1	06/30/2025
DP / RZ Resubmission - R2	07/13/2026

Consultant

Project

475 Kingston
475 Kingston Street


Alpha Project Developments Ltd.

Sheet Title

Sections - Building

Drawn By	Checked
JP	SM
Project Number	Scale
202165	AS NOTED
Revision	Sheet Number


A-403

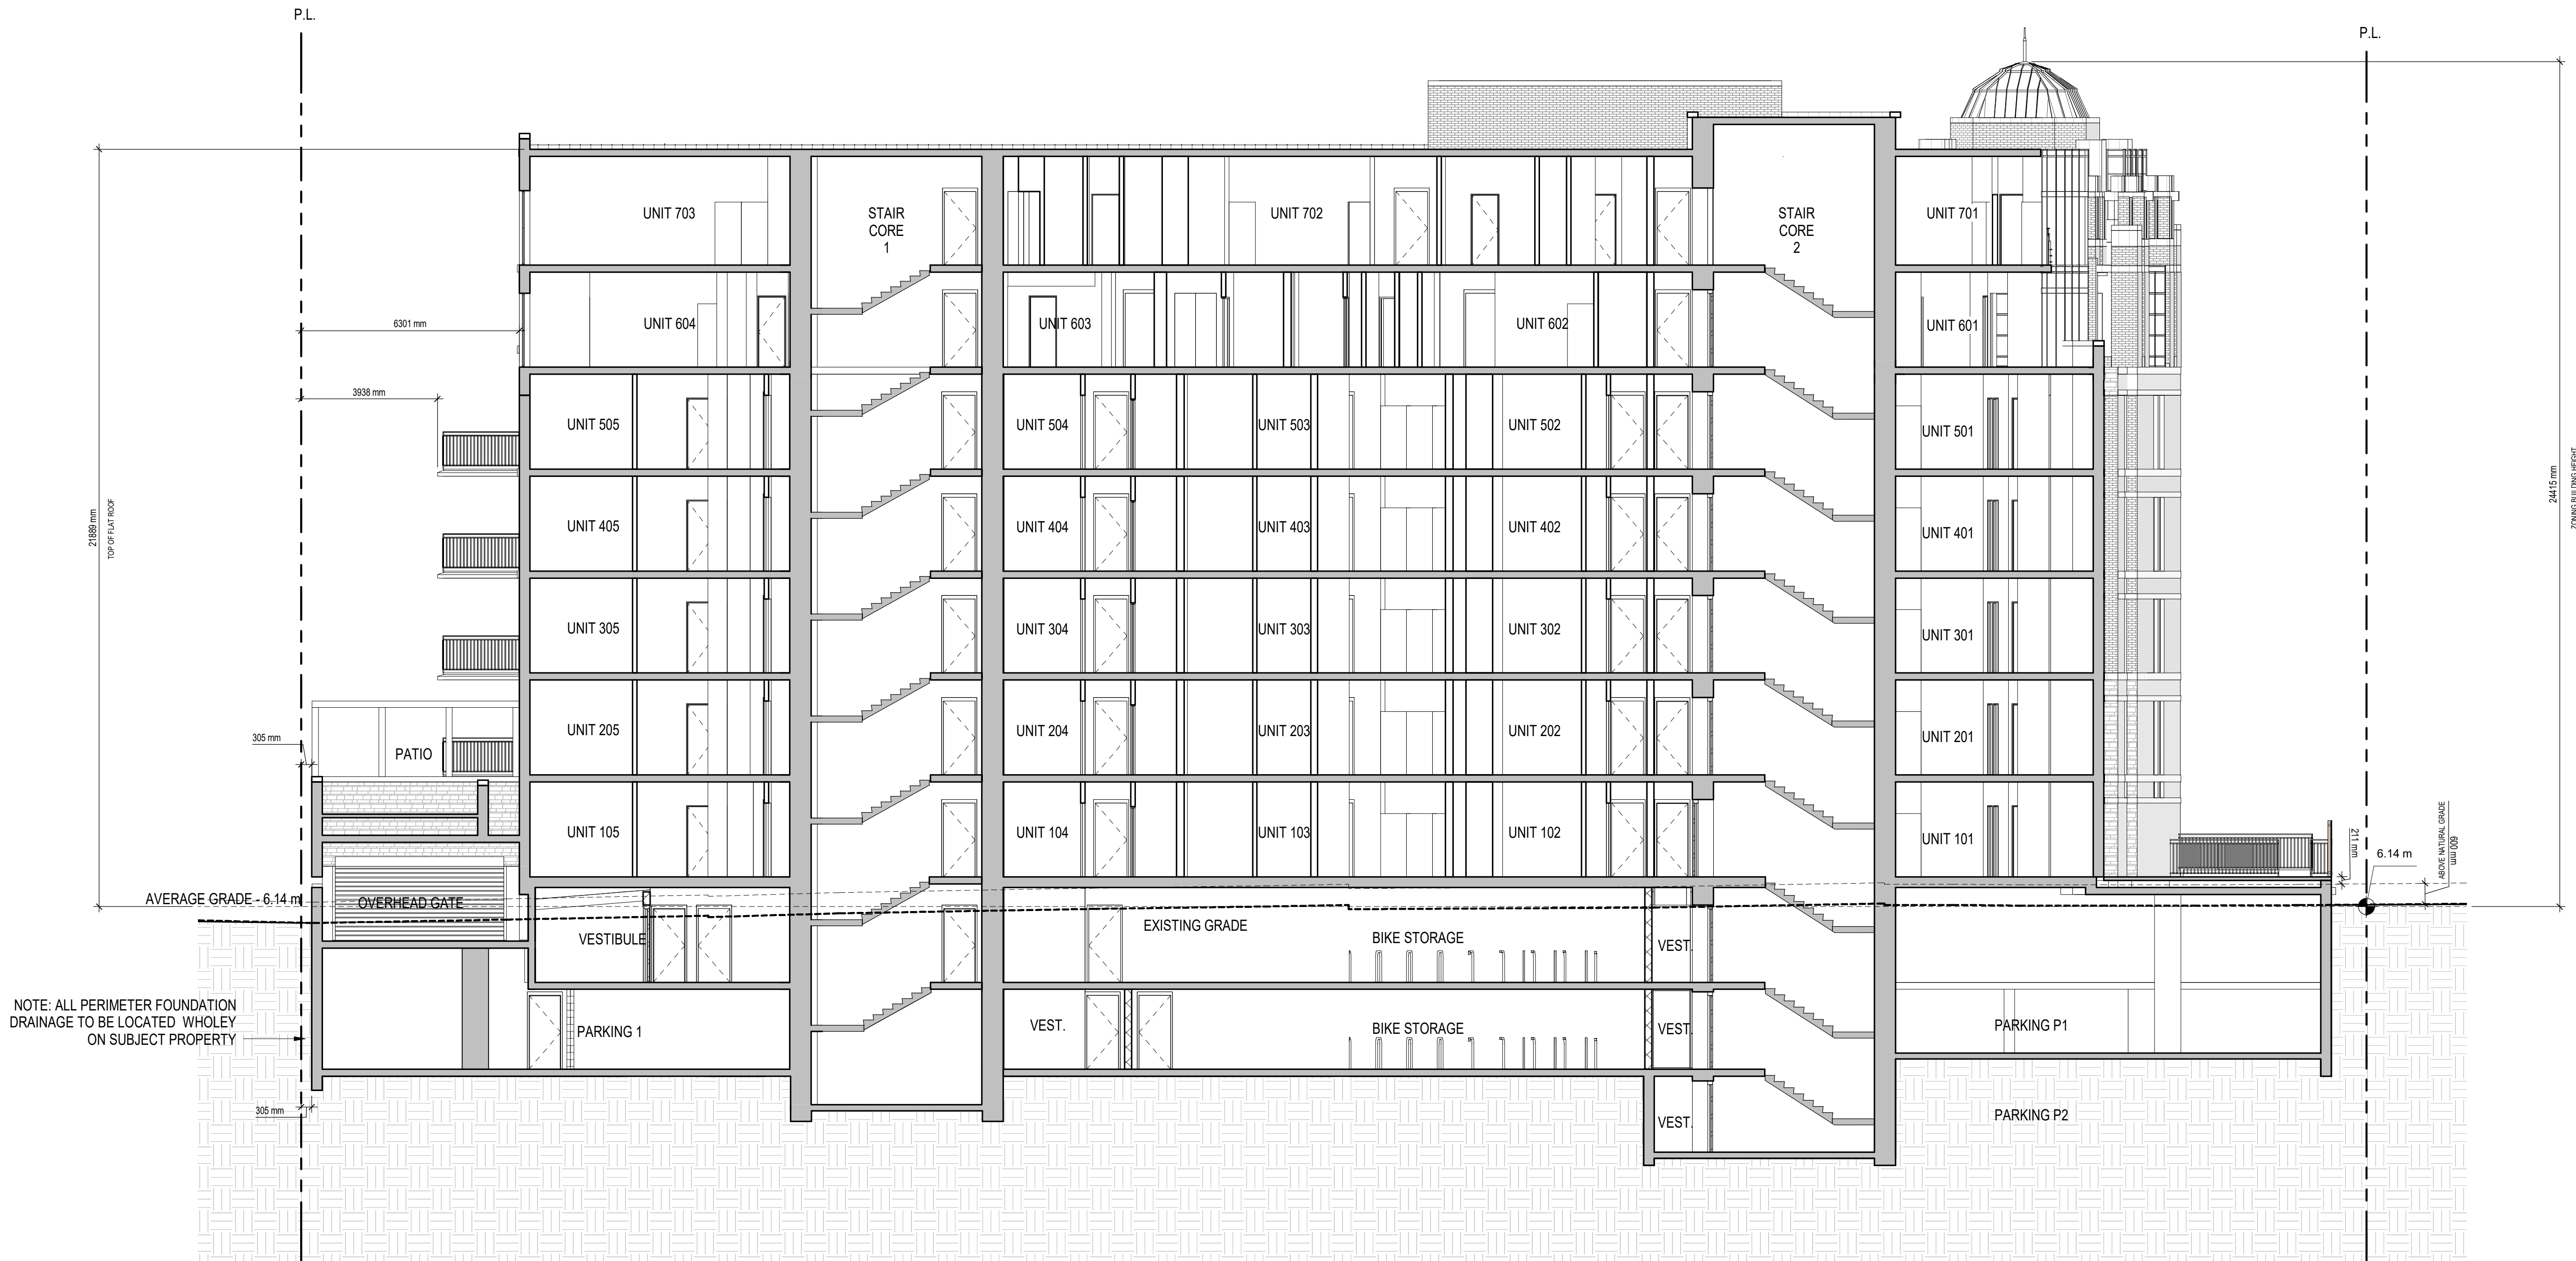


1 Section 6
1 : 100



ROOFING: STANDING SEAM METAL ROOF - ZINC COLOUR

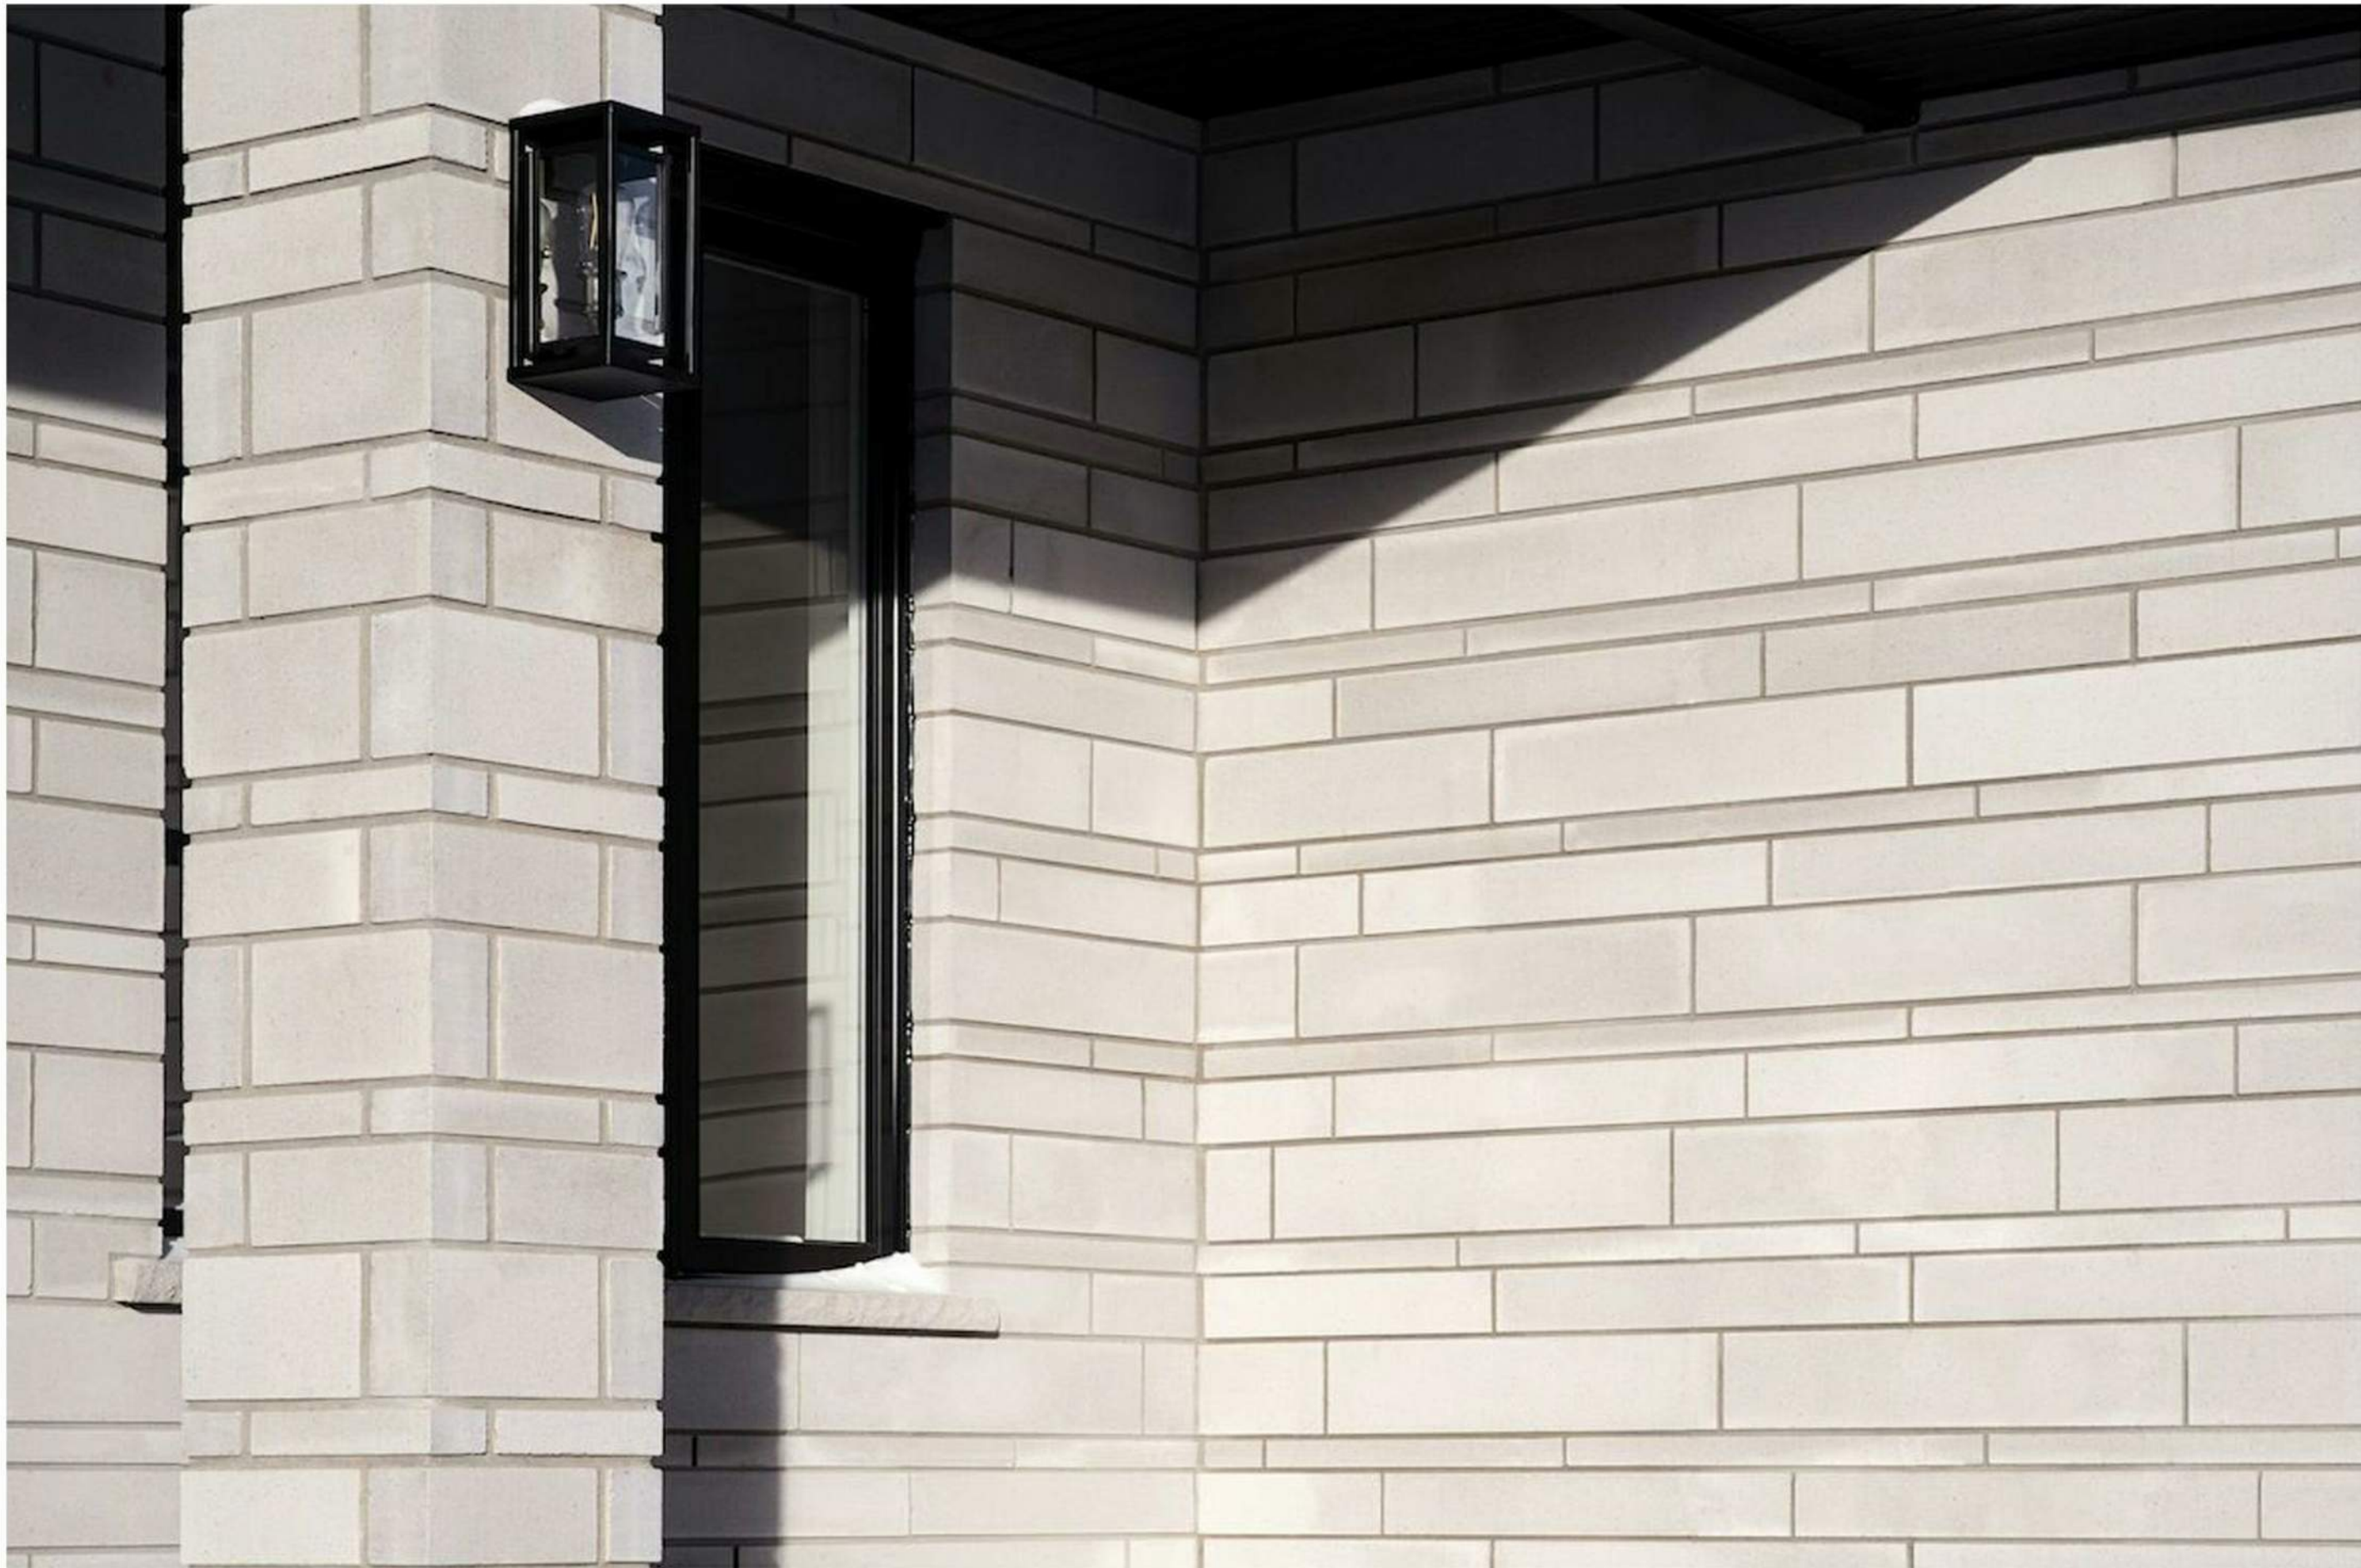

EXTERIOR CLADDING PERSPECTIVE AT BASE: NATURAL STONE - METROPOLITAN WHITE

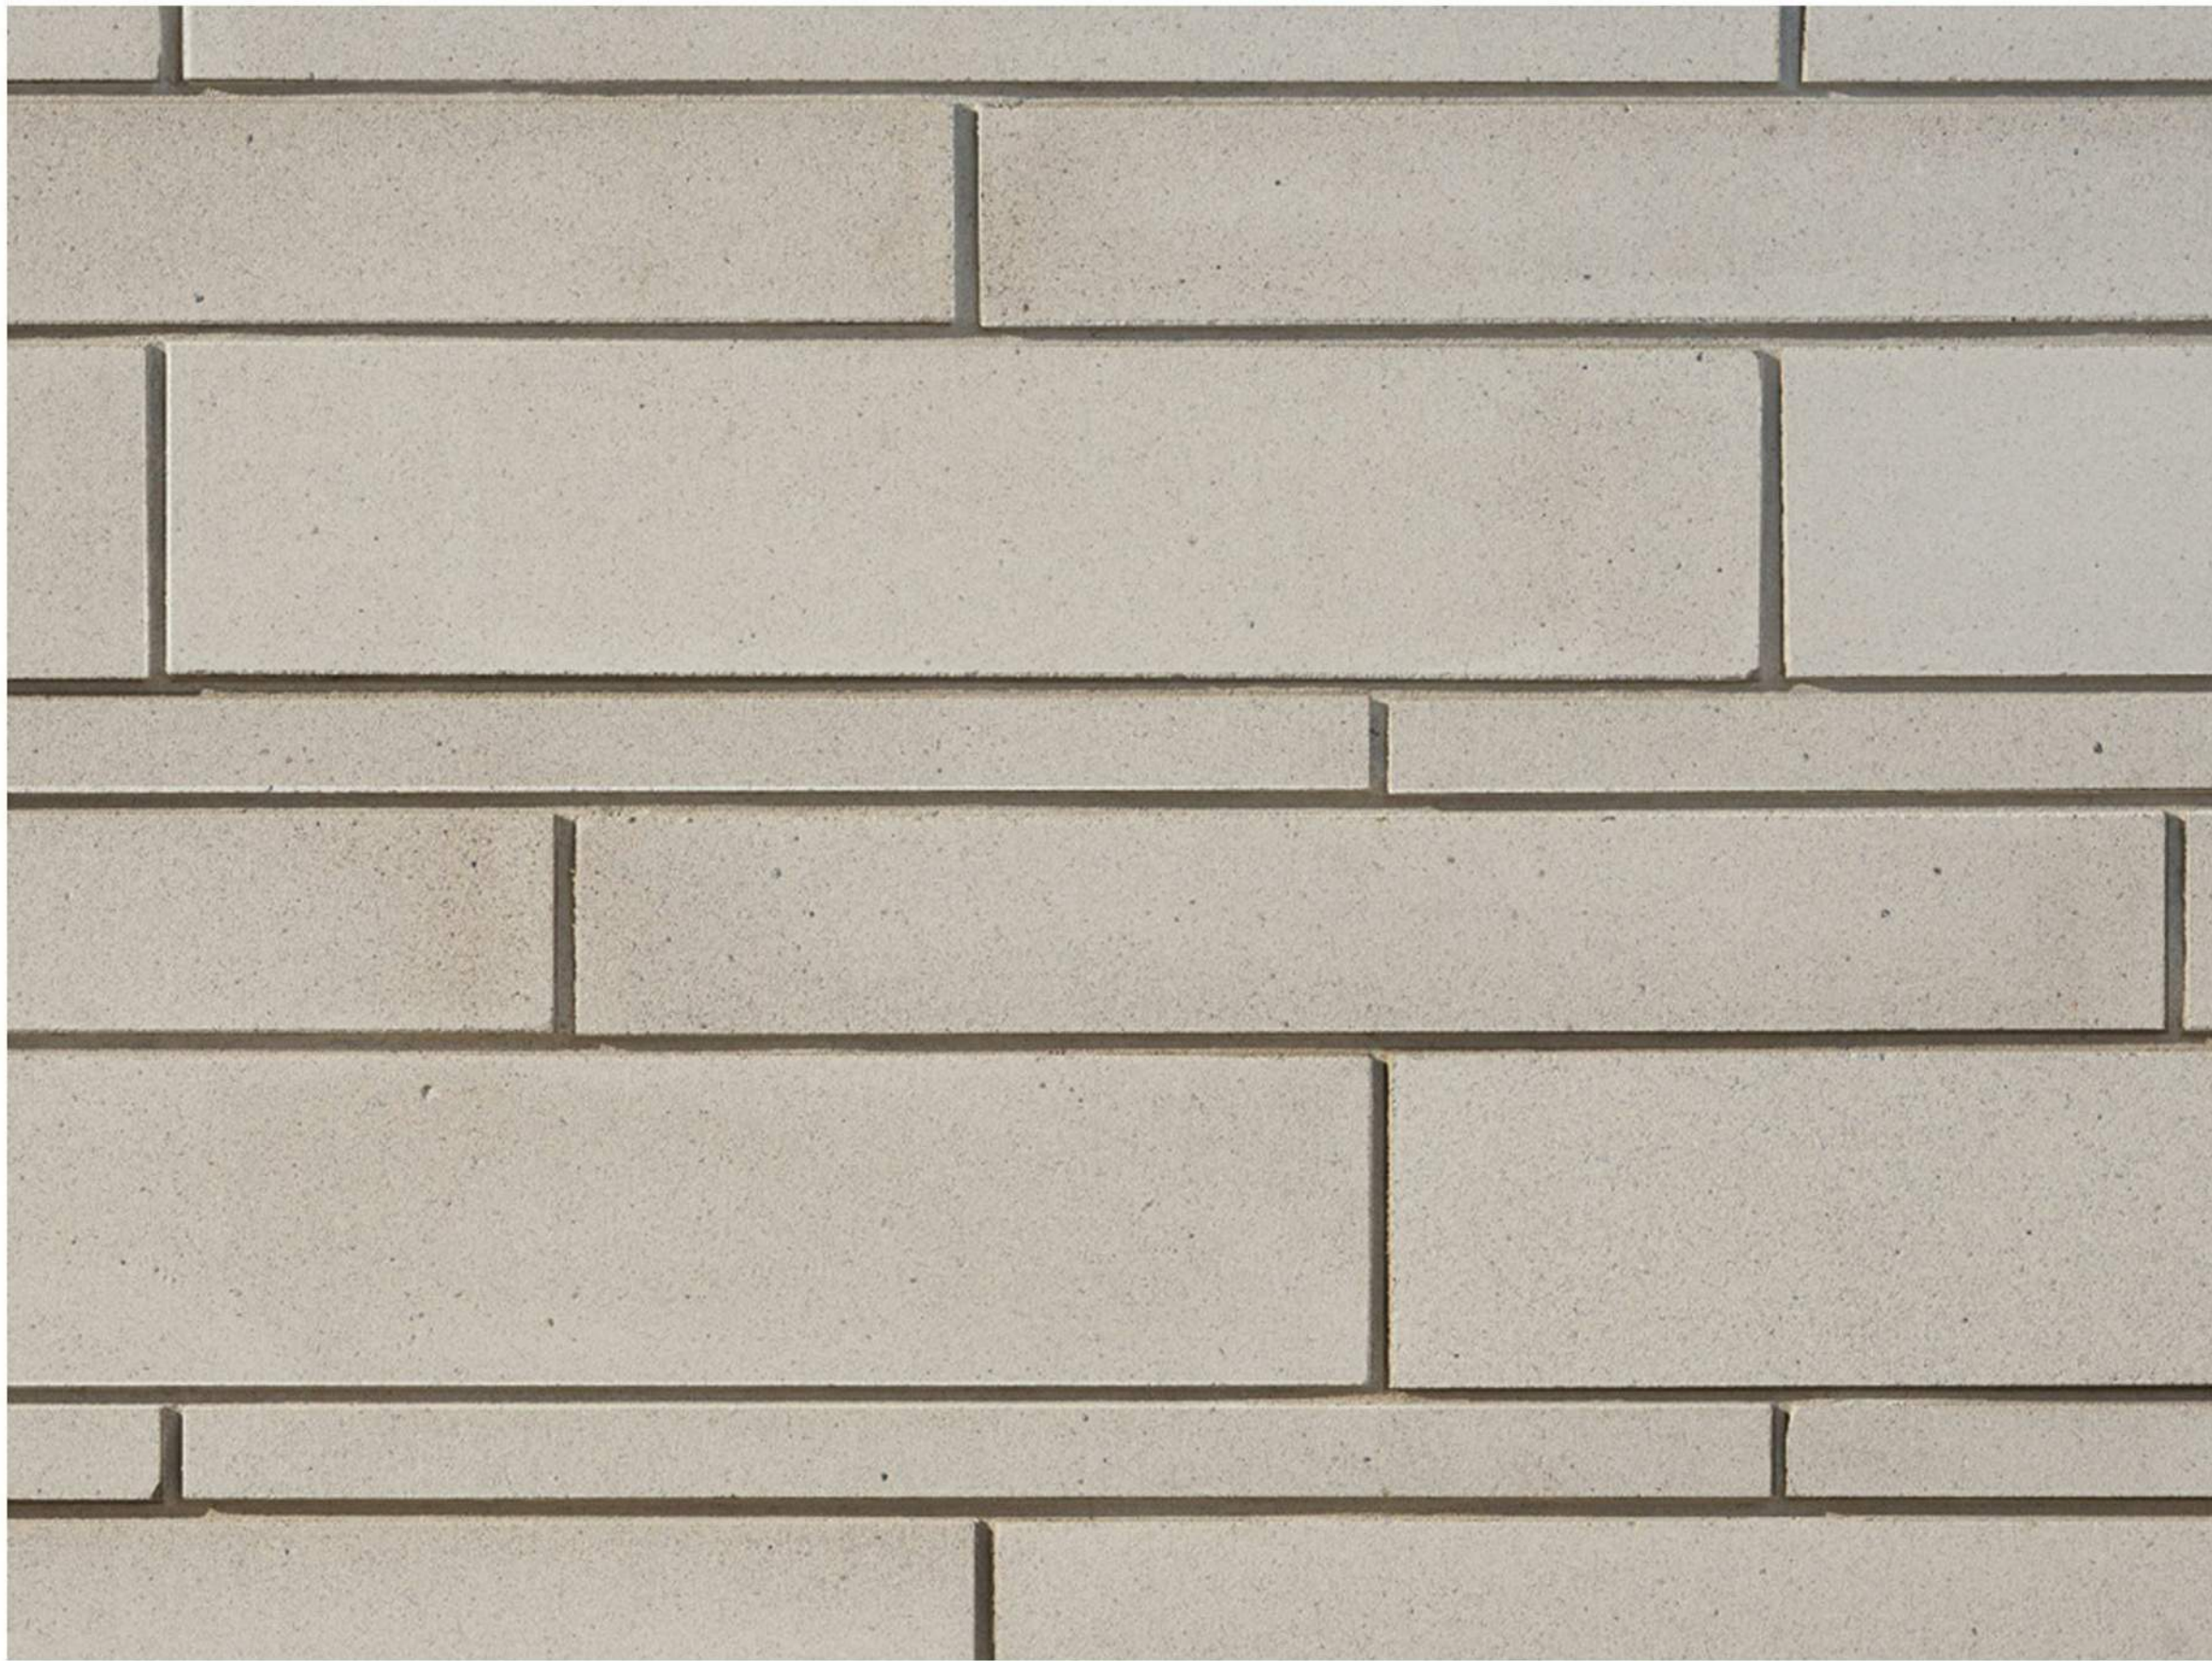

EXTERIOR CLADDING AT BASE: NATURAL STONE - METROPOLITAN WHITE



EXTERIOR BRICK VENEER: MIXED PATTERNED CANYON ROSE

VANCOUVER
#300-839 Cambie Street
Vancouver BC V6B 2P4
T: 604.683.4131
F: 604.683.9313

VICTORIA
#200-510 Yates Street
Victoria BC V8W 1K8
T: 250.480.7811

www.merrickarch.com

Key Plan

Revision No.	Description	Date
--------------	-------------	------

Issue	Issue Date
CALUC Review	12/10/2022
Development Permit / Rezoning	01/06/2023
DP / RZ Resubmission - R1	06/30/2025
DP / RZ Resubmission - R2	07/13/2026

Consultant

Project

475 Kingston
475 Kingston Street

Alpha Project Developments Ltd.


Sheet Title

Materials - Exterior

Drawn By	Checked
Author	Checker
Project Number	Scale
202165	AS NOTED
Revision	Sheet Number

A-501

V:\Projects\34178 - Alpha Developments Ltd. - 475 Kingston Street\07 - Engineering\02 - Drawings & Sketches (Eng)\34178 - Design.dwg Plot Date: December 7, 2022

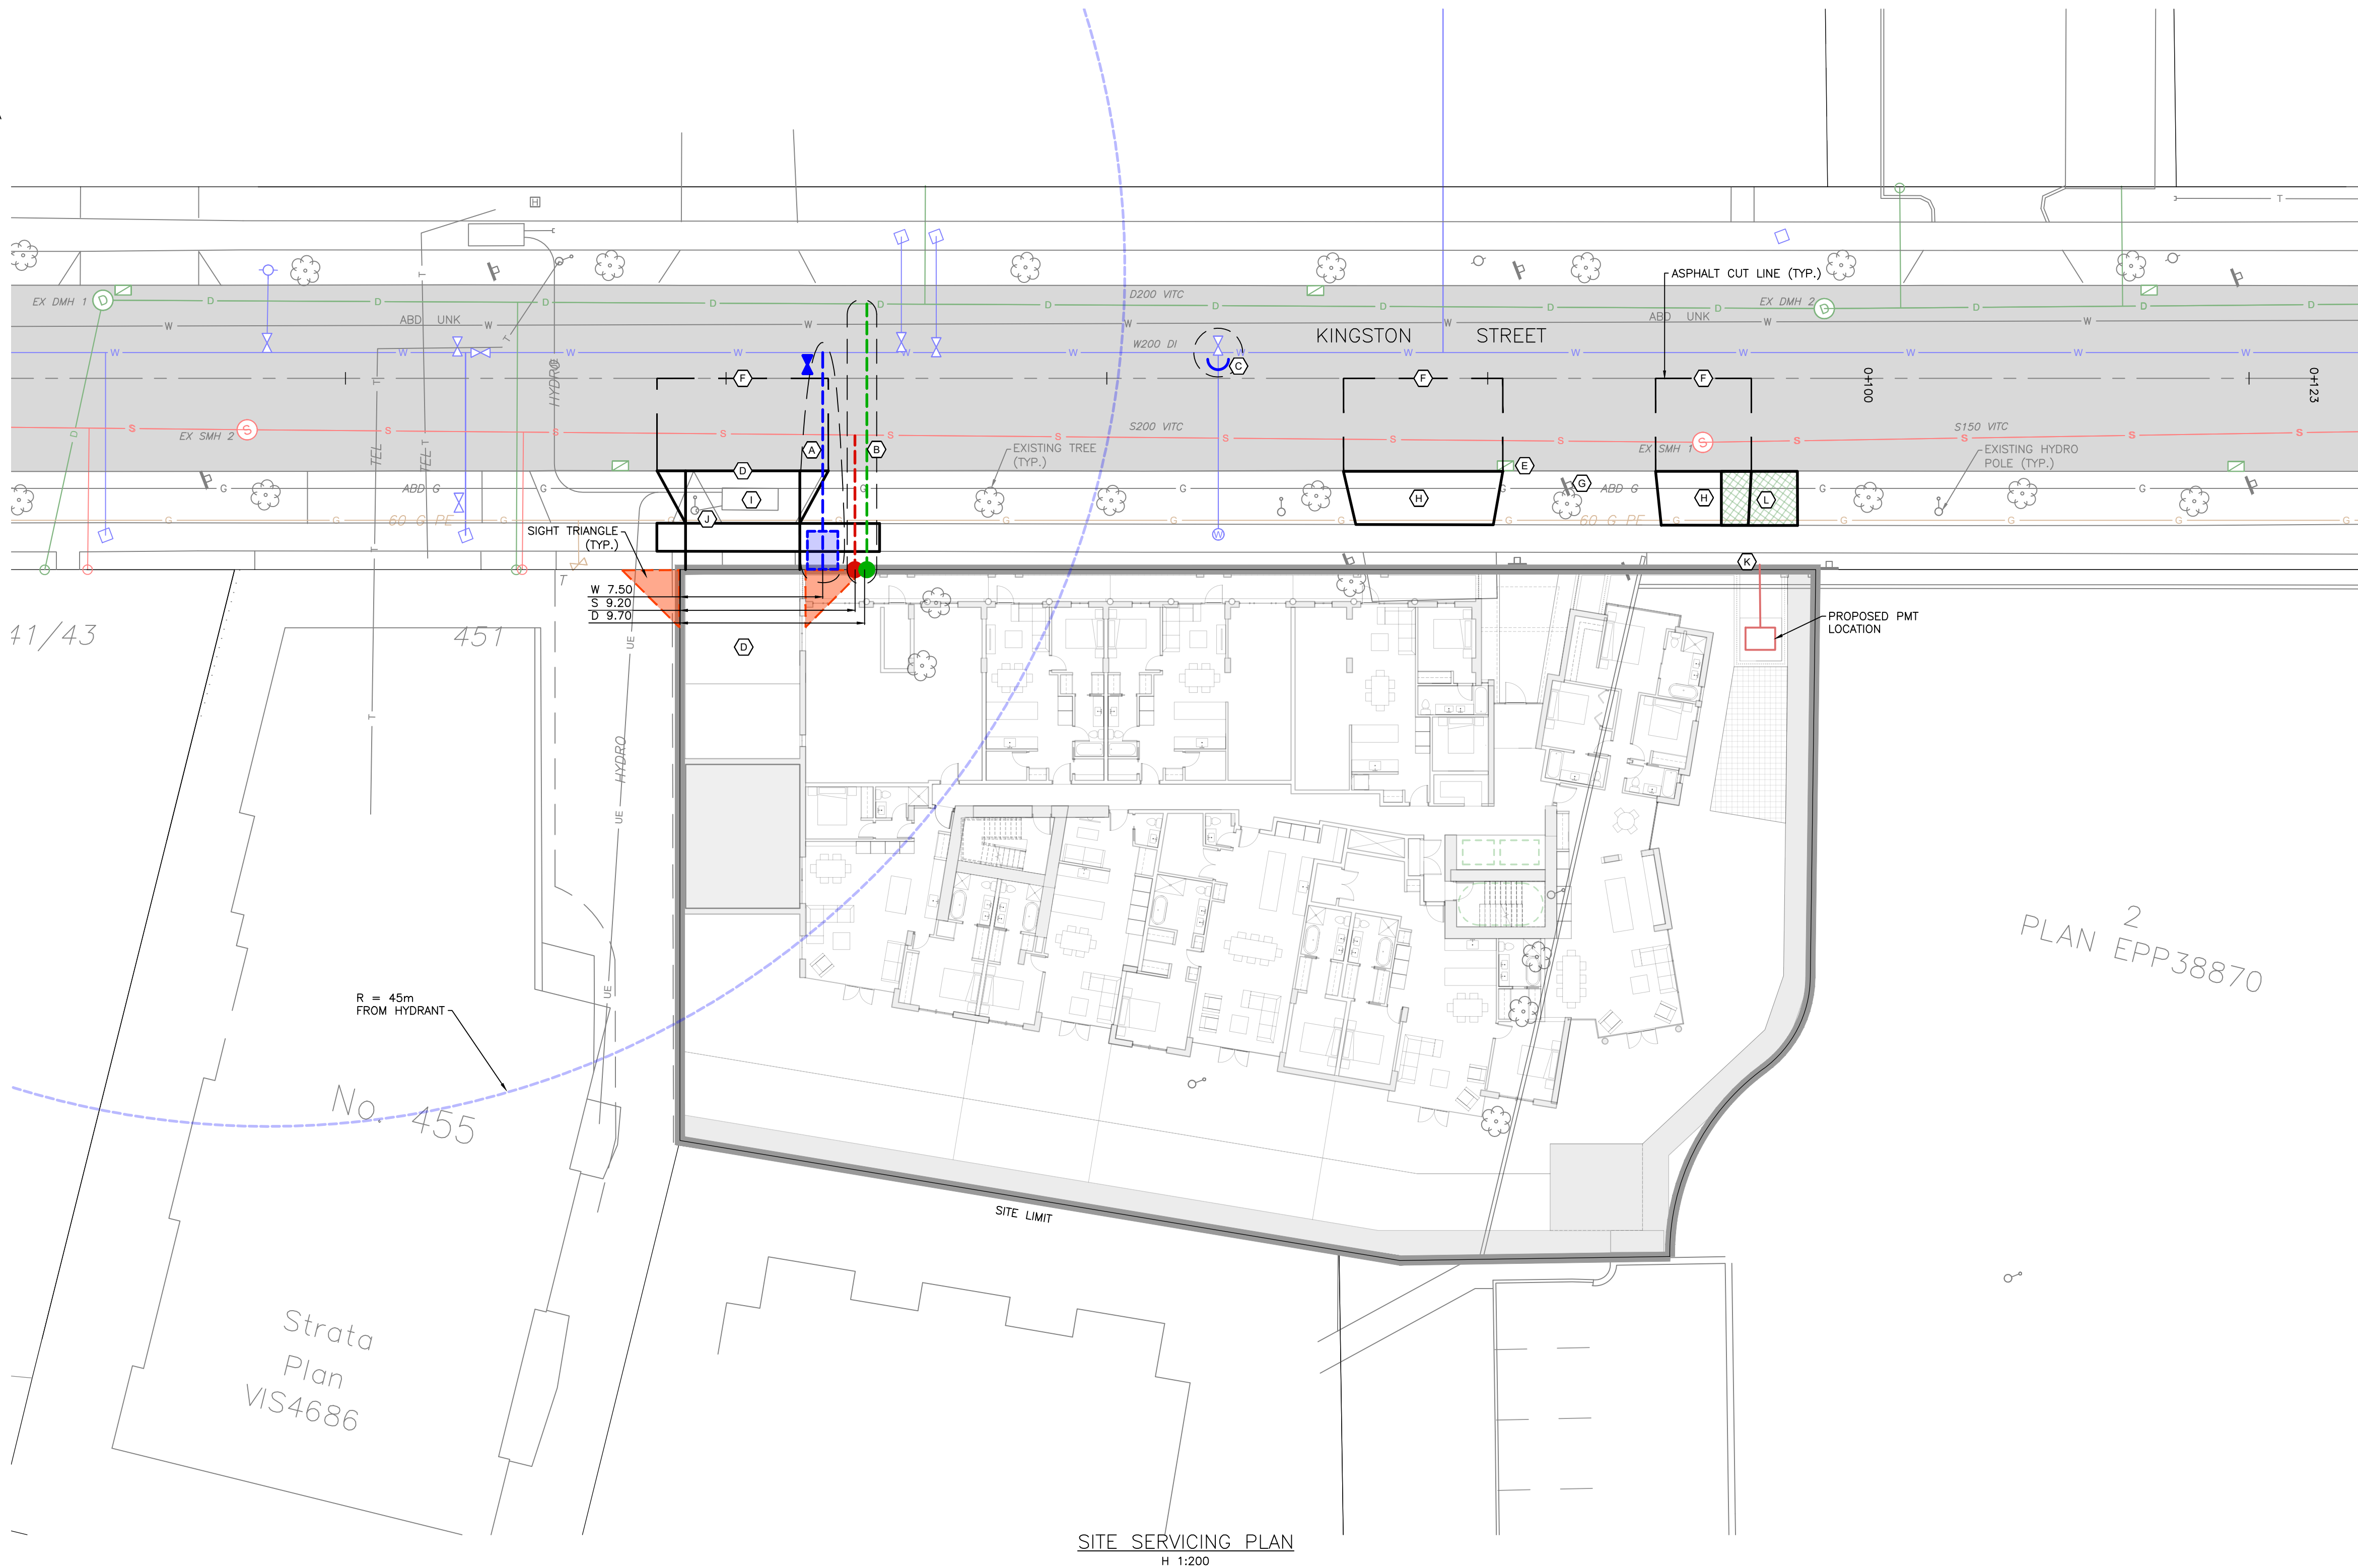

SHEET NOTES:

- (A) CITY OF VICTORIA TO INSTALL DOMESTIC AND FIRE WATER SERVICES COMPLETE WITH VAULT AT DEVELOPERS' EXPENSE.
- (B) CITY OF VICTORIA TO INSTALL STORM AND SANITARY SERVICES COMPLETE WITH INSPECTION CHAMBERS AT DEVELOPERS' EXPENSE.
- (C) EXISTING WATER SERVICE TO BE CAPPED AND ABANDONED. NEW 50mm WATER SERVICE TO BE INSTALLED. ALL WORK TO BE DONE BY CITY OF VICTORIA AT DEVELOPERS' EXPENSE.
- (D) PROPOSED DRIVEWAY AS PER CITY OF VICTORIA HIGHWAY ACCESS BYLAW SCHEDULE B. PARKADE ACCESS GRADES TO BE AS PER CITY OF VICTORIA HIGHWAY ACCESS BYLAW.
- (E) CONTRACTOR TO UPGRADE/RELOCATE EXISTING CATCH BASIN AND LEADS TO CURRENT STANDARDS.
- (F) CONTRACTOR TO MILL AND FILL 50mm UP TO CENTERLINE FOR ENTIRE FRONTAGE. CONTRACTOR TO REINSTATE PAINT MARKINGS AS REQUIRED. CONTRACTOR TO REPAIR PAVING SURFACE AT ALL SERVICE TRENCH LOCATIONS.
- (G) EXISTING STREET SIGNAGE TO BE REPLACED AND RELOCATED AS REQUIRED.
- (H) EXISTING DRIVEWAY TO BE REMOVED AND REPLACED AS BOULEVARD COMPLETE WITH NEW CURB/GUTTER AS REQUIRED.
- (I) EXISTING HYDRO BOX LID TO BE ADJUSTED AS REQUIRED.
- (J) EXISTING HYDRO POLE TO BE RELOCATED AS REQUIRED. LOCATION TO BE DETERMINED BY BC HYDRO.
- (K) OFFSITE HYDRO SERVICE ROUTE PENDING BC HYDRO DIRECTION.
- (L) CONTRACTOR TO CONSTRUCT H20 RATED REINFORCED BOULEVARD FOR BC HYDRO ACCESS.



LEGAL DESCRIPTION: LOT 1 OF LOT 1892, 1893, 1894 AND 1895 VICTORIA, EPP38870; 029-274-443

BENCHMARK: CCM No. 755454
ELEV. 7.419m

LEGEND

LAMP STANDARD	LS	LS	CLEANOUT		DITCH	
POLE(Hydro, Tel.)	PP	PP	CATCHBASIN		METER	
U/G WIRING	UE		MANHOLE		FLUSH VALVE	
GAS	G		SERVICE RISER		VALVE	
WATER	W		MOUNTABLE CURB	MC	REDUCER	
SEWER	S		NON-MOUNT. CURB	NMC	HYDRANT	
DRAIN	D		EDGE ASPHALT		AIR VALVE	

475 KINGSTON STREET
PRELIMINARY CIVIL PLAN

Scale 1:200
horiz. Scale N/A
vert.
Sheet 1 of 1
Eng. Project No. 34178

JEA J E ANDERSON &
ASSOCIATES

SURVEYORS - ENGINEERS

VICTORIA NANAIMO PARKSVILLE CAMPBELL RIVER
PHONE: 250-727-2214 info@jeanderson.com

ISSUED FOR PRELIMINARY DISCUSSION



Revision		
No.	Description	Date

Issue	Issue Date
DP Re-submission	?? April 2025
Development Permit	16 Dec 2022

475 KINGSTON

Drawn By	Checked
AJS	CAR
Project Number	Scale
	1:100
Revision	Sheet Number



all drawings, designs, specifications used in connection with this project remain the property of Small & Rossell Landscape Architects Inc. whether the work is executed or not, and they shall not be used for any other work or project.
this drawing is a copyright drawing and shall not be reproduced or revised without the written permission of Small & Rossell Landscape Architects Inc.
The drawing shall not be used for construction purposes unless marked "Issued for construction"

Revision		
No.	Description	Date

Issue		Issue Date
DP Re-submission Development Permit		?? April 2025 16 Dec 2022

Project

ALPHA DEVELOPMENTS LTD

475 KINGSTON

Sheet Title
**LANDSCAPE 3D
RENDERINGS
NORTH & EAST AREAS**

Drawn By	Checked
AJS	CAR

Project Number	Scale
----------------	-------

Revision	Sheet Number
----------	--------------



- 1 STONE BLOCK SEATS
- 2 STONE PAVING
- 3 COURTYARD GARDEN FOR UNIT #101

- 4 GATED ACCESS TO RESIDENT'S SHARED GARDEN & MAINTENANCE ACCESS PATHWAY
- 5 RESIDENT'S SHARED GARDEN
- 6 FENCED DOG RUN - MAINTENANCE ACCESS PATHWAY
- 7 PROPOSED SRW, 0.732m WIDE



all drawings, designs, specifications used in connection with this project remain the property of Small & Rossell Landscape Architects Inc. whether the work is executed or not, and they shall not be used for any other work or project.

this drawing is a copyright drawing and shall not be reproduced or revised without the written permission of Small & Rossell Landscape Architects Inc.

"The drawing shall not be used for construction purposes unless marked "Issued for construction"

Revision		
No.	Description	Date

Issue	Issue Date
DP Re-submission Development Permit	?? April 2025 16 Dec 2022

Project

ALPHA DEVELOPMENTS LTD

475 KINGSTON

Sheet Title

LANDSCAPE 3D
RENDERINGS
SOUTH & WEST AREAS

Drawn By	Checked
AJS	CAR
Project Number	Scale

Revision	Sheet Number
----------	--------------



- 6 TREILLAGE
- 7 BRICK FACADE
- 8 SANDBLAST FINISH CONCRETE CAP
- 9 PARKADE EXTERIOR WALL
- 10 PARKADE ACCESS RAMP


SOUTH & WEST ELEVATIONS
SHOWING SCREEN TREES



- 1 "SECRET GARDEN"
- 2 PRIVATE GROUND LEVEL GARDENS/PATIOS
- 3 WOOD SCREEN FENCE
- 4 NEIGHBOUR'S PARKADE RAMP
- 5 GRADE ON NEIGHBOURING PROPERTY



SCREEN TREES REMOVED FOR CLARITY

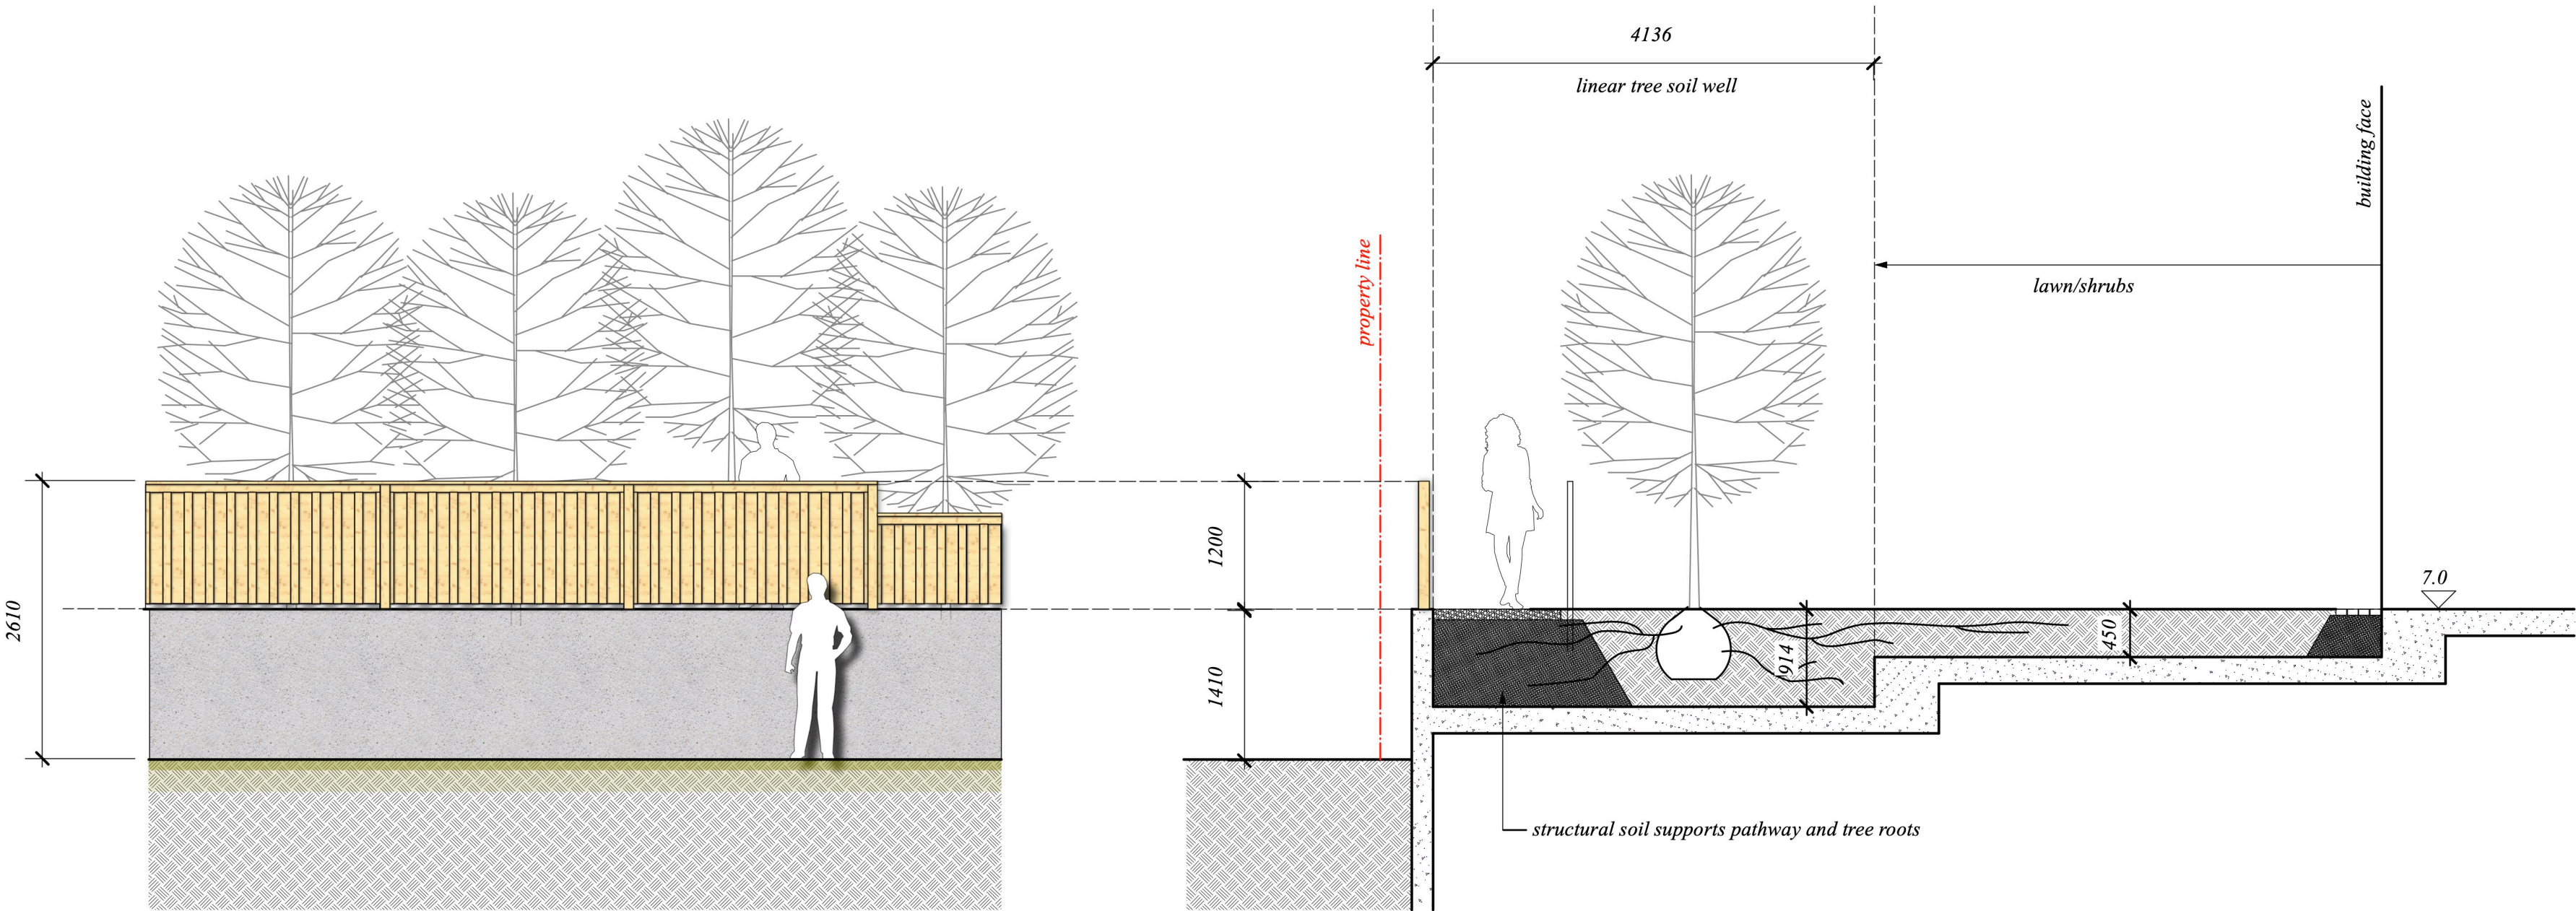

SOUTH PROPERTY LINE ELEVATION AT LOCATION OF CROSS SECTION A


CROSS SECTION A
Scale 1:50

DESCRIBES TYPICAL SOIL VOLUME ALLOWANCES ON-SLAB FOR PROPOSED TREES

RAINWATER HARVESTING SCHEMATIC




RAINWATER COLLECTED IN SUB SURFACE RESERVOIRS BENEATH PERMEABLE PATIO SURFACES THEN PIPED TO CISTERN IN PARKADE. FILTERED AND PUMPED TO SUPPLEMENT IRRIGATION SYSTEM. LOCATION OF CISTERN TBD

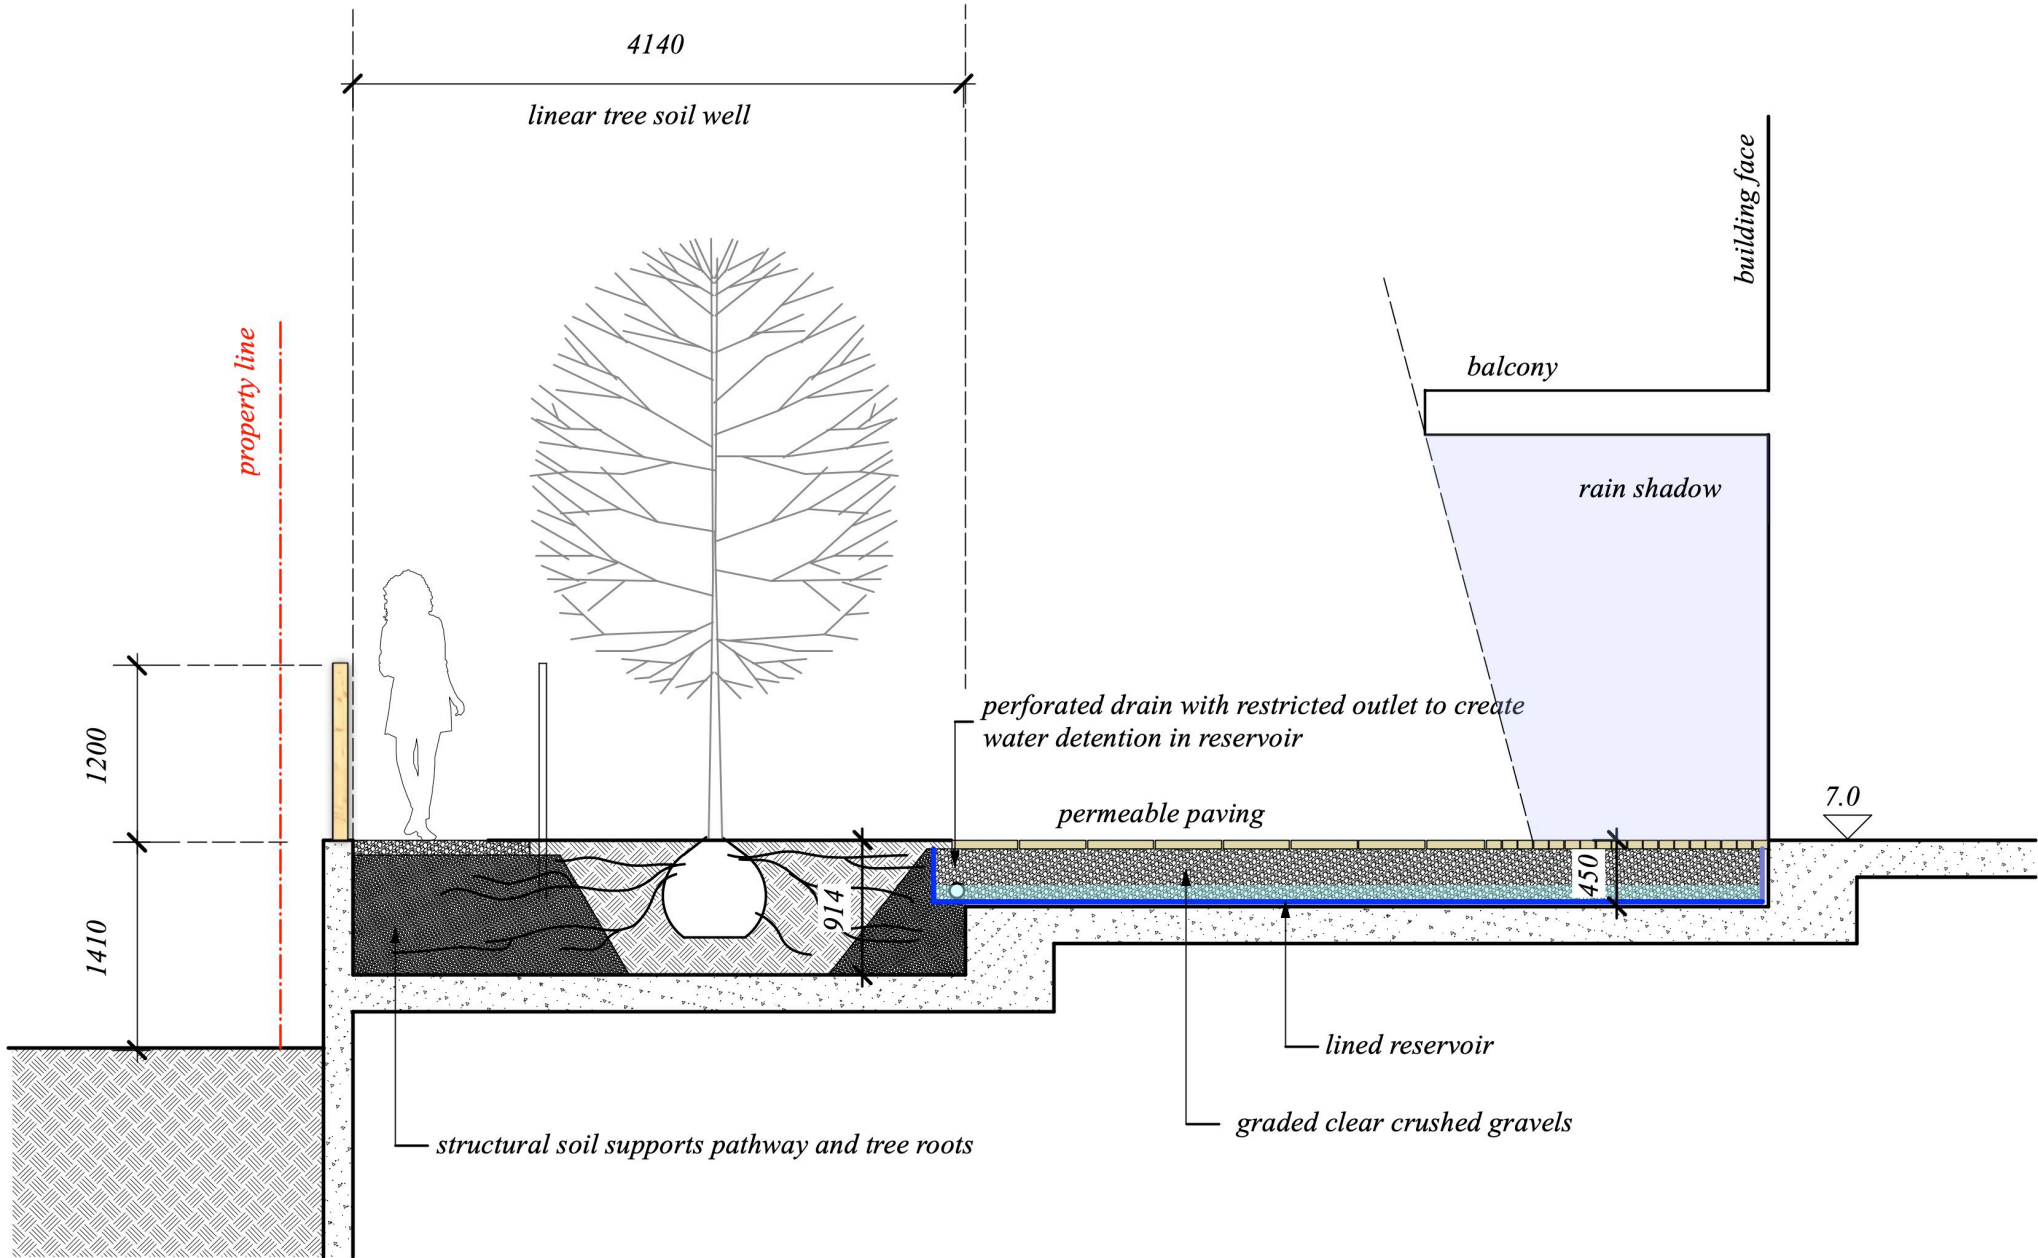

CROSS SECTION B
Scale 1:50

DESCRIBES TYPICAL SUBSURFACE RAINWATER RESERVOIR COMPONENTS

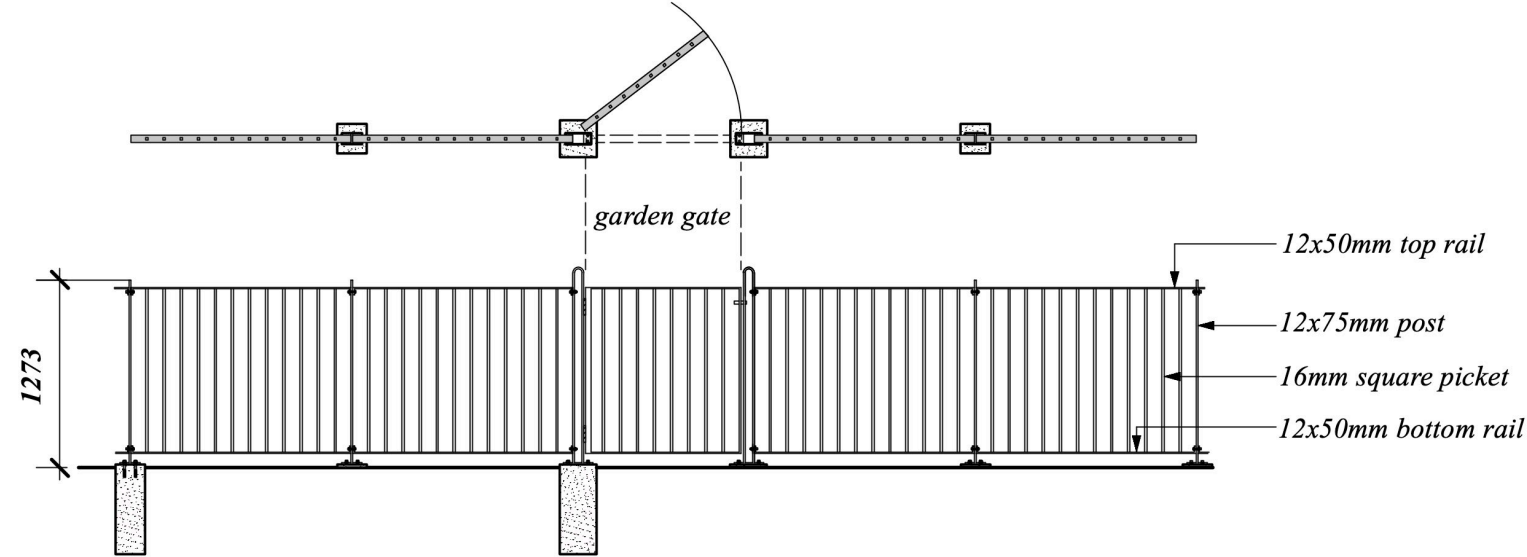

ALUMINUM RAILINGS (DOG WALK BARRIER)

KINGSTON STREET PLANT SCHEDULE					
	BOTANICAL NAME	COMMON NAME	CALIPER	QUANTITY	NATIVE/FOOD BEARING SHADE CANOPY
I.D.	ALL PLANT MATERIAL SHALL BE #1 QUALITY				
a	ACER PALMATUM 'OZAKAZUKI'	OZAKAZUKI JAPANESE MAPLE	B+B 2M, 4CM CAL	6	PROVIDES SHADE
b	CERCIDIPHYLLUM 'JAPONICUM'	KATSURA TREE	B+B 3M, 5CM CAL	1	PROVIDES SHADE
c	CORNUS KOUSA 'SATOMI'	PINK FL. DOGWOOD	B+B 2M, 4CM CAL	5	POLLINATOR PLANT
d	CORNUS NUTTALLII (REPLACEMENT TREE)	PACIFIC FLOWERING DOGWOOD	B+B 2M, 5CM CAL	1	PROVIDES SHADE
e	PARROTIA PERSICA 'RUBY VASE', (REPLACEMENT TREES)	RUBY VASE PERSIAN IRONWOOD	6 CM CAL, WIRE BASKET	5	DROUGHT TOLERANT
g	MAGNOLIA ACUMINATA 'YELLOW BIRD', (REPLACEMENT TREES)	MAGNOLIA, YELLOW FLS	6 CM CAL, WIRE BASKET	4	POLLINATOR PLANT
h	STEWARTIA PSEUDOCAMELLIA	JAPANESE STEWARTIA	B+B 3M, 5CM CAL	2	POLLINATOR PLANT
HEDGES & SPECIMEN SHRUBS					
k	BUXUS SEMPERVIRENS	BOX	#3 POT	56	DROUGHT TOLERANT
l	TAXUS x MEDIA 'HICKSII'	COLUMBIAN YEW	#7 POT	44	DROUGHT TOLERANT
m	RIESES 'KING EDWARD'	FLOWERING RED CURRANT	#5 POT	4	NATIVE POLLINATOR
APPROX. TOTAL				104	
SHRUB PLANTINGS, TYP. 148 m2 @ 1 plant per m2					
	CORNUS STOLONIFERA 'KELSEYII'	DWARF RED STEM DOGWOOD	#1 POT		NATIVE WINTER INTEREST
	CORYLUS AVELLANA 'RED MAGESTIC'	CONTORTED RED LEAF HAZEL	#5 POT		YEAR ROUND INTEREST
	FOTHERGILLA x INTERMEDIA 'MOUNT AIRY'	FOTHERGILLA WHITE FLS	#5 POT		POLLINATOR PLANT
	FUCHSIA RICCATIIONII	HARDY FUCHSIA	#2 POT		HUMMINGBIRDS
	HYDRANGEA BLUEBIRD	BLUEBIRD LACCAP HYDRANGEA	#2 POT		HUMMINGBIRDS
	PHILADELPHUS 'BELLE ETOILE'	MOCK ORANGE BLOSSOM	#5 POT		FRAGRANT/POLLINATOR
	ROSA 'MUNDI'	SHRUB ROSE, STRIPED PINK FL.	#5 POT		FRAGRANT/POLLINATOR
	ROSA 'GERTRUDE JEKYLL'	CLIMBING ROSE, PINK FLS.	#5 POT		FRAGRANT/POLLINATOR
	VACCINIUM COBYMBOSUM 'DUKE'	HIGH BUSH BLUEBERRY (EDIBLE FRUIT)	#2 POT		FOOD BEARING/POLLINATOR
	VACCINIUM PARVIFOLIUM	RED HUCKLEBERRY	#2 POT		NATIVE/POLLINATOR PLANT
	VIBURNUM CARLESII	KOREAN SPICE VIBURNUM	#5 POT		FRAGRANT
APPROX. TOTAL				148	
GROUND COVER PLANTS, TYP. 100m2 @ 3 plants per m2					
	ARCTOSTAPHYLOS UVA-URS	KINKIDINK	#1 POT		NATIVE/POLLINATOR PLANT
	EPIMEDIUM RUBRUM	RED BARRENWORT	#1 POT		POLLINATOR PLANT
	GERANIUM X CANTABRIGIENSIS 'CAMBRIDGE'	HARDY GERANIUM	#1 POT		POLLINATOR PLANT
	HOSTA SEBOLDIANA 'ELEGANS'	PLANTAIN LILY	#1 POT		HUMMINGBIRDS
	HELLEBORUS FOETIDISSIMA	HELLEBORE	#1 POT		WINTER INTEREST
	HEMEROCALLIS STELLA D'ORO	DAY LILY, YELLOW FLS.	#1 POT		HUMMINGBIRDS
	LAVANDULA ANGUSTIFOLIA 'HIDCOTE'	ENGLISH LAVENDER	#1 POT		POLLINATOR PLANT
	MAHONIA NERVOSA	LOW OREGON GRAPE	#1 POT		NATIVE/POLLINATOR PLANT
	PAEONY LACTIFLORA	PAEONY	#1 POT		HUMMINGBIRDS
APPROX. TOTAL				300	
VINES:					
	LONICERA JAPONICA 'HALLIANA'	HALLIANA JAPANESE HONEYSUCKLE	#5 POT	6	HUMMINGBIRDS/POLLINATOR
TOTALS					PERCENTAGE
TREES					40% POLLINATOR / BIRDS
SHRUBS & VINES					50% POLLINATOR/FOOD/NATIVE
GROUND COVERS					50% NATIVE/POLLINATOR
LAWN - ON-SITE				106 sq.m.	

THE PLANT SPECIES, SIZES AND NUMBERS PROVIDED IN THE PLANT SCHEDULE ARE A GUIDE AND ARE SUBJECT TO ADJUSTMENT THROUGH THE DETAIL DESIGN/ BUILDING PERMIT APPLICATION STAGES.

SMALL & ROSSELL
LANDSCAPE ARCHITECTS

3012 manzer road, sooke, b.c., v9z 0c9
t: 250-642-6967

design@smallandrossell.com
www.smallandrossell.com

all drawings, designs, specifications used in connection with this project remain the property of Small & Rossell Landscape Architects Inc. whether the work is executed or not, and they shall not be used for any other work or project.
this drawing is a copyright drawing and shall not be reproduced or revised without the written permission of Small & Rossell Landscape Architects Inc.
This drawing shall not be used for construction purposes unless marked 'Issued for construction'

Revision	No.	Description	Date
----------	-----	-------------	------

Issue	Issue Date
DP Re-submission	?? April 2025
Development Permit	16 Dec 2022

Project

ALPHA DEVELOPMENTS LTD
475 KINGSTON

Sheet Title
LANDSCAPE
DETAILS

Drawn By	Checked
AJS	CAR
Project Number	Scale
	1:50
Revision	Sheet Number

all drawings, designs, specifications used in connection with this project remain the property of Small & Rossell Landscape Architects Inc. whether the work is executed or not, and they shall not be used for any other work or project.
this drawing is a copyright drawing and shall not be reproduced or revised without the written permission of Small & Rossell Landscape Architects Inc.
The drawing shall not be used for construction purposes unless marked "issued for construction"

Revision			Date
No.	Description		

Issue		Issue Date
DP Re-submission	Development Permit	

Project
ALPHA DEVELOPMENTS LTD

475 KINGSTON


Sheet Title
TREE RETENTION
& REPLACEMENT
PLAN

Drawn By	Checked
AJS	CAR
Project Number	Scale
	1:100
Revision	Sheet Number


L5

PLANTING AREA I.D.	AREA (M2)	SOIL VOLUME MULTIPLIER	A. ESTIMATED SOIL VOLUME	REPLACEMENT PROPOSED TREES			SOIL VOLUME REQUIRED (m3)			TOTAL
				B. # SMALL	C. # MEDIUM	D. # LARGE	E. SMALL	F. MEDIUM	G. LARGE	
ONSITE										
PLANTING AREA 1	17.7	0.9	15.9	-	1	-	-	15	-	15
PLANTING AREA 2	28.7	0.9	26	1	1	-	6	15	-	21
PLANTING AREA 3	14.2	0.9	12.8	2	-	-	12	-	-	12
PLANTING AREA 4	23.8	0.9	21.4	1	1	-	6	15	-	21
PLANTING AREA 5	24.4	0.9	22	1	1	-	6	15	-	21
PLANTING AREA 6	22	0.9	19.8	-	1	-	-	15	-	15


REFER TO ARBORIST'S REPORT FOR TREE INVENTORY AND TREE PROTECTION DETAILS

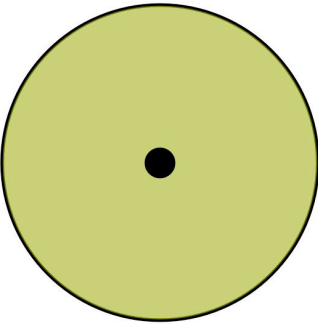


Existing trees to be preserved

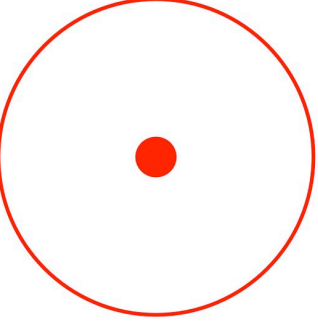

Existing trees to be removed

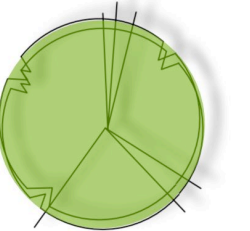

Proposed Replacement Trees, refer to plant schedule and soil volume schedule.

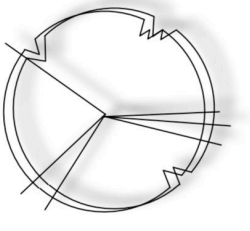

Proposed trees



Tree protection fence to Arborist specifications


PLANTING AREA 1
Soil volume 15.9m3
1 medium size replacement tree


PLANTING AREA 2
Soil volume 26m3
1 medium & 1 small size replacement trees

PLANTING AREA 3
Soil volume 12.8m3
2 small size replacement trees

GROWING MEDIA FOR REPLACEMENT TREES

- 

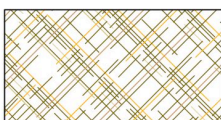Tree pits, soil depth 0.9m
- 

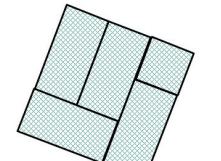Structural soil beneath gravel path 0.9m, is in addition to tree pit soil
- 

Soil vaults under pedestrian hard surface, 0.9m depth.

PLANTING AREA 4
Soil volume 21.42m3
1 medium & 1 small size replacement trees

PLANTING AREA 6
Soil volume 19.8m3
1 medium size replacement tree

	BOTANICAL NAME	COMMON NAME	REPLACEMENT TREE Y/N + SIZE	CALIPER	QUANTITY	NATIVE/FOOD BEARING SHADE CANOPY
	ALL PLANT MATERIAL SHALL BE #1 QUALITY					
I.D.	TREES:					
a	ACER PALMATUM "OZAKAZUKI"	OZAKAZUKI JAPANESE MAPLE	NO	B+B 2M, 4CM CAL	6	PROVIDES SHADE
b	CERCIDIPHYLLUM "JAPONICUM"	KATSURA TREE	NO	B+B 3M, 5CM CAL	1	PROVIDES SHADE
c	CORNUS KOUSA "SATOMI"	PINK FL. DOGWOOD	NO	B+B 2M, 4CM CAL	5	POLLINATOR PLANT
d	CORNUS NUTTALLII, (REPLACEMENT TREE)	PACIFIC FLOWERING DOGWOOD	YES / MEDIUM	B+B 2M, 6CM CAL	1	PROVIDES SHADE
e	PARROTIA PERSICA "RUBY VASE", (REPLACEMENT TREES)	RUBY VASE PERSIAN IRONWOOD	YES / SMALL	6 CM CAL, WIRE BASKET	5	DROUGHT TOLERANT
g	MAGNOLIA ACUMINATA "YELLOW BIRD", (REPLACEMENT TREES)	MAGNOLIA, YELLOW FLS	YES / MEDIUM	6 CM CAL, WIRE BASKET	4	POLLINATOR PLANT
h	STEWARTIA PSEUDOCAMELLIA	JAPANESE STEWARTIA	NO	B+B 3M, 5CM CAL	2	POLLINATOR PLANT