



Revisions

Bubbled areas indicate revisions compared to the previously submitted plans

Received Date:
April 15, 2019

CROSSTOWN MIXED USE DEVELOPMENT

584 BURNSIDE RD EAST & 3020 DOUGLAS ST, VICTORIA BC



LOW HAMMOND ROWE ARCHITECTS



TL HOUSING SOLUTIONS



ISSUED FOR REZONING AND DEVELOPMENT PERMIT

APRIL 15, 2019



Site context
and photos

INDEX

ARCHITECTURAL

DP00	COVER SHEET
DP01	PROJECT CONTEXT
DP02	COMMUNITY PLAN
DP03	SITE ANALYSIS & DESIGN PART I
DP04	COMMUNITY ENGAGEMENT
DP05	PROJECT DATA
DP06	EXISTING SURVEY
DP07	DEMOLITION & PHASING SITE PLAN
DP08	PHASE 2 - SITE PLAN & SECTION
DP09	SITE PLAN PHASE 1
DP10	P2 FLOOR PLAN
DP11	P1 FLOOR PLAN
DP12	MAIN FLOOR PLAN
DP13	LEVEL 2 FLOOR PLAN
DP14	LEVEL 3 FLOOR PLAN
DP15	LEVEL 4 FLOOR PLAN
DP16	LEVEL 5 FLOOR PLAN
DP17	LEVEL 6 FLOOR PLAN
DP18	ROOF PLAN
DP19	BUILDING ELEVATIONS
DP20	BUILDING ELEVATIONS
DP21	BUILDING ELEVATIONS
DP22	BUILDING SECTION
DP23	BUILDING SECTION
DP24	BUILDING SECTION
DP25	AERIAL VIEW
DP26	VIEW DOWN BURNSIDE
DP27	PLAZA LOOKING WEST
DP28	COURTYARD
DP29	SOUTH EAST CORNER VIEW
DP30	NORTH EAST CORNER VIEW
DP31	VIEW DOWN BURNSIDE
DP32	VIEW FROM BURNSIDE
DP33	BURNSIDE & FINLAYSON
DP34	DOUGLAS & FINLAYSON
DP35	ILLUSTRATIVE VIEWS
DP36	SUN STUDIES
DP37	SURVEY - AVERAGE GRADE
DP38	FSR AREA SUMMARY
DP39	GROSS BUILDING AREA
DP40	LEVEL 1 & 2 AREA BREAKDOWN
DP41	LEVEL 3 & 4 AREA BREAKDOWN
DP42	LEVEL 5 & 6 AREA BREAKDOWN
DP43	COMMERCIAL AREA PLAN

LANDSCAPE


L1	LANDSCAPE PLAN - GROUND LEVEL
L2	LANDSCAPE PLAN - SECOND LEVEL
L3	LANDSCAPE PLAN - THIRD AND FIFTH LEVEL
L4	STORMWATER MANAGEMENT PLAN

CIVIL

C1	BURNSIDE ROAD EAST FRONTAGE
----	-----------------------------



Urban context City of Victoria

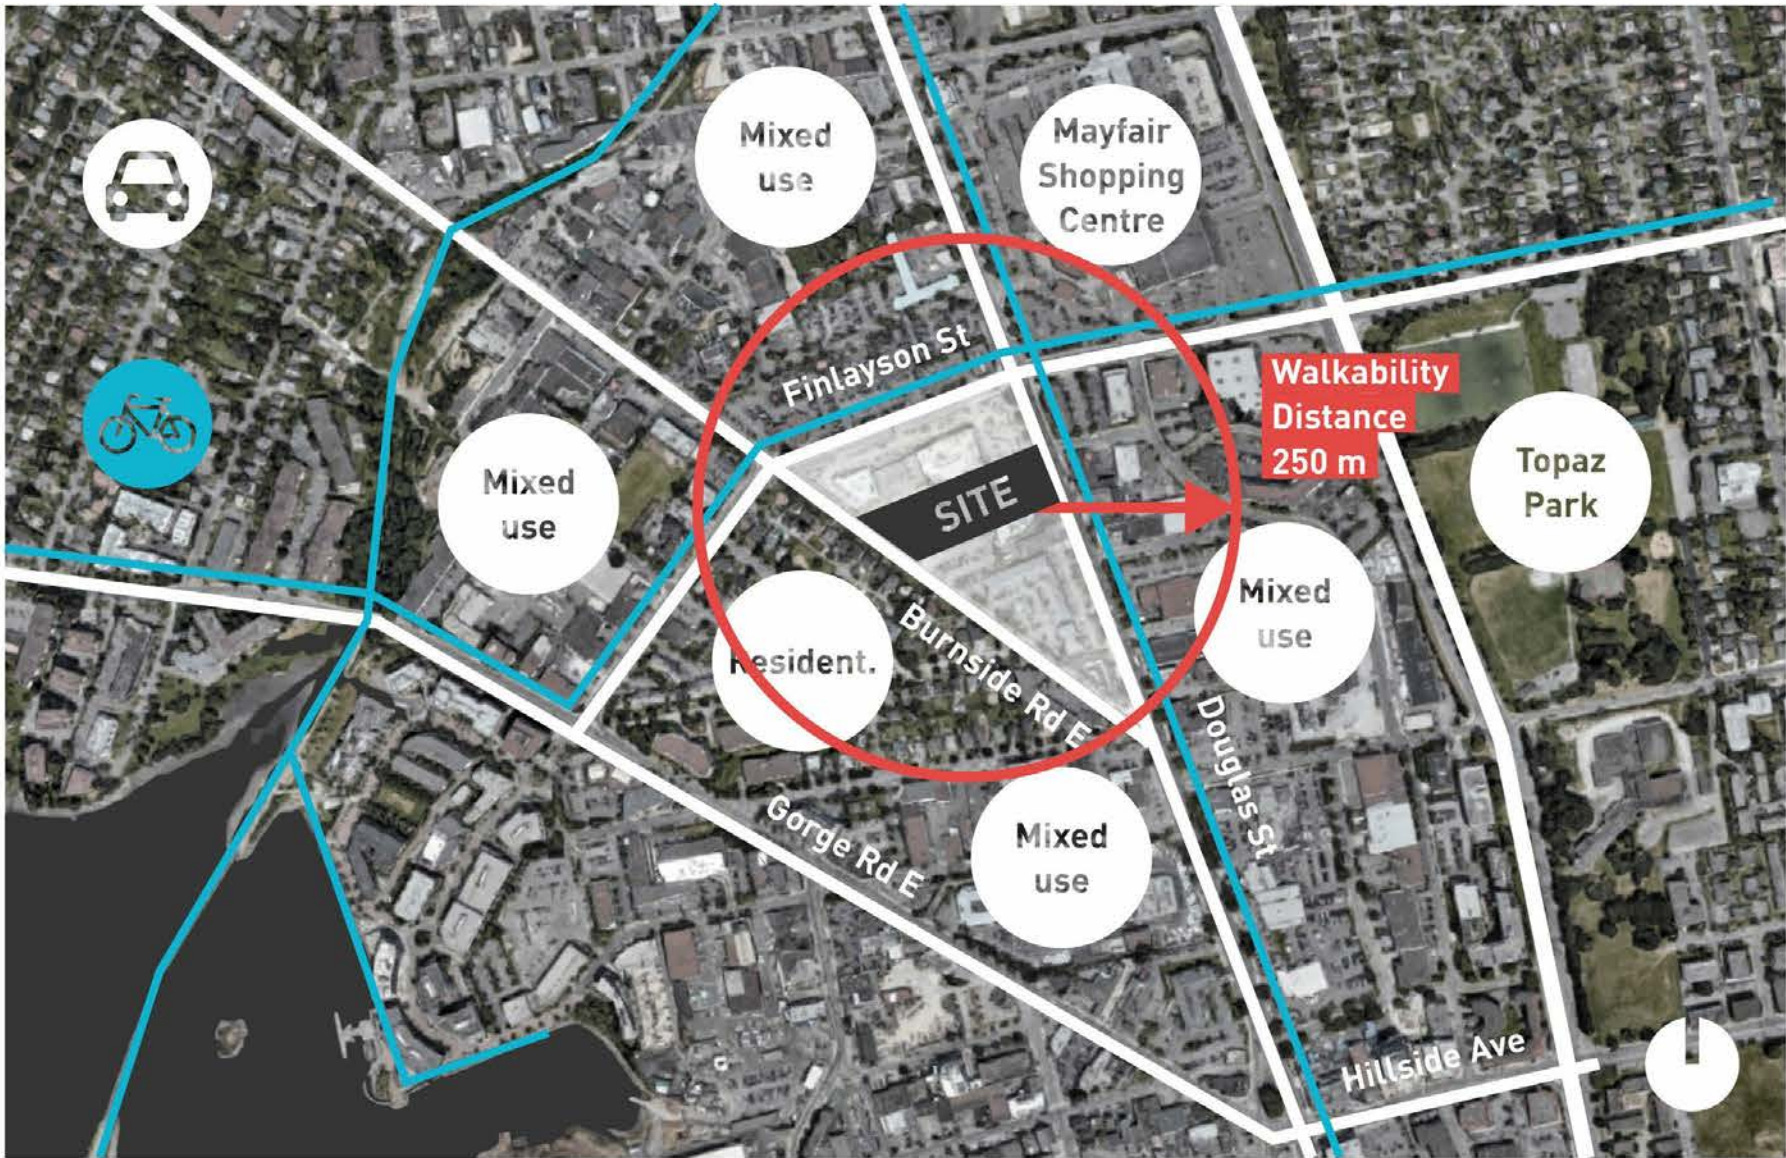

Neighbourhood context



Photo map



01. Douglas St- looking south



02. Douglas St- looking north



03. Burnside Rd E- looking south



04. Burnside Rd E- looking north



05. Site from Burnside Rd E:
left- Toyota, right- Tally Ho



06. Site from Burnside Rd E:
left- Tally Ho, right- BCG EU



07. Site from Douglas St- looking north



08. Site from Douglas St:
left- Tally Ho, right- Toyota



LOW HAMMOND ROWE ARCHITECTS



CROSSTOWN MIXED USE DEVELOPMENT

584 BURNSIDE RD EAST & 3020 DOUGLAS ST, VICTORIA BC

ISSUED FOR REZONING & DEVELOPMENT PERMIT

PROJECT CONTEXT


REV. April. 15| 2019




DP01




Neighbourhood context (BGNP p.9)

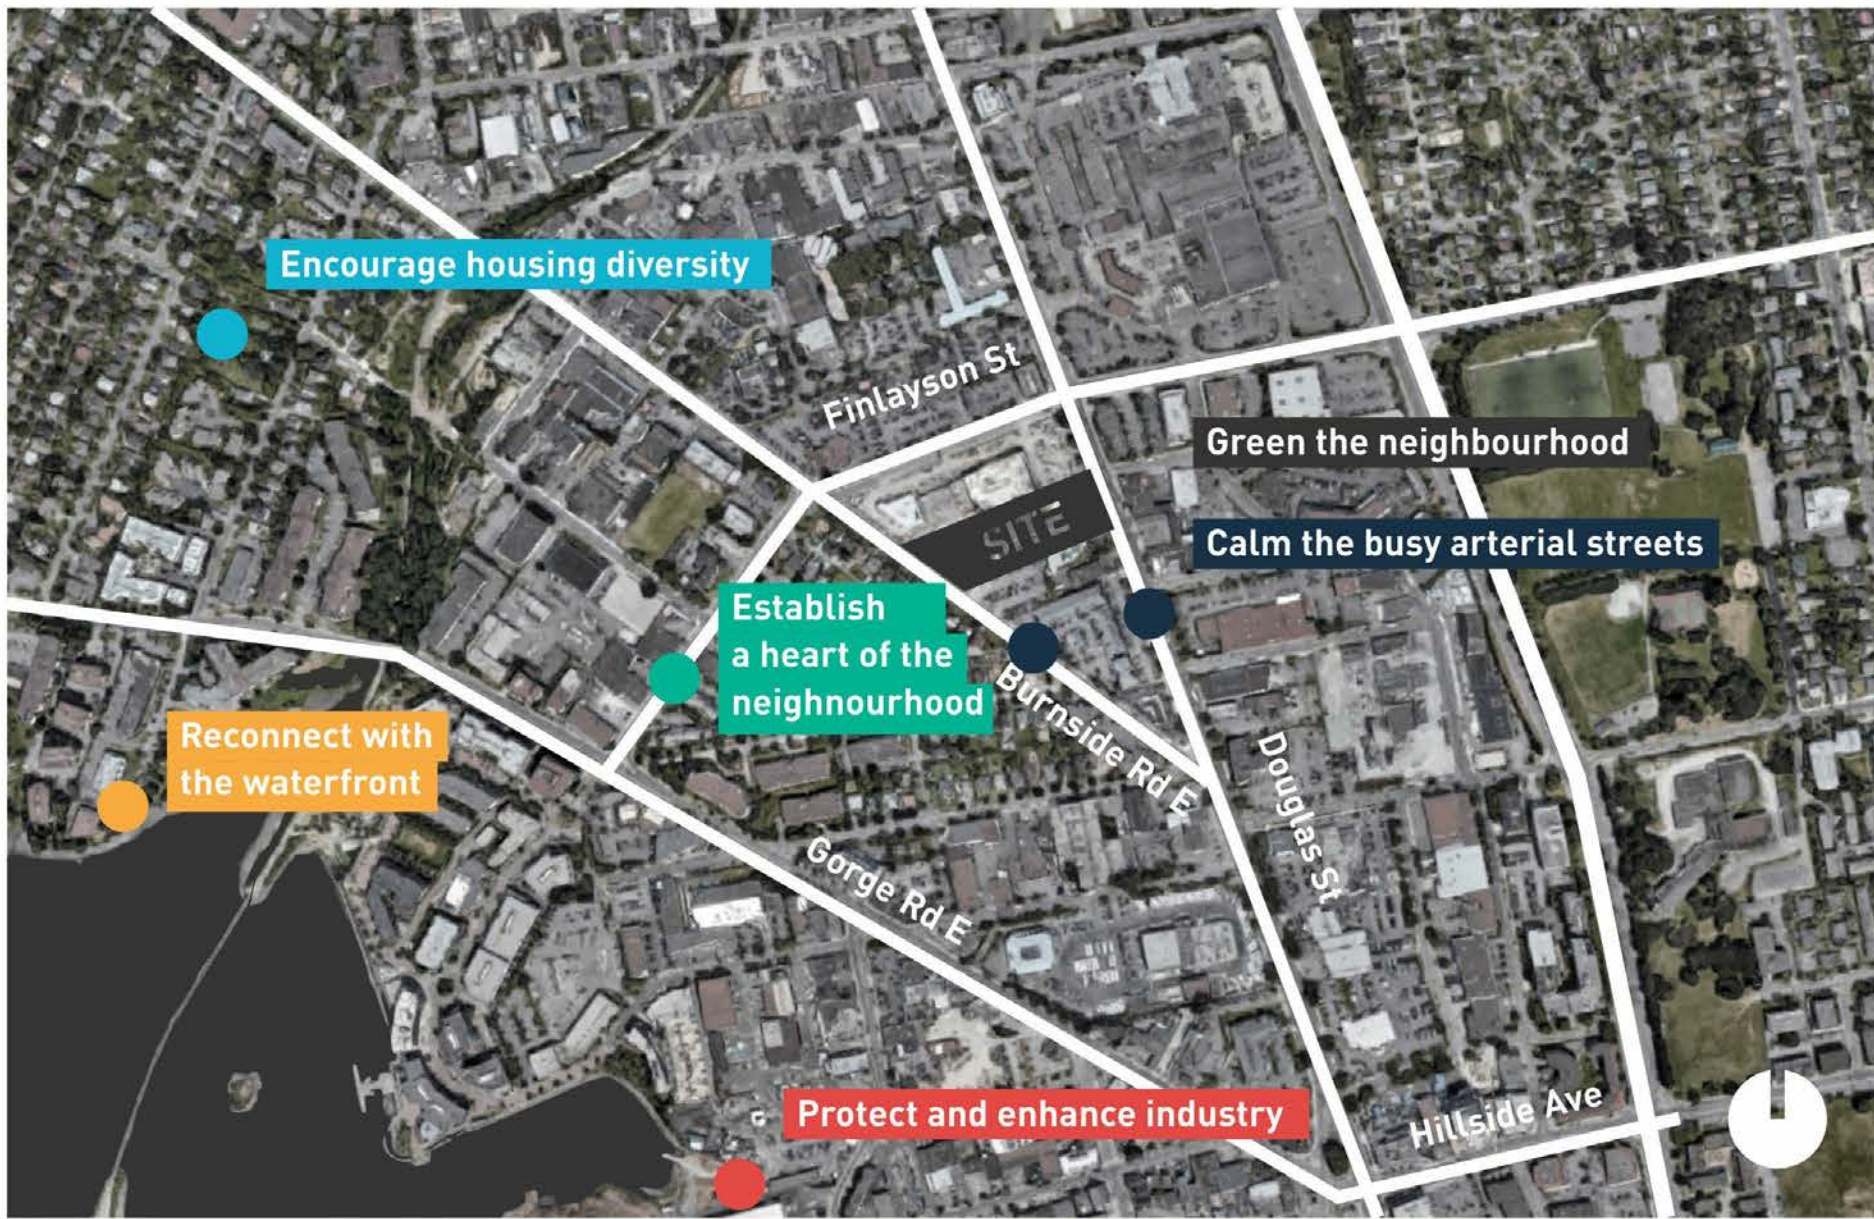


Big moves (BGNP p.15)

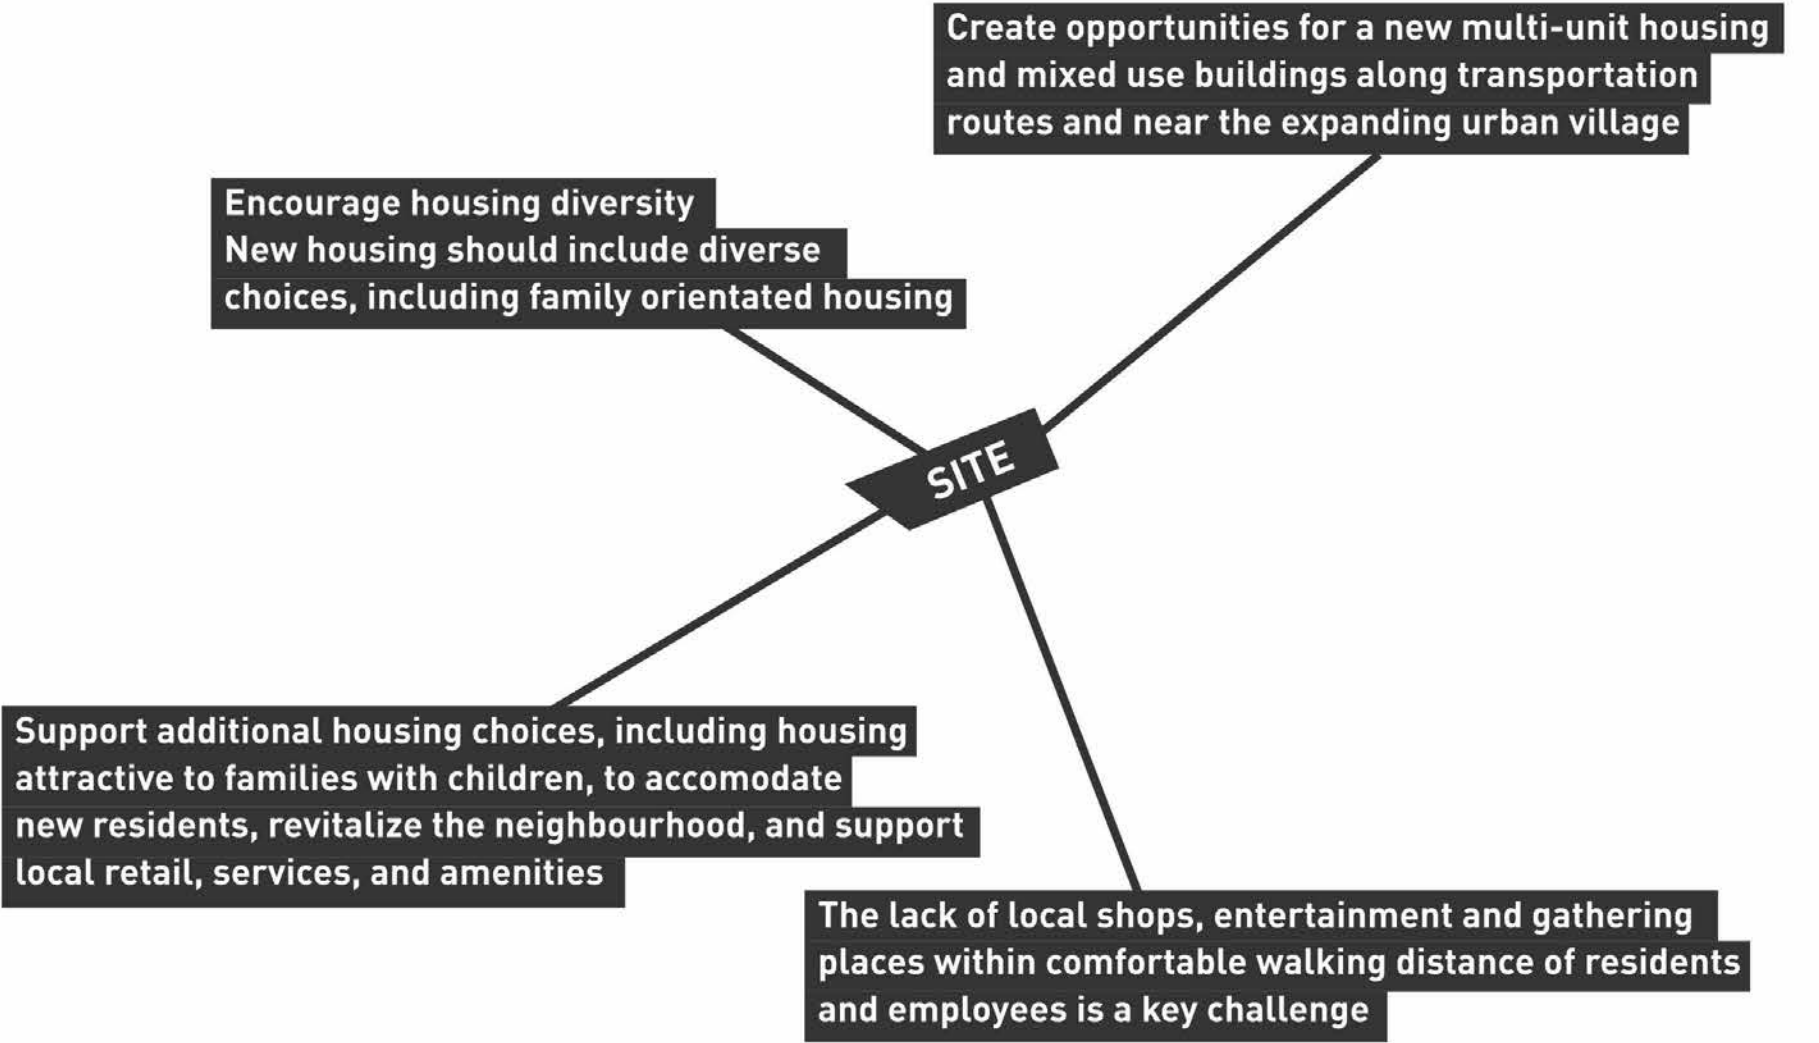


Goals/ land use policies/ issues (BGNP p.11/ 19/ 50)

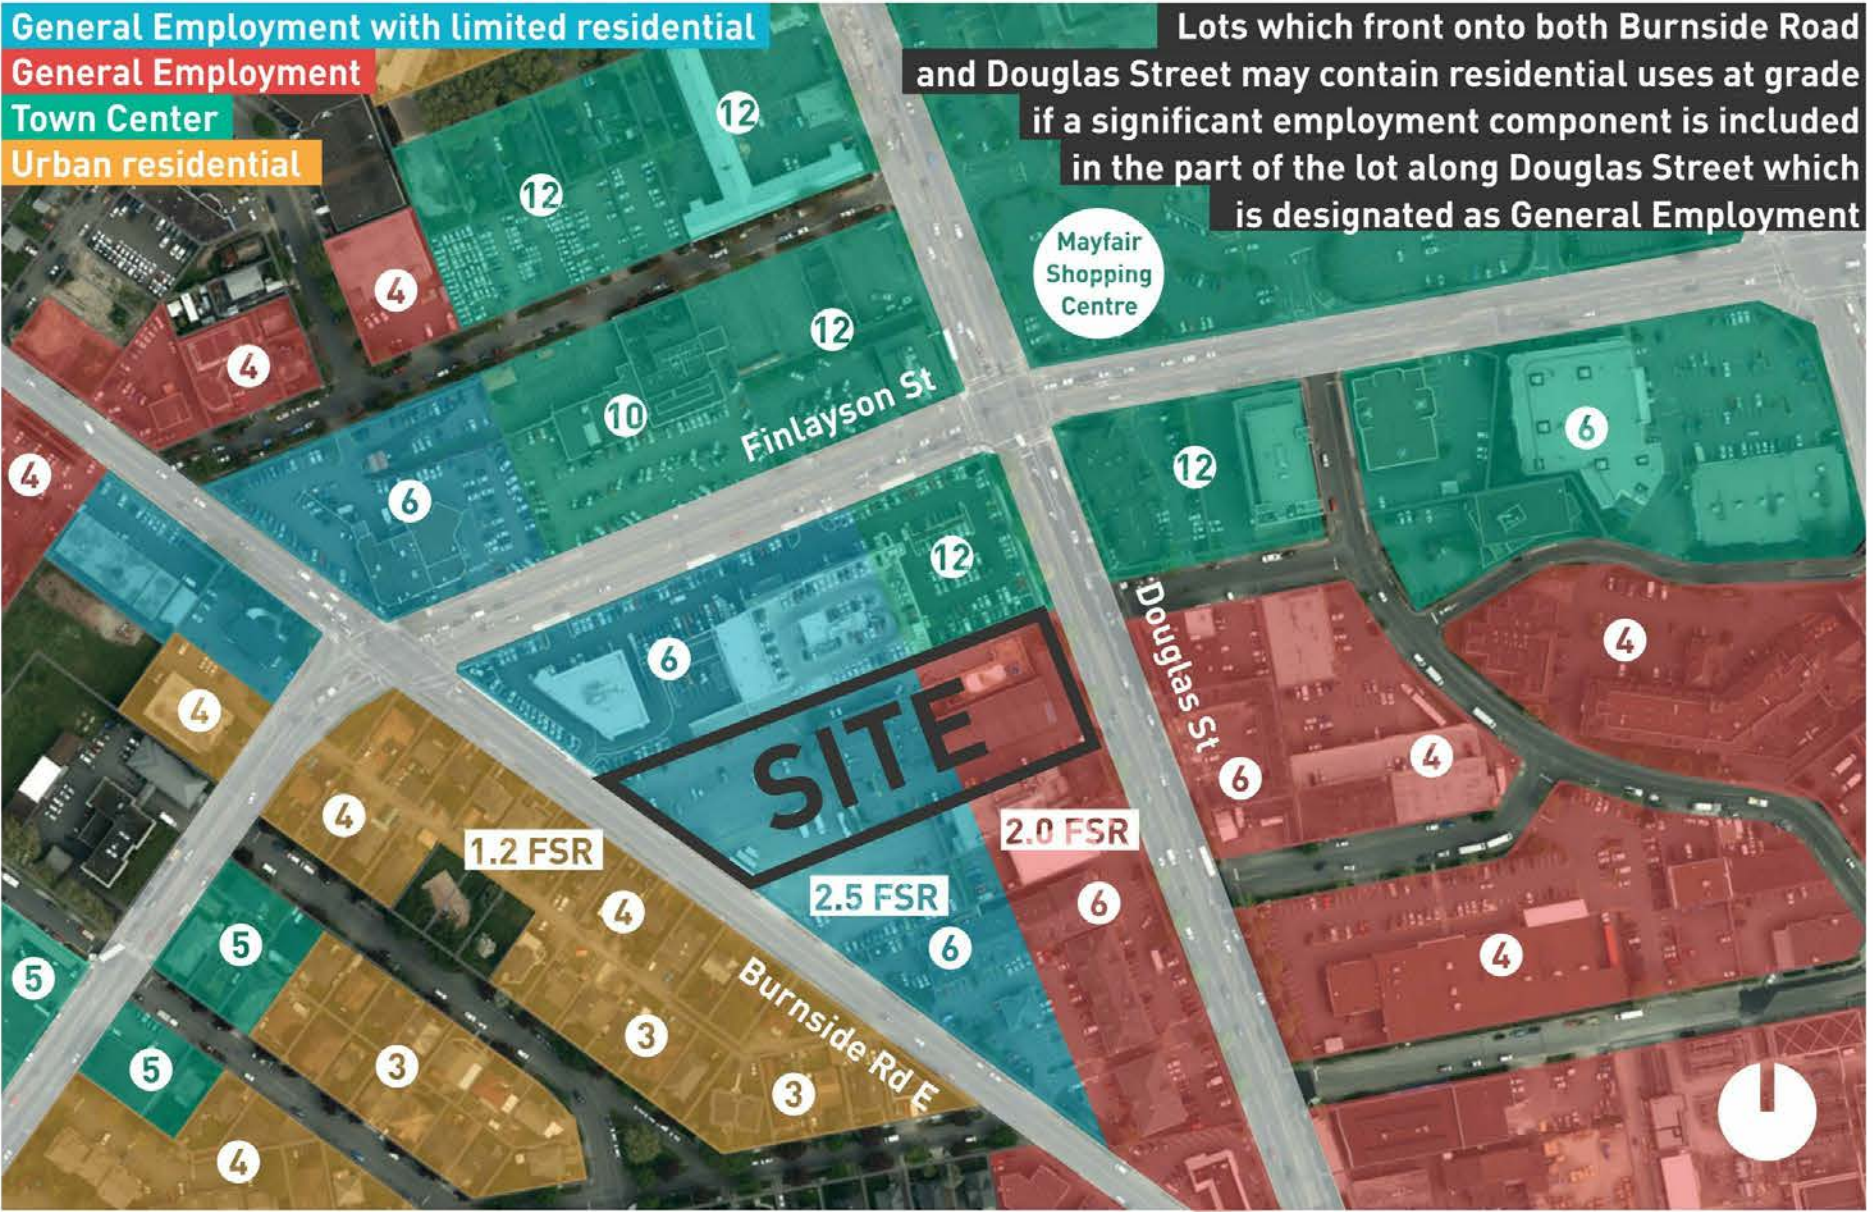

Burnside neighbourhood (OCP p19-142)
/ Land use policies (BGNP p.25/ 27/ 75)

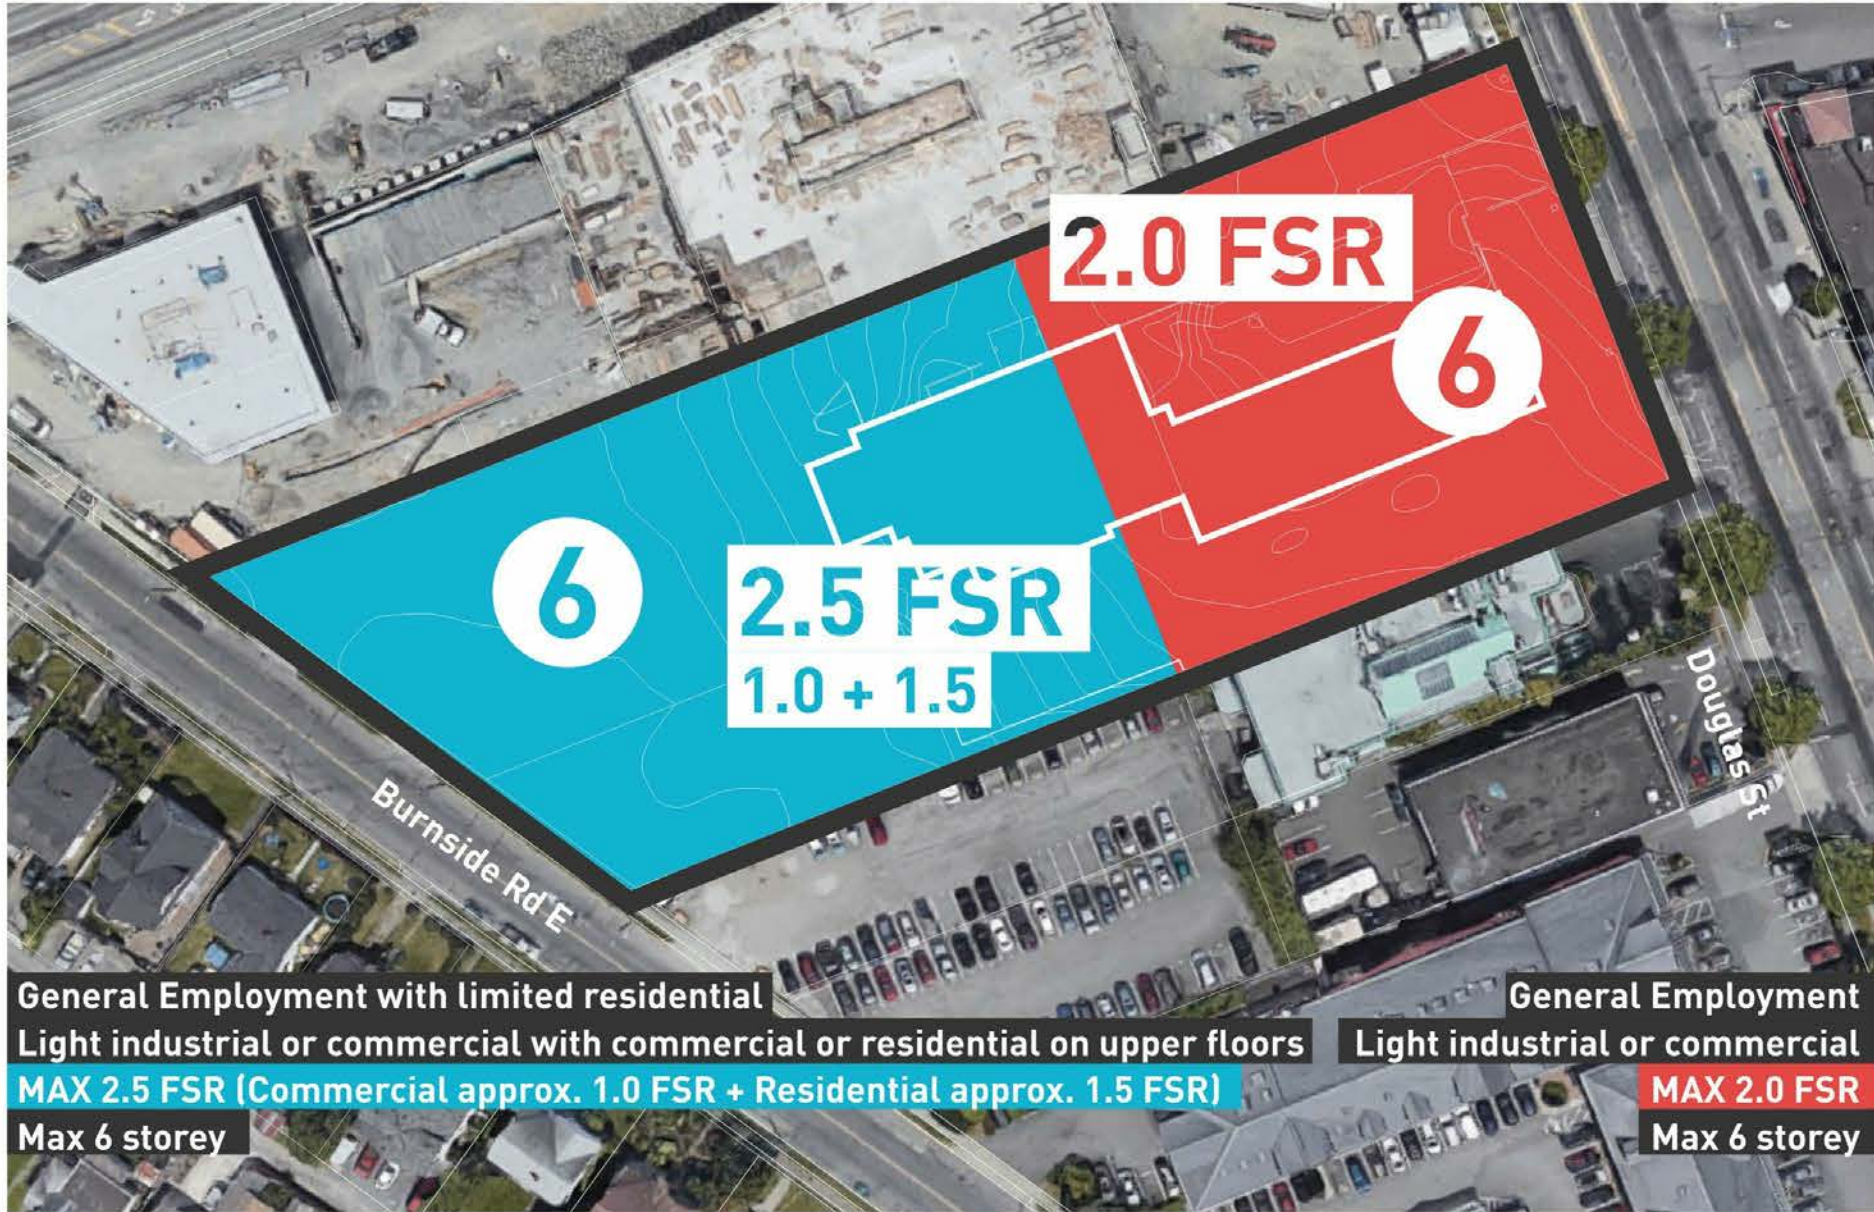


Land use policies- site (BGNP p.25/ 27/ 75)

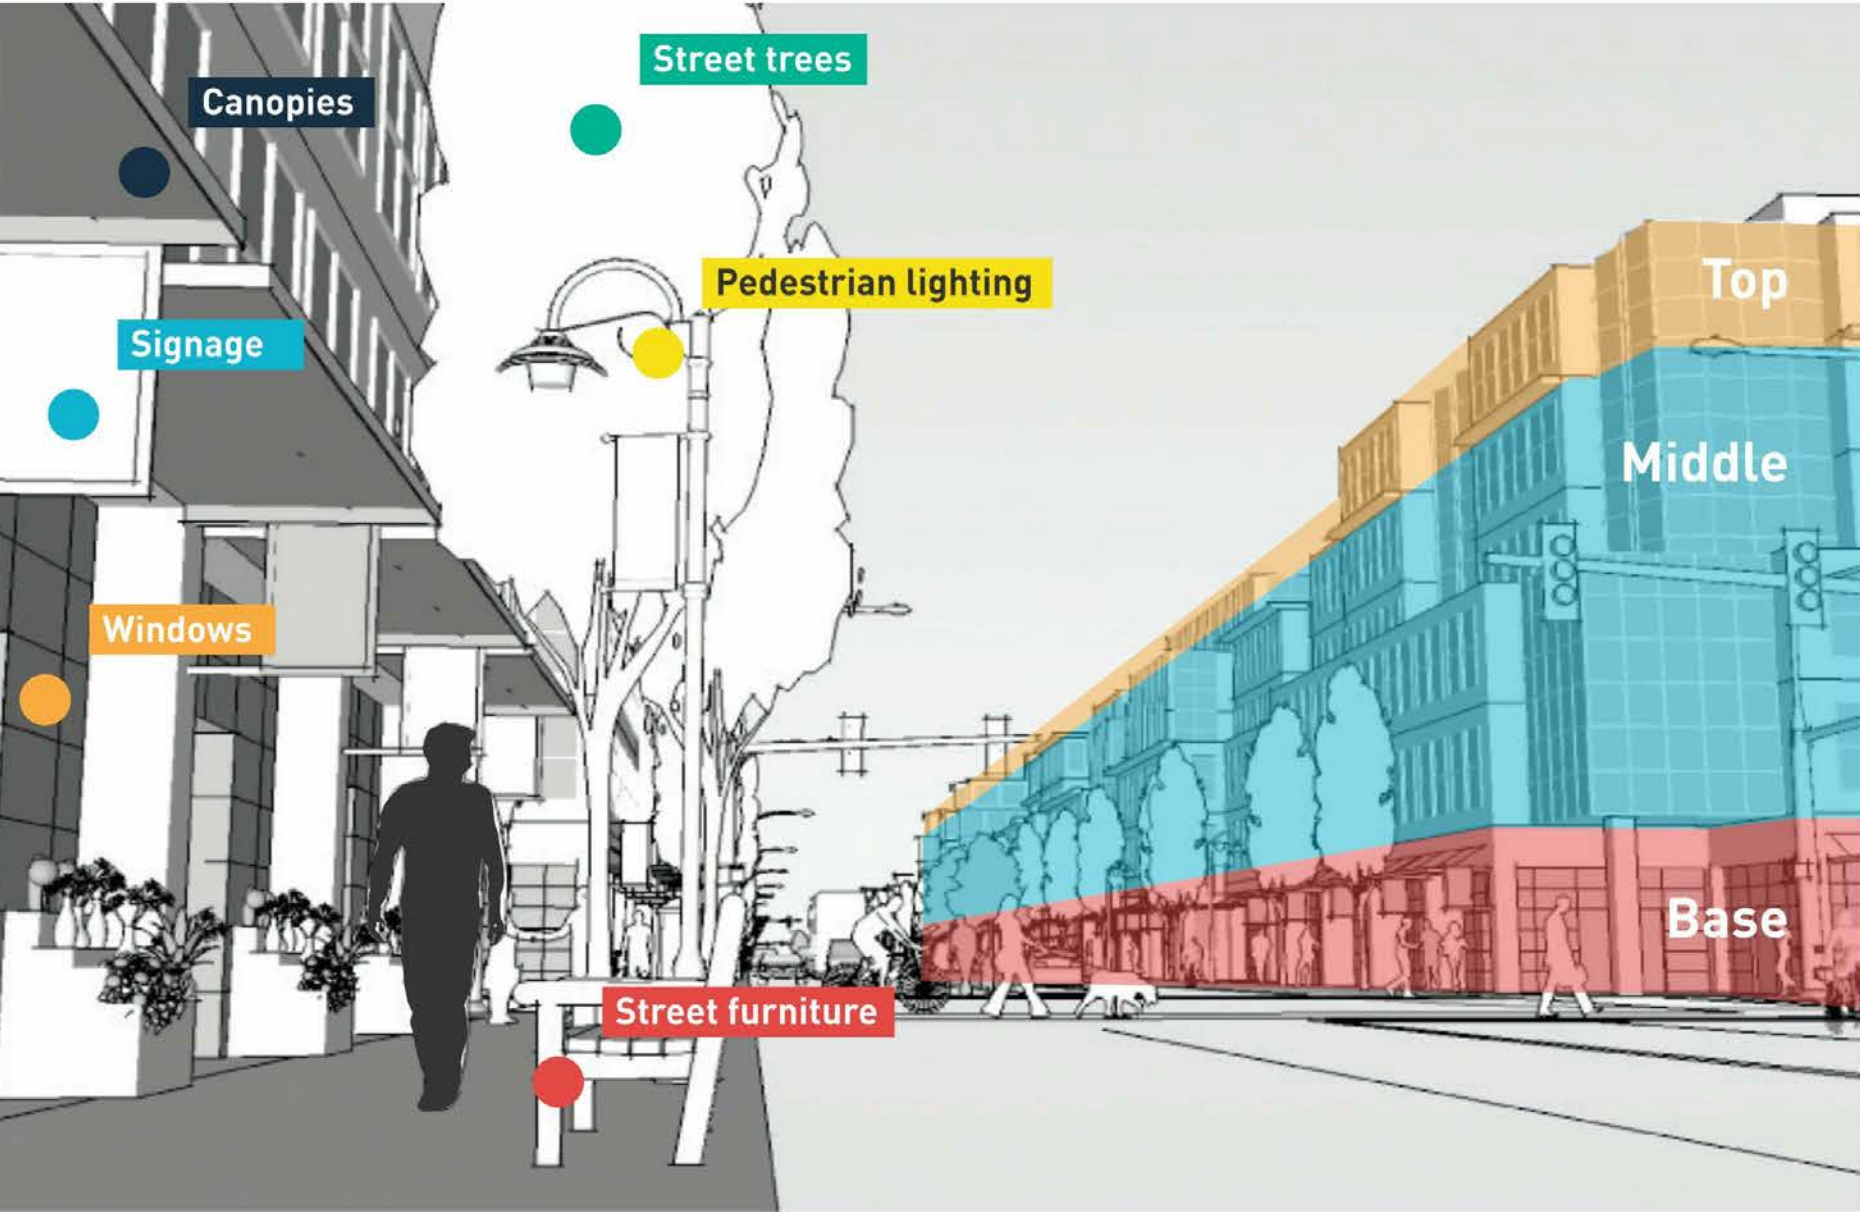


Human scale requirement (OCP p.75)


Community
engagement
timeline

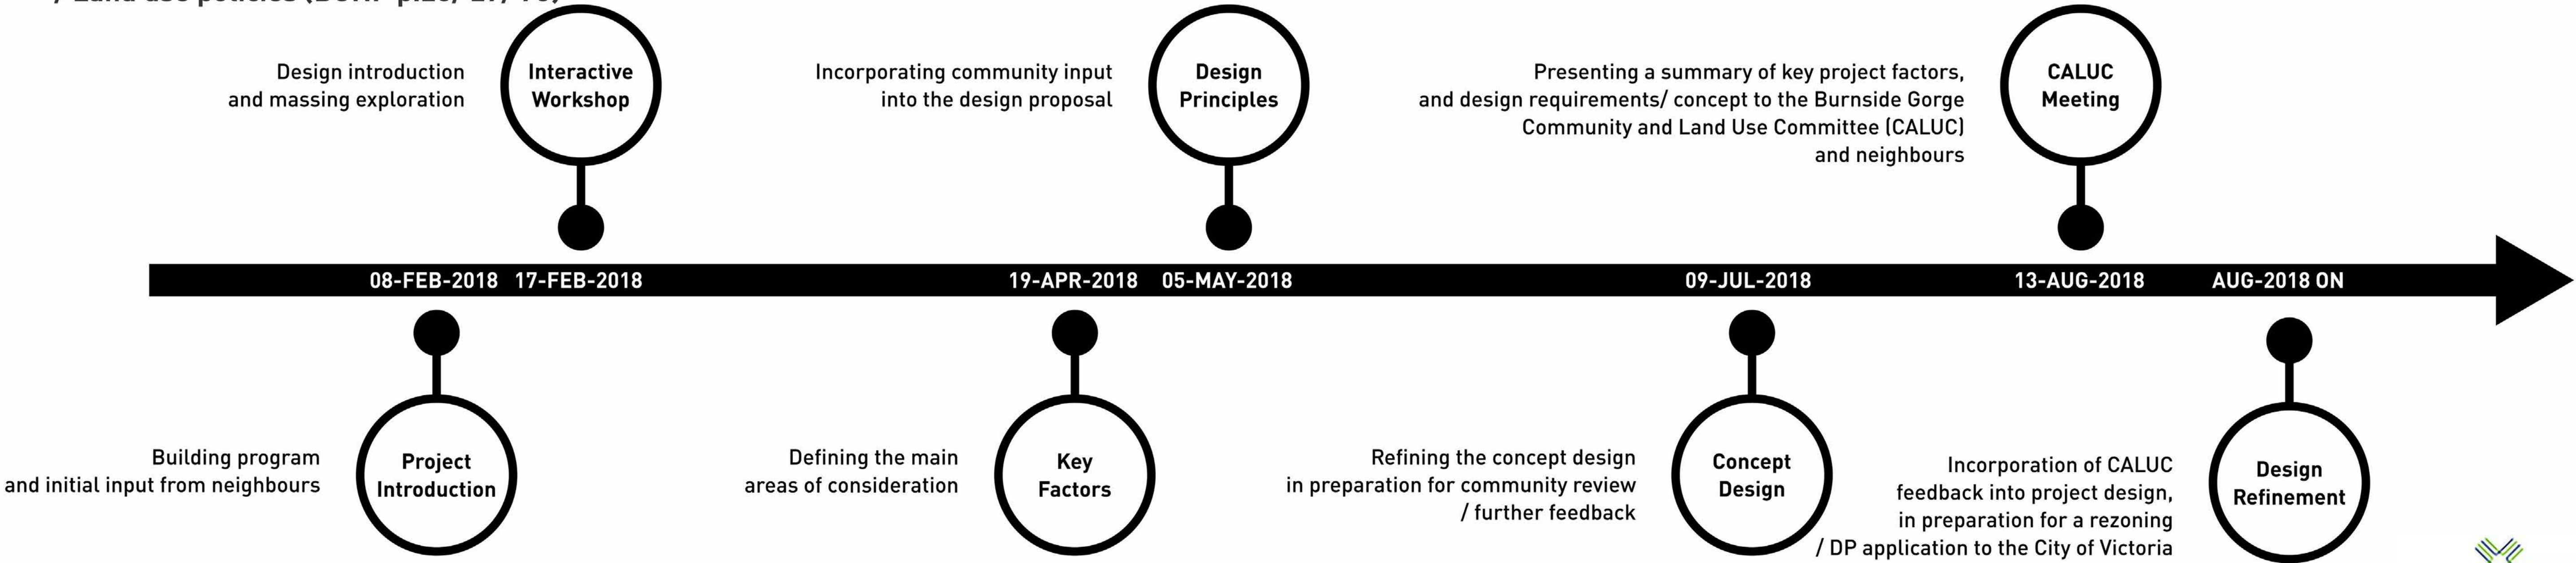

Existing site

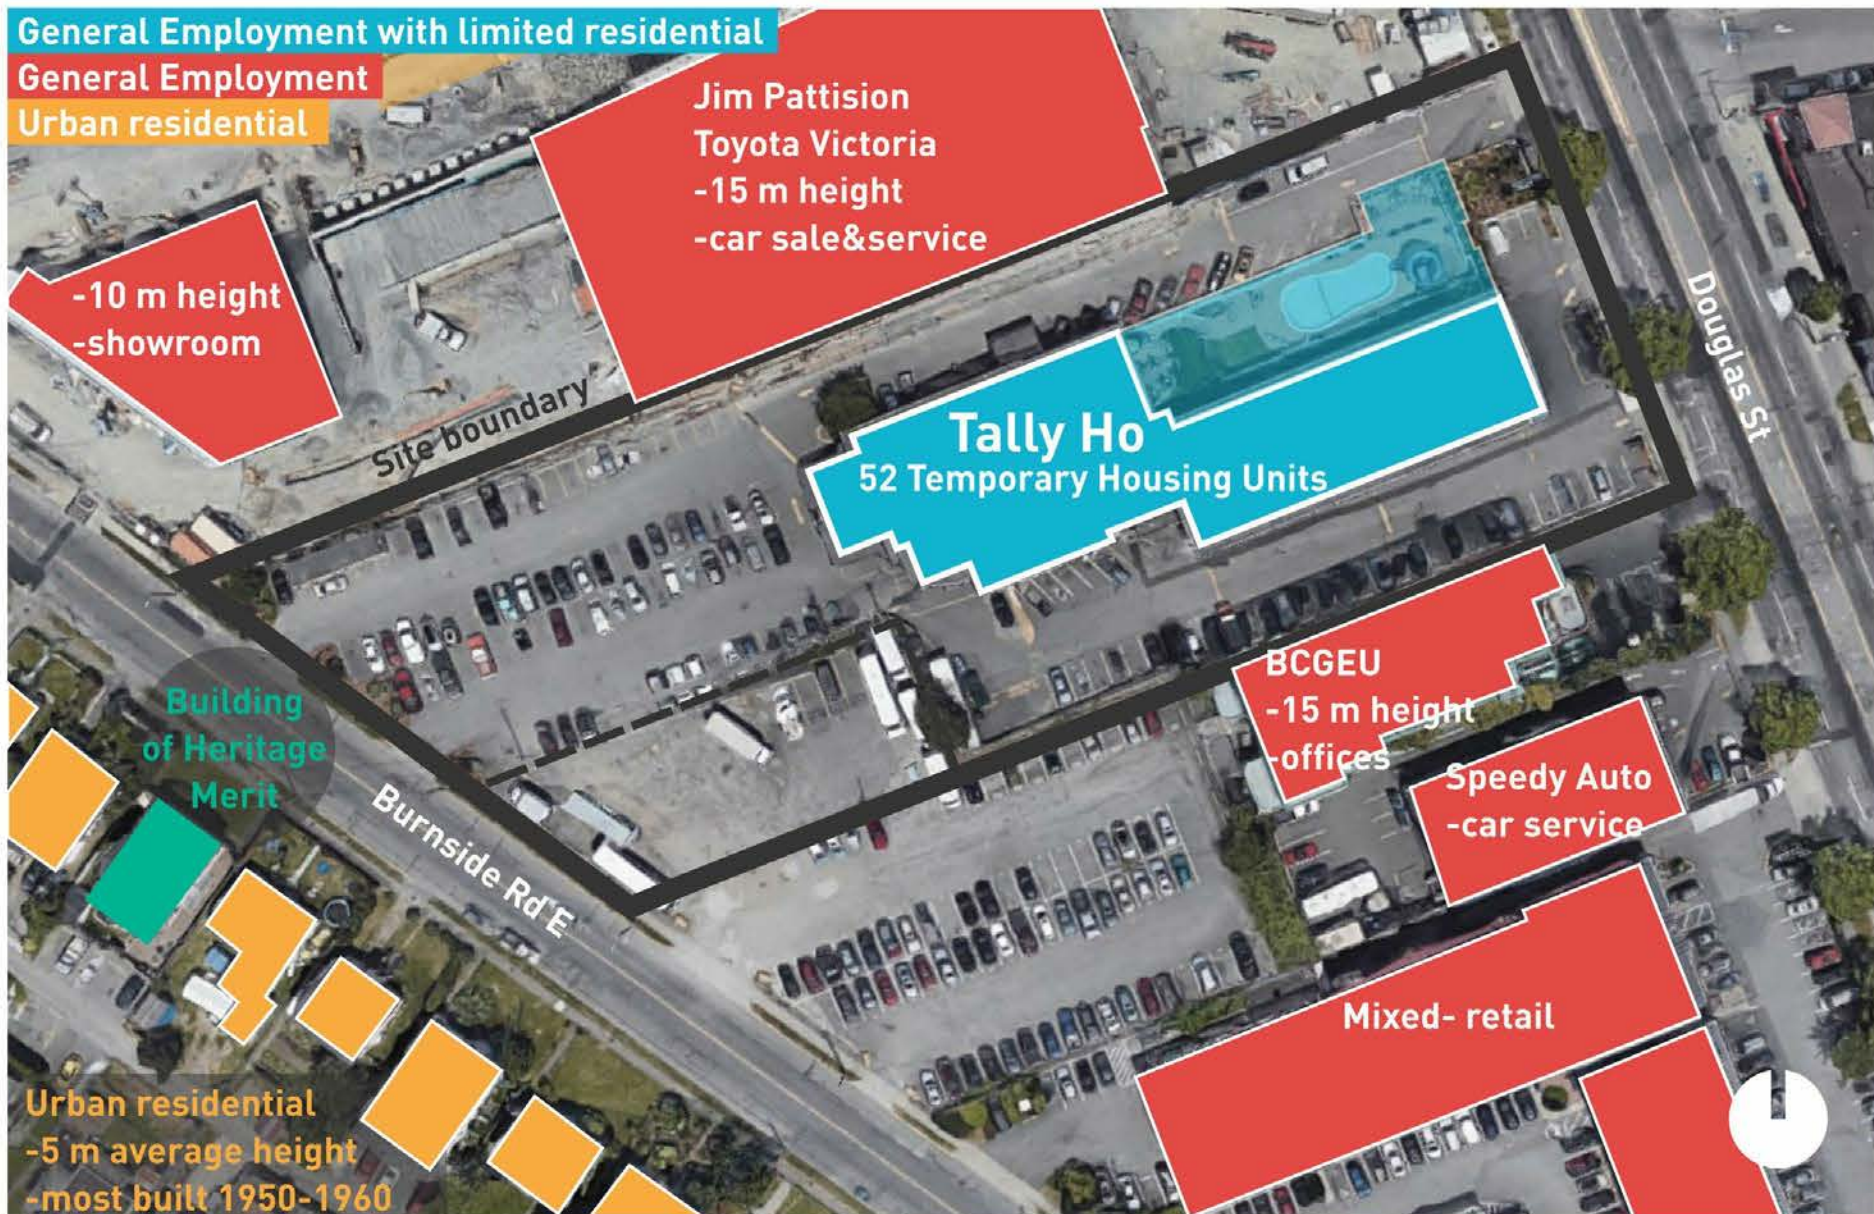

Existing neighbourhood- program and height

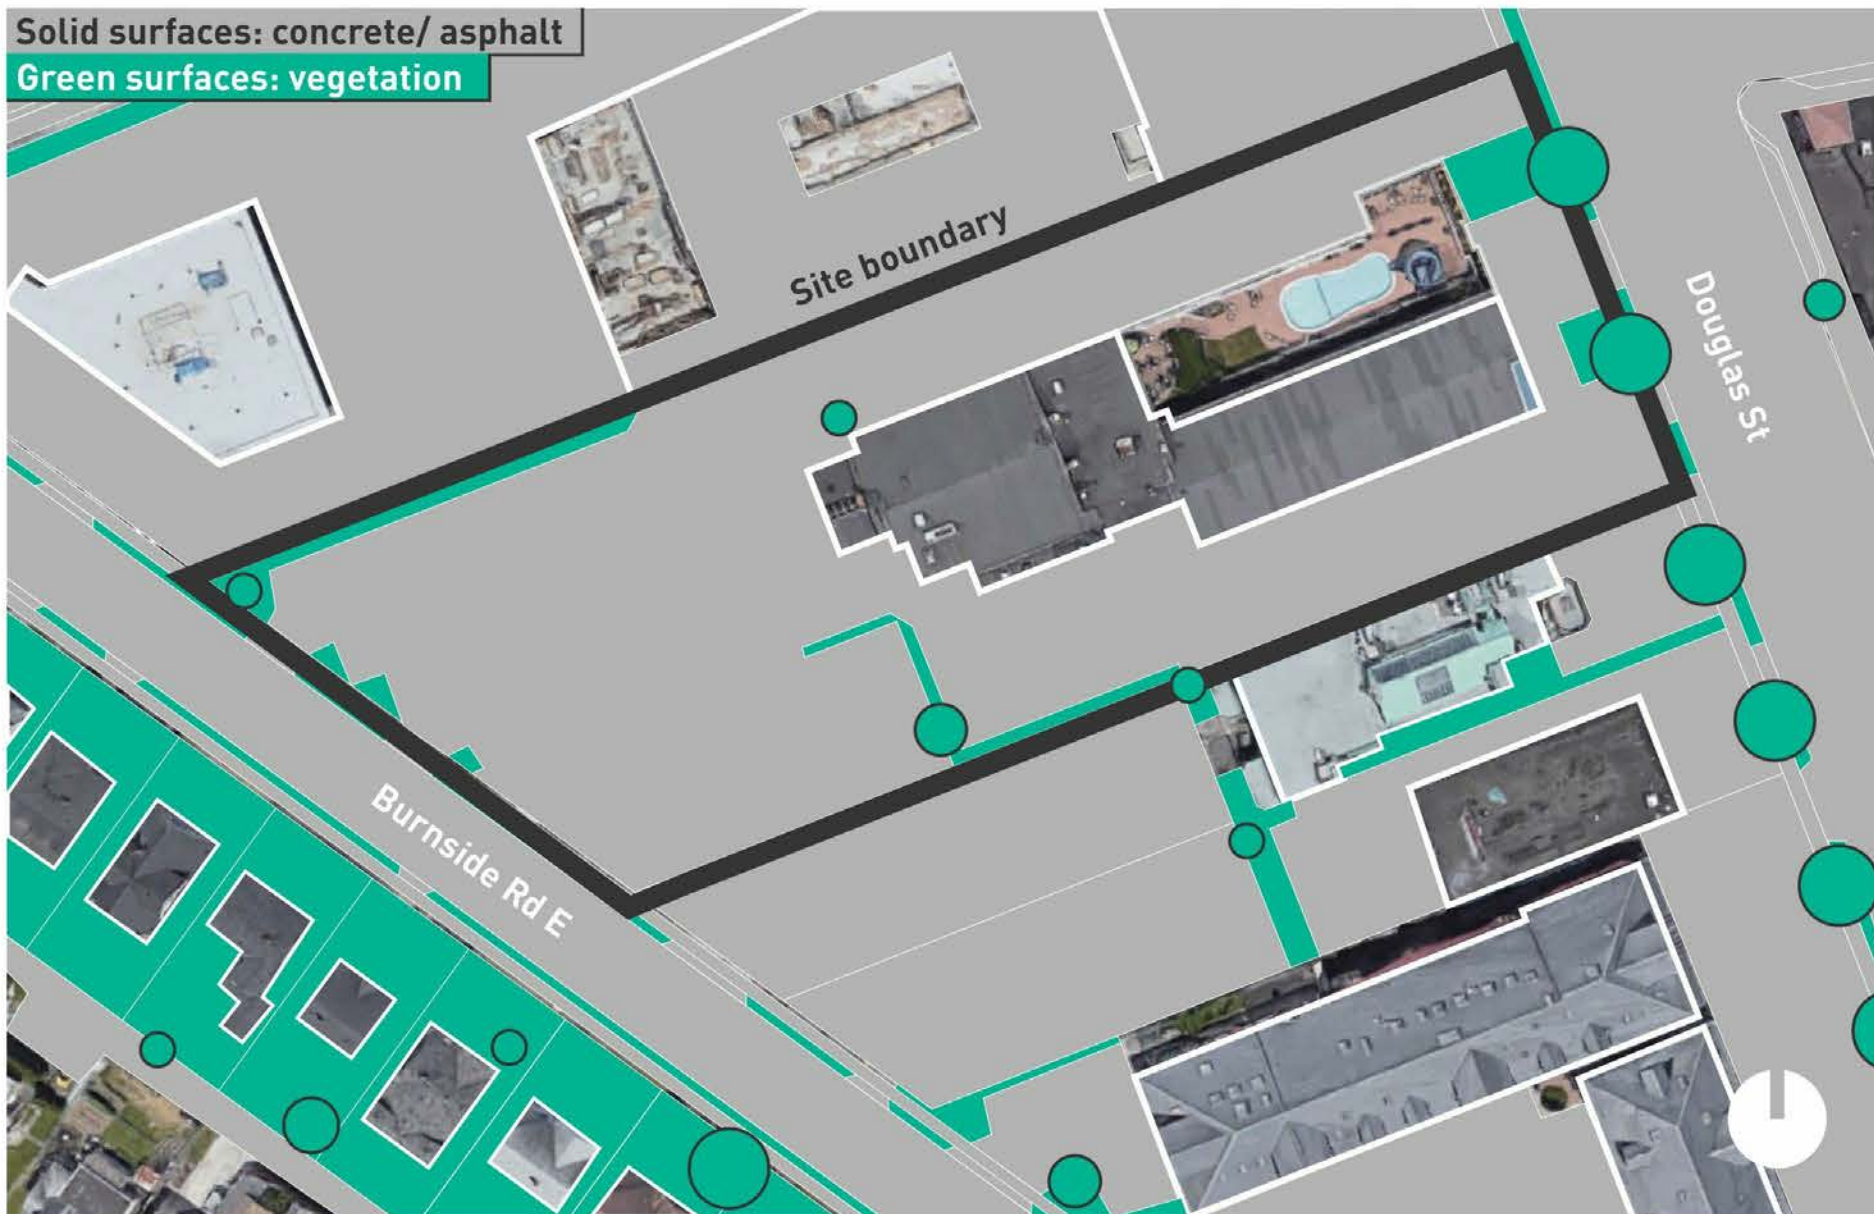


Existing landscape




Existing circulation


Design and phasing

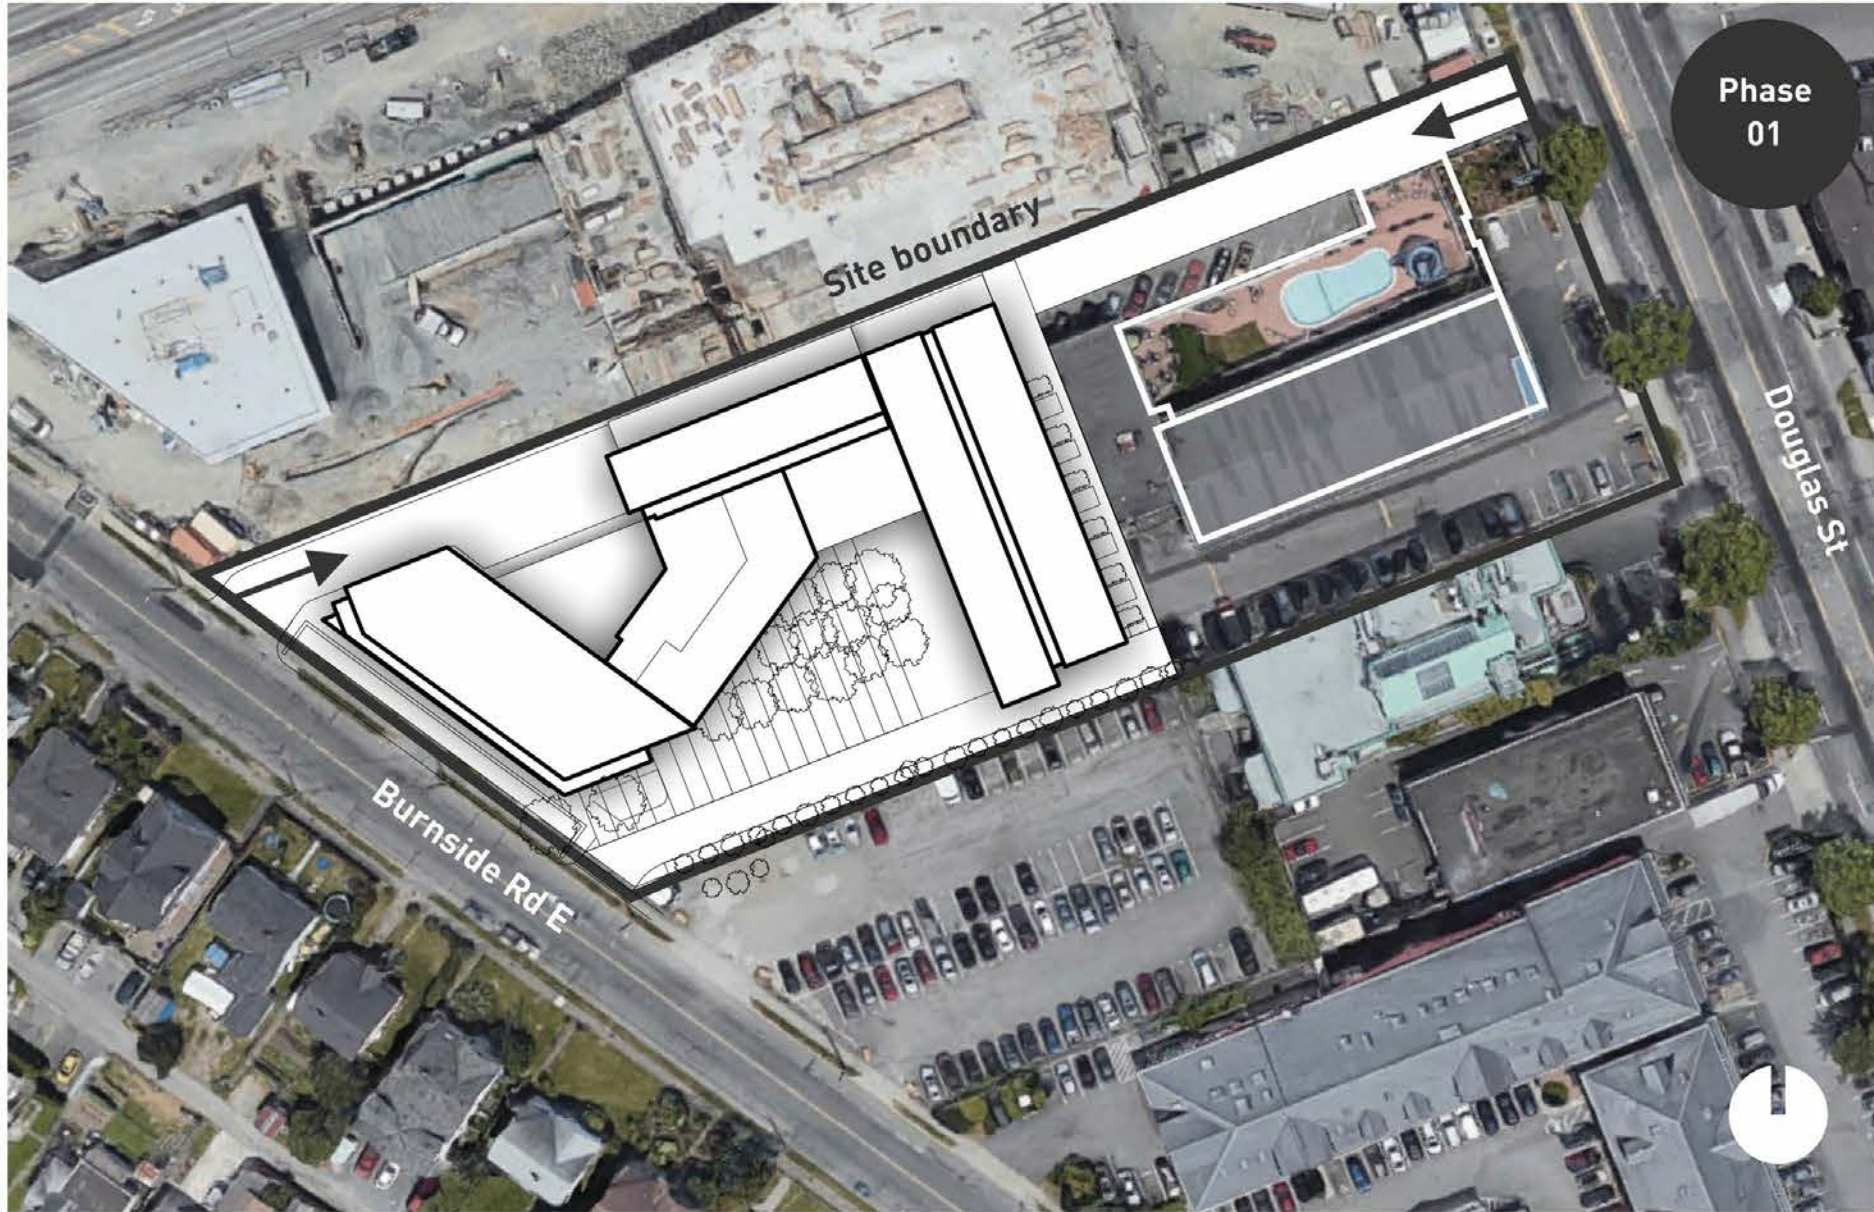

Phase 01

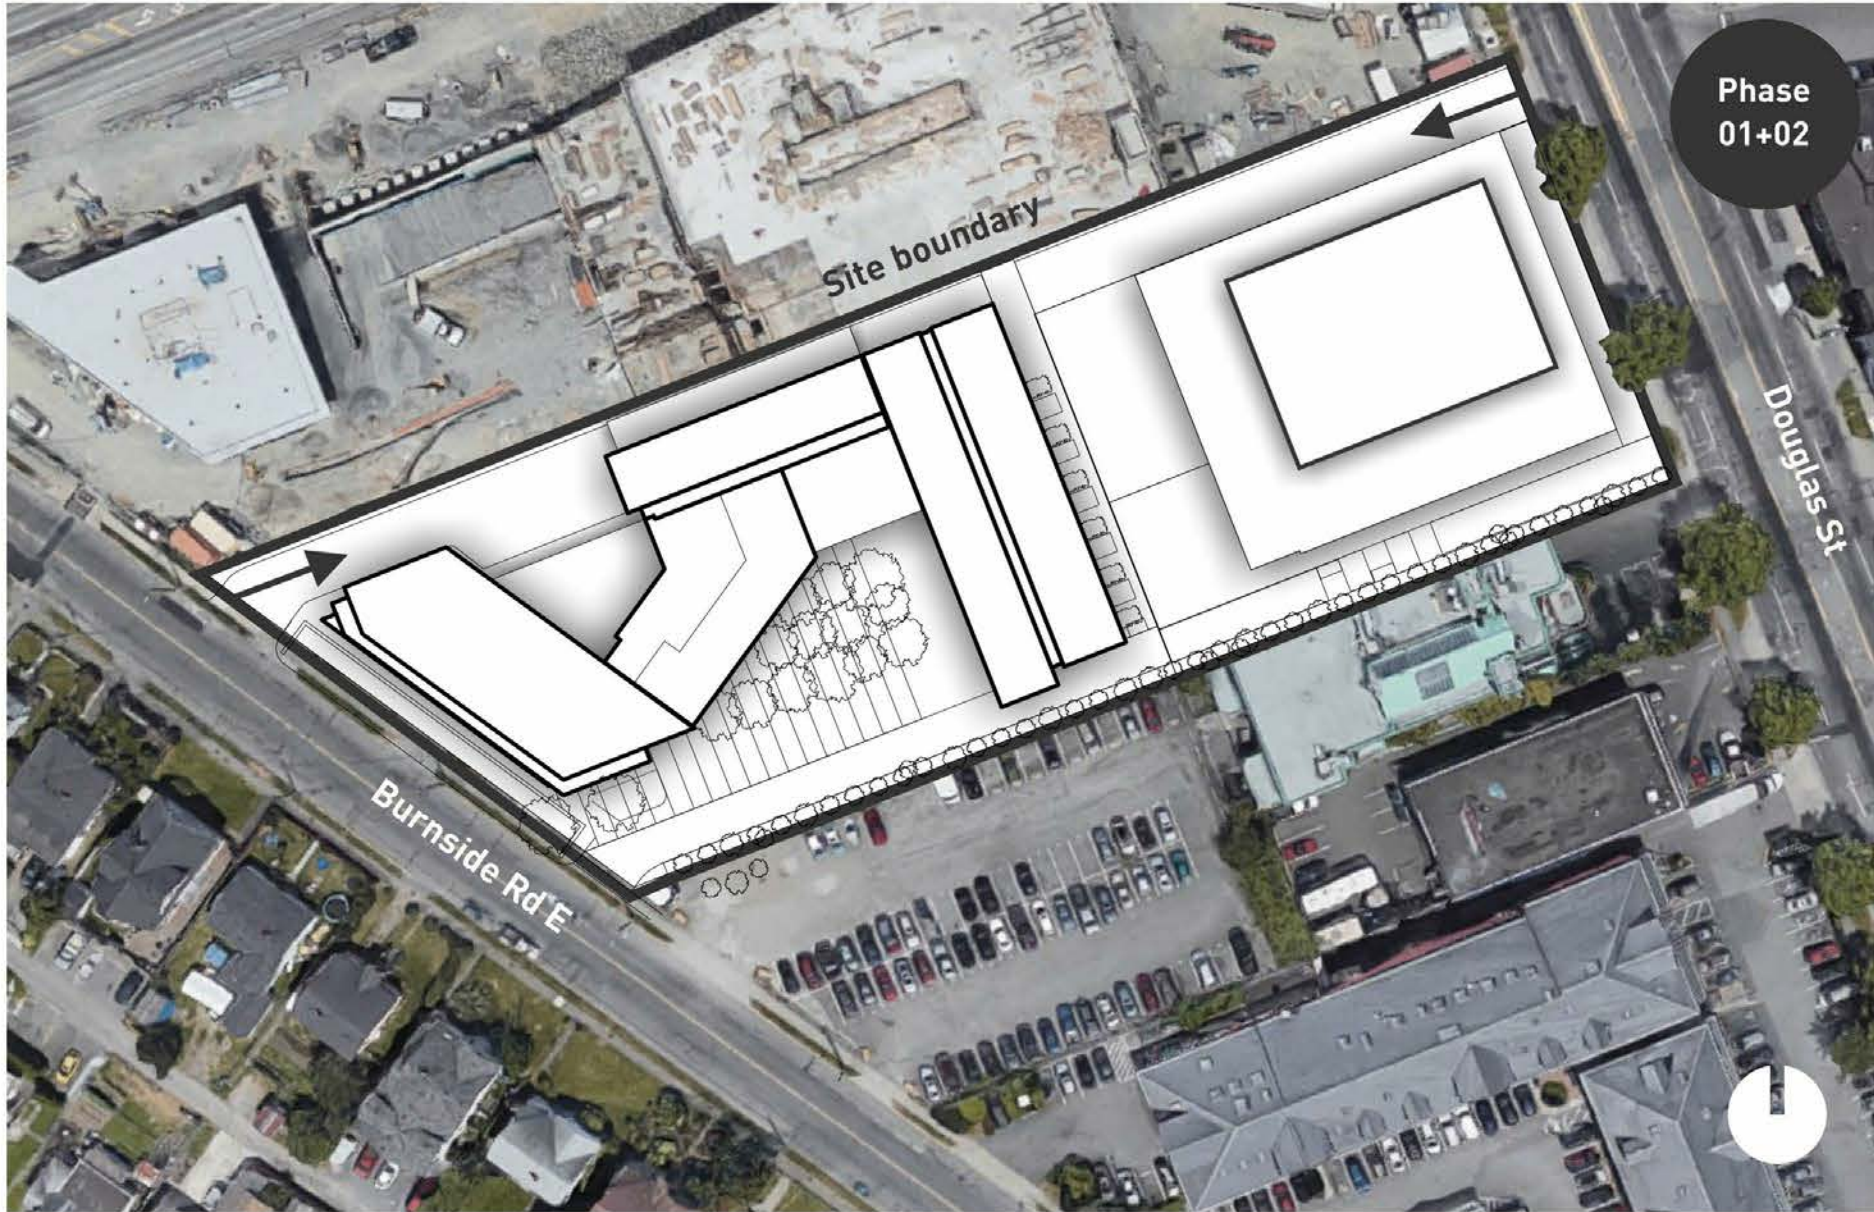


Phase 02

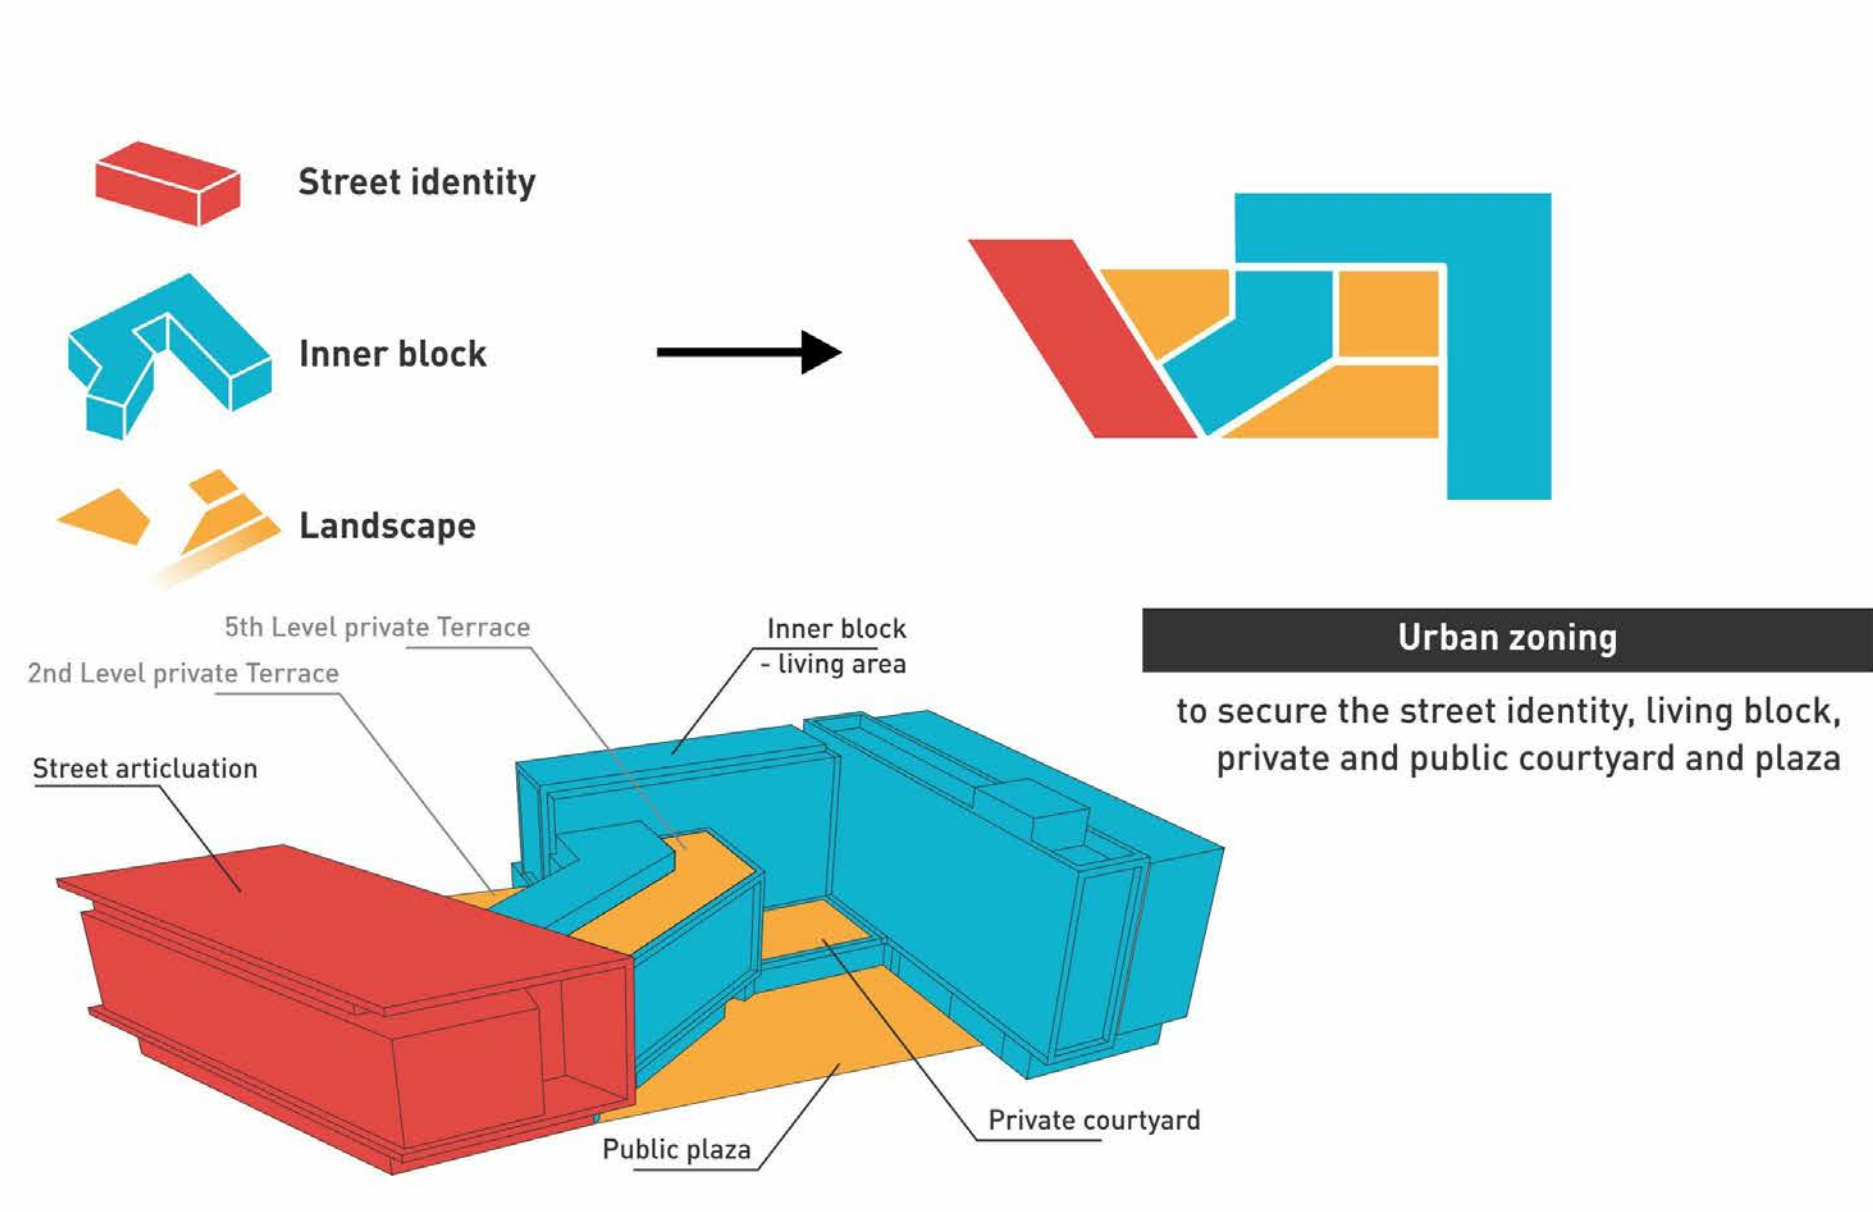


Phase 01- Urban design objectives


Proposed site

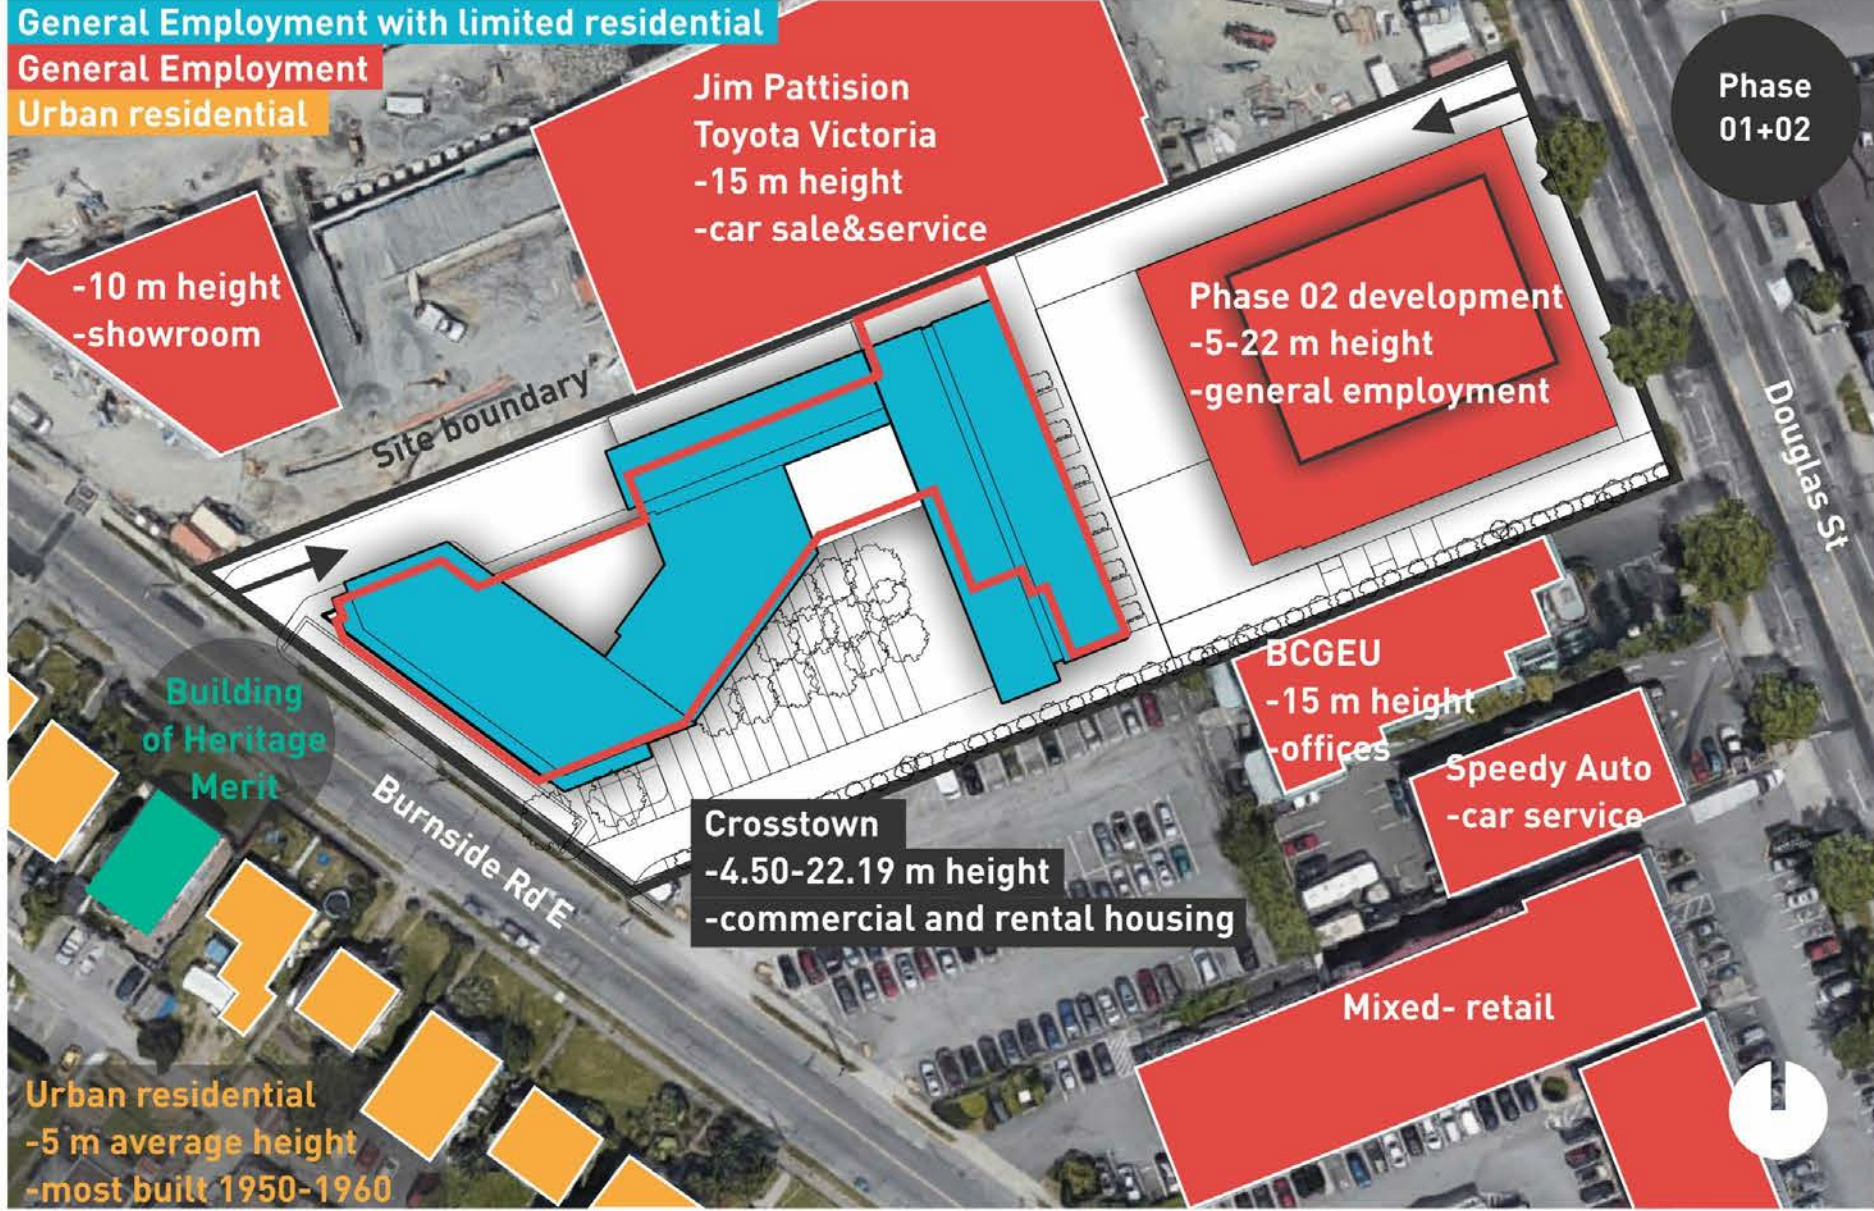

Proposal/ neighbourhood- program- Phase 01+02

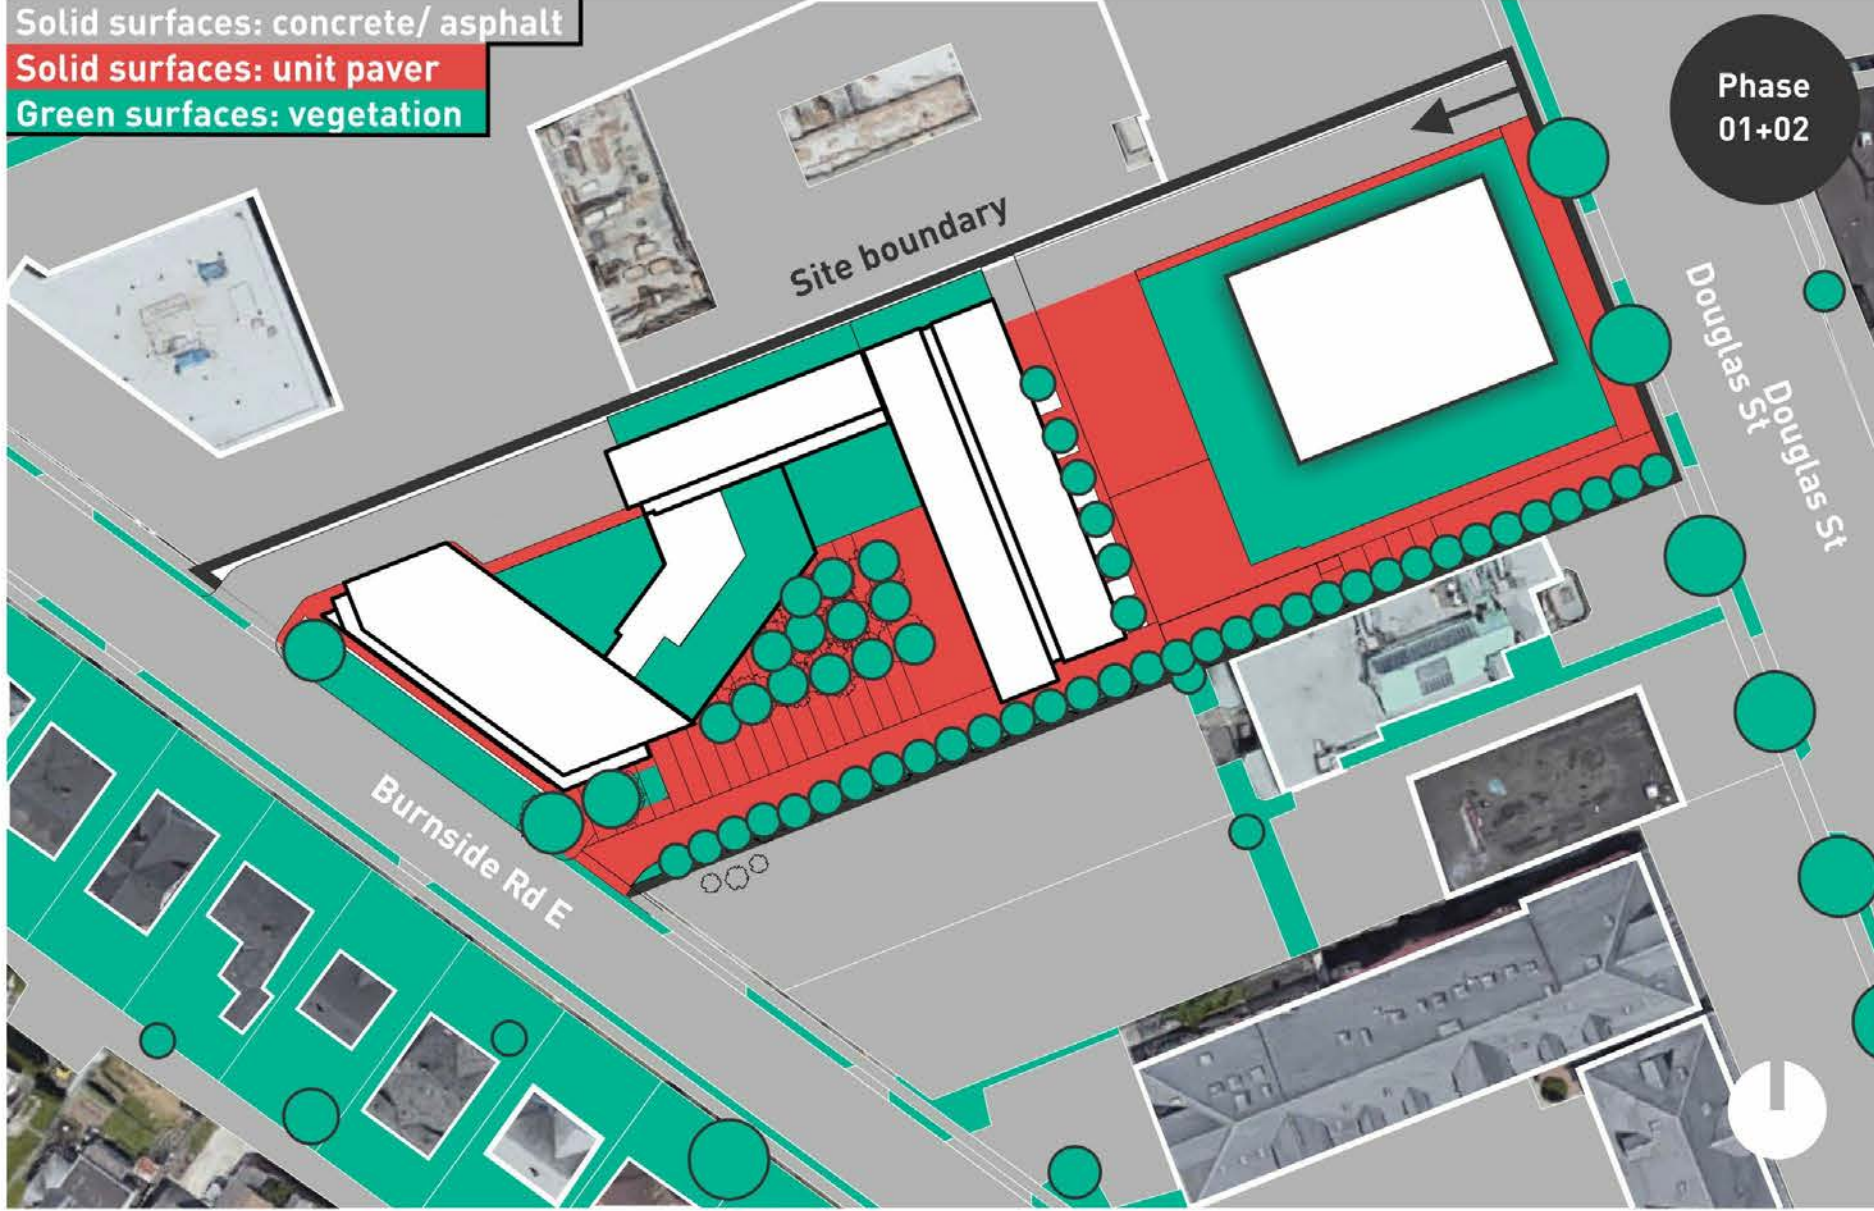

Proposed landscape- Phase 01+02

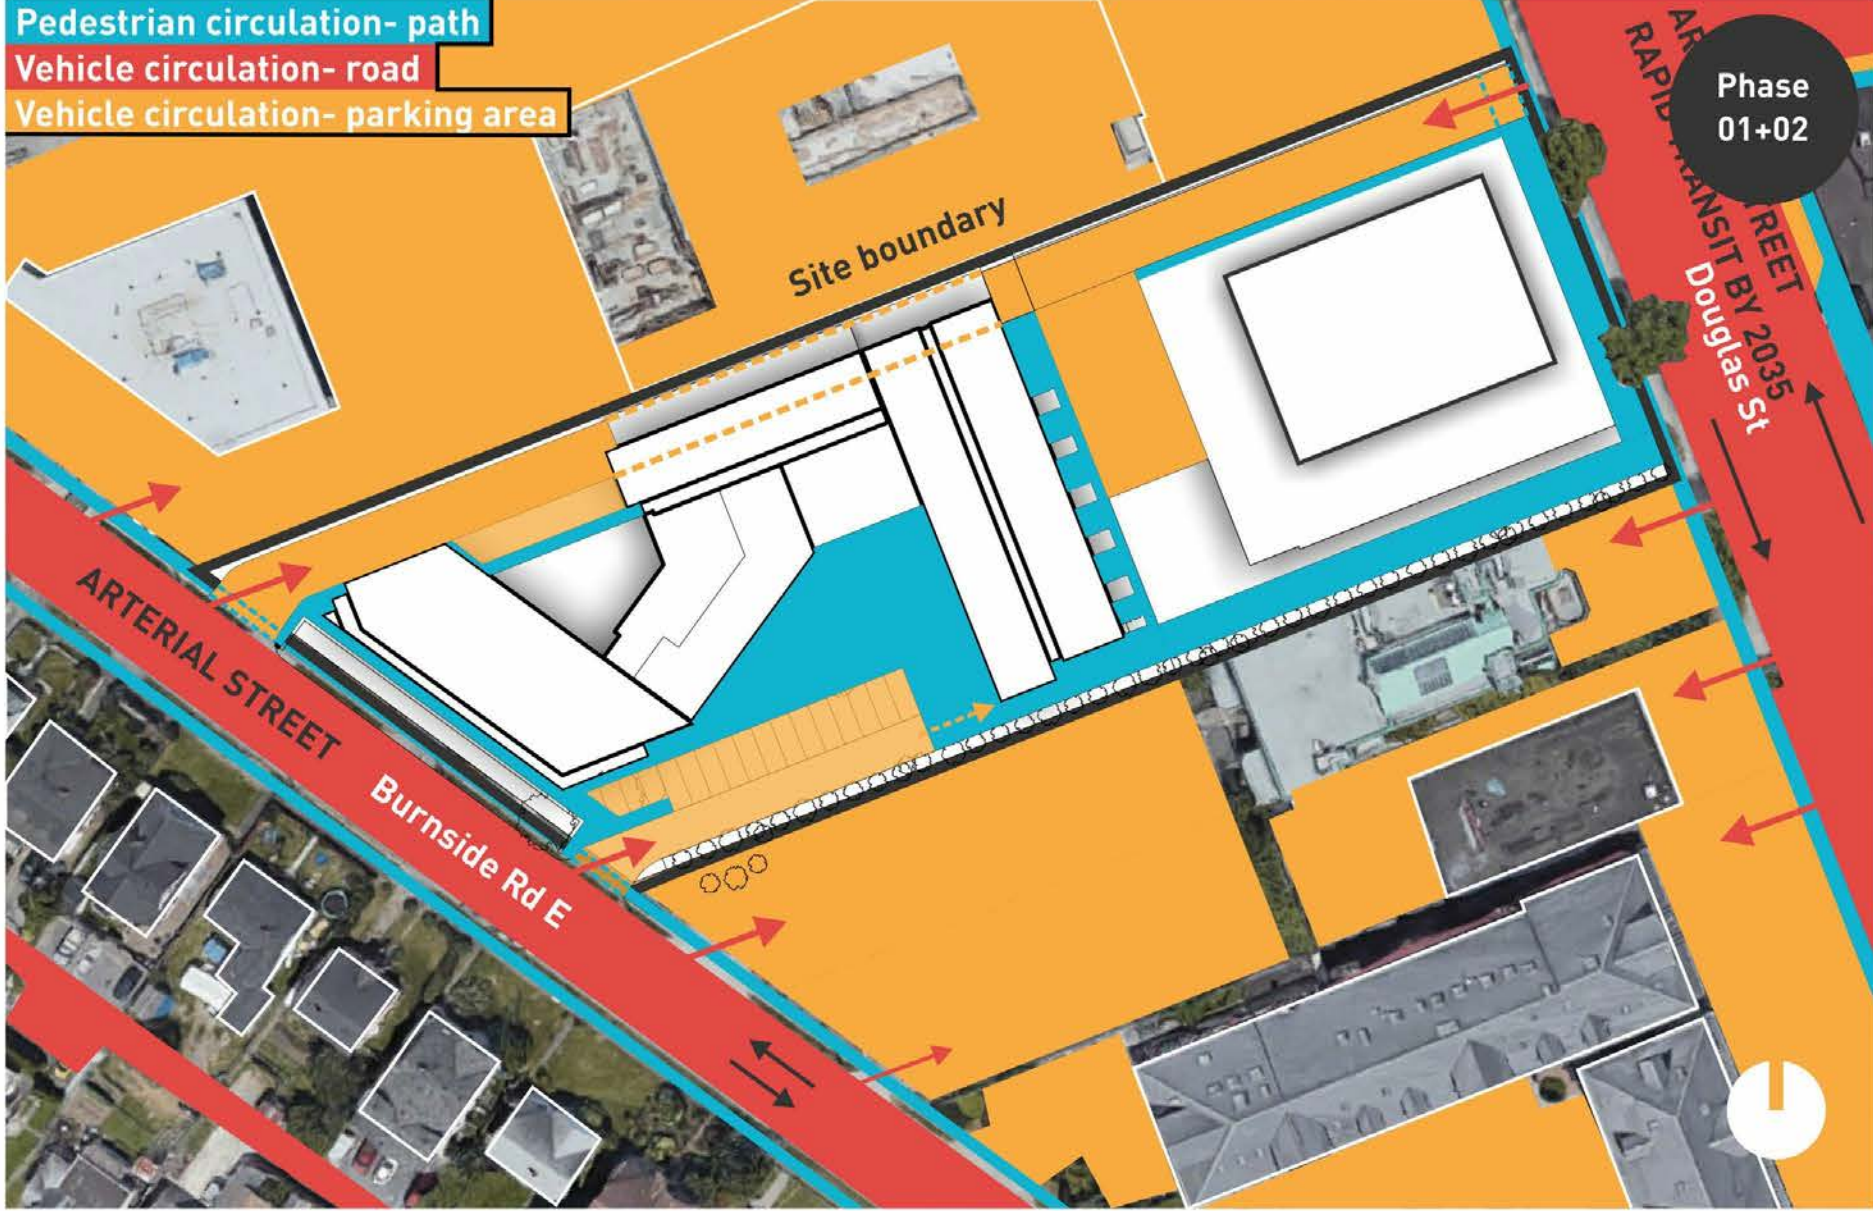

Proposed site circulation- Phase 01+02

A

Site design

Community input




A.01 Provide public thorough-fare from Burnside to Douglas St



A.02 Green space for the community




A.03 Safe areas for kids to play

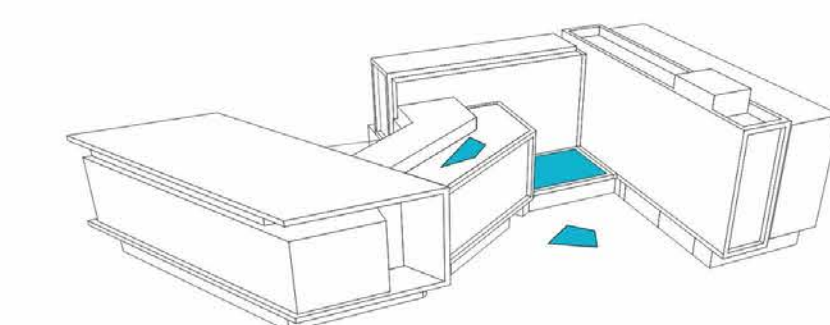


Daycare at level +2, playground areas at +1 and +5




A.04 Direct car access through the site to be avoided or controlled

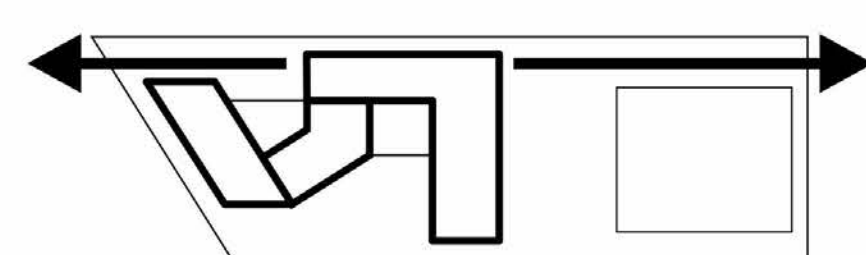

Underground car park

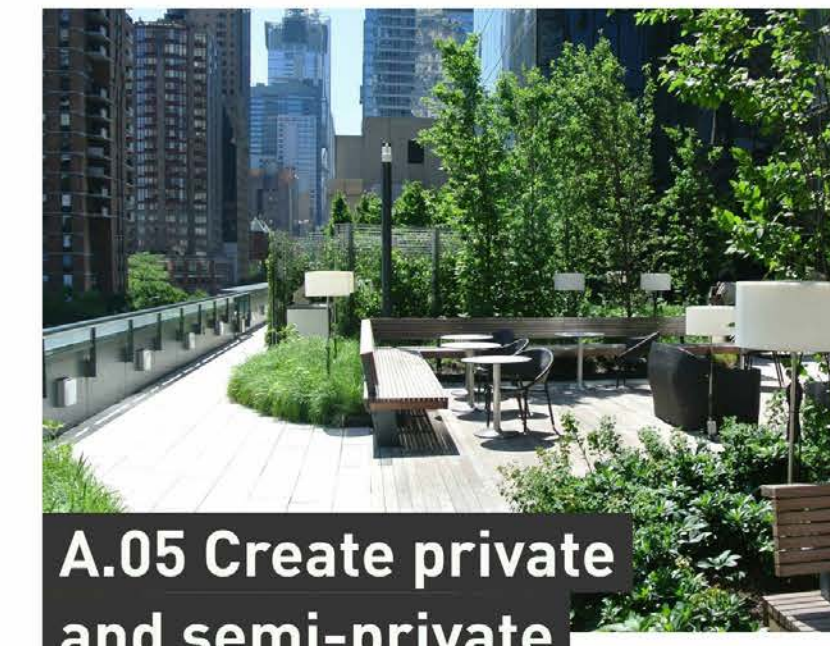

A.05 Create private and semi-private outdoor spaces

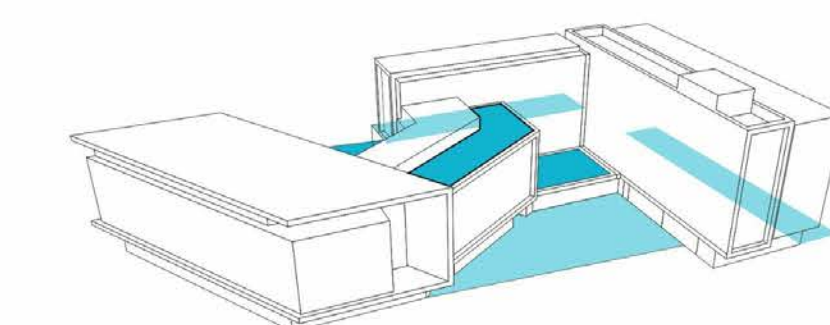

Terraces at different levels



A.06 Give a street the identity and create boulevard



B

Building form


Community input




B.01 Dynamic street- level retail spaces fronting Burnside Rd



B.02 Building height appropriate for the neighbourhood

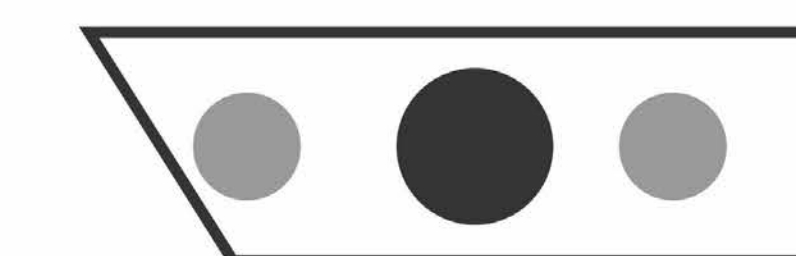


B.03 Mid-portion of site can absorb a higher height density

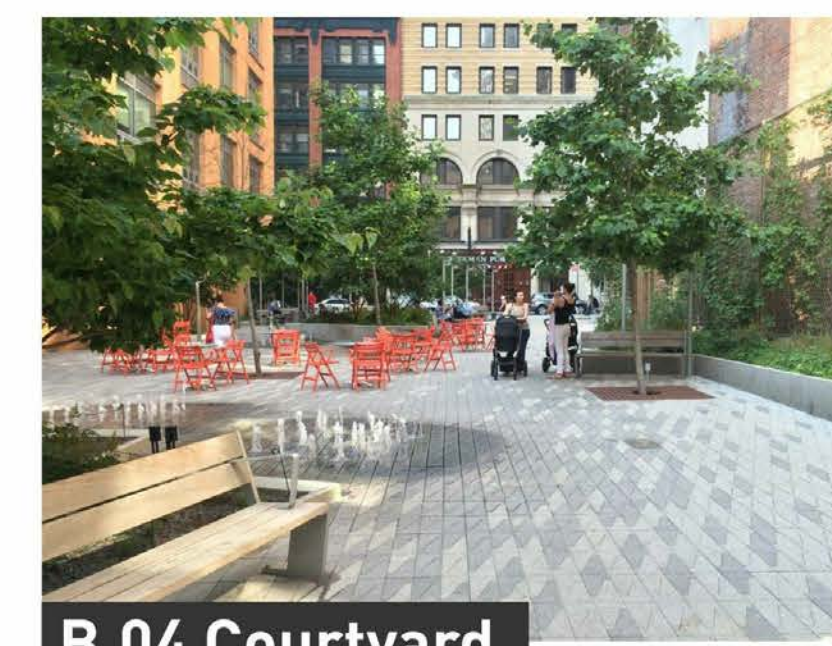

B.04 Courtyard





B.05 Avoid monolithic forms; step back building form

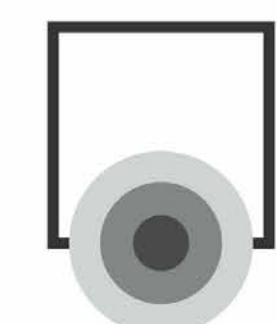


B.06 Daycare spills out onto courtyard space




Design proposal

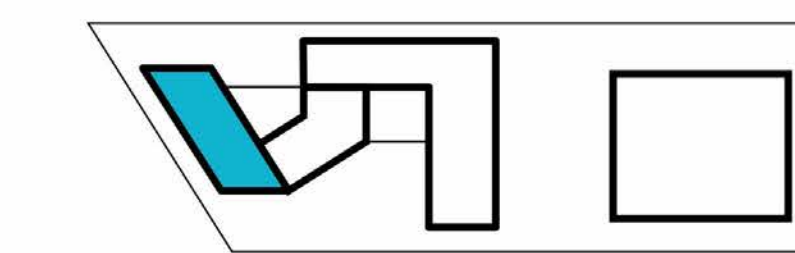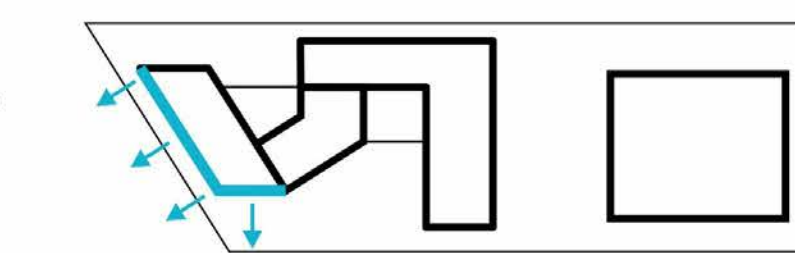

4+1 Storeys towards Burnside

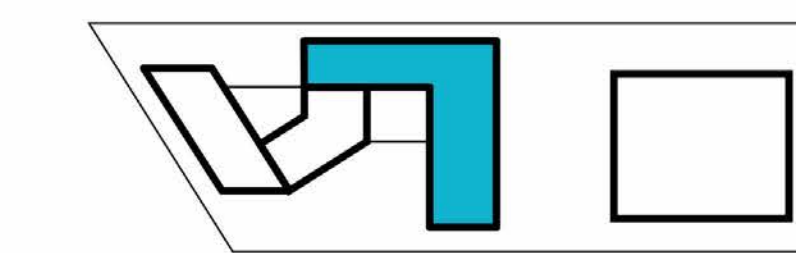


6 Storeys in the middle

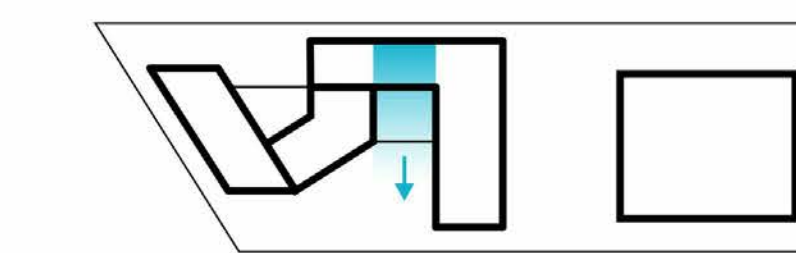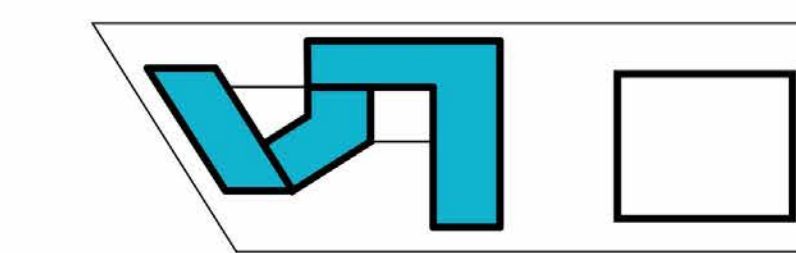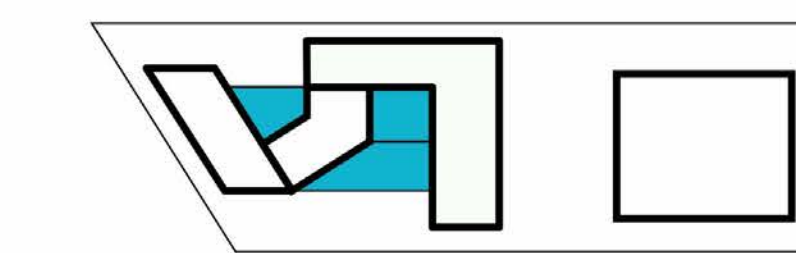

C

Building program


Community input

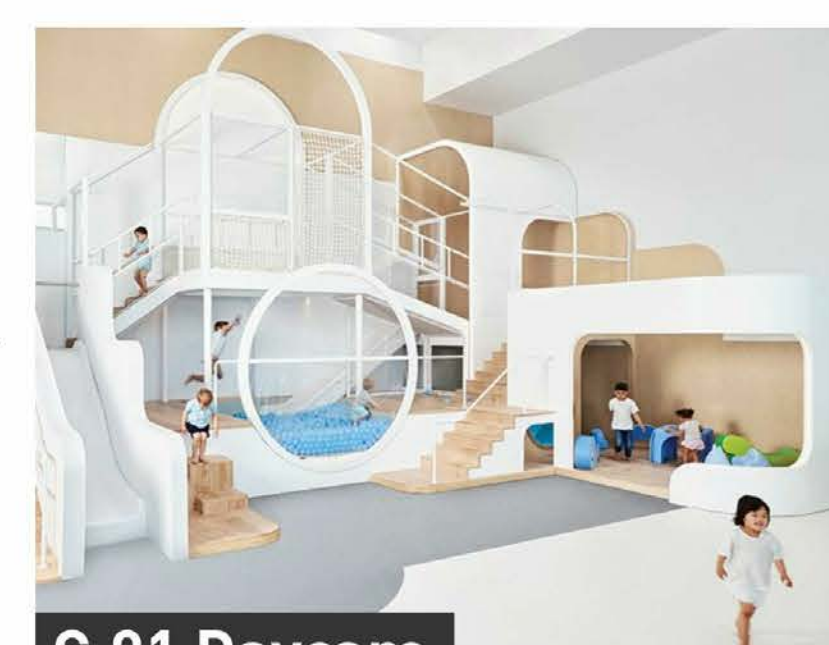

C.01 Daycare




C.02 Restaurant or Café: spaces that gather community together

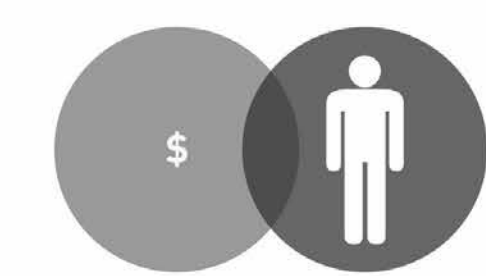

C.03 Mix of affordable rental and work-live





C.04 Diverse group of residents: low income, family and seniors

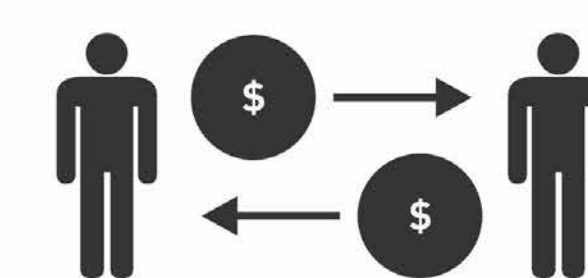


C.05 Commercial development to add social value




Design proposal

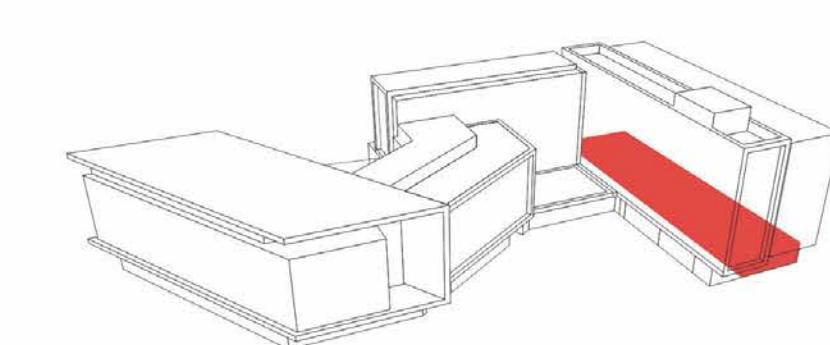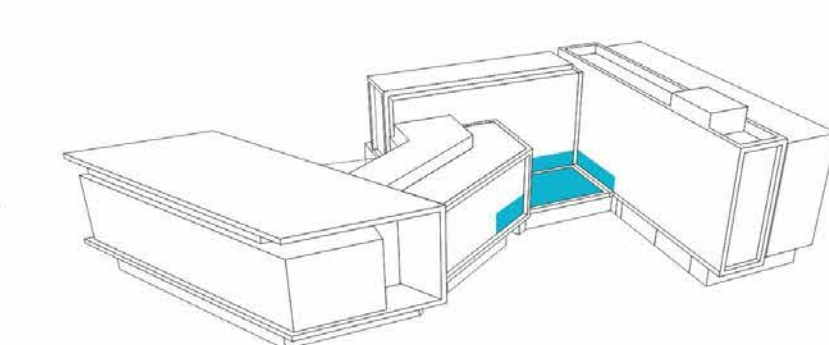


Work-live

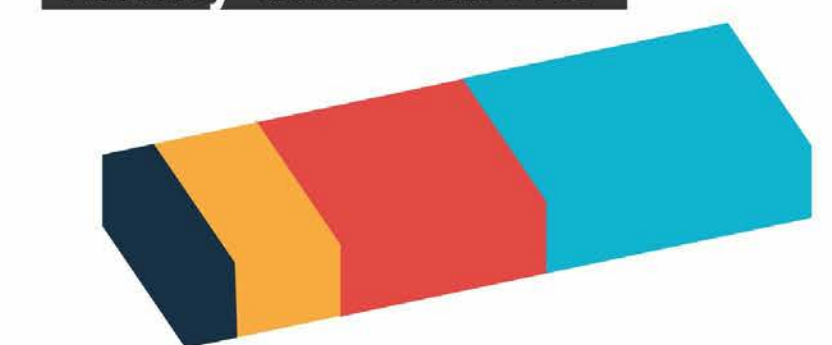

Studio/ 1 bedroom
2 bedroom/ 3 bedroom

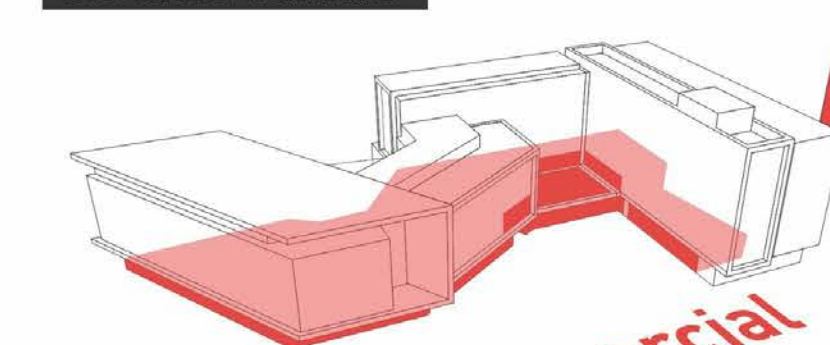

Commercial Phase 01

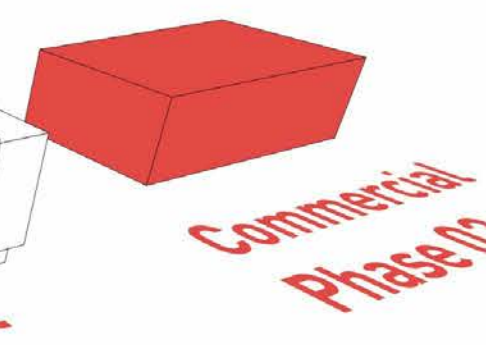

Commercial Phase 02




LOW HAMMOND ROWE ARCHITECTS





CROSSTOWN MIXED USE DEVELOPMENT
584 BURNSIDE RD EAST & 3020 DOUGLAS ST, VICTORIA BC
ISSUED FOR REZONING & DEVELOPMENT PERMIT

COMMUNITY ENGAGEMENT
REV. April. 15| 2019

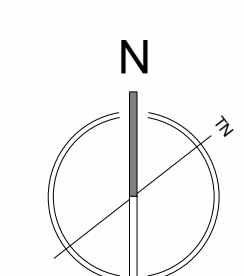

DP04

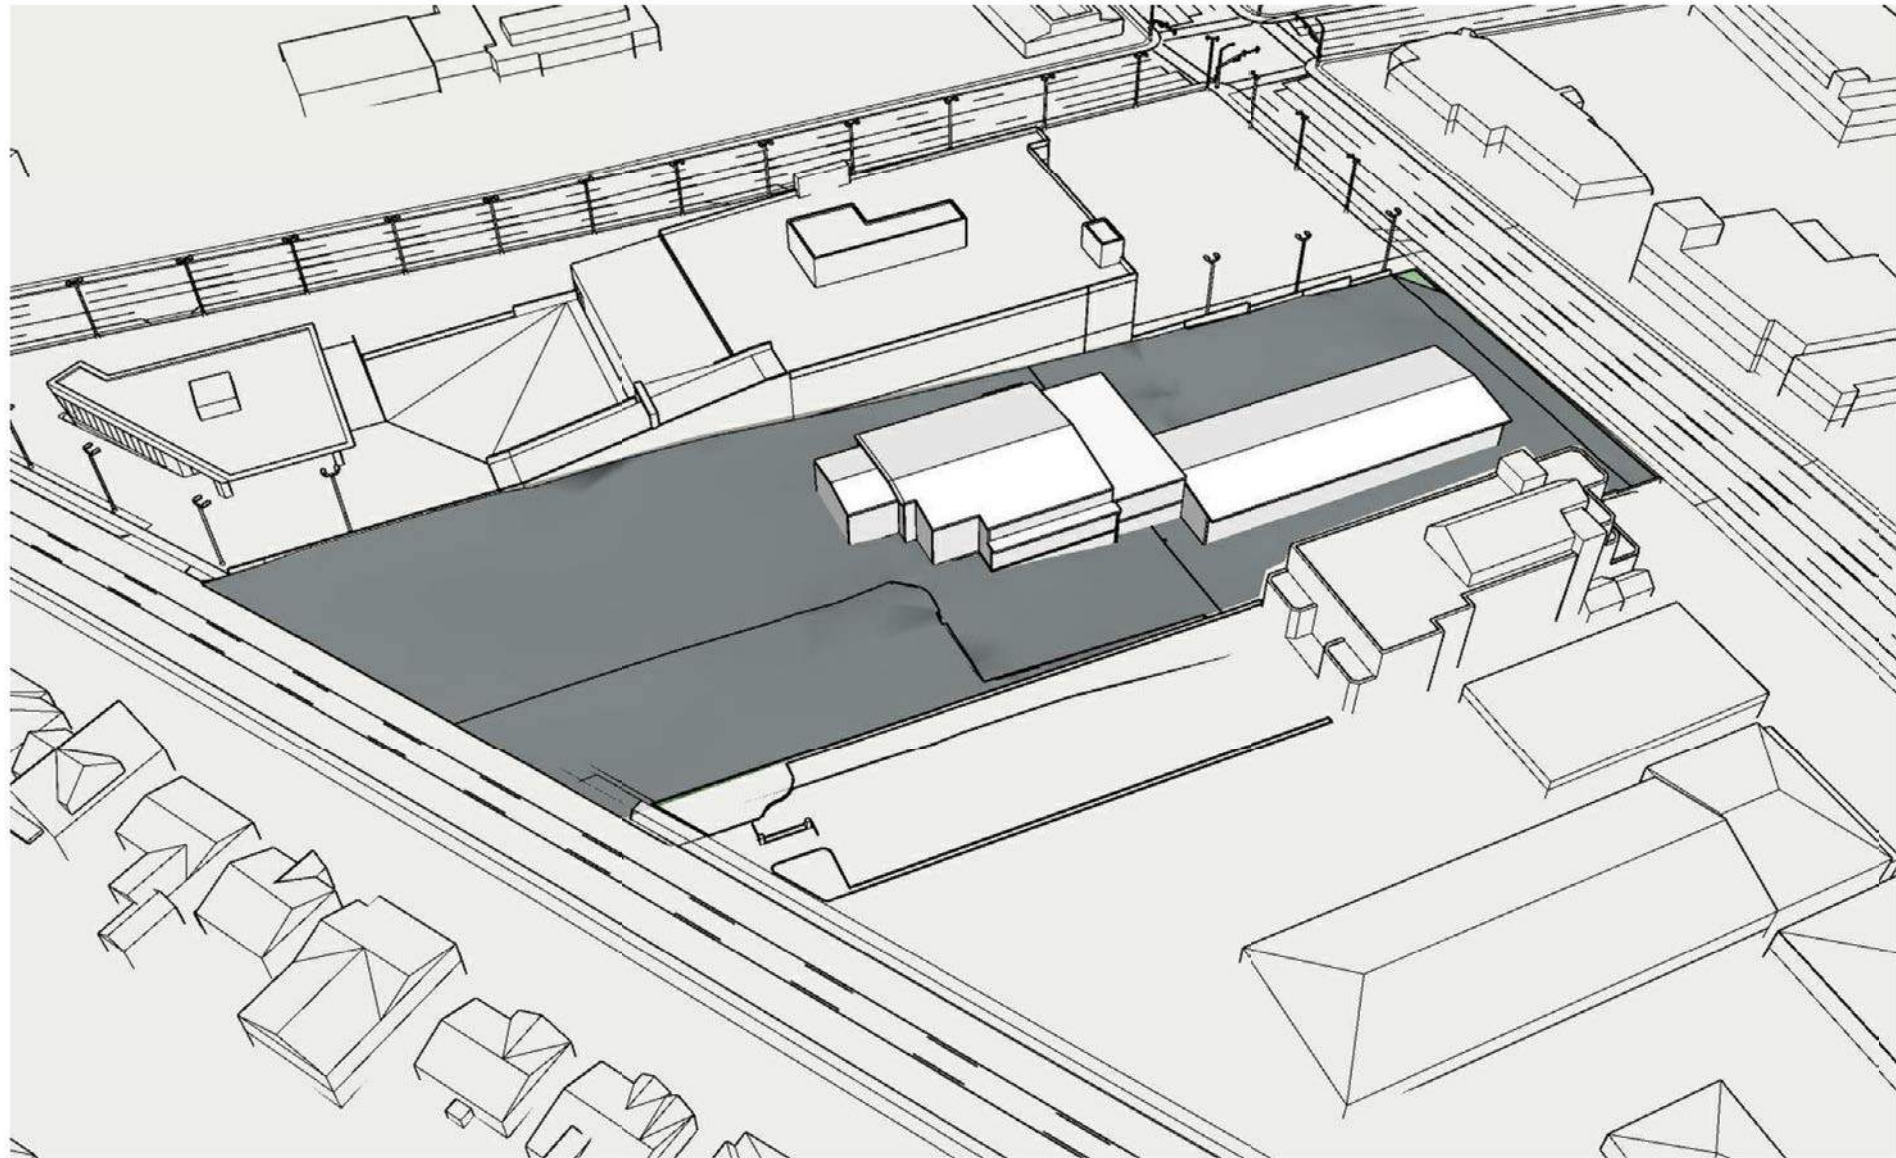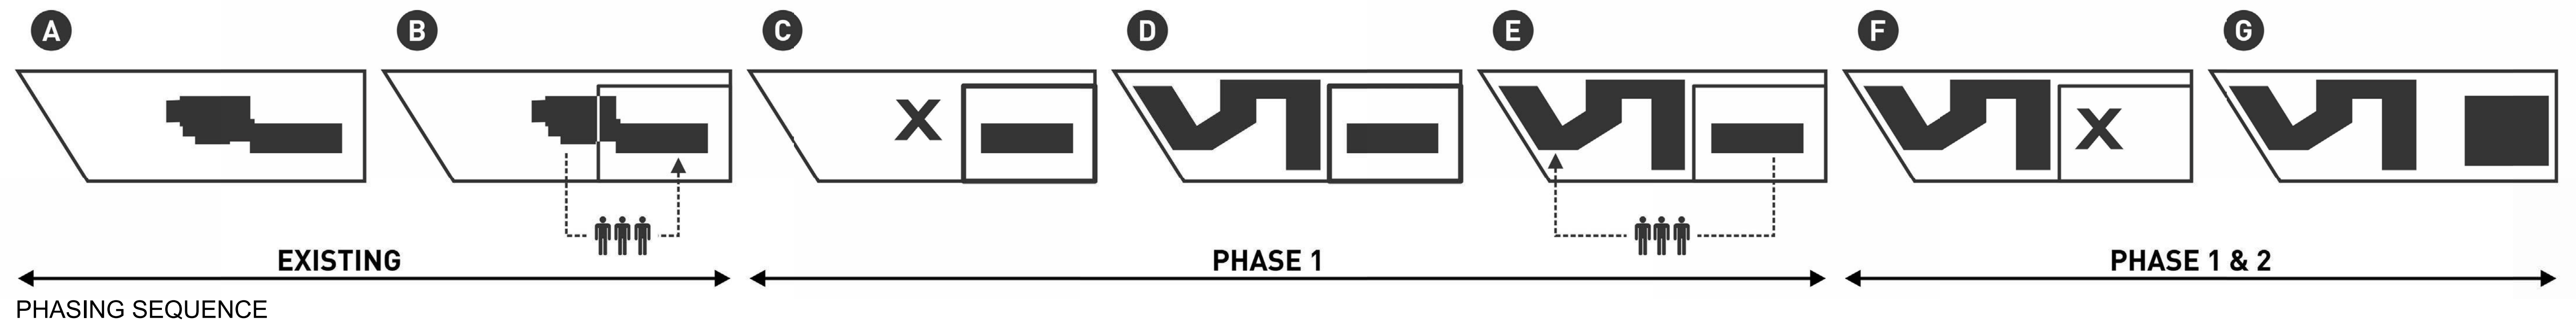

EXISTING




PHASE 1



PHASE 1 & 2

PROJECT DATA

Project description	SIX STOREY MIXED USE BUILDING WITH TWO LEVELS OF BELOW GRADE PARKING. MIXED USED IS COMPRISED OF COMMERCIAL RETAIL SPACES, COMMERCIAL OFFICE , AND DAYCARE ON LEVELS 1 AND 2 RESPECTIVELY. LEVELS 2-6 ARE MULTI-FAMILY RESIDENTIAL.	Phase	PHASE 1 (DP & REZONING)		PHASE 2 (REZONING)		Phase	PHASE 1 (DP & REZONING)	
		Site Area	5752.6 m²		3327 m²		Vehicle Parking Stalls	Required	Proposed
		Lot Width	56.78 m		49.18 m		Bicycle Stalls	Long Term	
		Total Floor Area	11,632.0 m²		6654 m²		Short Term		
Owner	COOL AID SOCIETY	Floor Space Ratio	ALLOWABLE BY OCP	PROPOSED	ALLOWABLE BY OCP	PROPOSED	Total		
Municipal Address	3020 DOUGLAS STREET, VICTORIA, BC 584 BURNSIDE RD EAST, VICTORIA, BC		COMMERCIAL= 1 : 1 RESIDENTIAL= 1.5 : 1	0.51 : 1 1.5 : 1	COMMERCIAL : 2 : 1	2 : 1			
Municipality	CITY OF VICTORIA	Average Grade	19.16 m GEOD.		n.a		Total Number of Units	153	
Reference	BRITISH COLUMBIA BUILDING CODE 2018	Commercial Floor Area	2960 m²		6654 m²		Unit Type	STUDIO	95
Legal Description	Lot A Plan VIP14497 Section 4 Land District 57 PID: 004-427-262 Lot 4 Plan VIP110 Section 4 Land District 57 Except Plan 6903 14497 PID: 009-306-625	Site Coverage	4025m² / 5752.59 m² = 69.97% (includes P1)		1500 m² / 3327 m² = 45%			STUDIO ACCESSIBLE	9
Zoning	EXISTING : T-1 - LIMITED TRANSIENT ACCOMODATION DISTRICT R1-B - SINGLE FAMILY DWELLING DISTRICT PROPOSED : SITE SPECIFIC ZONE	Open Site Space	619.41m² / 5752.59 m² = 10.77%		TBD			1 BEDROOM	11
		Height	24.24 m		28.5 m			1 BEDROOM ACCESSIBLE	25
		No. of Storeys	7		6			2 BEDROOM	4
		Basement	Yes		Yes			3 BEDROOM	9
		Setbacks	FRONT (WEST): 3.95m REAR (EAST): 0.0m (@ P1) SIDE (NORTH): 0.0m SIDE (SOUTH): 3.5m	FRONT (EAST): 4.0m REAR (WEST): 20.0m SIDE (NORTH): 2.4m SIDE (SOUTH): 11.0m				Ground-oriented Units	WORK-LIVE UNITS
						Minimum Unit Floor Area	32.2 m²		
						Total Residential Floor Area	8,629 m²		

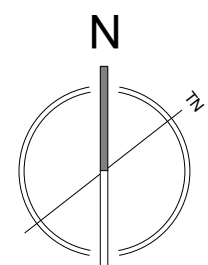

SITE PLAN

VICTORIA COOL AID SOCIETY

Lot A, Section 4,
Victoria District,
Plan 14497

ADDRESS : 3020 Douglas Street

PROJECT SURVEYOR : RPH

DRAWN BY : RPH/BAR DATE : APR 27/18

OUR FILE : 31248 REVISION: AUG 16/18

JEA

J.E. ANDERSON & ASSOCIATES

SURVEYORS – ENGINEERS

4212 GLANFORD AVE, VICTORIA, B.C. V8Z 4B7
TEL: 250-727-2214 FAX: 250-727-3395
E-MAIL : info@janderson.com
VICTORIA-NANAIMO-PARKSVILLE-CAMPBELL RIVER

This sketch does not constitute a redefinition of the legal boundaries hereon described and is not to be used in any matter which would assume same.

J.E. Anderson & Associates accepts no responsibility or liability for any damages that may be suffered by a third party as a result of any decision made, or actions taken based on this document.

Subject to charges, legal notations, and interests shown on:
Lot A Title No. CA5896124 (P.I.D. 004-427-262)
Lot 4 Title No. CA5896125 (P.I.D. 009-306-625)


Distances and elevations are in metres.

Elevations are geodetic based on control monument 24-91.

Elevations are at natural grade unless noted otherwise.

Service linework in road allowance is based on City of Victoria GIS data.

- LEGEND
- Denotes Standard Iron Post Found
 - Denotes Lead Plug Found
 - Denotes Control Monument Found
 - Denotes Traverse Station Placed
 - Denotes Catch Basin
 - Denotes Drain Cleanout
 - Denotes Drain Manhole
 - Denotes Gas Service
 - Denotes Hydrant
 - Denotes Irrigation Box
 - Denotes Lamp Standard
 - Denotes Sewer Manhole
 - Denotes Typical Spot Elevation
 - Denotes Street Sign
 - Denotes Telus Service
 - Denotes Utility Pole
 - Denotes Utility Pole Anchor
 - Denotes Water Service
 - Denotes Water Valve Box

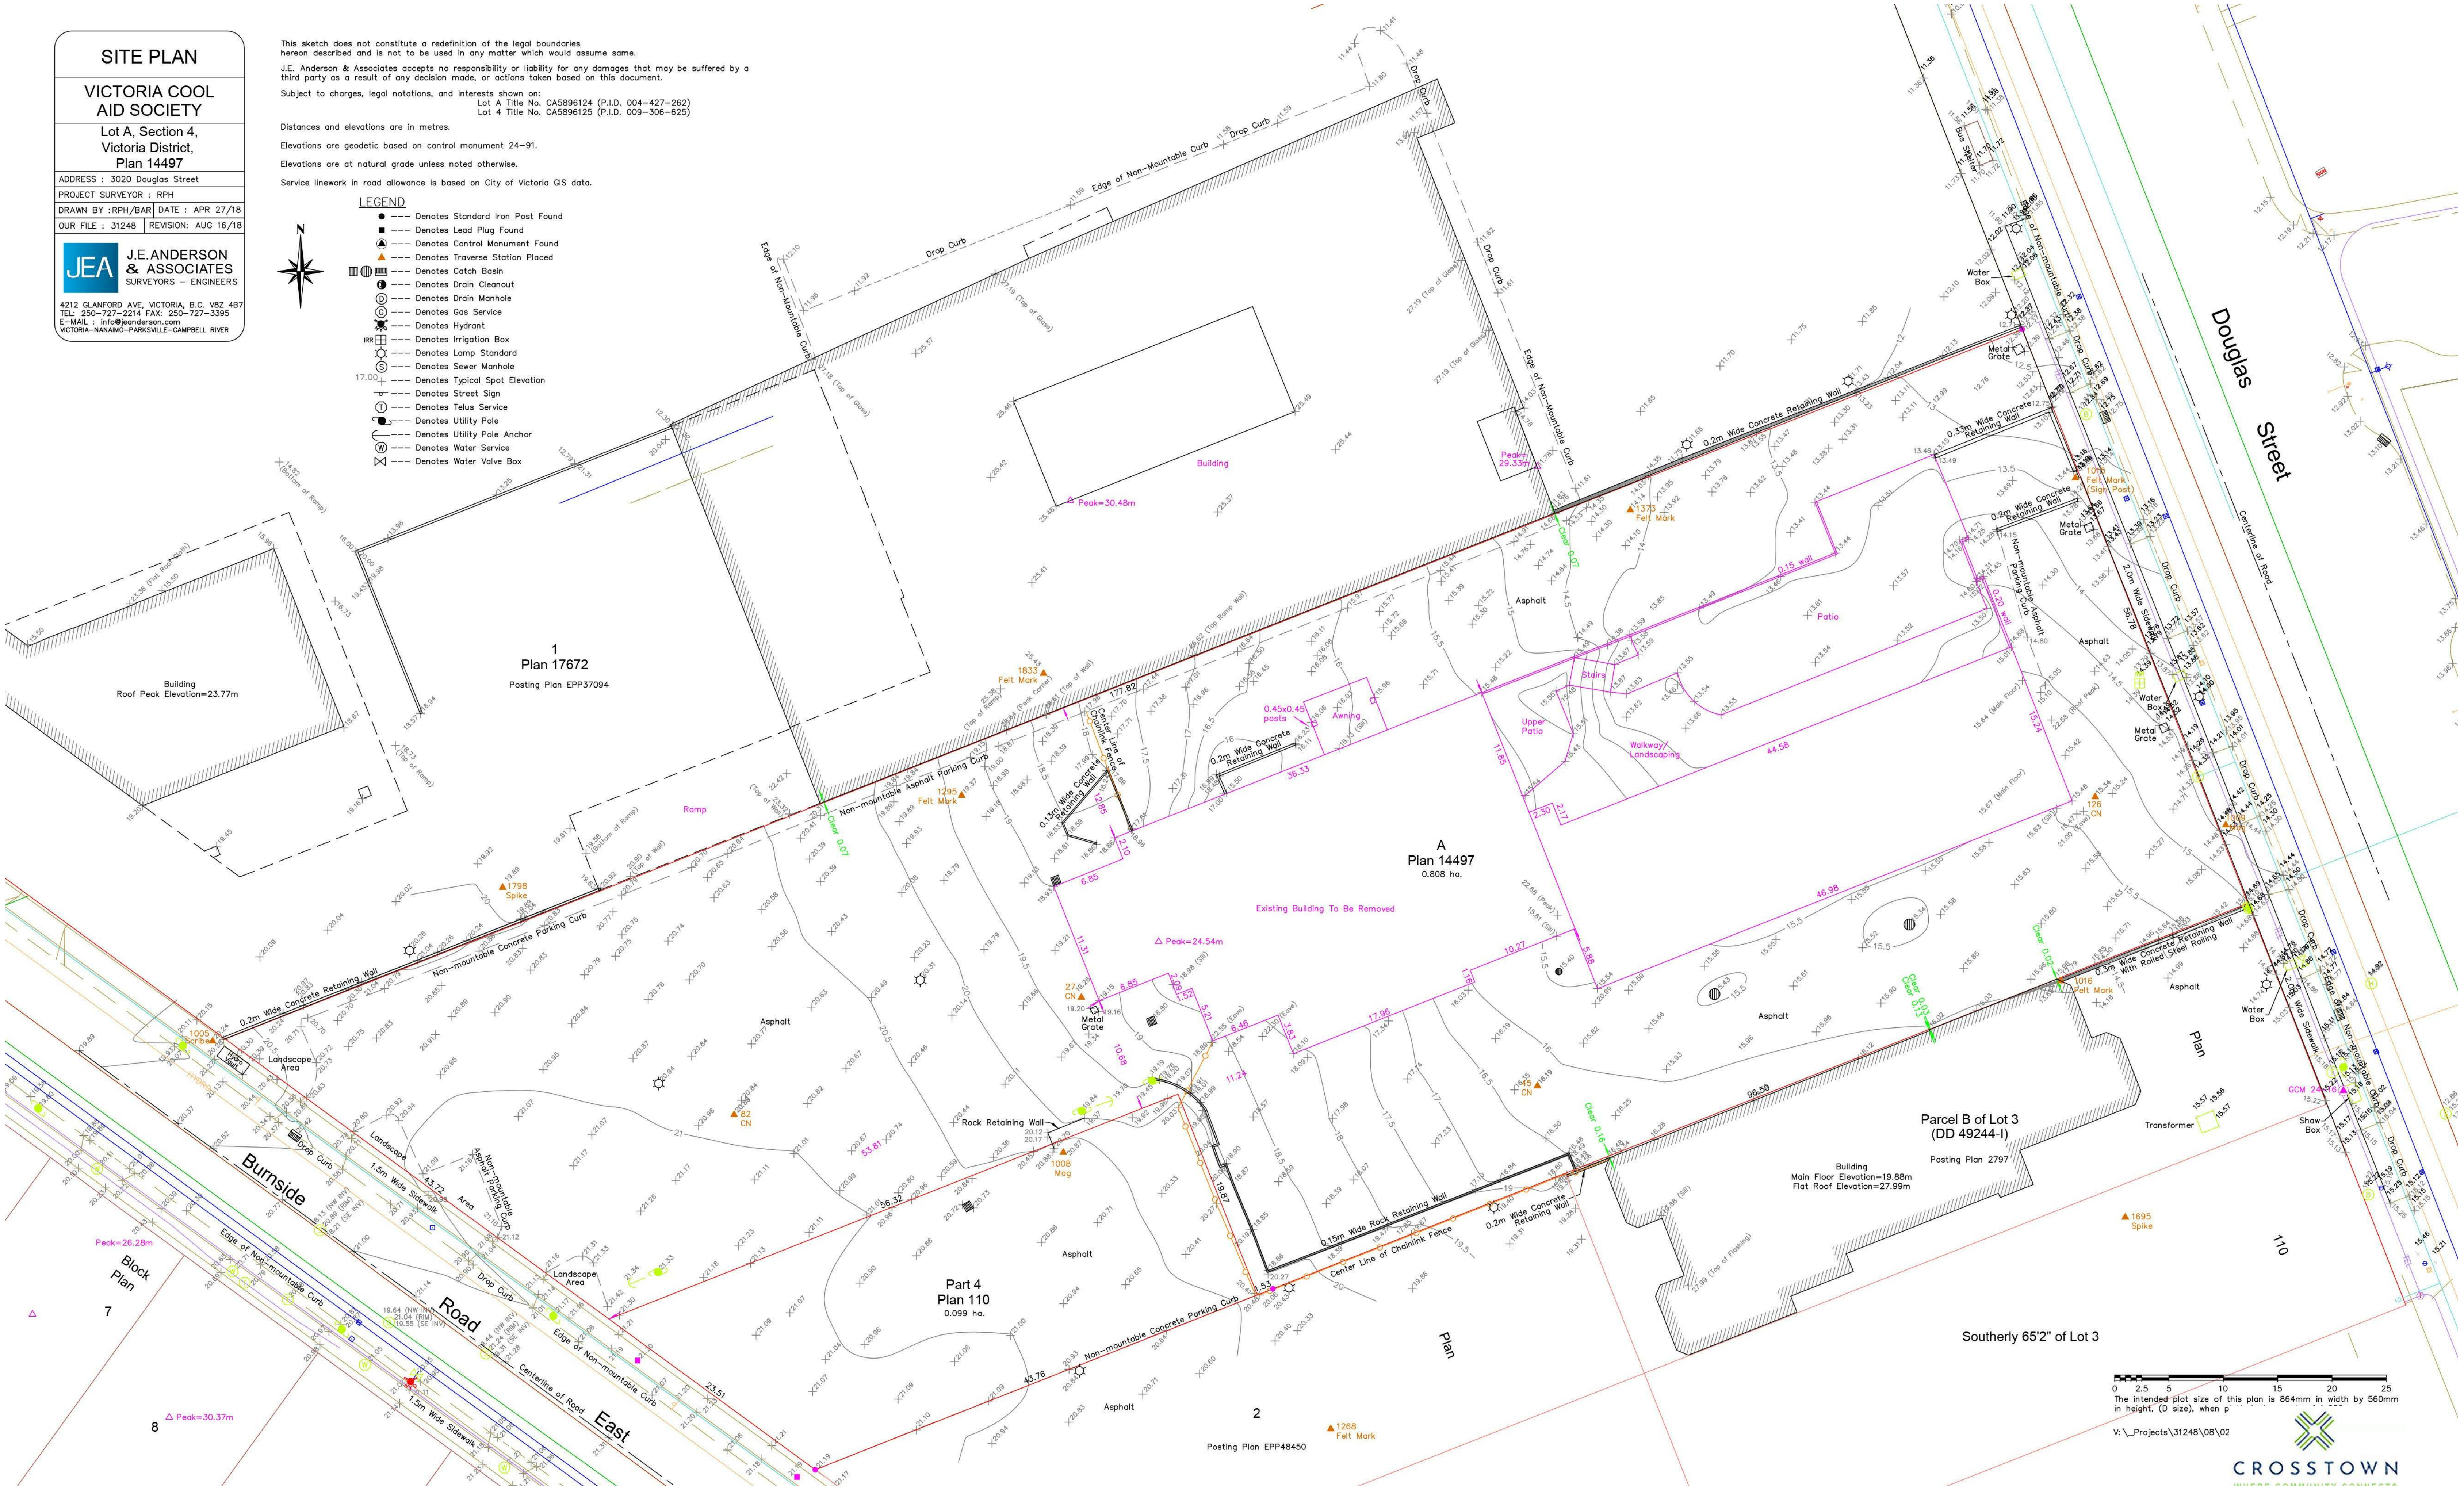


0 2.5 5 10 15 20 25
The intended plot size of this plan is 864mm in width by 560mm in height, (D size), when printed at 1:1 scale.

V:_Projects\31248\08\02



CROSTOWN
WHERE COMMUNITY CONNECTS

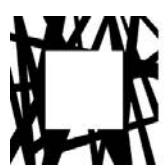




LOW HAMMOND ROWE ARCHITECTS





CROSTOWN MIXED USE DEVELOPMENT
584 BURNSIDE RD EAST & 3020 DOUGLAS ST, VICTORIA BC
ISSUED FOR REZONING & DEVELOPMENT PERMIT

EXISTING SURVEY
REV. April. 15| 2019

DP06

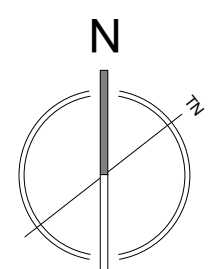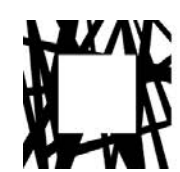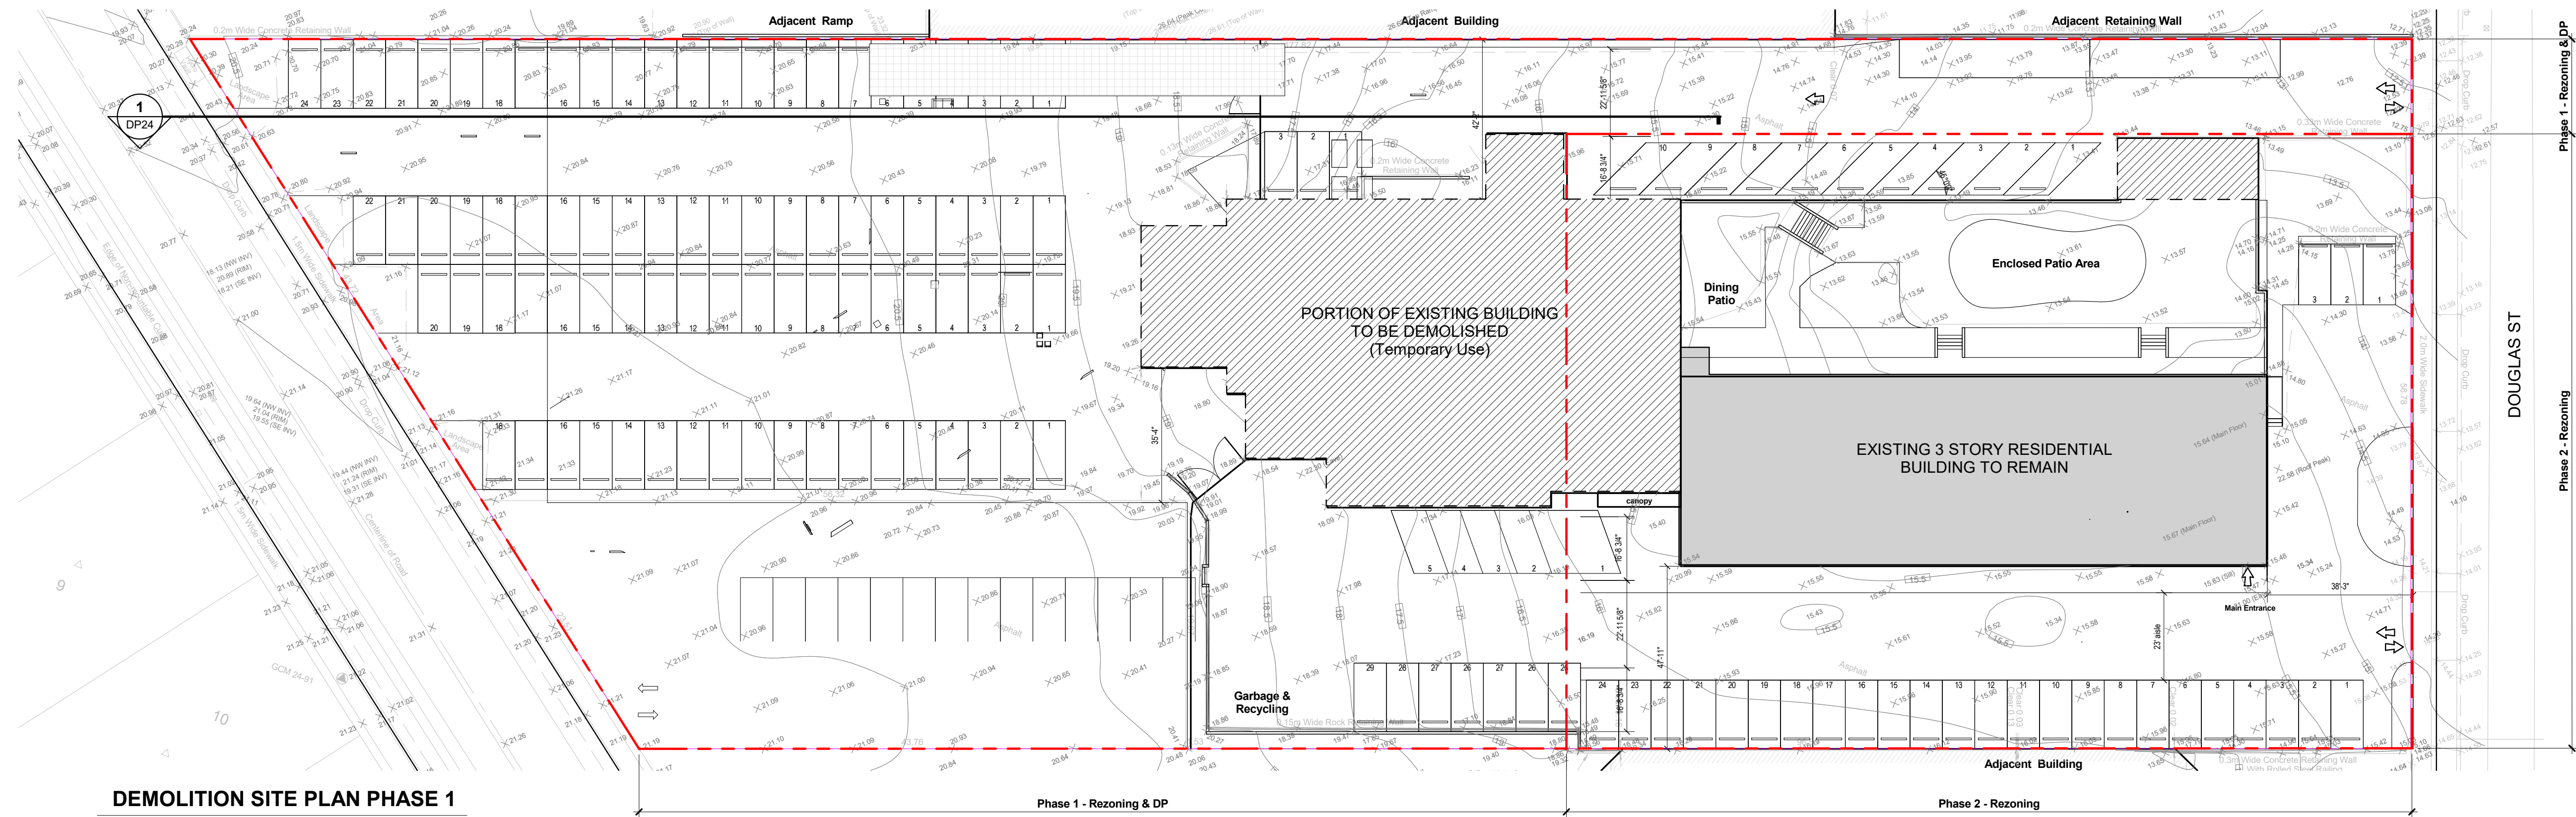


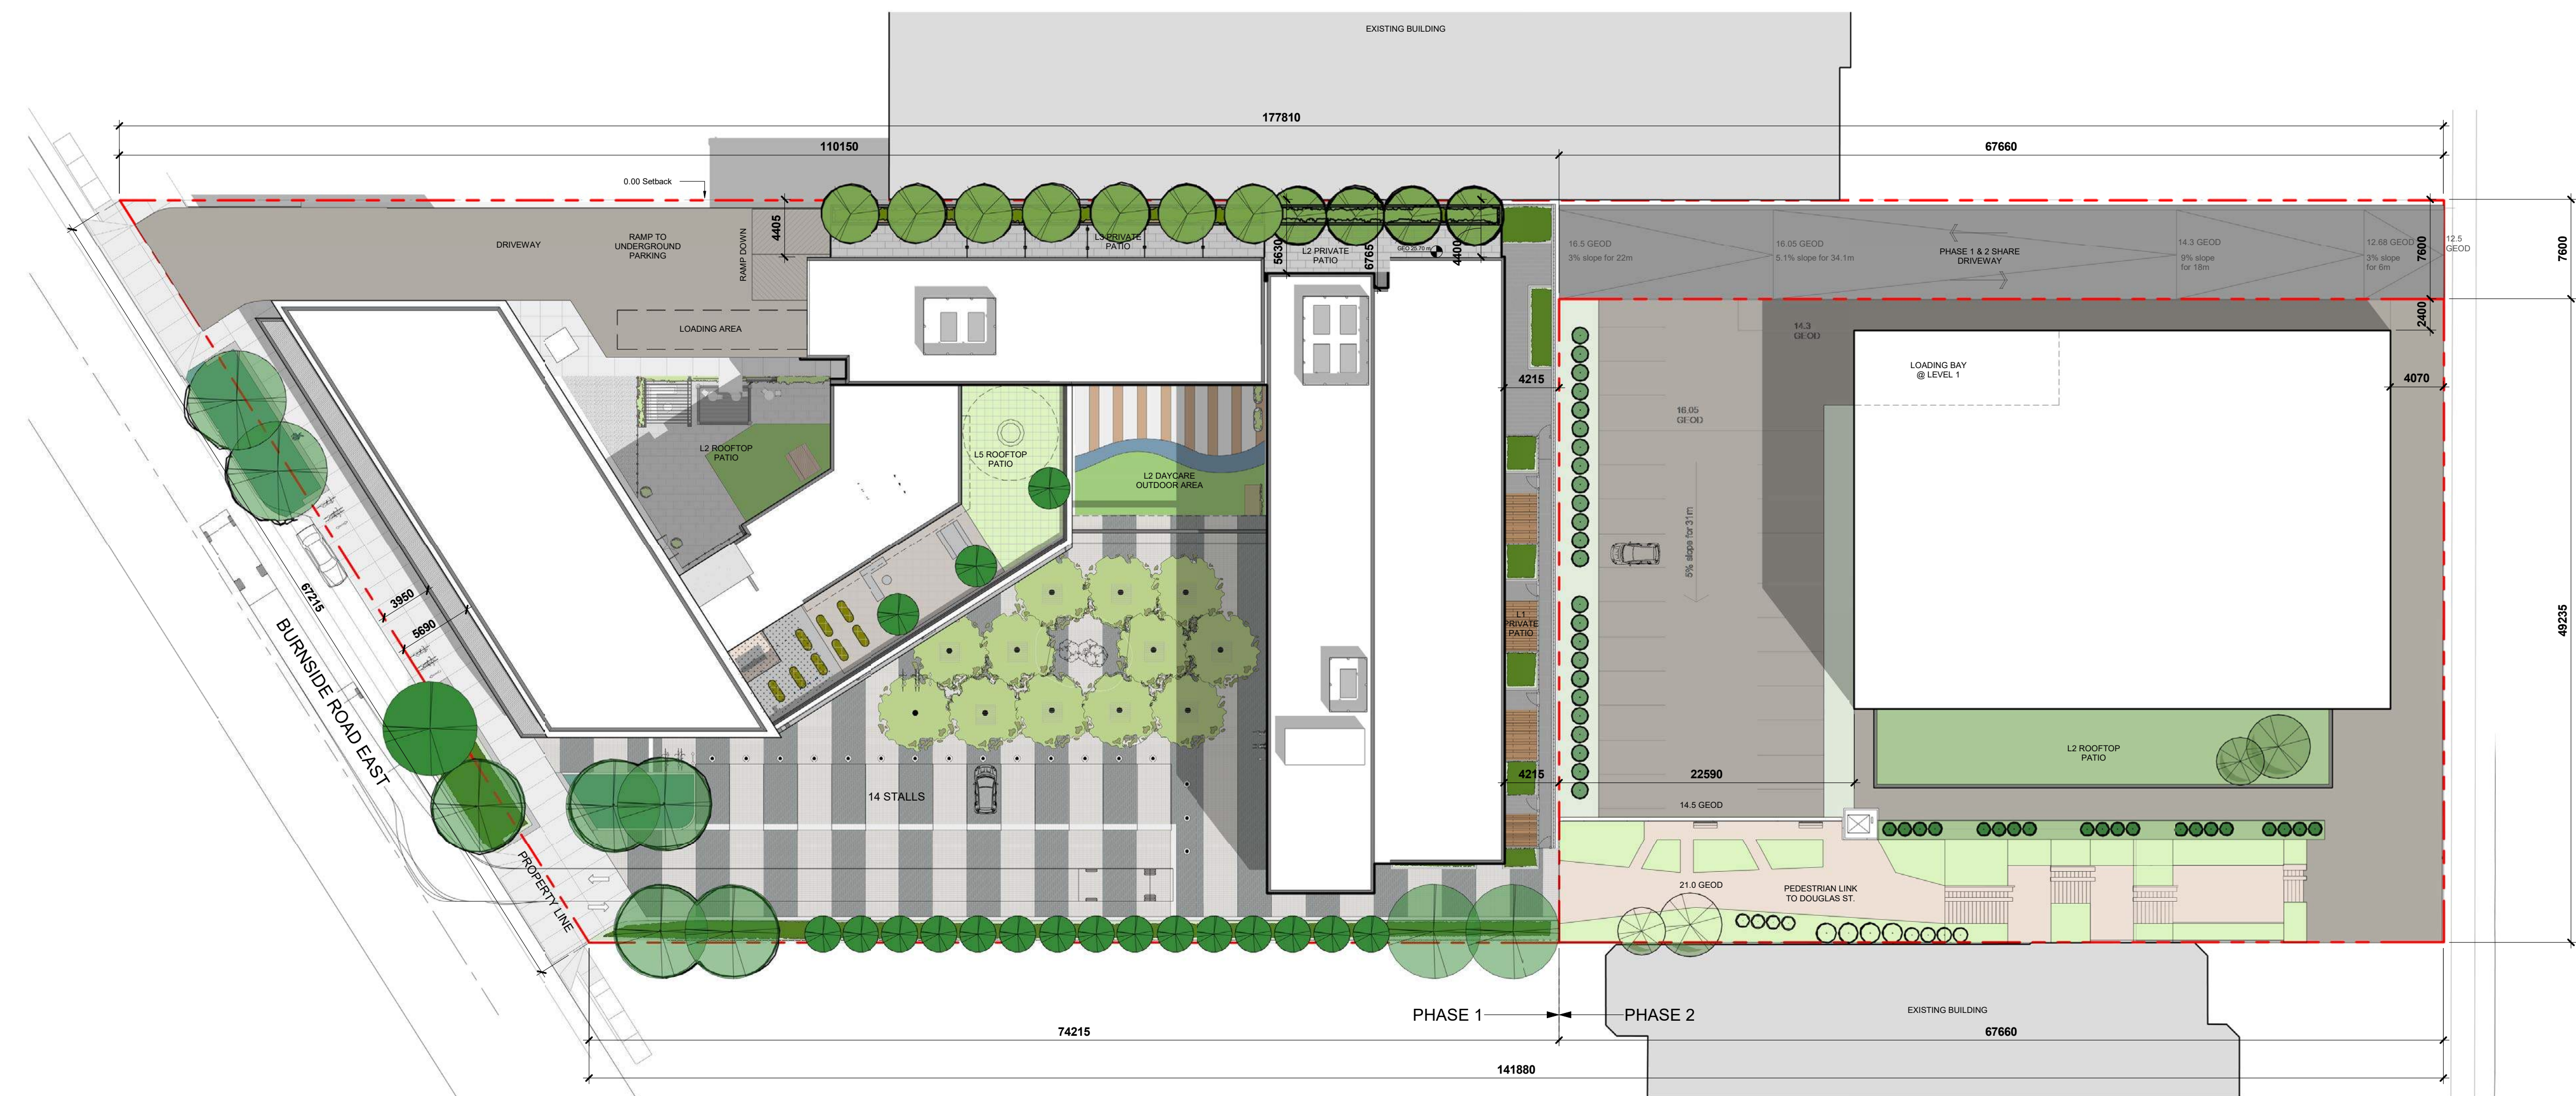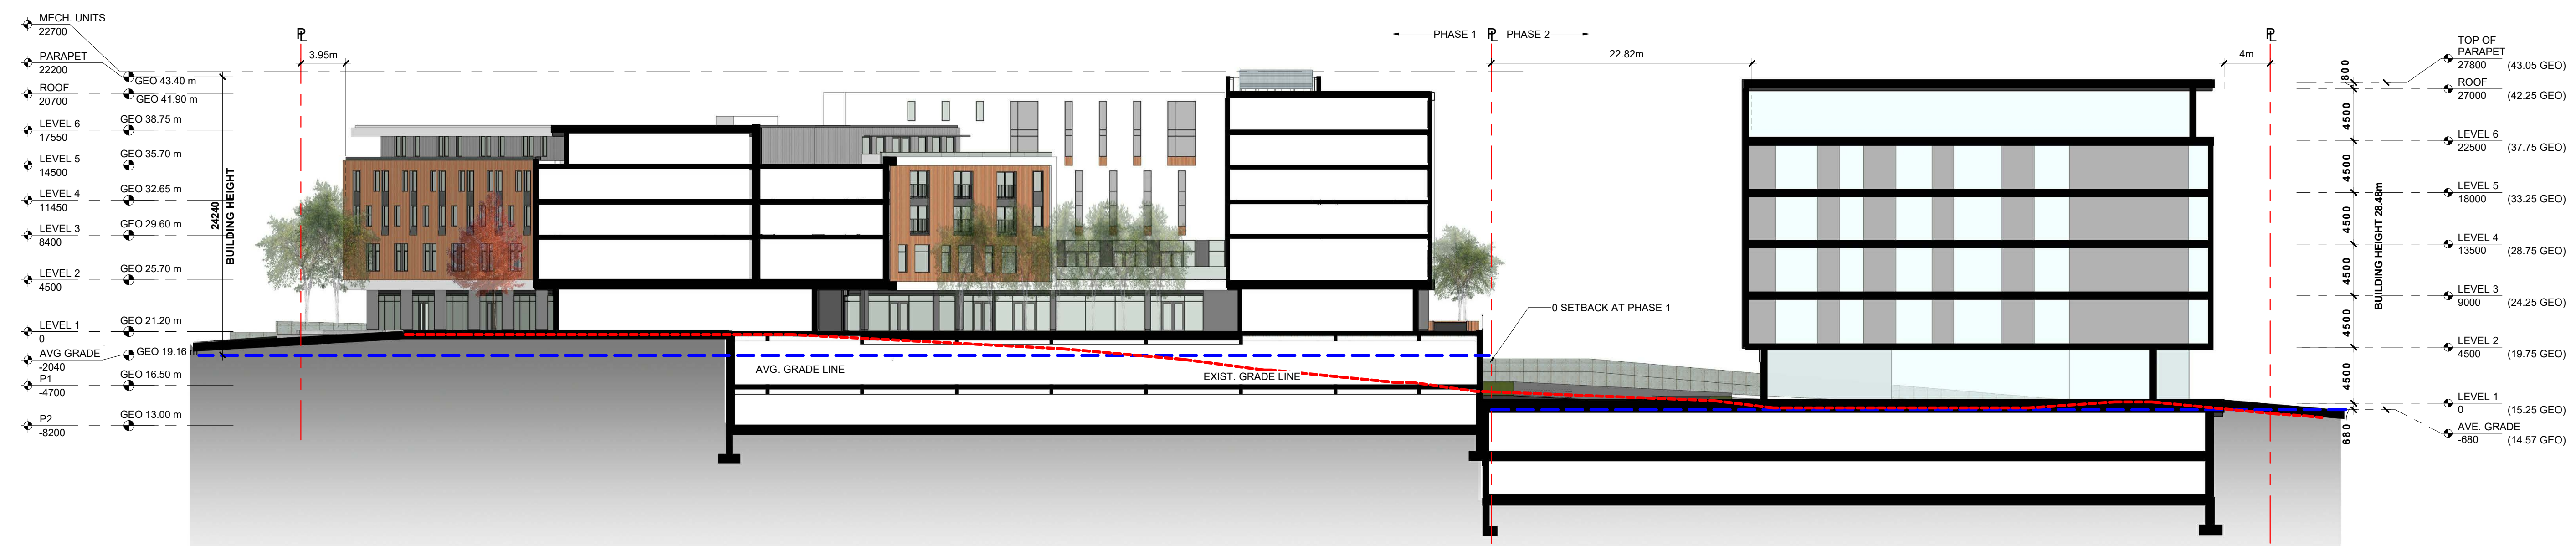

SITE PLAN KEYNOTES

- 1 PLAZA
- 2 SERVICE LANE
- 3 SURFACE PARKING
- 4 PEDESTRIAN LINK (PHASE 2)
- 5 BOULEVARD TREES
- 6 TREES & RAIN GARDEN
- 7 REMOVEABLE BOLLARD
- 8 SUGGESTED F.D.C LOCATION
- 9 6 STALL BIKE RACK (REFER TO LANDSCAPE)

SITE PLAN PHASE 1

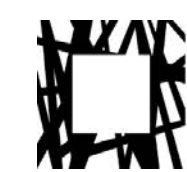

LOW HAMMOND ROWE ARCHITECTS




CROSTOWN MIXED USE DEVELOPMENT

584 BURNSIDE RD EAST & 3020 DOUGLAS ST, VICTORIA BC

ISSUED FOR REZONING & DEVELOPMENT PERMIT

SITE PLAN PHASE 1

REV. April. 15| 2019
As indicated

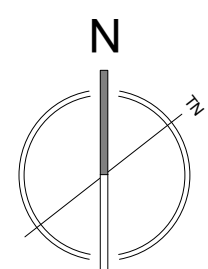

DP09

PARKING STALL SCHEDULE		
LEVEL	TYPE	SIZE / LAYOUT
LEVEL 1	regular	5100 x 2600mm - 90 deg @ 7.9m
P1	accessible	5100 x 3900mm - ACCESSIBLE
P1	regular	5100 x 2600mm - 90 deg @ 7.9m
P1	regular	5100 x 2700mm - 90 deg @ 7.9m
P2	accessible	5100 x 3900mm - ACCESSIBLE
P2	regular	5100 x 2600mm - 90 deg @ 7.9m
P2	regular	5100 x 2700mm - 90 deg @ 7.9m
P2	regular	5100 x 3000mm - 90 deg @ 7.9m

CAR PARKING REQUIREMENTS

COMMERCIAL	area (m ²)	Required stalls
Restaurant	630 1/20	32 stalls
(*area= CRU01+CRU02+CRU03+CIRCULATION 1=630m ²)		
Retail	487 2/75	13 stalls
(*area=CRU04+CRU06+CRU07+CRU08+CRU09+CRU10+CIRCULATION 4=487.4m ²)		
Office	1173 1/50	24 stalls
(*area=CRU05+CRU11+CIRCULATION 2+CIRCULATION 3+CIRCULATION 5+CIRCULATION 6=1172.5m ²)		
Daycare	671.1 1/80	8 stalls

Total 77 stalls

SUPPORTIVE HOUSING	area (m ²)	Required stalls
Studio (<45m ²)	50 0.2	10 stalls
Studio (<70m ²)	2 0.5	1 stalls
Visitors	0.1	5 stalls

Total 16 stalls

AFFORDABLE HOUSING	area (m ²)	Required stalls
Studio (<45m ²)	52 0.2	10 stalls
Studio (<70m ²)	0 0.5	0 stalls
1 Bedroom (<70m ²)	36 0.5	18 stalls
2 Bedroom (>70m ²)	4 0.75	3 stalls
3 Bedroom (>70m ²)	9 0.75	7 stalls
Visitors	0.1	10 stalls

Total 48 stalls

TOTAL RESIDENTIAL STALLS REQUIRED: 64 stalls

TOTAL REQUIRED 141 stalls

TOTAL STALLS PROVIDED 130 underground

14 surface

144 TOTAL

* refer to DP40 for area plans

BIKE PARKING REQUIREMENTS

COMMERCIAL	12 LONG TERM	14 SHORT TERM
TOTAL	26 BIKE STALLS	

RESIDENTIAL RENTAL	113 LONG TERM	10 SHORT TERM
TOTAL	123 BIKE STALLS	

SUPPORTIVE HOUSING	50 LONG TERM	5 SHORT TERM
TOTAL	55 BIKE STALLS	

LONG TERM 166(102*1+51*1.25=165.75)

SHORT TERM 29

TOTAL BIKE STALLS REQUIRED 195



TOTAL PROVIDED: LONG TERM 186(17*67+102=186)

SHORT TERM 24 (6*4=24)

TOTAL 210

C COMMERCIAL PARKING STALL

R RESIDENTIAL PARKING STALL

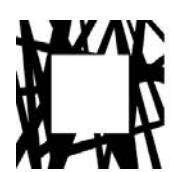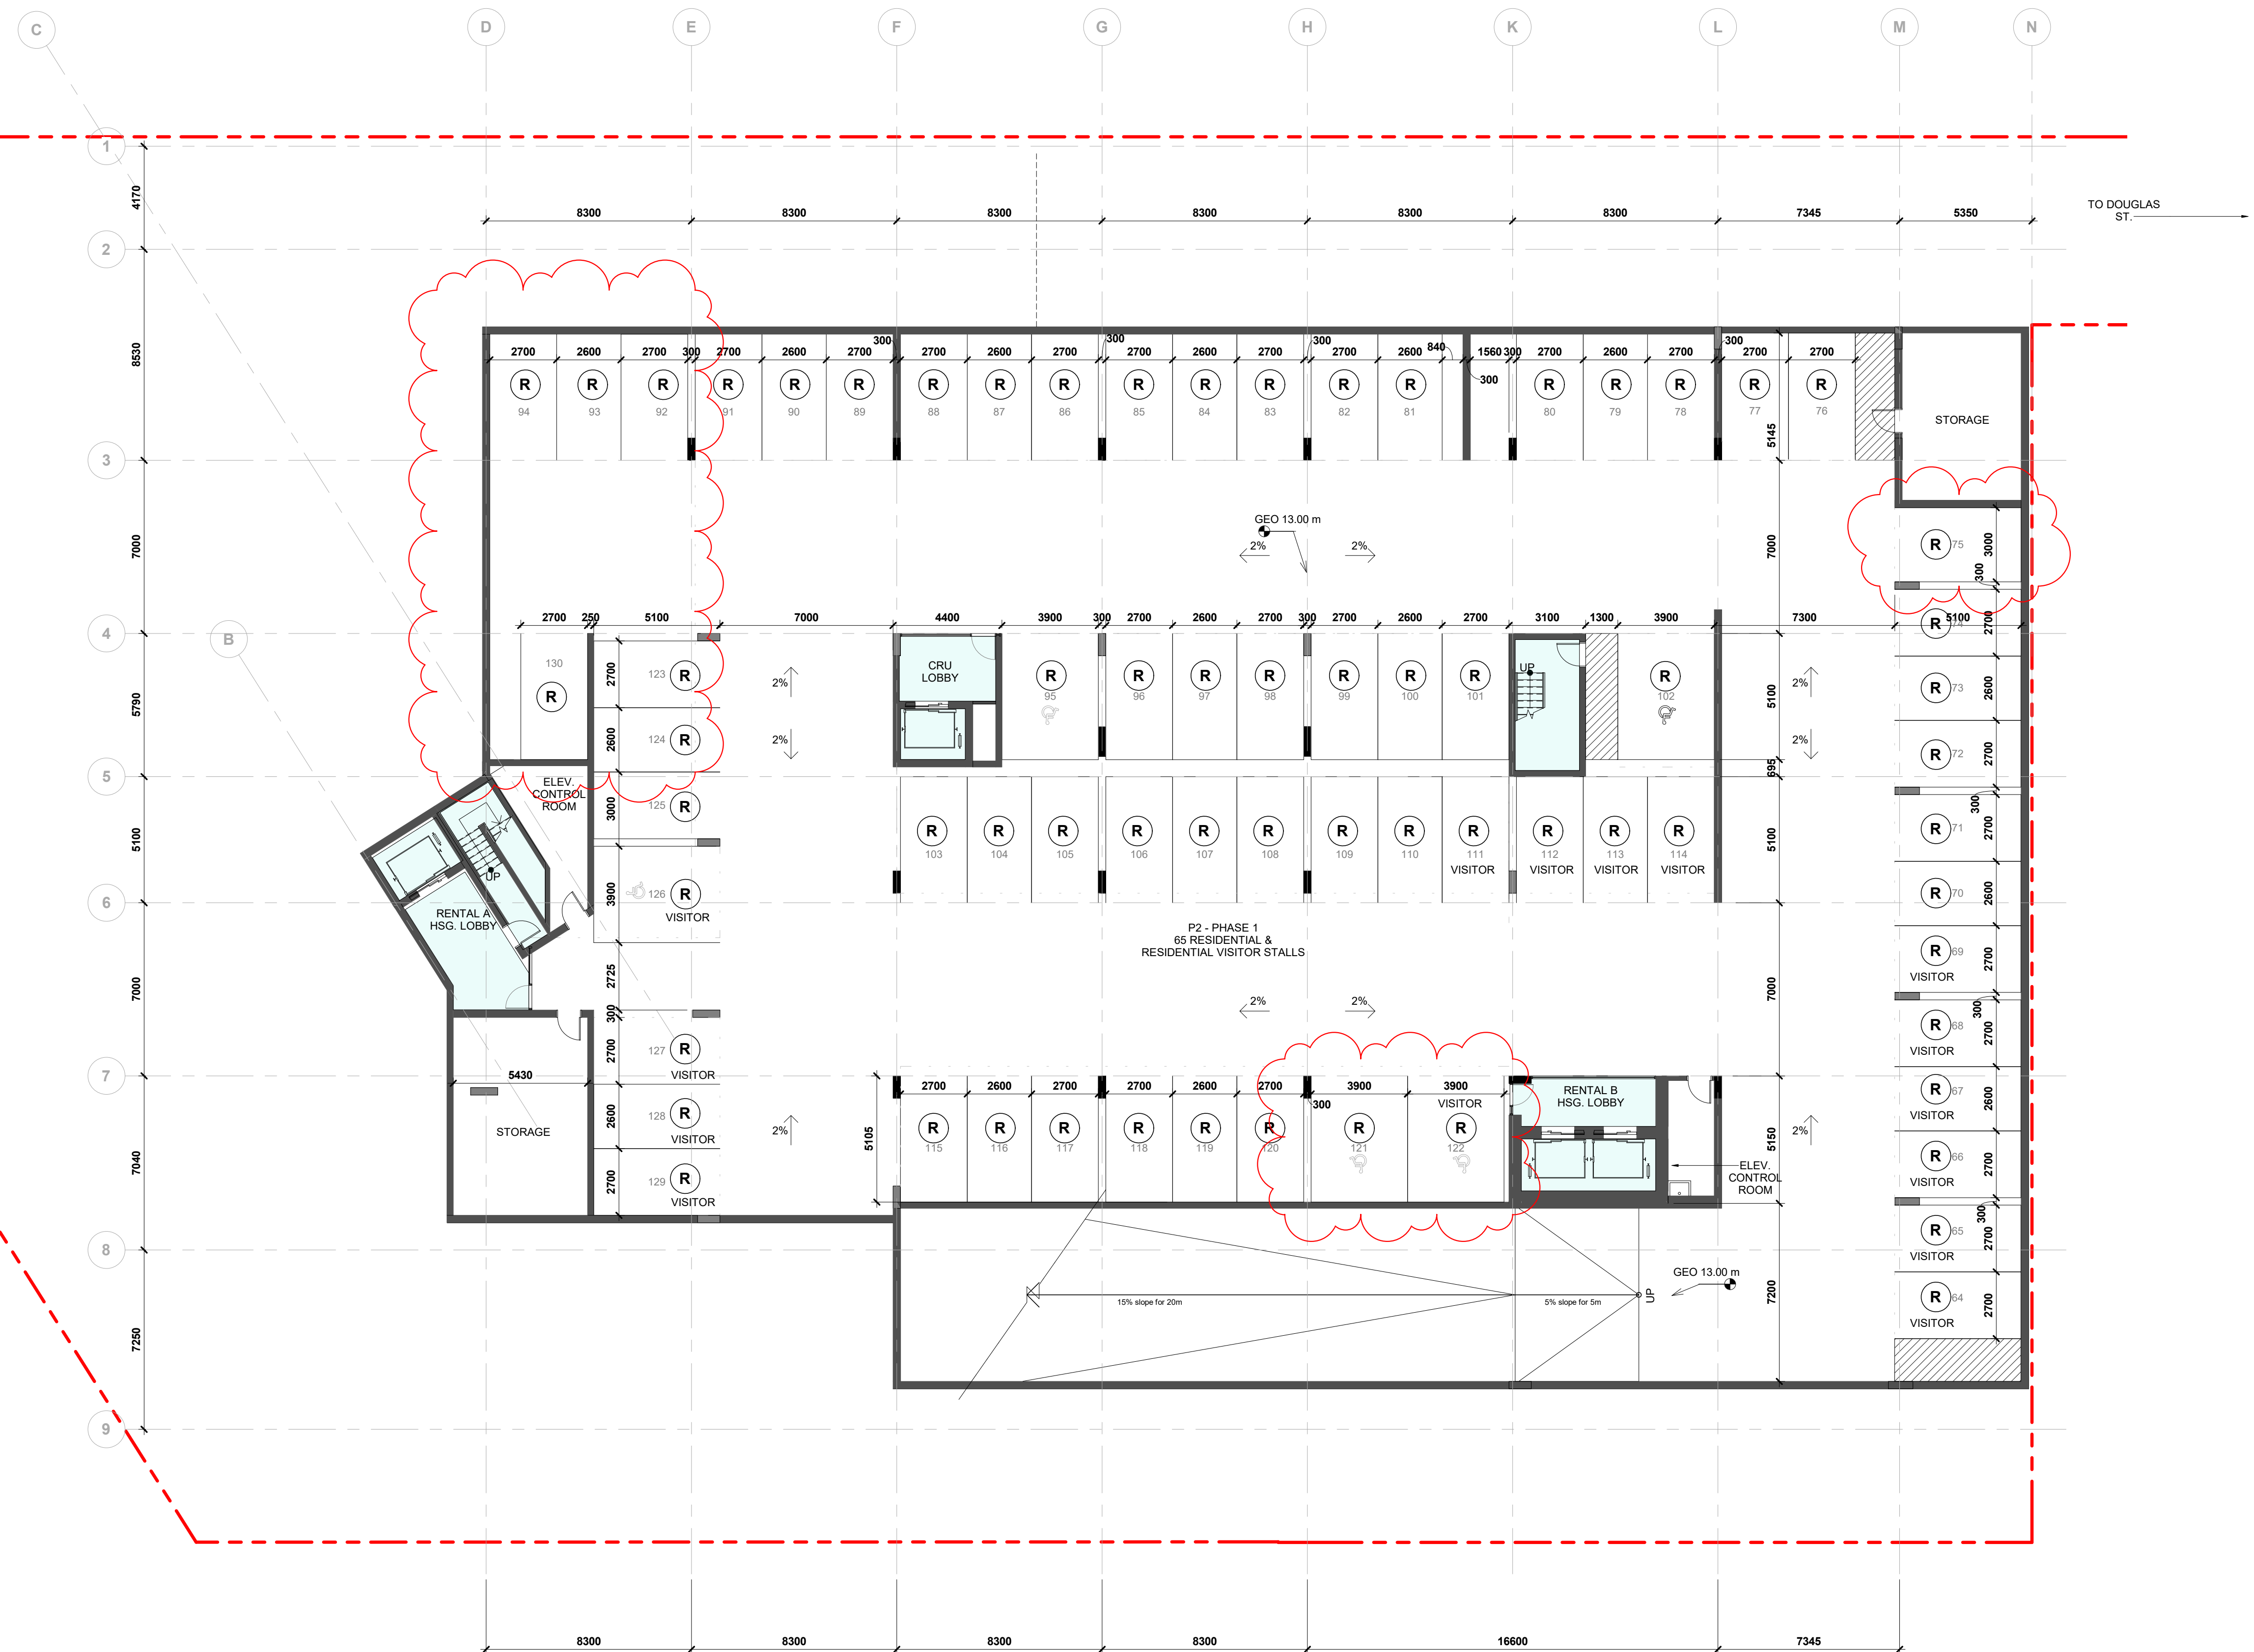

LOW HAMMOND ROWE ARCHITECTS



CROSTOWN MIXED USE DEVELOPMENT


584 BURNSIDE RD EAST & 3020 DOUGLAS ST, VICTORIA BC

ISSUED FOR REZONING & DEVELOPMENT PERMIT

P2 FLOOR PLAN

REV. April. 15| 2019

1 : 150

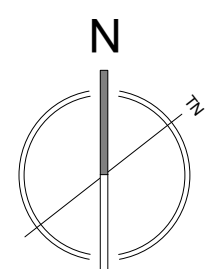

DP10

PARKING STALL SCHEDULE		
LEVEL	TYPE	SIZE / LAYOUT
LEVEL 1	regular	5100 x 2600mm - 90 deg @ 7.9m
P1	accessible	5100 x 3900mm - ACCESSIBLE
P1	regular	5100 x 2600mm - 90 deg @ 7.9m
P1	regular	5100 x 2700mm - 90 deg @ 7.9m
P2	accessible	5100 x 3900mm - ACCESSIBLE
P2	regular	5100 x 2600mm - 90 deg @ 7.9m
P2	regular	5100 x 2700mm - 90 deg @ 7.9m
P2	regular	5100 x 3000mm - 90 deg @ 7.9m

CAR PARKING REQUIREMENTS

COMMERCIAL	area (m ²)	Required
Restaurant	630	32 stalls
(*area= CRU01+CRU02+CRU03+CIRCULATION 1=630m ²)		
Retail	487	13 stalls
(*area=CRU04+CRU06+CRU07+CRU08+CRU09+CRU10+CIRCULATION 4=487.4m ²)		
Office	1173	1/50 24 stalls
(*area=CRU05+CRU11+CIRCULATION 2+CIRCULATION 3+CIRCULATION 5+CIRCULATION 6=1172.5m ²)		
Daycare	671.1	1/80 8 stalls

Total 77 stalls

SUPPORTIVE HOUSING	area (m ²)	Required
Studio (<45m ²)	50	0.2 stalls
Studio (<70m ²)	2	0.5 stalls
Visitors	0.1	1 stalls

AFFORDABLE HOUSING	area (m ²)	Required
Studio (<45m ²)	52	0.2 stalls
Studio (<70m ²)	0	0.5 stalls
1 Bedroom (<70m ²)	36	0.5 stalls
2 Bedroom (>70m ²)	4	0.75 stalls
3 Bedroom (>70m ²)	9	0.75 stalls
Visitors	0.1	10 stalls

TOTAL RESIDENTIAL STALLS REQUIRED: 64 stalls

TOTAL REQUIRED 141 stalls

TOTAL STALLS PROVIDED 130 underground
14 surface
144 TOTAL

* refer to DP40 for area plans

BIKE PARKING REQUIREMENTS

COMMERCIAL	area (m ²)	Required
12 LONG TERM	14	SHORT TERM
TOTAL 26 BIKE STALLS		

RESIDENTIAL RENTAL	area (m ²)	Required
113 LONG TERM	10	SHORT TERM
TOTAL 123 BIKE STALLS		

SUPPORTIVE HOUSING	area (m ²)	Required
50 LONG TERM	5	SHORT TERM
TOTAL 55 BIKE STALLS		

LONG TERM 166(102*1+51*1.25=165.75)

SHORT TERM 29

TOTAL BIKE STALLS REQUIRED 195

TOTAL PROVIDED: LONG TERM 186(17*67+102=186)

SHORT TERM 24(6x4=24)

TOTAL 210

C COMMERCIAL PARKING STALL

R RESIDENTIAL PARKING STALL



LOW HAMMOND ROWE ARCHITECTS



CROSTOWN MIXED USE DEVELOPMENT


584 BURNSIDE RD EAST & 3020 DOUGLAS ST, VICTORIA BC

ISSUED FOR REZONING & DEVELOPMENT PERMIT

P1 FLOOR PLAN

REV. April. 15| 2019


1 : 150

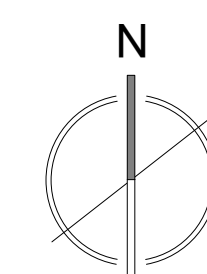

DP11



LEVEL 1 FLOOR PLAN

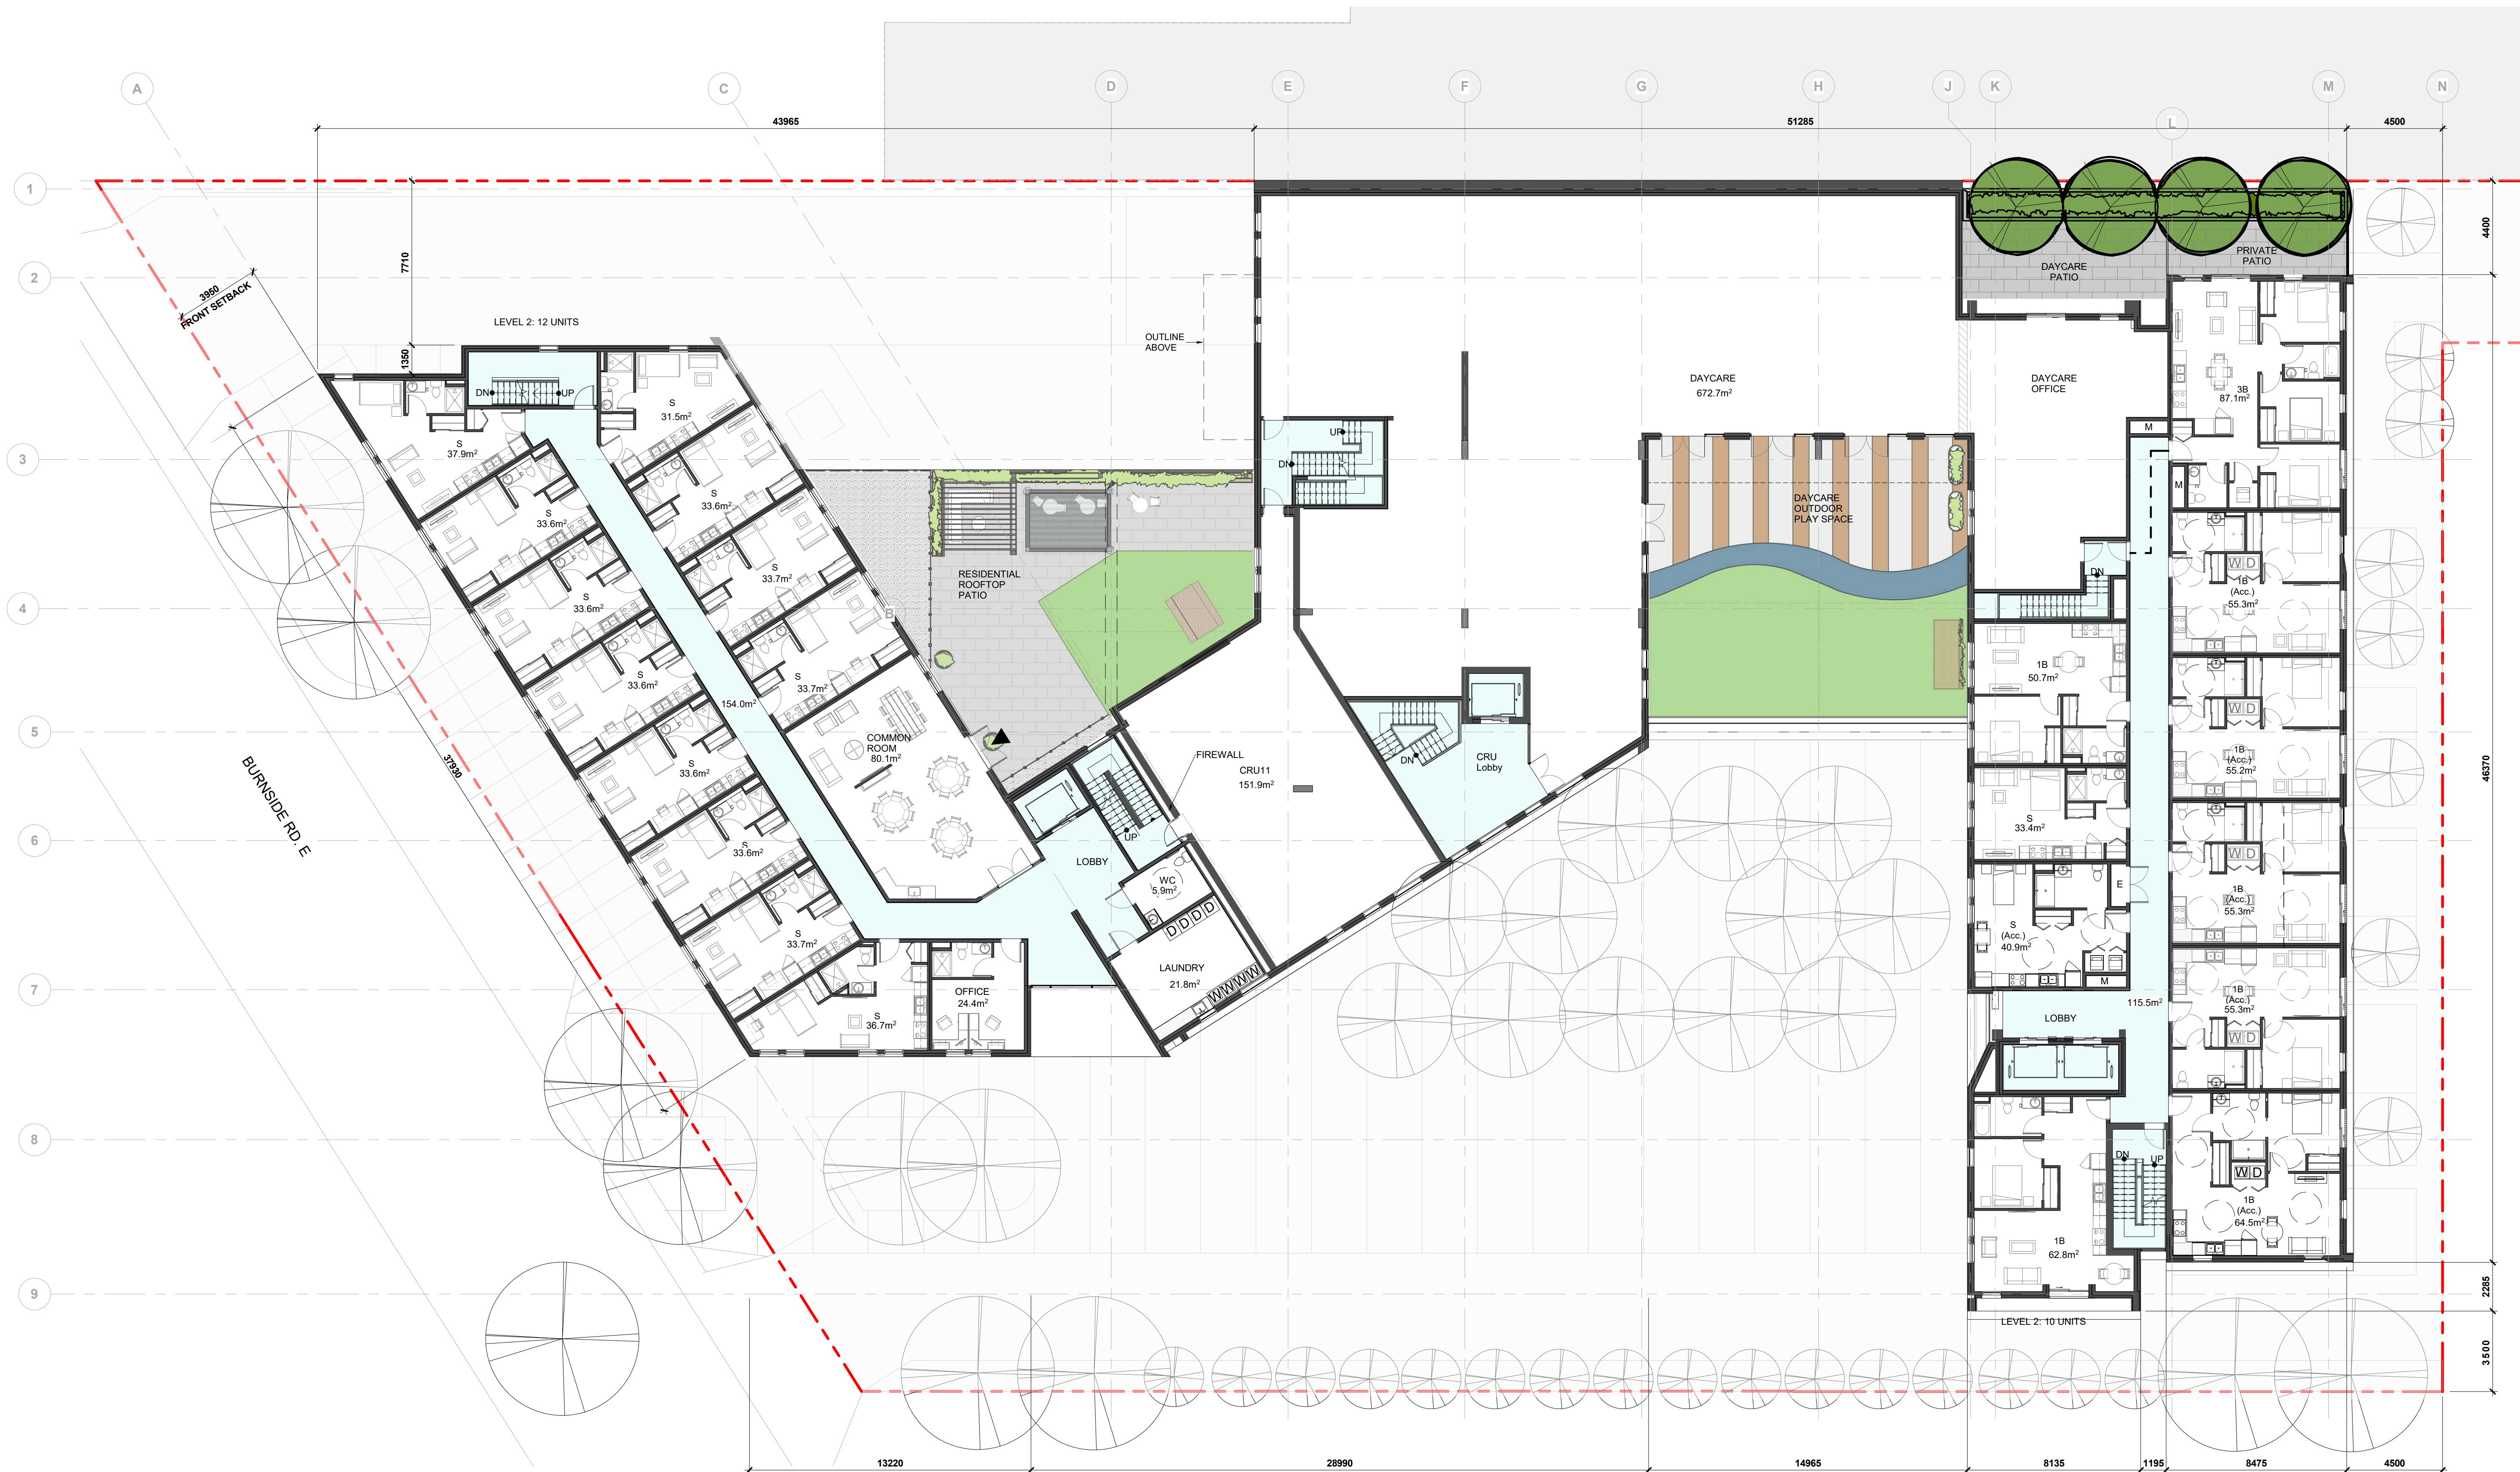

LOW HAMMOND ROWE ARCHITECTS



CROSTOWN MIXED USE DEVELOPMENT


584 BURNSIDE RD EAST & 3020 DOUGLAS ST, VICTORIA BC

ISSUED FOR REZONING & DEVELOPMENT PERMIT


LEVEL 2 FLOOR PLAN

REV. April. 15| 2019

1 : 150

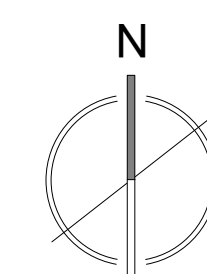

DP13

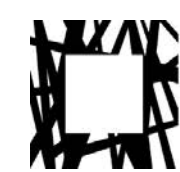

LOW HAMMOND ROWE ARCHITECTS



CROSTOWN MIXED USE DEVELOPMENT


584 BURNSIDE RD EAST & 3020 DOUGLAS ST, VICTORIA BC

ISSUED FOR REZONING & DEVELOPMENT PERMIT


LEVEL 5 FLOOR PLAN


REV. April. 15| 2019

1 : 150

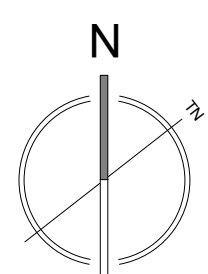

DP16

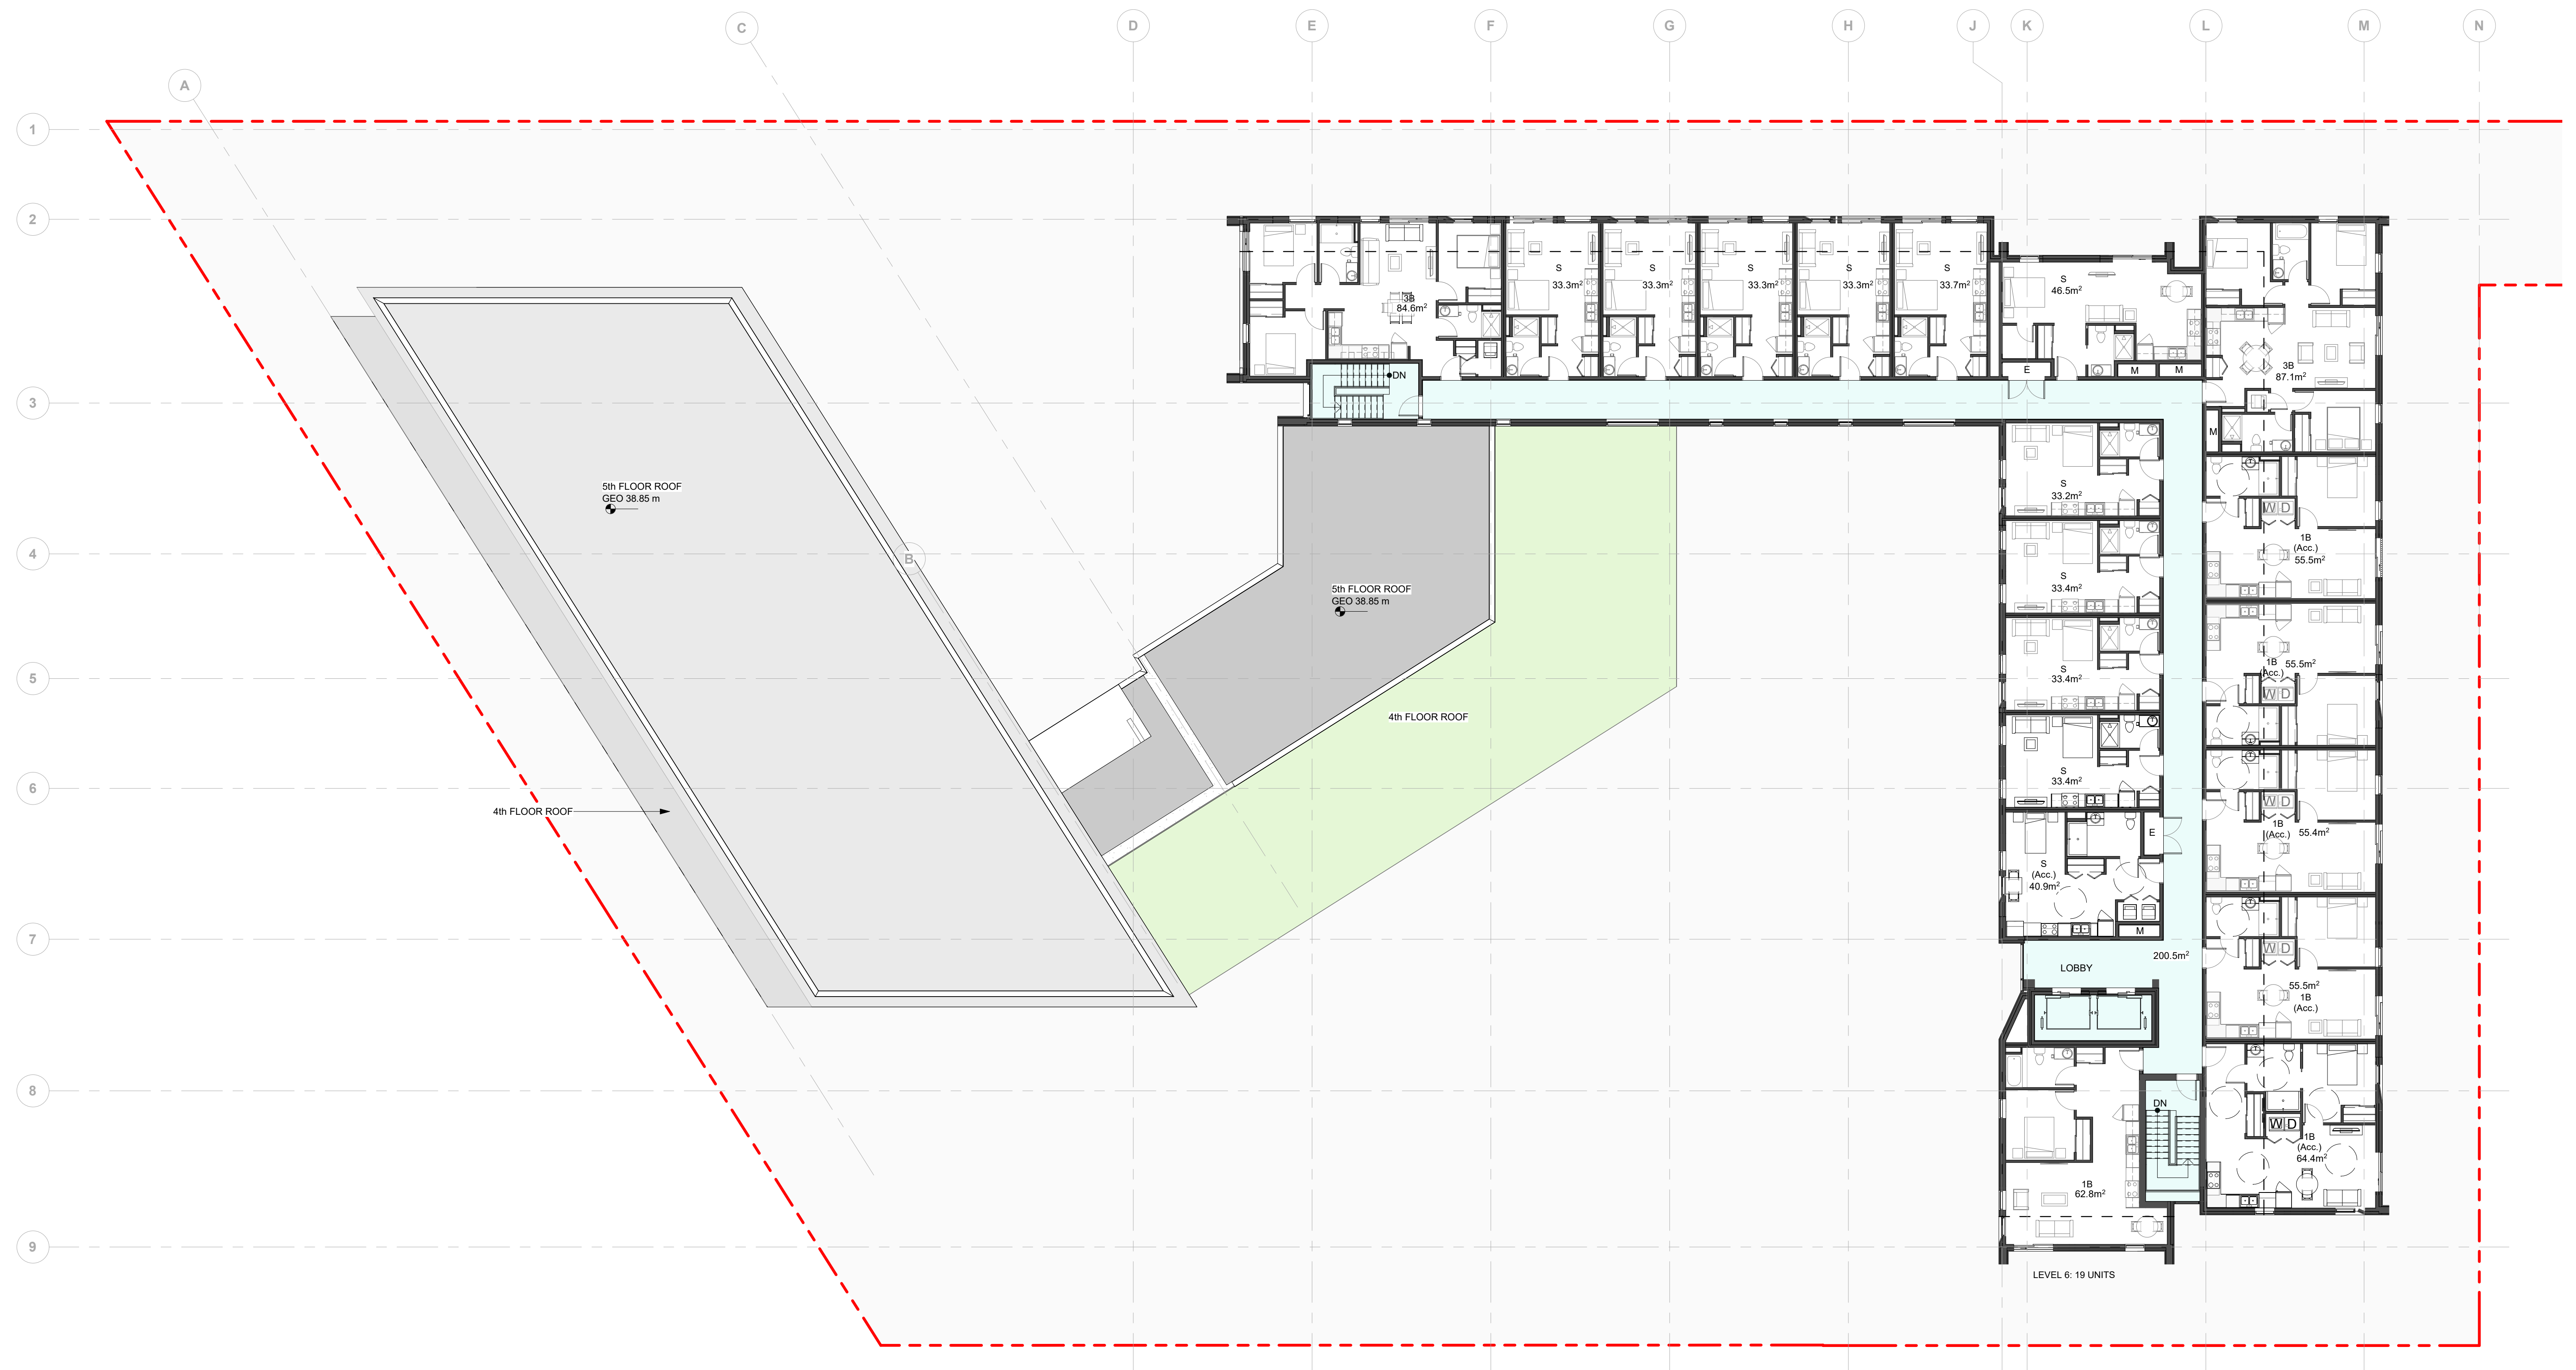

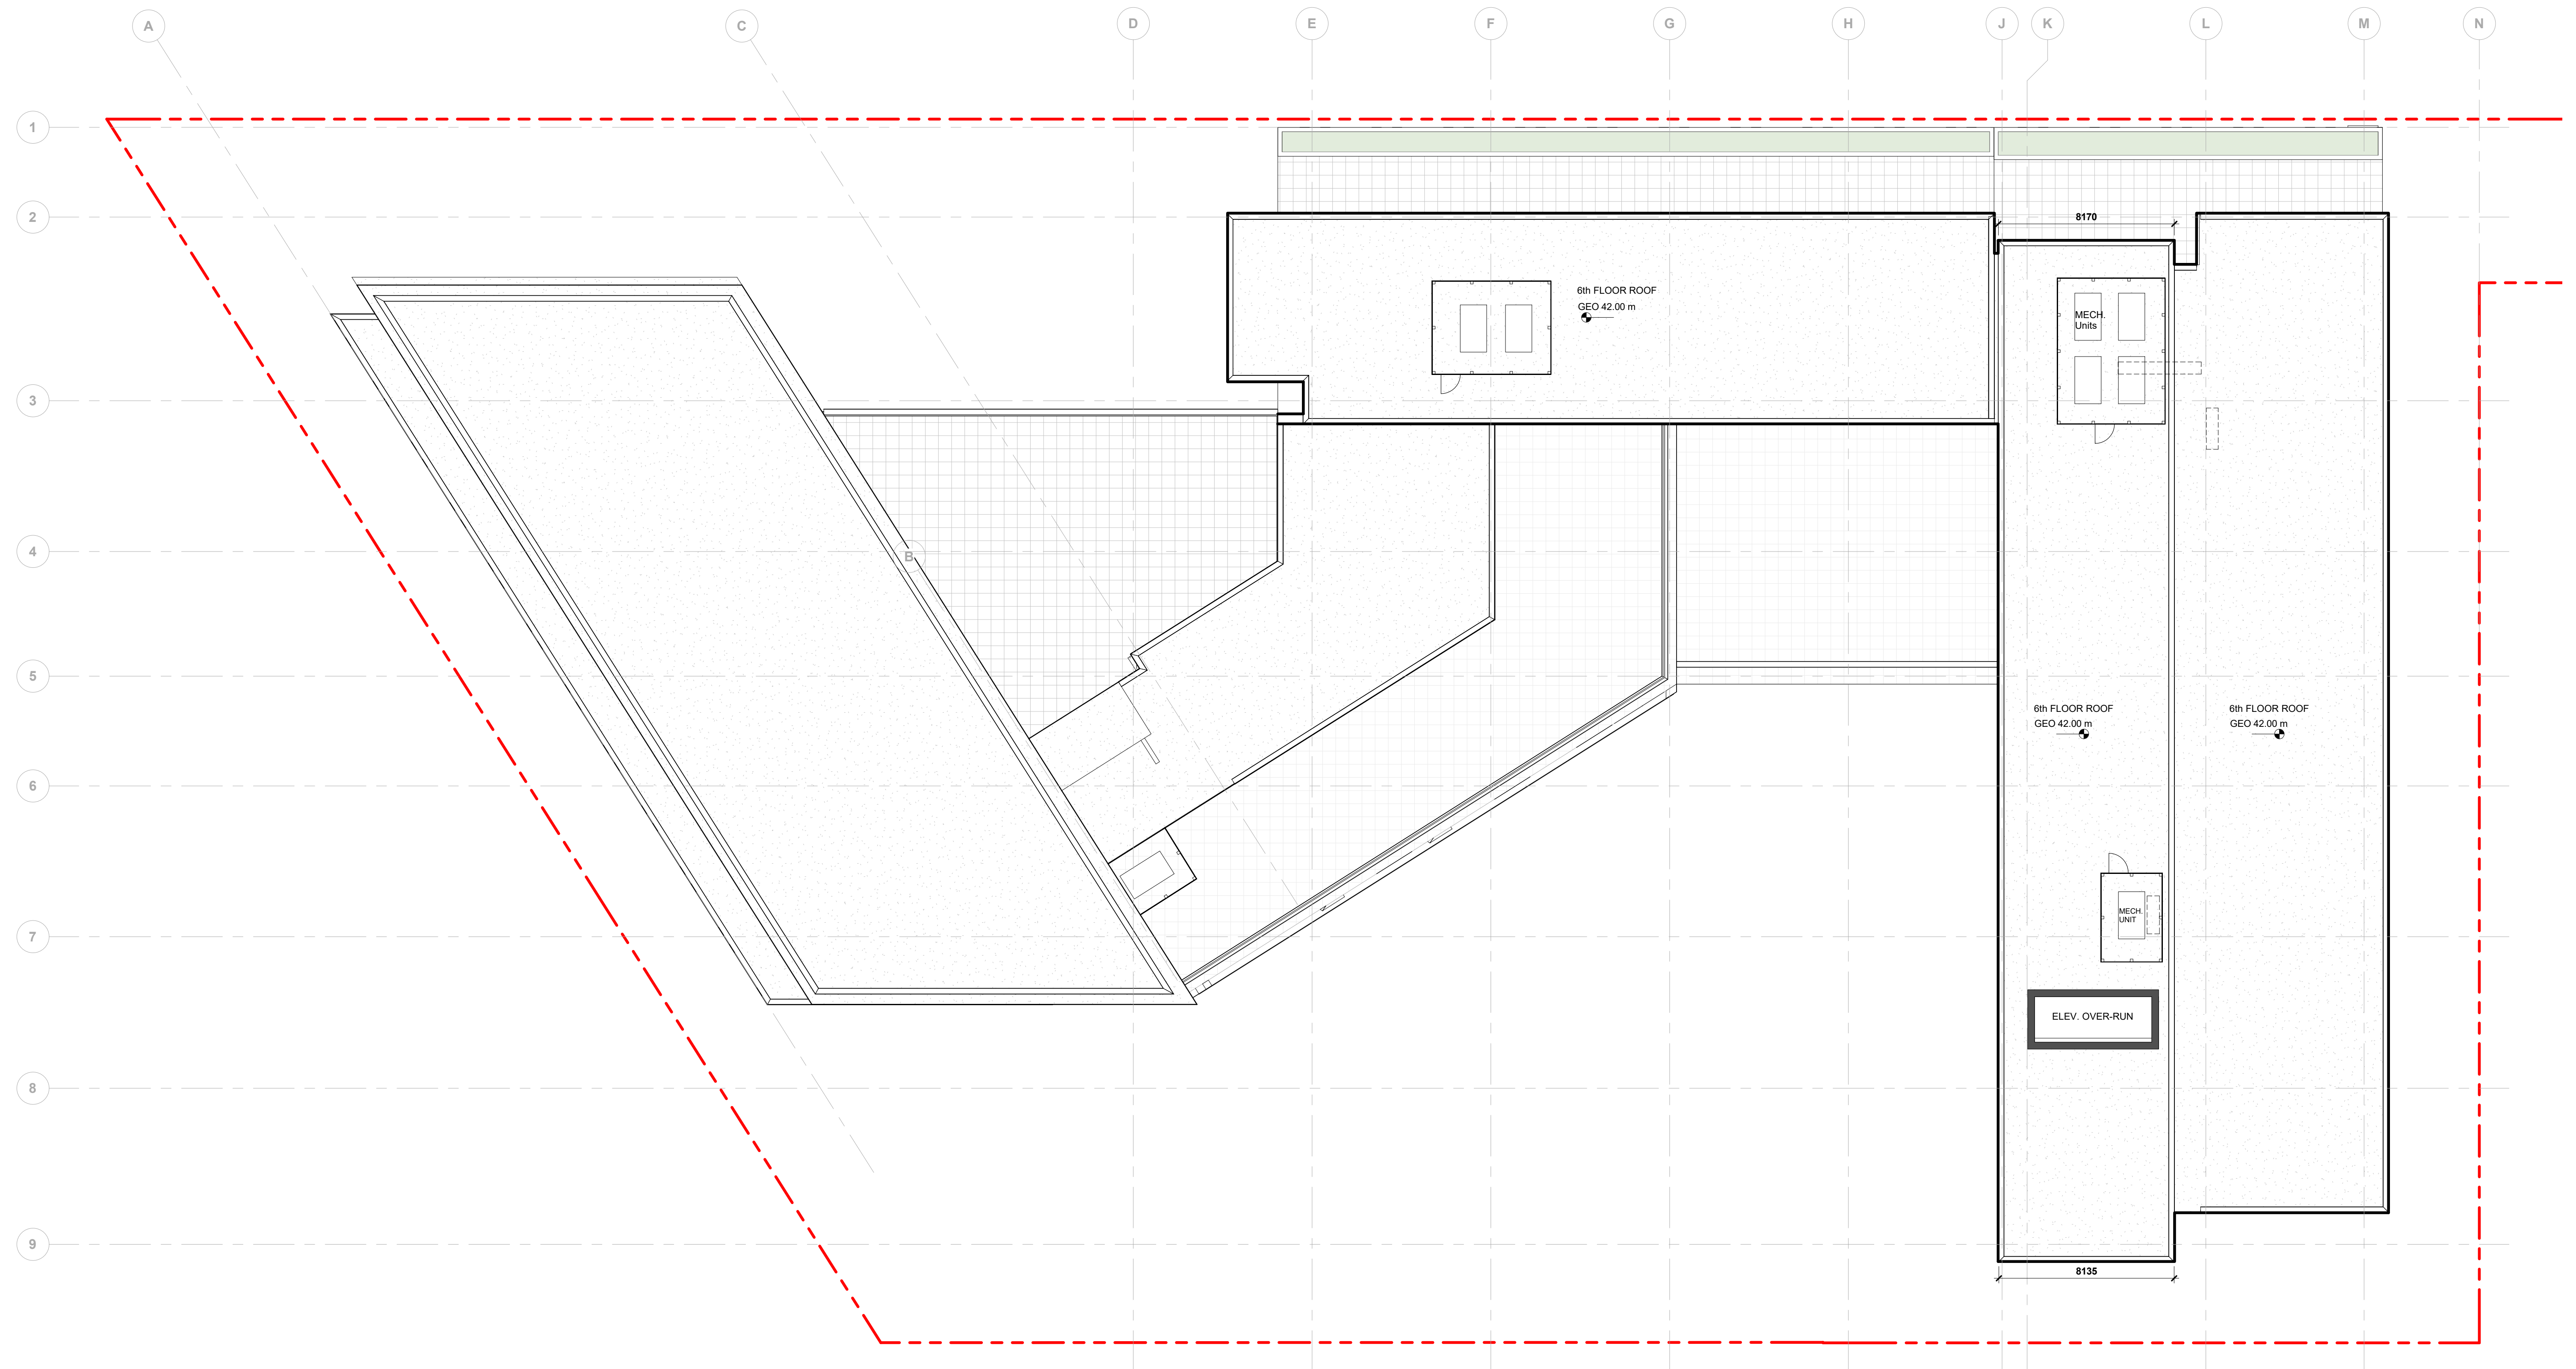

LOW HAMMOND ROWE ARCHITECTS



CROSTOWN MIXED USE DEVELOPMENT


584 BURNSIDE RD EAST & 3020 DOUGLAS ST, VICTORIA BC

ISSUED FOR REZONING & DEVELOPMENT PERMIT

ROOF PLAN

REV. April. 15| 2019

1 : 150

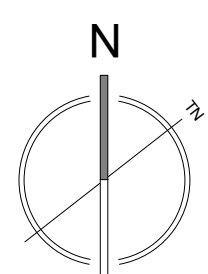

DP18



ELEVATION - WEST



ELEVATION - SOUTH

MATERIAL LEGEND

- 1 CEMENTITIOUS PANELS - WHITE
- 2 CEMENTITIOUS PANELS - CHARCOAL
- 3 VERTICAL METAL PANEL WITH WOOD PRINT (LONGBOARD) OR PHENOLIC CORE PANEL WITH WOOD TEXTURE (PARKLEX) OR CEMENTITIOUS PANEL IN WARM WOOD TONE
- 4 METAL PANEL @ WINDOW - CHARCOAL
- 5 METAL PANEL @ WINDOW - WARM WOOD TONE
- 6 METAL CLADDING - CHARCOAL
- 7 VINYL WINDOW - CHARCOAL
- 8 CURTAIN WALL GLAZING - CHARCOAL
- 9 PICKET GUARDRAIL - CHARCOAL
- 10 MECHANICAL SCREEN - (METAL LOUVERS)

MATERIAL LEGEND


- ① CEMENTITIOUS PANELS - WHITE
- ② CEMENTITIOUS PANELS - CHARCOAL
- ③ VERTICAL METAL PANEL - WITH WOOD PRINT (LONGBOARD) OR PHENOLIC CORE PANEL WITH WOOD TEXTURE (PARKLEX) OR CEMENTITIOUS PANEL IN WARM WOOD TONE
- ④ METAL PANEL @ WINDOW - CHARCOAL
- ⑤ METAL PANEL @ WINDOW - WARM WOOD TONE
- ⑥ METAL CLADDING - CHARCOAL
- ⑦ VINYL WINDOW - CHARCOAL
- ⑧ CURTAIN WALL GLAZING - CHARCOAL
- ⑨ PICKET GUARDRAIL - CHARCOAL
- ⑩ MECHANICAL SCREEN - (METAL LOUVERS)




ELEVATION - NORTH



ELEVATION - EAST

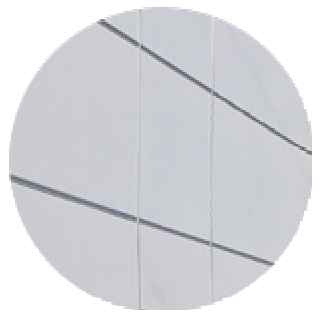


1 CEMENTITIOUS PANELS - WHITE

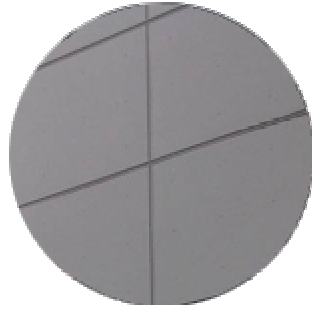


2 CEMENTITIOUS PANELS - CHARCOAL




3 VERTICAL METAL PANEL WITH WOOD PRINT (LONGBOARD) OR PHENOLIC CORE PANEL WITH WOOD TEXTURE (PARKLEX) OR CEMENTITIOUS PANEL IN WARM WOOD TONE

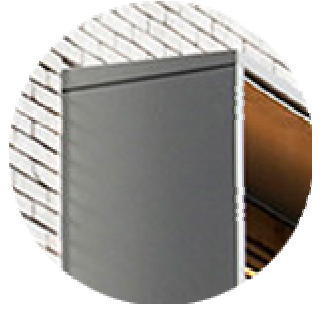

4 METAL PANEL @ WINDOW - CHARCOAL

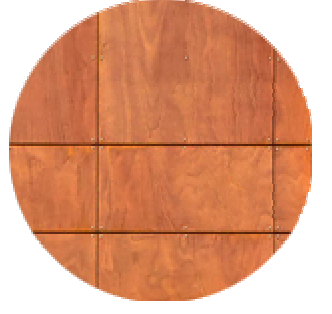

5 METAL PANEL @ WINDOW - WARM WOOD TONE

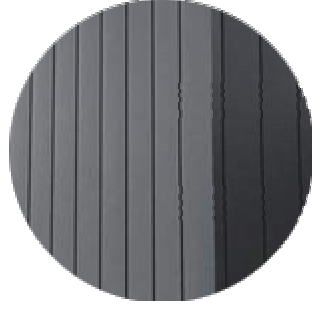


6 METAL CLADDING - CHARCOAL



7 VINYL WINDOW - CHARCOAL



8 CURTAIN WALL GLAZING - CHARCOAL

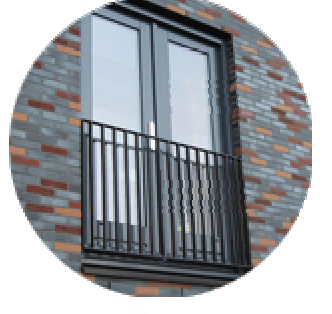

9 PICKET GUARDRAIL - CHARCOAL





10 MECHANICAL SCREEN - (METAL LOUVERS)

ELEVATION - WEST COURTYARD



ELEVATION - EAST COURTYARD

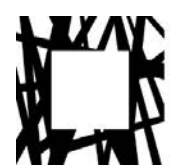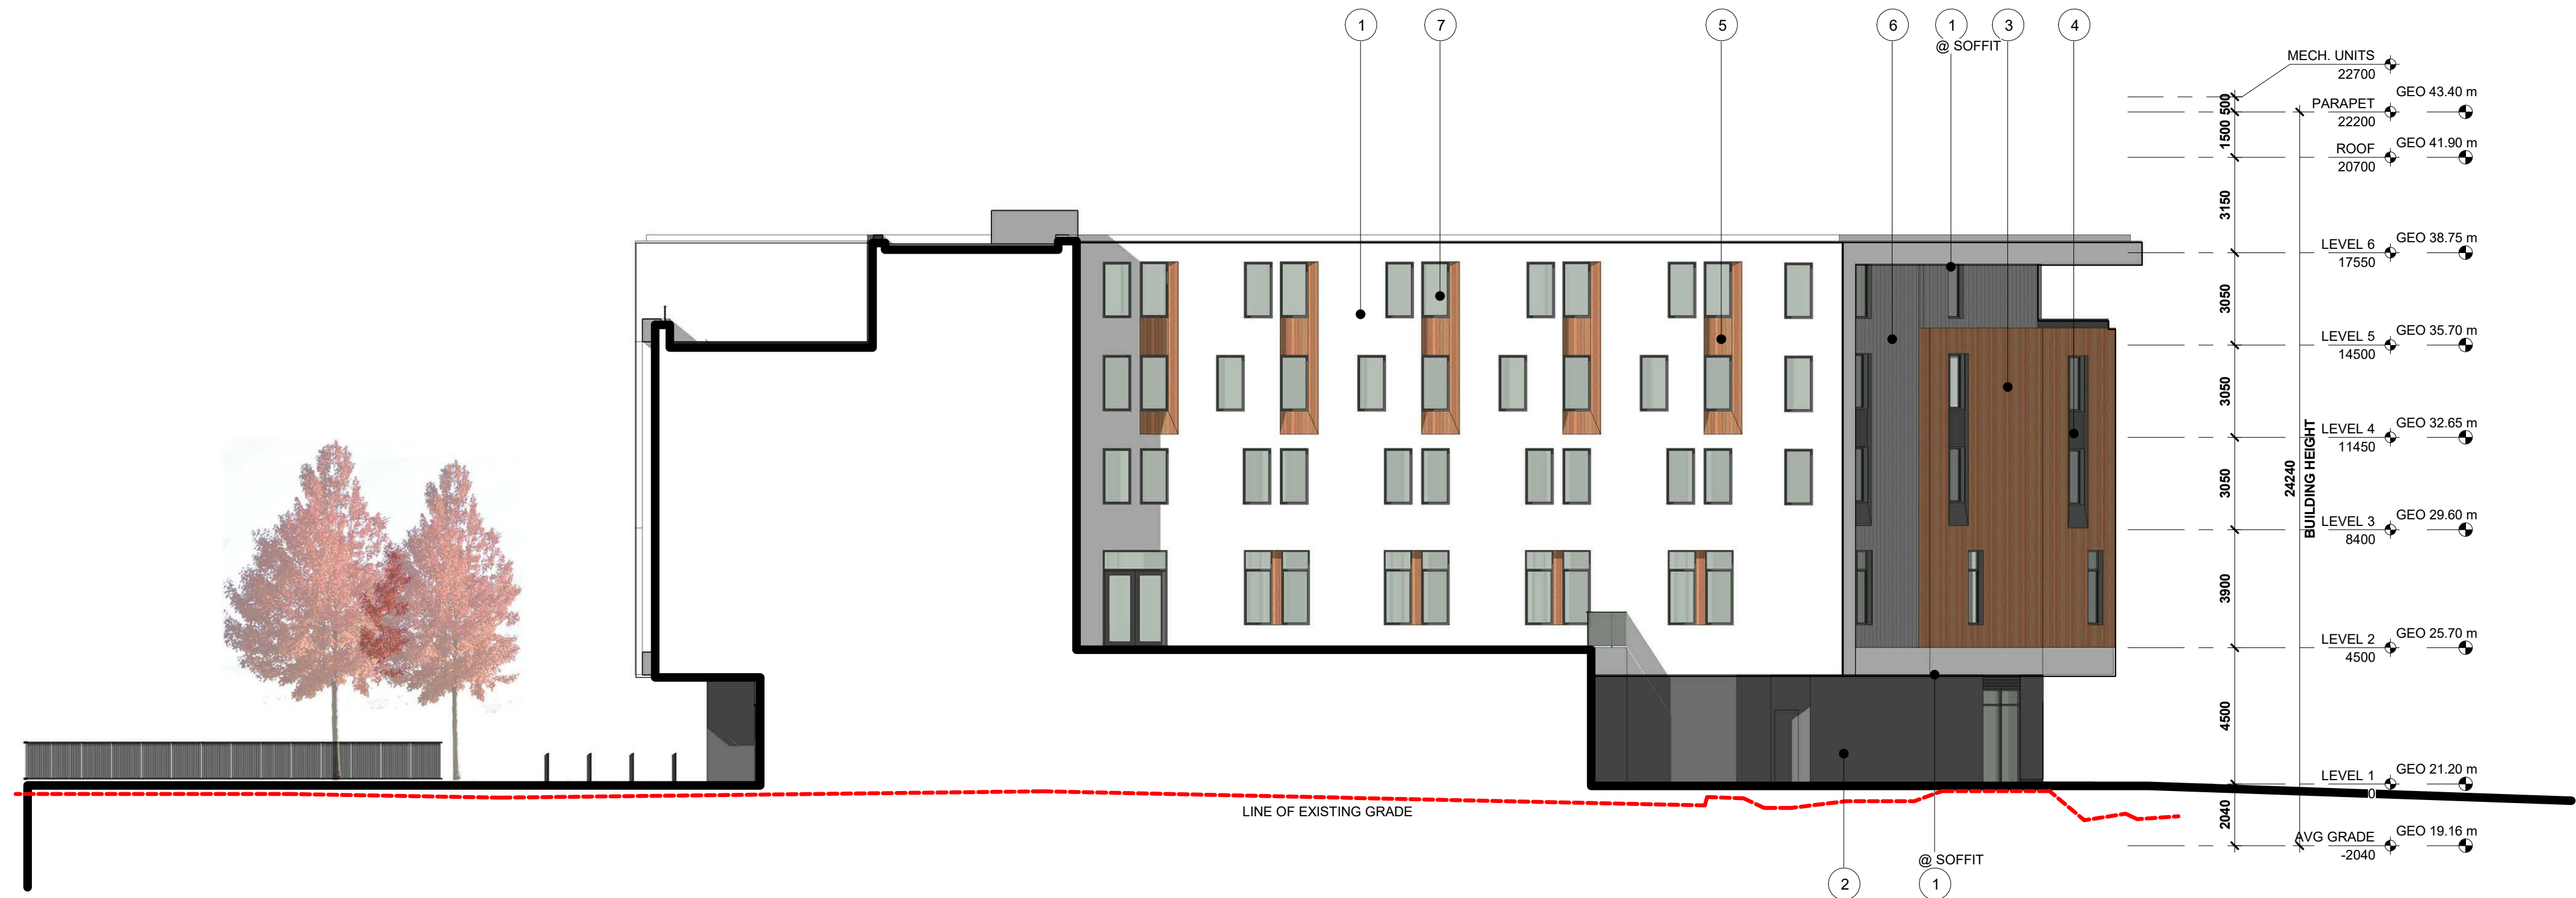

LOW HAMMOND ROWE ARCHITECTS



CROSTOWN MIXED USE DEVELOPMENT


584 BURNSIDE RD EAST & 3020 DOUGLAS ST, VICTORIA BC

ISSUED FOR REZONING & DEVELOPMENT PERMIT


BUILDING ELEVATIONS

REV. April. 15| 2019

As indicated

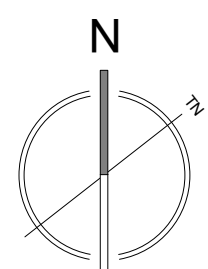

DP21

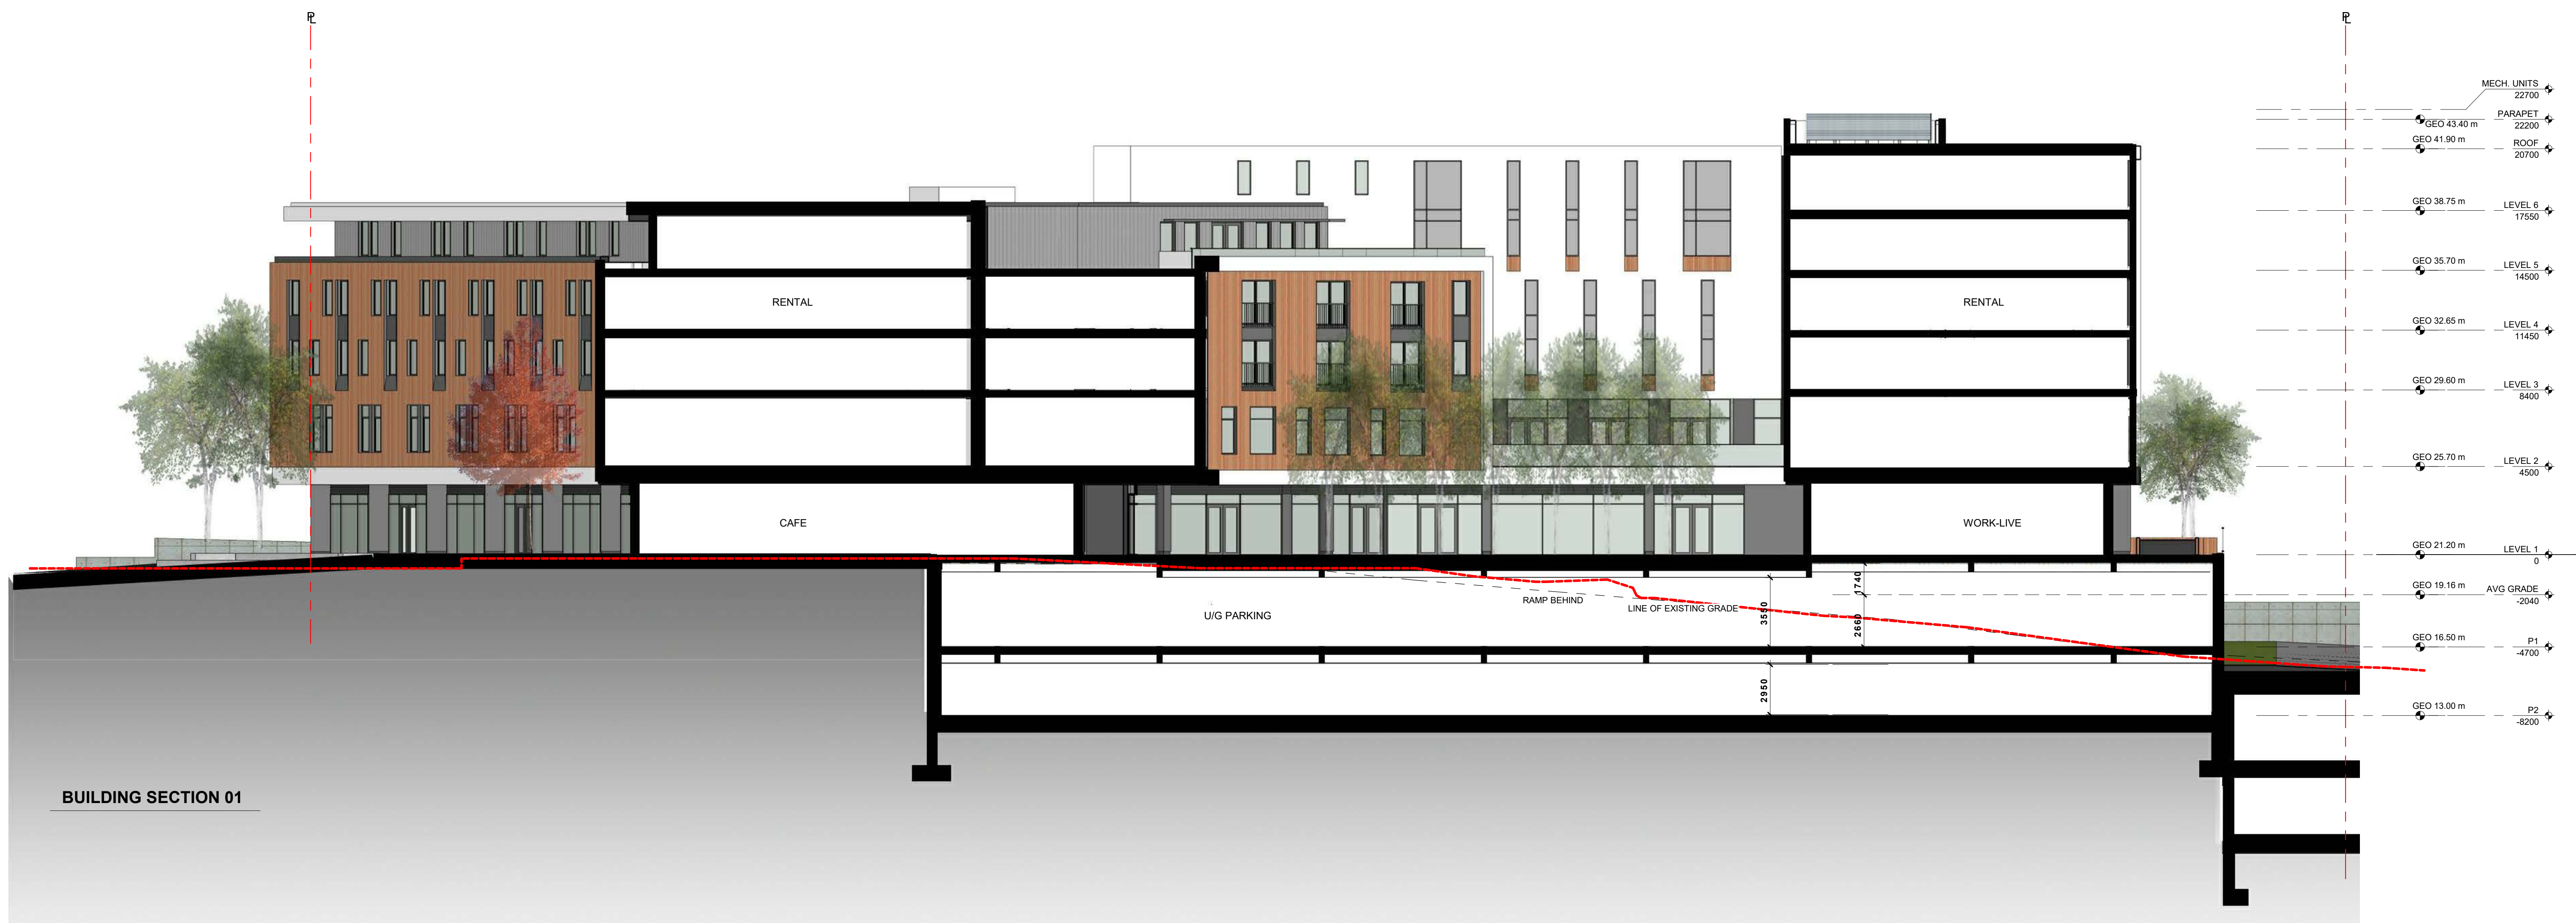

LOW HAMMOND ROWE ARCHITECTS




CROSTOWN MIXED USE DEVELOPMENT

584 BURNSIDE RD EAST & 3020 DOUGLAS ST, VICTORIA BC


ISSUED FOR REZONING & DEVELOPMENT PERMIT

BUILDING SECTION

REV. April. 15| 2019
 As indicated

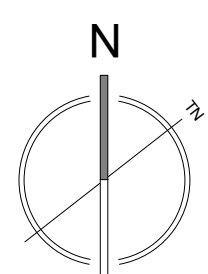

DP22

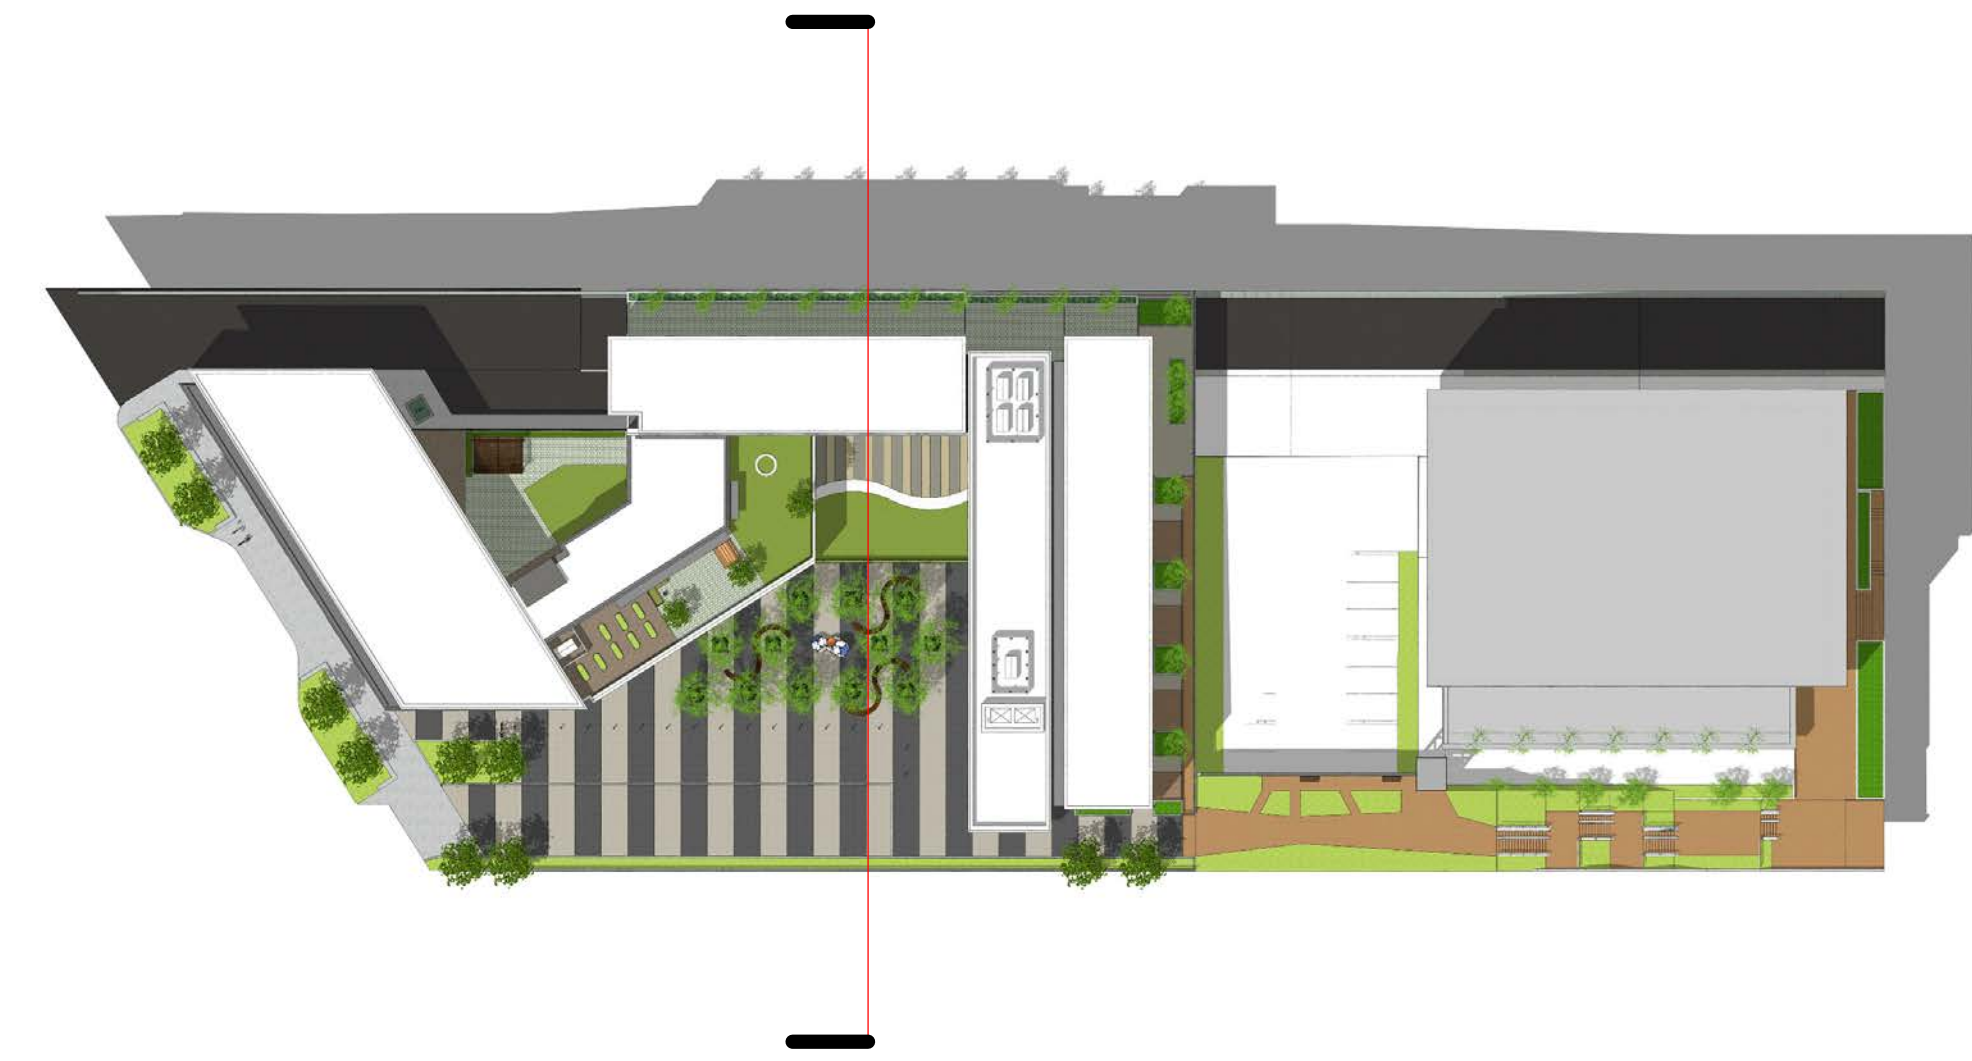

LOW HAMMOND ROWE ARCHITECTS




CROSTOWN MIXED USE DEVELOPMENT

584 BURNSIDE RD EAST & 3020 DOUGLAS ST, VICTORIA BC


ISSUED FOR REZONING & DEVELOPMENT PERMIT

BUILDING SECTION

REV. April. 15| 2019
 As indicated

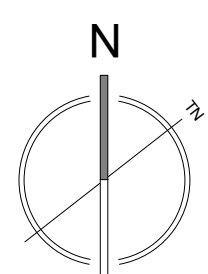

DP23

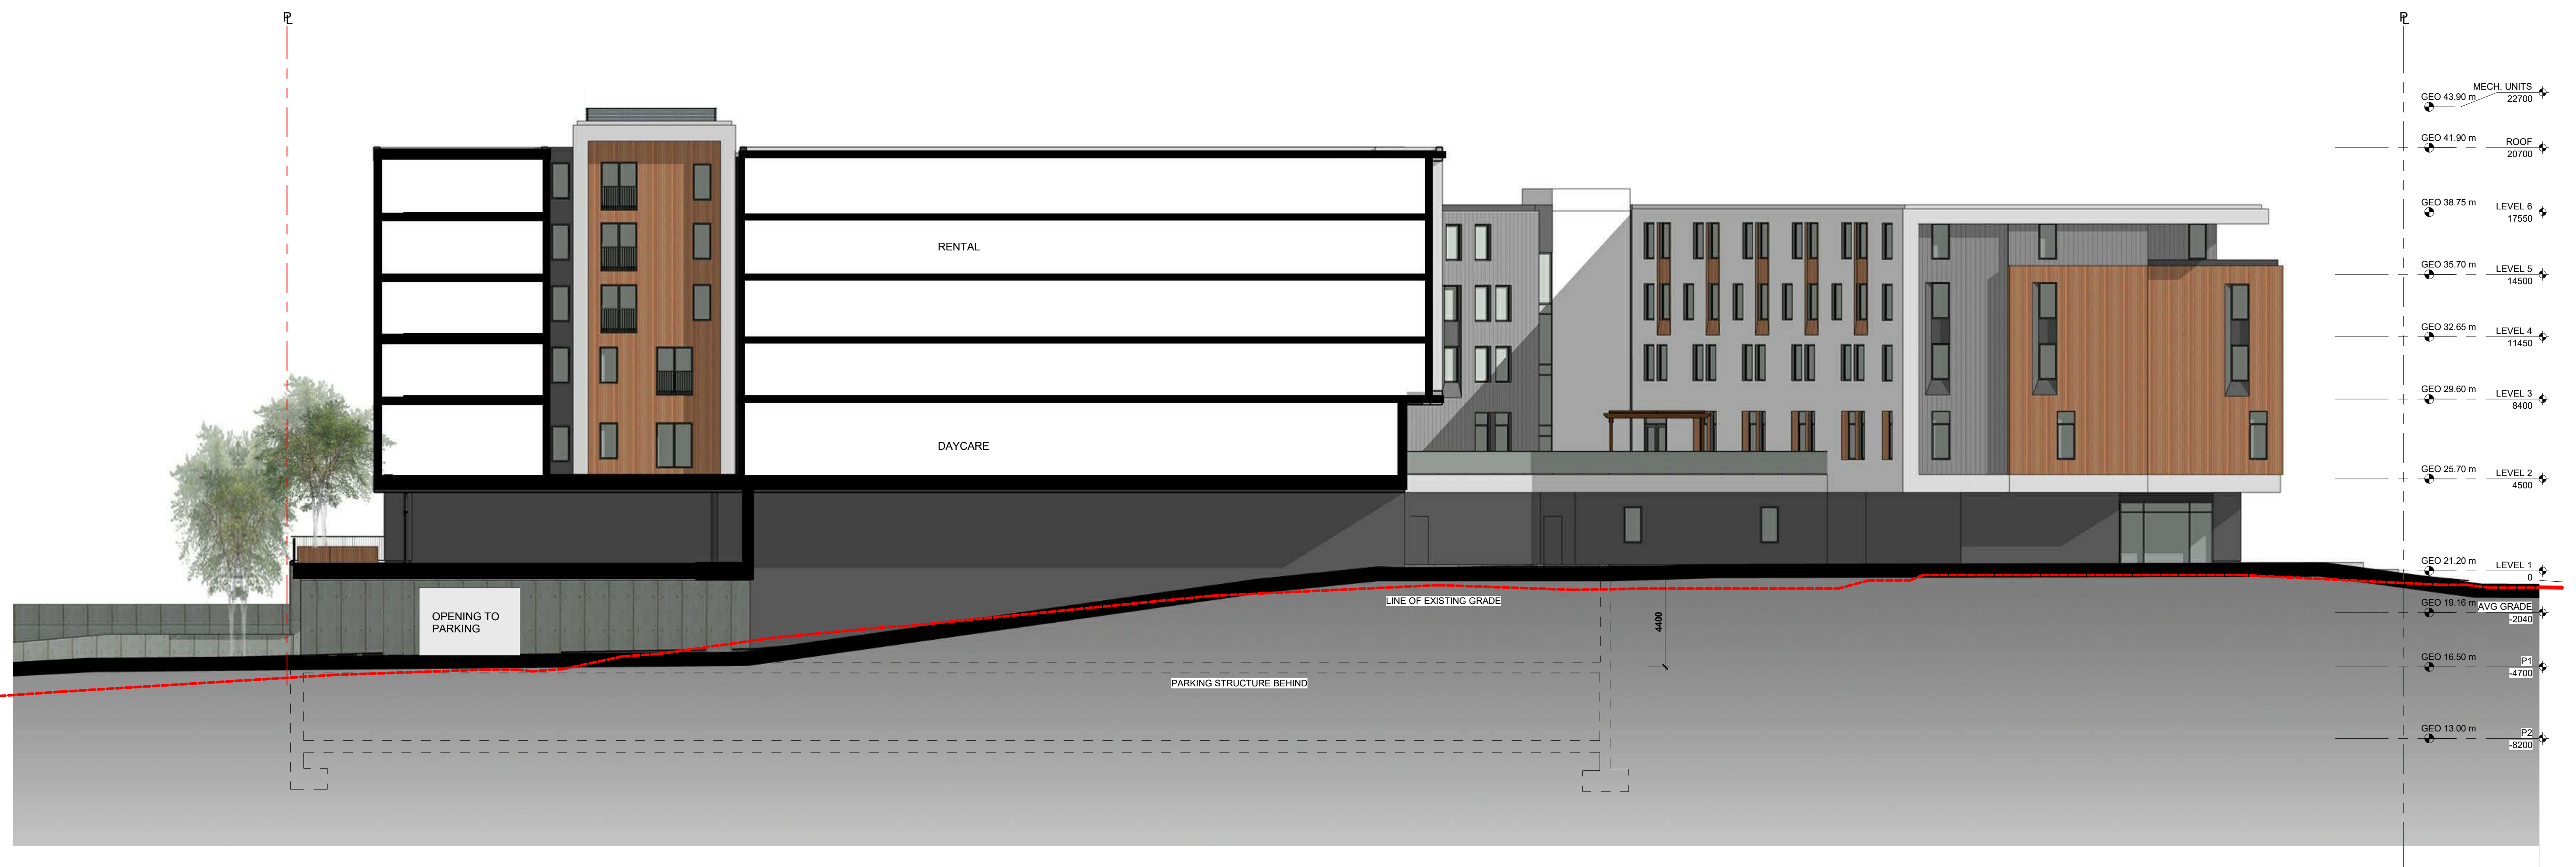

LOW HAMMOND ROWE ARCHITECTS



CROSSTOWN MIXED USE DEVELOPMENT


584 BURNSIDE RD EAST & 3020 DOUGLAS ST, VICTORIA BC

ISSUED FOR REZONING & DEVELOPMENT PERMIT

BUILDING SECTION

REV. April. 15| 2019

As indicated

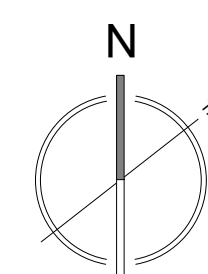

DP24









LOW HAMMOND ROWE ARCHITECTS



CROSTOWN MIXED USE DEVELOPMENT

584 BURNSIDE RD EAST & 3020 DOUGLAS ST, VICTORIA BC

ISSUED FOR REZONING & DEVELOPMENT PERMIT

COURTYARD

REV. April. 15| 2019



DP28





LOW HAMMOND ROWE ARCHITECTS




CROSTOWN MIXED USE DEVELOPMENT

584 BURNSIDE RD EAST & 3020 DOUGLAS ST, VICTORIA BC

ISSUED FOR REZONING & DEVELOPMENT PERMIT

NORTH EAST CORNER VIEW

REV. April. 15| 2019

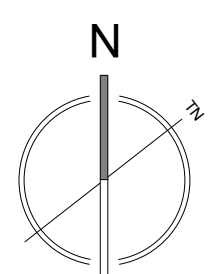

DP30













VIEW FROM BURNSIDE




VIEW FROM DOUGLAS

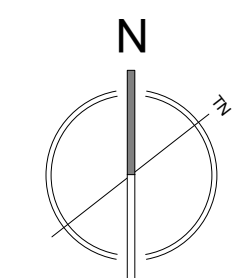


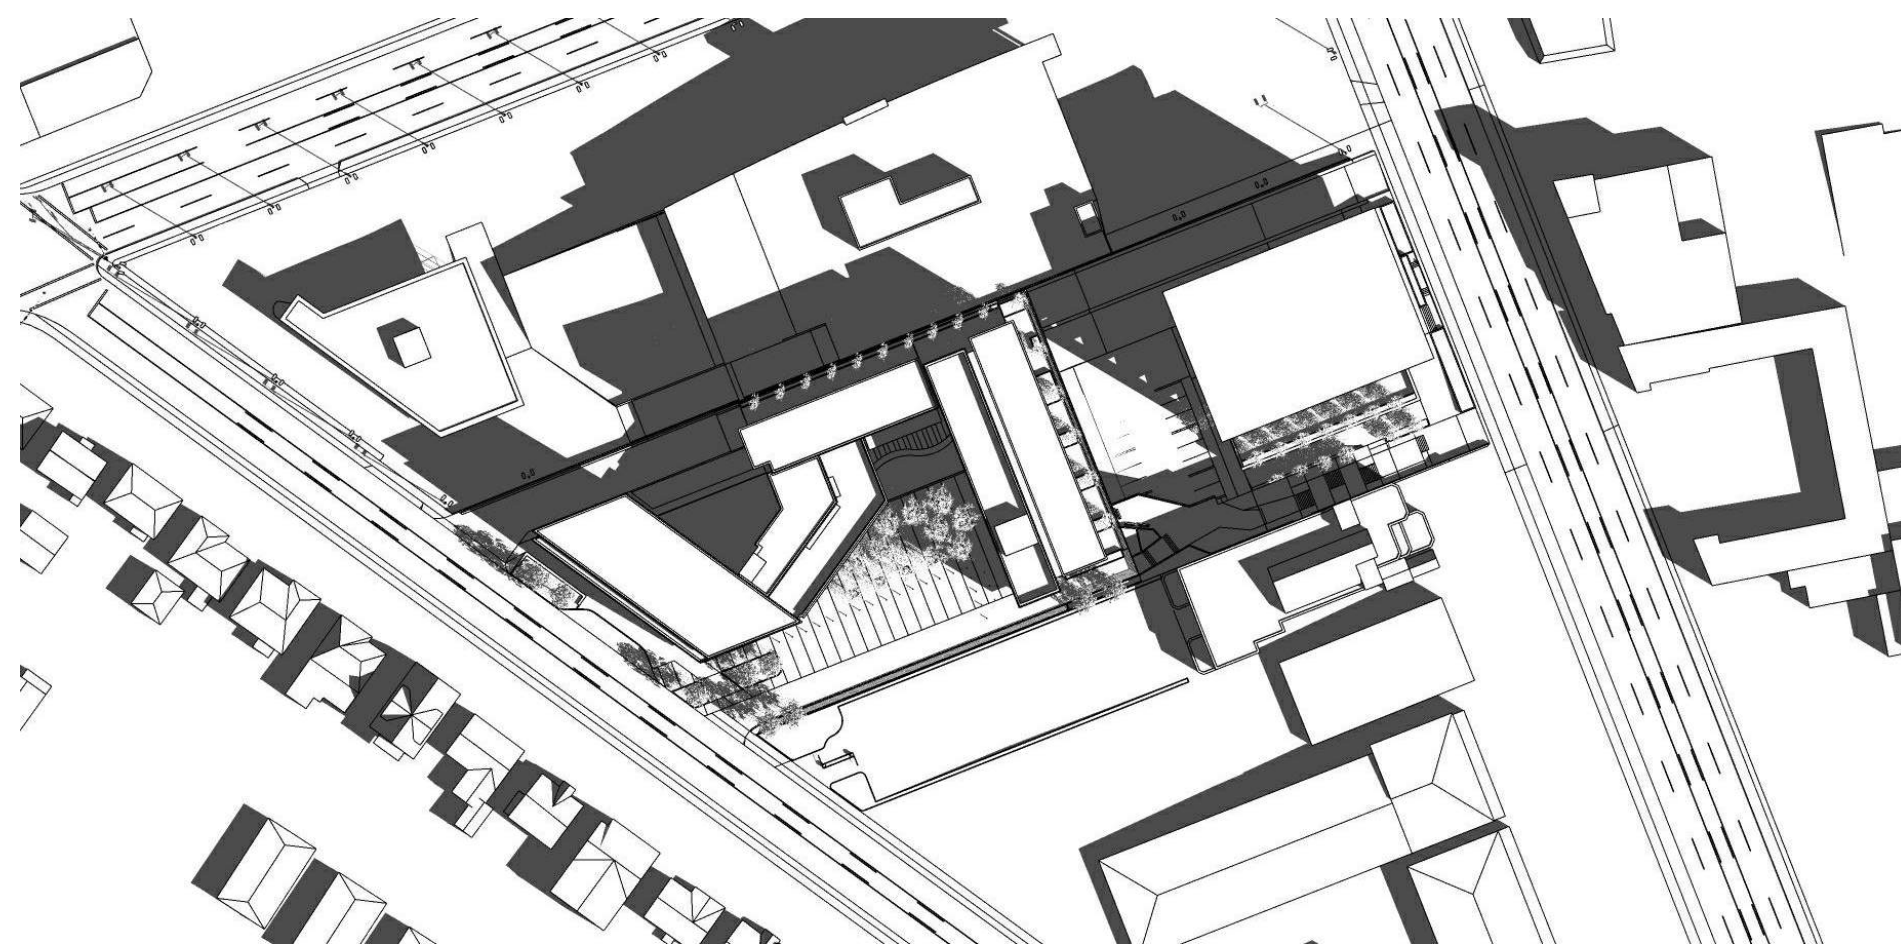


MARCH 21 SPRING 9AM

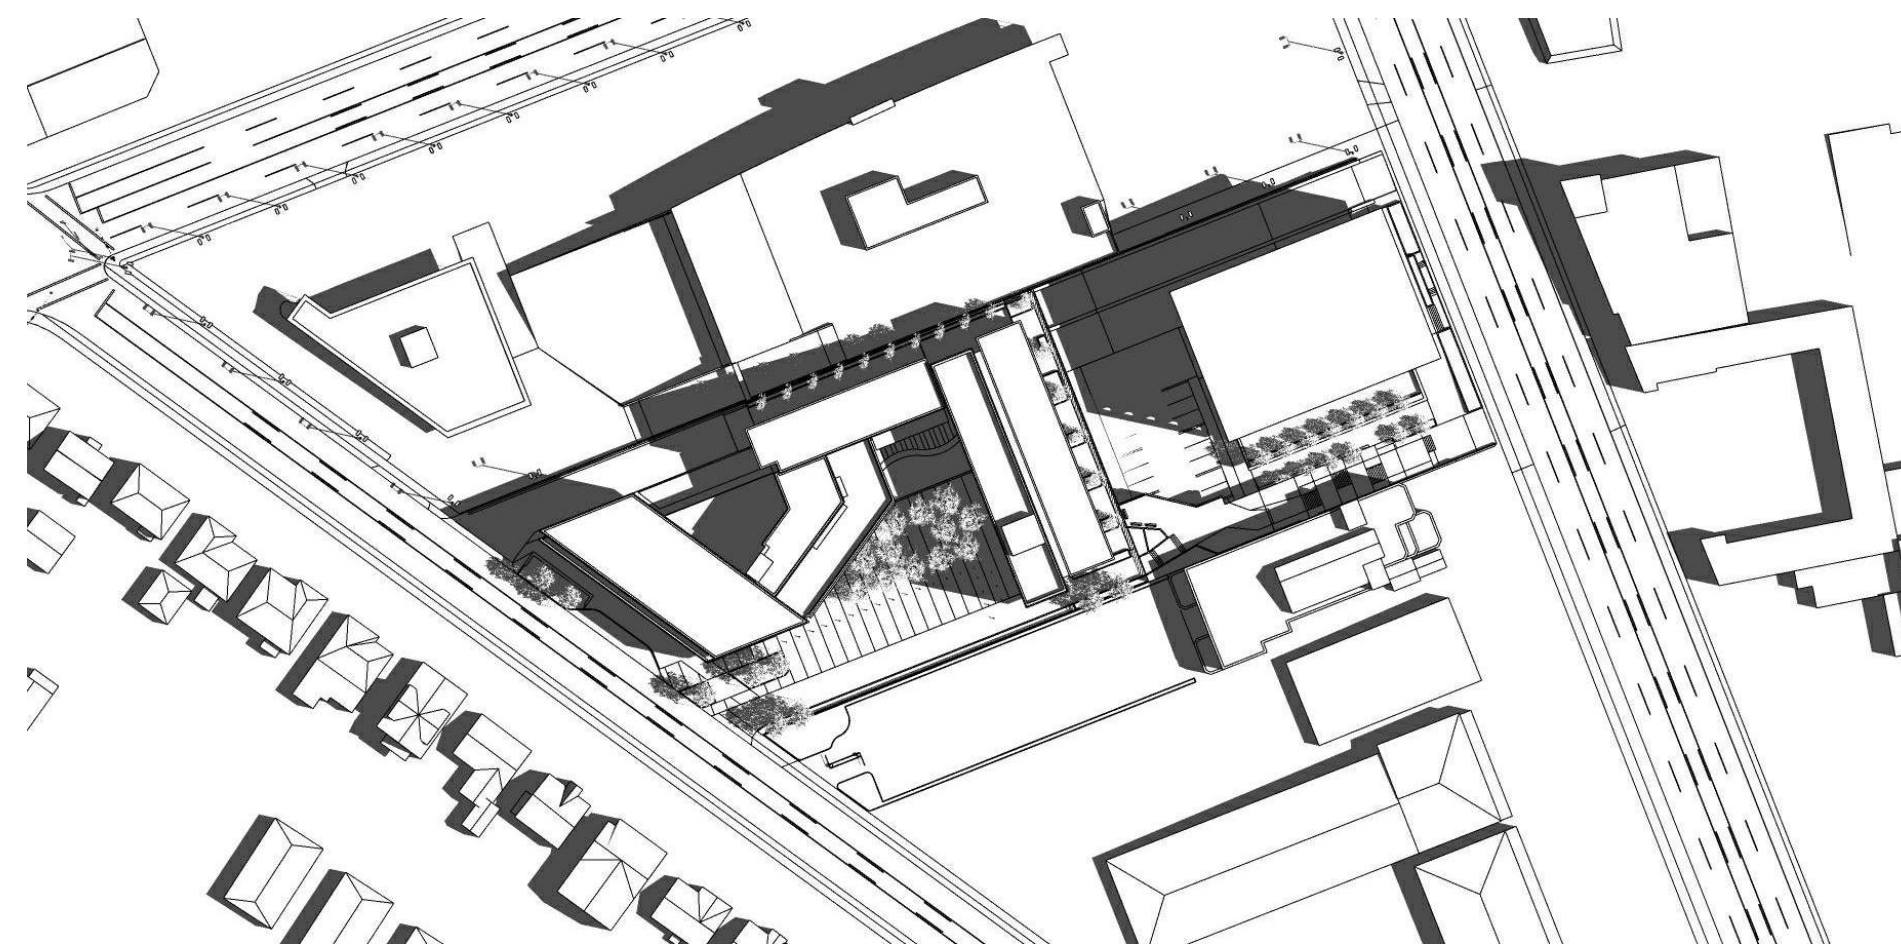


JULY 21 SUMMER 9AM

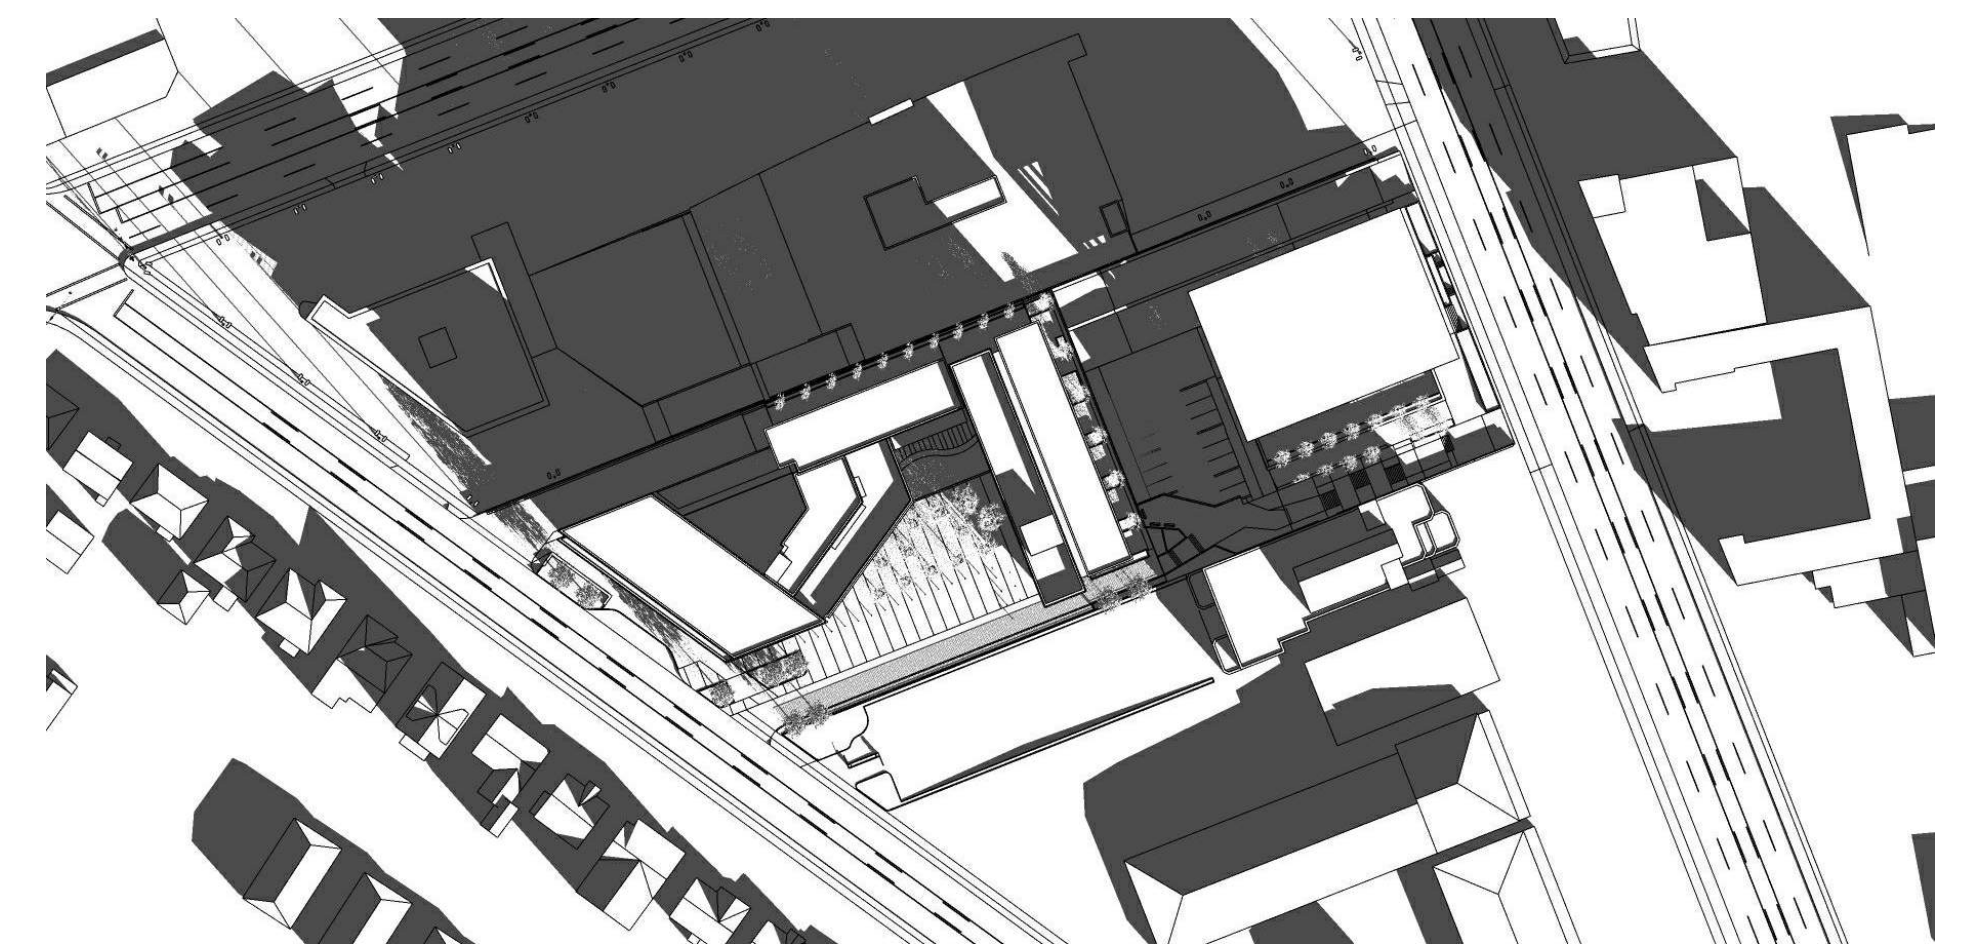


DECEMBER 21 WINTER 9AM

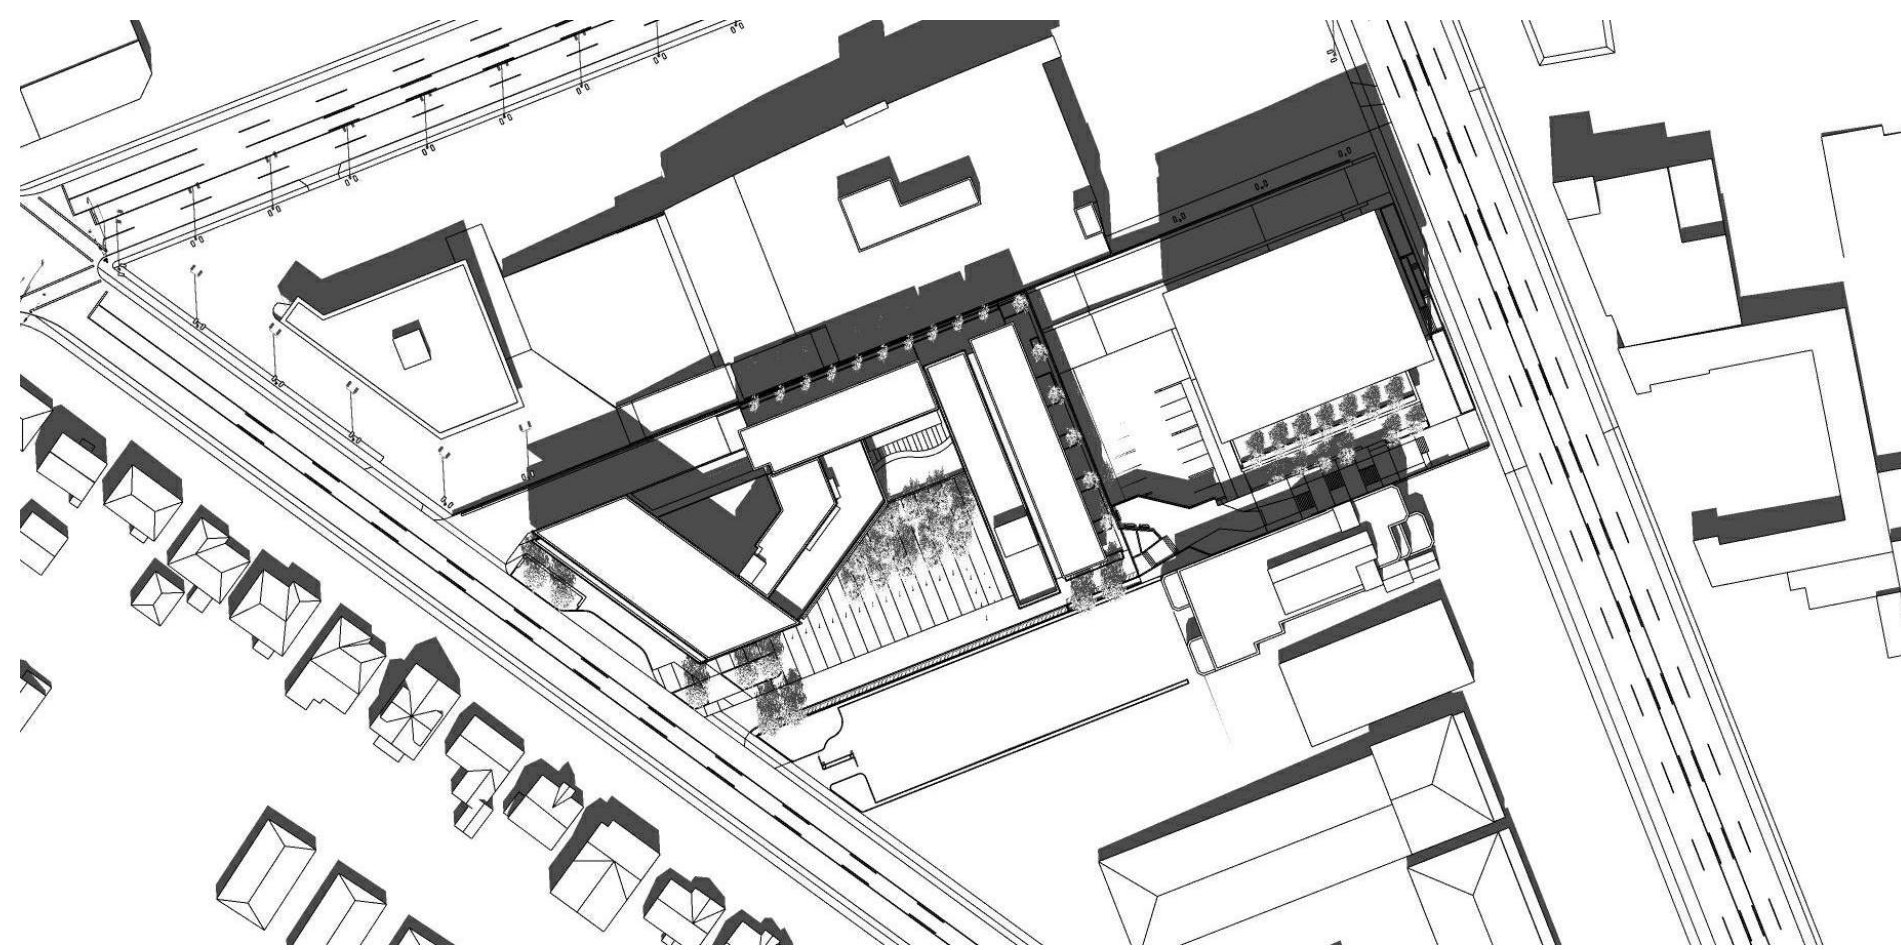


MARCH 21 SPRING 12PM

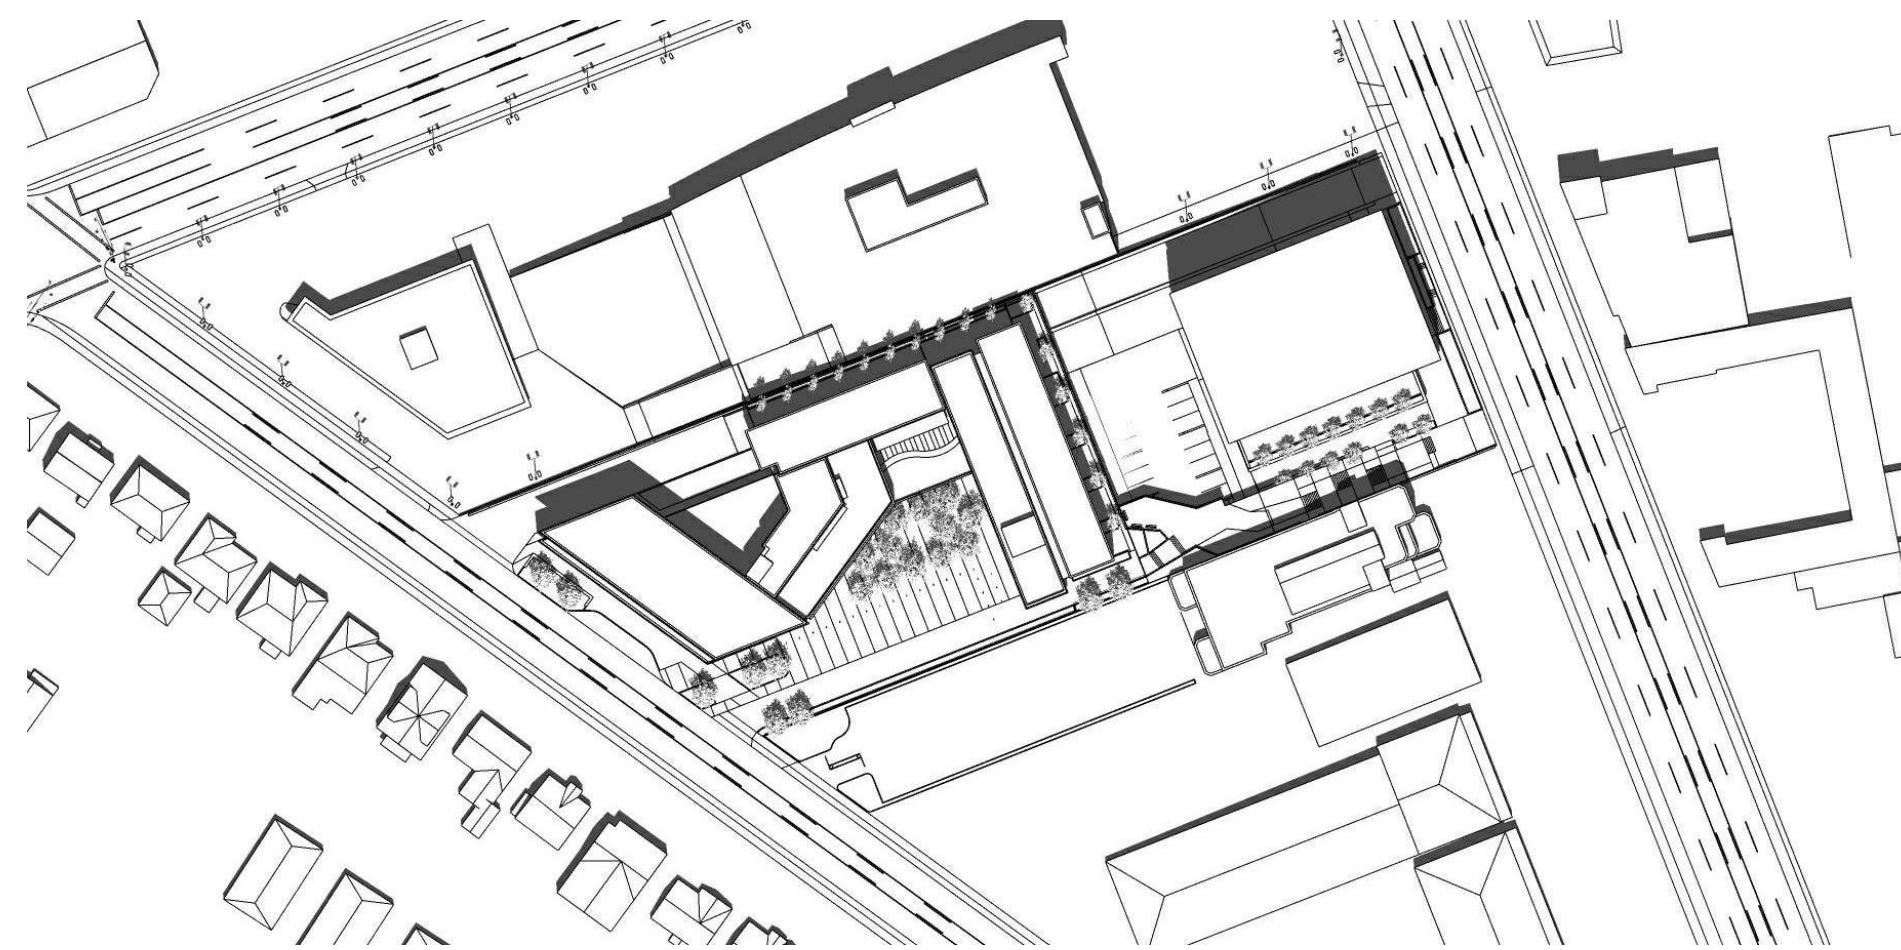


JULY 21 SUMMER 12PM

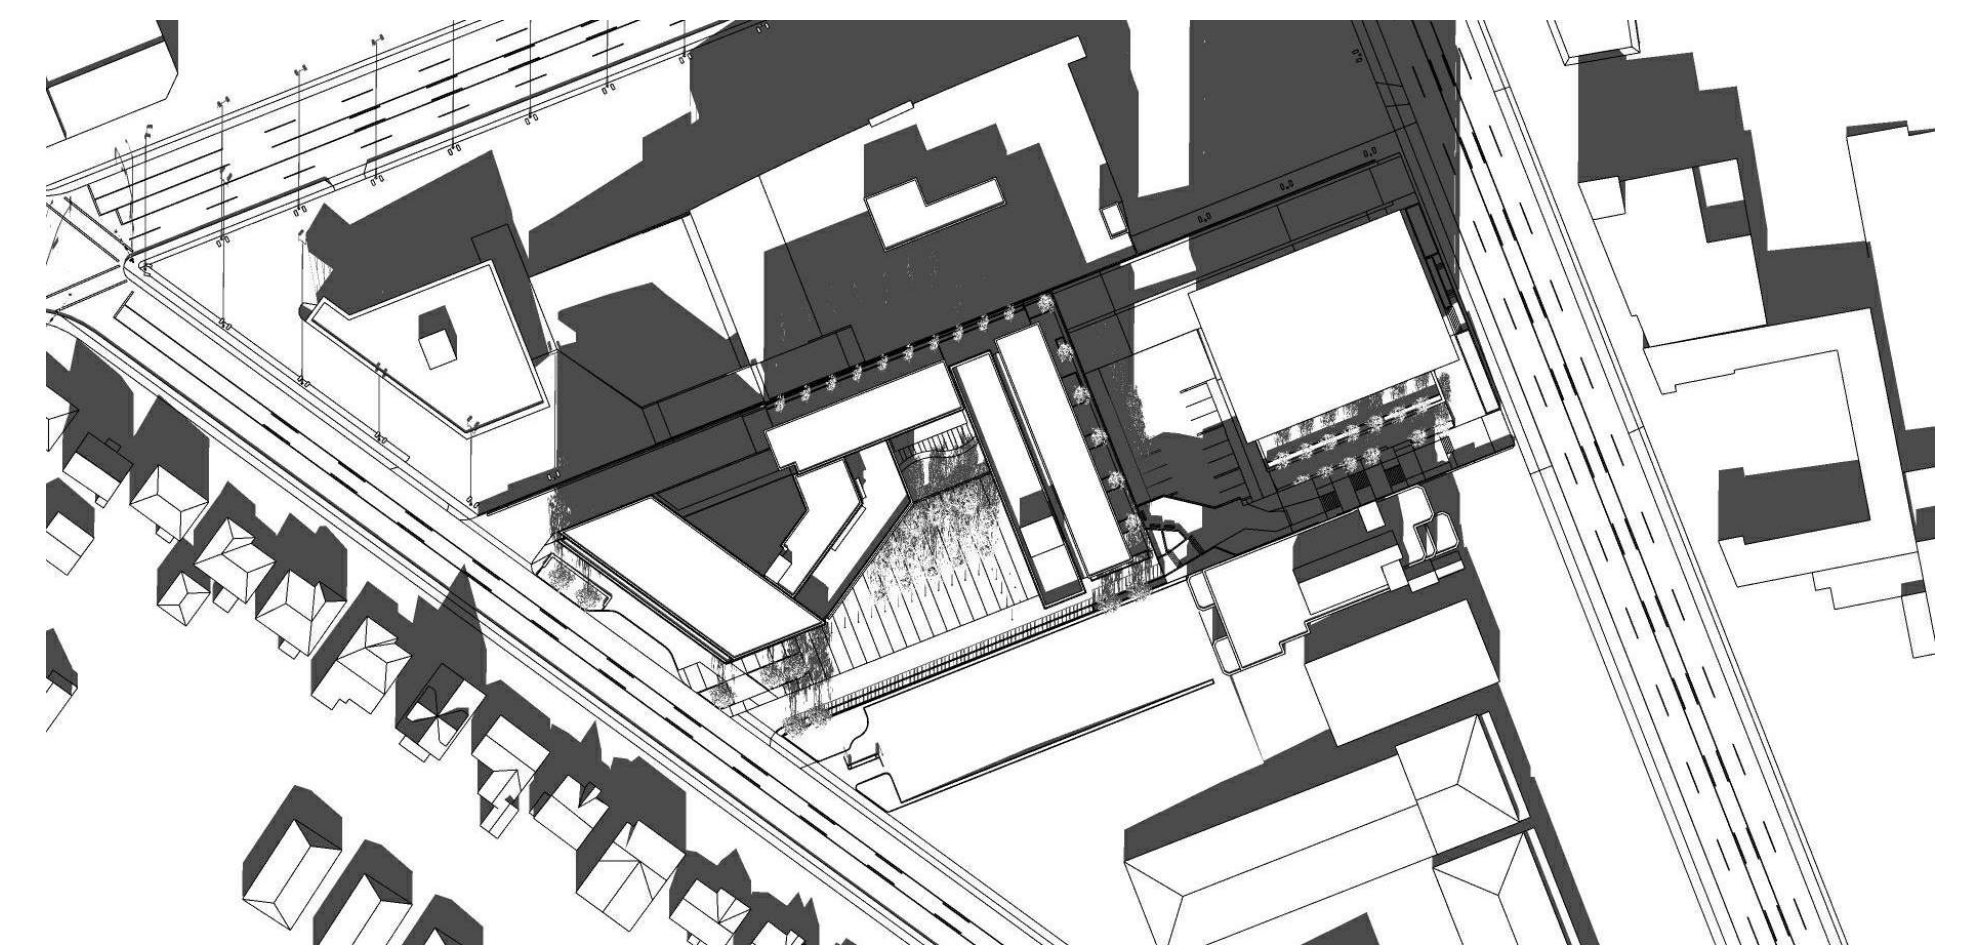


DECEMBER 21 WINTER 12PM

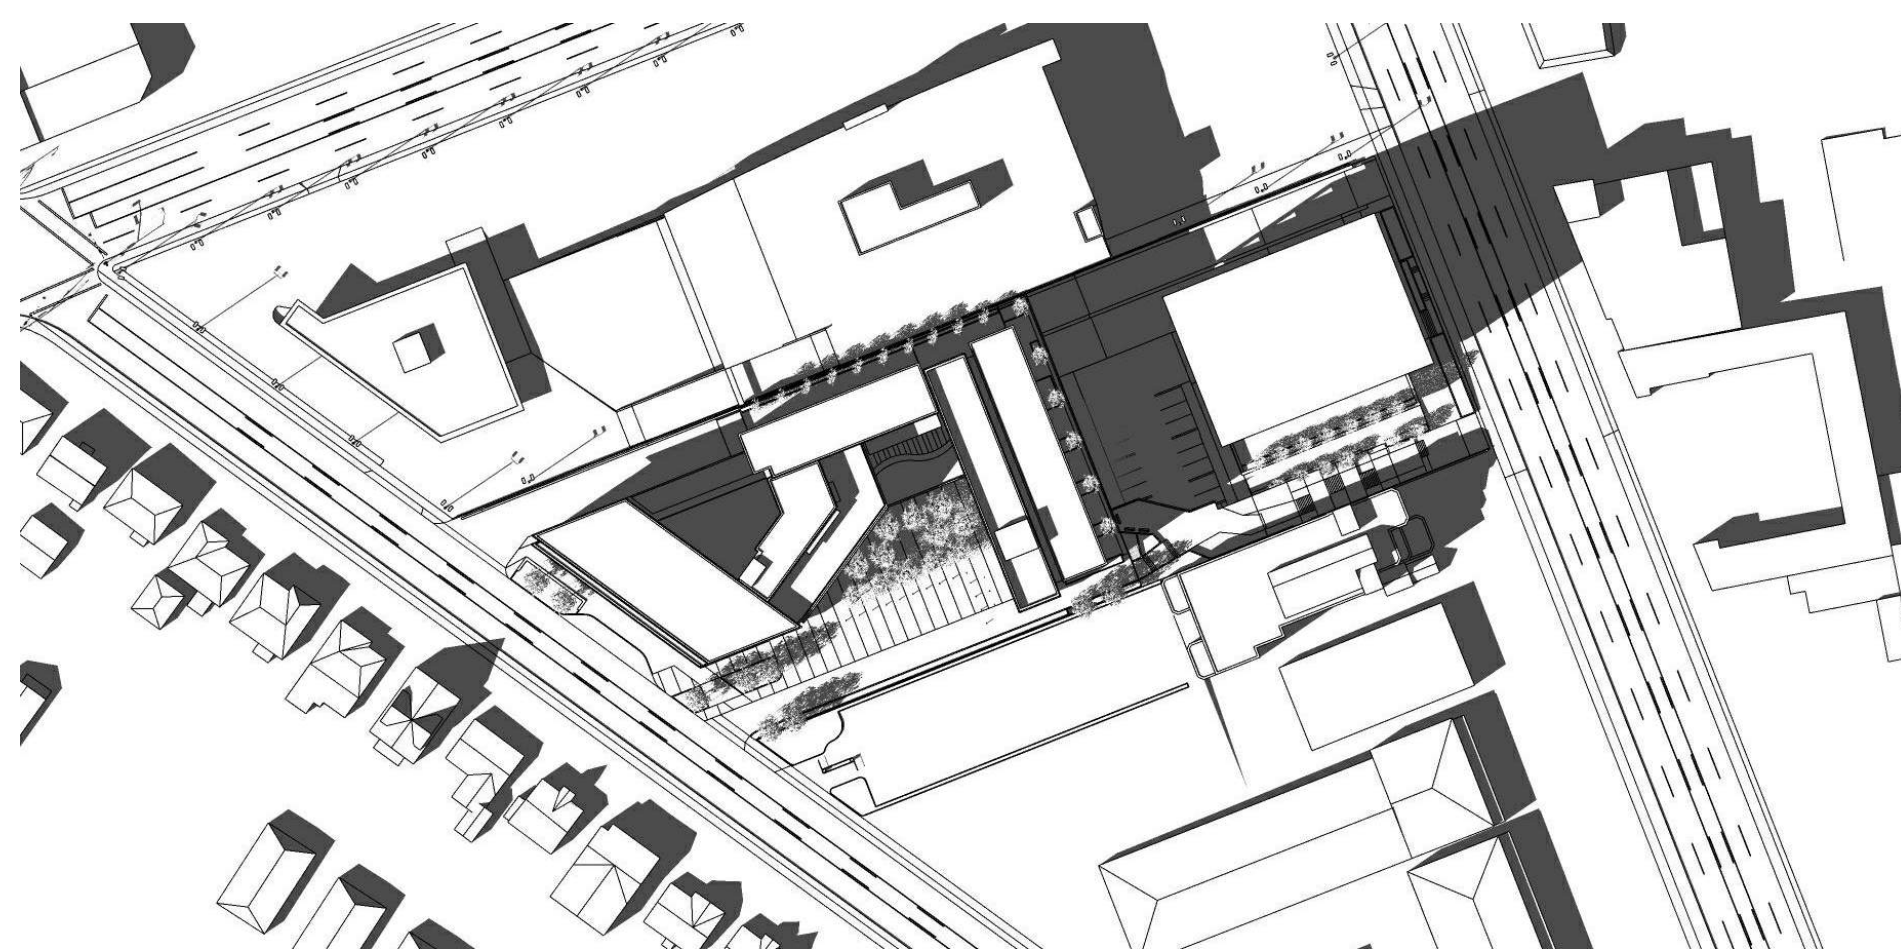


MARCH 21 SPRING 3PM

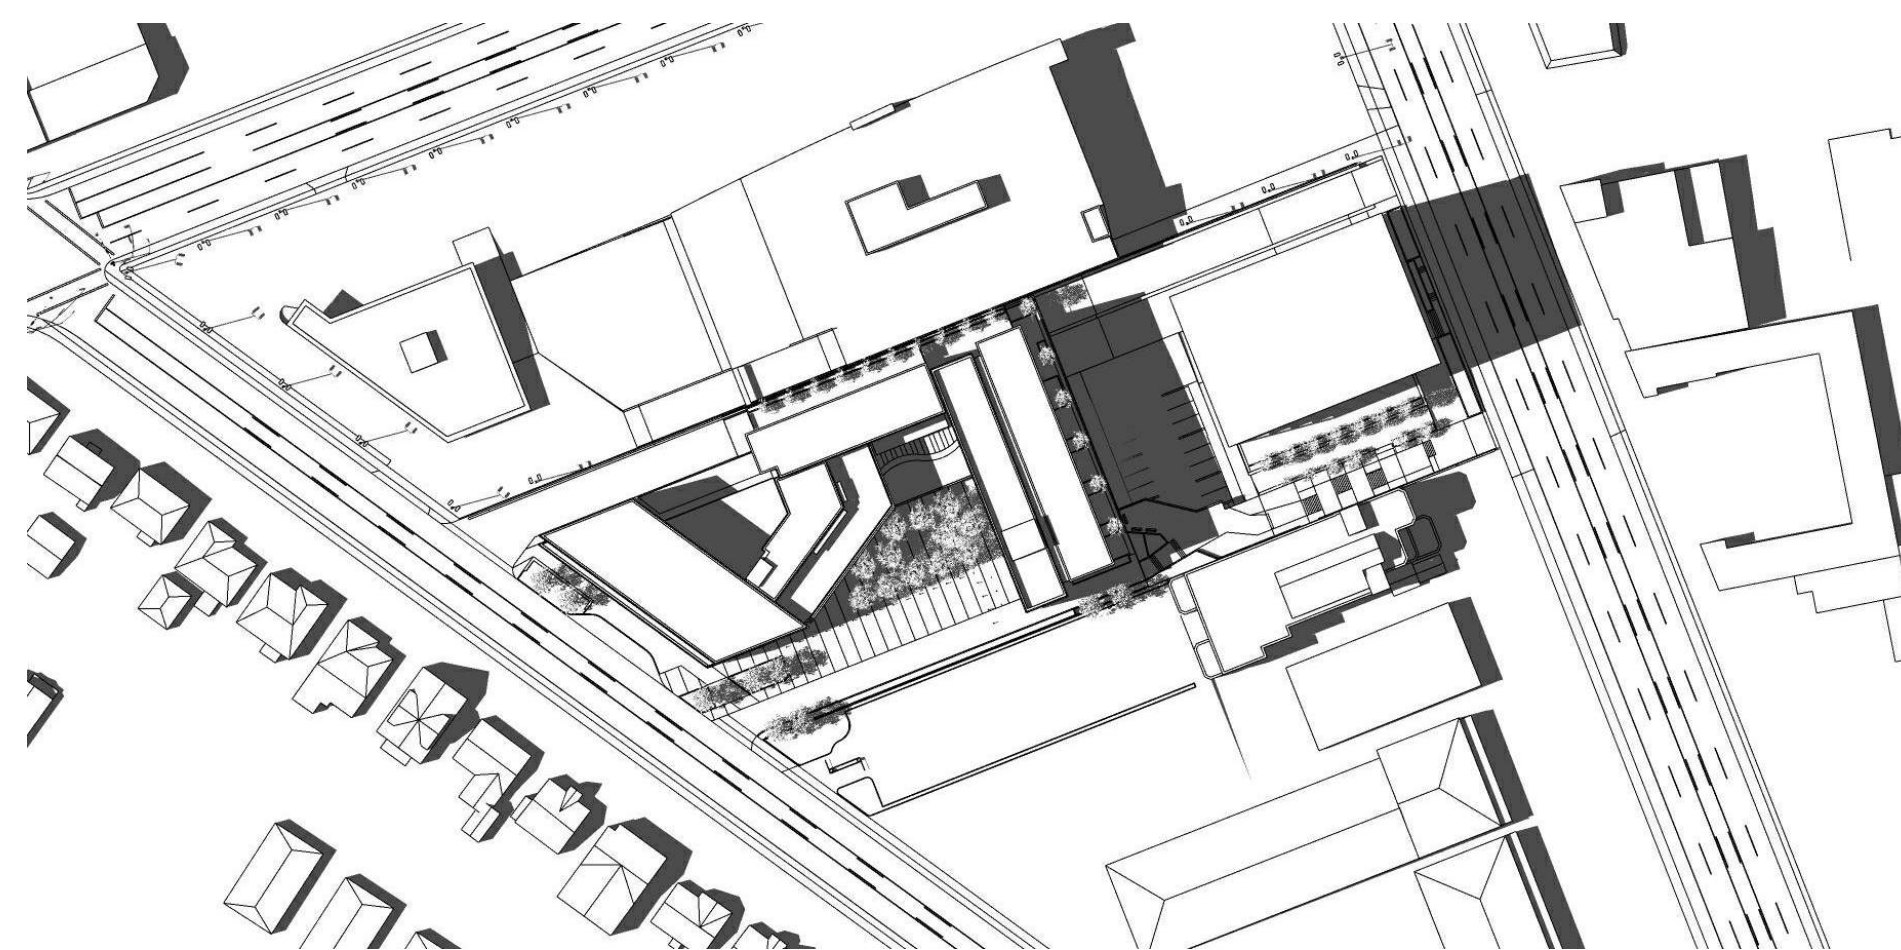

JULY 21 SUMMER 3PM

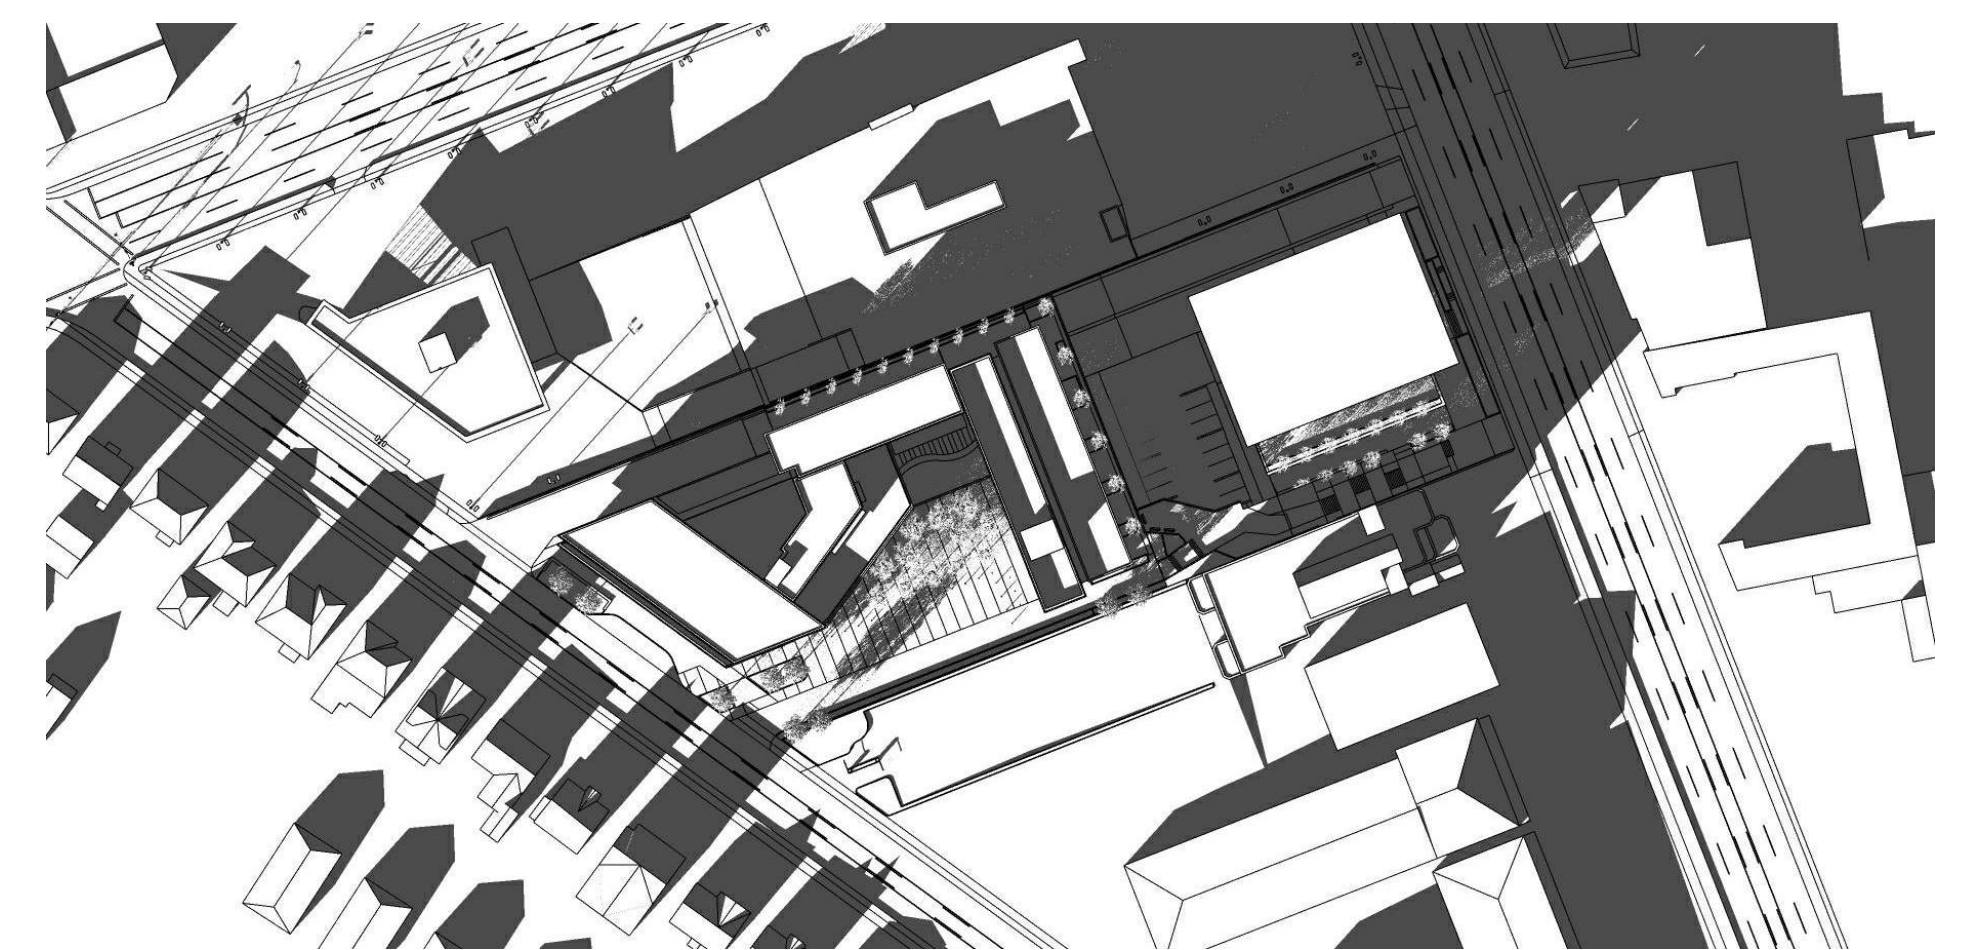

DECEMBER 21 WINTER 3PM

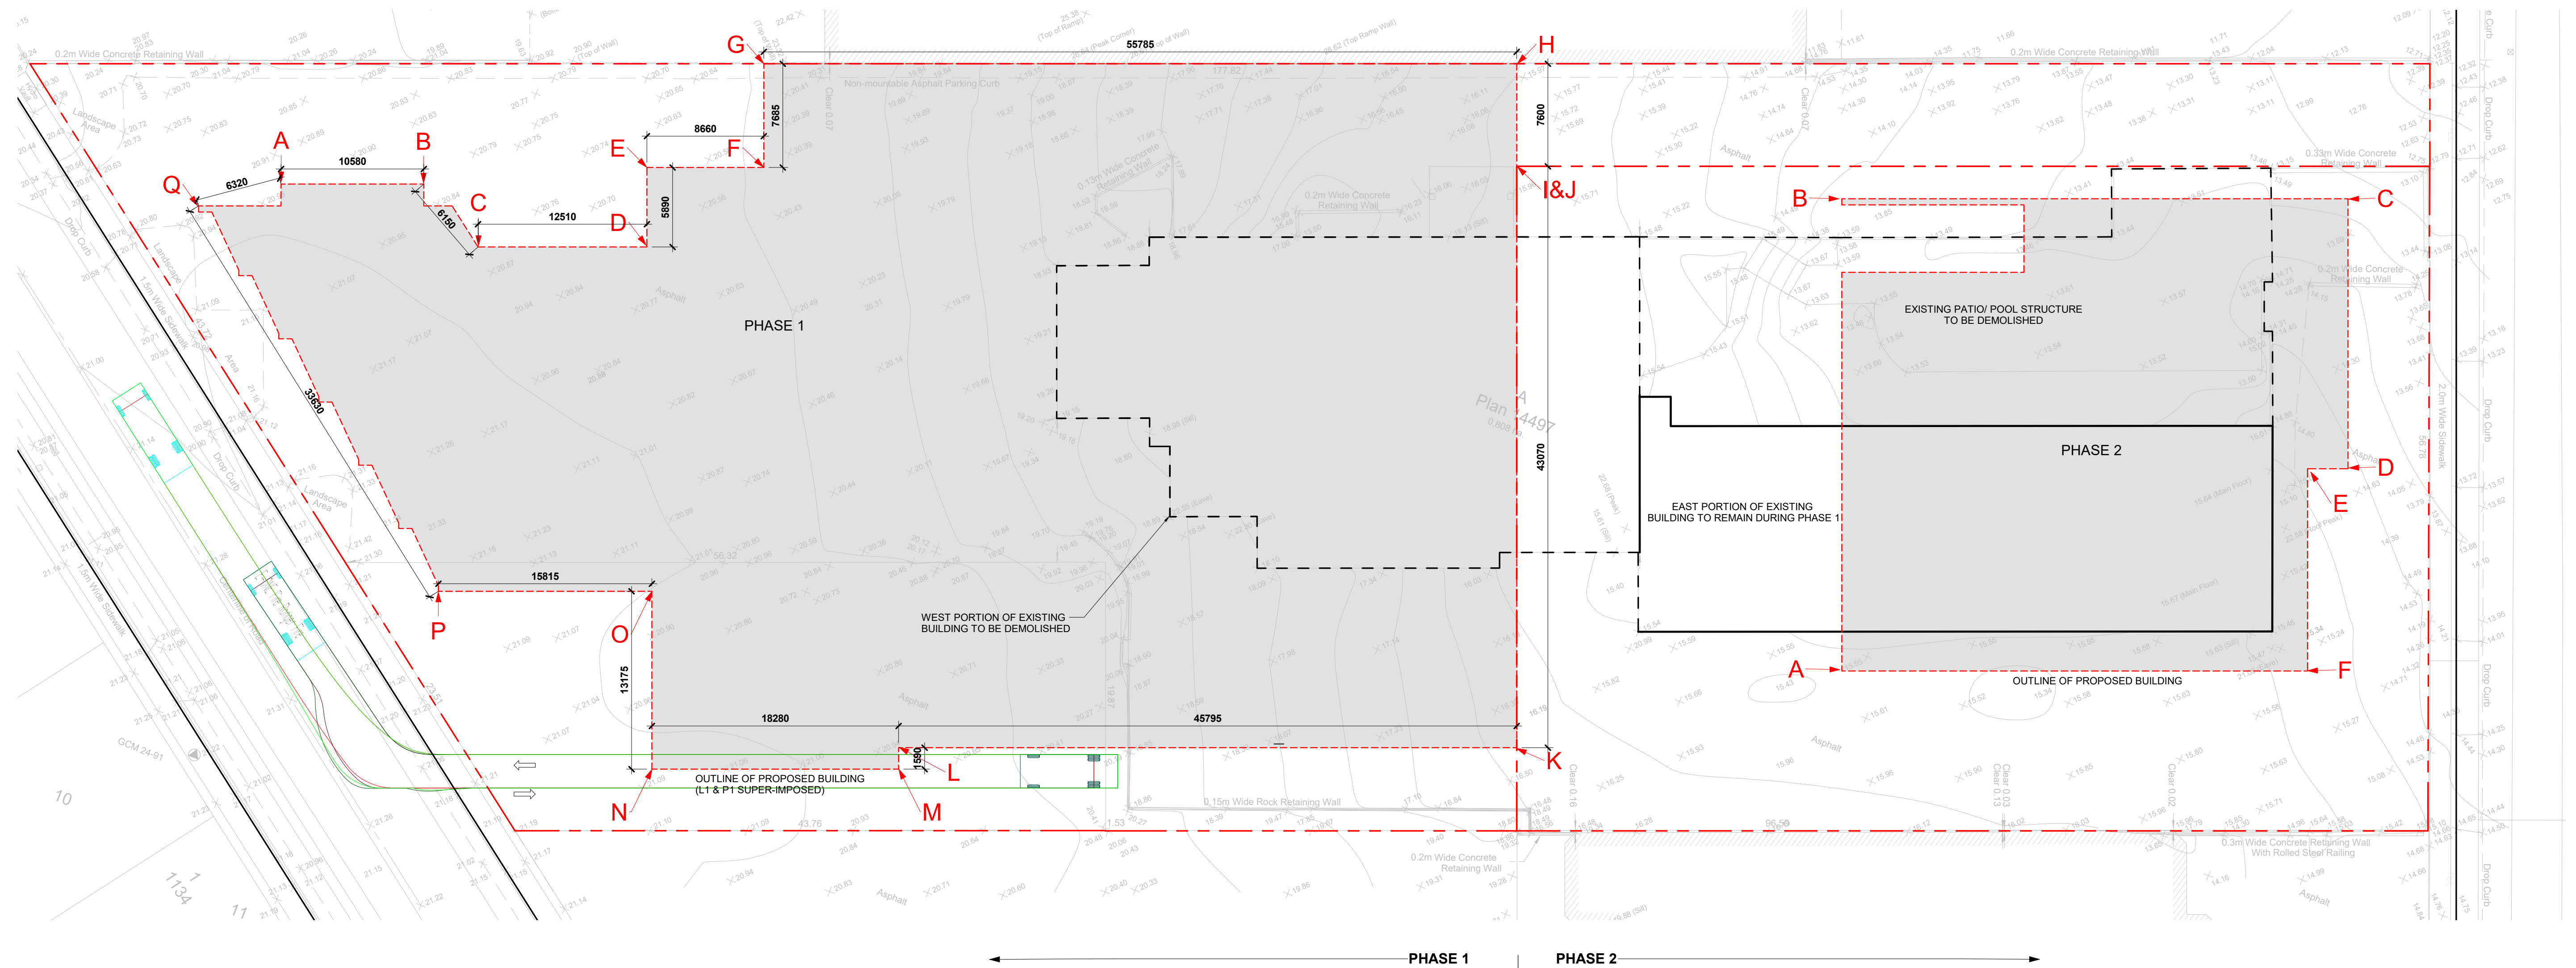

PHASE 1 - AVERAGE GRADE CALCULATION:
ALL DATUMS IN GEODETIC IN METERS

Grade Points(m. - Geodetic)		Grade Points	Average	Distance	Calculation
Existing	Proposed				
A	21.00	21.00	Points A & B	(21.00 + 20.78) /2 = 20.89	10.58 221.02
B	20.78	21.00	Points B & C	(20.78 + 20.85) /2 = 20.82	6.15 128.01
C	20.85	21.00	Points C & D	(20.85 + 20.65) /2 = 20.75	12.51 259.58
D	20.65	21.00	Points D & E	(20.65 + 20.36) /2 = 20.51	5.89 120.77
E	20.36	21.00	Points E & F	(20.36 + 20.44) /2 = 20.40	8.66 176.66
F	20.44	21.00	Points F & G	(20.44 + 20.45) /2 = 20.45	7.69 157.12
G	20.45	20.62	Points G & H	(20.45 + 16.01) /2 = 18.23	55.79 1016.96
H	16.01	16.50	Points H & I	(16.01 + 15.89) /2 = 15.95	7.60 121.22
I	15.89	16.50	Points I & J	(15.89 + 15.89) /2 = 15.89	0.00 0.00
J	15.89	16.00	Points J & K	(15.89 + 16.36) /2 = 16.13	43.07 694.50
K	16.36	21.00	Points K & L	(16.36 + 20.77) /2 = 18.57	45.80 850.18
L	20.77	21.00	Points L & M	(20.77 + 20.78) /2 = 20.78	1.59 33.03
M	20.78	21.00	Points M & N	(20.78 + 21.00) /2 = 20.89	18.28 381.87
N	21.00	21.00	Points N & O	(21.00 + 21.00) /2 = 21.00	13.18 276.68
O	21.00	21.00	Points O & P	(21.00 + 21.00) /2 = 21.00	15.82 332.12
P	21.00	21.00	Points P & Q	(21.00 + 20.87) /2 = 20.94	33.63 704.04
Q	20.87	21.00	Points Q & A	(20.87 + 21.00) /2 = 20.94	6.32 132.31
				292.54	5606.08

Average Grade:
(5606.08 / 292.535)
= 19.16 (m)

PROPOSED HEIGHT:
= ROOF HEIGHT - AVG GRADE
= 43.40m -19.16m GEO

= 24.24m BUILDING HEIGHT
= 43.40m GEO BUILDING HEIGHT


PHASE 2 - AVERAGE GRADE CALCULATION:
ALL DATUMS IN GEODETIC IN METERS

Grade Points (m. - Geodetic)		Grade points	Average (geod)	Distance (m)	Calculation
Existing	Proposed				
A	15.55	15.20	A & B	(15.20 + 14.30)/2 = 14.75	34.99 516.10
B	14.30	15.20	B & C	(14.30 + 13.30)/2 = 13.80	37.50 517.50
C	13.30	15.20	C & D	(13.30 + 14.70)/2 = 14.00	20.00 280.00
D	14.70	15.20	D & E	(14.70 + 15.05)/2 = 14.88	3.00 44.63
E	15.05	15.20	E & F	(15.05 + 15.20)/2 = 15.13	14.99 226.72
F	15.40	15.20	F & A	(15.40 + 15.20)/2 = 15.30	34.50 527.85
				144.98	2112.80

Average Grade
(2112.80/ 144.98) = 14.57m geodetic

PROPOSED HEIGHT:
= ROOF HEIGHT - AVG GRADE
= 25.67m - 14.57m GEO

= 28.50m BUILDING HEIGHT
= 43.05m GEO BUILDING HEIGHT

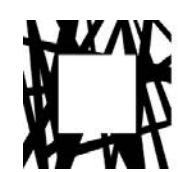

LOW HAMMOND ROWE ARCHITECTS



CROSTOWN MIXED USE DEVELOPMENT


584 BURNSIDE RD EAST & 3020 DOUGLAS ST, VICTORIA BC

ISSUED FOR REZONING & DEVELOPMENT PERMIT



SURVEY - AVERAGE GRADE

REV. April. 15| 2019

As indicated

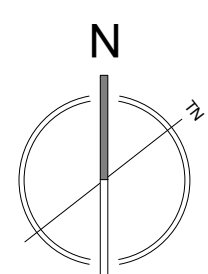


DP37

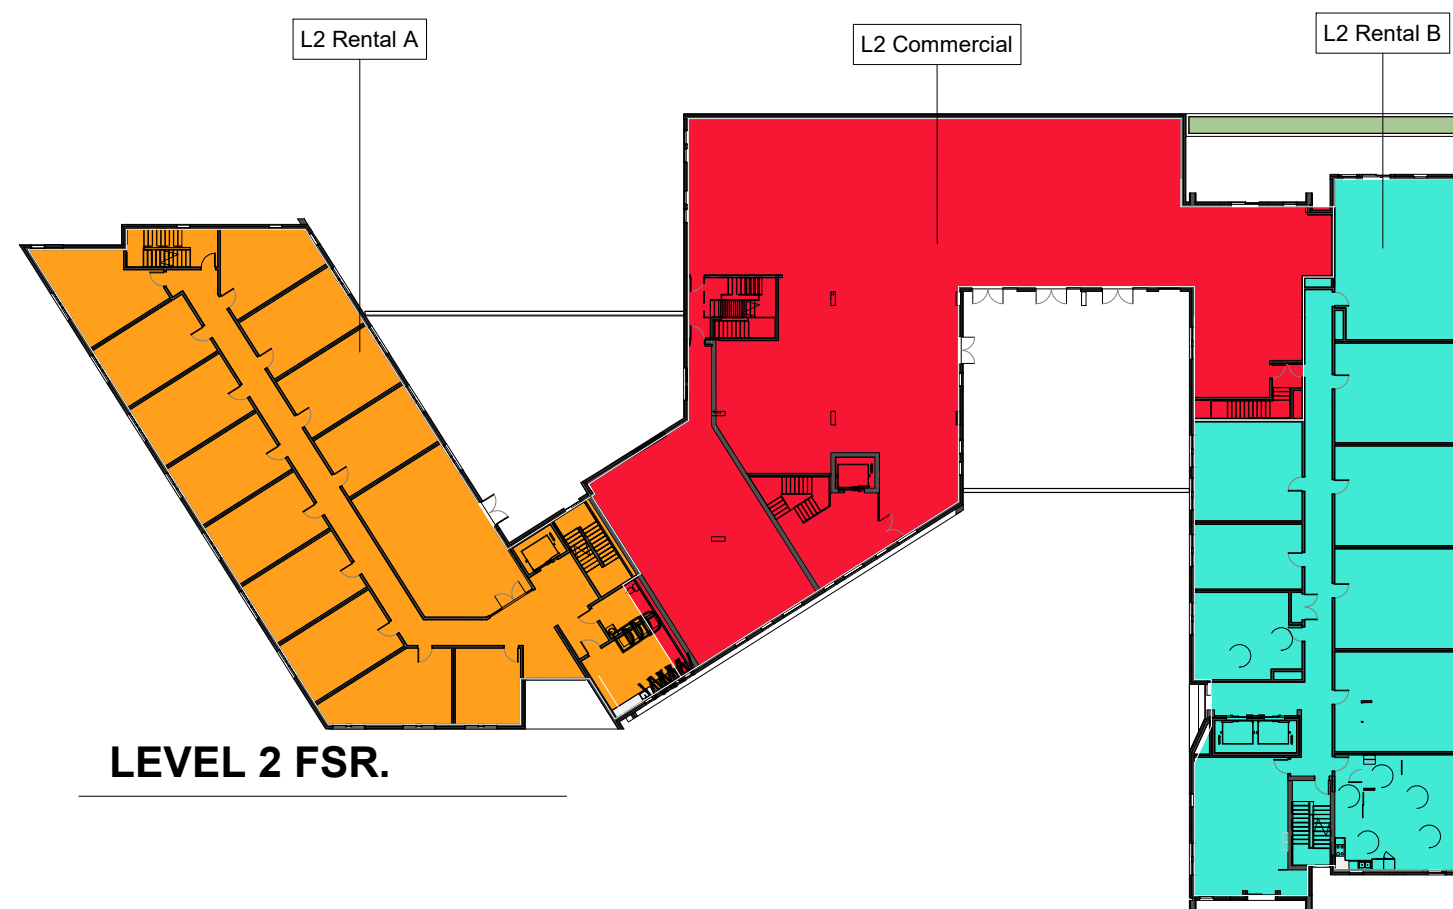
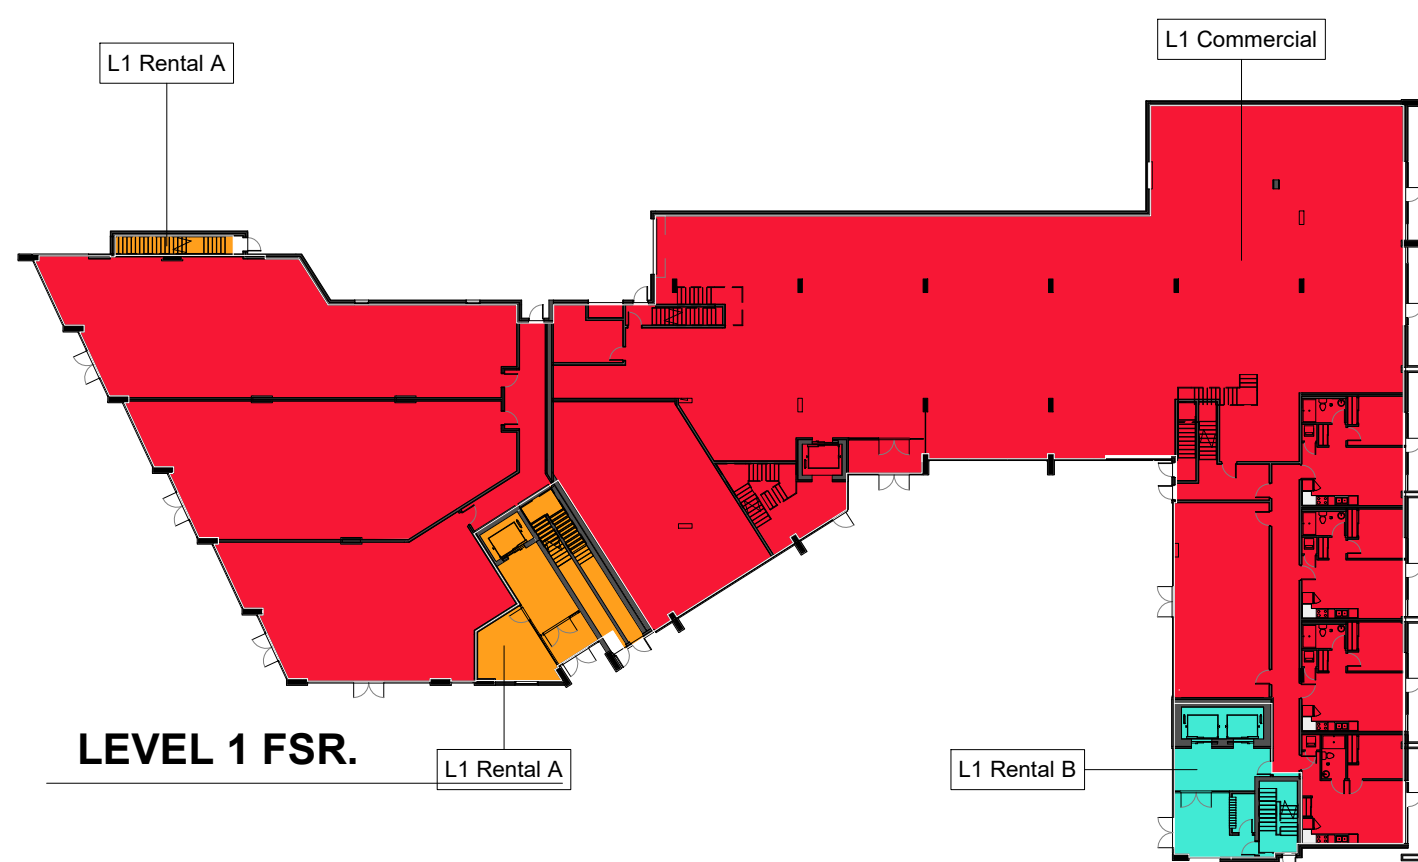


UNIT COUNTS BY TYPE			
OCCUPANCY	Unit Type	Count	Unit Type Percentage
Rental B	S (A)	5	5%
Rental B	S	49	49%
Rental B	3B	9	9%
Rental B	2B	4	4%
Rental B	1B (A)	25	25%
Rental B	1B	9	9%
SUB TOTAL NO.: 101		101	100%
Rental A	S (A)	4	8%
Rental A	S	48	92%
SUB TOTAL NO.: 52		52	100%

UNIT COUNTS BY LEVEL		
LEVEL	RENTAL B	RENTAL A
LEVEL 2	10	12
LEVEL 3	24	14
LEVEL 4	25	14
LEVEL 5	20	12
LEVEL 6	19	
	98	52

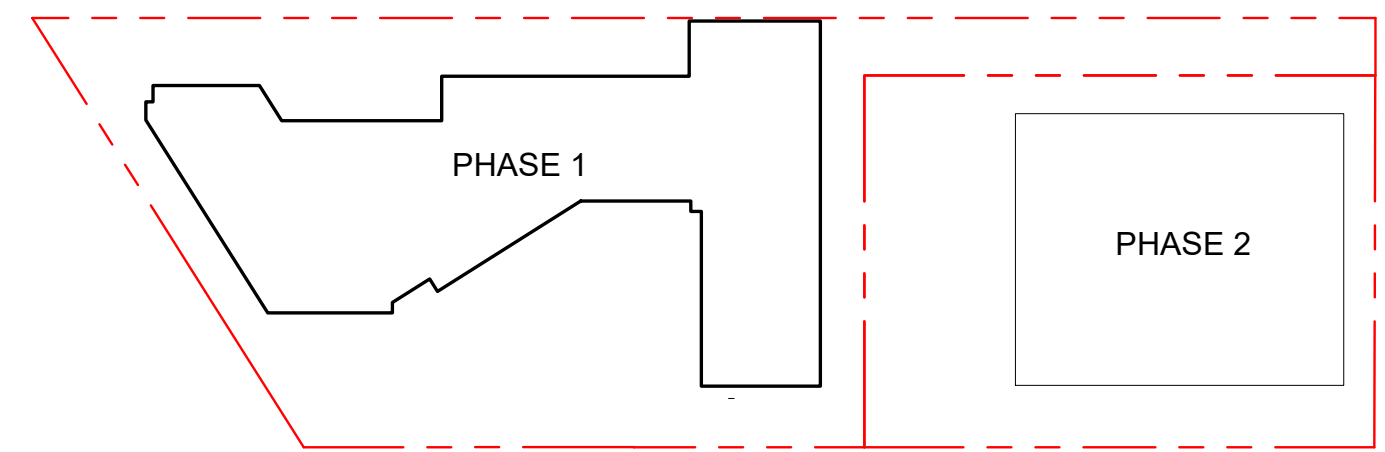


AREA SCHEDULE - PROPERTY		
Name	Area	
PHASE 1 - 3020 Douglas Street	5752.59 m²	
PHASE 2 - 3020 Douglas Street	3327.04 m²	

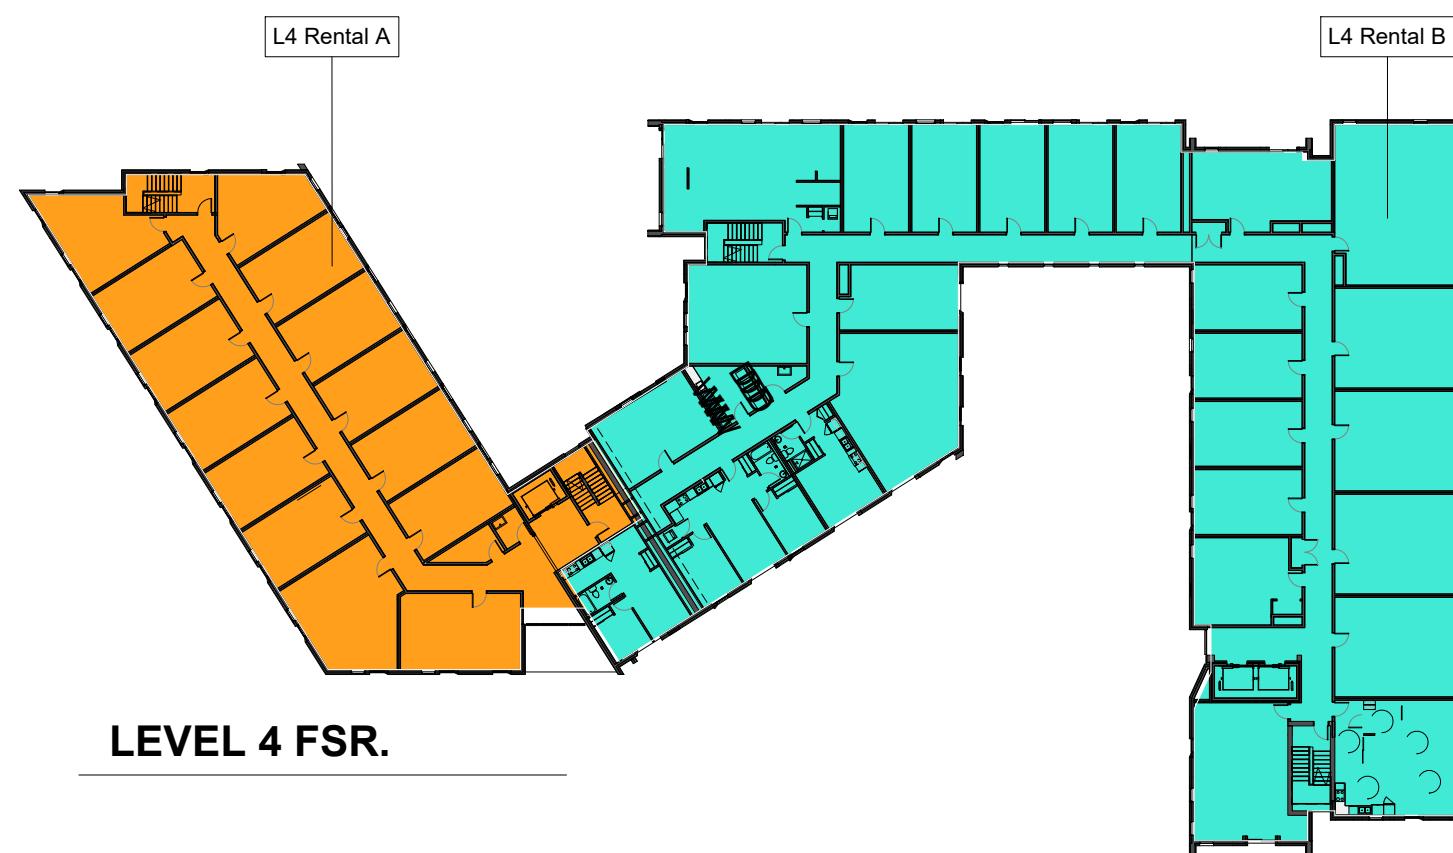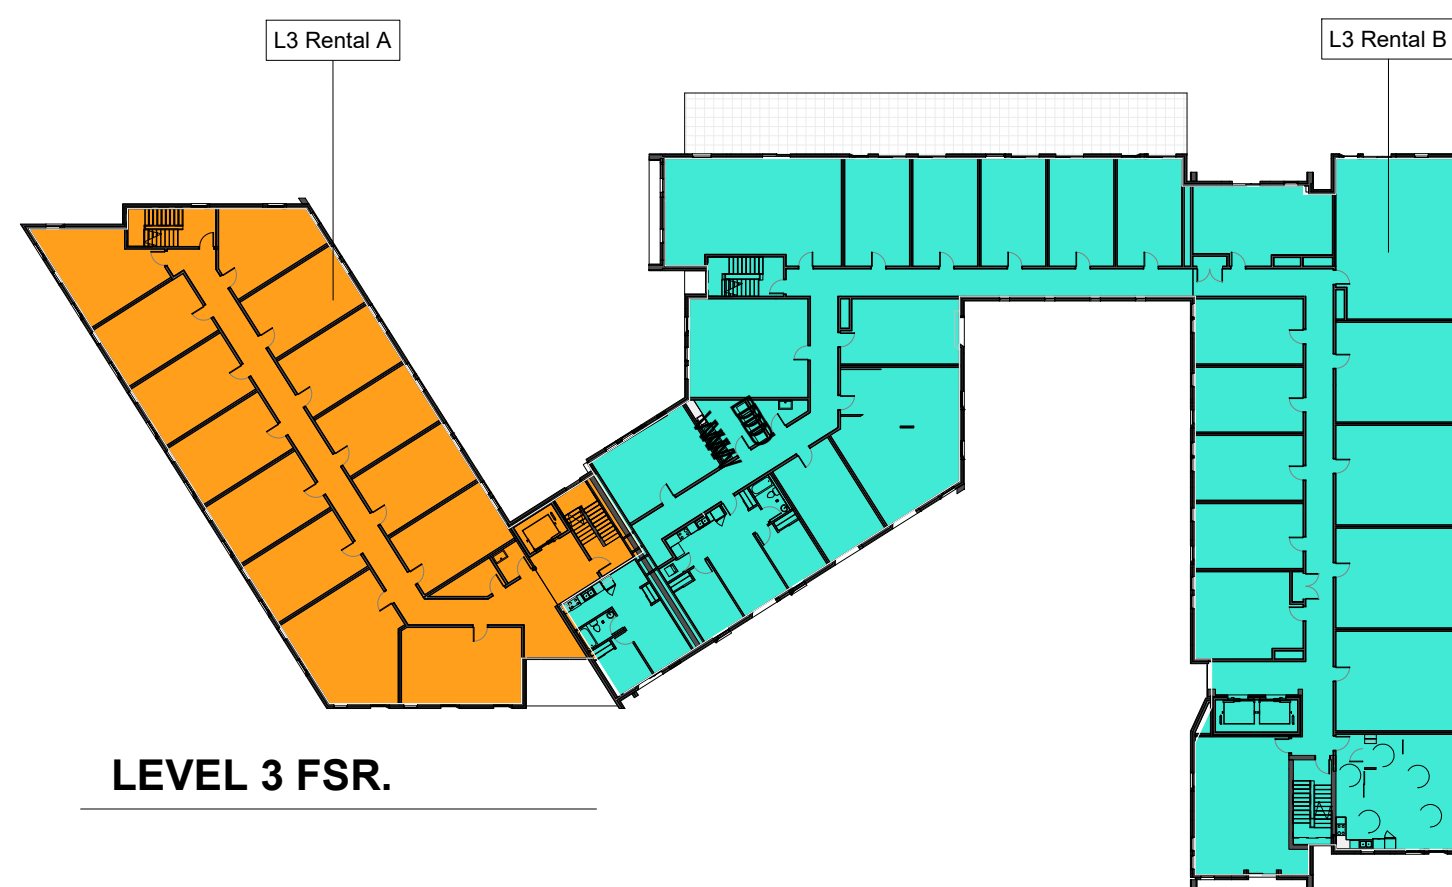

NET AREA SCHEDULE					
Level	Name	Area (sqm)	AREA (sqft)	FSR	
LEVEL 1	L1 Commercial	2065.7	22235	0.36	
LEVEL 1	L1 Rental A	101.2	1089	0.02	
LEVEL 1	L1 Rental B	75.8	816	0.01	
TOTAL AREA		2242.6	24140	0.39	
LEVEL 2	L2 Commercial	894.4	9627	0.16	
LEVEL 2	L2 Rental A	679.6	7315	0.12	
LEVEL 2	L2 Rental B	663.4	7141	0.12	
TOTAL AREA		2237.4	24083	0.39	
LEVEL 3	L3 Rental A	644.5	6937	0.11	
LEVEL 3	L3 Rental B	1500.1	16147	0.26	
TOTA AREA		2144.6	23084	0.37	
LEVEL 4	L4 Rental A	639.6	6884	0.11	
LEVEL 4	L4 Rental B	1500	16146	0.26	
TOTAL AREA		2139.6	23031	0.37	



LEVEL 5	L5 Rental A	543.1	5846	0.09
LEVEL 5	L5 Rental B	1239	13336	0.22
TOTAL AREA		1782.1	19182	0.31

LEVEL 6	L6 Rental B	1085.7	11686	0.19
TOTAL AREA		1085.7	11686	0.19

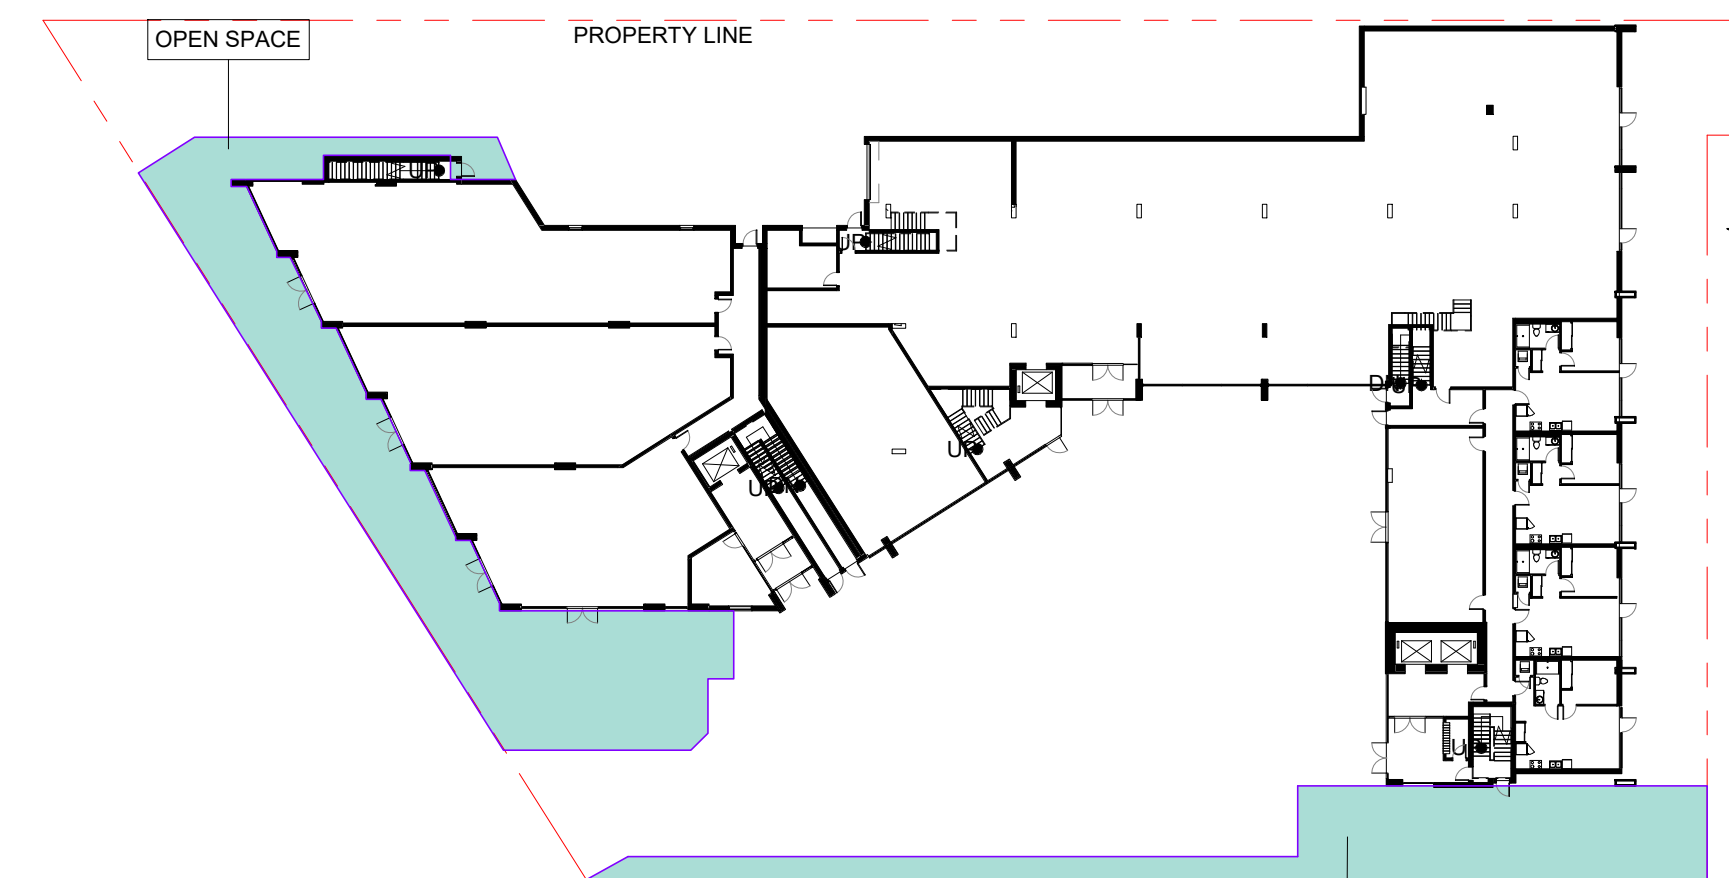

OPEN SPACE AREA PLAN


OPEN SPACE AREA : 619.41M²
 PHASE 1 SITE AREA: 5752.59M²
 OPEN SPACE RATIO: 619.4/5752.59=10.77%

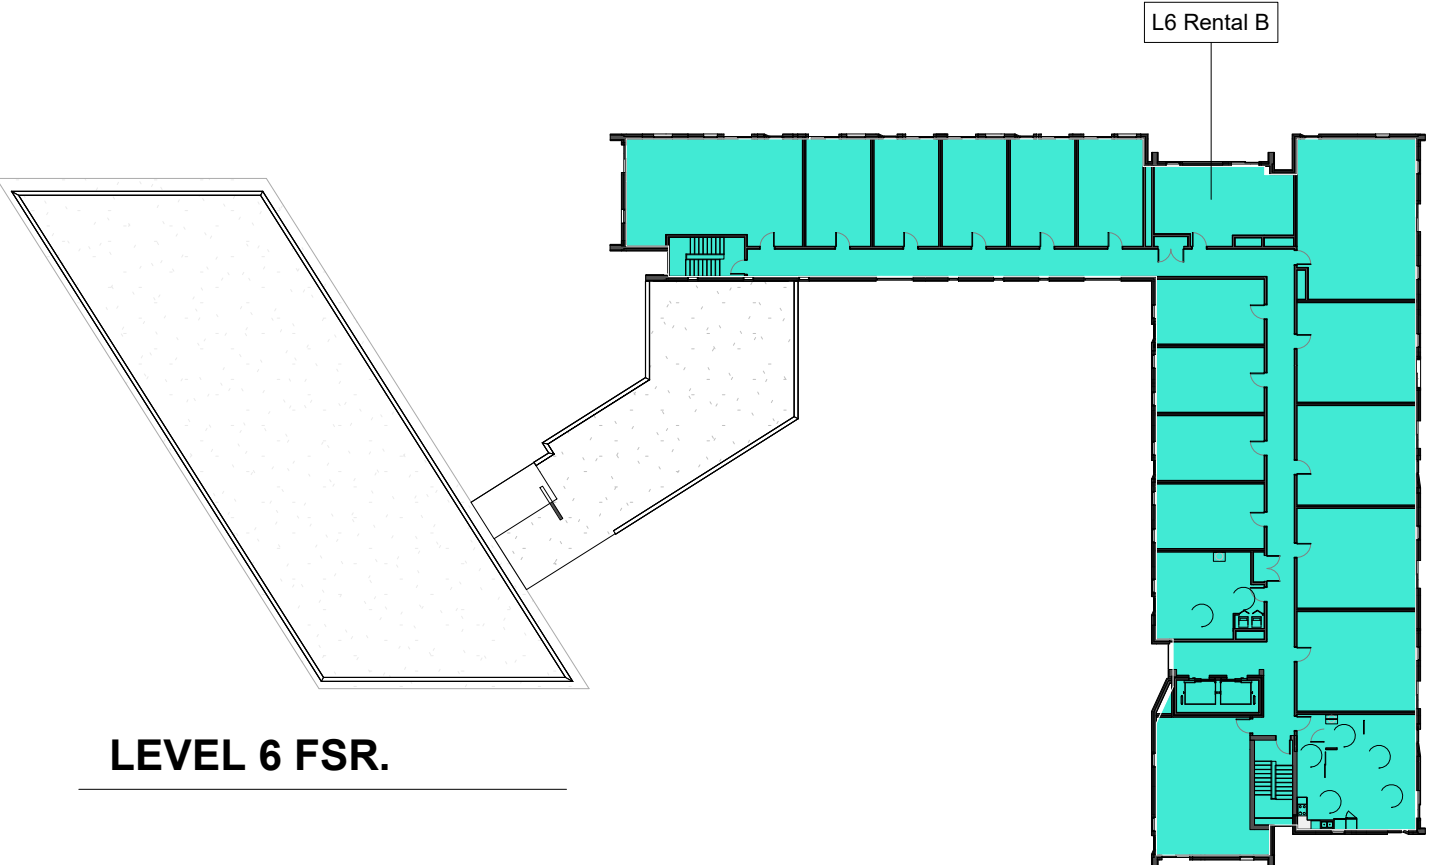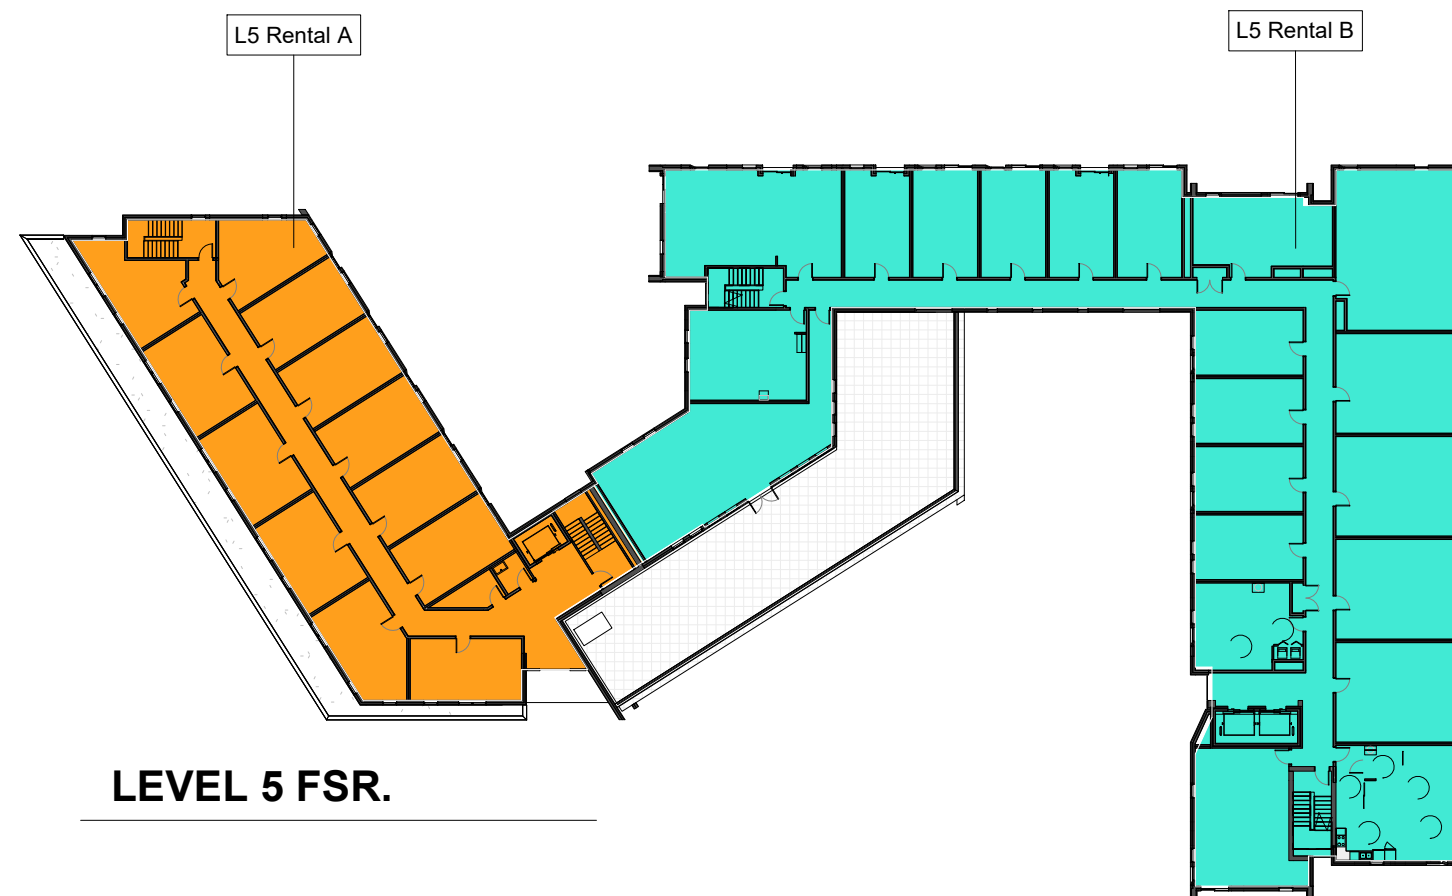

RESIDENTIAL TOTAL FSR			
Level	Area (sqm)	AREA (sqft)	FSR
LEVEL 1	177	1905	0.02
LEVEL 2	1343	14456	0.23
LEVEL 3	2144.6	23084	0.37
LEVEL 4	2139.6	23031	0.37
LEVEL 5	1782.1	19182	0.31
LEVEL 6	1085.7	11686	0.19
TOTAL AREA	8671.9	93344	1.50


COMMERCIAL TOTAL FSR			
Level	Area (sqm)	AREA (sqft)	FSR
LEVEL 1	2065.7	22235	0.36
LEVEL 2	894.4	9627	0.16
TOTA AREA	2960.1	31862	0.51

TOTAL FSR			
Level	Area (sqm)	AREA (sqft)	FSR
LEVEL 1	2242.6	24140	0.39
LEVEL 2	2237.4	24083	0.39
LEVEL 3	2144.6	23084	0.37
LEVEL 4	2139.6	23031	0.37
LEVEL 5	1782.1	19182	0.31
LEVEL 6	1085.7	11686	0.19
TOTAL AREA	11632	125206	2.02

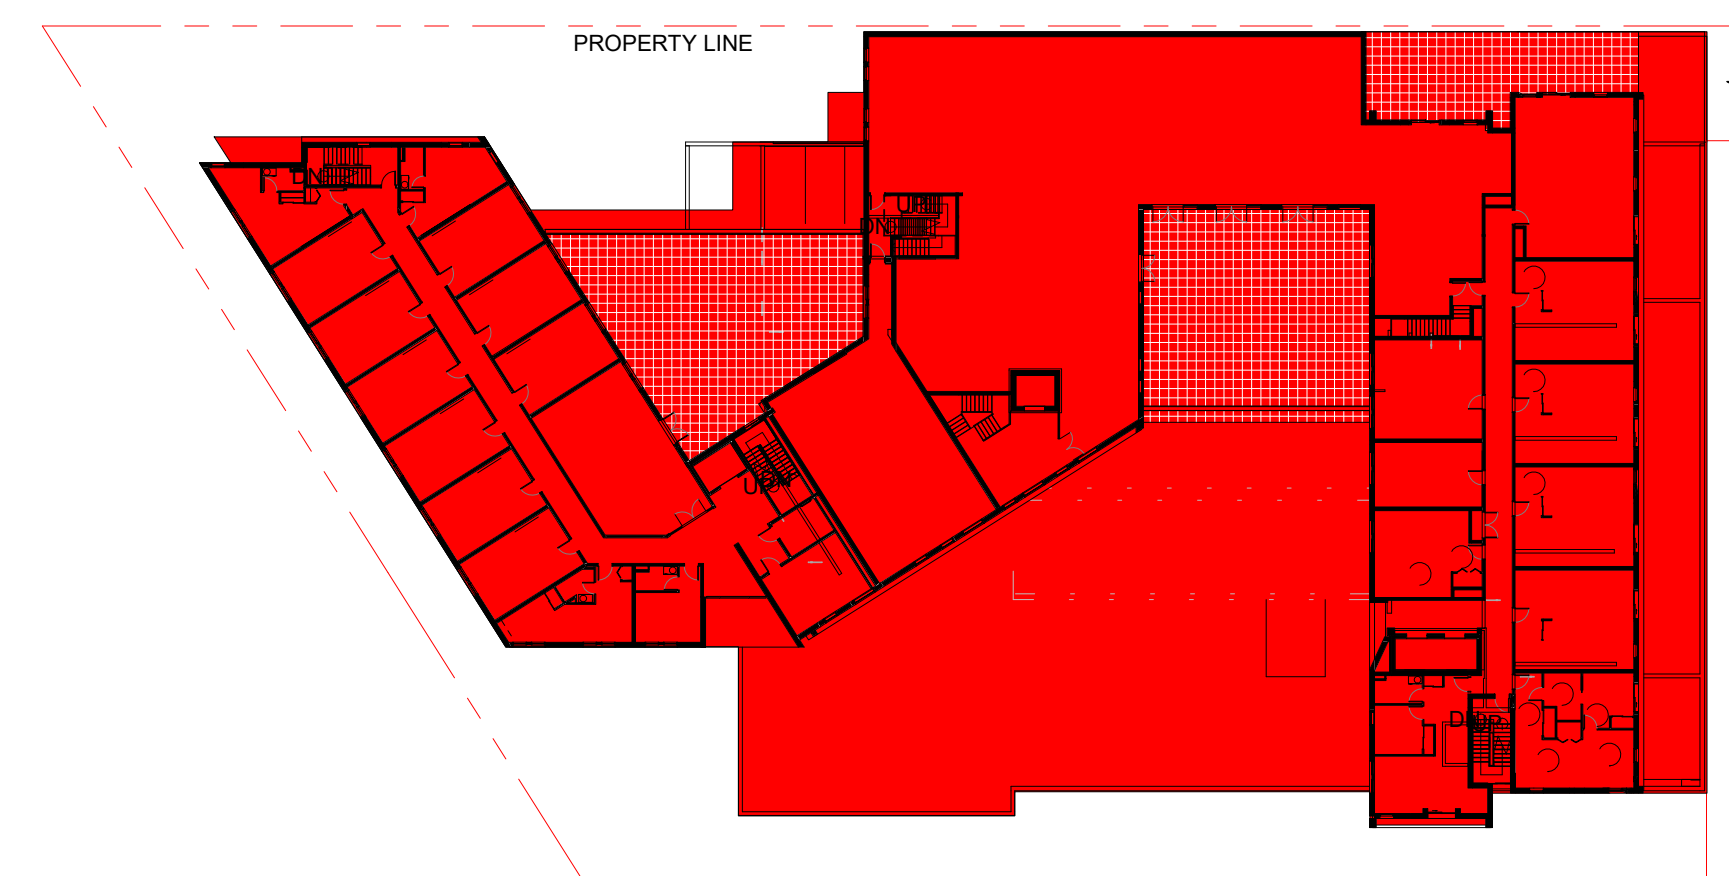

SITE COVERAGE

SITE COVERAGE AREA : 4025.05M²
 SITE AREA: 5752.59M²
 SITE COVERAGE RATIO: 4025.05/5752.59=69.97%

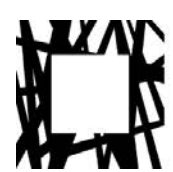

LOW HAMMOND ROWE ARCHITECTS




CROSTOWN MIXED USE DEVELOPMENT

584 BURNSIDE RD EAST & 3020 DOUGLAS ST, VICTORIA BC


ISSUED FOR REZONING & DEVELOPMENT PERMIT

FSR AREA SUMMARY




REV. April. 15| 2019
 As indicated

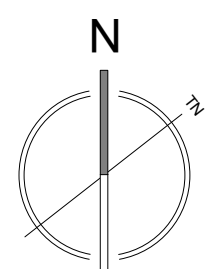






DP38

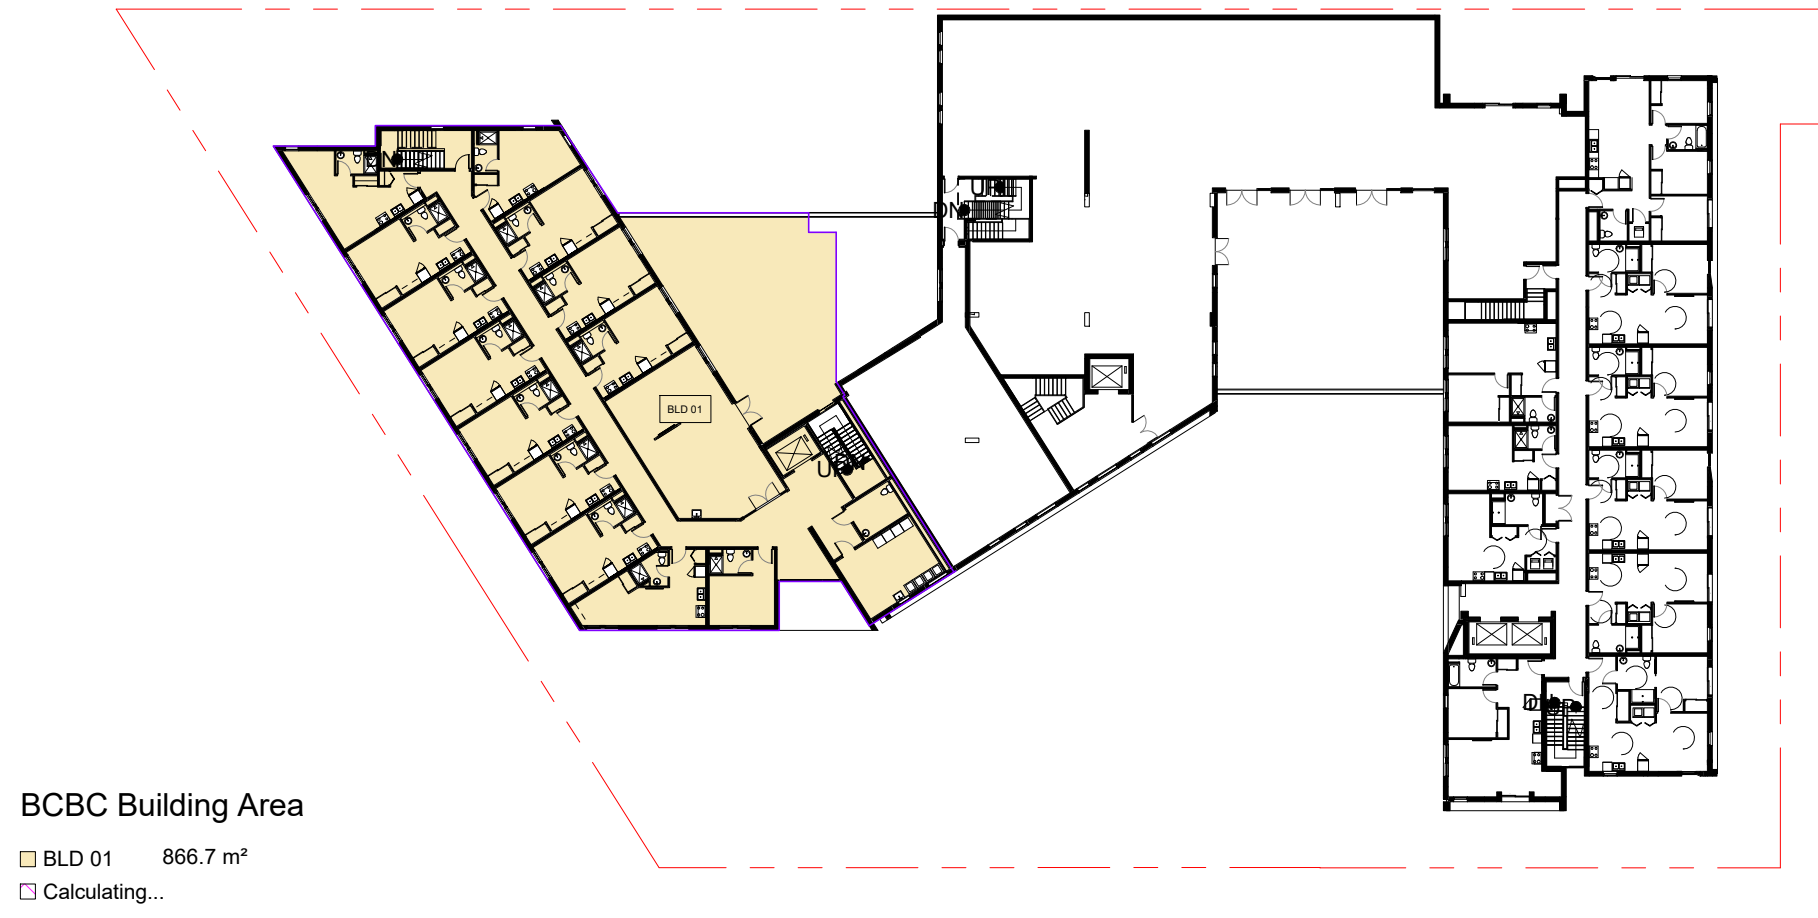

BCBC BUILDING AREA PLAN_BLD01

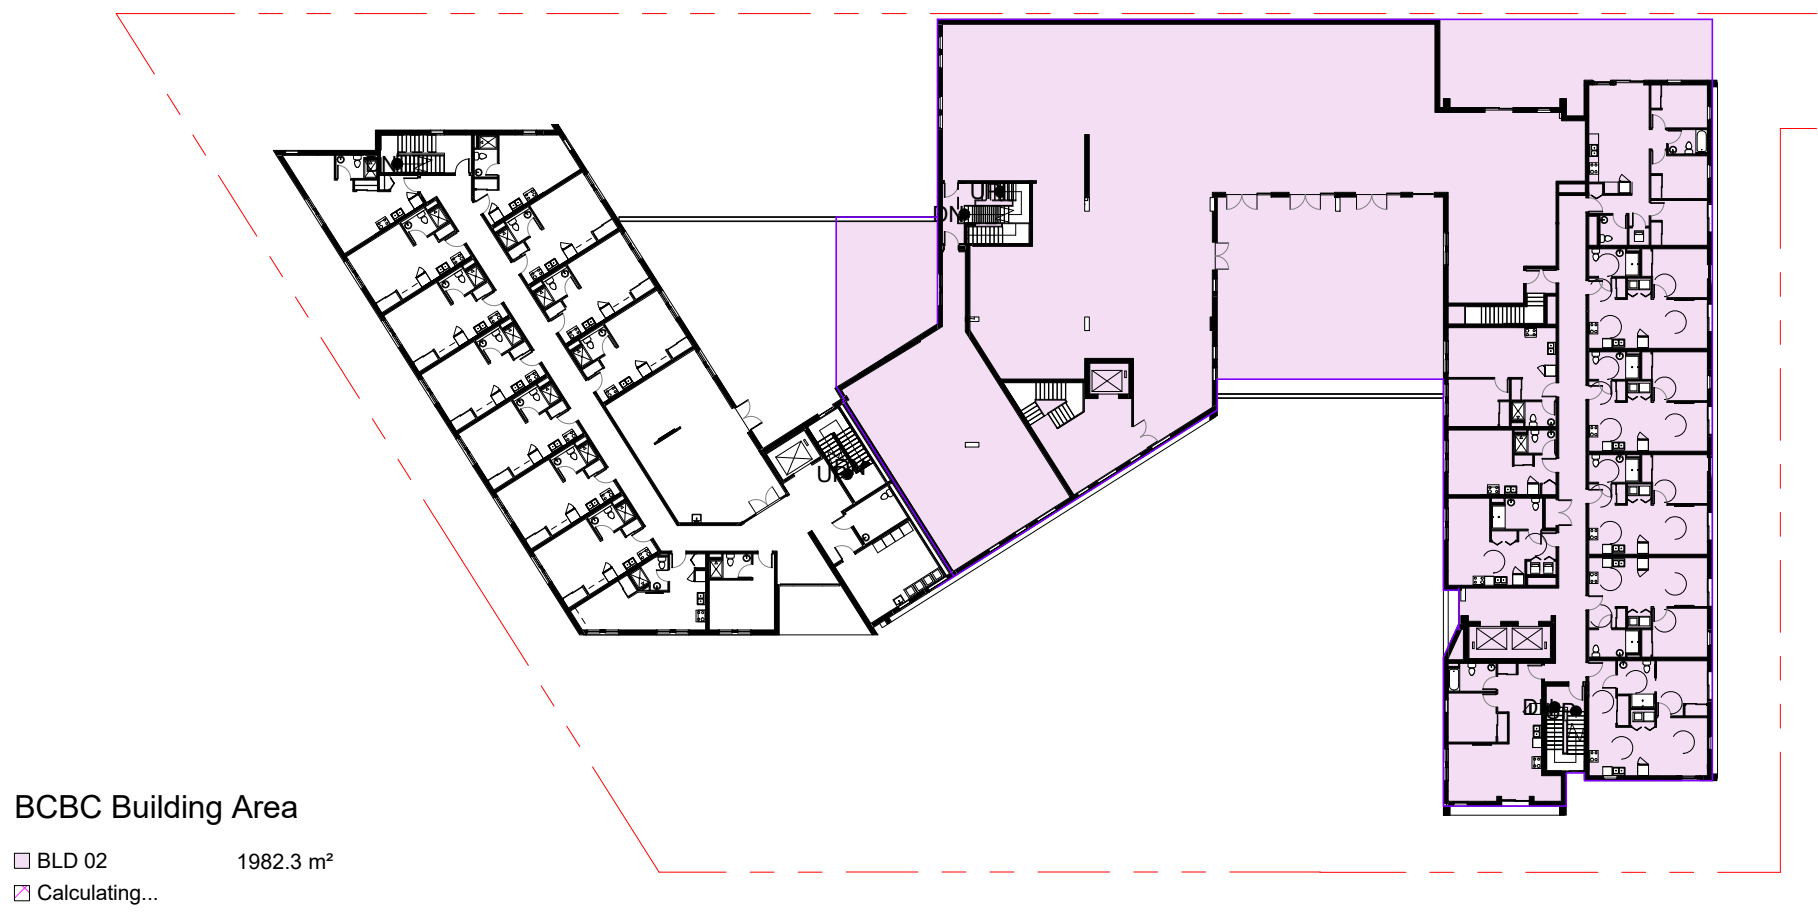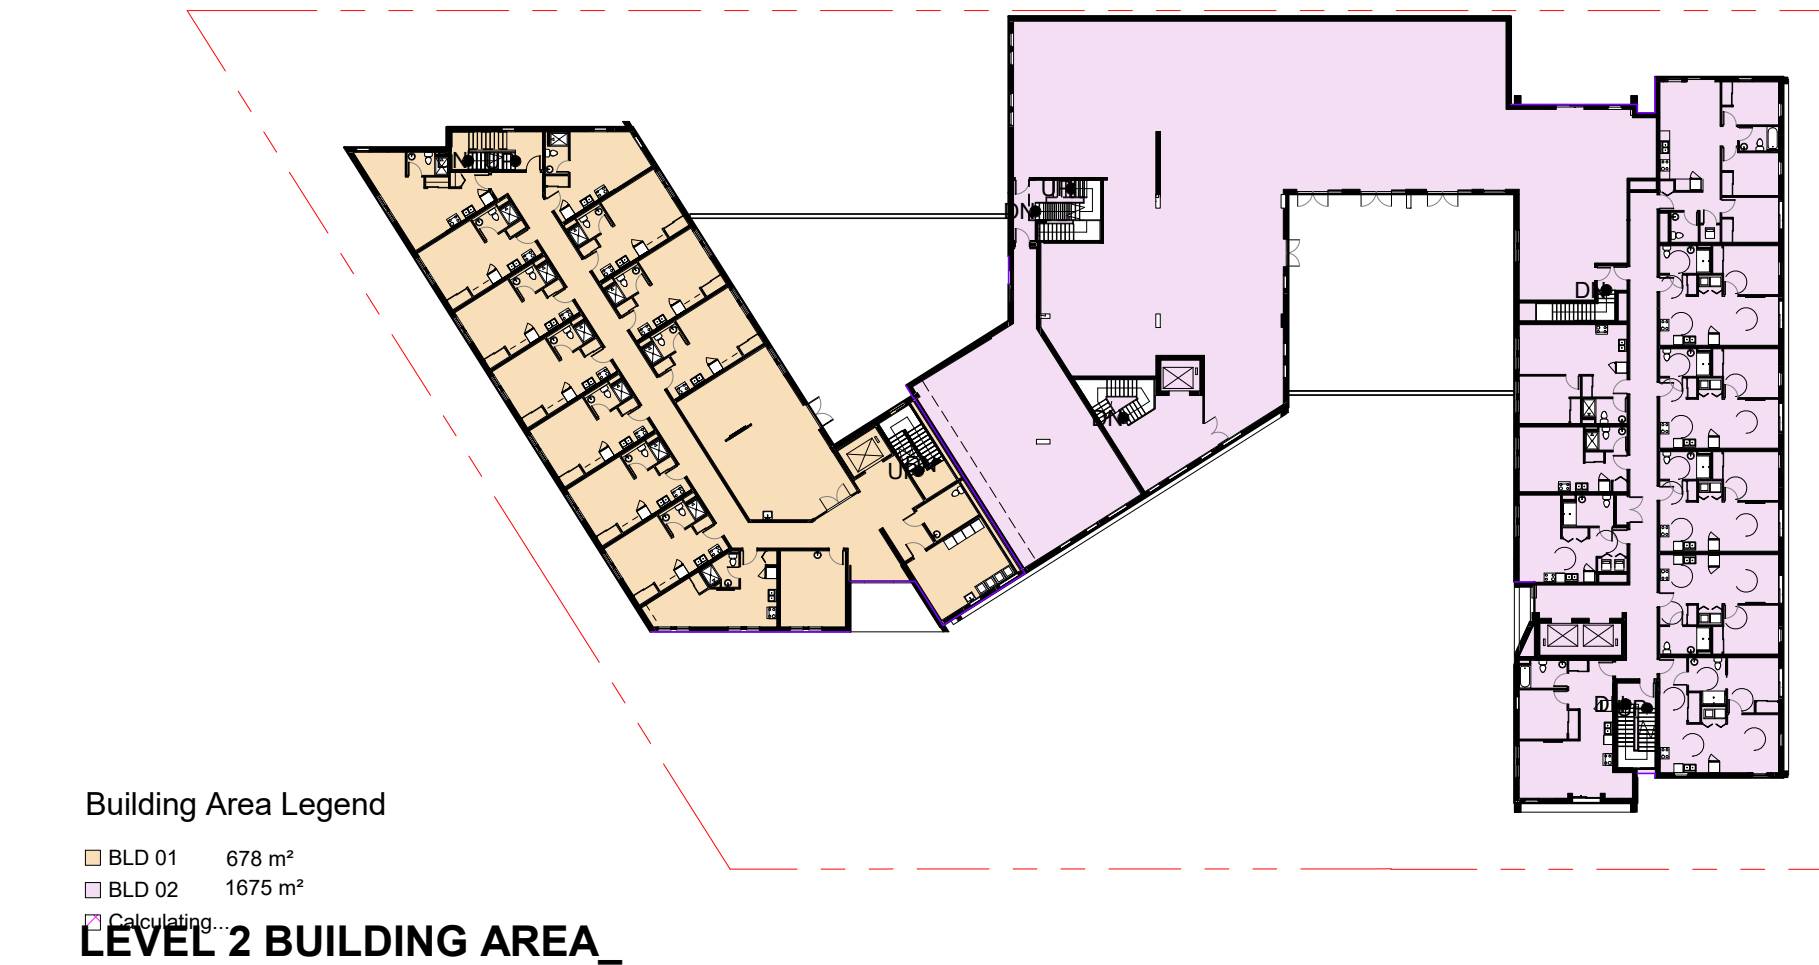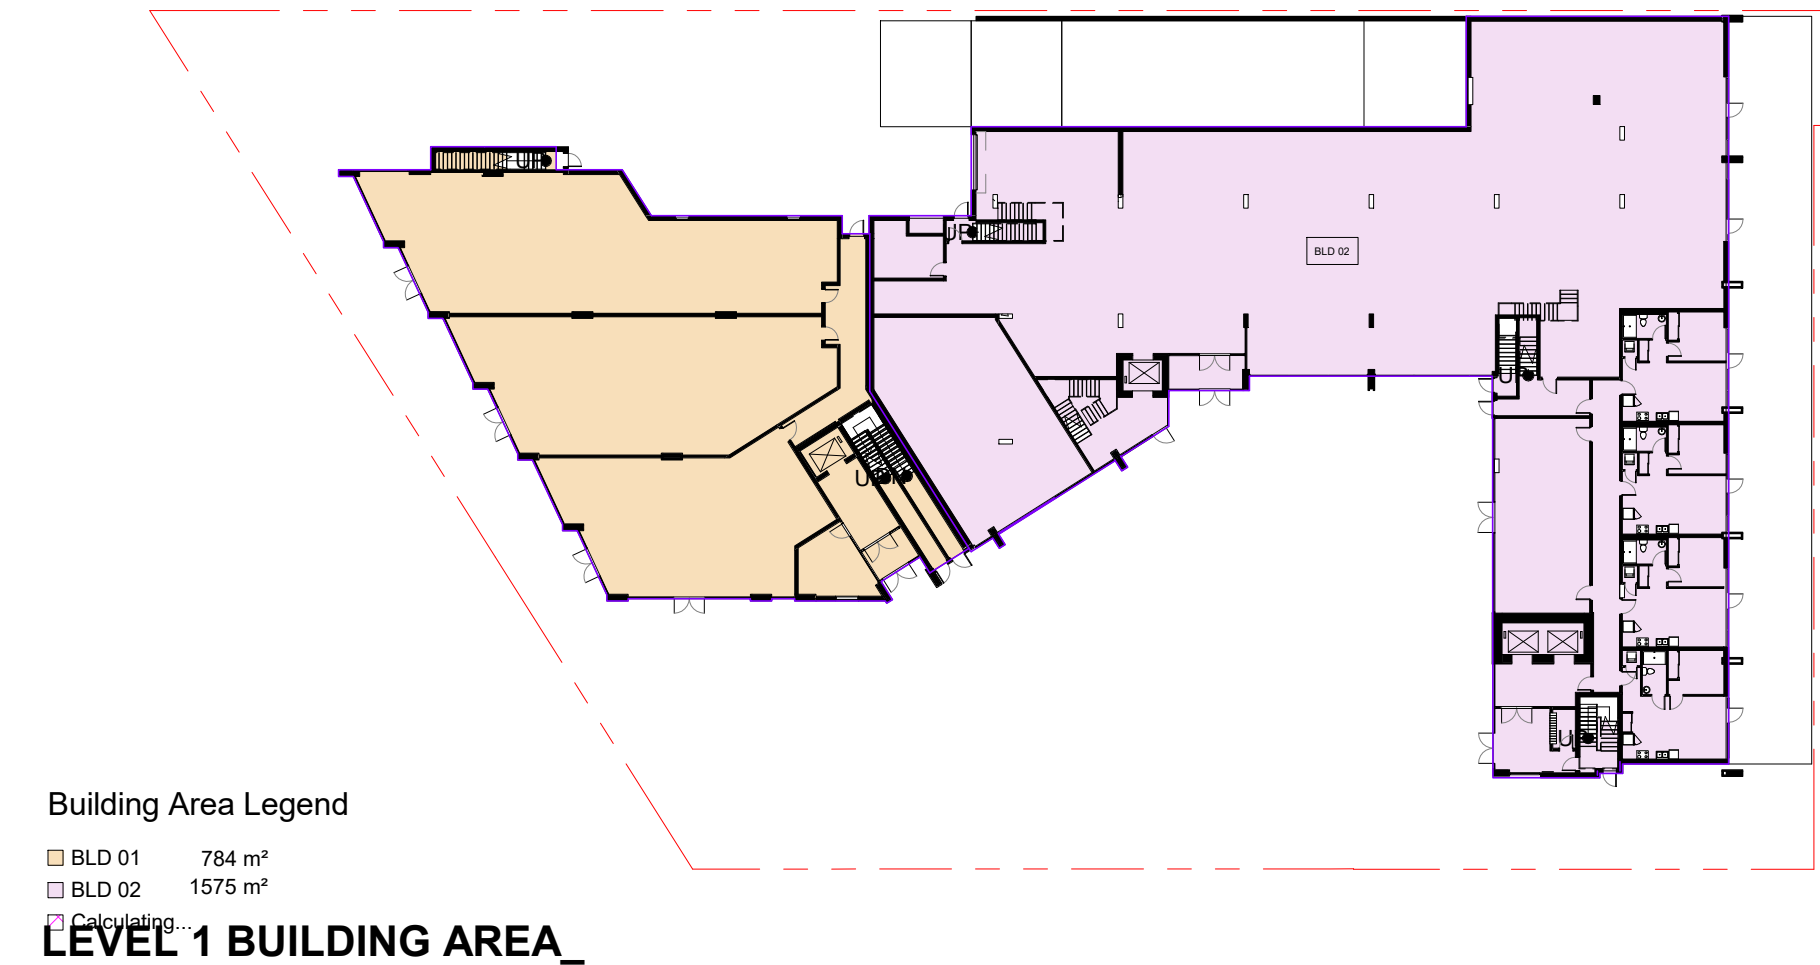

BCBC BUILDING AREA_BLD02

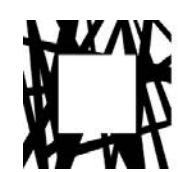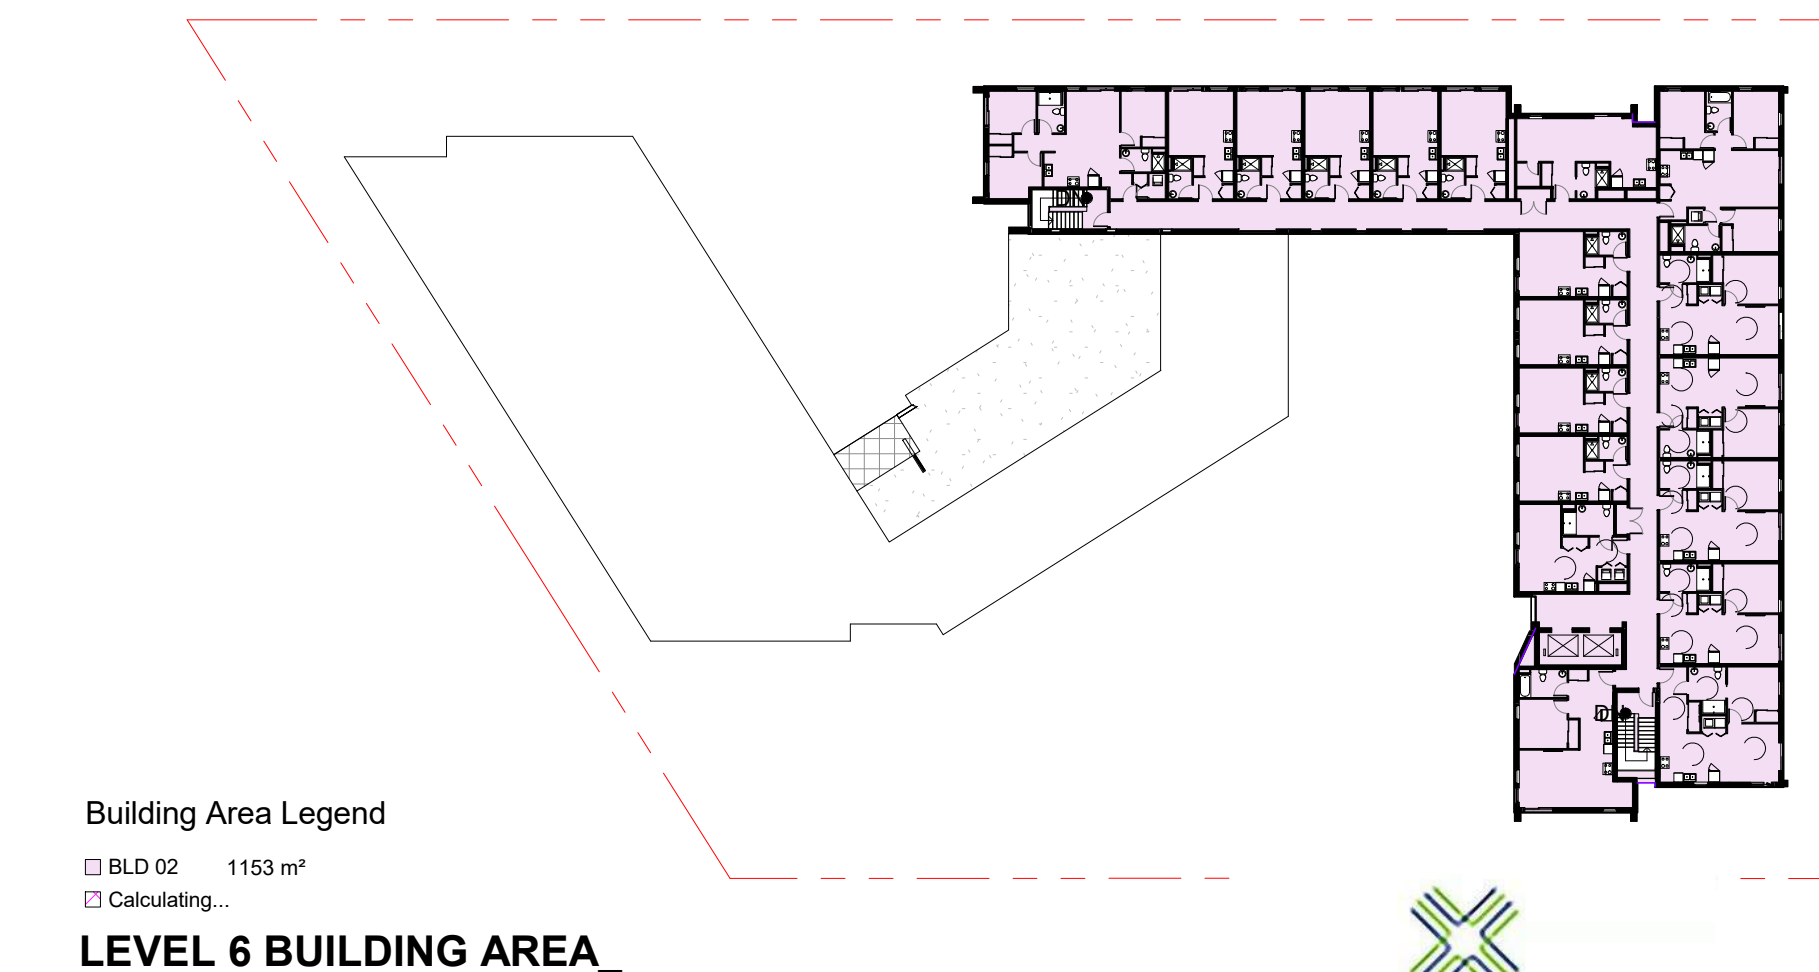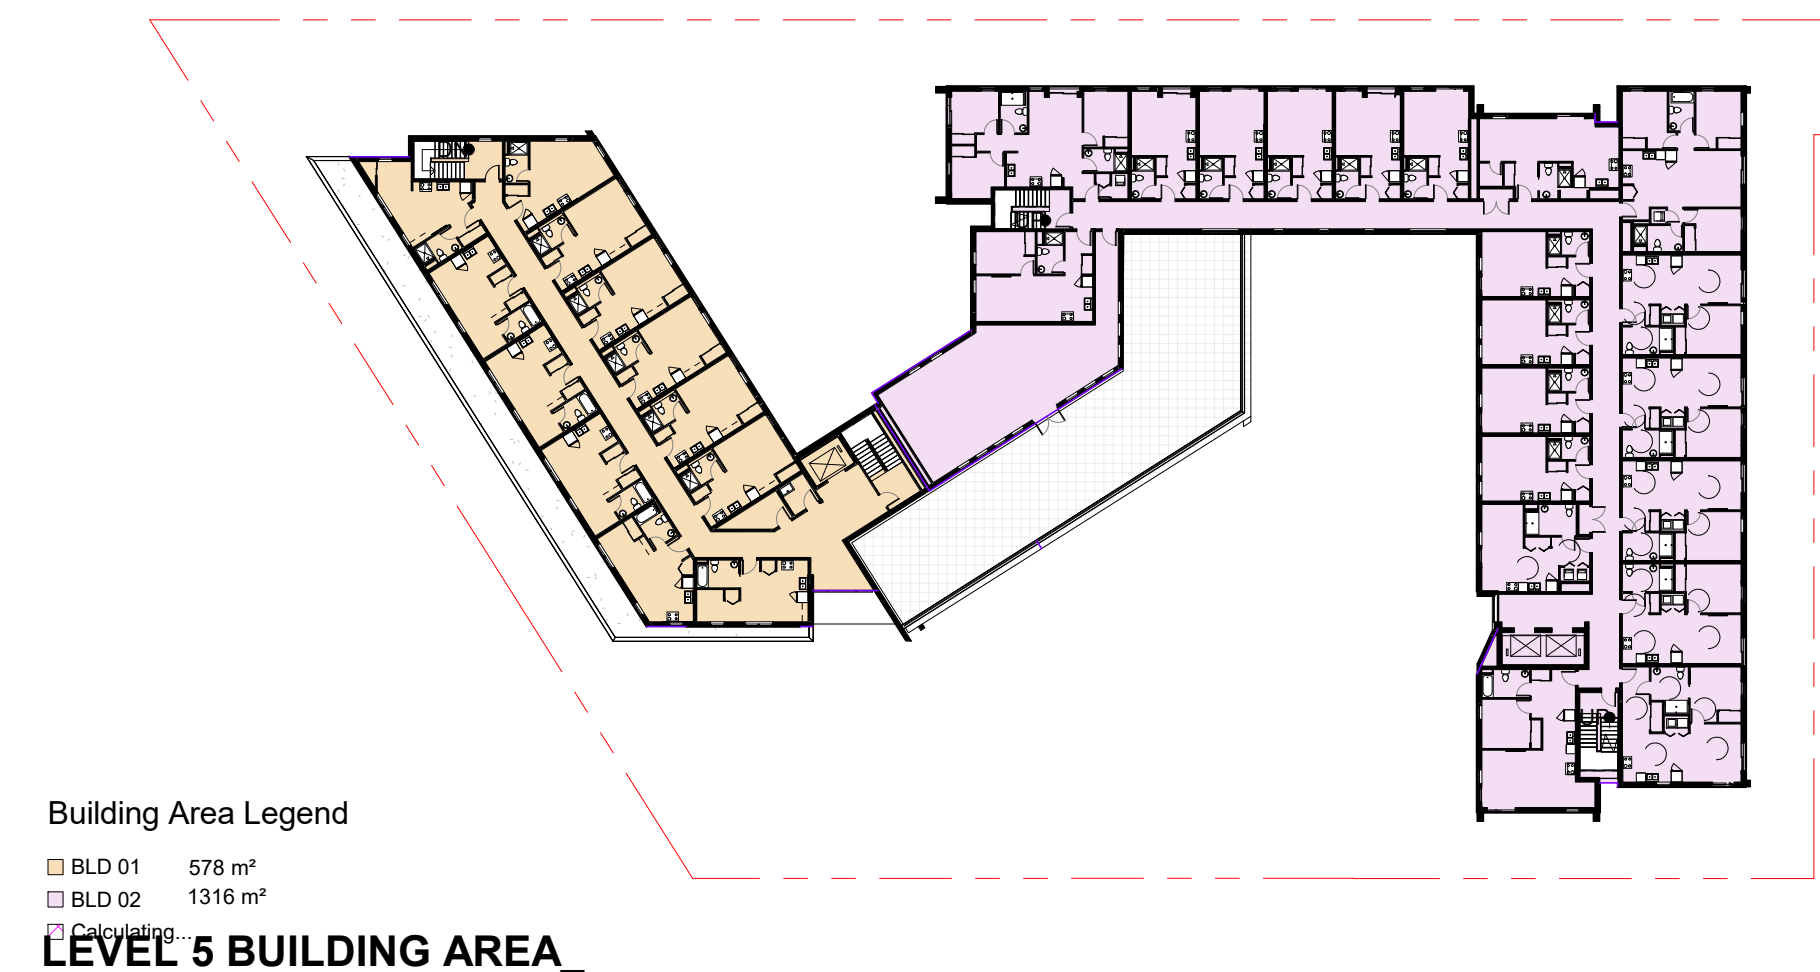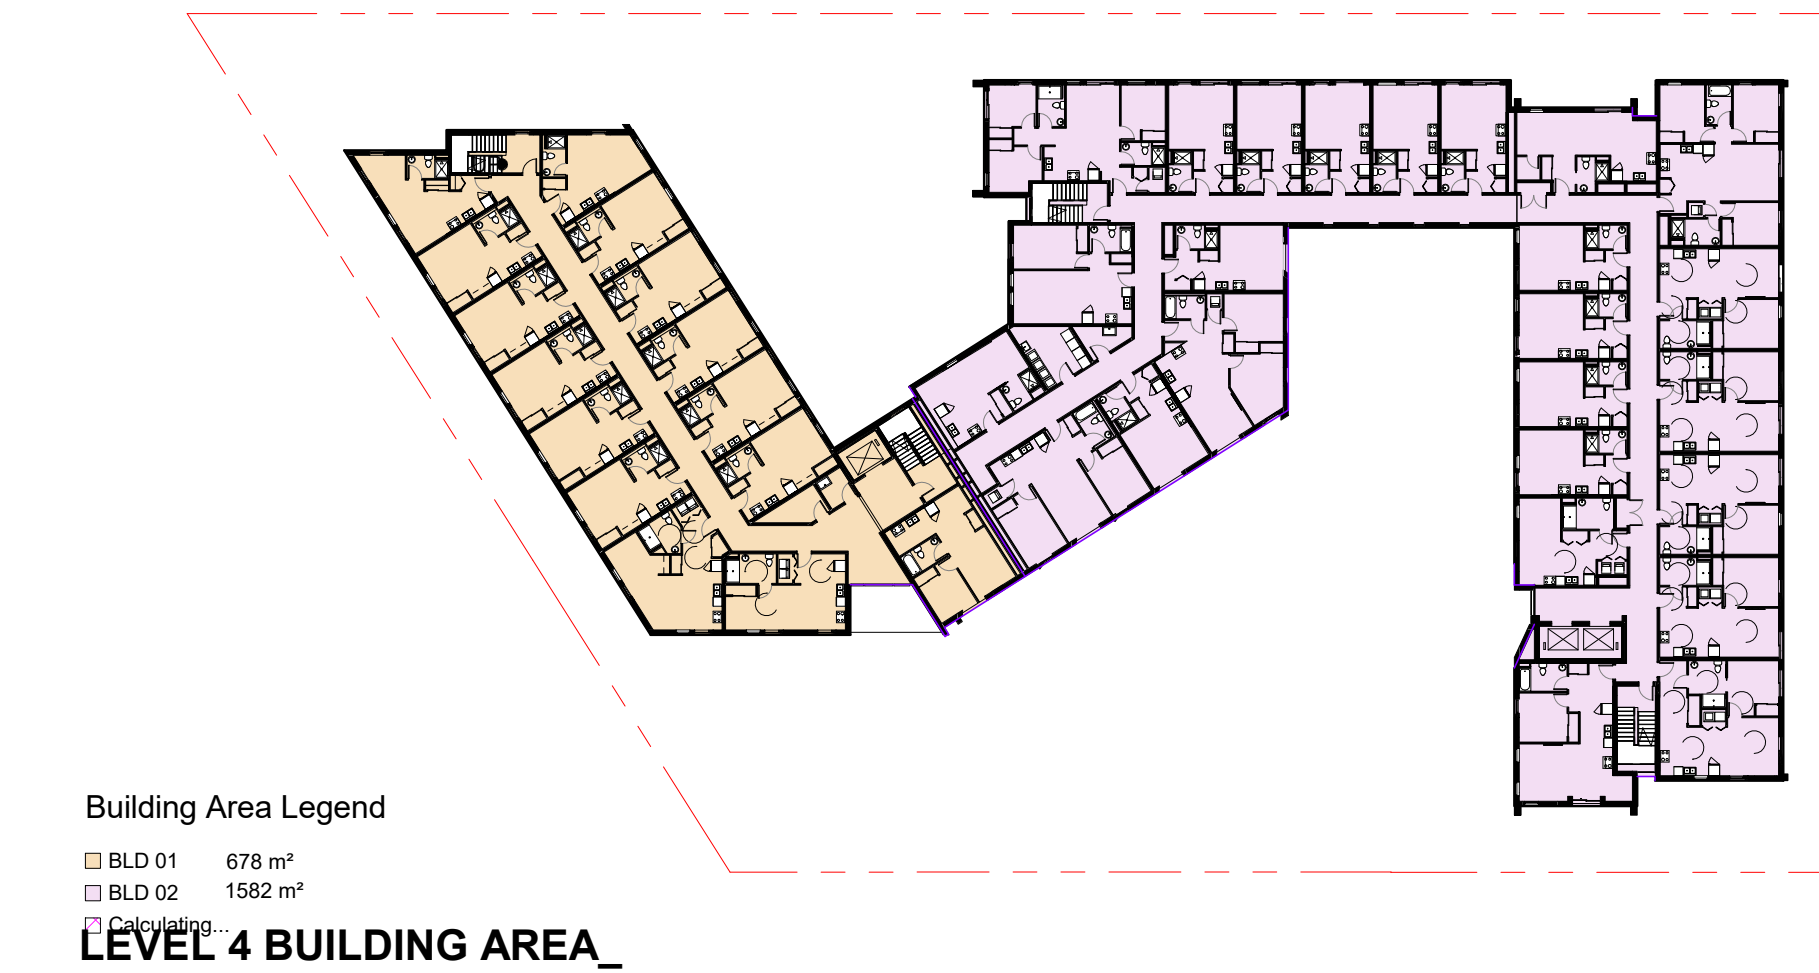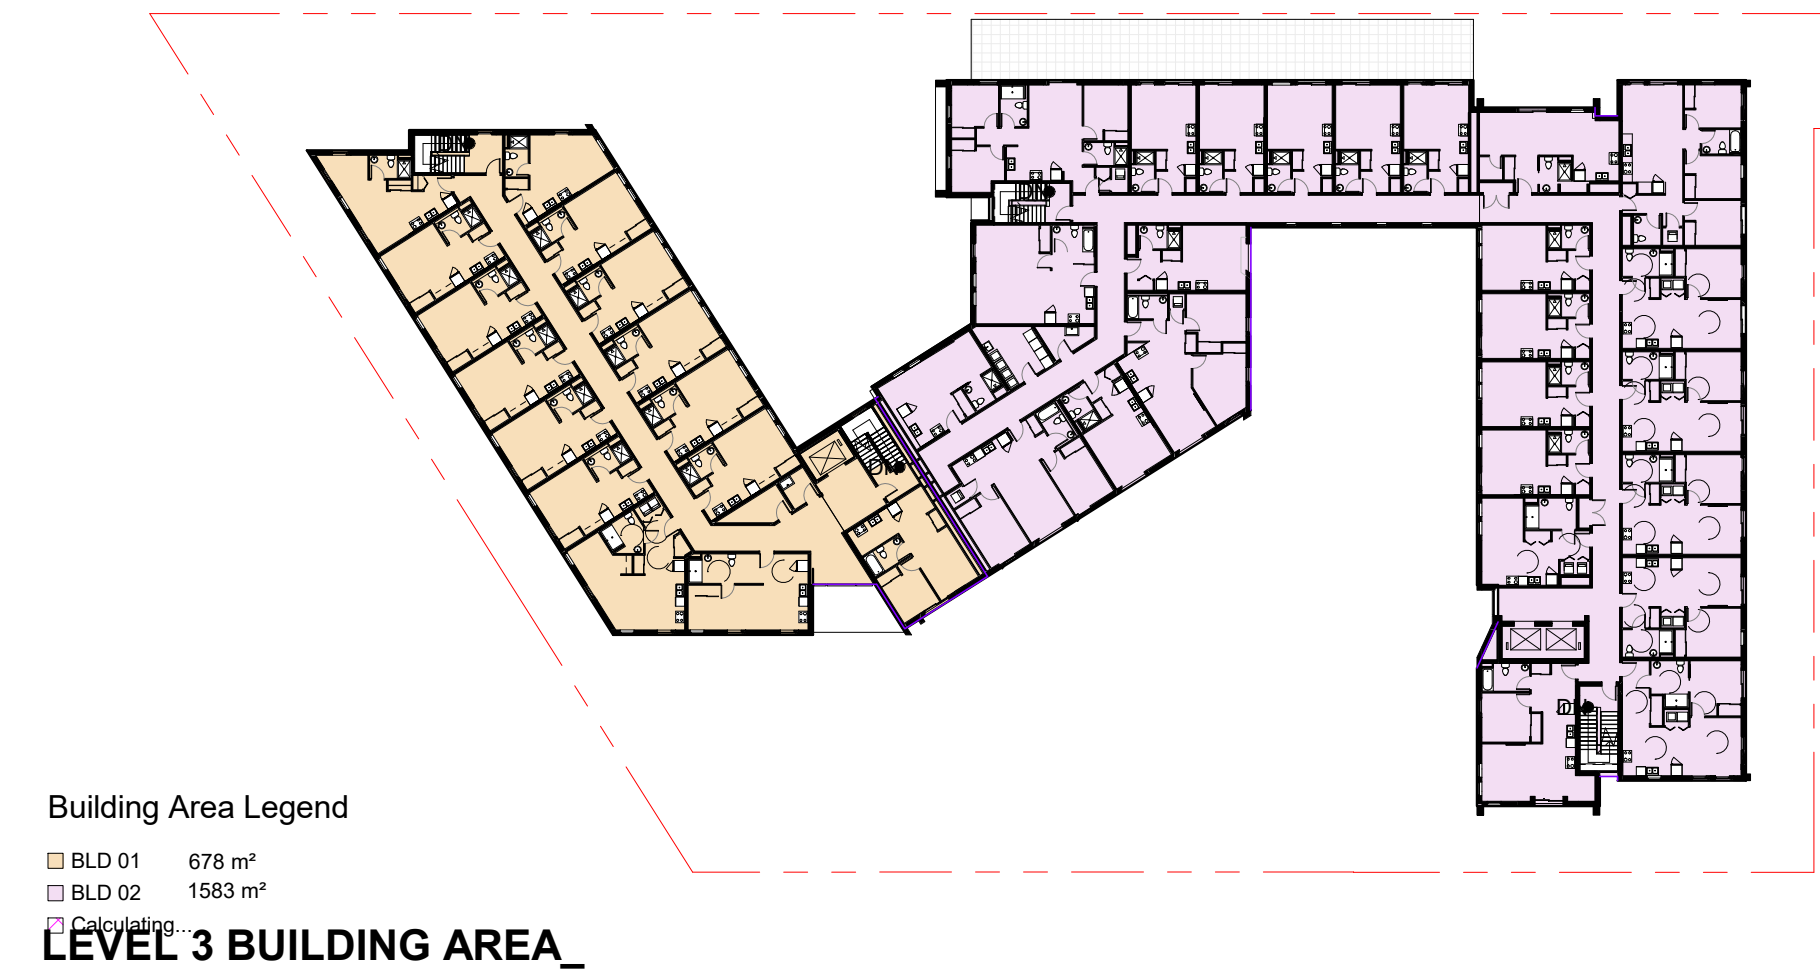

LOW HAMMOND ROWE ARCHITECTS



CROSSTOWN MIXED USE DEVELOPMENT


584 BURNSIDE RD EAST & 3020 DOUGLAS ST, VICTORIA BC

ISSUED FOR REZONING & DEVELOPMENT PERMIT


GROSS BUILDING AREA

REV. April. 15| 2019

1 : 500

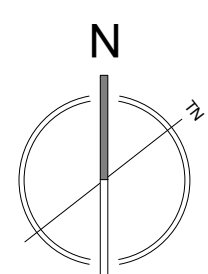


DP39

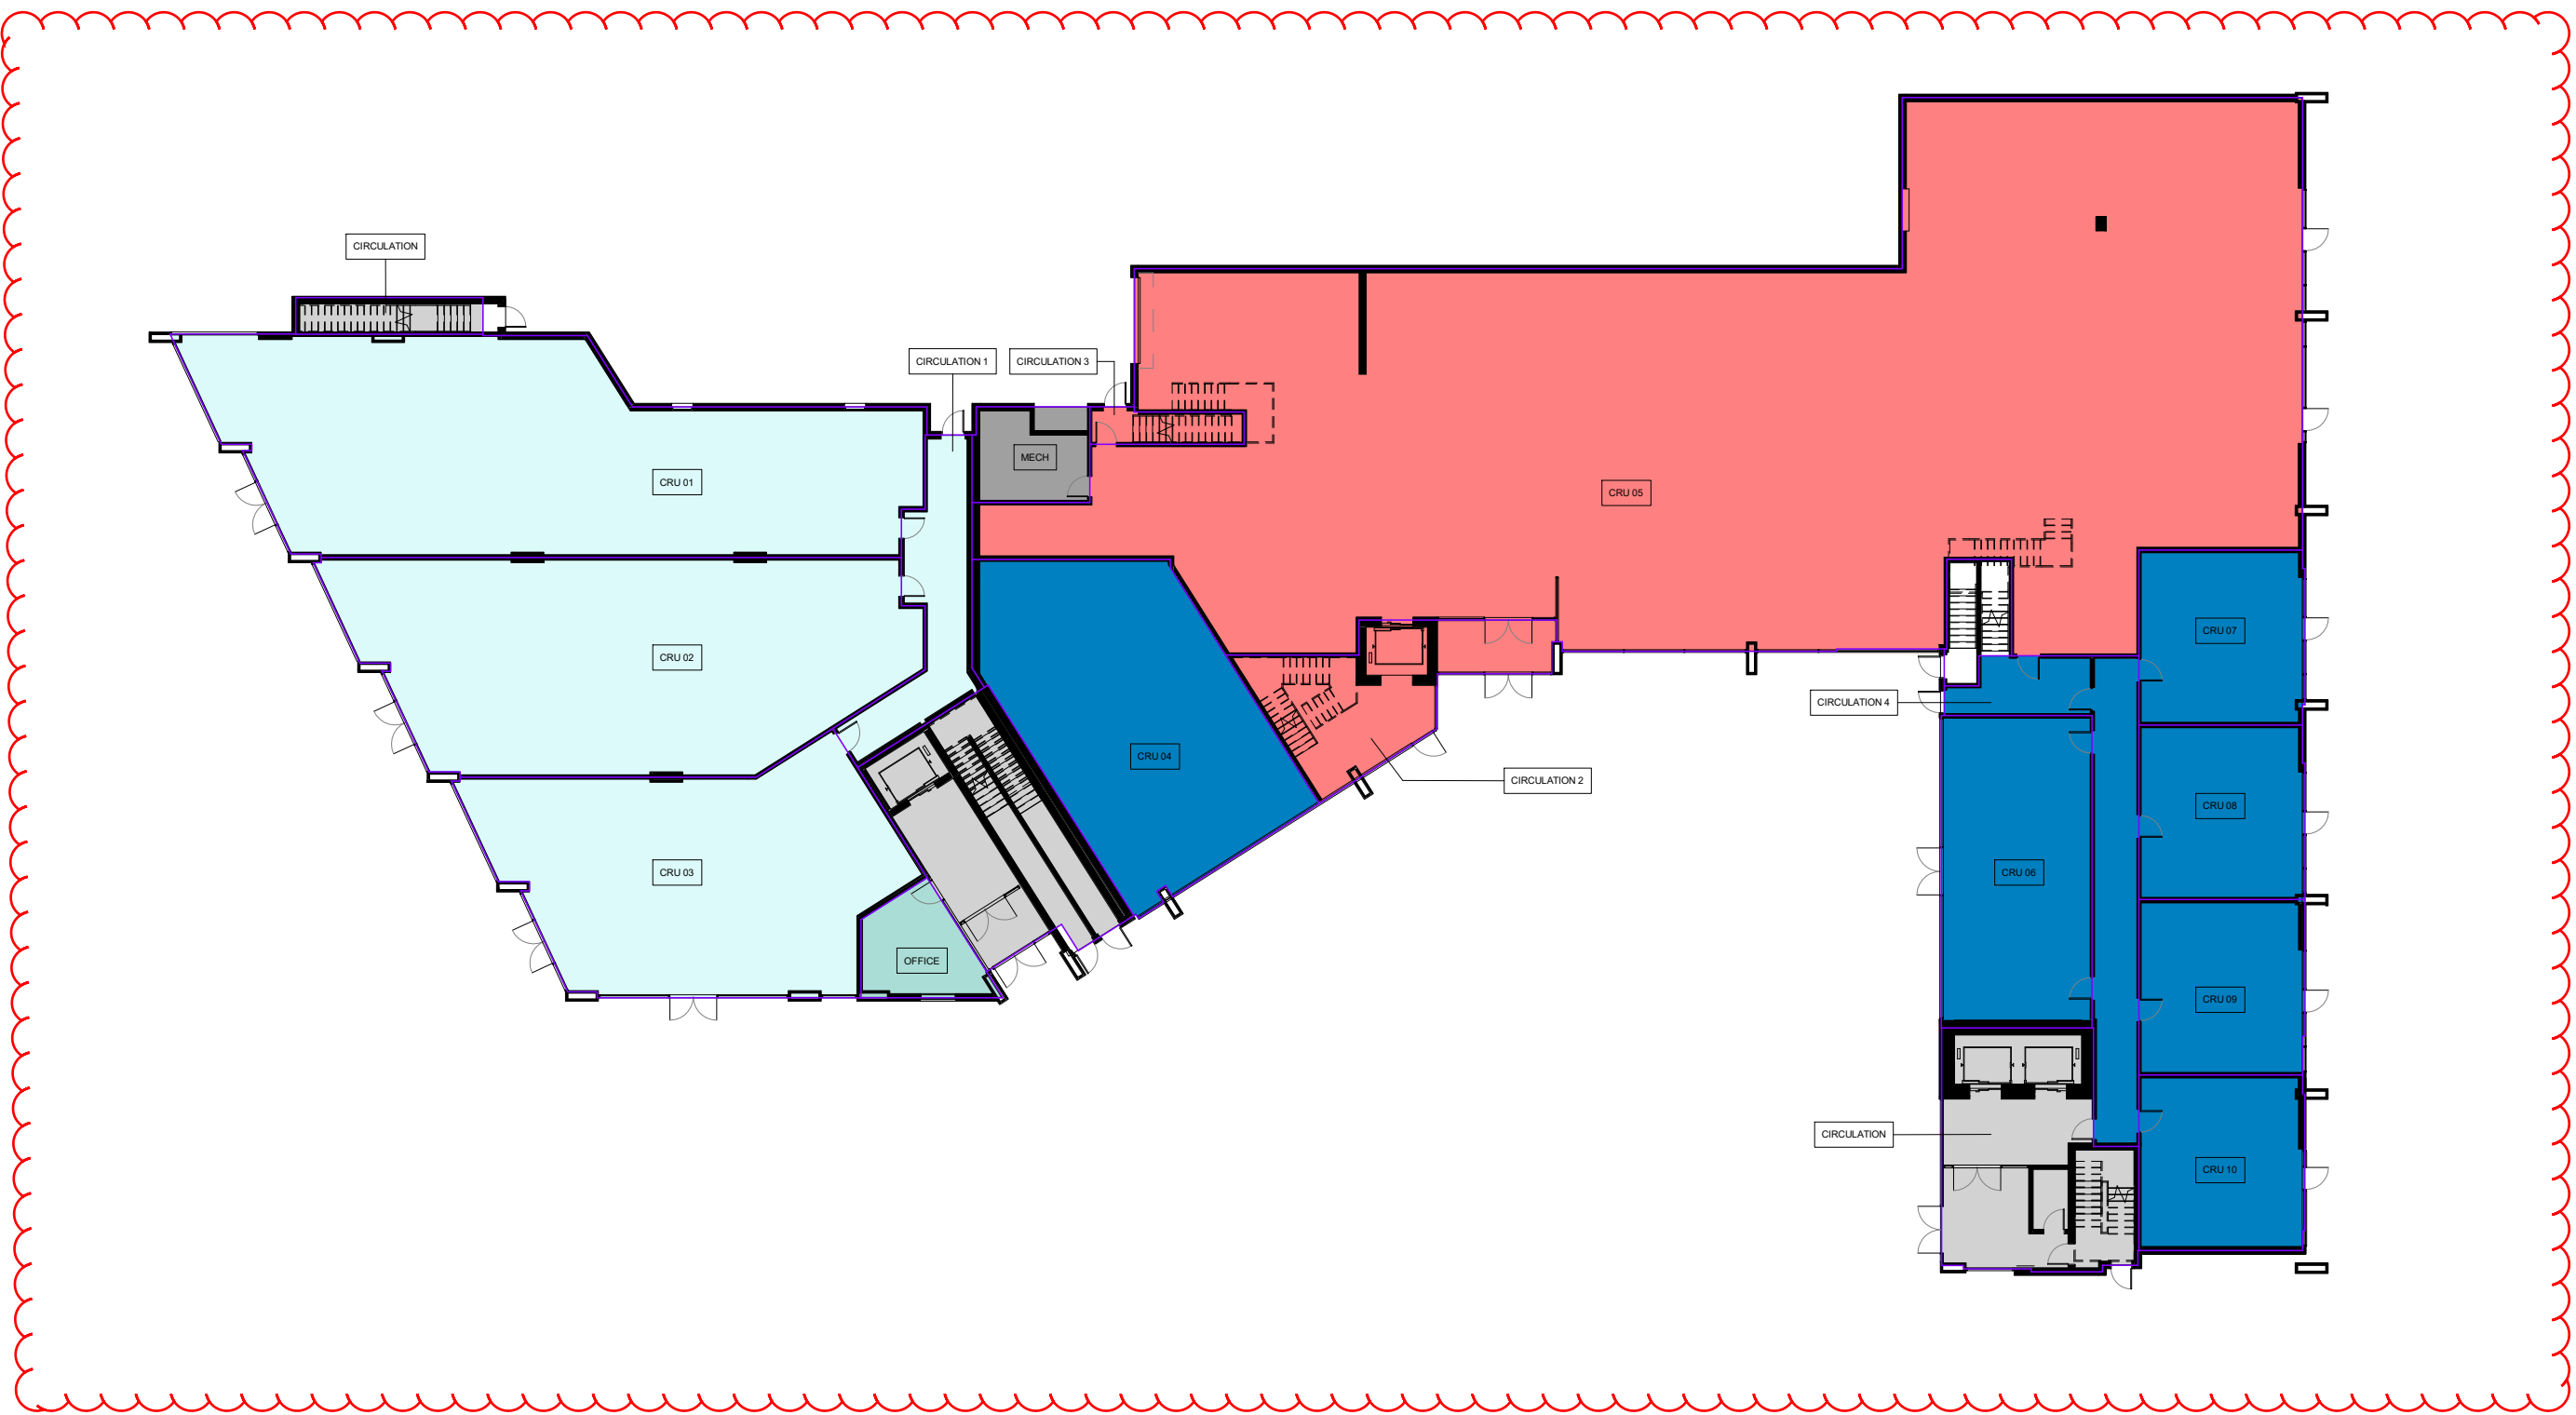

LEVEL 1.

1 : 300

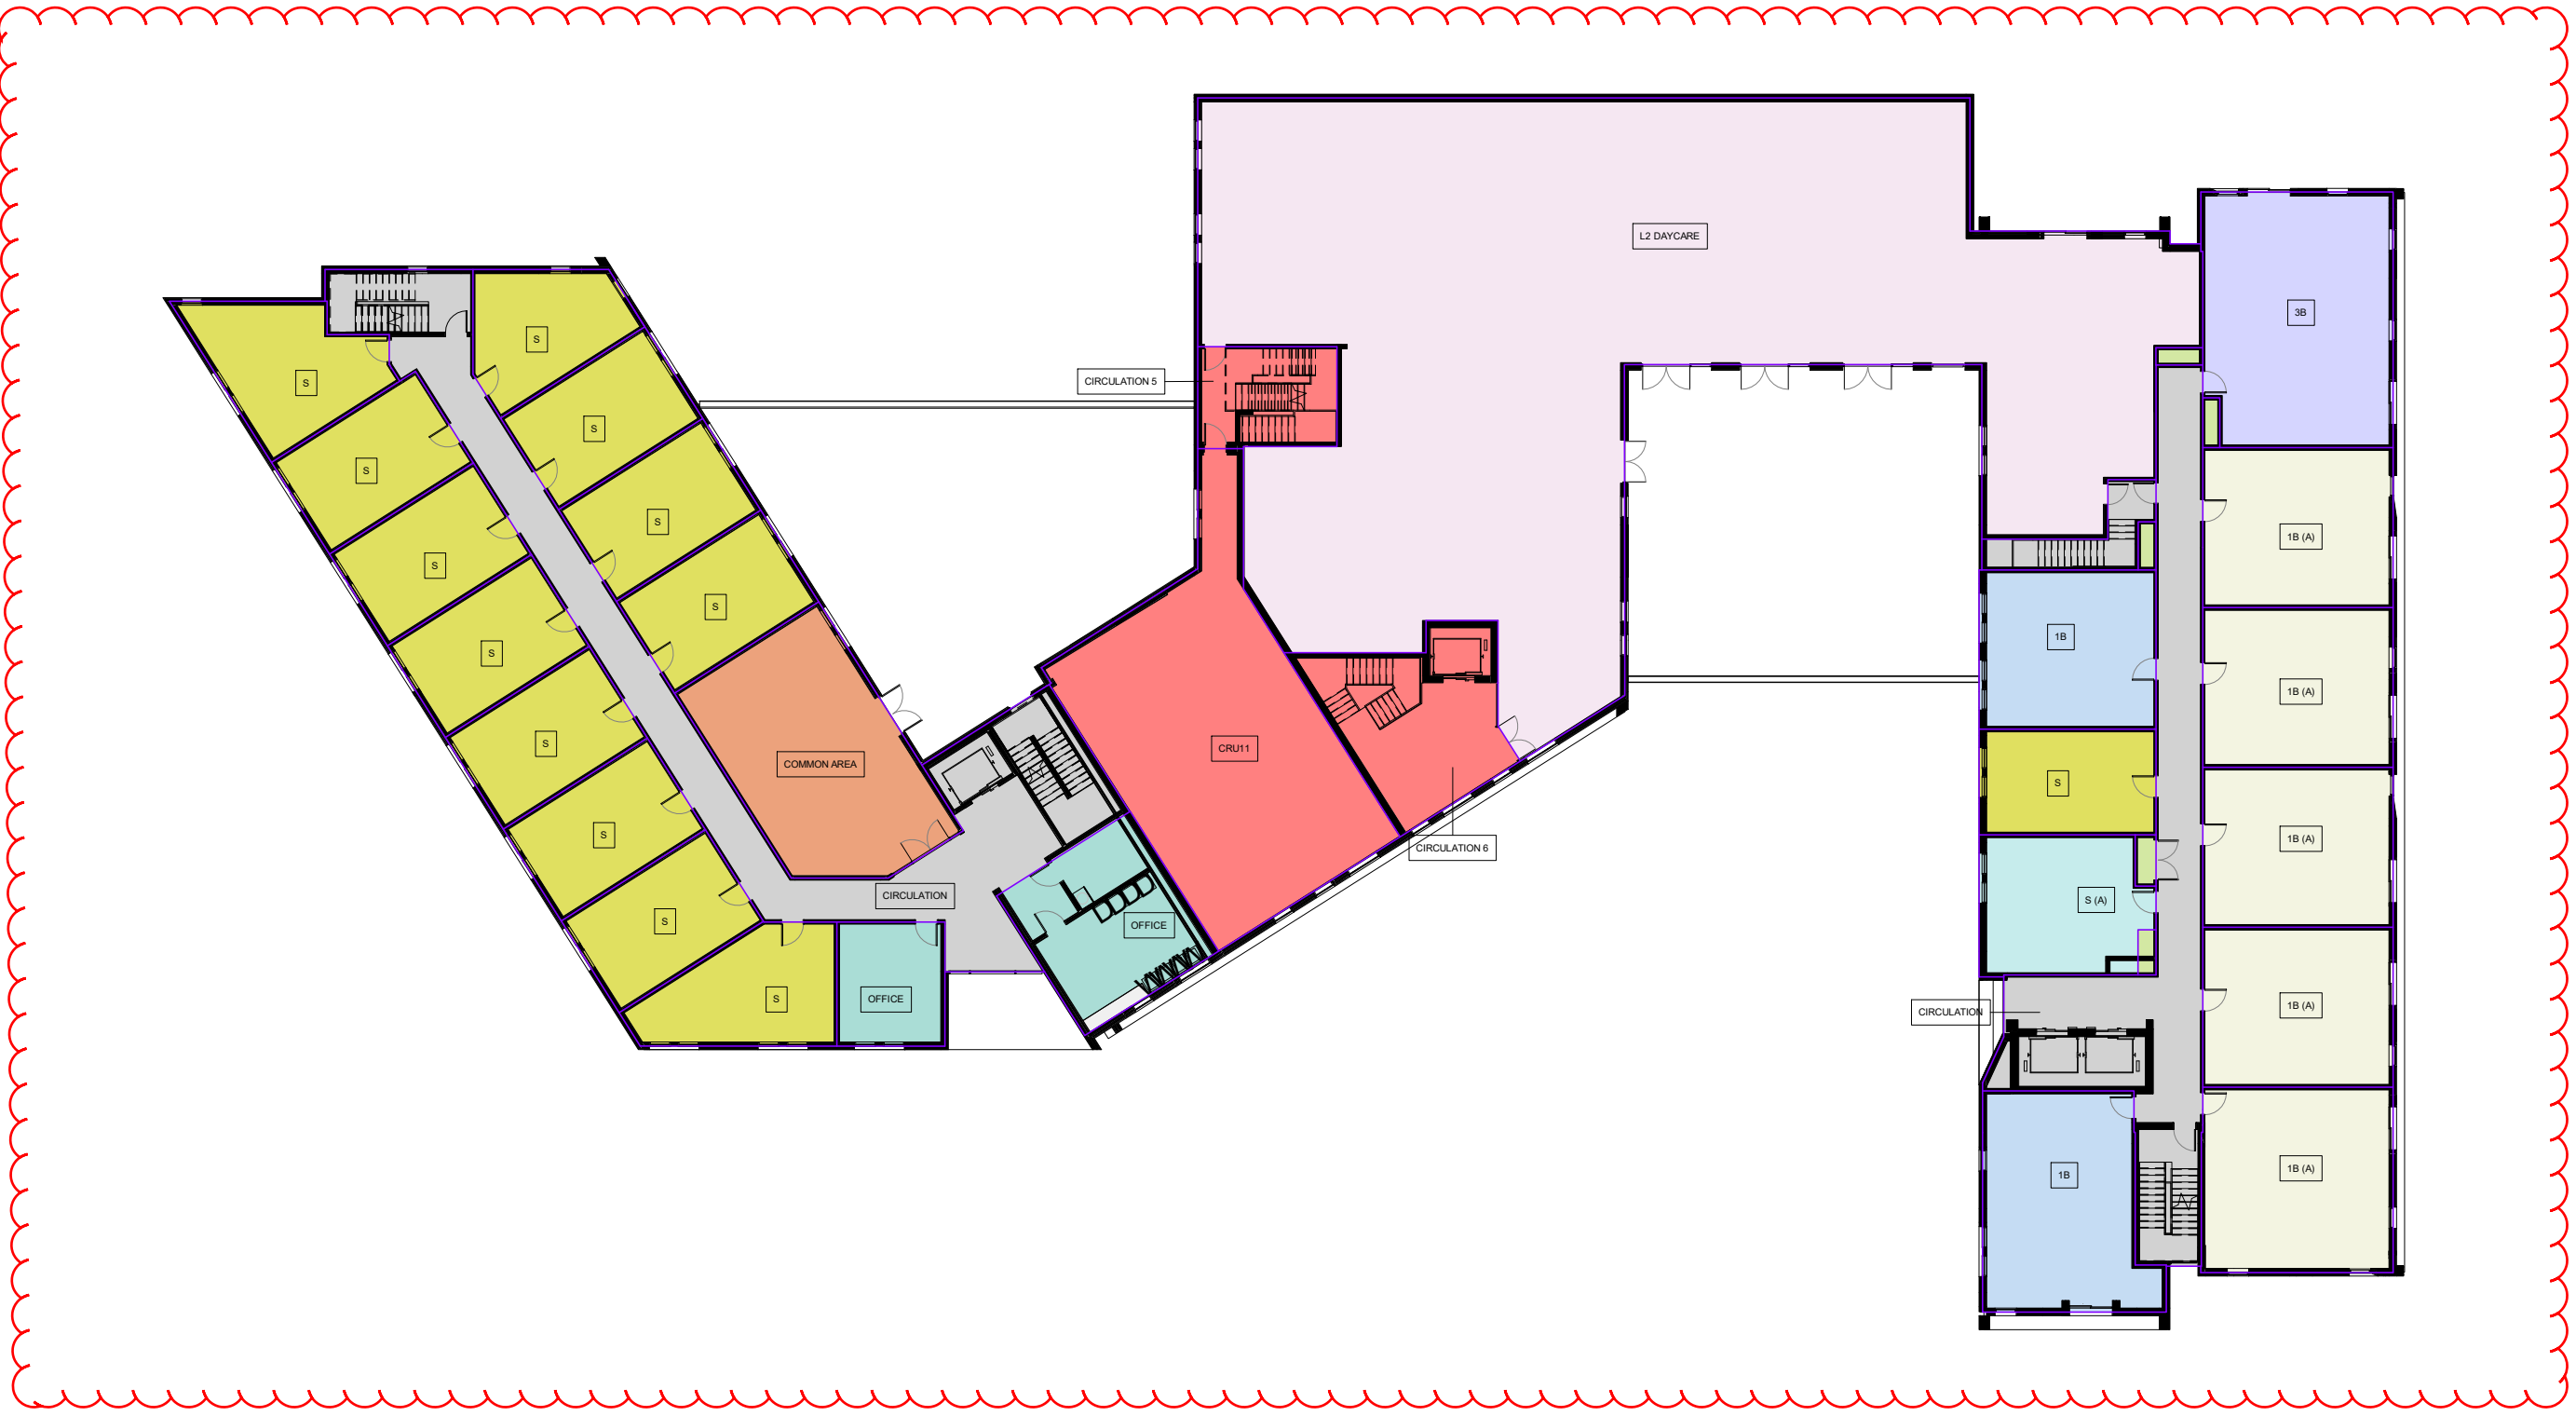

LEVEL 2.

1 : 300

L1 Rental A GROSS AREA SCHEDULE

Unit Type	Area sqm.	AREA sqf.
CIRCULATION	12.5 m²	134.5 SF
CIRCULATION	71.7 m²	771.4 SF
OFFICE	20.2 m²	217.5 SF
TOTAL AREA	104.4 m²	1123.5 SF

L1 Rental B GROSS AREA SCHEDULE

Unit Type	Area sqm.	AREA sqf.
CIRCULATION	76.8 m²	826.4 SF
TOTAL AREA	76.8 m²	826.4 SF

L1 COMMERCIAL GROSS AREA SCHEDULE

Unit Type	Area sqm.	AREA sqf.
CIRCULATION 1	36 m²	387 SF
CIRCULATION 2	52.9 m²	569.1 SF
CIRCULATION 3	9.5 m²	102.3 SF
CIRCULATION 4	55.8 m²	600.3 SF
CRU 01	237.7 m²	2558.4 SF
CRU 02	202.2 m²	2176.9 SF
CRU 03	153.7 m²	1654.4 SF
CRU 04	135 m²	1453.5 SF
CRU 05	892.2 m²	9603.5 SF
CRU 06	85.7 m²	922.3 SF
CRU 07	52.7 m²	567.5 SF
CRU 08	52.5 m²	565.6 SF
CRU 09	52.8 m²	568.7 SF
CRU 10	52.9 m²	569.2 SF
MECH	20.3 m²	218.6 SF
TOTAL AREA	2091.9 m²	22517.3 SF

L1 TOTAL GROSS AREA

Area sqm.	AREA sqf.
2273.07 m²	24467.2 SF

L2 Rental A GROSS AREA SCHEDULE

Unit Type	Area sqm.	AREA sqf.
S	31.5 m²	338.8 SF
S	33.6 m²	362.2 SF
S	33.7 m²	362.3 SF
S	37.9 m²	408.4 SF
S	33.6 m²	361.9 SF
S	33.6 m²	362 SF
S	33.6 m²	362 SF
S	33.6 m²	362.1 SF
S	33.6 m²	362.2 SF
S	33.7 m²	362.3 SF
S	36.7 m²	394.7 SF
S	33.7 m²	362.2 SF
S: 12	408.9 m²	4401 SF
OFFICE	24.4 m²	262.3 SF
OFFICE	47.5 m²	511 SF
OFFICE: 2	71.8 m²	773.3 SF
COMMON AREA	80.1 m²	862.2 SF
COMMON AREA: 1	80.1 m²	862.2 SF
CIRCULATION	147.8 m²	1591.1 SF
CIRCULATION: 1	147.8 m²	1591.1 SF
TOTAL AREA	708.6 m²	7627.7 SF

L2 COMMERCIAL GROSS AREA SCHEDULE

Unit Type	Area sqm.	AREA sqf.
CIRCULATION	13.4 m²	144.6 SF
CIRCULATION 5	25.5 m²	274 SF
CIRCULATION 6	52 m²	559.4 SF
CRU11	140.4 m²	1511.2 SF
L2 DAYCARE	671.1 m²	7223.3 SF
TOTAL AREA	902.3 m²	9712.5 SF

L2 RENTAL B GROSS AREA SCHEDULE

Unit Type	Area sqm.	AREA sqf.
S (A)	41.7 m²	449.3 SF
S (A): 1	41.7 m²	449.3 SF
S	34 m²	366.4 SF
S: 1	34 m²	366.4 SF
CIRCULATION	116.2 m²	1250.7 SF
CIRCULATION: 1	116.2 m²	1250.7 SF
3B	87.1 m²	937.9 SF
3B: 1	87.1 m²	937.9 SF
1B (A)	55.3 m²	595.2 SF
1B (A)	55.2 m²	594.7 SF
1B (A)	55.3 m²	595.7 SF
1B (A)	55.3 m²	595.2 SF
1B (A)	64.5 m²	694.2 SF
1B (A): 5	285.7 m²	3075 SF
1B	64 m²	688.8 SF
1B	51.2 m²	551.1 SF
1B: 2	115.2 m²	1239.8 SF
TOTAL AREA	680 m²	7319.1 SF

L2 TOTAL GROSS AREA

Area sqm.	AREA sqf.
2298.92 m²	24745.4 SF



LOW HAMMOND ROWE ARCHITECTS



CROSTOWN MIXED USE DEVELOPMENT


584 BURNSIDE RD EAST & 3020 DOUGLAS ST, VICTORIA BC

ISSUED FOR REZONING & DEVELOPMENT PERMIT

LEVEL 1 & 2 AREA BREAKDOWN

REV. April. 15| 2019

1 : 300

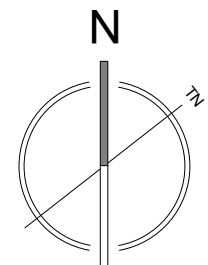

DP40



LEVEL 3.

L3 Rental A GROSS AREA SCHEDULE		
Unit Type	Area sqm.	AREA sqf.
S (A)	51.2 m²	551.4 SF
S (A)	43.4 m²	466.9 SF
S (A): 2	94.6 m²	1018.4 SF
S	33.6 m²	362.2 SF
S	33.6 m²	362.2 SF
S	33.6 m²	362.2 SF
S	33.6 m²	362.2 SF
S	33.6 m²	362.2 SF
S	33.6 m²	362.2 SF
S	38 m²	408.7 SF
S	32.3 m²	347.5 SF
S	33.6 m²	362.2 SF
S	33.7 m²	362.2 SF
S	33.6 m²	362.2 SF
S	33.6 m²	362.2 SF
S	33.5 m²	360.9 SF
S: 12	406.6 m²	4376.7 SF
TOTAL AREA	501.2 m²	5395.1 SF

L3 TOTAL GROSS AREA	
Area sqm.	AREA sqf.
2199.98 m²	23680.4 SF

L3 RENTAL B GROSS AREA SCHEDULE		
Unit Type	Area sqm.	AREA sqf.
1B	54.3 m²	584.7 SF
1B	63.6 m²	684.2 SF
1B: 2	117.9 m²	1269 SF
1B (A)	55.3 m²	595.8 SF
1B (A)	64.3 m²	692.4 SF
1B (A)	55.4 m²	596 SF
1B (A)	55.3 m²	595.2 SF
1B (A)	55.4 m²	596.3 SF
1B (A): 5	285.7 m²	3075.8 SF
2B	72.9 m²	785 SF
2B: 1	72.9 m²	785 SF
3B	87.1 m²	937.9 SF
3B	84.6 m²	910.2 SF
3B: 2	171.7 m²	1848.1 SF
CIRCULATION	248.9 m²	2679.1 SF
CIRCULATION: 1	248.9 m²	2679.1 SF
COMMON AREA: 1	16.5 m²	177.6 SF
S	33.4 m²	359.1 SF
S	33.4 m²	359.6 SF
S	33.4 m²	359.1 SF
S	33.2 m²	357.2 SF
S	46.5 m²	500.7 SF
S	33.7 m²	362.8 SF
S	33.3 m²	358.5 SF
S	33.3 m²	358.5 SF
S	33.3 m²	358.8 SF
S	33.3 m²	358.3 SF
S	35 m²	376.8 SF
S	36.4 m²	391.4 SF
S	33.3 m²	358.2 SF
S: 13	451.4 m²	4858.9 SF
S (A)	40.9 m²	439.7 SF
S (A): 1	40.9 m²	439.7 SF
TOTAL AREA	1405.9 m²	15133.3 SF





LEVEL 4.

L4 Rental A GROSS AREA SCHEDULE		
Unit Type	Area sqm.	AREA sqf.
S (A)	51.2 m²	551.4 SF
S (A)	43.4 m²	466.9 SF
S (A): 2	94.6 m²	1018.4 SF
S	33.6 m²	362.2 SF
S	33.6 m²	362.2 SF
S	33.6 m²	362.2 SF
S	33.6 m²	362.2 SF
S	33.6 m²	362.2 SF
S	33.6 m²	362.2 SF
S	38 m²	408.7 SF
S	32.3 m²	347.5 SF
S	33.6 m²	362.2 SF
S	33.7 m²	362.2 SF
S	33.6 m²	362.2 SF
S	33.6 m²	362.2 SF
S	33.5 m²	360.9 SF
S: 12	406.6 m²	4376.7 SF
CIRCULATION	143.3 m²	1542 SF
CIRCULATION: 1	143.3 m²	1542 SF
TOTAL AREA	644.5 m²	6937 SF

L4 TOTAL GROSS AREA	
Area sqm.	AREA sqf.
2193.57 m²	23611.4 SF

L4 RENTAL B GROSS AREA SCHEDULE		
Unit Type	Area sqm.	AREA sqf.
S (A)	40.9 m²	439.8 SF
S (A): 1	40.9 m²	439.8 SF
S	33.4 m²	359.1 SF
S	33.4 m²	359.6 SF
S	33.4 m²	359.1 SF
S	33.2 m²	357.2 SF
S	46.5 m²	500.7 SF
S	33.7 m²	362.8 SF
S	33.3 m²	358.5 SF
S	33.3 m²	358.5 SF
S	33.3 m²	358.8 SF
S	33.3 m²	358.3 SF
S	35 m²	376.8 SF
S	36.9 m²	396.9 SF
S	33.3 m²	358.2 SF
S	45 m²	484.5 SF
S: 14	496.9 m²	5348.9 SF
COMMON AREA	14.9 m²	160.2 SF
COMMON AREA: 1	14.9 m²	160.2 SF
CIRCULATION	247.4 m²	2663.2 SF
CIRCULATION: 1	247.4 m²	2663.2 SF
3B	87.1 m²	937.9 SF
3B	84.6 m²	910.2 SF
3B: 2	171.7 m²	1848.1 SF
2B	72.9 m²	785 SF
2B: 1	72.9 m²	785 SF
1B (A)	55.3 m²	595.8 SF
1B (A)	64.3 m²	692.4 SF
1B (A)	55.4 m²	596 SF
1B (A)	55.3 m²	595.2 SF
1B (A)	55.4 m²	596.3 SF
1B (A): 5	285.7 m²	3075.8 SF
1B	54.3 m²	584.7 SF
1B	64 m²	688.8 SF
1B: 2	118.3 m²	1273.5 SF
TOTAL AREA	1448.8 m²	15594.5 SF

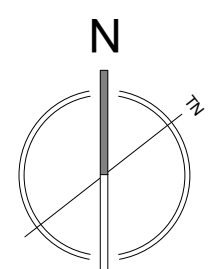

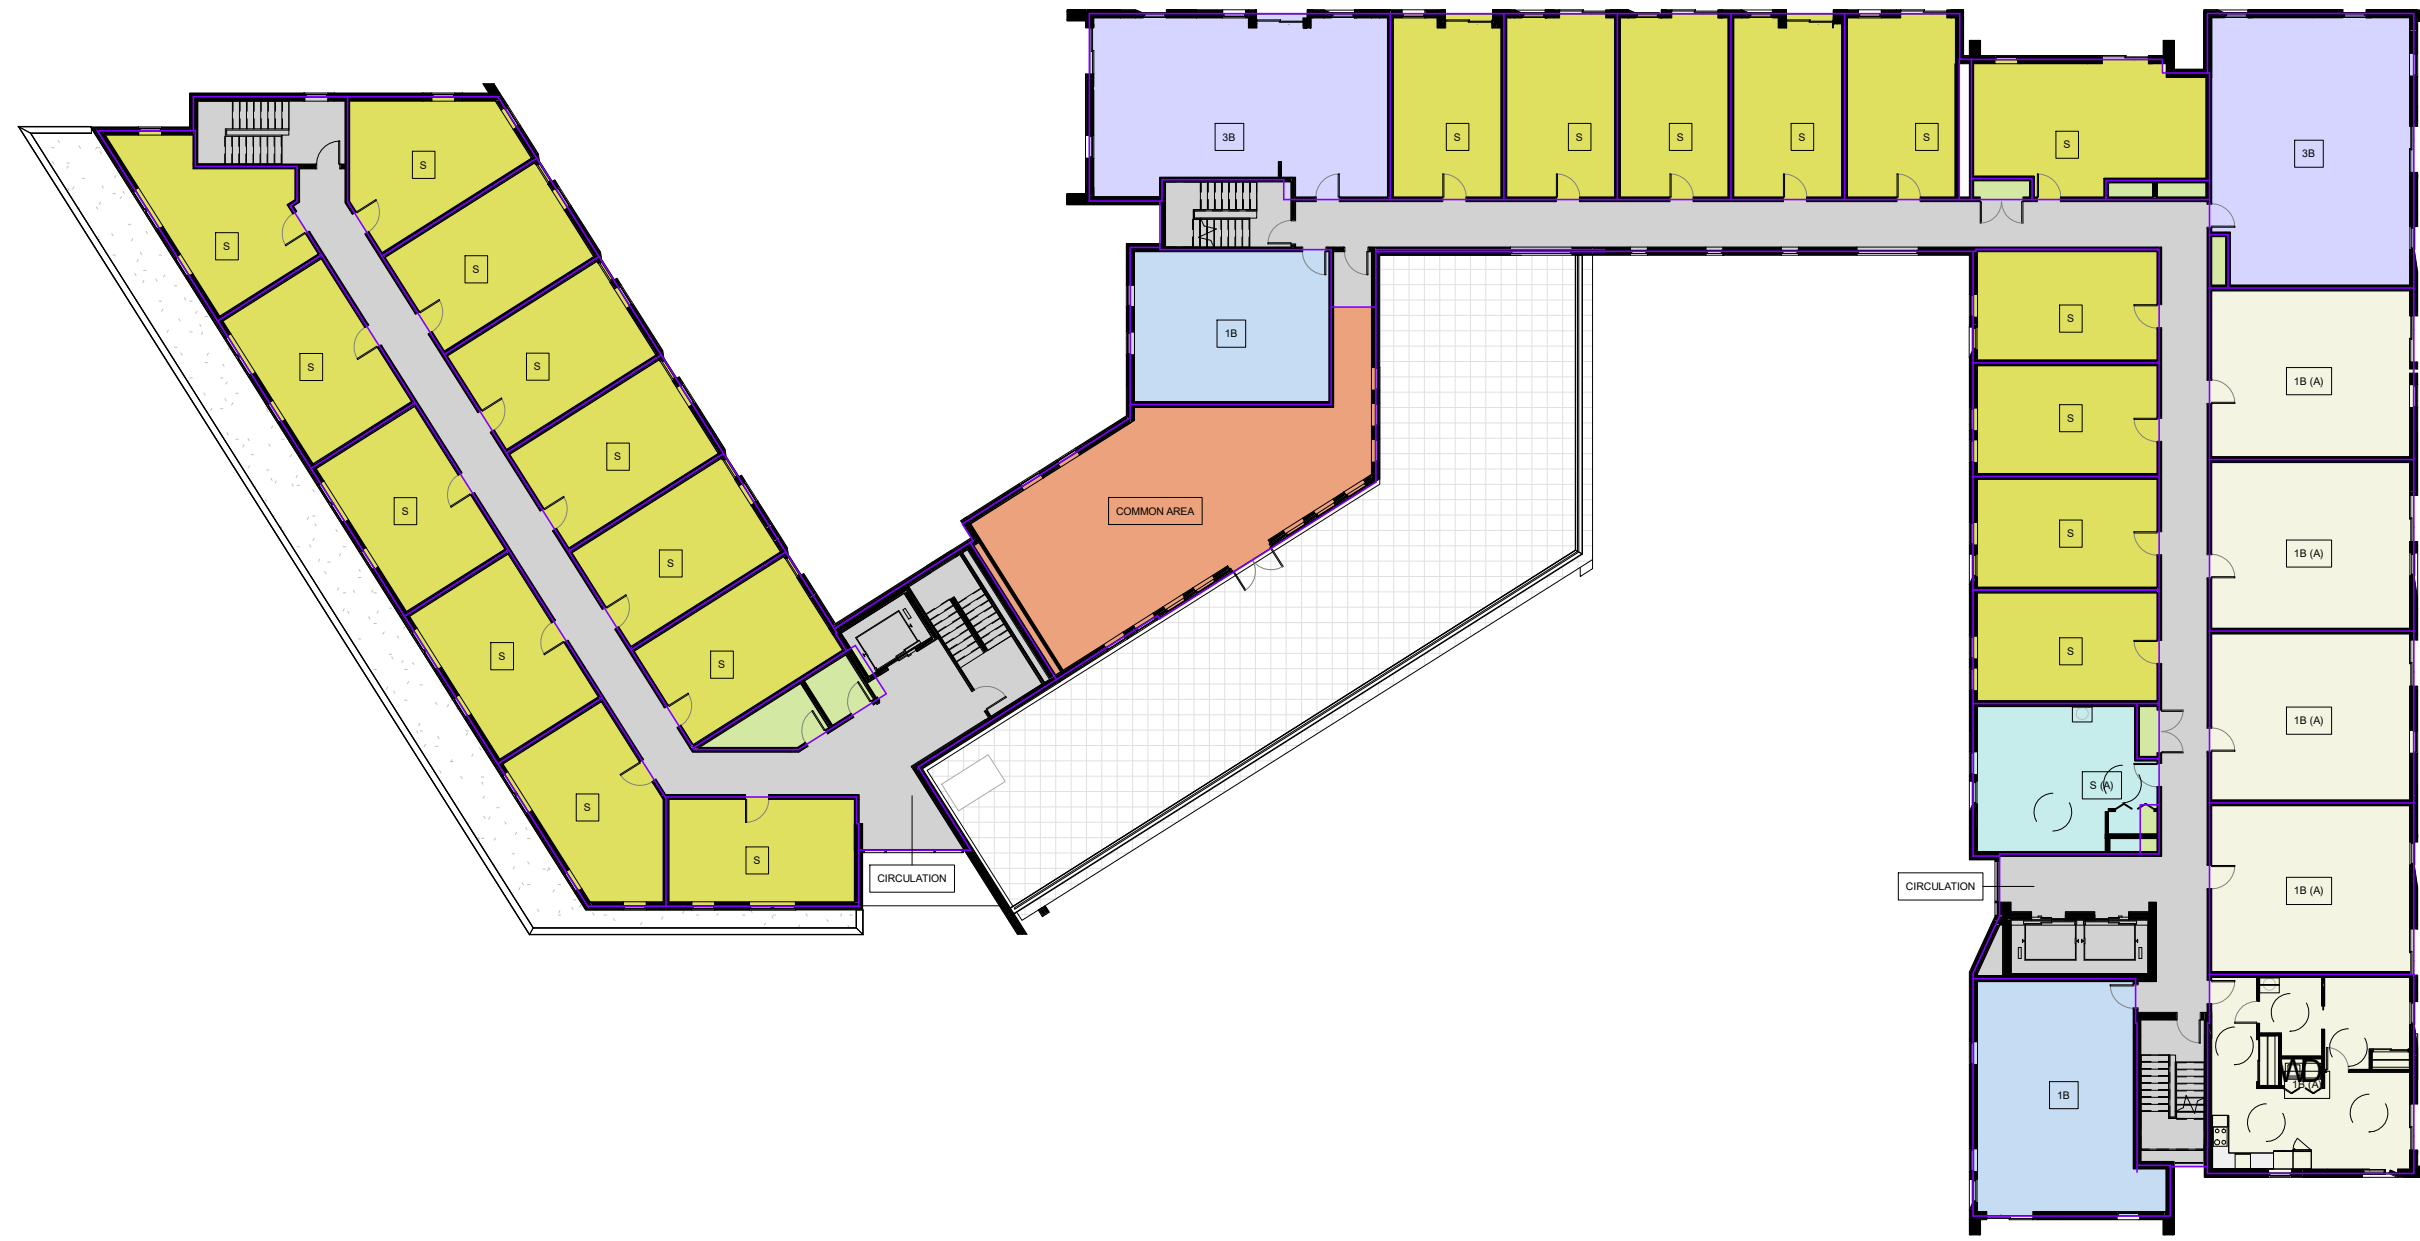


LEVEL 5.

L5 Rental A GROSS AREA SCHEDULE		
Unit Type	Area sqm.	AREA sqf.
S	32.2 m²	347.1 SF
S	33.6 m²	362.2 SF
S	33.6 m²	362.2 SF
S	33.6 m²	362.2 SF
S	33.6 m²	362.2 SF
S	33.5 m²	360.9 SF
S	34 m²	365.7 SF
S	34 m²	365.9 SF
S	34 m²	366.5 SF
S	34.7 m²	373.8 SF
S	33.1 m²	356.5 SF
S	33.9 m²	365.4 SF
S: 12	404.2 m²	4350.5 SF
CIRCULATION	144.1 m²	1551.3 SF
CIRCULATION: 1	144.1 m²	1551.3 SF
TOTAL AREA	548.3 m²	5901.8 SF

L5 TOTAL GROSS AREA	
Area sqm.	AREA sqf.
1841.81 m²	19825.1 SF


L5 RENTAL B GROSS AREA SCHEDULE		
Unit Type	Area sqm.	AREA sqf.
S (A)	40.8 m²	439.6 SF
S (A): 1	40.8 m²	439.6 SF
S	33.3 m²	358.4 SF
S	33.3 m²	358.4 SF
S	33.3 m²	358.3 SF
S	46.5 m²	500.3 SF
S	33.7 m²	362.5 SF
S	33.3 m²	358.2 SF
S	33.3 m²	358.2 SF
S	33.3 m²	358.2 SF
S	33.3 m²	358.2 SF
S	33.3 m²	358.2 SF
S	33.3 m²	358.4 SF
S: 10	346.5 m²	3729.2 SF
COMMON AREA	108.2 m²	1164.9 SF
COMMON AREA: 1	108.2 m²	1164.9 SF
CIRCULATION	203.6 m²	2191 SF
CIRCULATION: 1	203.6 m²	2191 SF
3B	84.6 m²	910.5 SF
3B	87.1 m²	938 SF
3B: 2	171.7 m²	1848.4 SF
1B (A)	55.3 m²	595.6 SF
1B (A)	64.6 m²	695.6 SF
1B (A)	55.3 m²	595.6 SF
1B (A)	55.3 m²	595.1 SF
1B (A)	55.4 m²	596.2 SF
1B (A): 5	286 m²	3078.2 SF
1B	63.9 m²	687.9 SF
1B	49.2 m²	529.7 SF
1B: 2	113.1 m²	1217.5 SF
TOTAL AREA	1269.9 m²	13669 SF

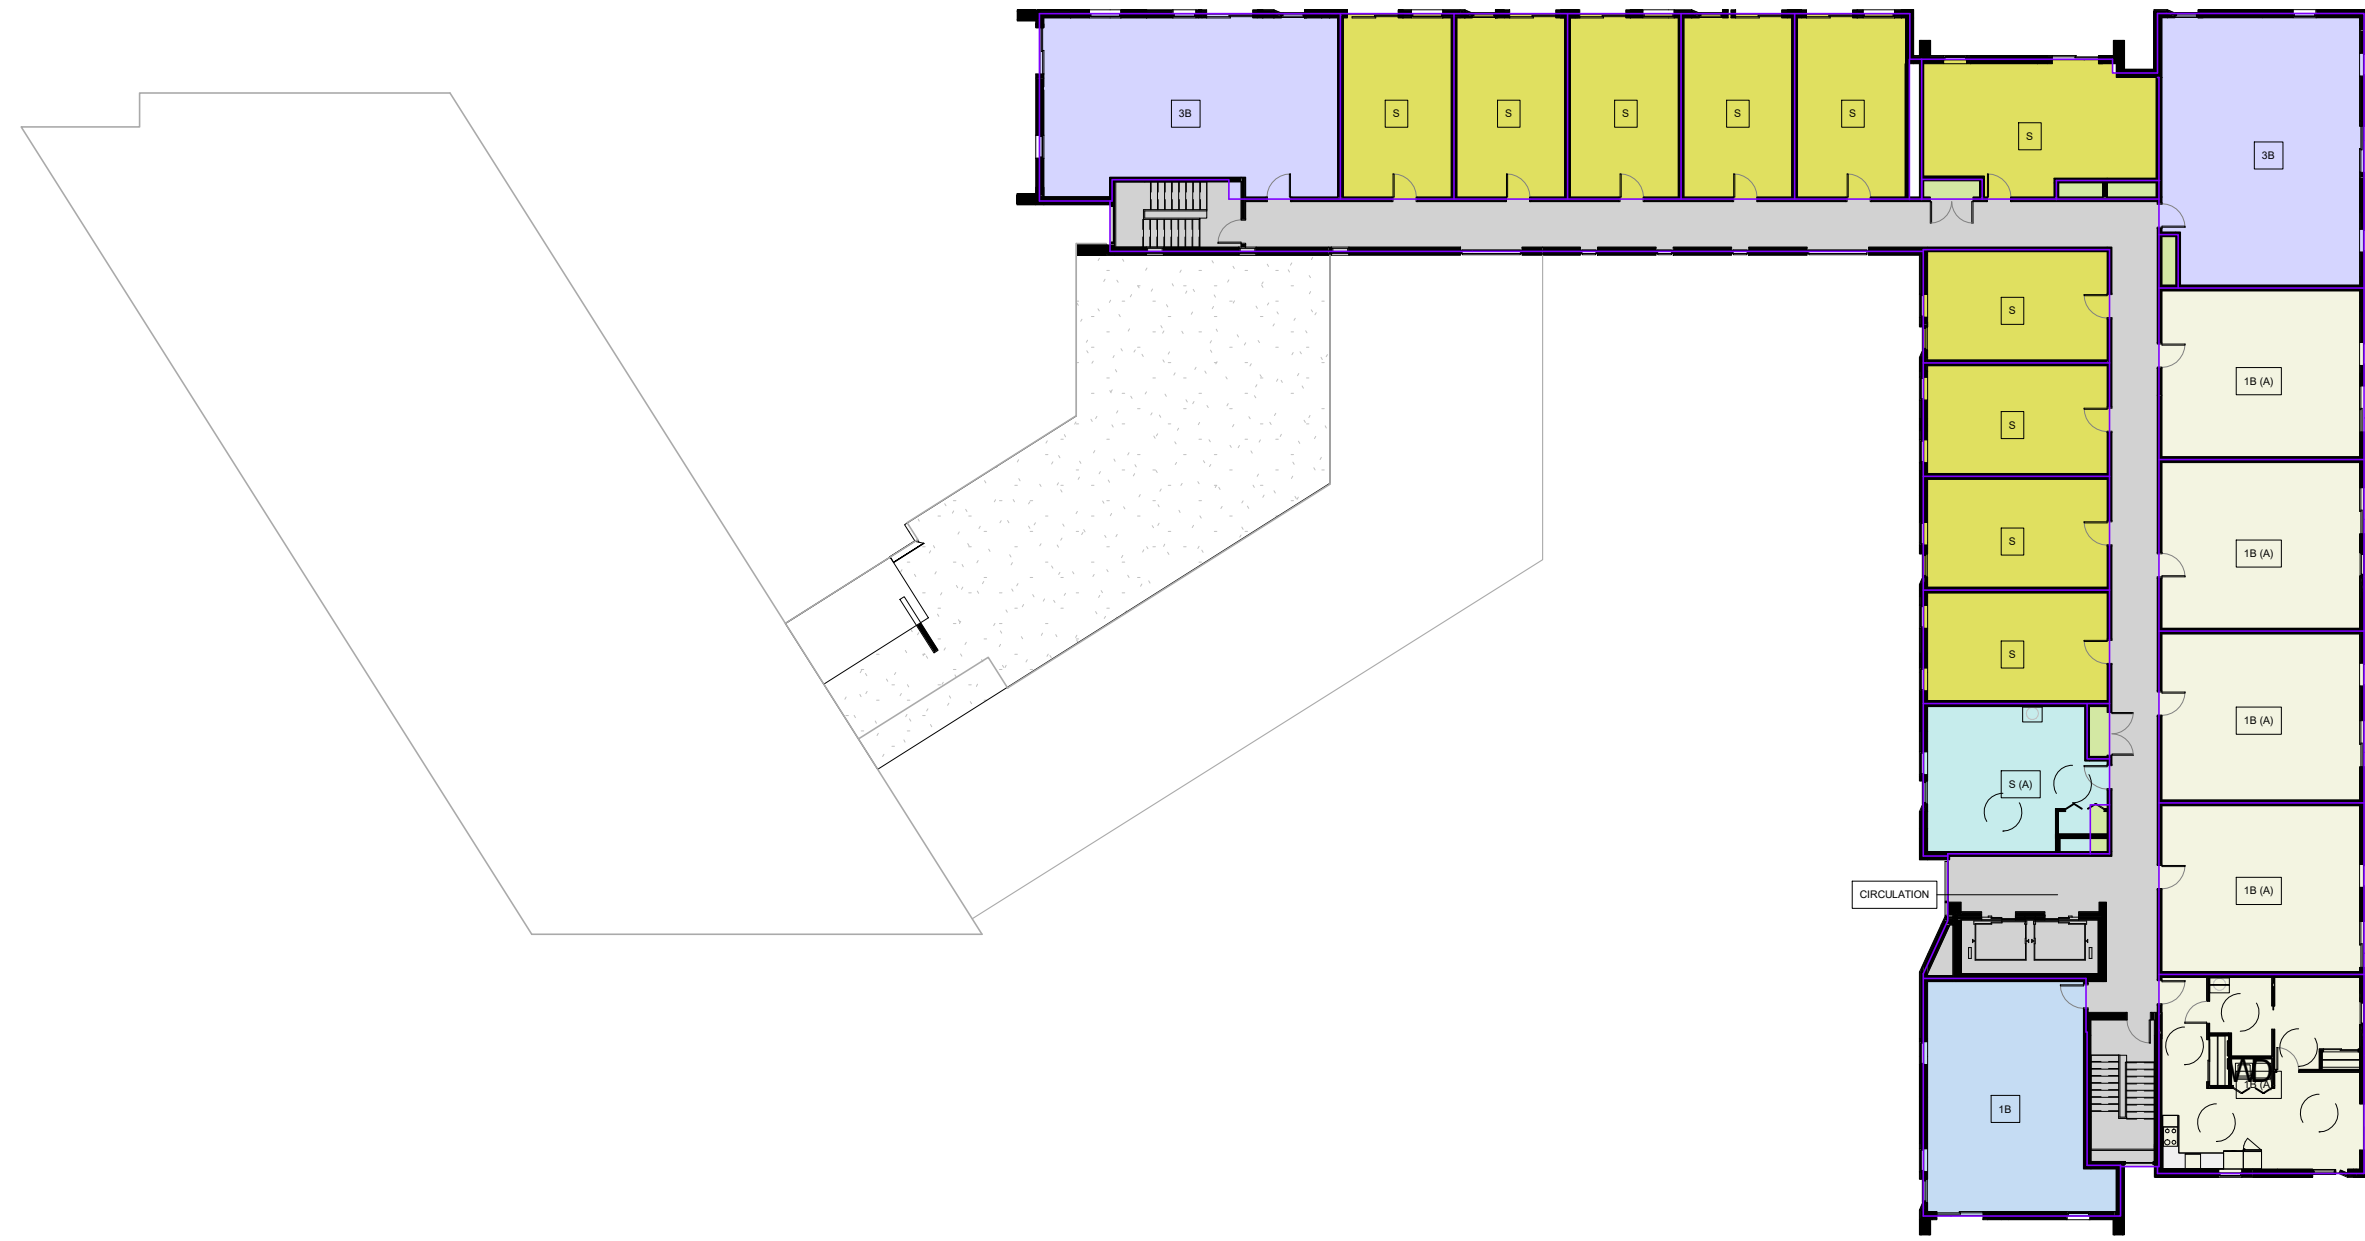


LEVEL 6.


L6 RENTAL B GROSS AREA SCHEDULE		
Unit Type	Area sqm.	AREA sqf.
S (A)	40.8 m²	439 SF
S (A): 1	40.8 m²	439 SF
S	33.3 m²	358.2 SF
S	33.4 m²	359.6 SF
S	33.4 m²	359.1 SF
S	46.4 m²	499.9 SF
S	33.6 m²	361.7 SF
S	33.2 m²	357.5 SF
S	33.2 m²	357.5 SF
S	33.2 m²	357.5 SF
S	33.2 m²	357.5 SF
S	33.4 m²	359.1 SF
S: 10	346.3 m²	3727.3 SF
CIRCULATION	200.6 m²	2159.5 SF
CIRCULATION: 1	200.6 m²	2159.5 SF
3B	84.7 m²	911.4 SF
3B	87.3 m²	939.7 SF
3B: 2	172 m²	1851.1 SF
1B (A)	55.5 m²	597.4 SF
1B (A)	64.4 m²	692.9 SF
1B (A)	55.5 m²	597.4 SF
1B (A)	55.4 m²	596.8 SF
1B (A)	55.5 m²	597.9 SF
1B (A): 5	286.4 m²	3082.3 SF
1B	64 m²	688.7 SF
1B: 1	64 m²	688.7 SF
TOTAL AREA	1110 m²	11947.9 SF

L6 TOTAL GROSS AREA	
Area sqm.	AREA sqf.
1119.95 m²	12055 SF

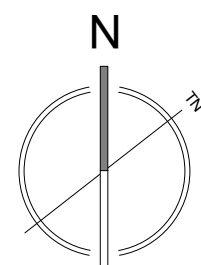


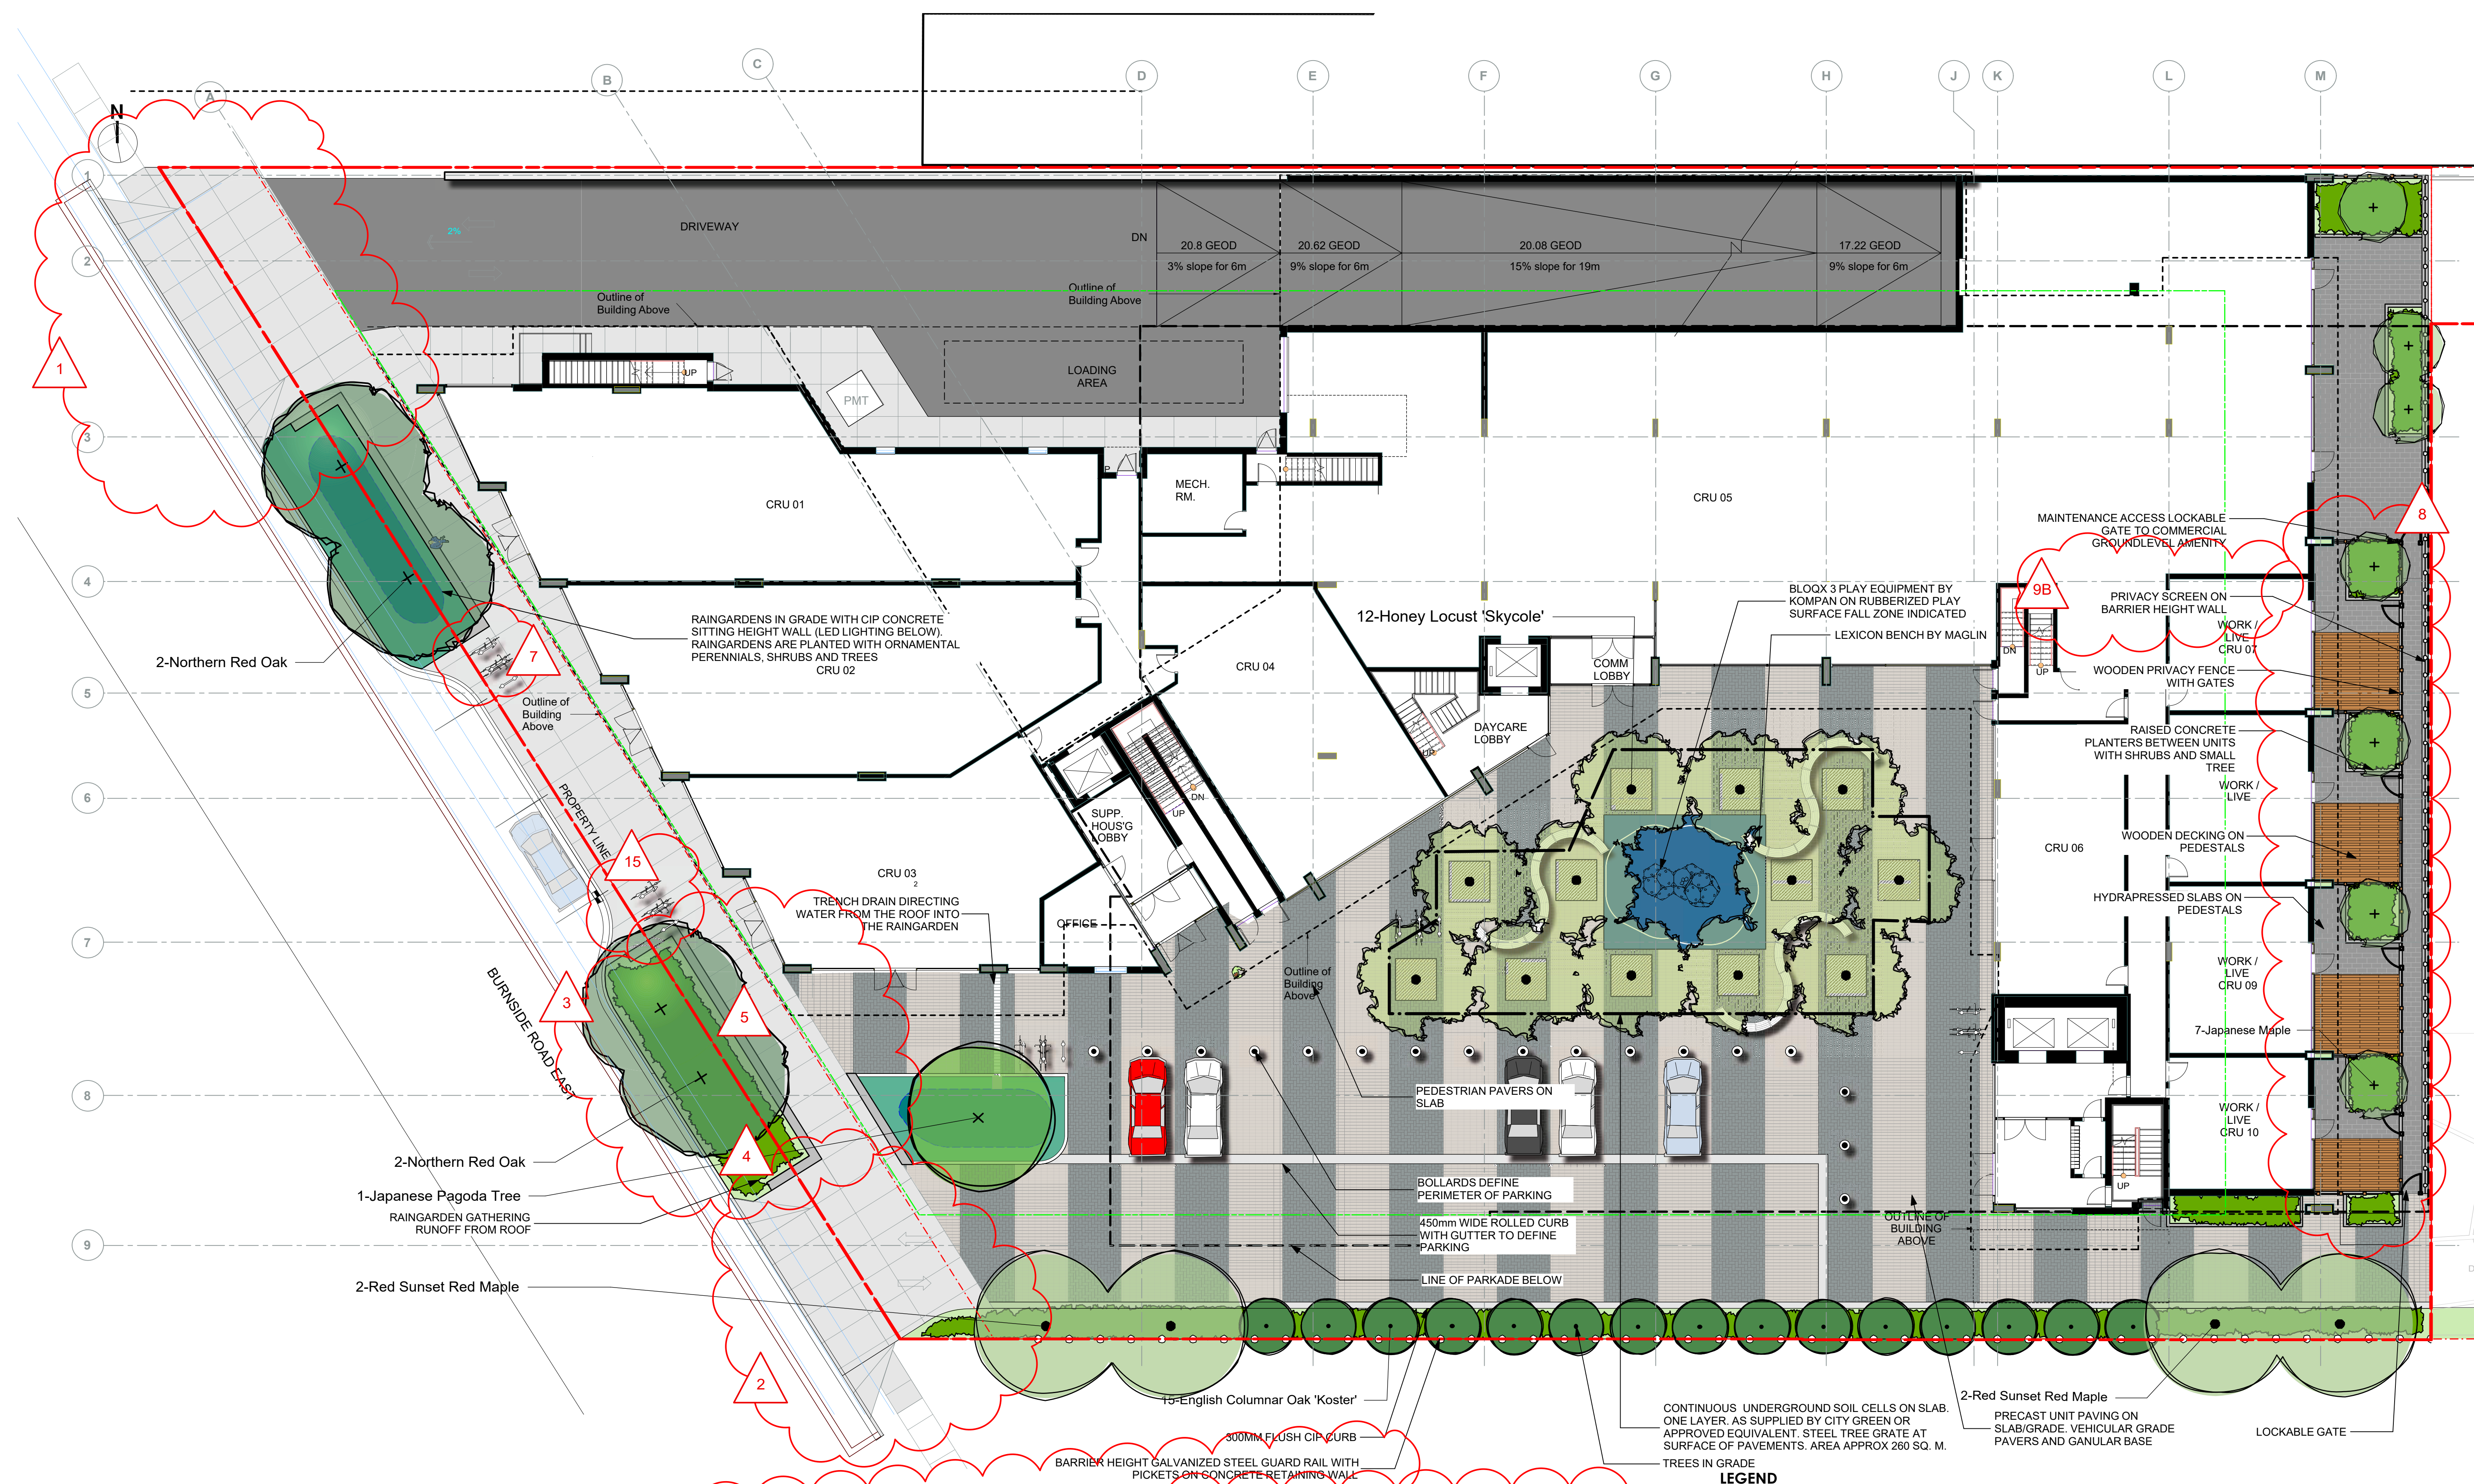

PLANT LIST			
Sym	Qty	Botanical Name	Common Name
TREES:			
7		Acer palmatum	Japanese Maple
4		Acer rubrum 'Red Sunset'	Red Sunset Red Maple
12		Gleditsia triacanthos inermis 'Skycole'	Honey Locust 'Skycole'
15		Quercus robur 'Fastigiata Koster'	English Columnar Oak 'Koster'
4		Quercus rubra	Northern Red Oak
1		Styphnolobium japonicum	Japanese Pagoda Tree
SHRUBS/PERENNIALS/GRASSES/VINES:			
AL	124	Arenanthus lessoniana	New Zealand Wind Grass
Brs	23	Brachyglottis 'sunshine'	Brachyglottis 'sunshine'
Bw-1	12	Buxus 'Green Beauty'	Green Beauty Boxwood
Csk	31	Cornus sericea 'Kelseyii'	Dwarf Red-twigged Dogwood
CJEN	6	Cryptomeria japonica 'Elegans Nana'	Elegans Nana Japanese Cedar
GIW	12	Gaura lindheimeri 'Whirling Butterflies'	Whirling Butterflies Gaura
HAL	24	Hydrangea annabelle 'Limelight'	Limelight Hydrangea
Jcg	174	Juncus 'Carmen's Grey'	Soft Common Rush
Lp	127	Lonicera pileata	Privet Honeyuckle
NDH	208	Nandina domestica 'Harbour Dwarf'	Harbour Dwarf Heavenly Bamboo
Sco	17	Schizostylis coccinea 'Oregon Sunset'	Crimson Flag
SJa	15	Spiraea japonica var. albiflora	Japanese spirea
Sched. Size / Plant Spacing			
1.8 m height, specimen quality			
6.0m cal, b&b			
7.0m cal, b&b			
6.0m cal, b&b			
6.0m cal, b&b			
6.0m cal, b&b			
#1 pot			
#3 pot			
#2 pot			
#1 pot			
#3 pot			
#2 pot			
#1 pot			
#1 pot			
#1 pot			

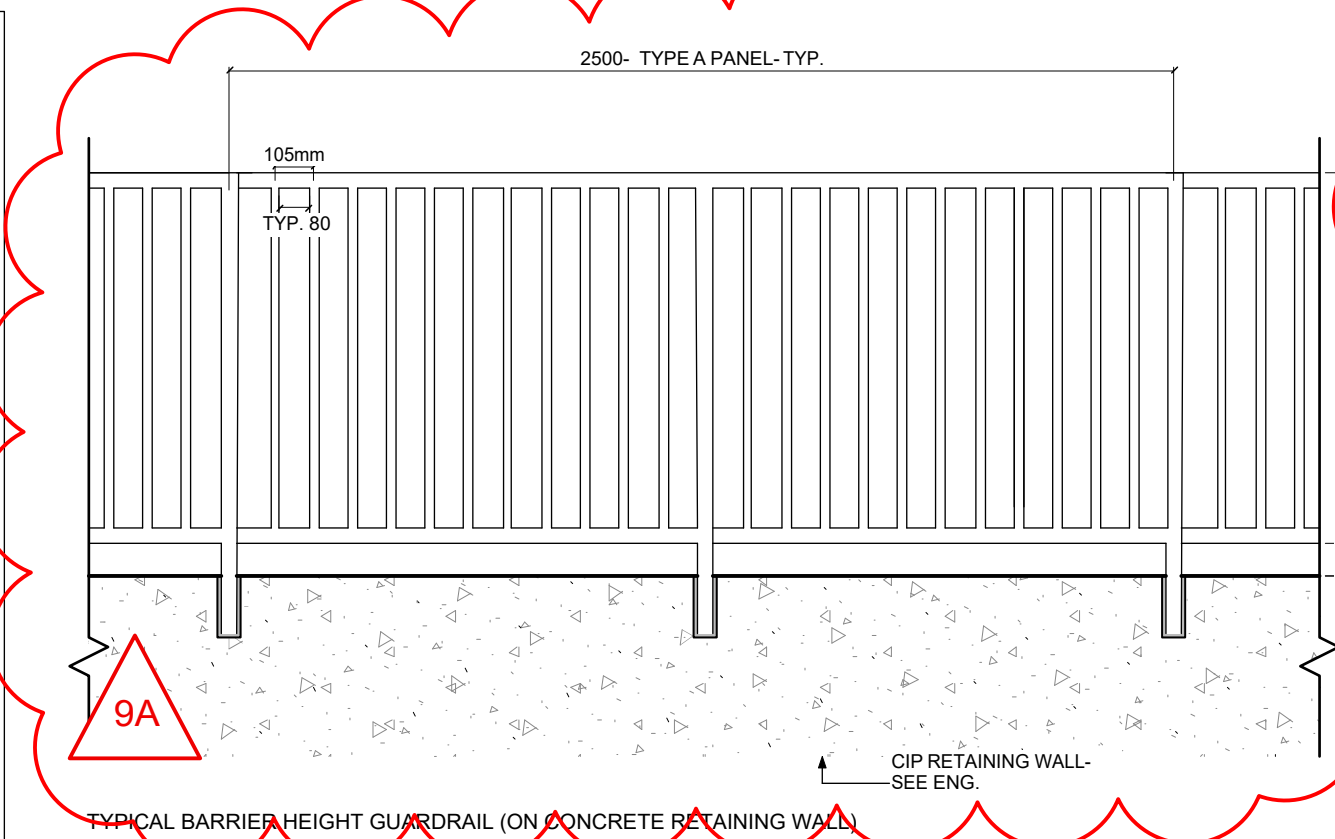

LEGEND	
	Property Line
	Parking Structure Below Grade
	Plaza Pavements (Non-porous)-Exprocrete VSS Collection 75 x various x 108mm. See L4 Stormwater Management Plan
	Concrete Walkways
	Poreclain Tiles on Pedestals. By Abbotsford Concrete or approved equivalent. 450 x 900 x 20mm. Final pattern TBD.
	Hydrapressed Slabs on Pedestals
	Bollard- Defines Parking Lot
	Bike Rack (6 bikes)
	Sitting Height Wall
	Wood Decking on Pedestals
	Rubberized Play Surface
	Synthetic Lawn
	Bench- Option by Maglin
	Rain garden
	Deciduous Trees
	Shrub Planting

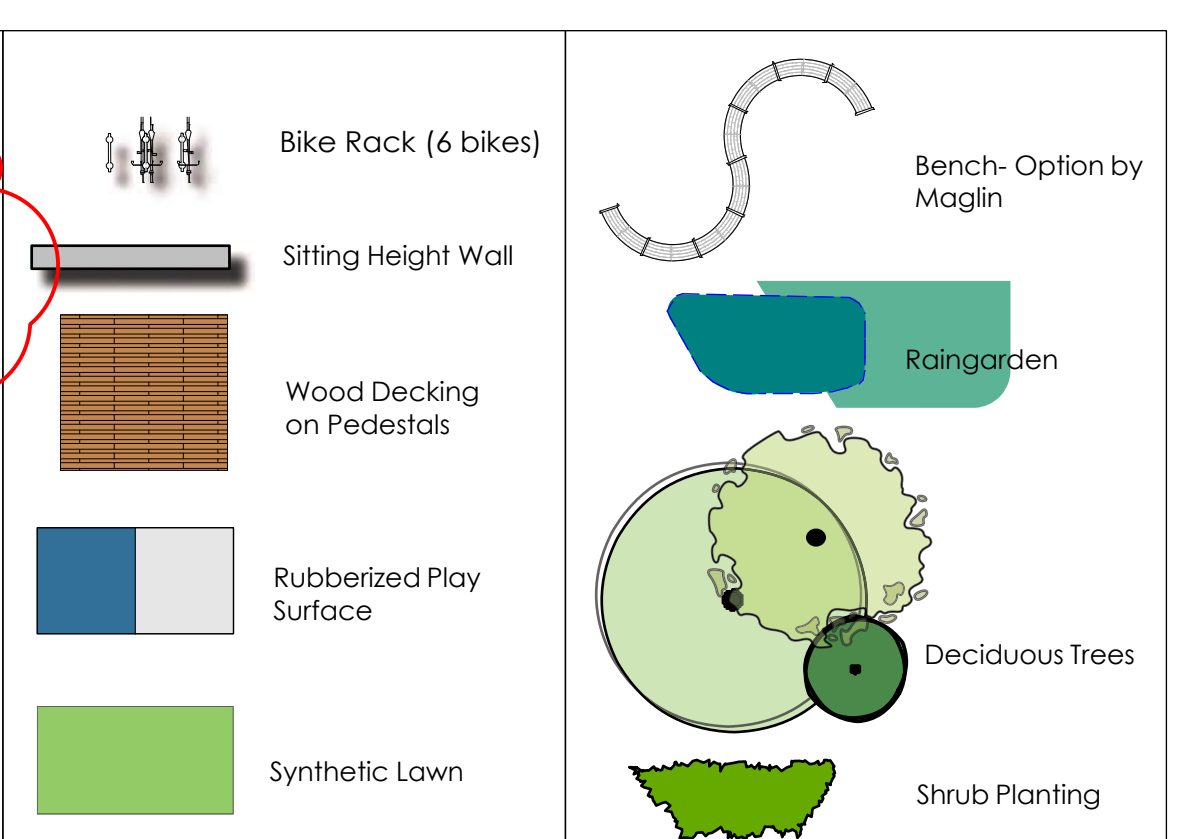

NOT FOR CONSTRUCTION

rev no	description	date
3	Revisions to DP	4/15/19
2	Revised Rezoning	2/20/19
1	DP	11/21/18



client
Victoria Cool-Aid Society
101-749 Pandora Avenue
Victoria, BC

project
Crosstown
3020 Douglas
Ave, Victoria BC

sheet title

**Landscape Plan-
Ground Level**

project no.	118.16
scale	1:150 @ 24"x36"
drawn by	GJ
checked by	SM
revision no.	sheet no.

1 L1



PLANT LIST					
Sym	Qty	Botanical Name	Common Name	Schd. Size / Plant Spacing	
TREES:					
	4	Styrax japonicus 'Emerald Pagoda'	Japanese Snowbell	5.0cm cal, b&b	
SHRUBS/PERENNIALS/GRASSES/VINES:					
AL	49	Anemranthele lessoniana	New Zealand Wind Grass	#1 Pot	
Ca	5	Clematis armandii	Evergreen Clematis	#1 Pot	
End	44	Escallonia 'Newport Dwarf'	Newport Dwarf Escallonia	#1 pot	
Glw	31	Gaura lindheimerii 'Whirling Butterflies'	Whirling Butterflies Gaura	#1 pot	
Pq	31	Parthenocissus quinquefolia	Virginia Creeper	#2 Pot	

CHARACTER IMAGES:



Roof Top Amenity Space



Roof Top Play Space



Plaza




Bollard



Plaza

NOT FOR CONSTRUCTION

3	Revisions to DP	4/15/19
2	Revised Rezoning	2/20/19
1	DP	11/2118
rev no	description	date

 


client
Victoria Cool-Aid Society
101-749 Pandora Avenue
Victoria, BC

project
Crosstown
3020 Douglas
Ave, Victoria BC


sheet title
**Landscape Plan-
Second Level**

project no.	118.16
scale	1:150 @ 24"x36"
drawn by	GJ
checked by	SM
revision no.	sheet no.

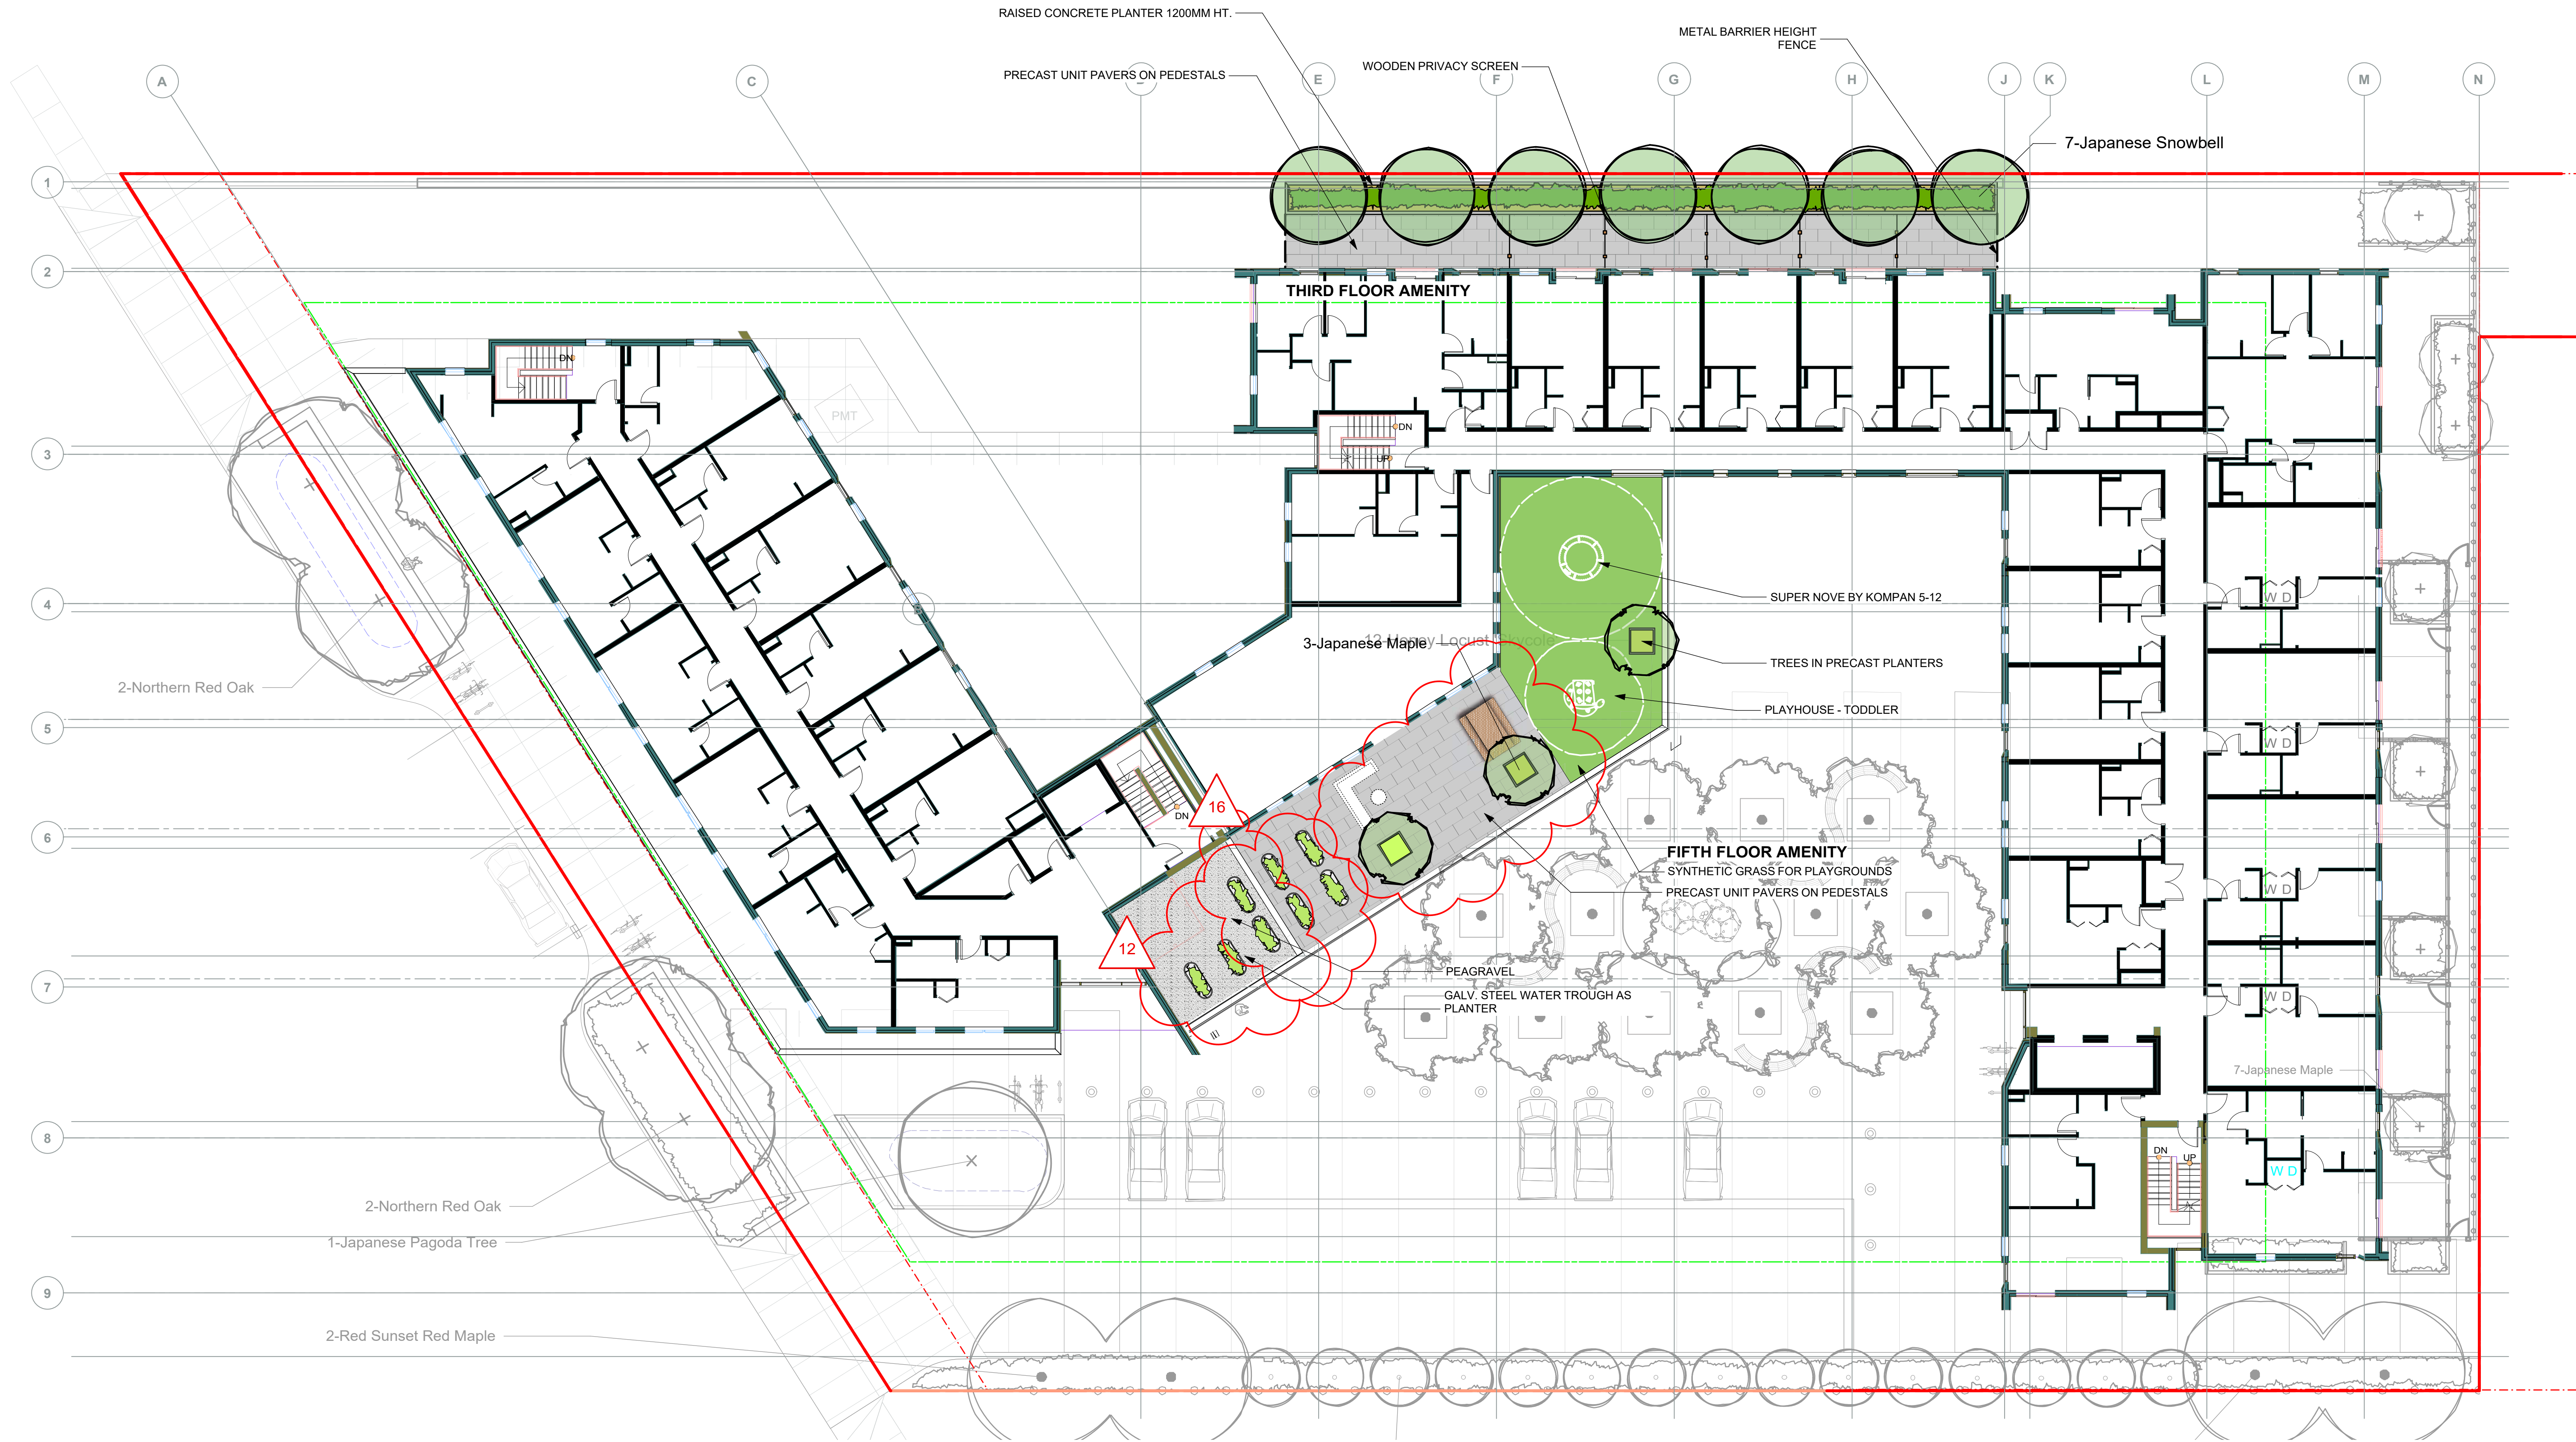

PLANT LIST				
Sym	Qty	Botanical Name	Common Name	Schd. Size / Plant Spacing
TREES:				
	3	Acer palmatum	Japanese Maple	1.8 m height, specimen quality
	7	Styrax japonicus 'Emerald Pagoda'	Japanese Snowbell	5.0cm cal, b&b
SHRUBS/PERENNIALS/GRASSES/VINES:				
AL	55	Anemanthele lessoniana	New Zealand Wind Grass	#1 Pot
End	59	Escallonia 'Newport Dwarf'	Newport Dwarf Escallonia	#1 pot
Glw	59	Gaura lindheimeri 'Whirling Butterflies'	Whirling Butterflies Gaura	#1 pot
NDH	21	Nandina domestica 'Harbour Dwarf'	Harbour Dwarf Heavenly Bamboo	#1 Pot


LEGEND

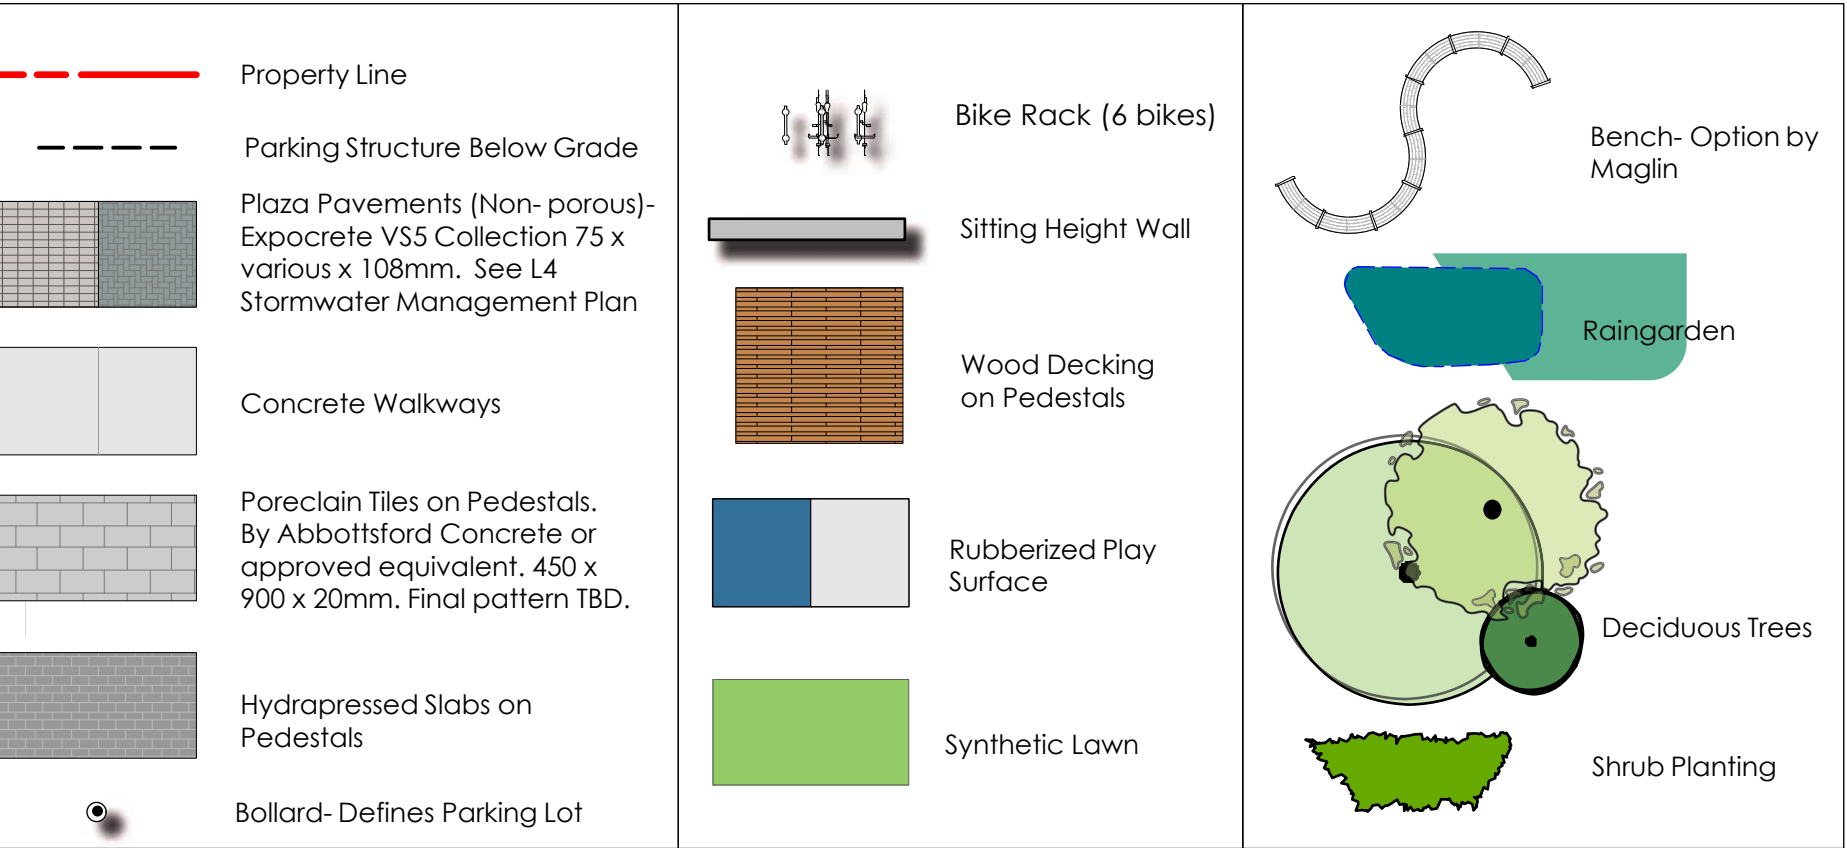

NOT FOR CONSTRUCTION

3	Revisions to DP	4/15/19
2	Revised Rezoning	2/20/19
1	DP	11/2118
rev no	description	date

Murdoch de Greeff INC
Landscape Planning & Design
200 - 524 Cuddehne Road
Victoria, BC V8Z 1G1
Phone: 250.412.2891
Fax: 250.412.2892

 


client
Victoria Cool-Aid Society
101-749 Pandora Avenue
Victoria, BC

project
Crosstown
3020 Douglas
Ave, Victoria BC

sheet title
**Landscape Plan-
Third and Fifth Level**

project no.	118.16
scale	1:150 @ 24"x36"
drawn by	GJ
checked by	SM
revision no.	sheet no.

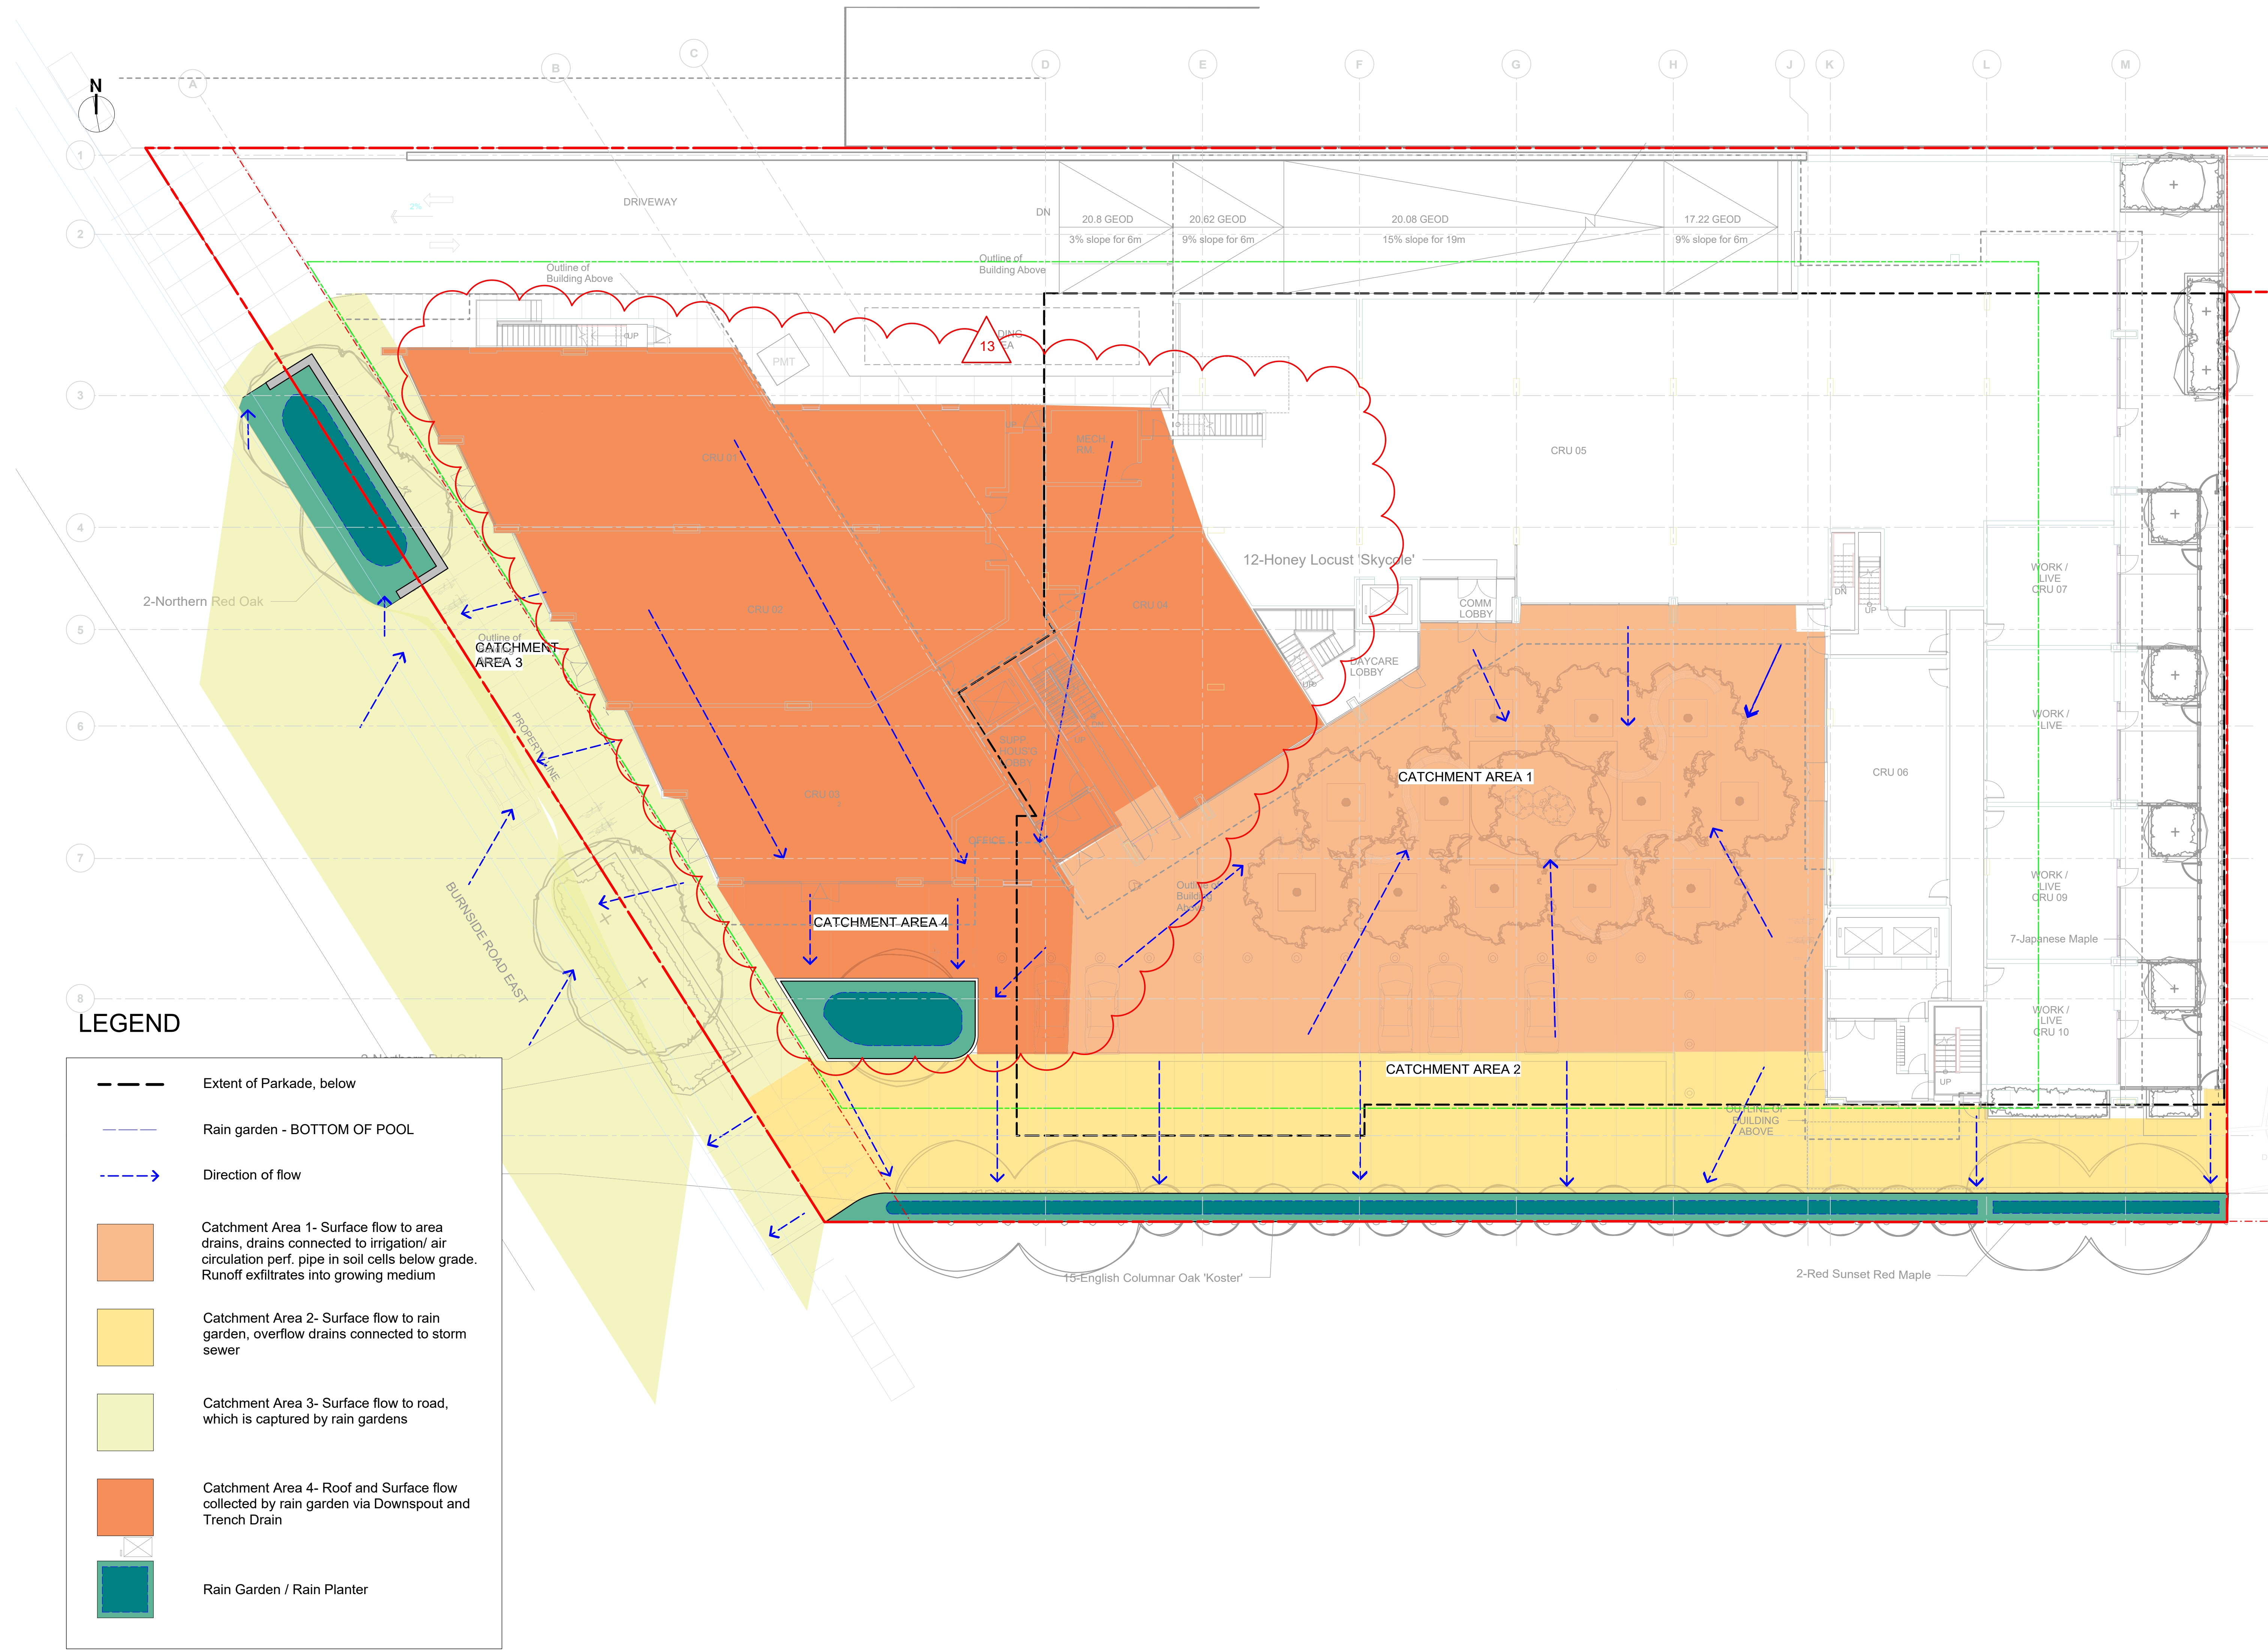

NOT FOR CONSTRUCTION

3	Revisions to DP	4/15/19
2	Revised Rezoning	2/20/19
1	DP	11/2118
rev no	description	date



**Murdoch
de Greeff** INC
Landscape Planning & Design

200 - 524 Cuddehe Road
Victoria, BC V8Z 1G1

Phone: 250.412.2891
Fax: 250.412.2892

client
Victoria Cool-Aid Society
101-749 Pandora Avenue
Victoria, BC

project
Crosstown
3020 Douglas
Ave, Victoria BC

sheet title
**Stormwater
Management Plan**

project no.	118.16
scale	1:150 @ 24"x36"
drawn by	GJ
checked by	SM
revision no.	sheet no.