




1055 Alston Street

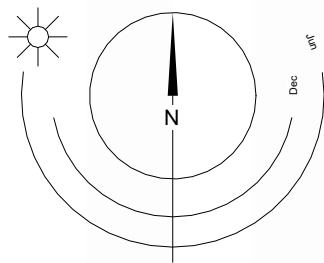

Site Analysis



Drawing List

- A001 Project Data
- A002 Survey
- A004 Street View
- A007 Shadow Studies
- A101 Site Plan Overall
- A102 Site Plan - Circulation
- A103 Site Plan - Grading
- A201 Lower Commercial / Industrial - Tyee Rd
- A203 Parkade - Alston Street
- A204 Level 1
- A205 Level 2
- A206 Level 3
- A207 Level 4
- A208a Roof Amenity Space
- A208b Roof Drainage
- A301 Building Elevation
- A302 Building Elevation
- A303 Building Elevation
- A304 Building Elevation
- A401 Building Section - Looking North

List of Abbreviations

The following abbreviations are used on door, window, and finish schedules as well as on architectural drawings and details.

ACST	Acrylic Stucco	HP	High Point	ST	Structure
ACT	Acoustical Tile	HSS	Hollow Steel Section	STL	Steel
AFF	Above Finished Floor	H/W	Hardware	STN	Stain(ed)
AL	Aluminum	INSUL	Insulated	STNT	Stone Tile
BG	Building Grade	LAM	Laminated Glass	SS	Stainless Steel
CEM	Cementitious Backing Board	LP	Low Point	SVF	Sheet Vinyl Flooring
Cone	Concrete	MDFB	Medium Density Fibreboard Base	TB	Towel Bar
CBK	Concrete Block	MR	Mirror	T/D	Tempered / Double Glazed
C/L	Centerline	MP	Metal Panel	TLAM	Tempered Laminated Glass
DD	Deck Drain	O/H	Overhead	TGL	Tempered Glass
CT	Ceramic Tile	OW	Operable Window	TGLL	Translucent Glass
C/W	Complete With	PF	Prefinished	TOD	Top of Concrete
EL	Elevation	PLAM	Plastic Laminat	TOD	Top of Drain
EPC	Epoxy Polymer Coating	PLS	Plaster	TOI	Top of Insulation
EXP AGG	Exposed Aggregate	PSF	Pressed Steel Frame	TOP	Top of Parapet
EXT	Exterior	PT	Paint	TOS	Top of Slab
FD	Floor Drain	PTD	Paper Towel Dispenser	TOW	Top of Wall
FEC	Fire Extinguisher Cabinet	PTD/W	Paper Towel Dispenser / Waste	TP	Toilet Paper
FFE	Finished Floor Elevation	PTW	Paper Towel Waste	UNF	Unfinished (for GWB means taped and filled by not sanded to minimum UL C requirements where applicable)
FG	Finished Grade	RA	Roof Anchor	UNO	Unless Noted Otherwise
GB	Grab Bar	RB	Rubber Base	US	Underside of...
GBL	Glass Block	RES	Resilient Flooring	VCT	Vinyl Composition Tile
GL	Glass	RD-P	Roof Drain - Planter	VI	Vision Glass
GWG	Georgian Wire Glass	RW	Rain Water Leader	VIS	Vinyl Impact Sheet
GWB	Gypsum Wallboard	SAFI	Spray Applied Fibrous Insulation	VT	Vinyl Tile
HC	Hollow Core	SCW	Solid Core Wood	VWC	Vinyl Wall Covering
HCW	Hollow Core Wood	SD	Sealer	WC	Water Closet
H/C	Handicap	SL	Sealer	WD	Wood
HM	Hollow Metal	SP	Spandrel Glass	WPM	Waterproof Membrane
		SPC	Solid Particleboard Core	WRC	Water Repellent Coating

PROJECT DIRECTORY

REGISTERED OWNER
Ryees Holdings Corp
1055 Alston Street
Victoria, BC
V8A 3S6

ARCHITECT
dhKarchitects
977 Fort Street
Victoria, BC
V8V 3K3

Charles Kierulf
ck@dhk.ca
250.658.5367

STRUCTURAL CONSULTANT
Skyline Engineering
380 - 4243 Glenford Avenue
Victoria, BC
V8V 3K3

Cord MacLean
cmacl@seng.ca
250.590.4133

MECHANICAL CONSULTANT
Avalon
1245 Esquimalt Road
Victoria, BC
V8A 3P2

Mirek Demitow
mirek@avalonmechanical.com
250.384.4128

ELECTRICAL CONSULTANT
Conclusive Edge Engineering
101-57158 Symington Road 20E
Springfield, MB
R2J 4L6

Amir Tavakoli
atavakoli@ceengineering.ca
250.216.2138

LANDSCAPE CONSULTANT
Forsite Landscape Architecture
975 Alston Street
Victoria, BC
V8A 3S5

Brad Forth
forsteland@hotmail.com
250.590.5302

CIVIL CONSULTANT
Westbrook Consulting Ltd.
865 Goldstream Ave #115
Victoria, BC
V8B 0J3

Bruce Crawshaw
bcrawshaw@wbrook.ca
250.391.8592

GEOTECHNICAL
Ryzuk
#6-40 Cadillac Avenue
Victoria, BC
V8Z 1T2

Shane Moore
shane@ryzuk.com
250.475.3131

SURVEYOR
Powell & Associates
250-2950 Douglas Street
Victoria, BC
V8T 4N4

James Worton
james@powellsurveys.com
250.392.8955

ENVELOPE CONSULTANT
Evolve
Suite 102 - 814 Broughton St
Victoria, BC V8W 1E4

Chris Raudoy
craudo@evolvebuildings.com
250.415.1414

PROJECT DESCRIPTION

CIVIC ADDRESS:
1055 Alston Street
Victoria, BC V8A 3S6

LEGAL DESCRIPTION
LOT 105, DISTRICT LOT 119, ESQUIMALT
DISTRICT, PLAN 3237 INCLUDED IN PLAN 4010

ZONING BYLAW SUMMARY

BUILDING DESCRIPTION:

Basement: Industrial Use (F-2 and 3)
1st Storey: Storage Garage (Group F-2 and 3)
2nd - 5th Storeys: Residential Dwelling Units (Group C)

USES: Industrial and Residential

EXISTING ZONE: M2-S, Songhees Light Industrial District

PROPOSED ZONE: TBC

SITE AREA: 1406 m² (15,134 s.f.)
SITE COVERAGE: 80%
OPEN SITE SPACE: 11%

FLOOR AREAS

TOTAL PROPOSED: 3381 m²

FLOOR SPACE RATIO: 2.4 FSR

GRADE OF BUILDING: 16.35 m (GEODETTIC)
See Site Plan for Grade Calculation

HEIGHT OF BUILDING: 21.46 m

NUMBER OF STOREYS:

RESIDENTIAL PARKING: 19 stalls (incl. 1 accessible, 1 accessible van, 2 visitor)

COMMERCIAL PARKING: 2 stalls

TOTAL CAR PARKING: 21

BICYCLE PARKING: 65 Class 1 + 6 short term (rack)

SETBACKS:

FRONT (West): 4.15 m
REAR (East): 2.77 m
SIDE (North): 0 m
SIDE (South): 0.3 m
COMBINED SIDE: 0.3 m

SUITE COMPOSITION:

Studio: 24
1 Bed: 24
2 Bed: 4
TOTAL: 56 SUITES

Minimum Unit Floor Area 34 m²

Building Code Summary

Referenced Document: CBC 2024 - Part 3

Major Occupancy Classification - Group C Residential
- Basement Storey (allowable): Assembly (A-2), Business and Personal Services (D) Mercantile (E), and/or Industrial Use (F-2 and 3)
- 1st Storey (proposed): Storage Garage (Group F-3, associated with residential use above), Open-air storage garage.
- 2nd - 5th Storeys (proposed): Residential Dwelling Units (Group C)

Building Area: 1141m²

Building Height: 5 Storeys

Number of Streets Facing: 2

Accessible Facilities: Accessible Entrance / Accessible Stalls

Construction Requirements:

3.2.2.48 Group C, up to 6 Storeys, Sprinklered, Noncombustible Construction

2) the building shall be of noncombustible construction, and

a) floor assemblies shall be fire separations with a fire-resistance rating not less than 1 h,

b) mezzanines shall have a fire-resistance rating not less than 1 h

Noncombustible cladding throughout the building.

2 h concrete fire separation between the residential storage garage and the first storey.

Annotations Legend

The following annotations are used on architectural drawings and details:

BEDROOM	ROOM NAME & ROOM NUMBER
101a	DOOR NUMBER See Door Schedule
W-10	WINDOW NUMBER See Window Schedule
W1	WALL TYPE See Assemblies Schedule
2.0 hr	RATED WALL DESIGNATION
00.00	ELEVATION DATUM
2440	CEILING HEIGHT
	AREA OF DROP CEILING
1	KEYNOTE SYMBOL
12	MATERIAL TAG
A901	INTERIOR ELEVATION REFERENCE
W1 C1 F1 B1	ROOM FINISHES

Rev	8	25-10-30	DDP Revisions Rev2
	7	25-06-02	DDP Revisions
	6	24-06-27	DP / Rezoning Rev. 6
	5	23-10-26	DP / Rezoning Rev. 3
	4	23-07-25	DP / Rezoning Rev. 2
	3	23-06-15	DP / Rezoning Rev. 1
	2	23-03-30	DP / Rezoning
	1	23-03-25	CALLUC

Rev	8	25-10-30	Description	DDP Revisions Rev2
Plot Date		10/30/25	Project Status	DD
Drawn By		SWS	Checked By	CRK
Scale		As Indicated	Project Number	2304

NOTE: All dimensions are shown in millimeters.

Alston

1055 Alston Street
Victoria, BC
Project Data

dhKarchitects
Victoria
977 Fort Street
Nanaimo
102-5190 Dublin Way V9T 0H2 T 1-250-585-5810

dhKarchitects
Victoria
977 Fort Street
Nanaimo
102-5190 Dublin Way V9T 0H2 T 1-250-585-5810

COPYRIGHT RESERVED. THESE PLANS AND DESIGNS ARE AND AT ALL TIMES REMAIN THE PROPERTY OF dhKARCHITECTS TO BE USED FOR THE PROJECT SHOWN AND MAY NOT BE REPRODUCED WITHOUT WRITTEN CONSENT.

BC LAND SURVEYORS SITE PLAN OF:

Civic: 1055 Alston Street

Legal Lot 105, District Lot 119, Esquimalt District,
Plan 3237 Included Within Plan 4010

Parcel Identifier: 002-094-550
in the City of Victoria

LEGEND

Elevations are geodetic and referenced
to the CVD288C datum.

+ - denotes - existing elevation

Tree diameters are in centimetres.

Lot Area = 1406 m²

Scale 1:150 Distances are in meters




The intended print size is 24" by 18"

Setbacks are derived from field survey.

Parcel dimensions shown hereon are
derived from Land Title Office records.

Property Lines and setbacks shown may
vary upon completion of a lot reposting
and preparation of a legal survey plan.

This document shows the relative location
of the surveyed features and shall not be
used to define property boundaries.

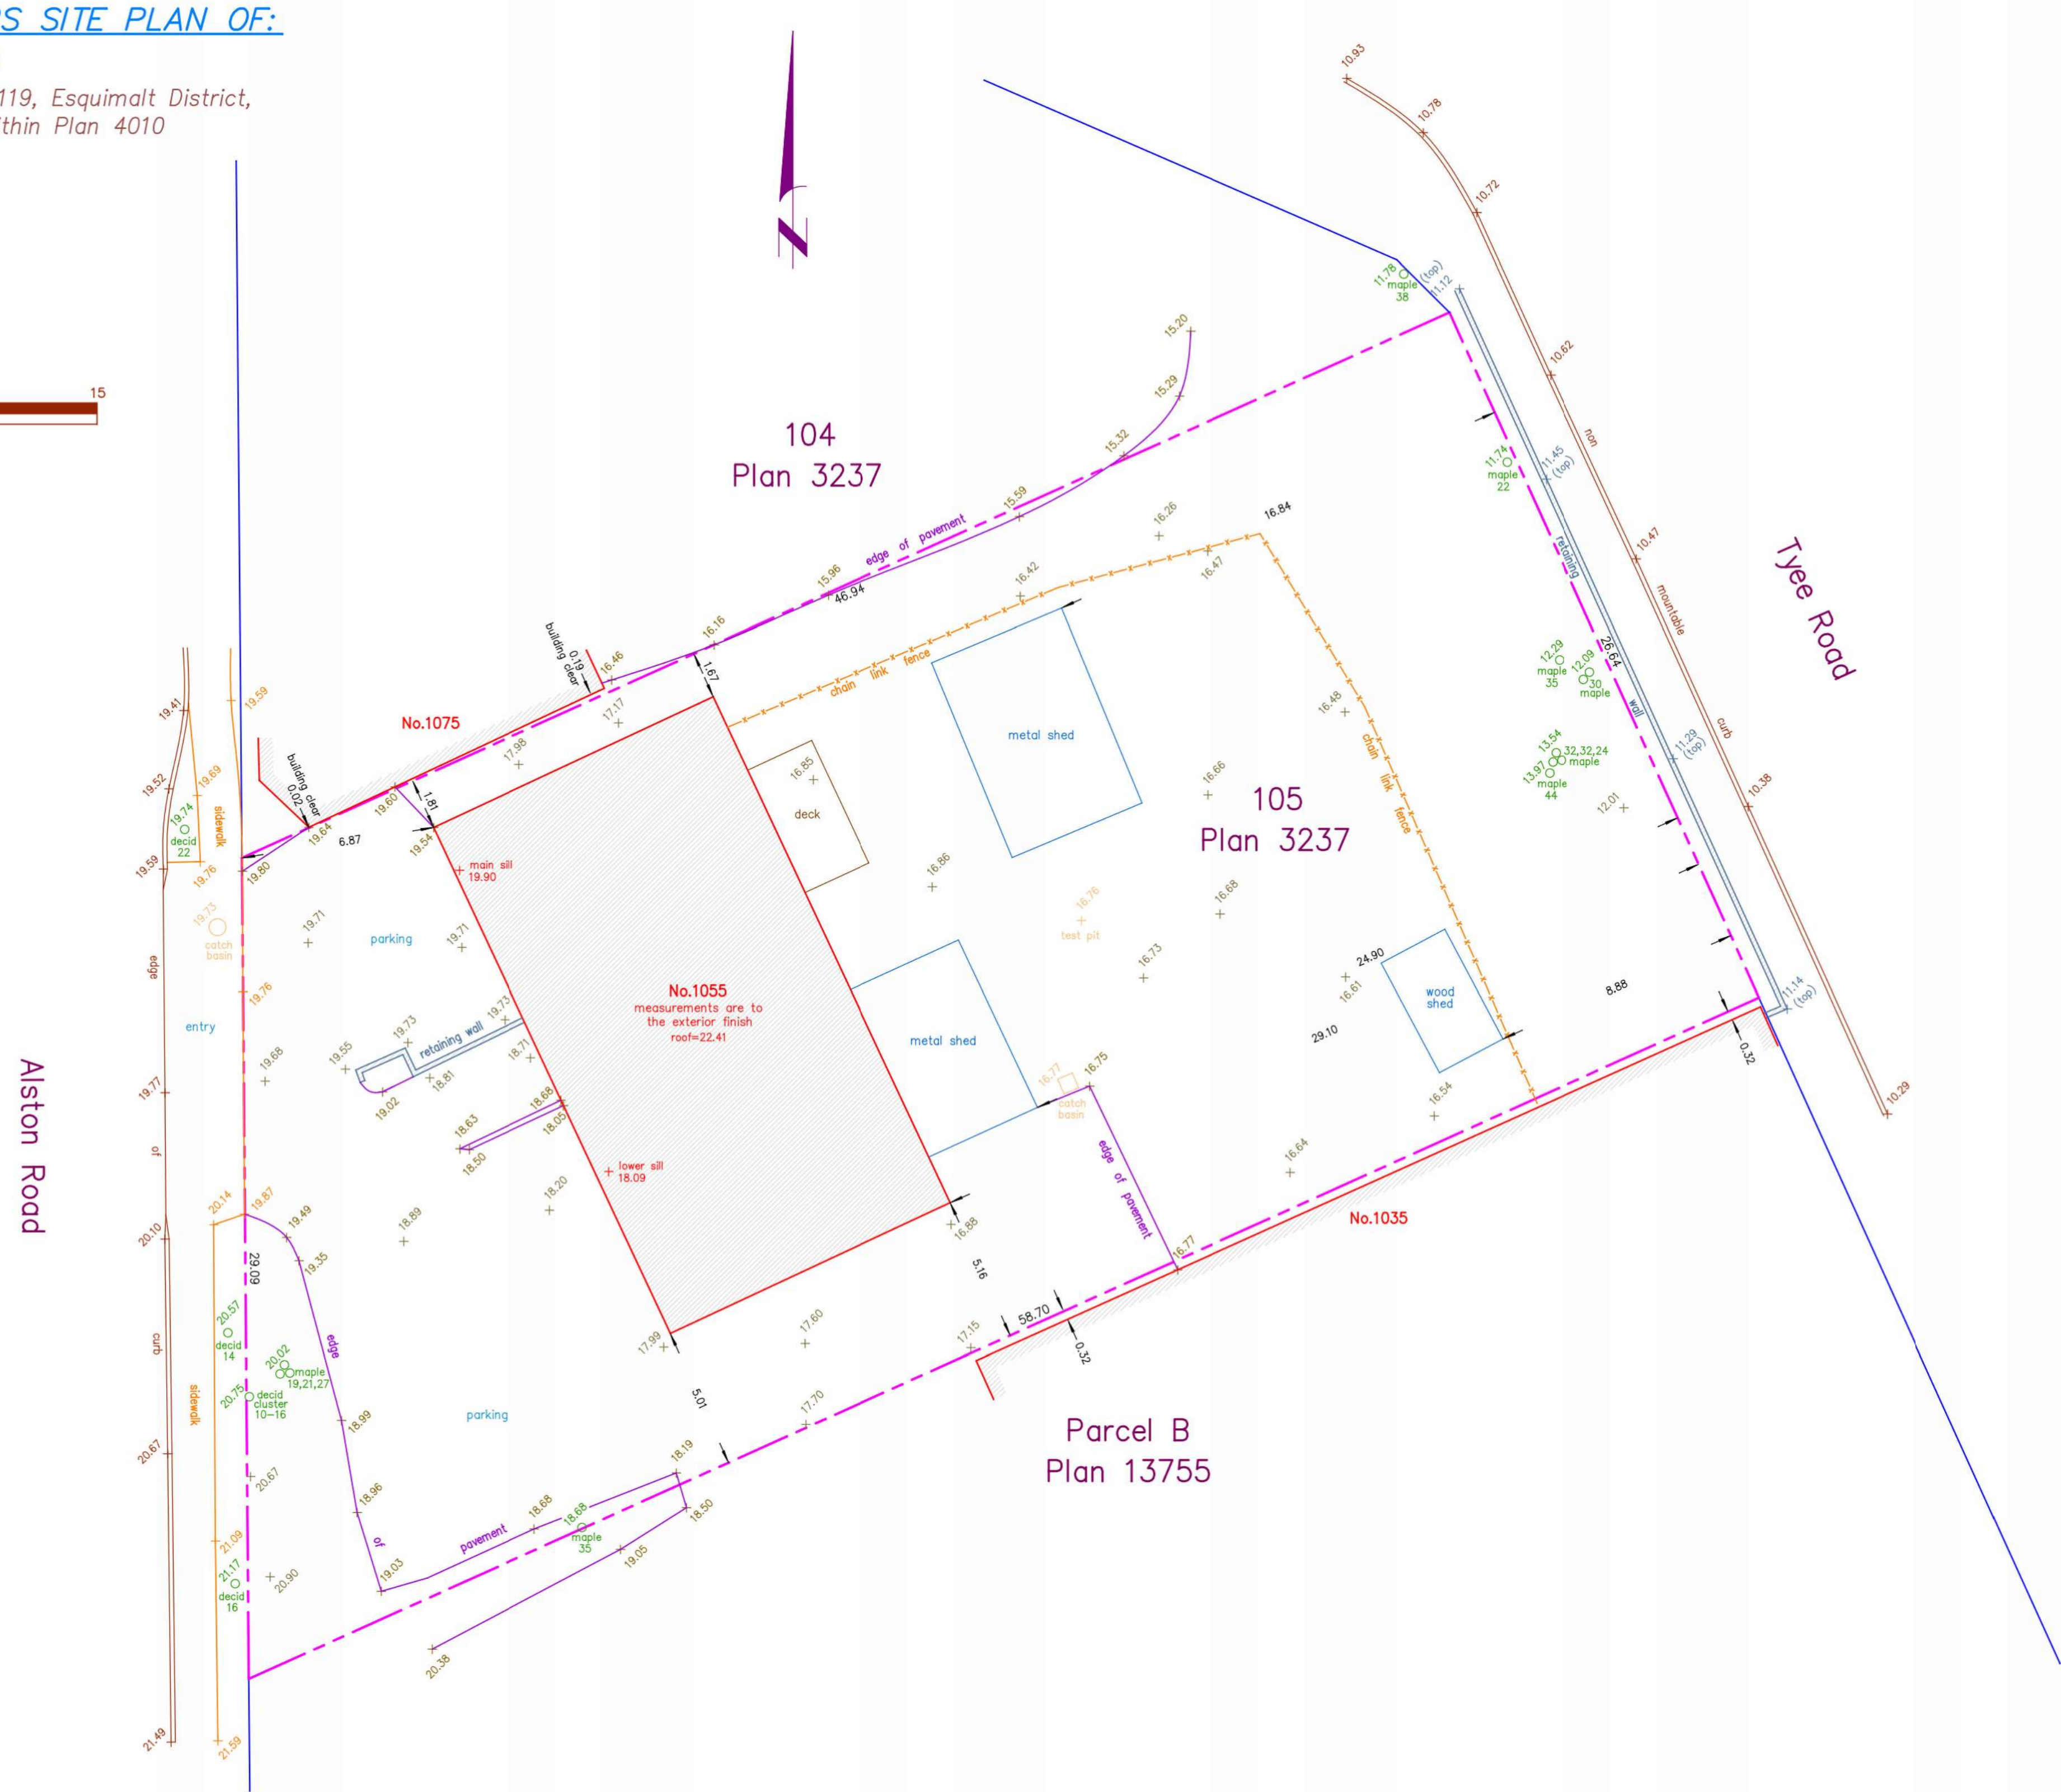

Date	August 9, 2022
File	13,819-23
POWELL & ASSOCIATES	
BC Land Surveyors	
250-2950 Douglas Street	
Victoria, BC V8T 4N4	
phone (250) 382-8855	

Rev	2	25-10-30	Description	DDP Issued
	1	23-03-25		CALLUC
Plot Date	10/15/25	Project Status	DD	
Drawn By	SWS	Checked By	CRK	
Scale		Project Number	2304	

NOTE: All dimensions are shown in millimeters.

Alston

1055 Alston Street
Victoria, BC
Survey



A002

dHKarchitects
Victoria
977 Fort Street V8V 3K3 T 1-250-658-3367
Nanaimo
102-5190 Dublin Way V9T 0H2 T 1-250-585-5810


COPYRIGHT RESERVED. THESE PLANS AND DESIGNS ARE AND AT ALL TIMES REMAIN
THE PROPERTY OF dHKARCHITECTS TO BE USED FOR THE PROJECT SHOWN AND
MAY NOT BE REPRODUCED WITHOUT WRITTEN CONSENT.



1075 Alston Street

1055 Alston Street

Alston Street View

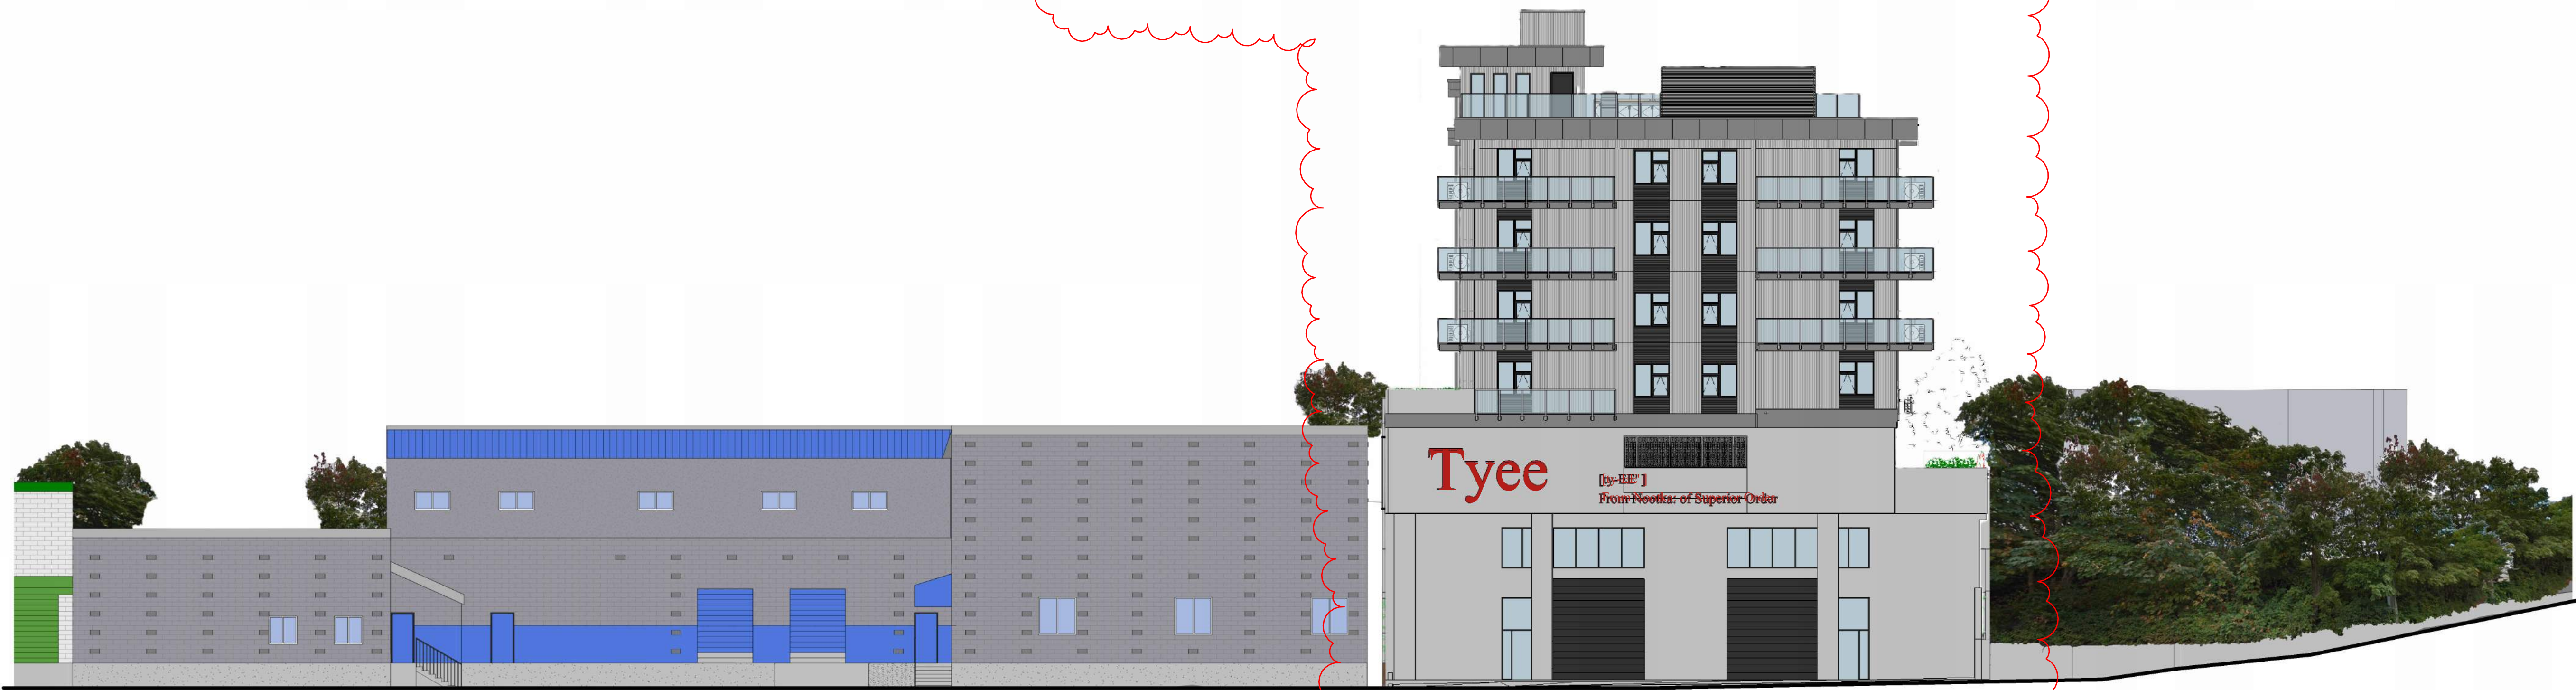

736 Tyee Road

740 Tyee Road

790 Tyee Road

Tyee Street View

Rev	5	25-10-30	DDP Revisions Rev2
4	25-05-02	DDP Revisions	
3	23-06-15	DP / Rezoning Rev. 1	
2	23-03-30	DP / Rezoning	
1	23-03-25	CALLUC	

Rev	5	25-10-30	Description	DDP Revisions Rev2
Plot Date	06/15/23		Project Status	DD
Drawn By	SWS		Checked By	CRK
Scale	1 : 3		Project Number	2304

NOTE: All dimensions are shown in millimeters.

Alston

1055 Alston Street
Victoria, BC
Street View






A004

dHKarchitects
Victoria
977 Fort Street V8V 3K3 T 1-250-658-3367
Nanaimo
102-5190 Dublin Way V9T 0H2 T 1-250-585-5810

COPYRIGHT RESERVED. THESE PLANS AND DESIGNS ARE AND AT ALL TIMES REMAIN THE PROPERTY OF dHKARCHITECTS TO BE USED FOR THE PROJECT SHOWN AND MAY NOT BE REPRODUCED WITHOUT WRITTEN CONSENT.

Summer Solstice

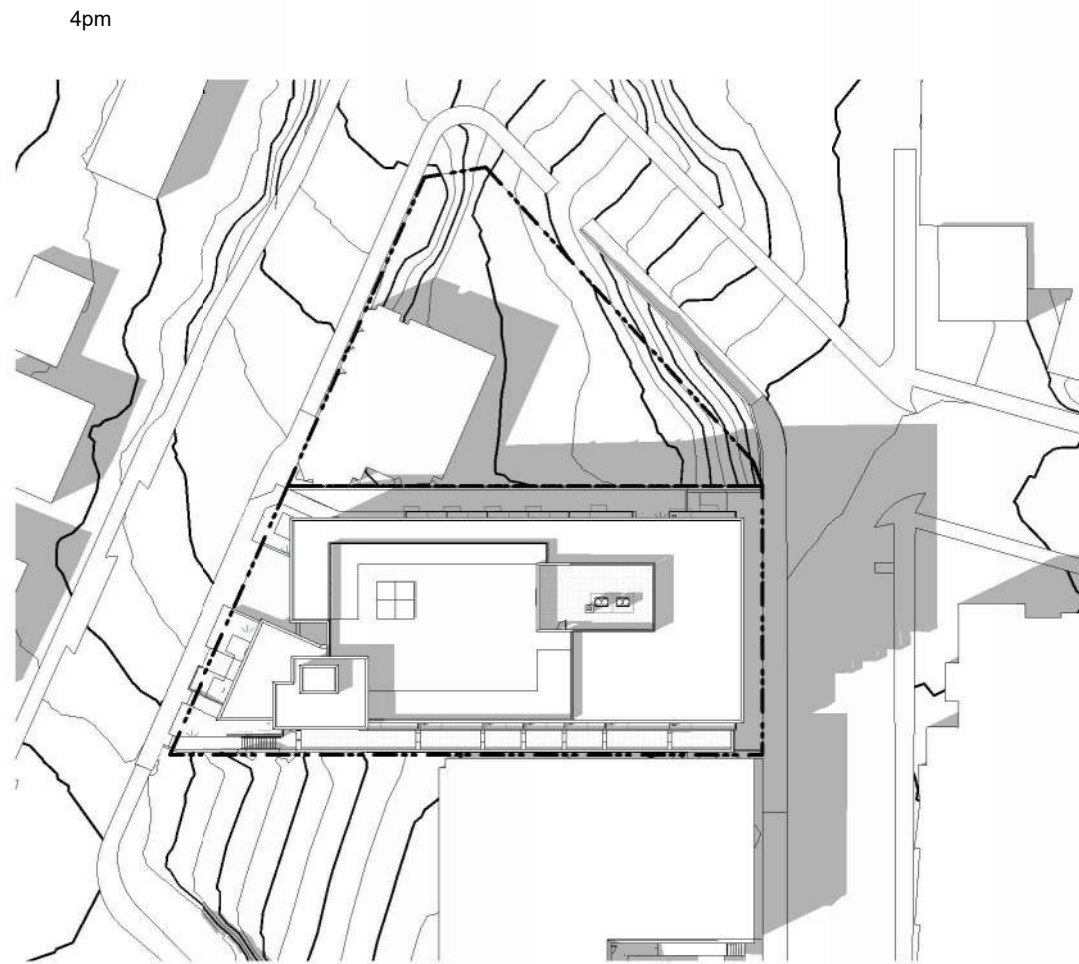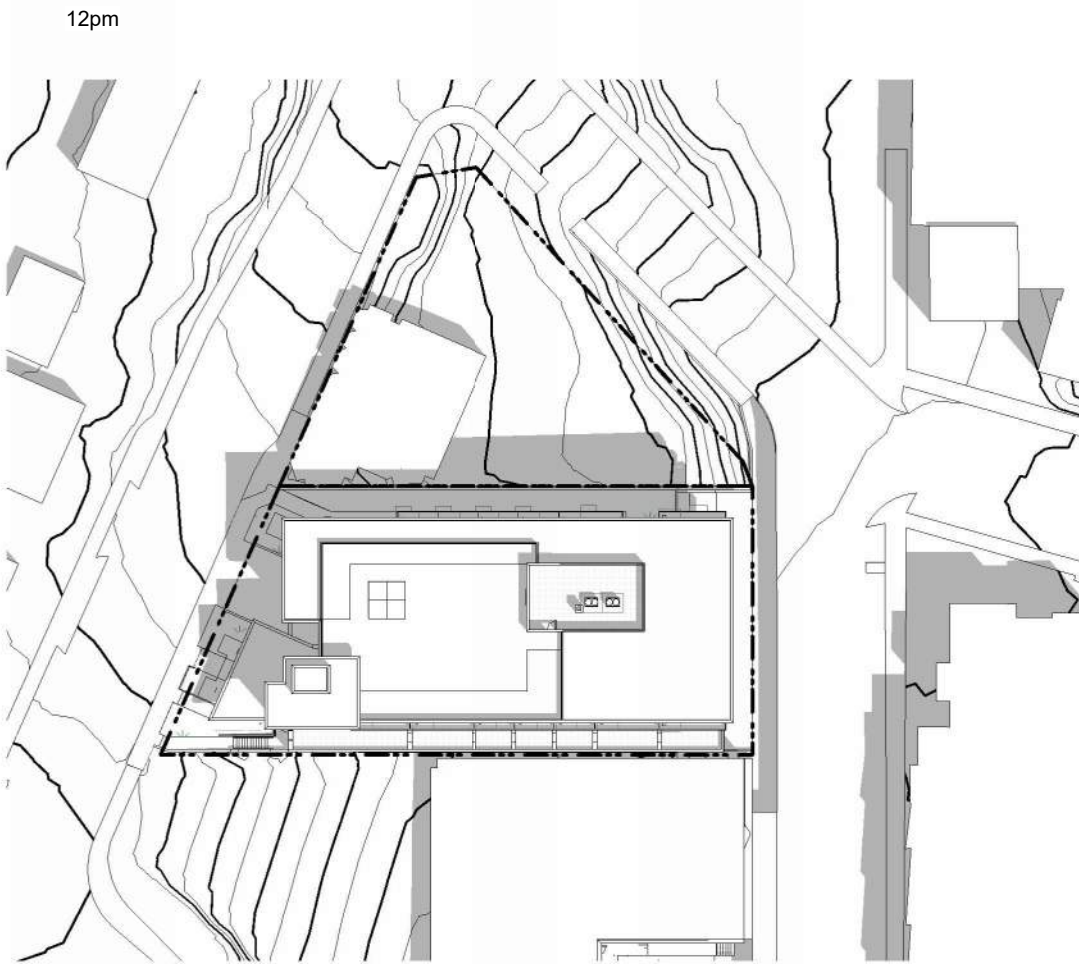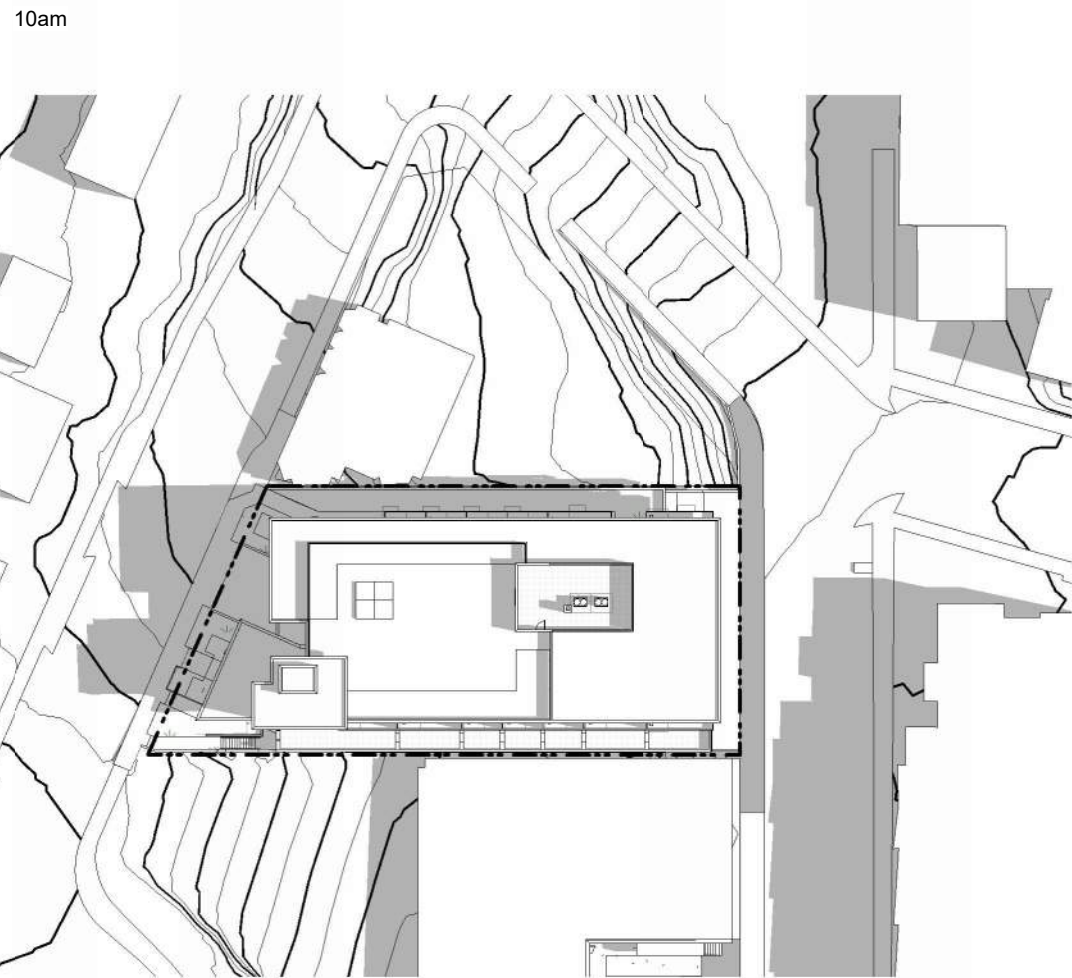

Equinox



Winter Solstice



Rev	3	25-10-30	DDP Revisions Rev2
	2	25-06-02	DDP Revisions
	1	23-03-30	DP / Rezoning

Rev	3	25-10-30	Description	DDP Revisions Rev2
Plot Date	06/15/23	Project Status	DD	
Drawn By	Author	Checked By	Checker	
Scale	1 : 750	Project Number	2304	

NOTE: All dimensions are shown in millimeters.

Alston


1055 Alston Street
Victoria, BC
Shadow Studies



A007

dHkArchitects
Victoria
977 Fort Street V8V 3K3 T 1-250-658-3367
Nanaimo
102-5190 Dublin Way V9T 0H2 T 1-250-585-5810

COPYRIGHT RESERVED. THESE PLANS AND DESIGNS ARE AND AT ALL TIMES REMAIN THE PROPERTY OF dHkARCHITECTS TO BE USED FOR THE PROJECT SHOWN AND MAY NOT BE REPRODUCED WITHOUT WRITTEN CONSENT.

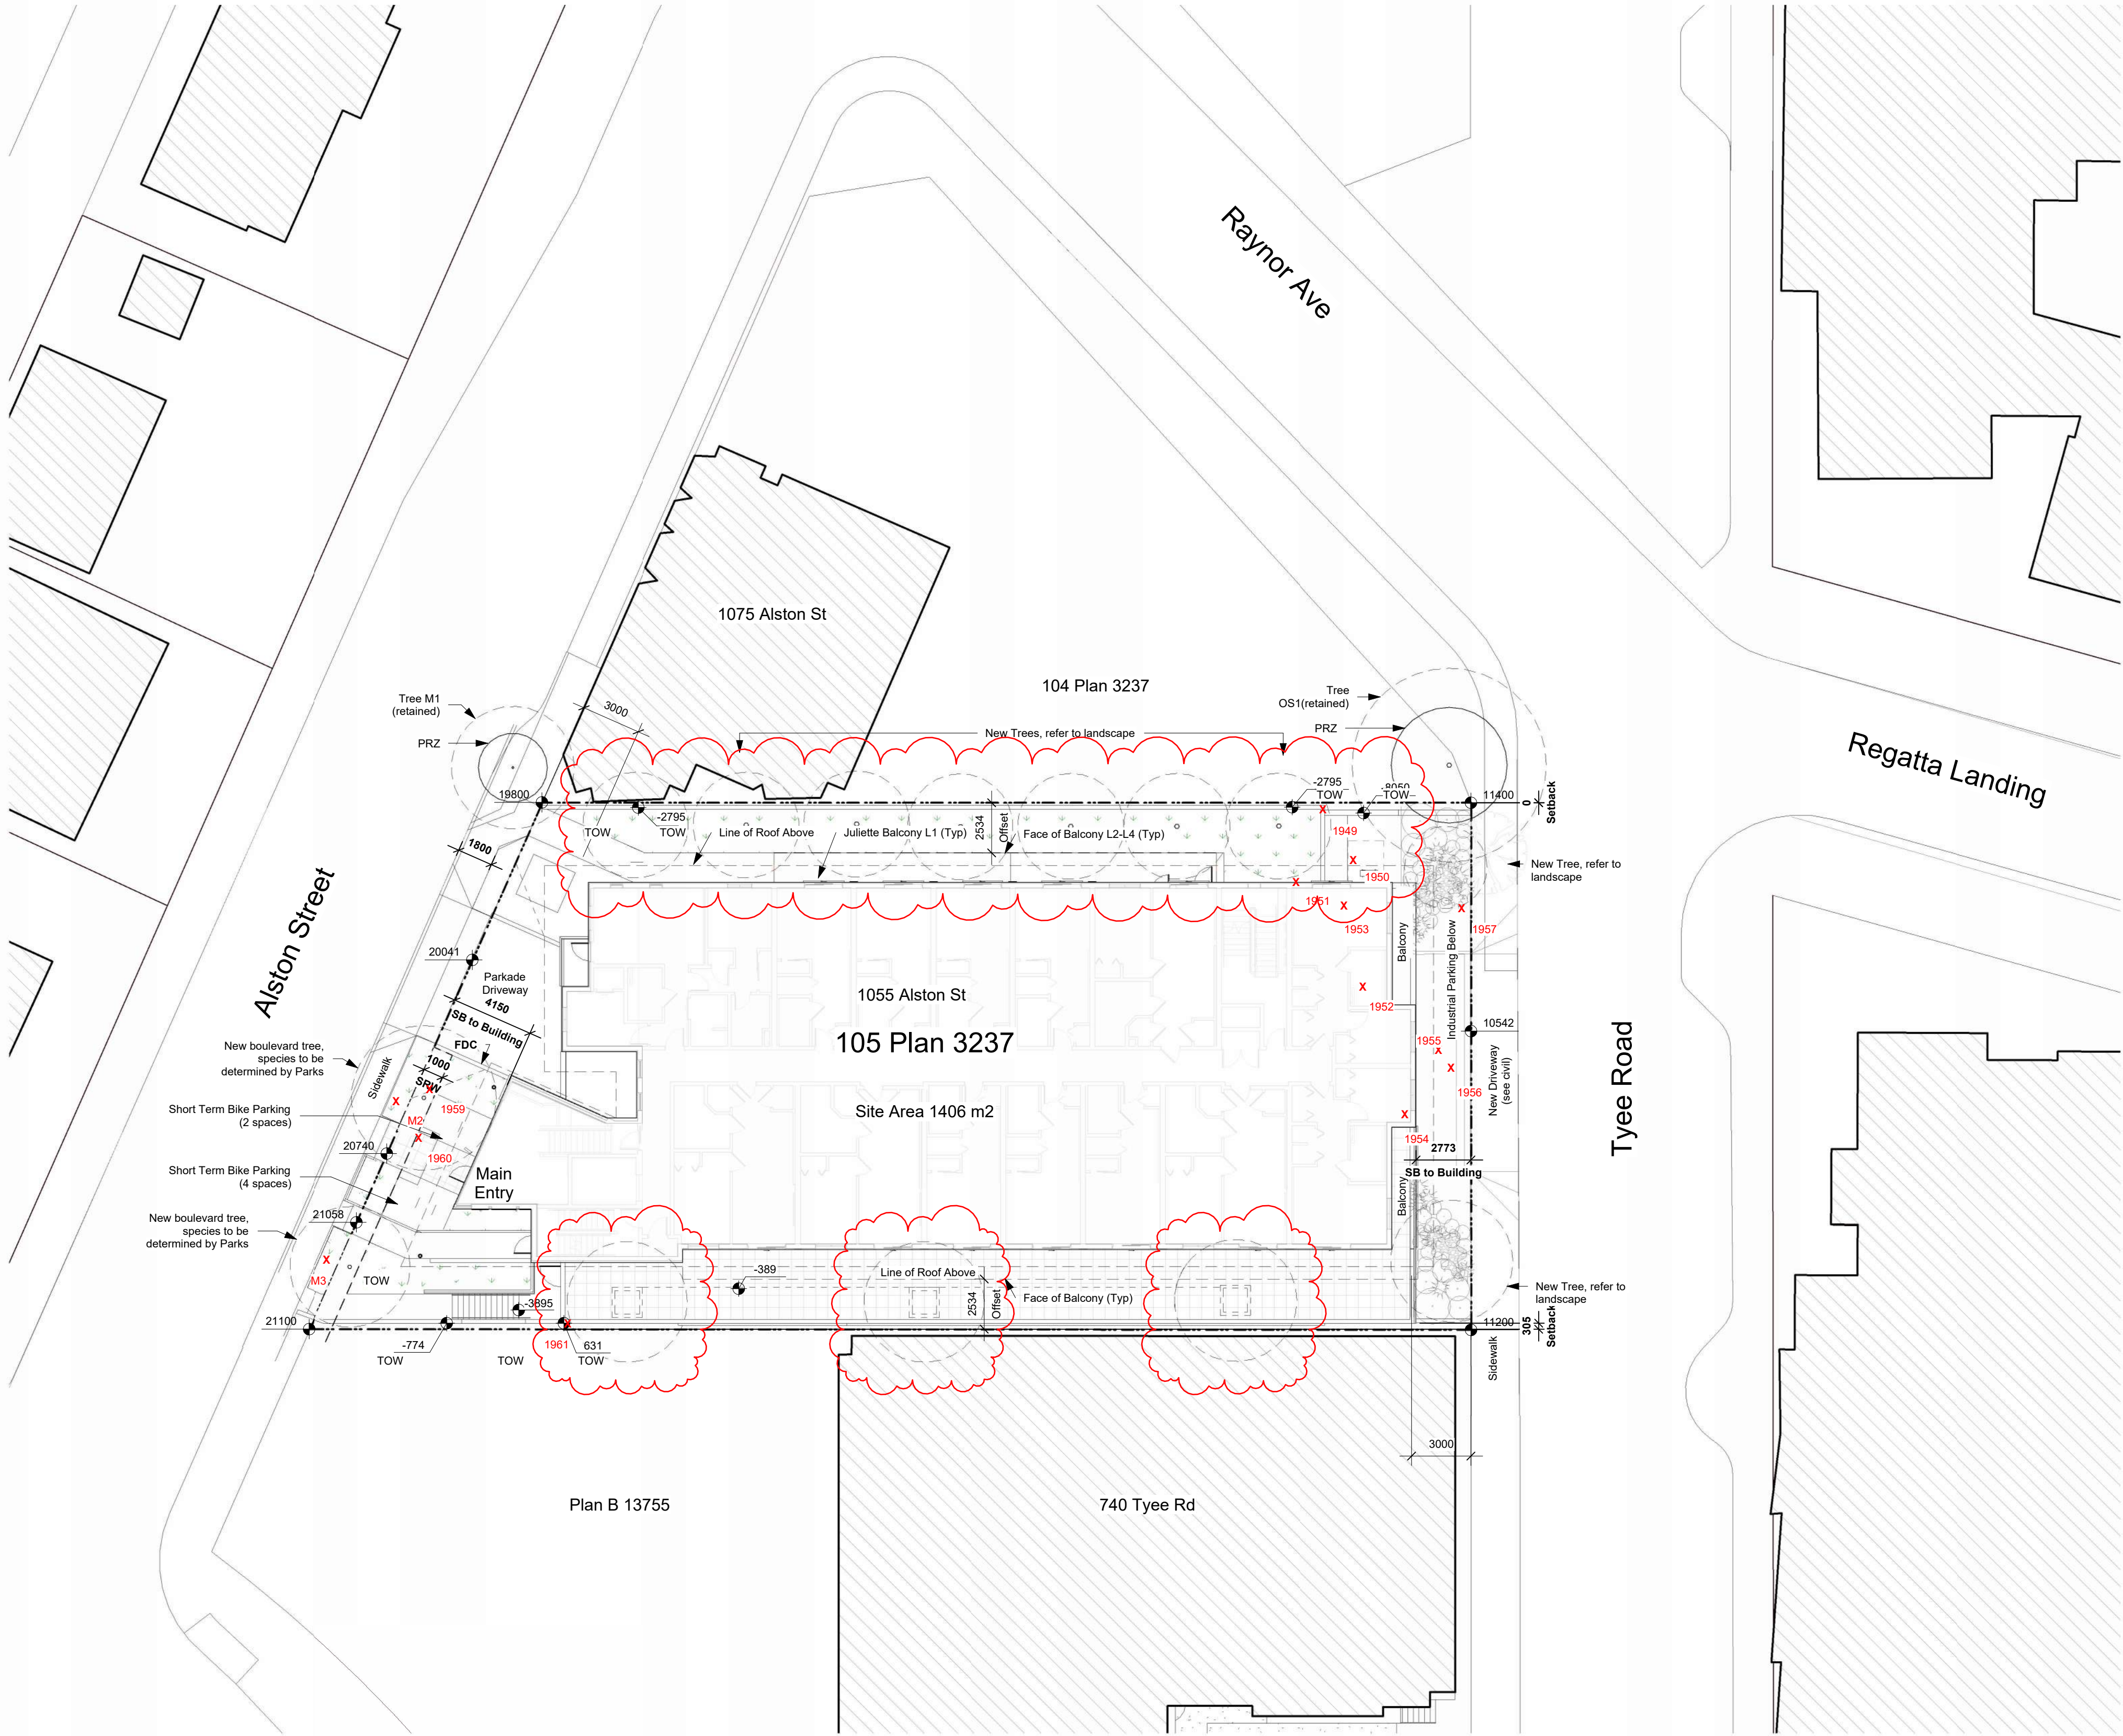

1 Site Plan - Overall
A101 SCALE: 1 : 200

General Notes:

1. Refer to Civil drawings for all roadways, driveways, curbs, and grading.
2. Refer to Landscape drawings for all hard and soft landscaping on site.


9	25-10-30	DDP Revisions Rev2
8	24-07-22	DP / Rezoning Rev. 7
7	24-06-27	DP / Rezoning Rev. 6
6	24-04-11	DP / Rezoning Rev. 5
5	24-02-14	DP / Rezoning Rev. 4
4	23-10-26	DP / Rezoning Rev. 3
3	23-07-25	DP / Rezoning Rev. 2
2	23-03-30	DP / Rezoning
1	23-03-25	CALLUC

Rev	9	25-10-30	Description	DDP Revisions Rev2
Plot Date	10/15/25		Project Status	DD
Drawn By	SWS		Checked By	CRK
Scale	1 : 200		Project Number	2304

NOTE: All dimensions are shown in millimeters.

Alston









1055 Alston Street
Victoria, BC
Site Plan Overall

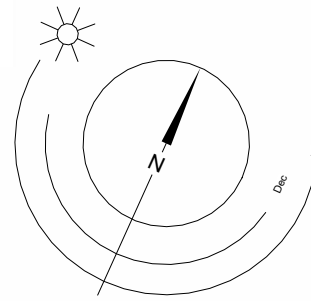

A101

dHKarchitects
Victoria
977 Fort Street V8V 3K3 T 1-250-658-3367
Nanaimo
102-5190 Dublin Way V9T 0H2 T 1-250-585-5810

COPYRIGHT RESERVED. THESE PLANS AND DESIGNS ARE AND AT ALL TIMES REMAIN THE PROPERTY OF dHKARCHITECTS TO BE USED FOR THE PROJECT SHOWN AND MAY NOT BE REPRODUCED WITHOUT WRITTEN CONSENT.

 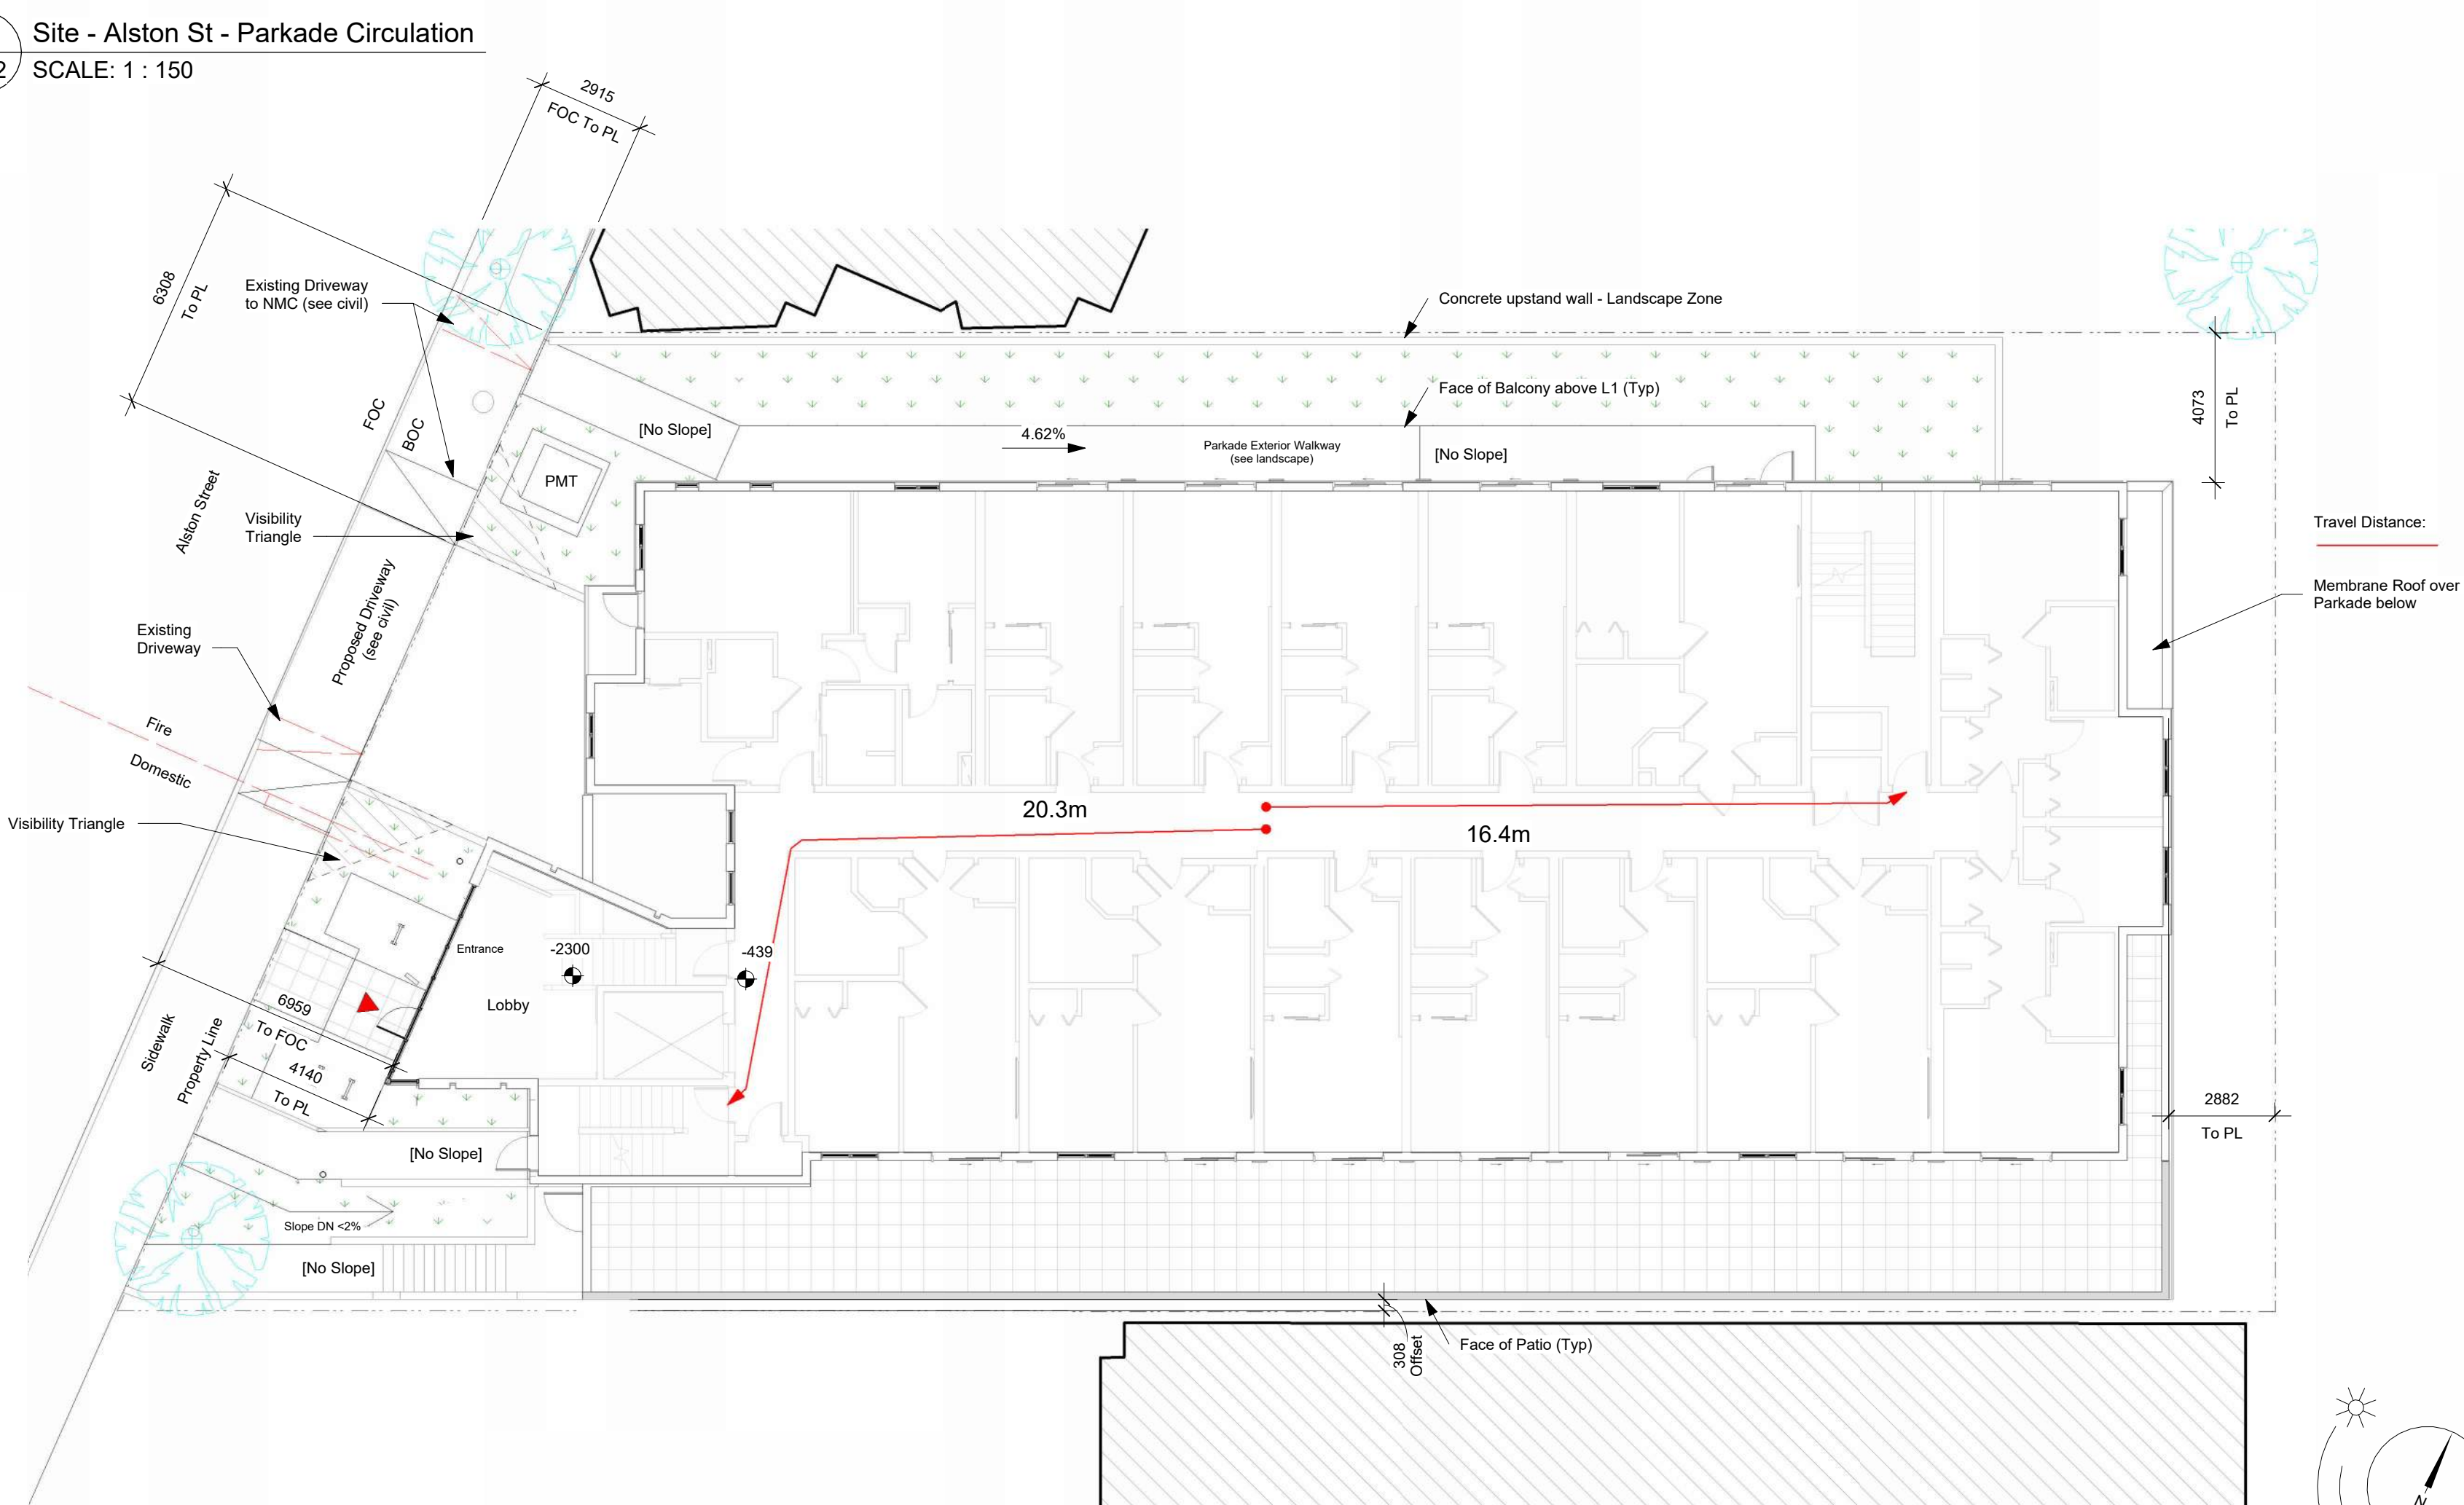 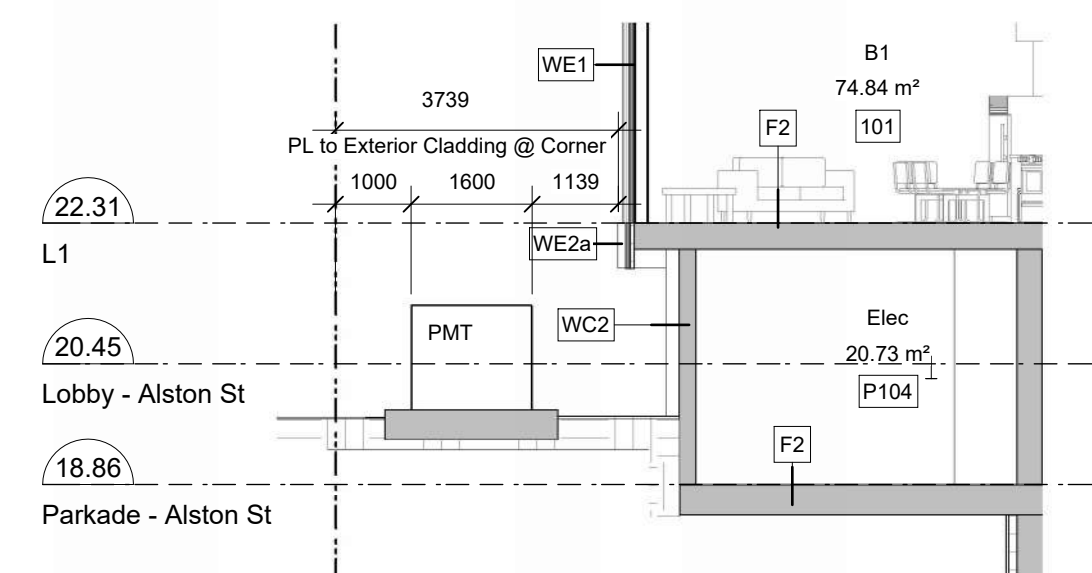 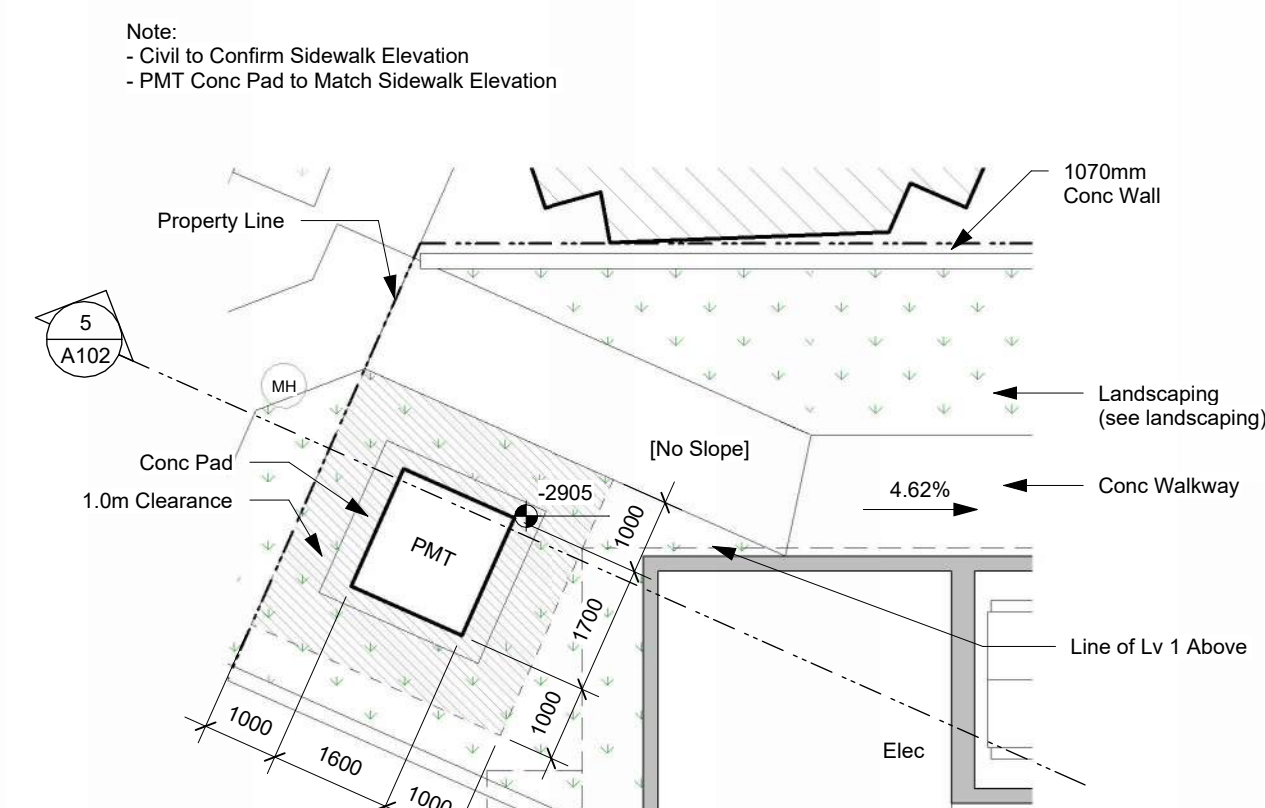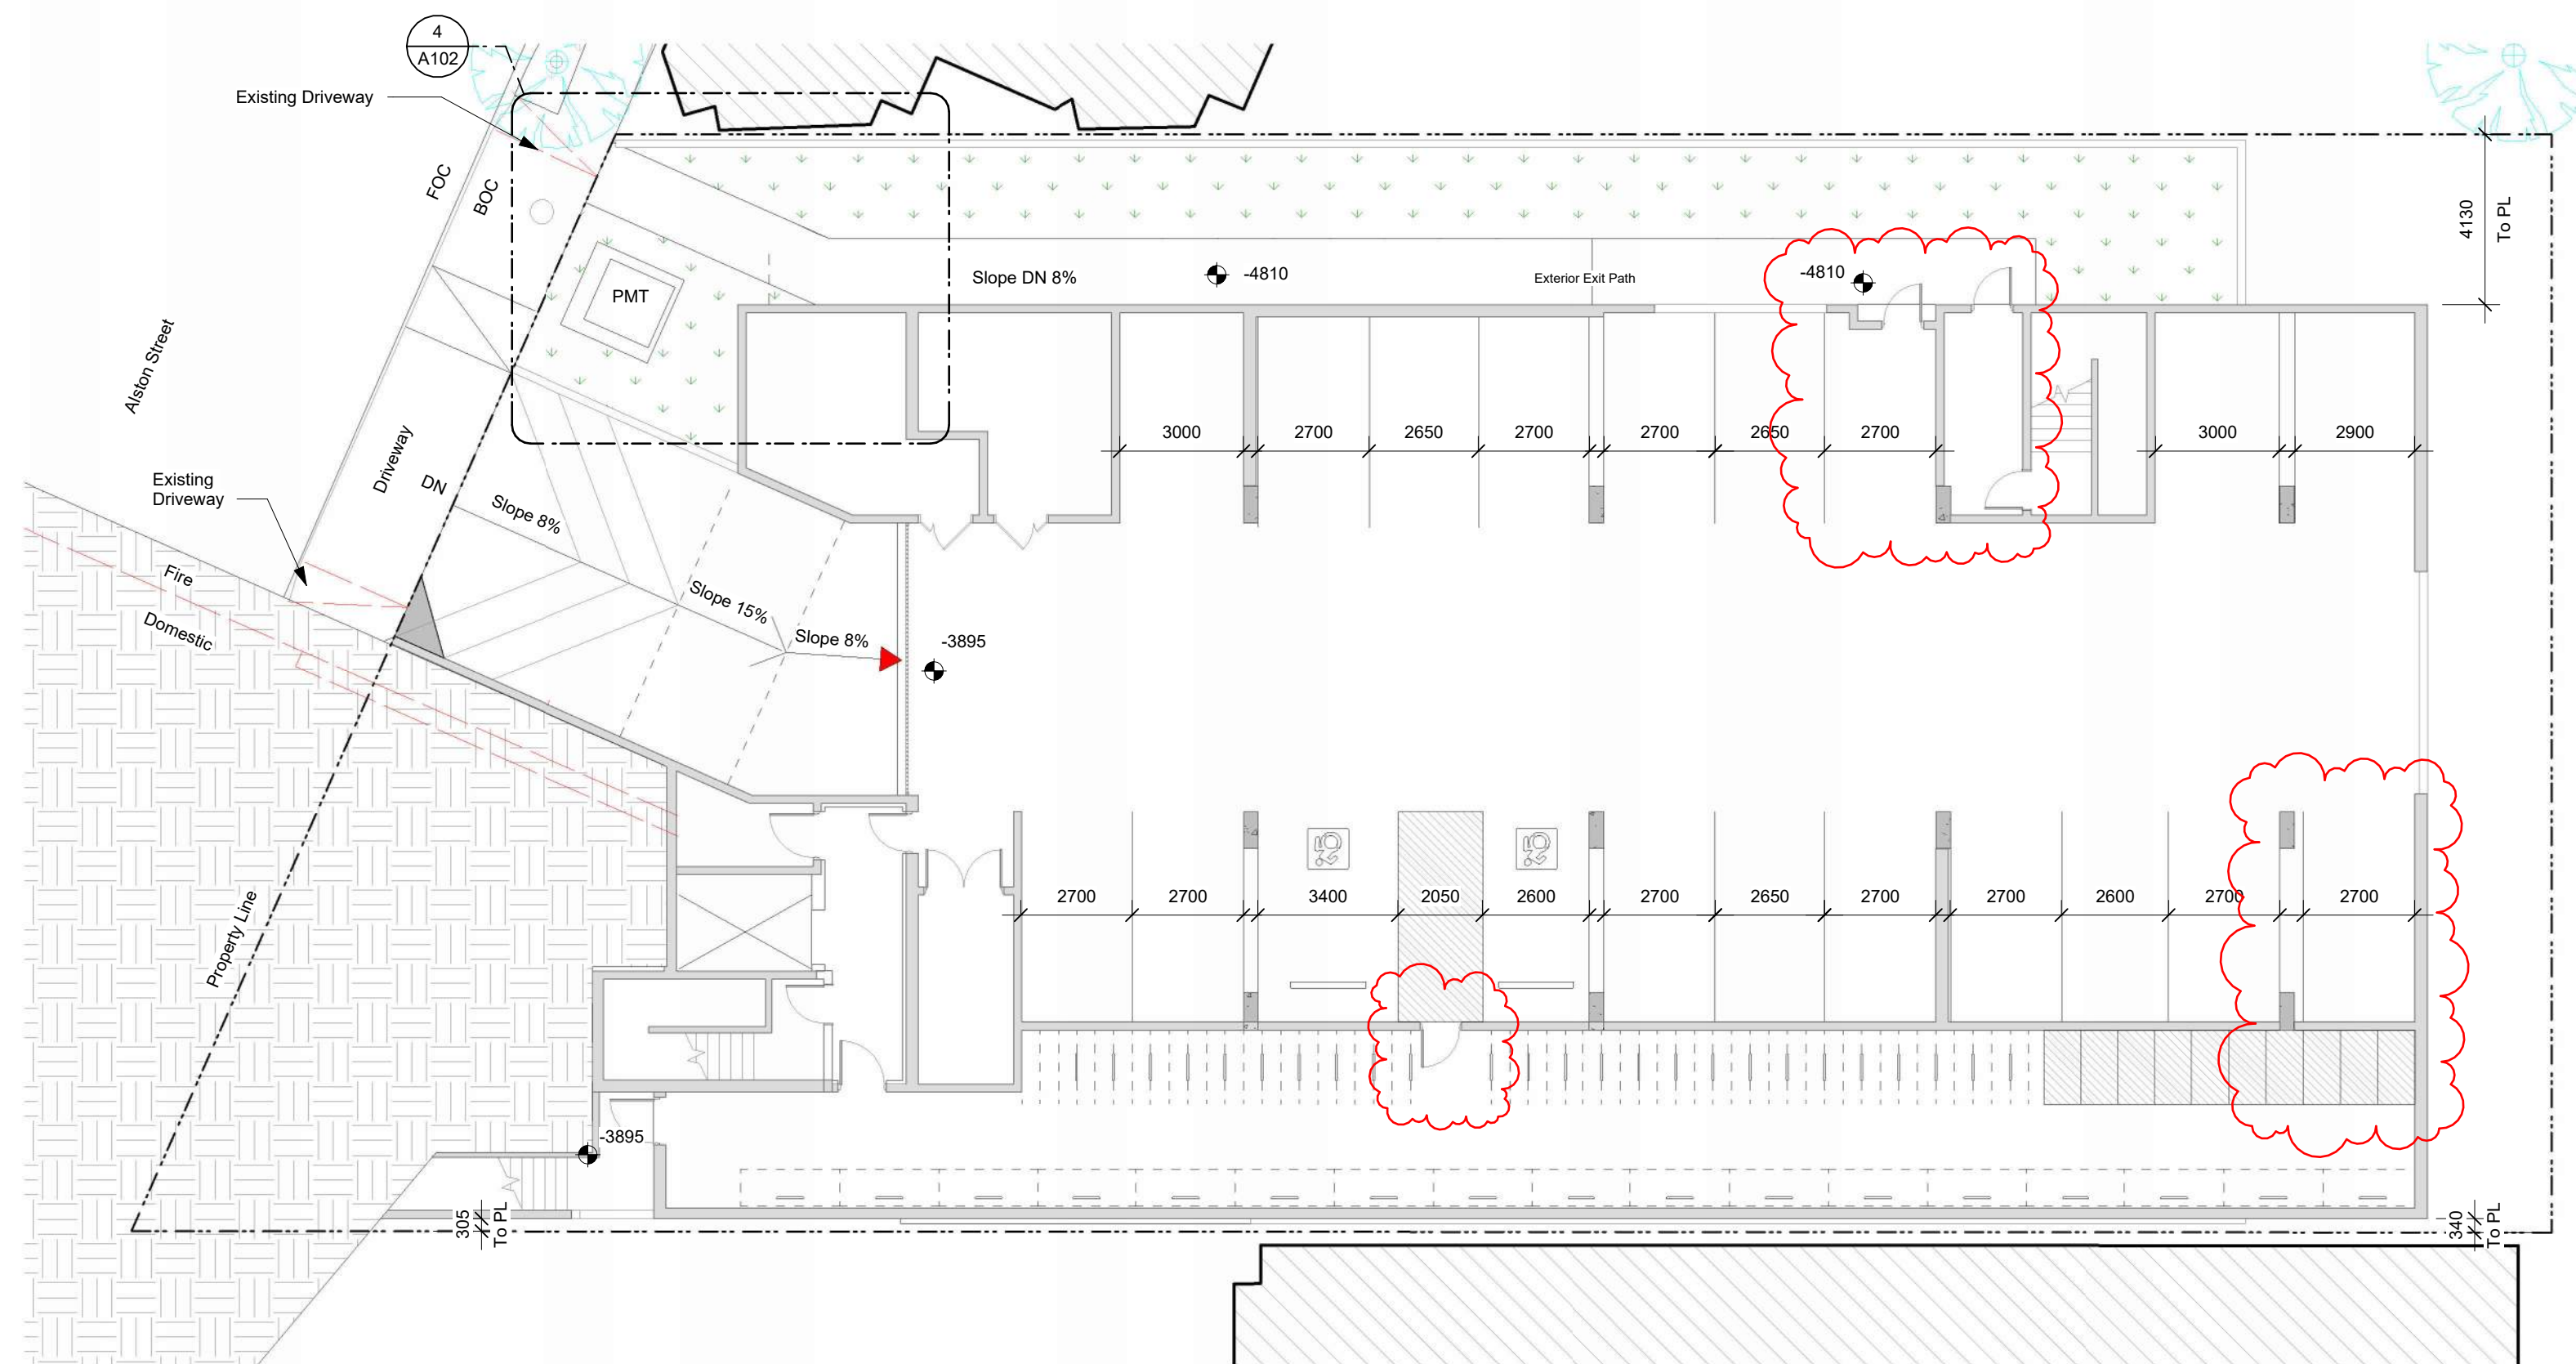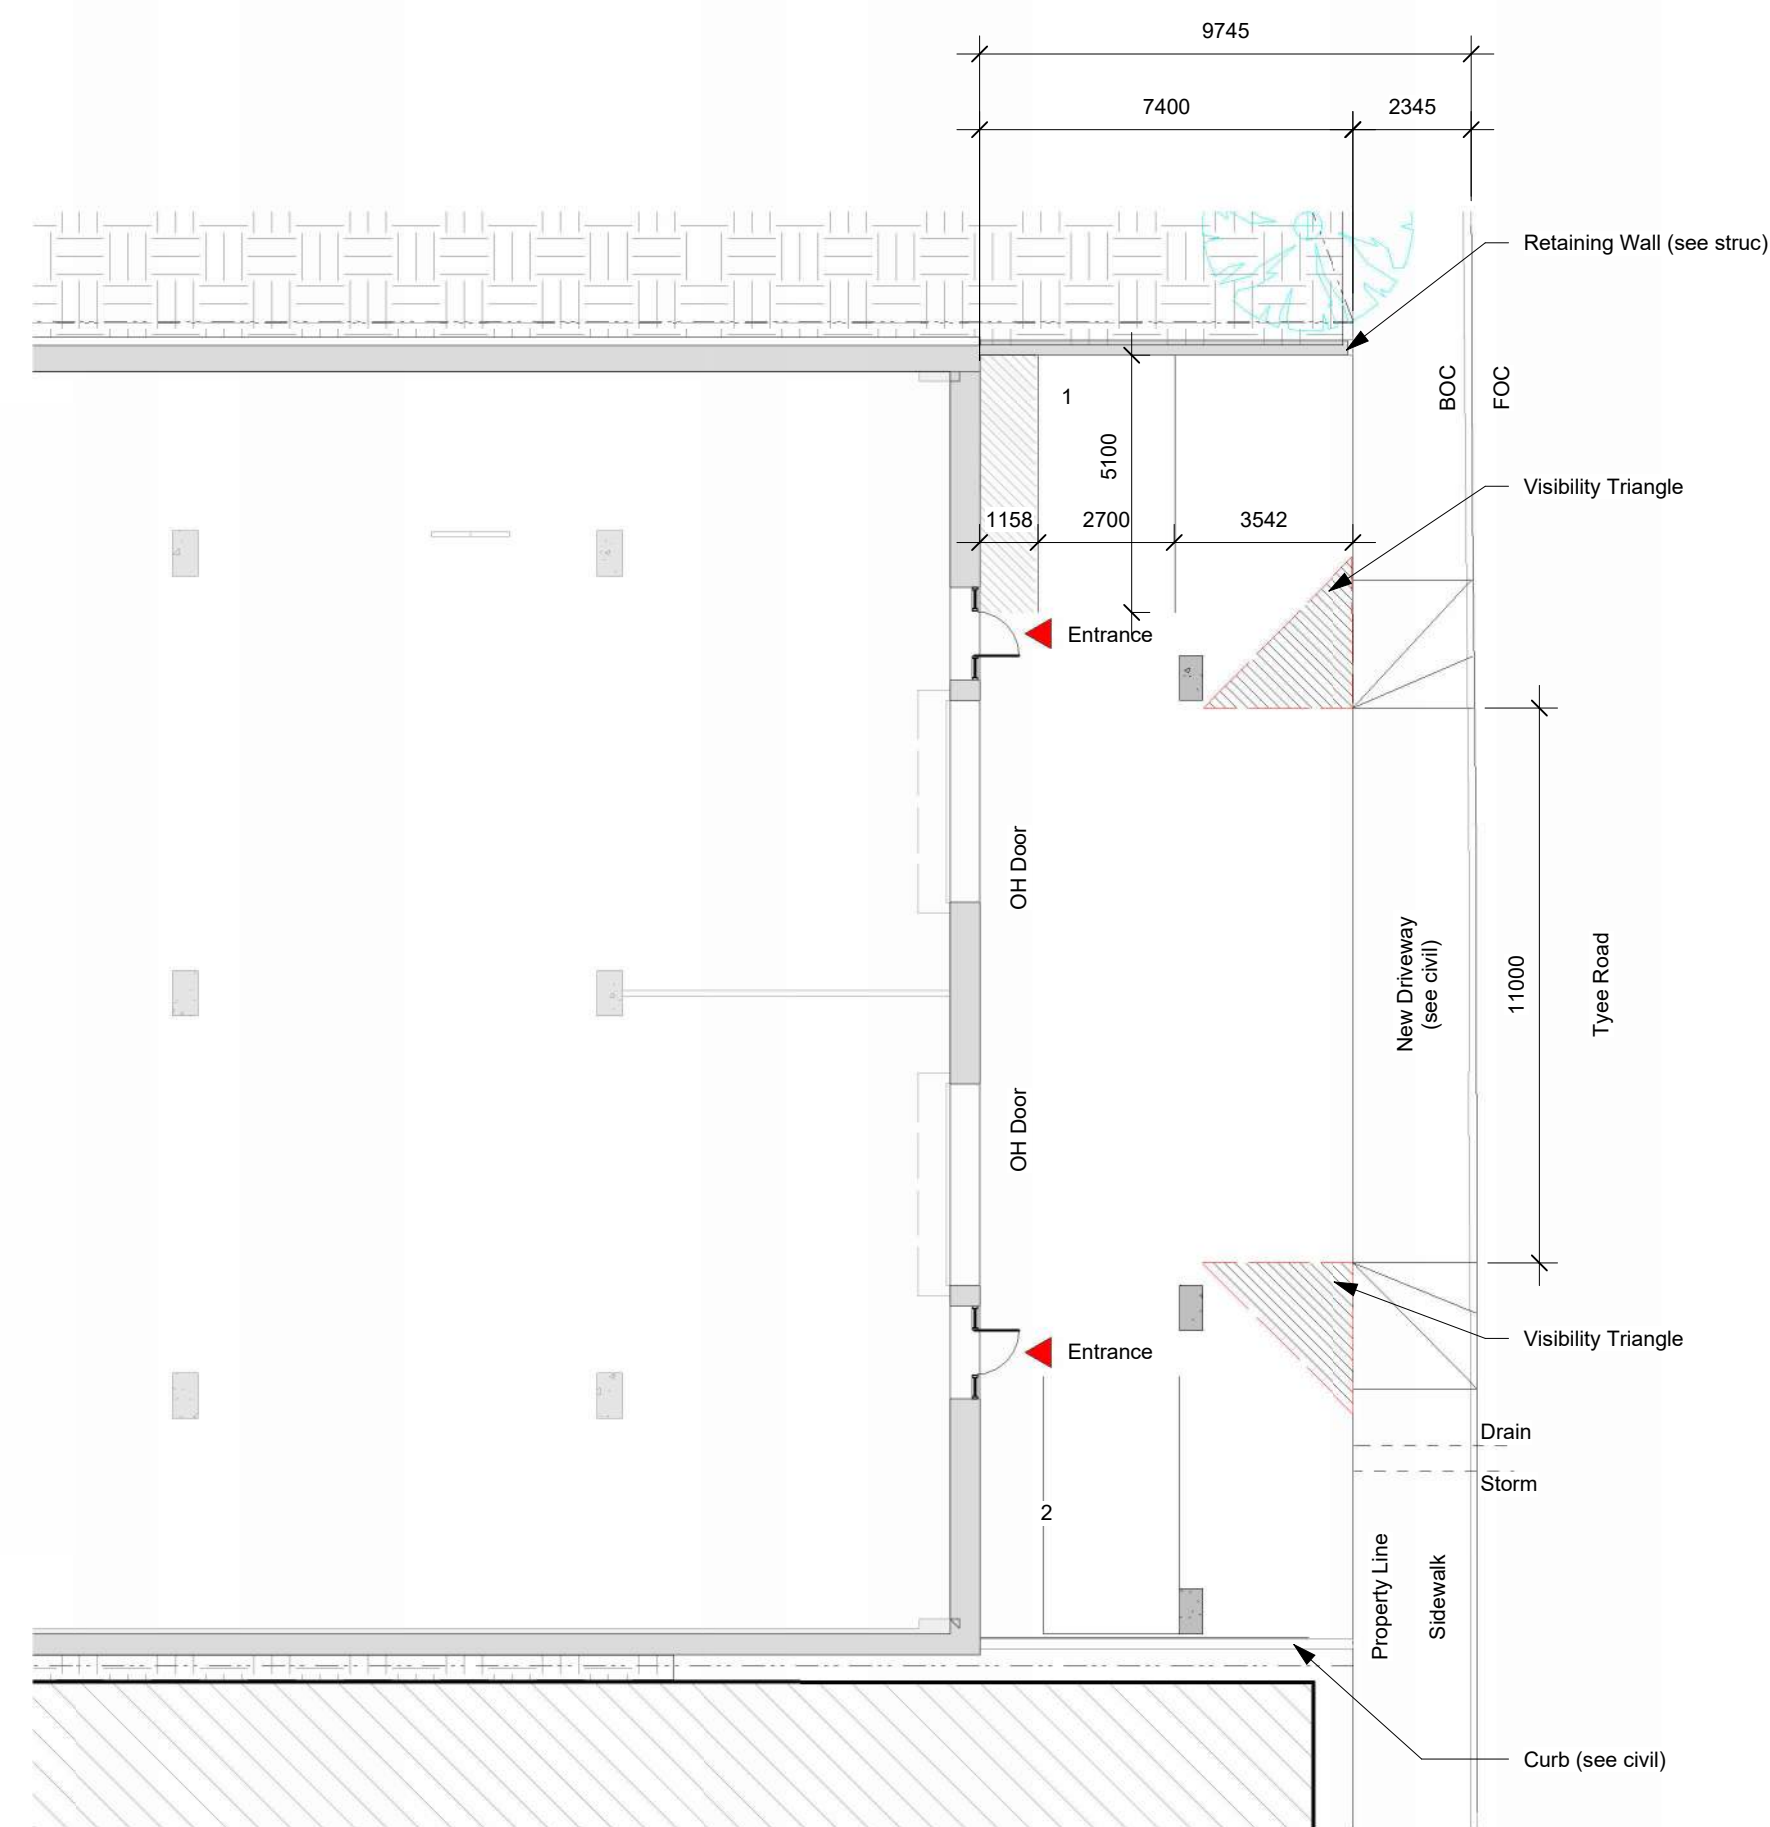

General Notes:

1. Refer to Civil drawings for all roadways, driveways, curbs, and grading.
2. Refer to Landscape drawings for all hard and soft landscaping on site.

6	25-10-30	DDP Revisions Rev2
5	25-05-02	DDP Revisions
4	23-10-26	DP / Rezoning Rev. 3
3	23-07-25	DP / Rezoning Rev. 2
2	23-06-15	DP / Rezoning Rev. 1
1	23-03-30	DP / Rezoning

Rev	6	25-10-30	Description	DDP Revisions Rev2
Plot Date		09/30/25	Project Status	DD
Drawn By		SWS	Checked By	CRK
Scale		As indicated	Project Number	2304

NOTE: All dimensions are shown in millimeters.

Alston

1055 Alston Street
Victoria, BC
**Site Plan -
Circulation**



A102


dHKarchitects

Victoria

977 Fort Street V8V 3K3 T 1-250-658-3367
Nanaimo

102-5190 Dublin Way V9T 0H2 T 1-250-585-5810

COPYRIGHT RESERVED. THESE PLANS AND DESIGNS ARE AND AT ALL TIMES REMAIN THE PROPERTY OF **DHKARCHITECTS** TO BE USED FOR THE PROJECT SHOWN AND MAY NOT BE REPRODUCED WITHOUT WRITTEN CONSENT

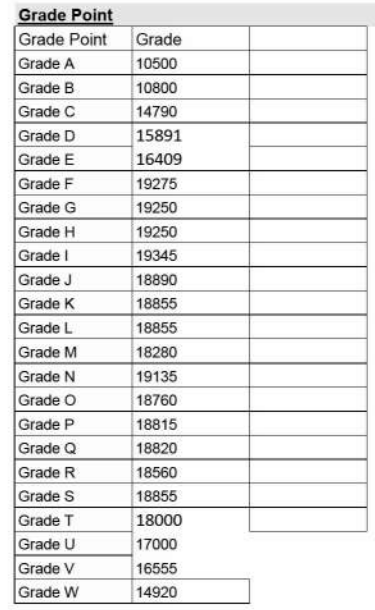


Calculation	A						
	Grade Point	Grade Point	+	/	Distance	Total	
Points A to B	C	10500	D	10800	21300	10500	26.3
Points C to D	D	10800	10800	30600	15300	15.30	21232.05
Points D to E	E	15801	16409	32200	16100	10	16100
Points E to F	F	16409	19275	35684	17842	10	178420
Points F to G	G	19275	19250	38525	19262.5	5.6	102760
Points G to H	H	19250	19250	38500	19250	2.74	52740
Points H to I	I	19250	19345	38595	19297.5	2.62	50505.45
Points I to J	J	19345	18850	38195	19117.5	3	57303.5
Points J to K	K	18850	18850	37700	18875	1.52	28682.5
Points K to L	L	18850	18655	37505	18655	6.98	131079.07
Points L to M	M	18655	18230	36735	18367.5	3.03	56250.55
Points M to N	N	18230	19135	37415	18707.5	6.38	110385.13
Points N to O	O	19135	18760	37895	18947.5	7.32	138695.7
Points O to P	P	18760	18815	37575	18787.5	4.05	76887.25
Points P to Q	Q	18815	18250	37035	18617.5	2.7	50697.75
Points Q to R	R	18250	18550	36730	18600	1.48	27264.9
Points R to S	S	18550	18550	37115	18707.5	3.06	57241.9
Points S to T	T	18550	19000	36555	18427.5	4.49	119554.47
Points T to U	U	19000	17000	35000	17000	9.76	173700
Points U to V	V	17000	16555	33555	16777.5	8.76	167580
Points V to W	W	16555	14920	31475	15737.5	12.61	188446.87


Grade Calculation 16349

Average Grade: 16.35m

COPYRIGHT RESERVED. THESE PLANS AND DESIGNS ARE AND AT ALL TIMES REMAIN THE PROPERTY OF **DHKARCHITECTS** TO BE USED FOR THE PROJECT SHOWN AND MAY NOT BE REPRODUCED WITHOUT WRITTEN CONSENT

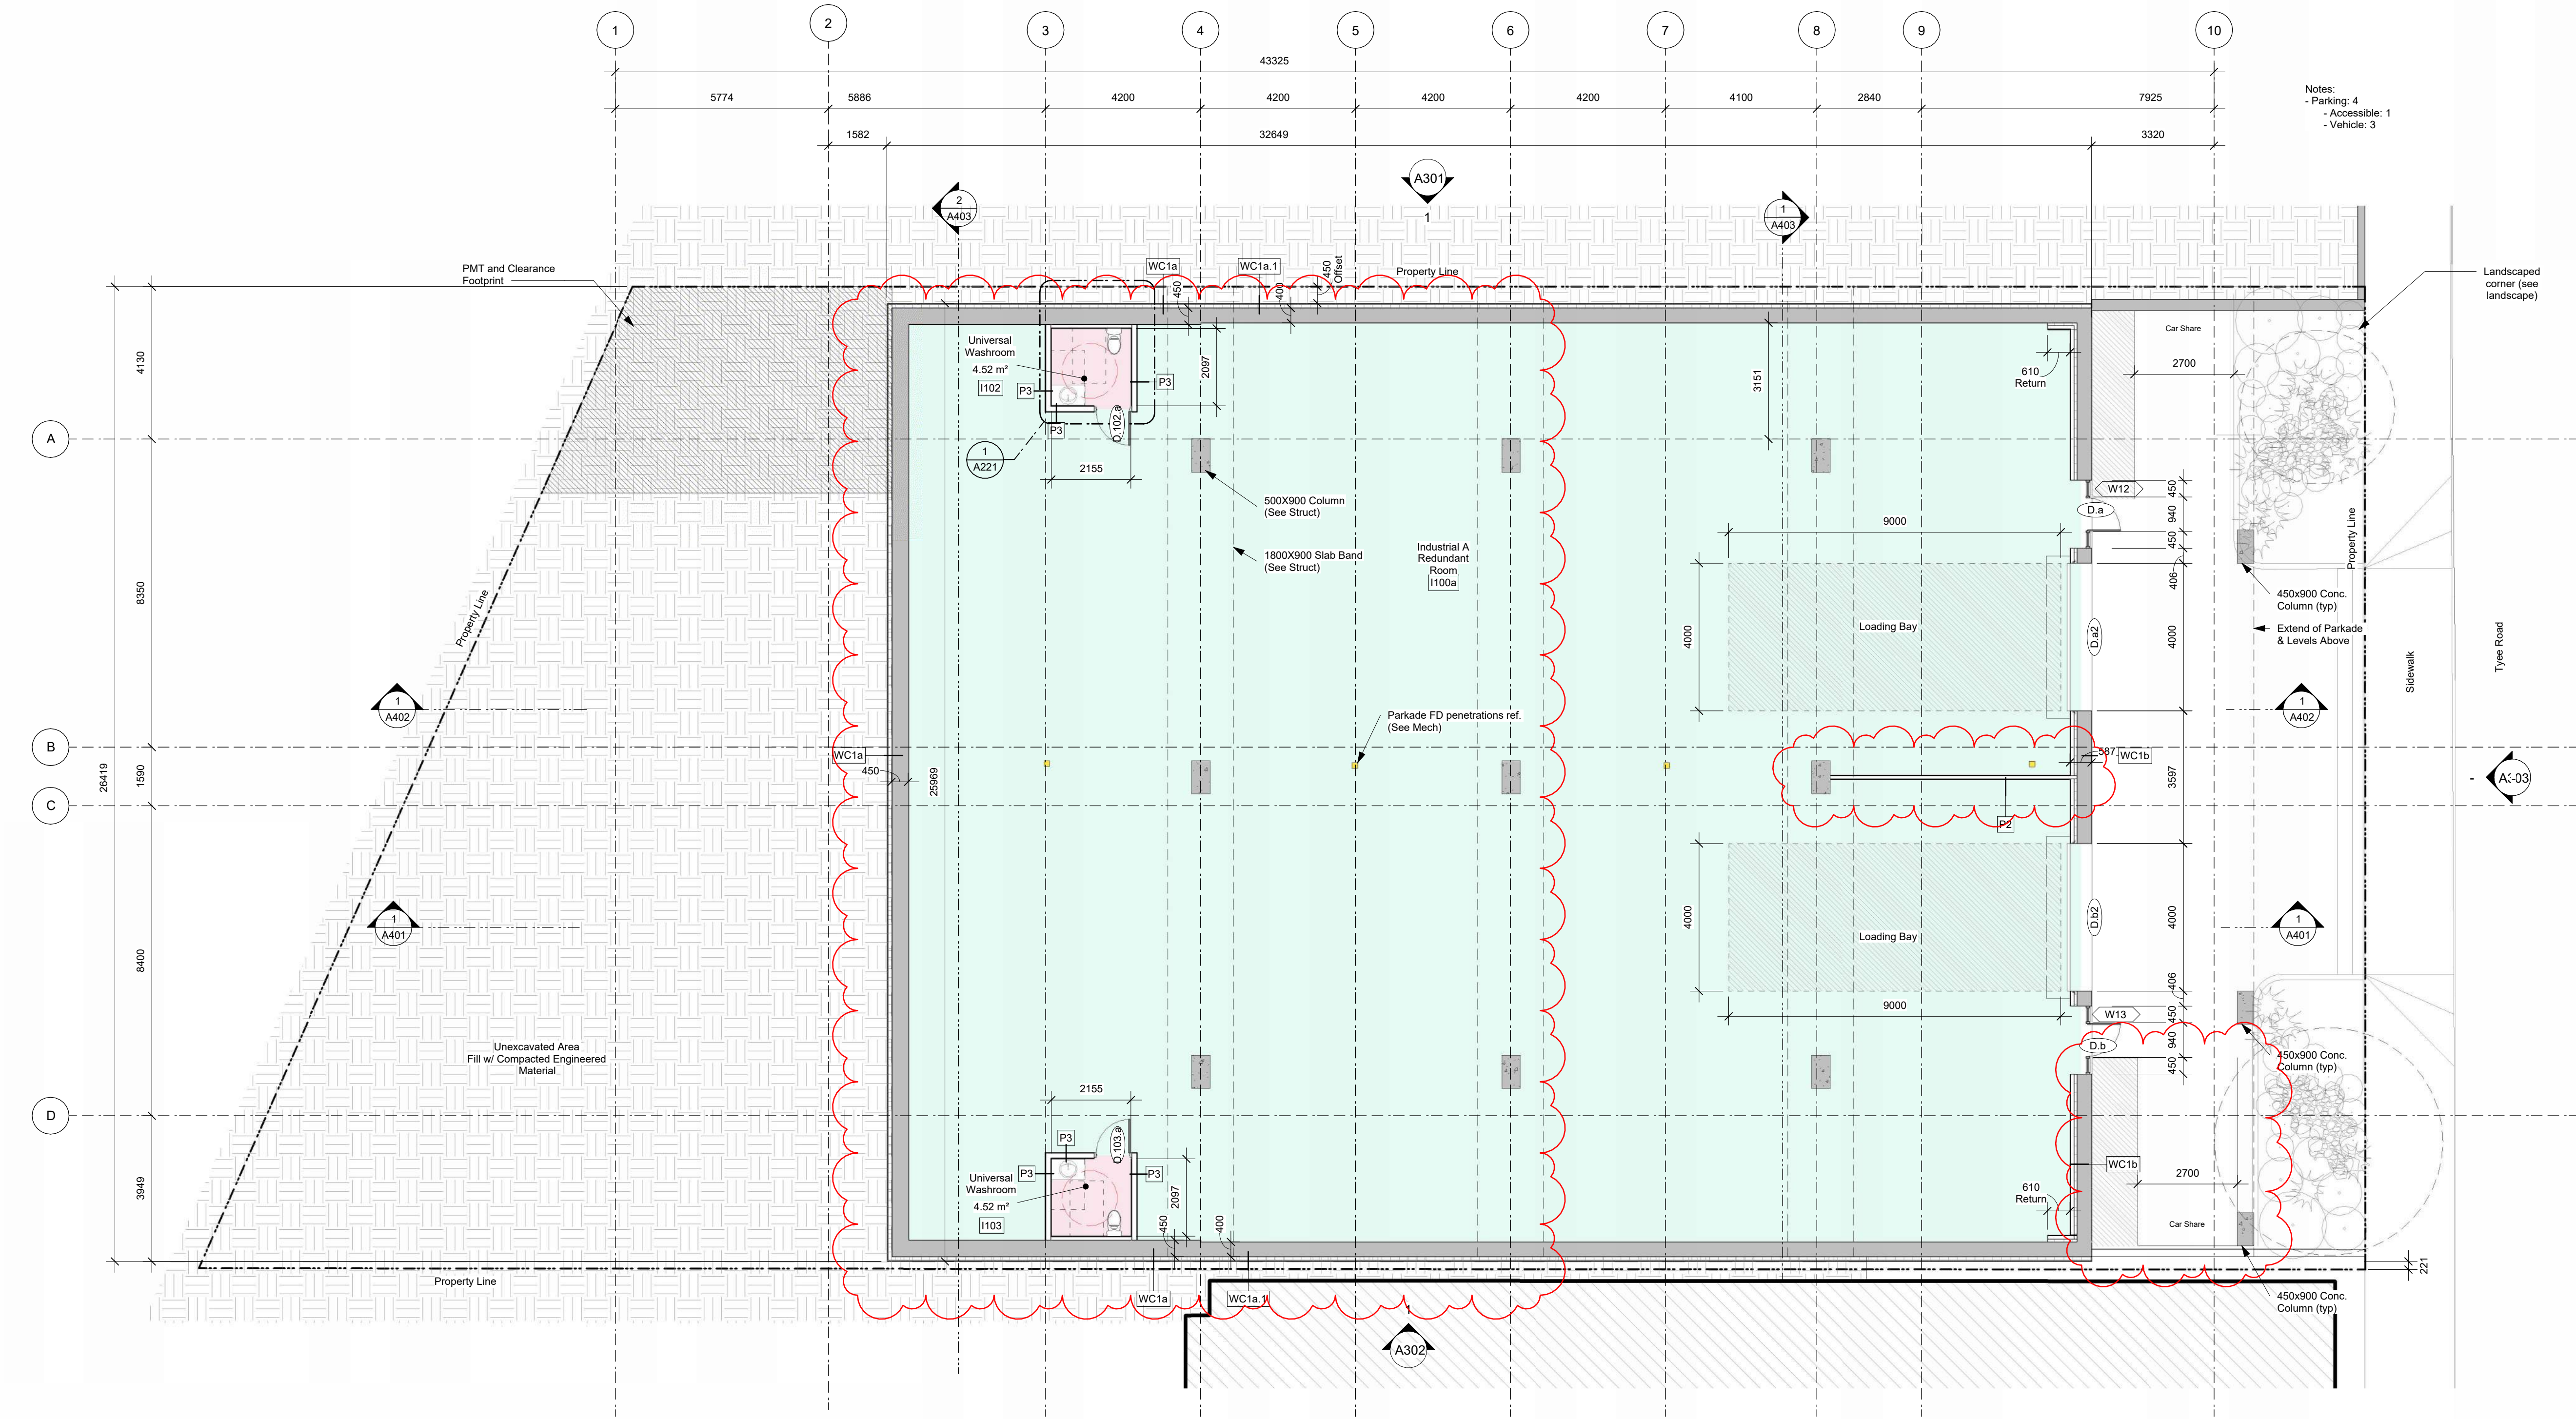

Fire Separation Legend

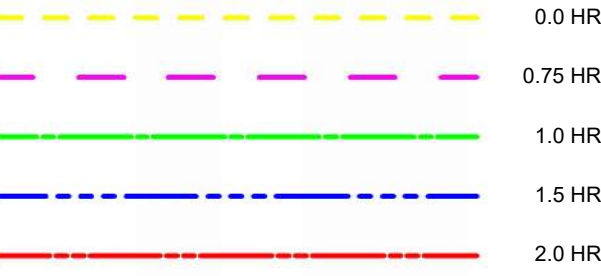

8	25-10-30	DDP Revisions Rev2
7	25-06-02	DDP Revisions
6	24-07-22	DP / Rezoning Rev. 7
5	24-06-27	DP / Rezoning Rev. 6
4	23-10-26	DP / Rezoning Rev. 3
3	23-07-25	DP / Rezoning Rev. 2
2	23-03-30	DP / Rezoning
1	23-03-25	CALLIC

Rev	8	25-10-30	Description	DDP Revisions Rev2
Plot Date		10/15/25	Project Status	DD
Drawn By		SWS	Checked By	CRK
Scale		As indicated	Project Number	2304

NOTE: All dimensions are shown in millimeters.



Alston


1055 Alston Street
Victoria, BC
Lower Commercial /
Industrial - Tyee Rd



A201

dHKArchitects
Victoria
977 Fort Street V8V 3K3 T 1-250-658-3367
Nanaimo
102-5190 Dublin Way V9T 0H2 T 1-250-585-5810
COPYRIGHT RESERVED. THESE PLANS AND DESIGNS ARE AND AT ALL TIMES REMAIN
THE PROPERTY OF dHKARCHITECTS TO BE USED FOR THE PROJECT SHOWN AND
MAY NOT BE REPRODUCED WITHOUT WRITTEN CONSENT

 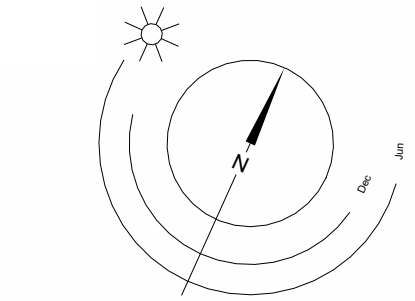

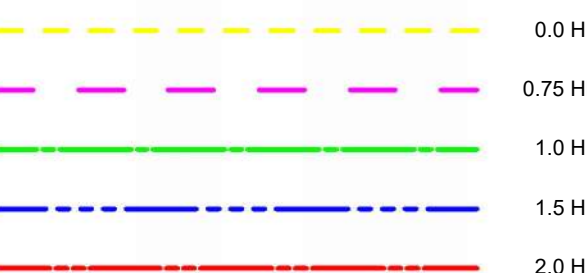

10	25-10-30	DDP Revisions Review
9	25-05-02	DDP Revisions Review
8	24-07-22	DP / Rezoning Review
7	24-04-11	DP / Rezoning Review
6	24-02-14	DP / Rezoning Review
5	23-10-26	DP / Rezoning Review
4	23-07-25	DP / Rezoning Review
3	23-06-15	DP / Rezoning Review
2	23-03-30	DP / Rezoning Review
1	23-03-25	CALL

Rev	10	25-10-30	Description	DDP Revisions Re
Plot Date		10/15/25	Project Status	
Drawn By		SWS	Checked By	C
Scale		As indicated	Project Number	2

NOTE: All dimensions are shown in millimeter

Alston




1055 Alston Street
Victoria, BC
**Parkade - Alston
Street**




A203

dHKarchitects
Victoria
 977 Fort Street V8V 3K3 T 1-250-658-3367
Nanaimo
 102-5190 Dublin Way V9T 0H2 T 1-250-585-5810

COPYRIGHT RESERVED. THESE PLANS AND DESIGNS ARE AND AT ALL TIMES REMAIN THE PROPERTY OF **dHKARCHITECTS** TO BE USED FOR THE PROJECT SHOWN AND MAY NOT BE REPRODUCED WITHOUT WRITTEN CONSENT.

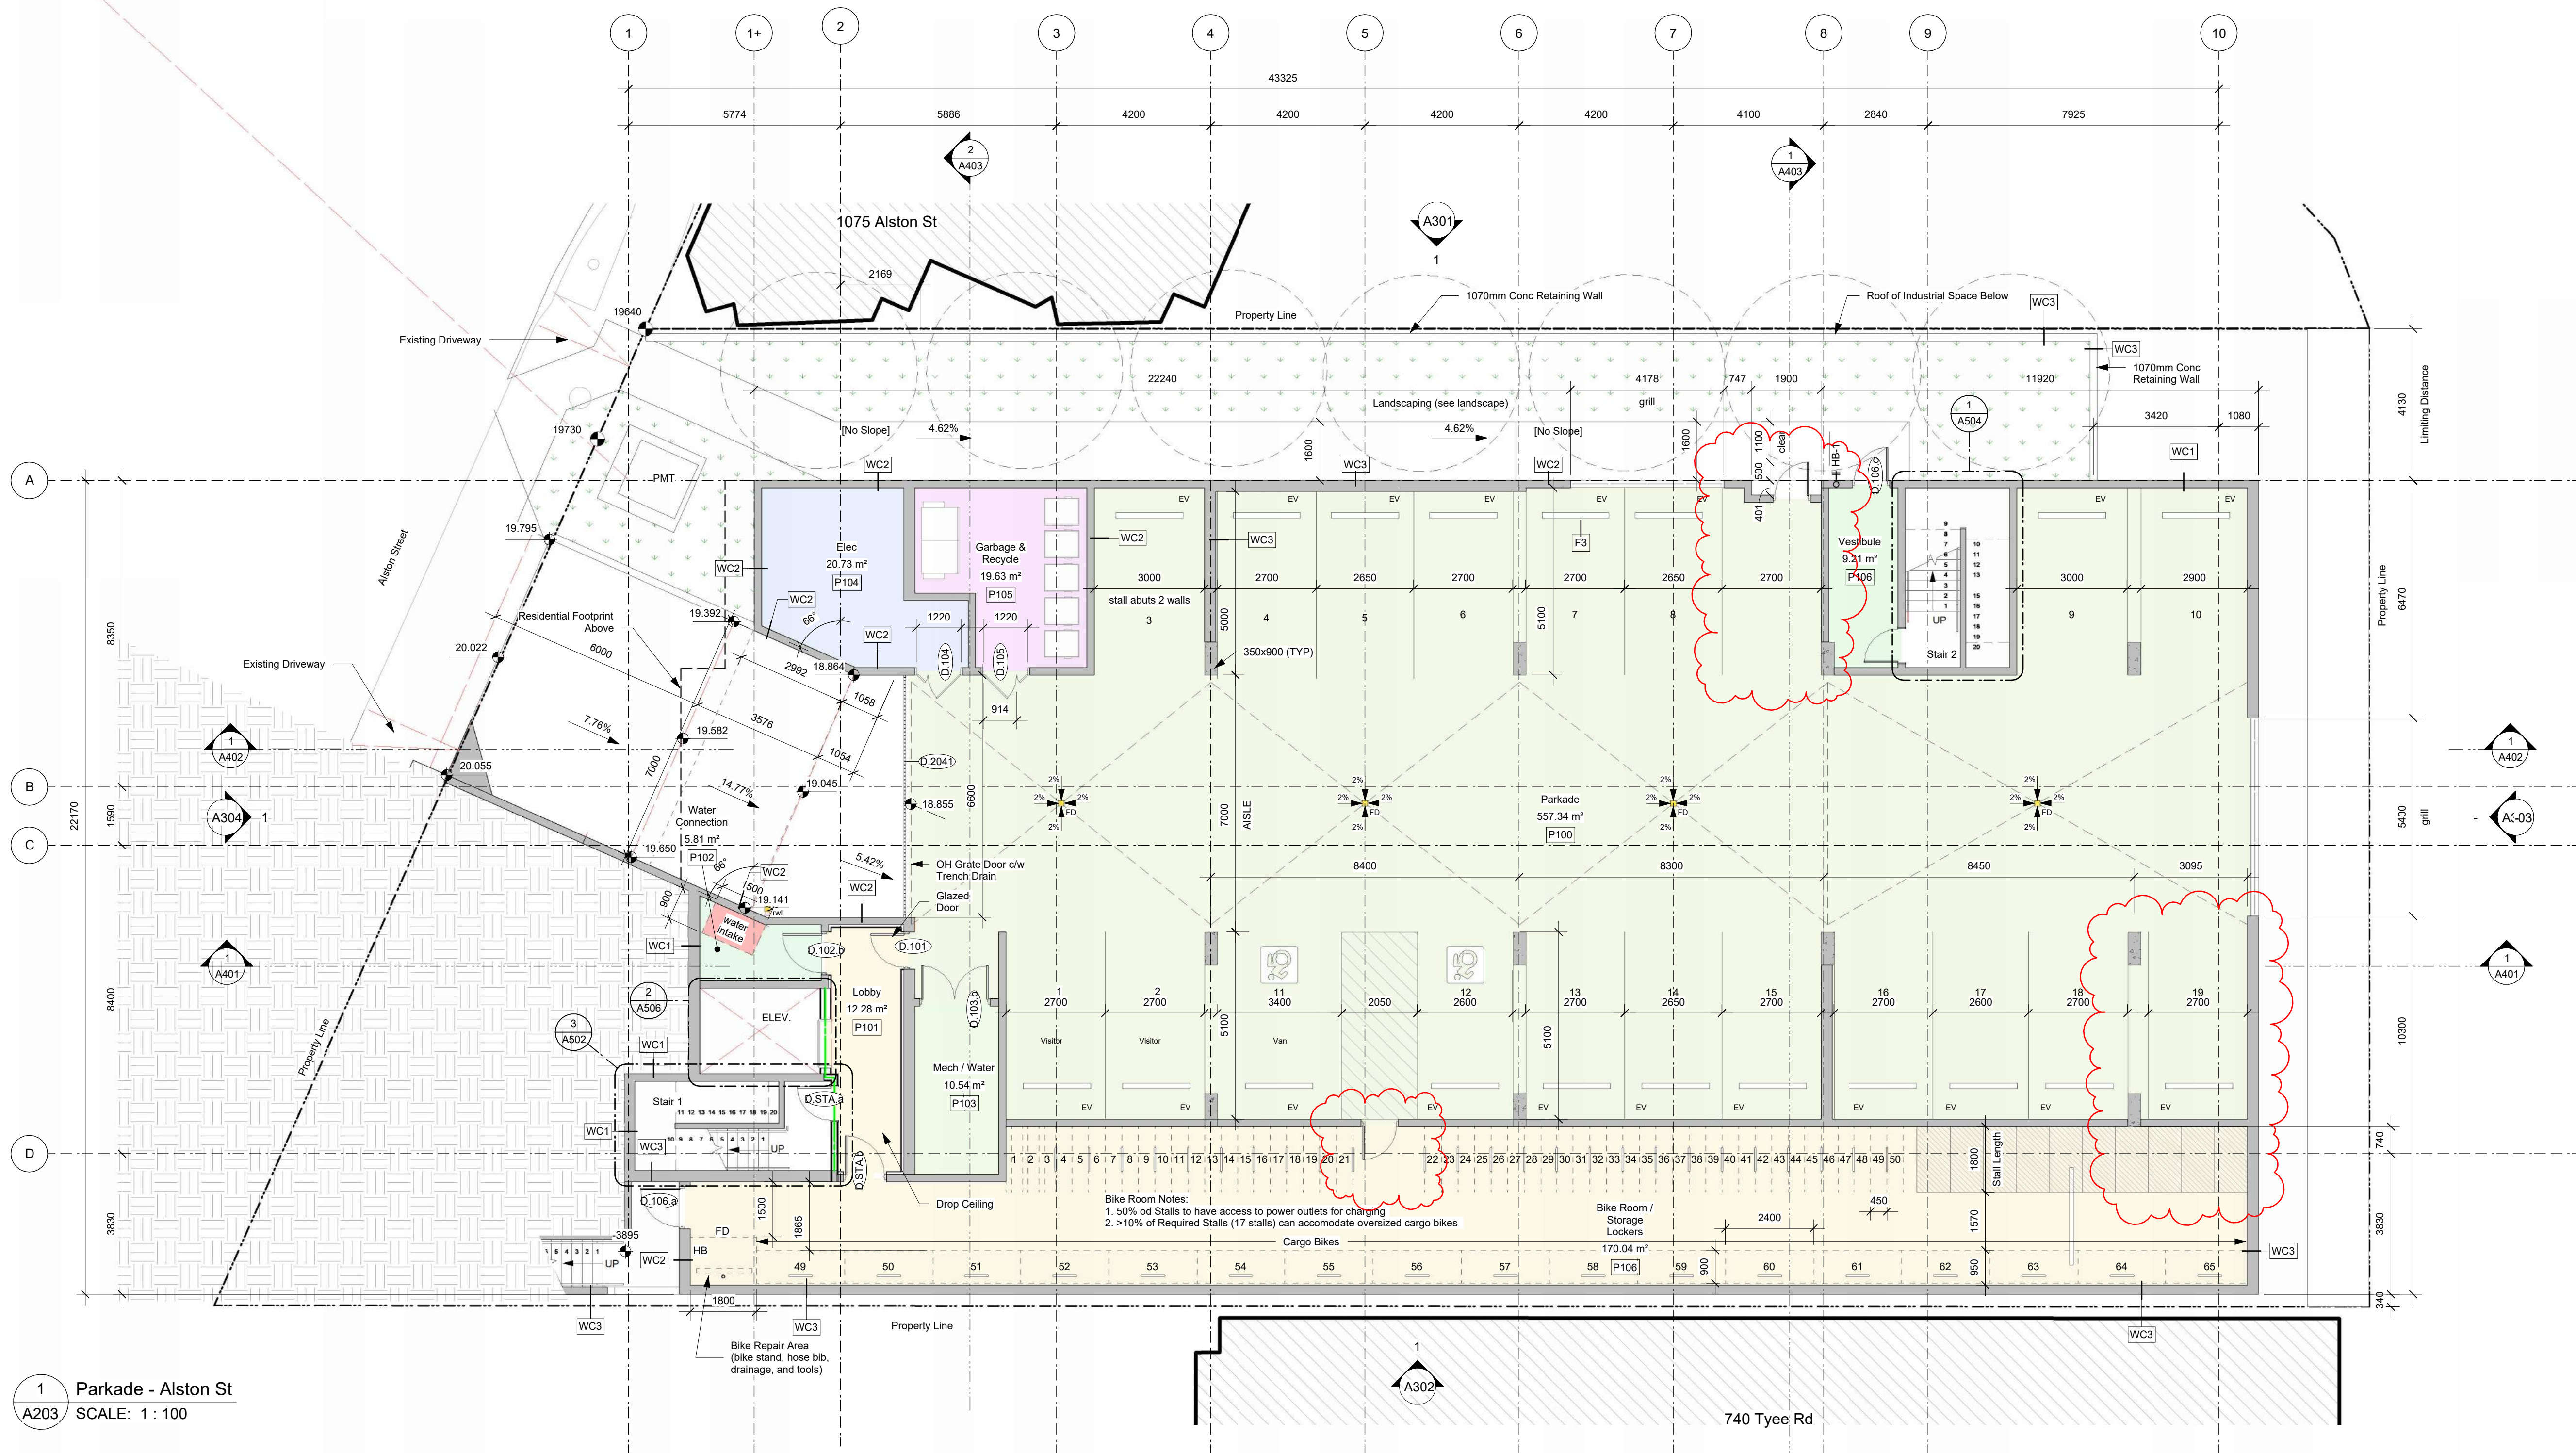 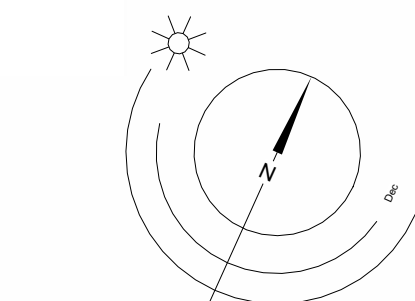

1 Parkade - Alston St
A203 SCALE: 1 : 100

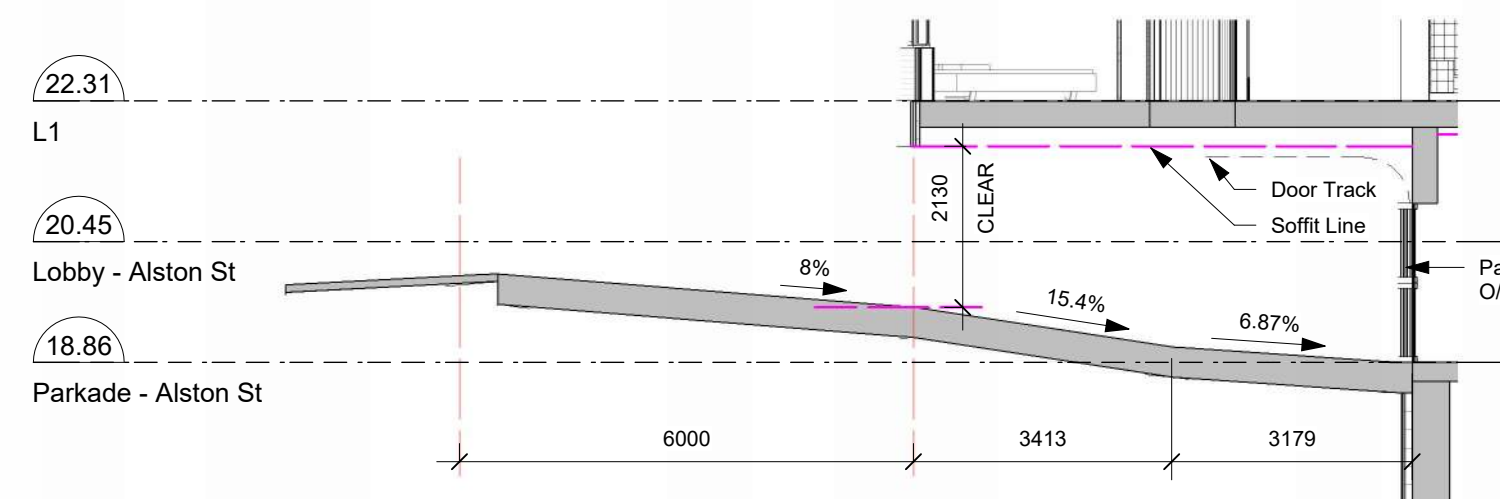


2 Section Thru Parkade Ramp CL
A203 SCALE: 1 : 100


PARKING NOTES

Bike Parking P1:	Total 65 Class 1 ground mounted (48 std size, 17 oversized)
Car Parking P1:	Total 19 (2 Accessible, Each Stall to have EV Charging)

2025-10-30 1:44:00 PM

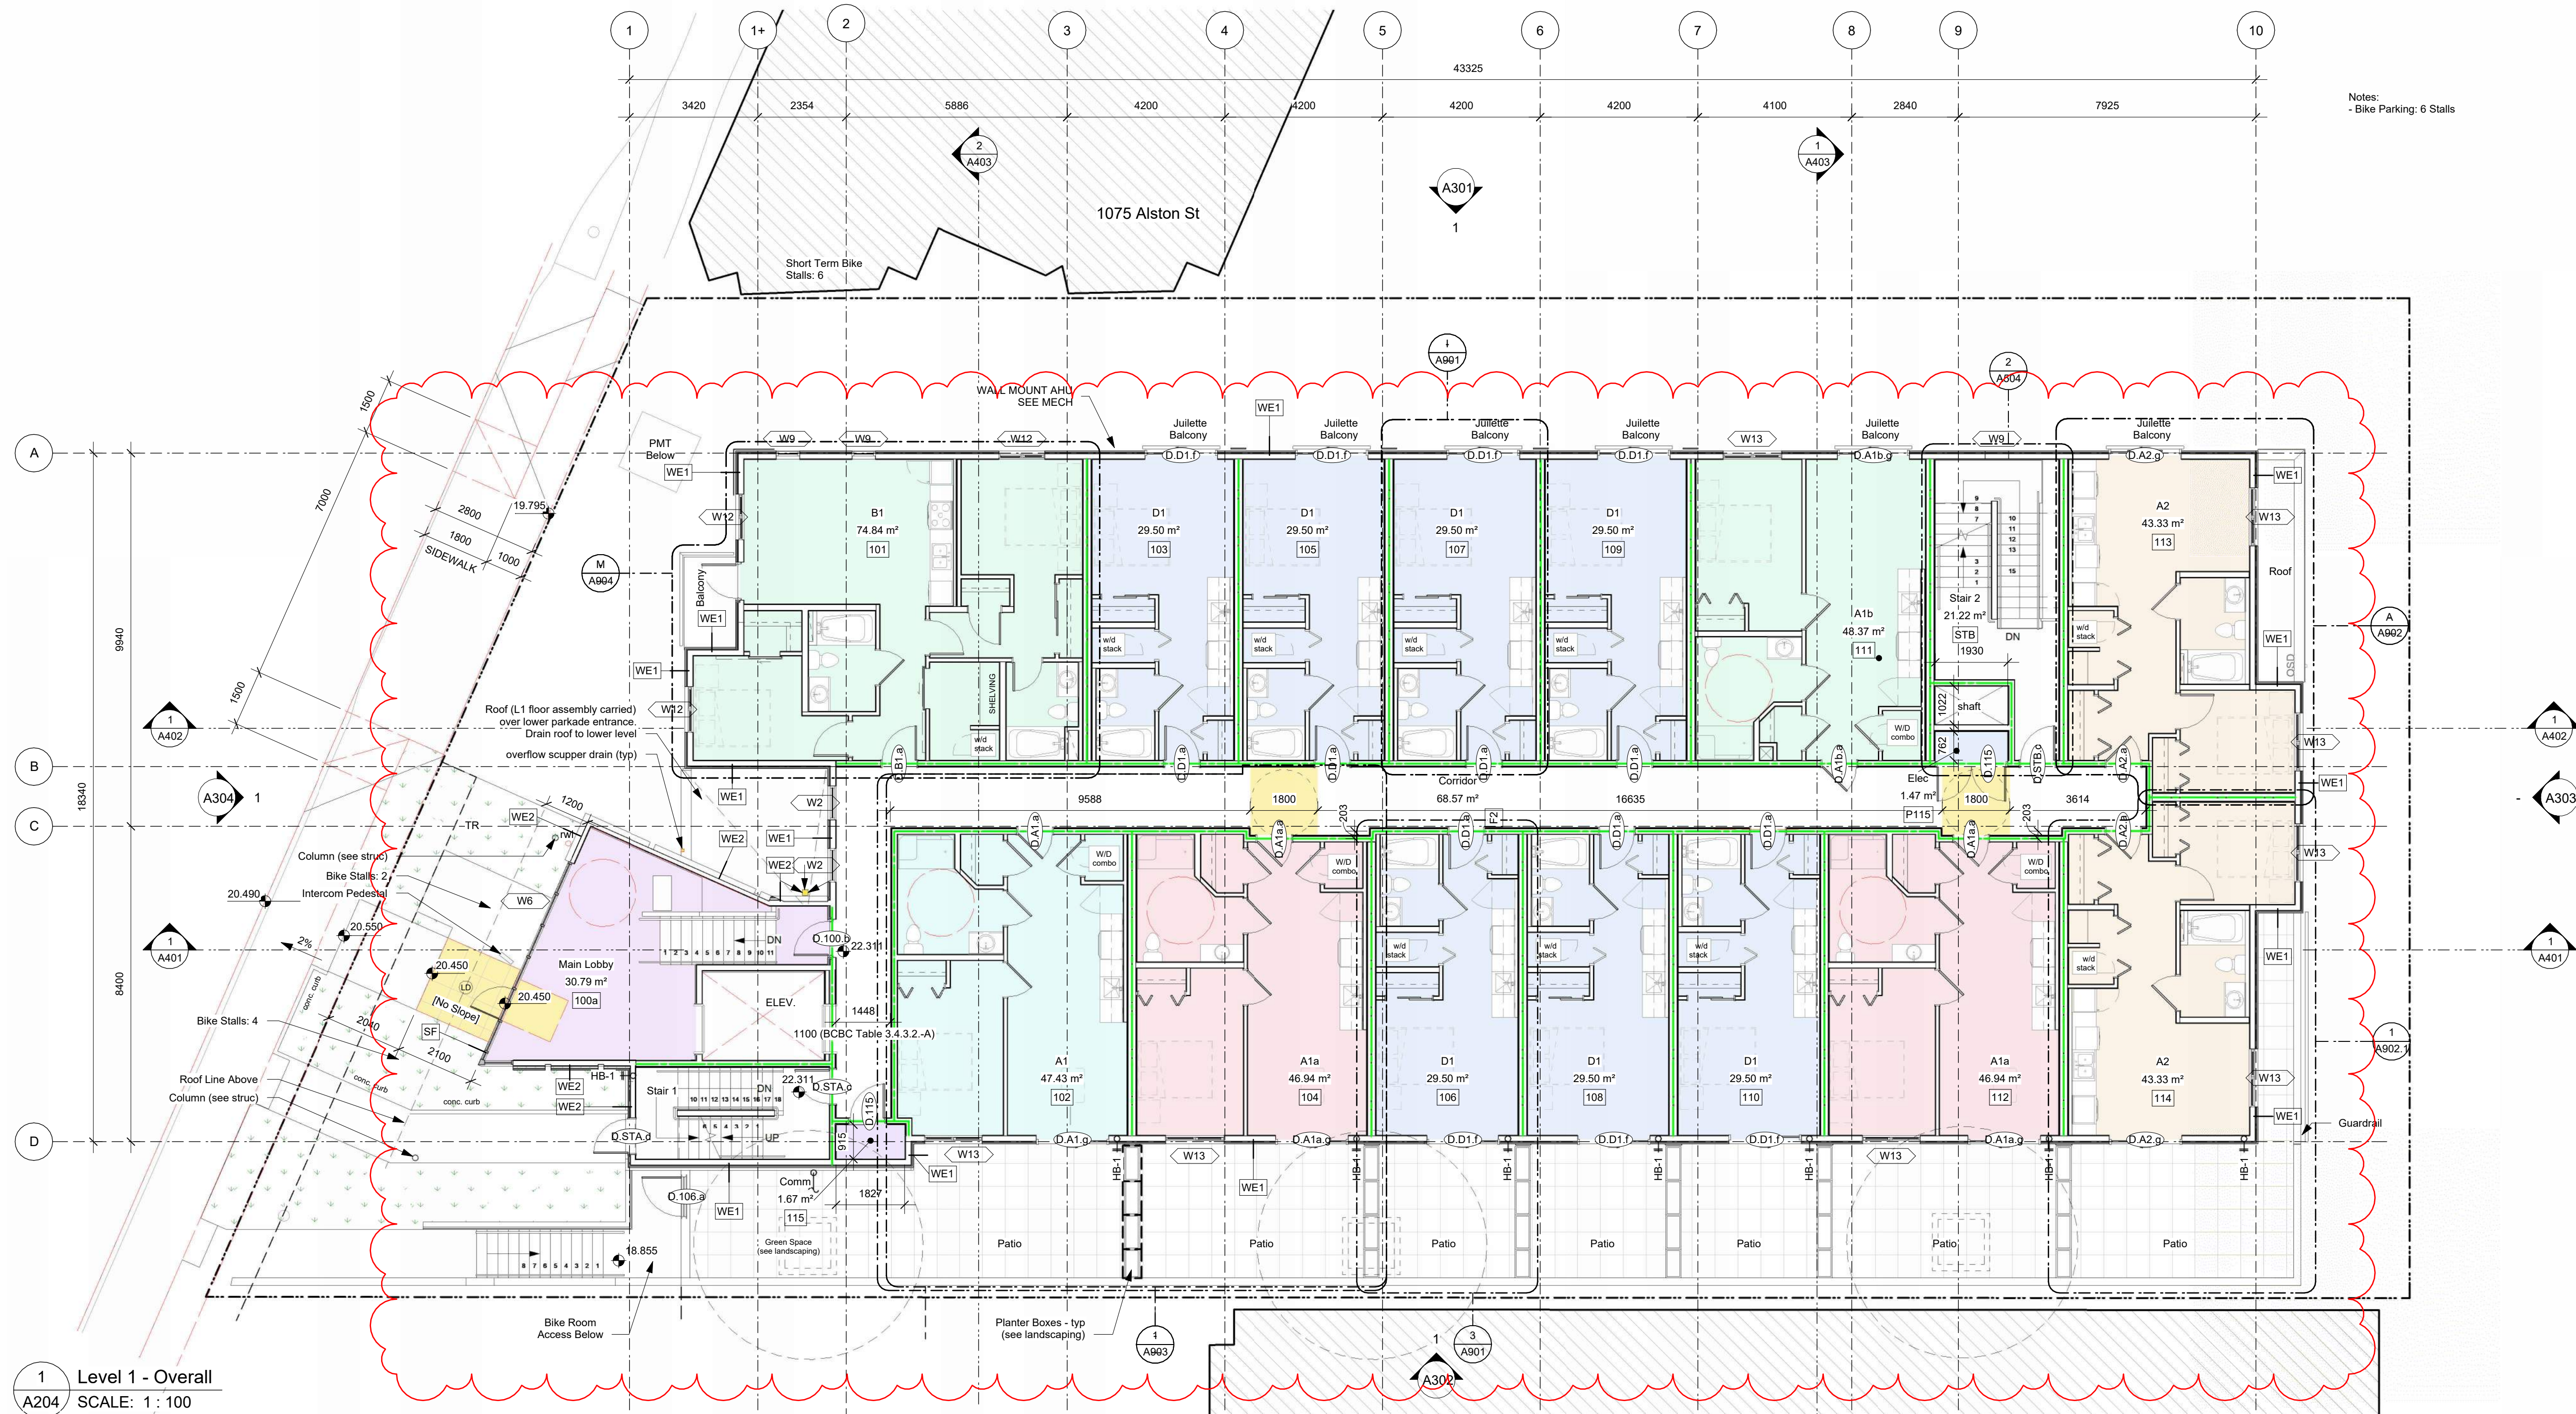

1 Level 1 - Overall
A204 SCALE: 1 : 100

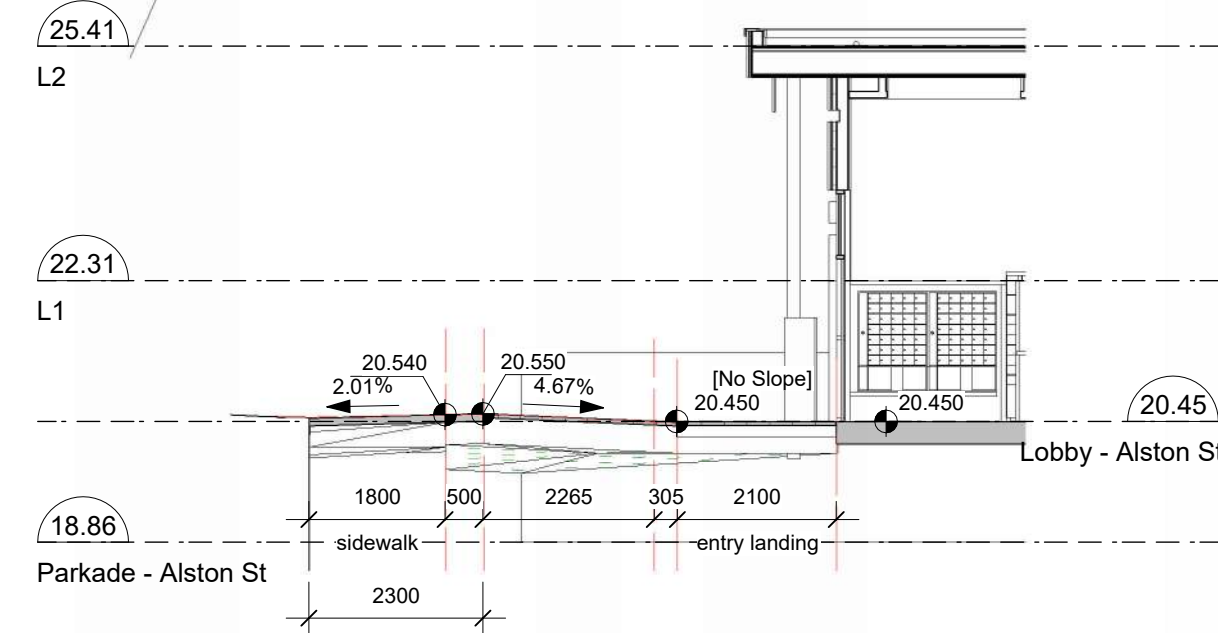

2 Cross Section - Thru Main Entrance (Alston)
A204 SCALE: 1 : 100

Occupancy

- A1
- A1a
- A1b
- A2
- B1
- Comm
- D1
- Elec
- Industrial A
- Main Lobby

Fire Separation Legend

- 0.0 HR
- 0.75 HR
- 1.0 HR
- 1.5 HR
- 2.0 HR

8	25-10-30	DDP Revisions Rev2
7	25-07-03	L1 Balcony Rev1
6	25-05-02	DDP Revisions
5	23-10-26	DP / Rezoning Rev. 3
4	23-07-25	DP / Rezoning Rev. 2
3	23-06-15	DP / Rezoning Rev. 1
2	23-03-30	DP / Rezoning
1	23-03-25	CALLIC

Rev	8	25-10-30	Description	DDP Revisions Rev2
Plot Date	10/15/25		Project Status	DD
Drawn By	SWS		Checked By	CRK
Scale	As Indicated		Project Number	2304

NOTE: All dimensions are shown in millimeters.


Alston

1055 Alston Street
Victoria, BC
Level 1



A204

dHKArchitects
Victoria
977 Fort Street V8V 3K3 T 1-250-658-3367
Nanaimo
102-5190 Dublin Way V9T 0H2 T 1-250-585-5810
COPYRIGHT RESERVED. THESE PLANS AND DESIGNS ARE AND AT ALL TIMES REMAIN THE PROPERTY OF dHKARCHITECTS TO BE USED FOR THE PROJECT SHOWN AND MAY NOT BE REPRODUCED WITHOUT WRITTEN CONSENT.

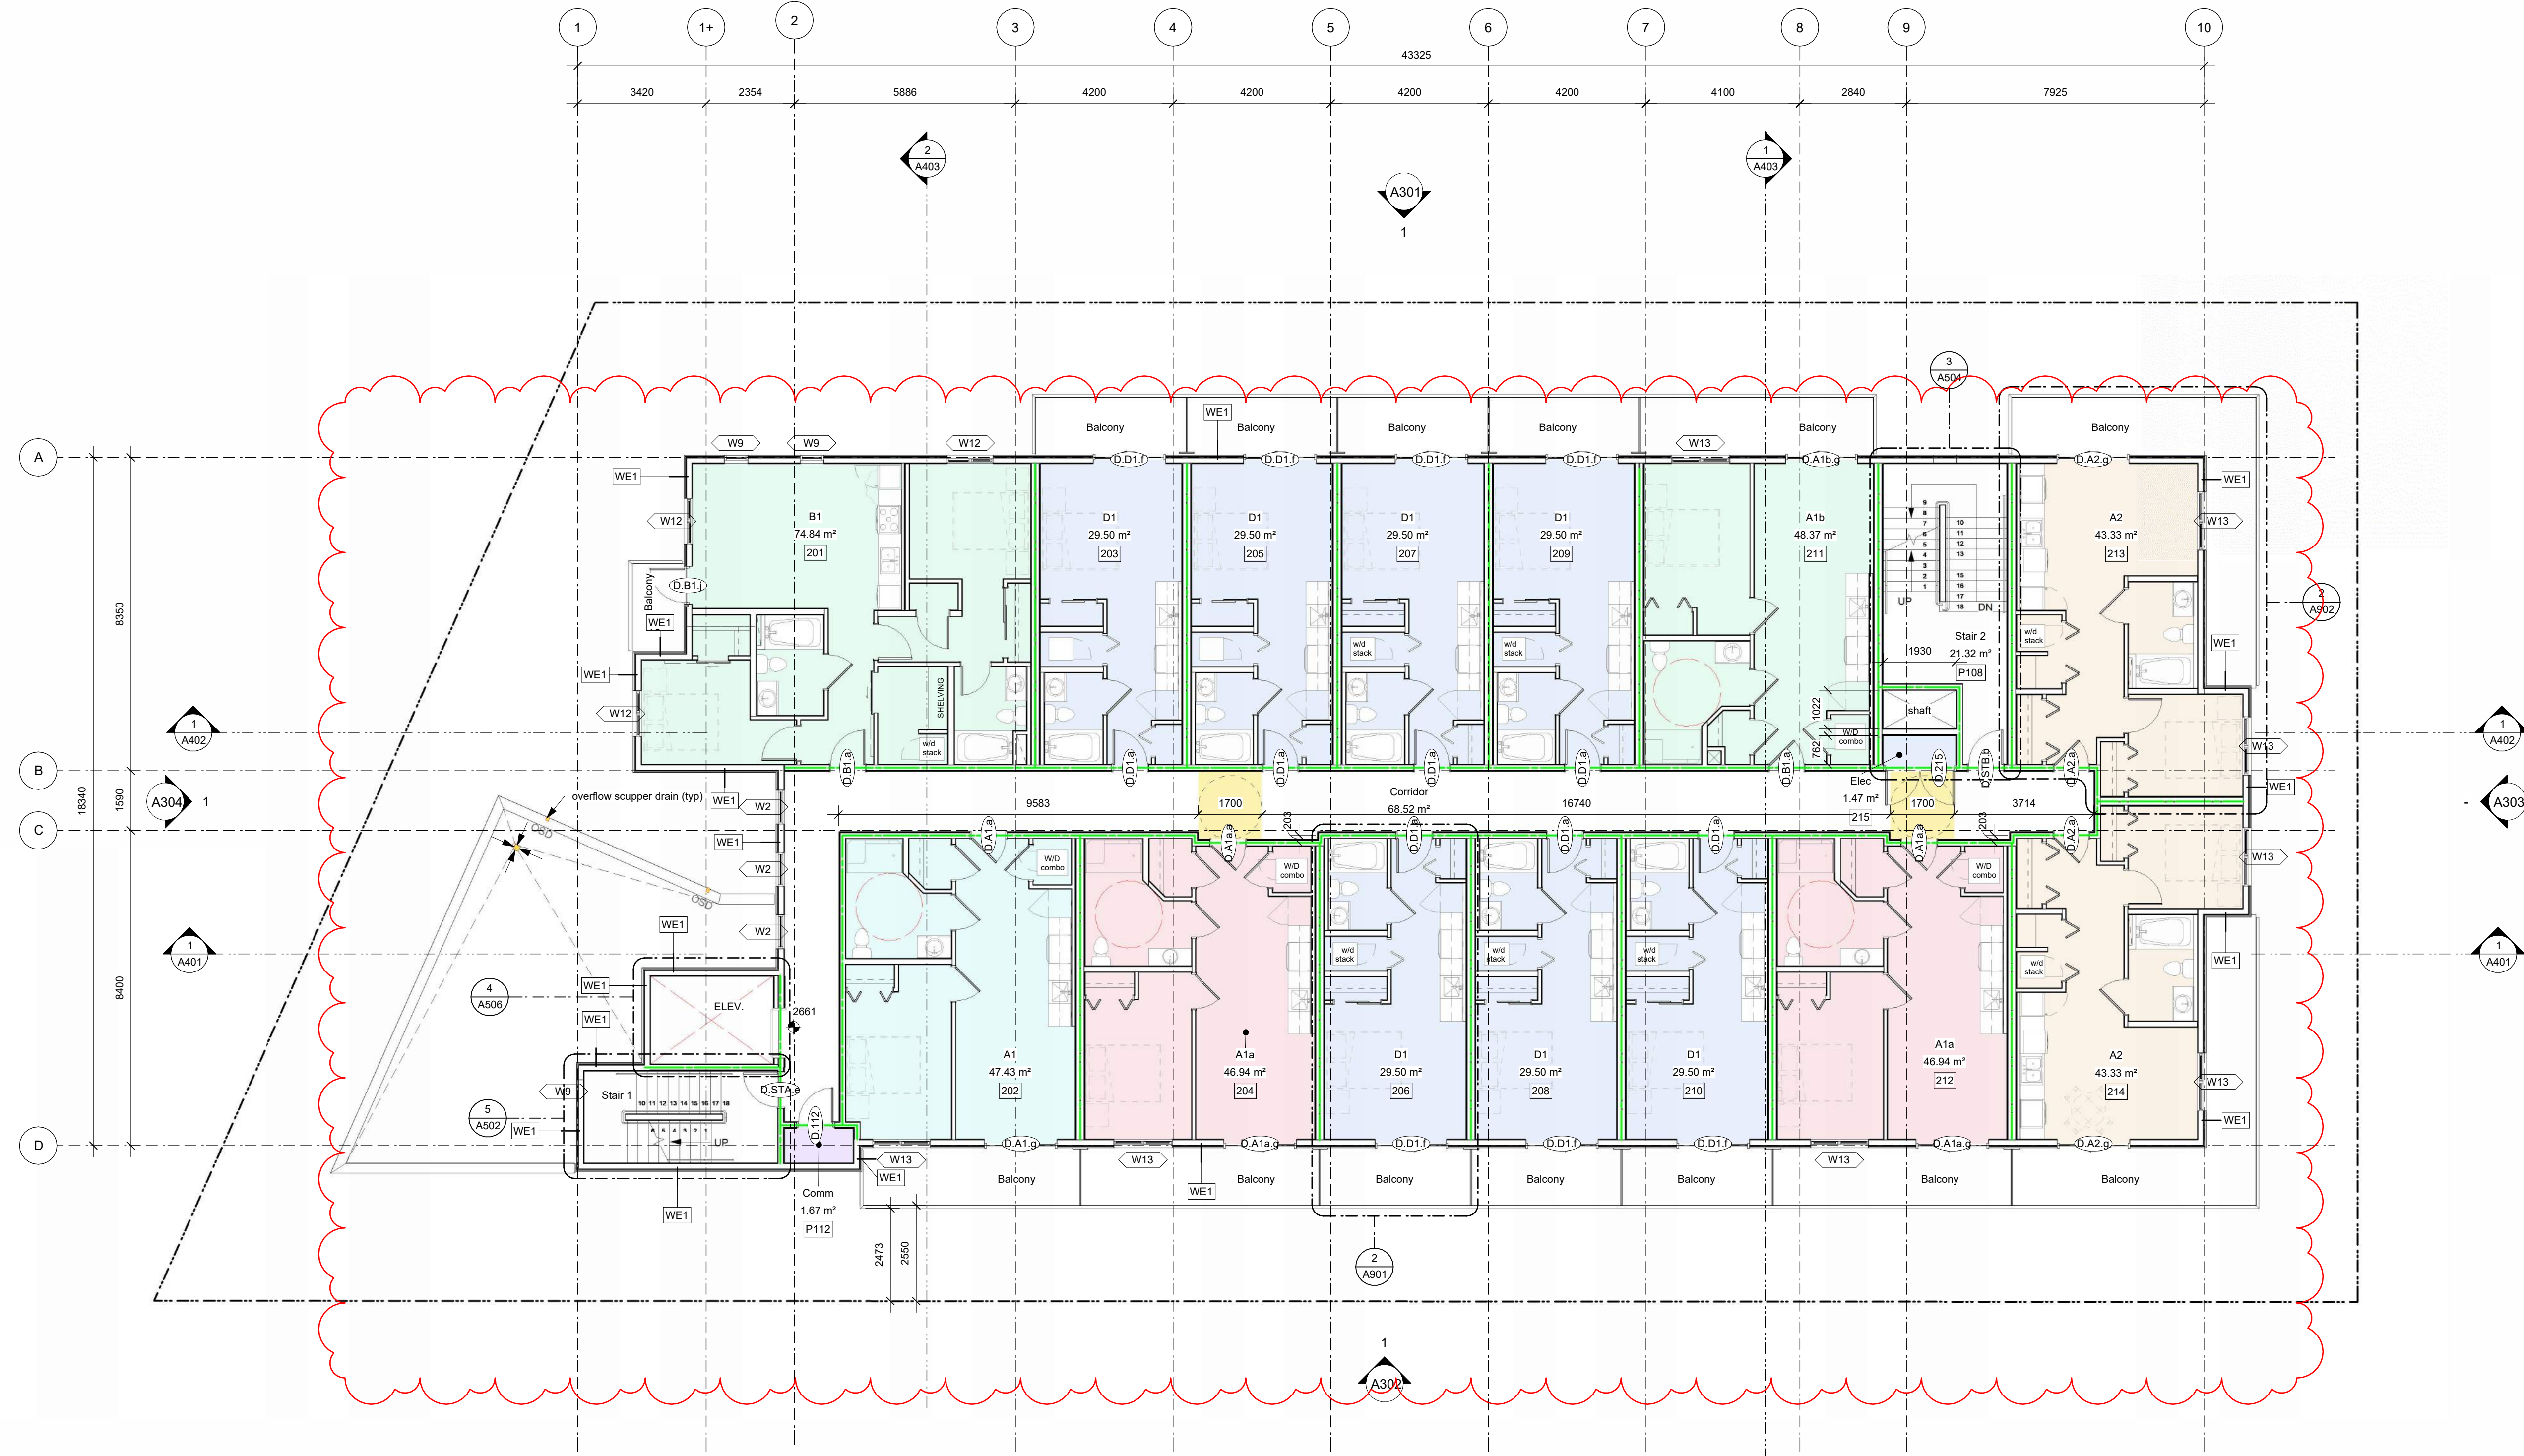

- Occupancy
- A1
 - A1a
 - A1b
 - A2
 - B1
 - Comm
 - D1
 - Elec

Fire Separation Legend

- 0.0 HR
- 0.75 HR
- 1.0 HR
- 1.5 HR
- 2.0 HR


4	25-10-30	DDP Revisions Rev2
3	25-05-02	DDP Revisions
2	23-03-30	DP / Reasoning
1	23-03-25	CALLIC

Rev	4	25-10-30	Description	DDP Revisions Rev2
Plot Date	10/15/25		Project Status	DD
Drawn By	SWS		Checked By	CRK
Scale	As indicated		Project Number	2304


NOTE: All dimensions are shown in millimeters.

Alston

1055 Alston Street
Victoria, BC
Level 2

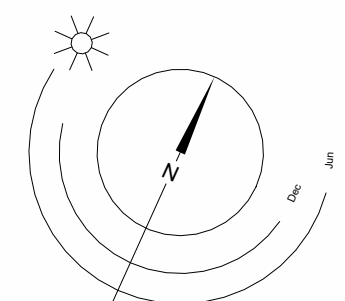



0 2500 5000 mm
1 : 100

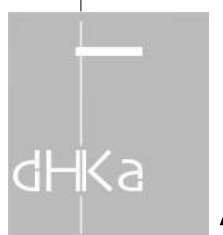

A205

dHKarchitects
Victoria
977 Fort Street V8V 3K3 T 1-250-658-3367
Nanaimo
102-5190 Dublin Way V9T 0H2 T 1-250-585-5810
COPYRIGHT RESERVED. THESE PLANS AND DESIGNS ARE AND AT ALL TIMES REMAIN THE PROPERTY OF dHKARCHITECTS TO BE USED FOR THE PROJECT SHOWN AND MAY NOT BE REPRODUCED WITHOUT WRITTEN CONSENT.

 

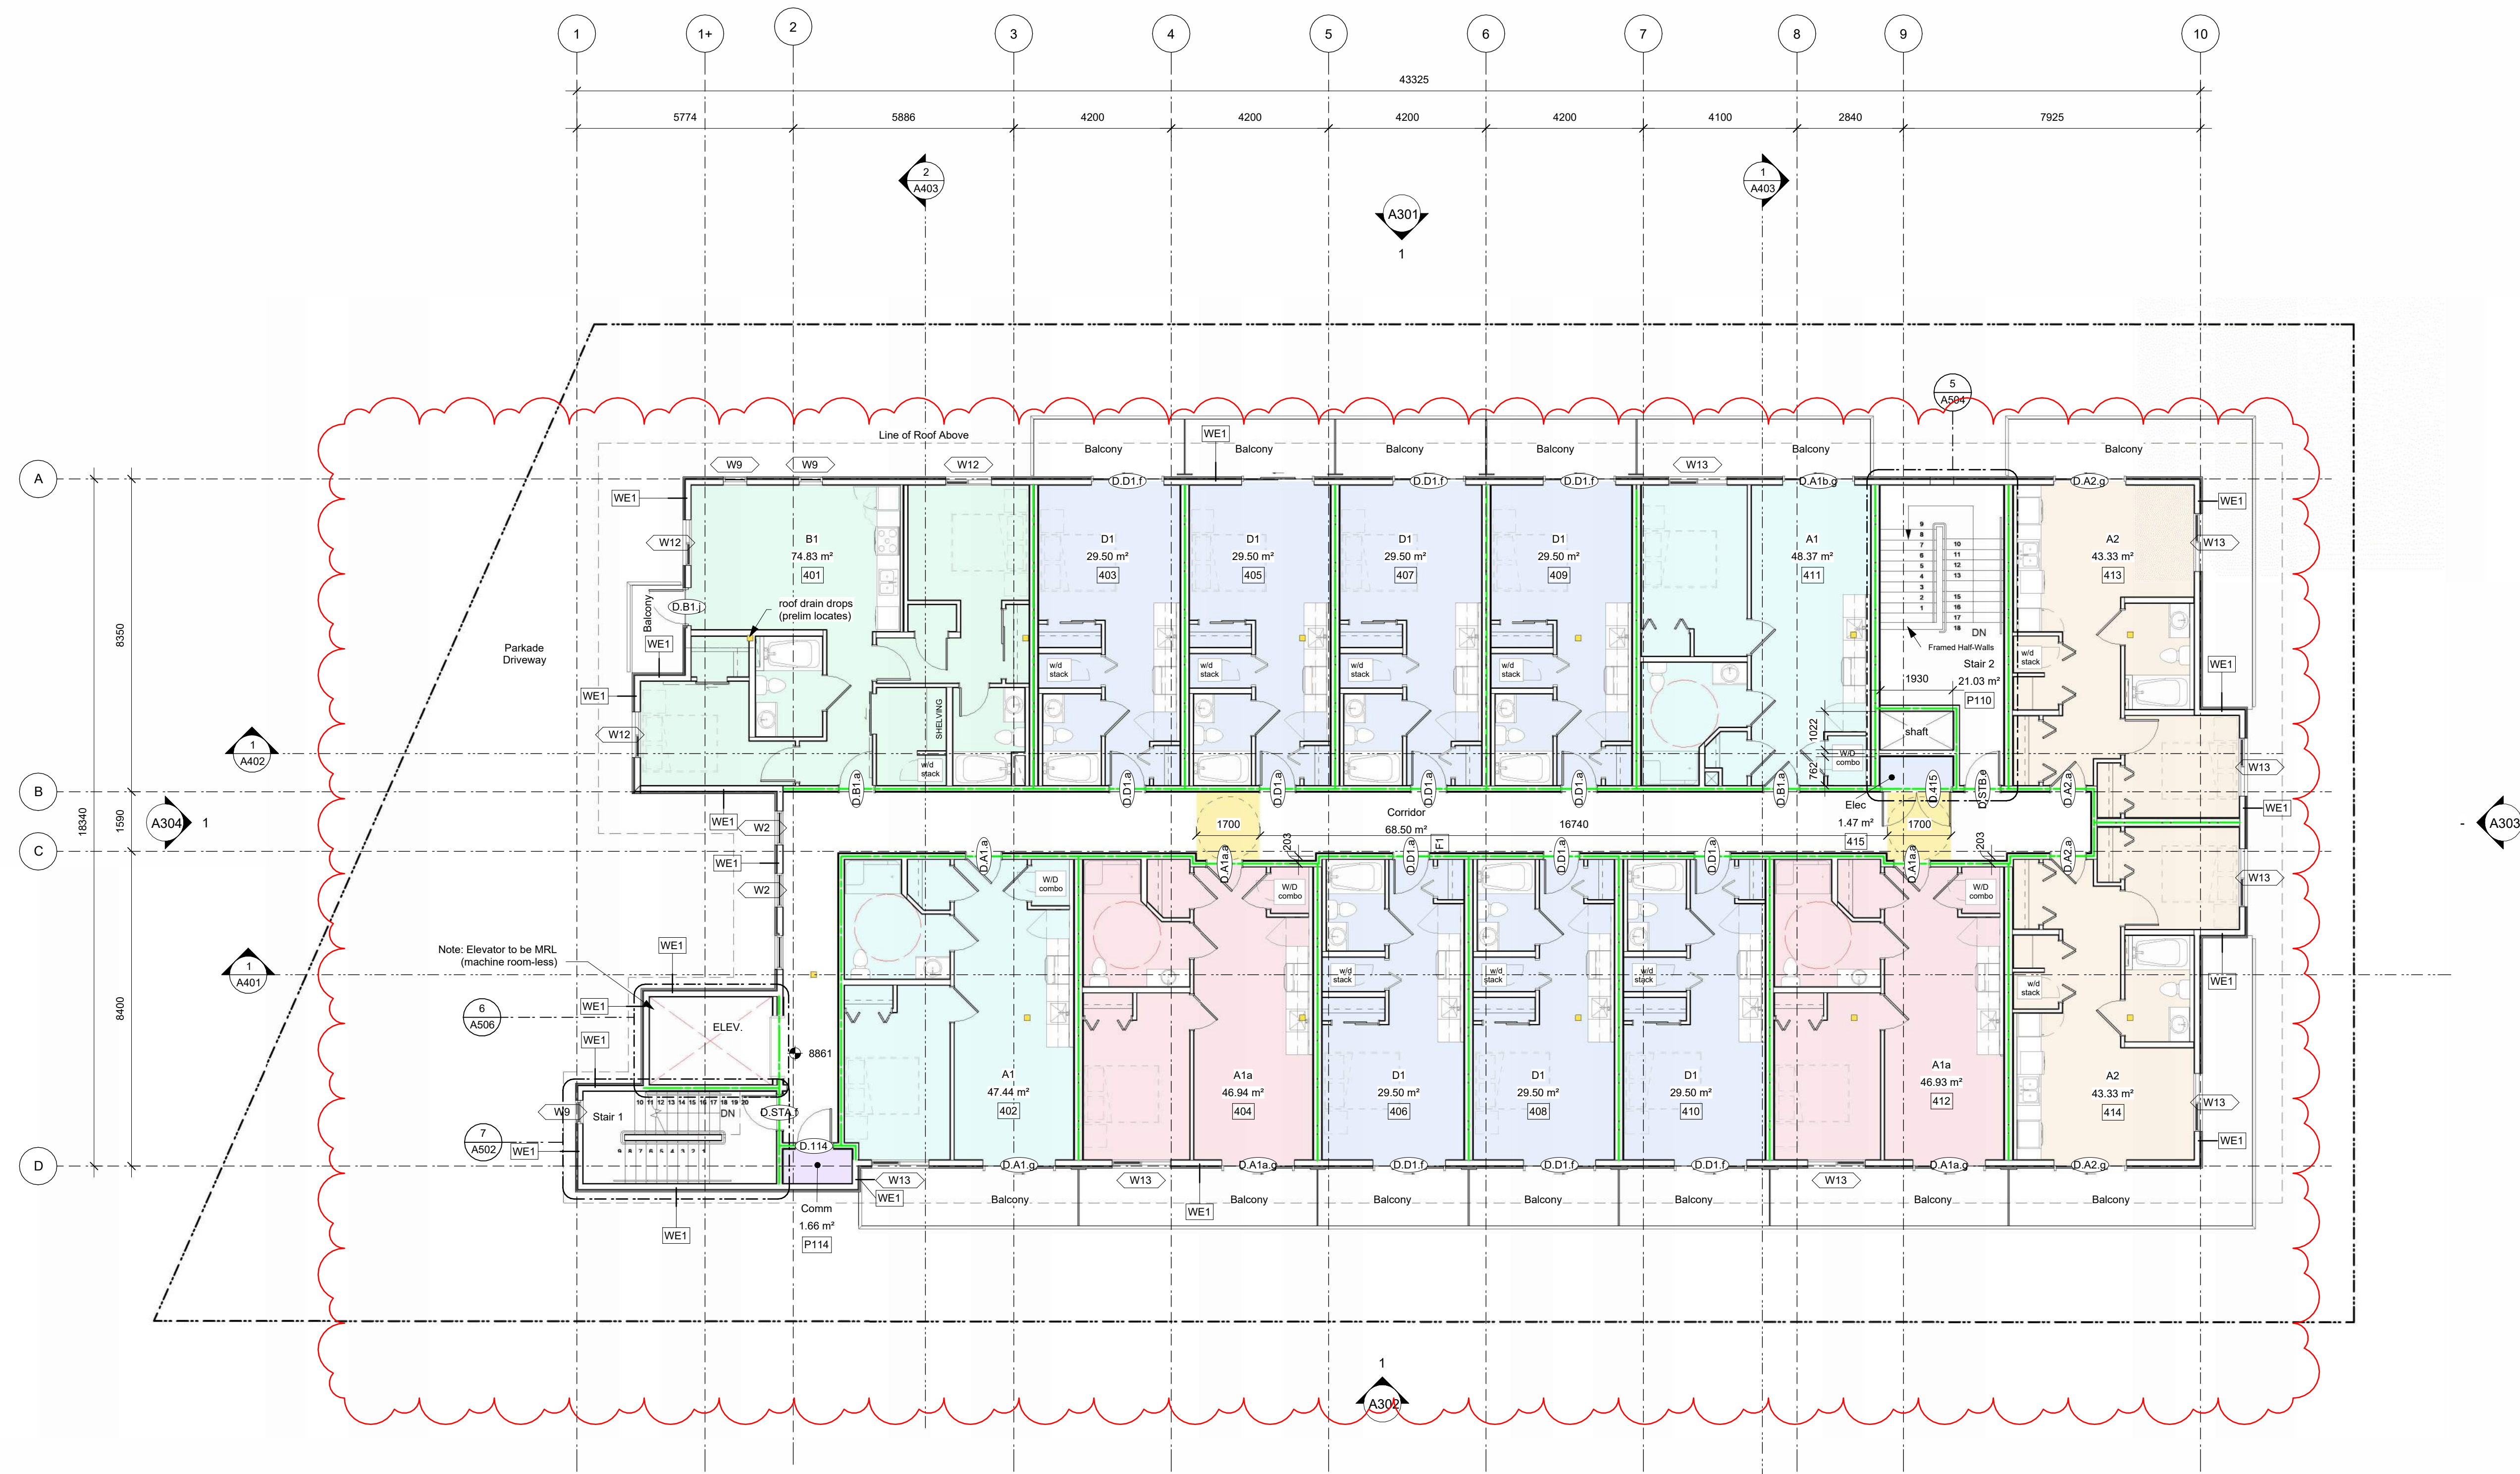

- Occupancy
- A1
 - A1a
 - A2
 - B1
 - Comm
 - D1
 - Elec

Fire Separation Legend

- 0.0 HR
- 0.75 HR
- 1.0 HR
- 1.5 HR
- 2.0 HR


4	25-10-30	DDP Revisions Rev2
3	25-05-02	DDP Revisions
2	23-03-30	DP / Reasoning
1	23-03-25	CALLUC

Rev	4	25-10-30	Description	DDP Revisions Rev2
Plot Date	10/15/25	Project Status	DD	
Drawn By	SWS	Checked By	CRK	
Scale	As indicated	Project Number	2304	

NOTE: All dimensions are shown in millimeters.


Alston


1055 Alston Street
Victoria, BC
Level 4

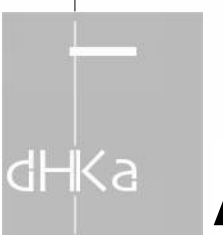

A207


dHKarchitects
Victoria
977 Fort Street V8V 3K3 T 1-250-658-3367
Nanaimo
102-5190 Dublin Way V9T 0H2 T 1-250-585-5810
COPYRIGHT RESERVED. THESE PLANS AND DESIGNS ARE AND AT ALL TIMES REMAIN THE PROPERTY OF dHKARCHITECTS TO BE USED FOR THE PROJECT SHOWN AND MAY NOT BE REPRODUCED WITHOUT WRITTEN CONSENT.

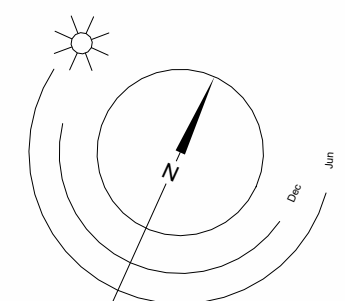

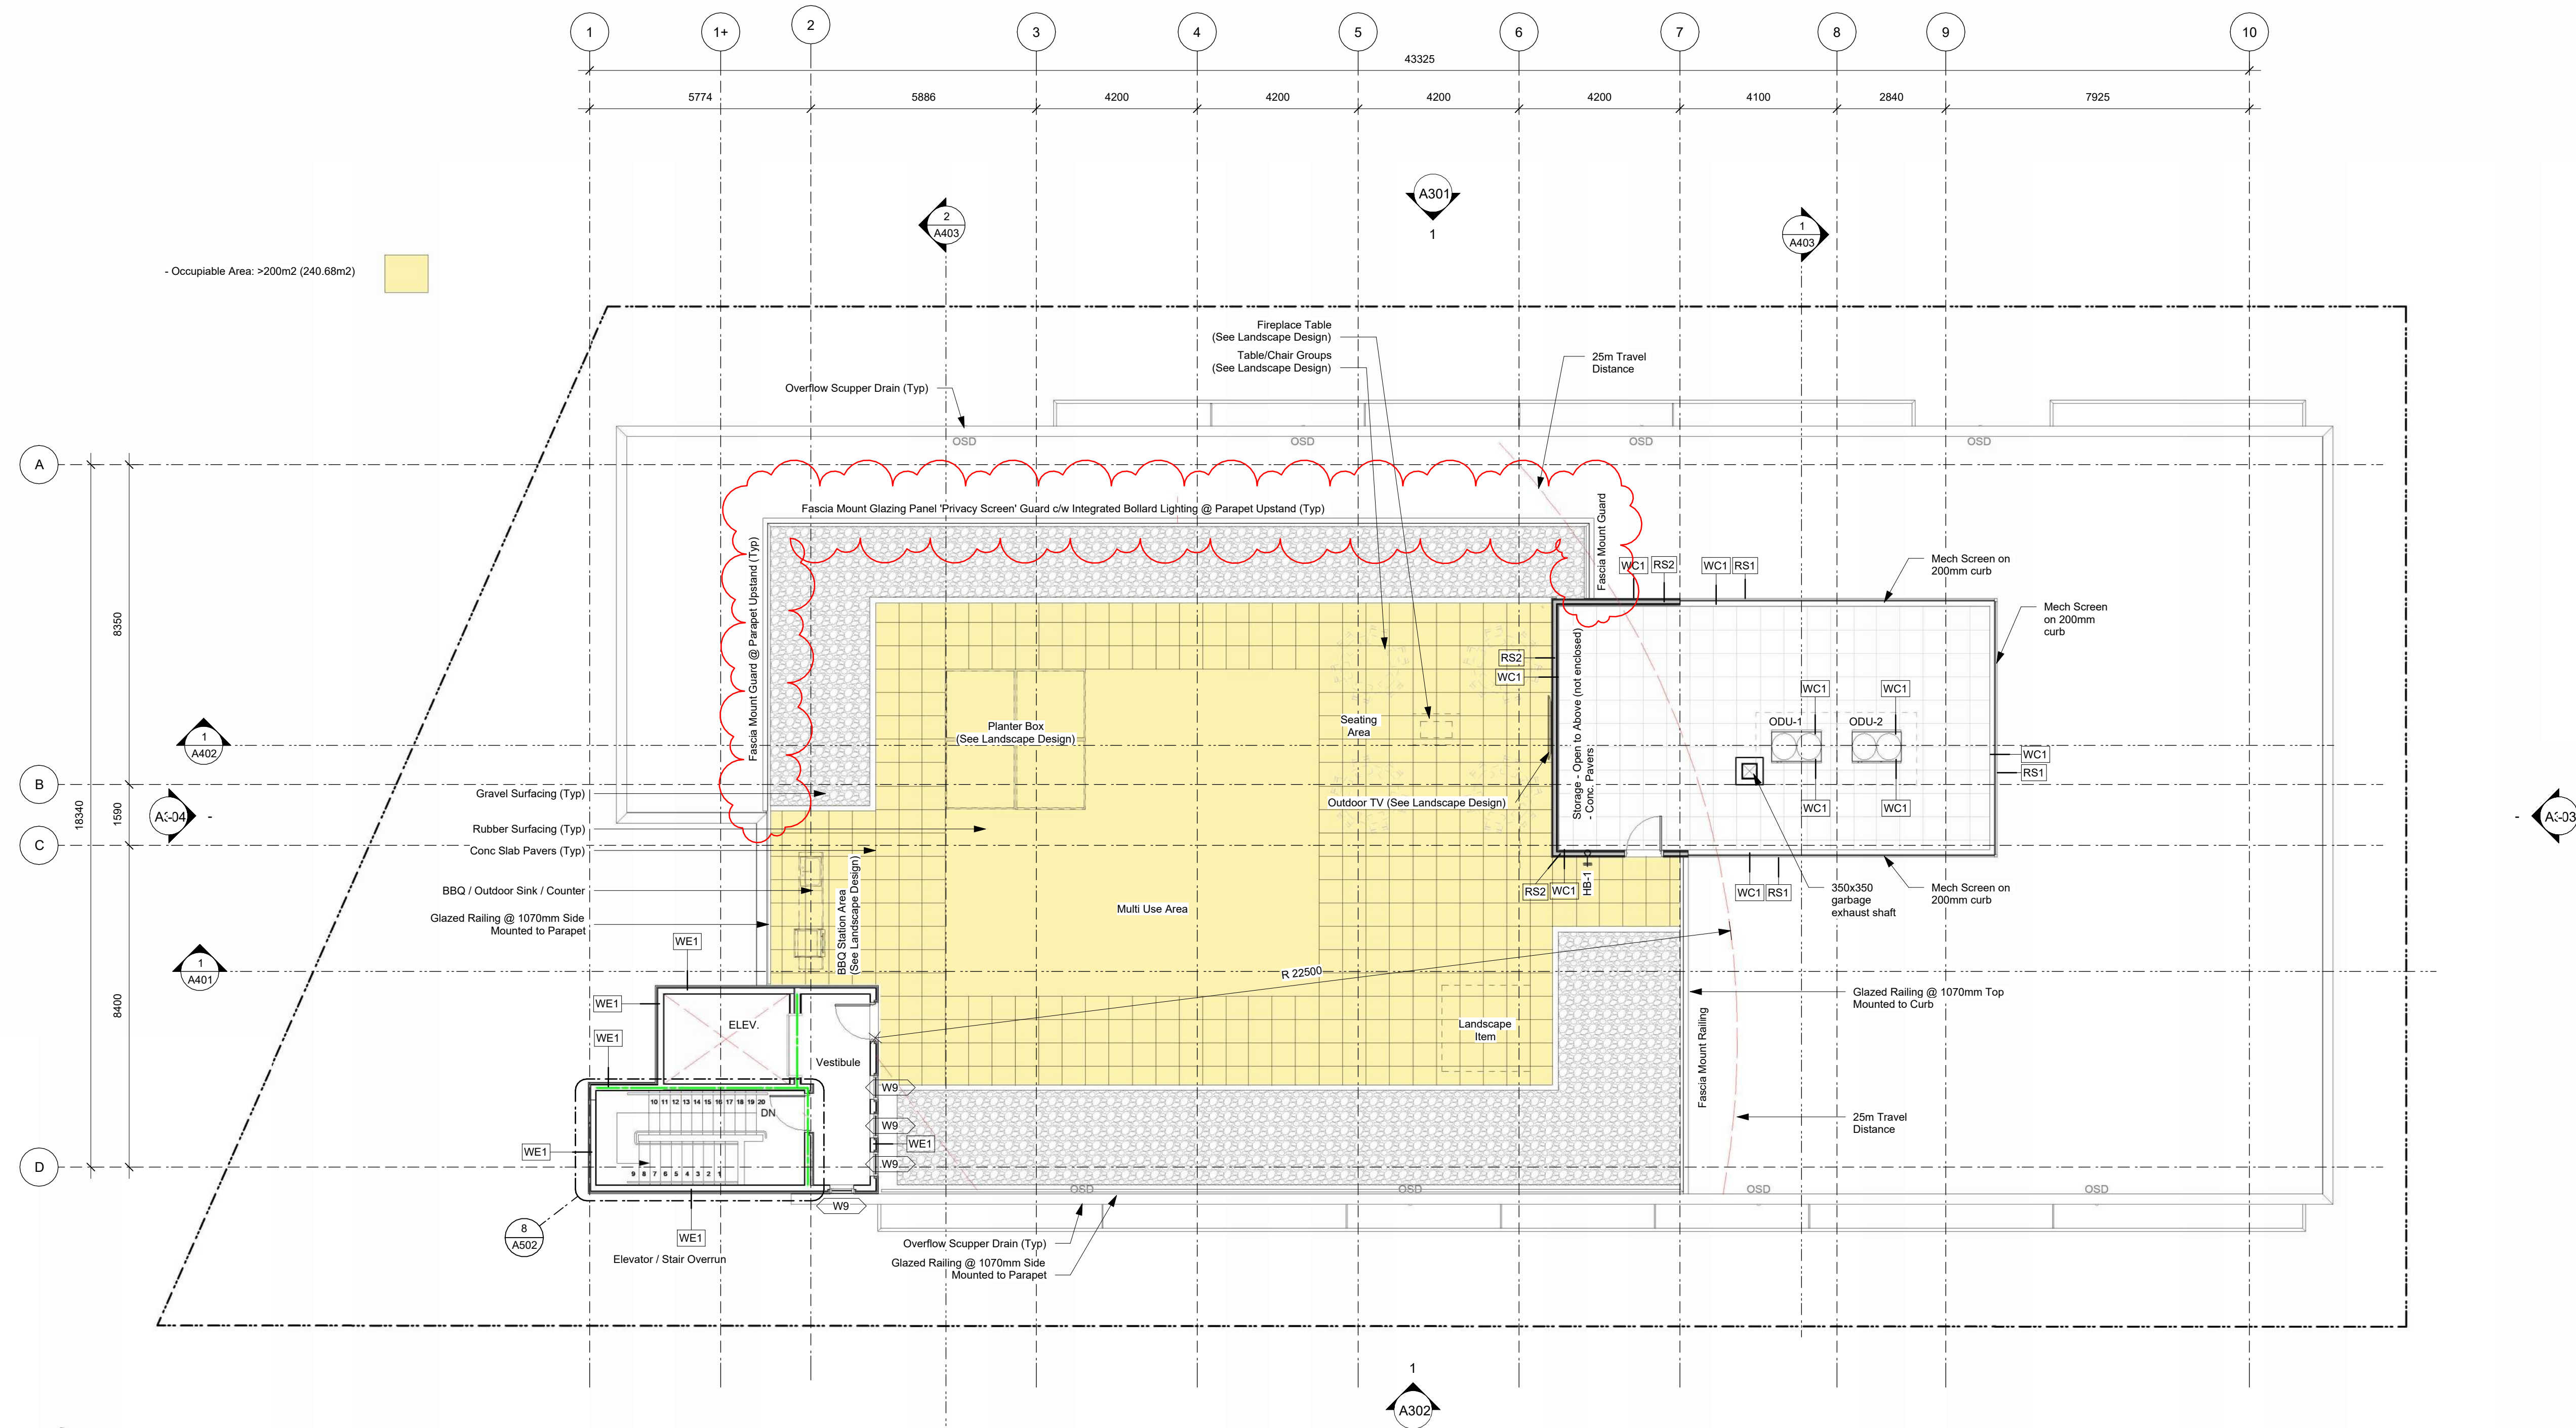

1 Roof Amenity Space
A208a SCALE: 1 : 100

Fire Separation Legend

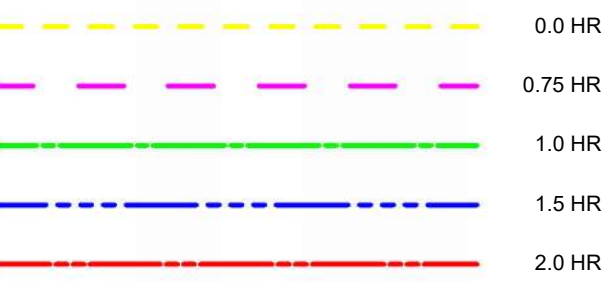

3	25-10-30	DDP Revisions Rev2
2	25-06-02	DDP Revisions
1	23-06-15	DP / Rezoning Rev. 1

Rev	3	25-10-30	Description	DDP Revisions Rev2
Plot Date	10/15/25	Project Status	DD	
Drawn By	SWS	Checked By	CRK	
Scale	As Indicated	Project Number	2304	

NOTE: All dimensions are shown in millimeters.

Alston


1055 Alston Street
Victoria, BC
Roof Amenity Space



A208a

dHKarchitects
Victoria
977 Fort Street V8V 3K3 T 1-250-658-3367
Nanaimo
102-5190 Dublin Way V9T 0H2 T 1-250-585-5810

COPYRIGHT RESERVED. THESE PLANS AND DESIGNS ARE AND AT ALL TIMES REMAIN THE PROPERTY OF dHKARCHITECTS TO BE USED FOR THE PROJECT SHOWN AND MAY NOT BE REPRODUCED WITHOUT WRITTEN CONSENT.

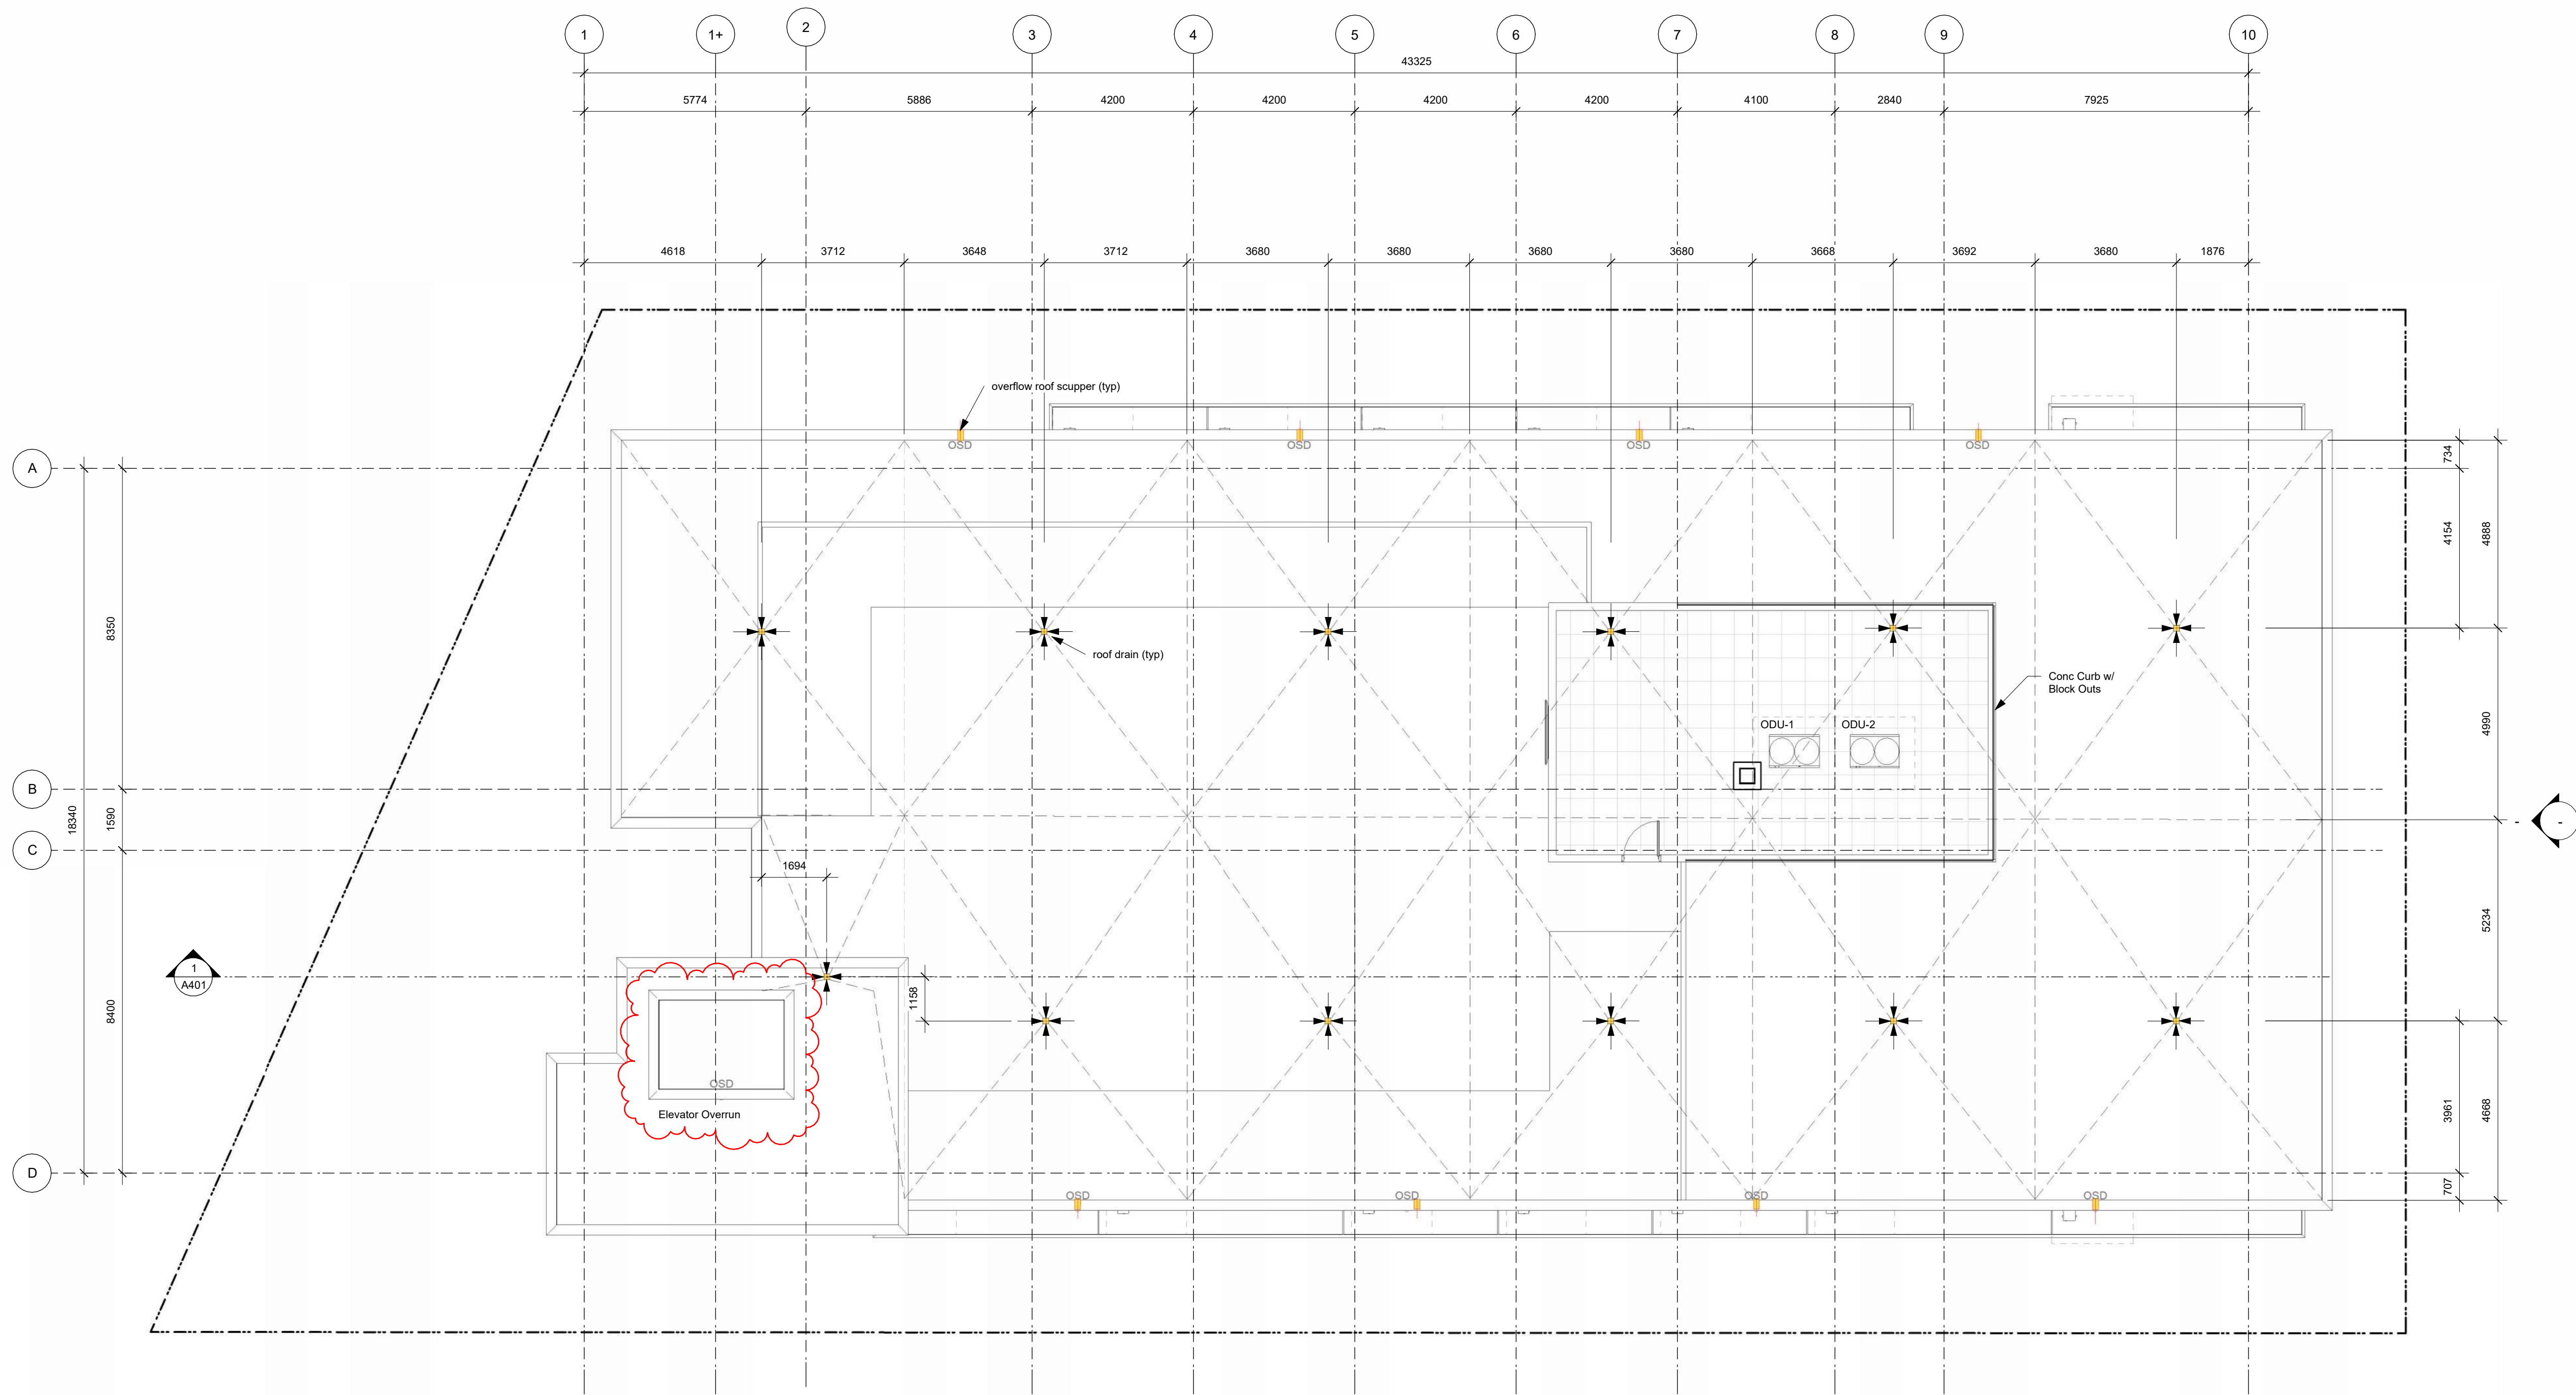

1 Roof Drainage
A208b SCALE: 1 : 100

	2	25-10-30		DDP Revisions Rev2
	1	23-06-15		DP / Rezonning Rev. 1
Rev	2	25-10-30	Description	DDP Revisions Rev2
Plot Date		09/30/25	Project Status	DD
Drawn By		SWS	Checked By	CRK
Scale	1 : 100		Project Number	2304

NOTE: All dimensions are shown in millimeters.

NOTE: All dimensions are shown in millimeters.

Alston

1055 Alston Street
Victoria, BC
Roof Drainage



A208b

dHKarchitects
Victoria
977 Fort Street V8V 3K3 T 1-250-658-3367
Nanaimo
102-5190 Dublin Way V9T 0H2 T 1-250-585-5810

COPYRIGHT RESERVED. THESE PLANS AND DESIGNS ARE AND AT ALL TIMES REMAIN THE PROPERTY OF dHKARCHITECTS TO BE USED FOR THE PROJECT SHOWN AND MAY NOT BE REPRODUCED WITHOUT WRITTEN CONSENT.

1 Elevation - North
A301 SCALE: 1 : 100



Materials Legend

- 1 Pre-finished Aluminum Flashing - Grey
- 2 Parapet - Metal Composite Panel - Grey
- 3 Guardrail - Tempered Glass w/ Aluminum Rails - Black
- 4 Corrugated Metal Panel - Vertical Orientation - Grey and Black
- 5 Corrugated Metal Panel - Horizontal Orientation - Grey and Black
- 6 Balcony / Patio Sliding Door - Black
- 7 Vinyl Frame Window - Black
- 8 Planter - (see landscaping)
- 9 1070mm Guard - Concrete
- 10 Parkade Wall - Architectural Concrete
- 11 Perforated Metal Screen
- 12 Retaining Wall - Concrete
- 13 Metal Composite Panel - Grey and Red
- 14 Metal Door - Black
- 15 Anodized Aluminum Storefront - Glazing w/ Doors - Black
- 16 Overhead Door - Black
- 17 Canopy Structural Column (see structural) - Black
- 18 Lobby Canopy / Roof - Metal Composite Panel - Grey
- 19 Eyebrow Roof - Metal Composite Panel - Red
- 20 Architectural Concrete
- 21 RWL Guard
- 22 Signage
- 23 Juliette Balcony Railing System
- 24 AHU - Wall Mount
- 25 Concrete Facing Insulation Panels

7	25-10-30	DDP Revisions Rev2
6	25-05-02	DDP Revisions
5	23-10-26	DP / Rezoning Rev. 3
4	23-07-25	DP / Rezoning Rev. 2
3	23-06-15	DP / Rezoning Rev. 1
2	23-03-30	DP / Rezoning
1	23-03-25	CALLUC

Rev	7	25-10-30	Description	DDP Revisions Rev2
Plot Date		10/15/25	Project Status	DD
Drawn By		SWS	Checked By	CRK
Scale		As Indicated	Project Number	2304

NOTE: All dimensions are shown in millimeters.

Alston

1055 Alston Street
Victoria, BC
Building Elevation




A301



dHKarchitects
Victoria
977 Fort Street V8V 3K3 T 1-250-658-3367
Nanaimo
102-5190 Dublin Way V9T 0H2 T 1-250-585-5810

COPYRIGHT RESERVED. THESE PLANS AND DESIGNS ARE AND AT ALL TIMES REMAIN THE PROPERTY OF dHKARCHITECTS TO BE USED FOR THE PROJECT SHOWN AND MAY NOT BE REPRODUCED WITHOUT WRITTEN CONSENT

Material Board

Material #	Material	Colour	
4	7/8" Corrugated Metal Panel	Ebony 9822 (28ga)	Light Pewter 2897 (24ga)
5			
2	Metal Composite Panel	Neon Red	Nissan Grey
13			
18			
19		Brushed Carbon	
1	Aluminum Flashing		
20	Architectural Concrete		

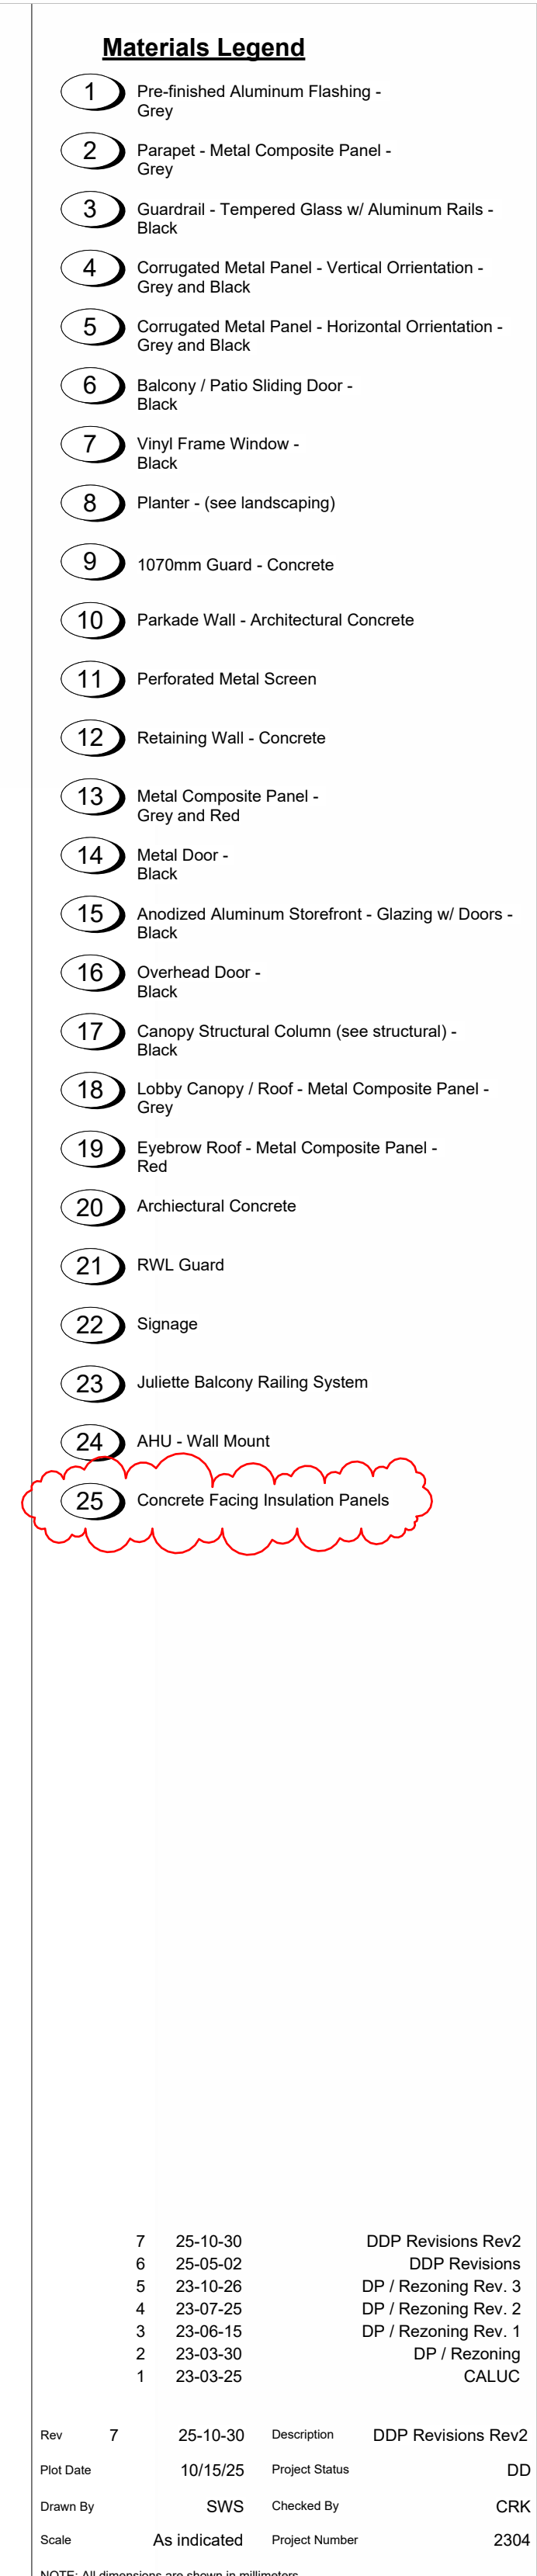

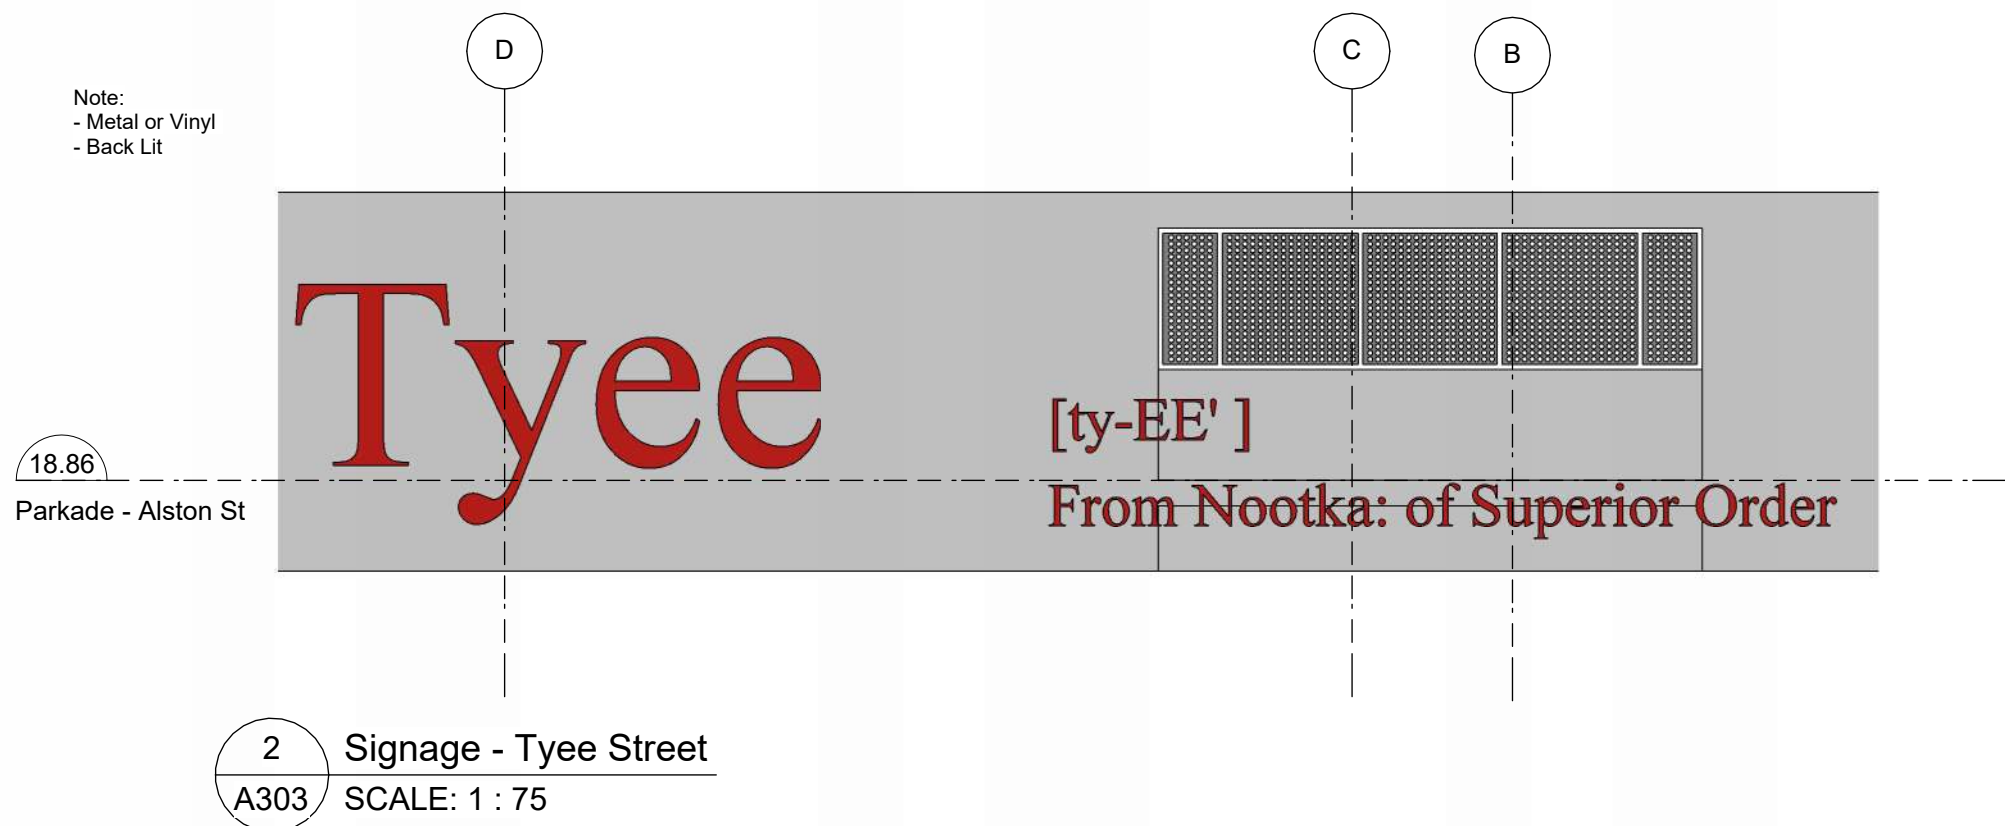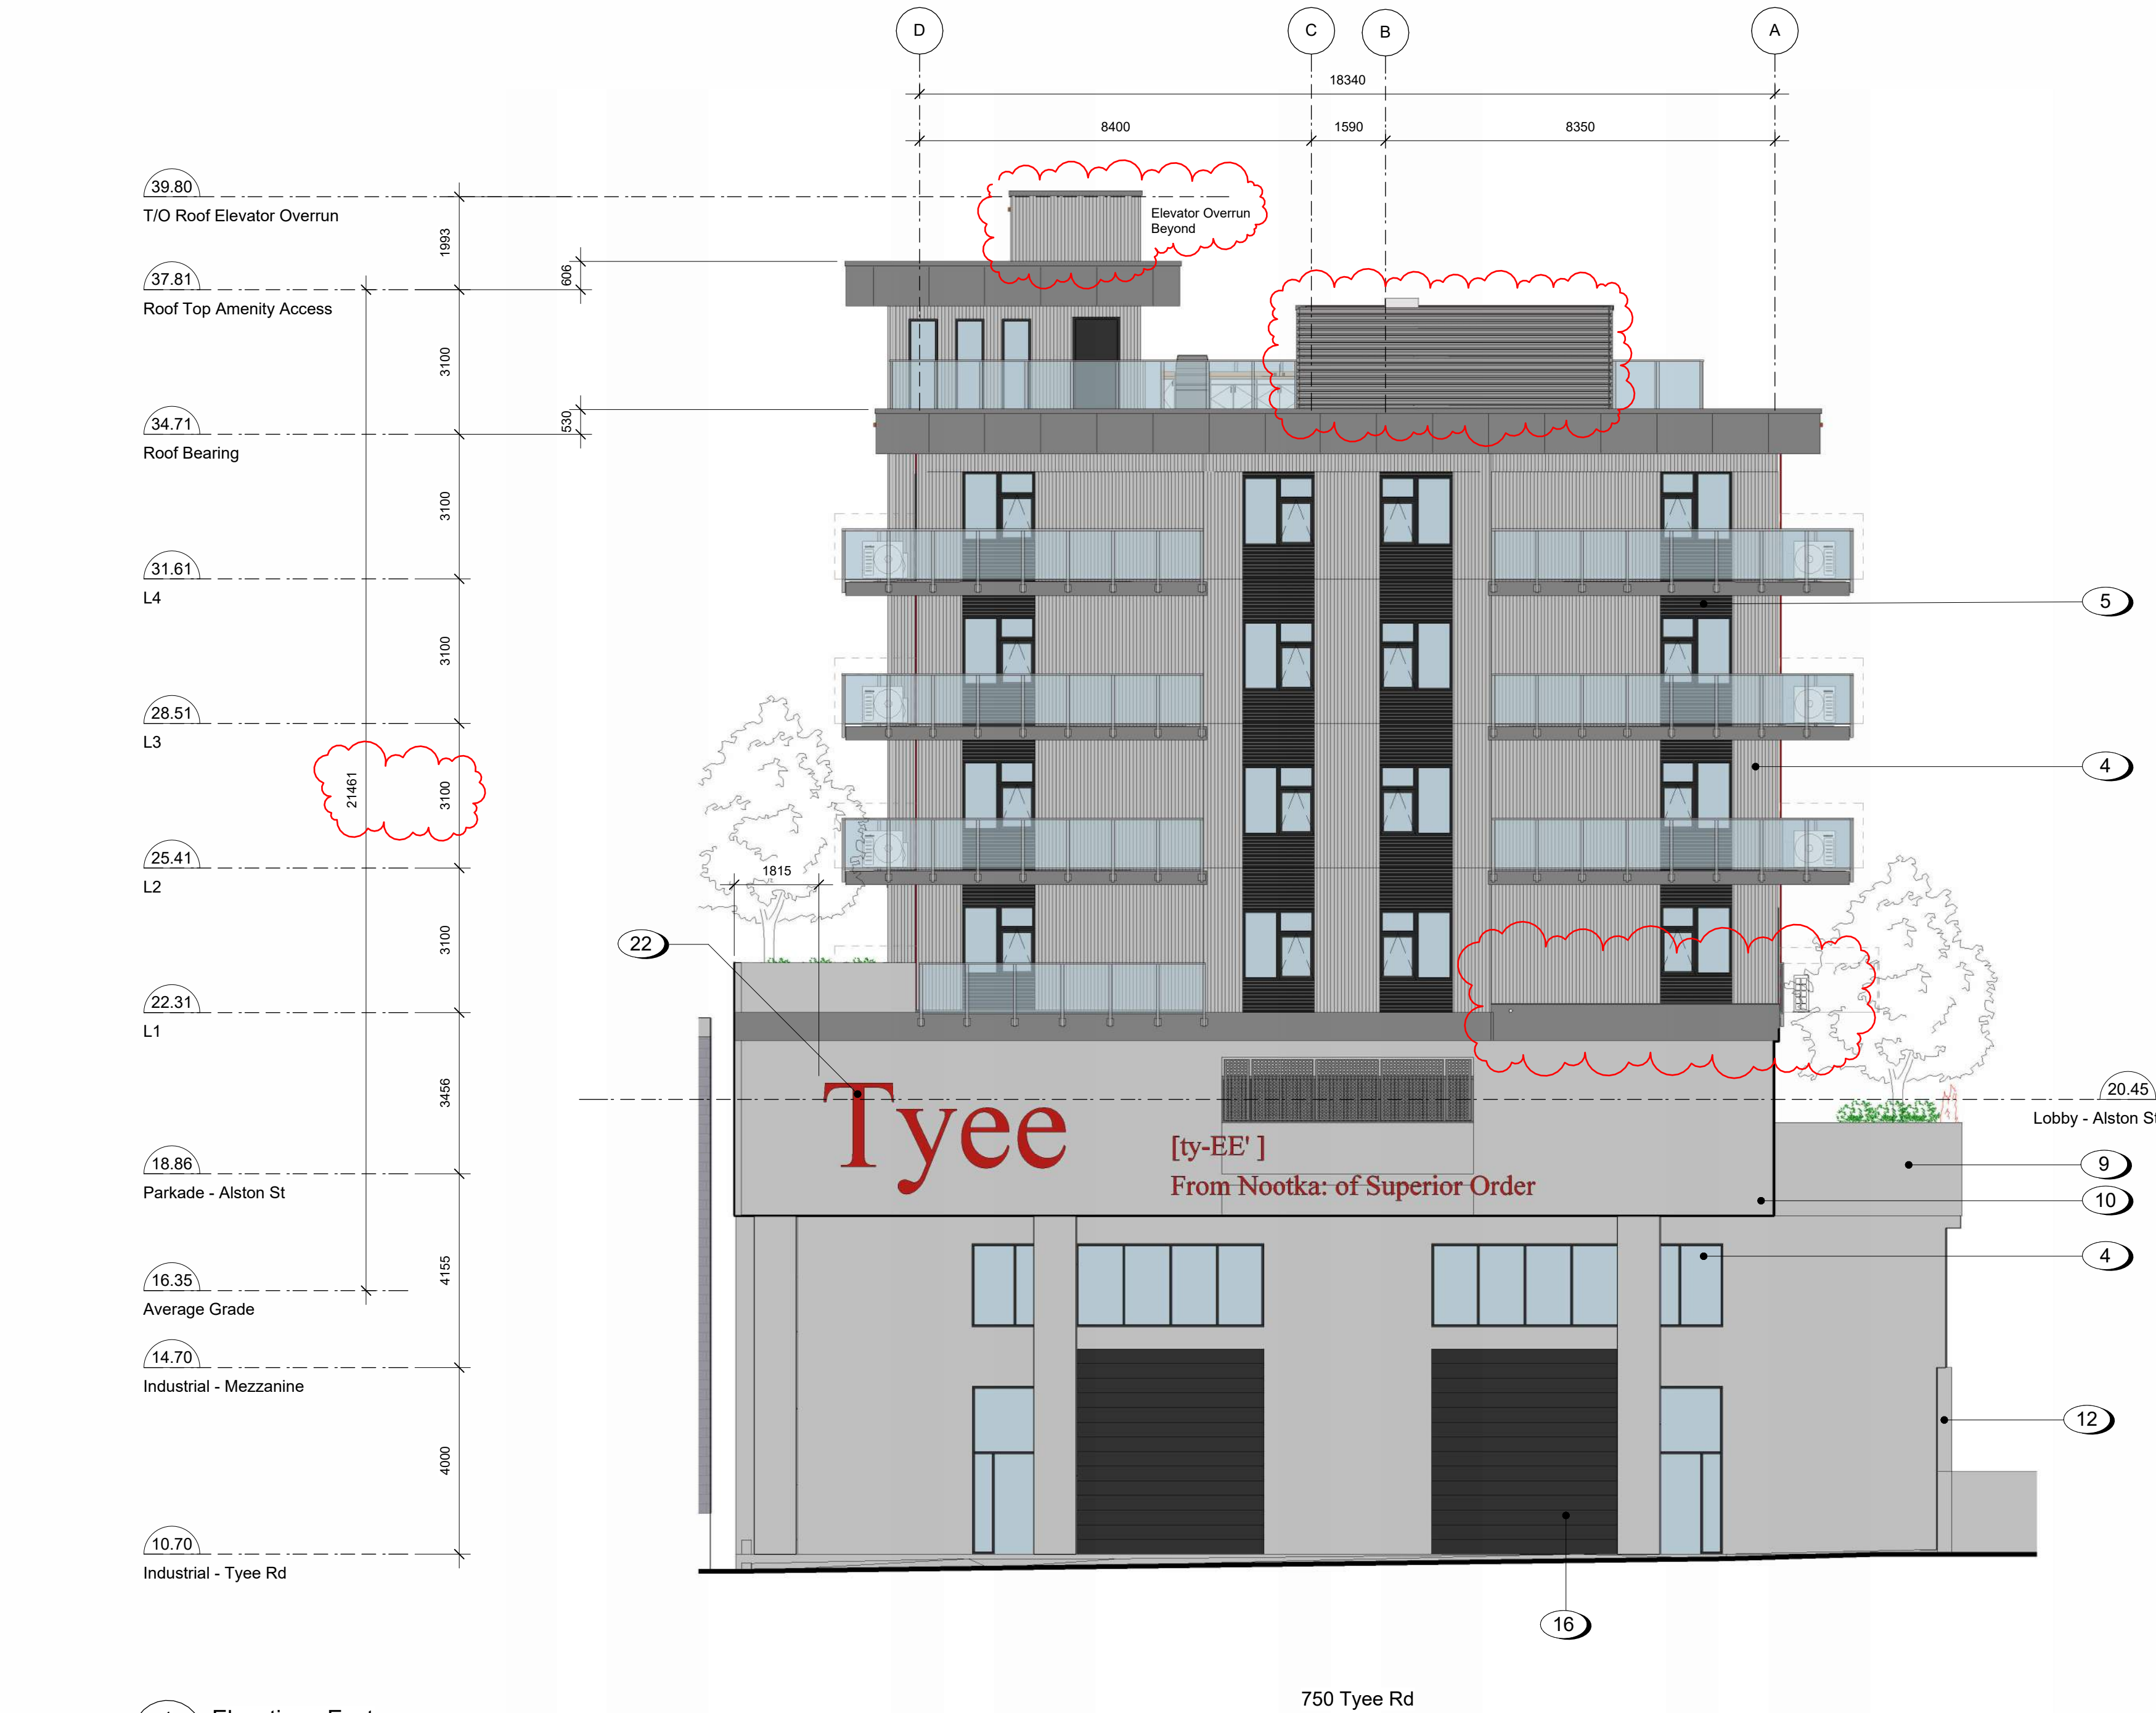

Material Board

Material #	Material	Colour
4	7/8" Corrugated Metal Panel	Ebony 9822 (28ga)
5		Light Pewter 2897 (24ga)
2	Metal Composite Panel	Neon Red
13		Nissan Grey
18		Brushed Carbon
19		

1	Aluminum Flashing	
20	Architectural Concrete	

Materials Legend

- 1 Pre-finished Aluminum Flashing - Grey
- 2 Parapet - Metal Composite Panel - Grey
- 3 Guardrail - Tempered Glass w/ Aluminum Rails - Black
- 4 Corrugated Metal Panel - Vertical Orientation - Grey and Black
- 5 Corrugated Metal Panel - Horizontal Orientation - Grey and Black
- 6 Balcony / Patio Sliding Door - Black
- 7 Vinyl Frame Window - Black
- 8 Planter - (see landscaping)
- 9 1070mm Guard - Concrete
- 10 Parkade Wall - Architectural Concrete
- 11 Perforated Metal Screen
- 12 Retaining Wall - Concrete
- 13 Metal Composite Panel - Grey and Red
- 14 Metal Door - Black
- 15 Anodized Aluminum Storefront - Glazing w/ Doors - Black
- 16 Overhead Door - Black
- 17 Canopy Structural Column (see structural) - Black
- 18 Lobby Canopy / Roof - Metal Composite Panel - Grey
- 19 Eyebrow Roof - Metal Composite Panel - Red
- 20 Architectural Concrete
- 21 RWL Guard
- 22 Signage
- 23 Juliette Balcony Railing System
- 24 AHU - Wall Mount
- 25 Concrete Facing Insulation Panels

Rev	7	25-10-30	DDP Revisions Rev2
	6	25-05-02	DDP Revisions
	5	23-10-26	DP / Rezoning Rev. 3
	4	23-07-25	DP / Rezoning Rev. 2
	3	23-06-15	DP / Rezoning Rev. 1
	2	23-03-30	DP / Rezoning
	1	23-03-25	CALLUC

Rev	7	25-10-30	Description	DDP Revisions Rev2
Plot Date	10/15/25	Project Status	DD	
Drawn By	SWS	Checked By	CRK	
Scale	As Indicated	Project Number	2304	

NOTE: All dimensions are shown in millimeters.

Alston

1055 Alston Street
Victoria, BC
Building Elevation



A303

dHKarchitects
Victoria
977 Fort Street V8V 3K3 T 1-250-658-3367
Nansaimo
102-5190 Dublin Way V9T 0H2 T 1-250-585-5810

COPYRIGHT RESERVED. THESE PLANS AND DESIGNS ARE AND AT ALL TIMES REMAIN THE PROPERTY OF dHKARCHITECTS TO BE USED FOR THE PROJECT SHOWN AND MAY NOT BE REPRODUCED WITHOUT WRITTEN CONSENT.



1 Elevation - West
A304 SCALE: 1 : 100



2 Signage - Alston Street
A304 SCALE: 1 : 75

Material Board

Material #	Material	Colour	
4	7/8" Corrugated Metal Panel	Ebony 9822 (28ga)	Light Pewter 2897 (24ga)
5			
2	Metal Composite Panel	Neon Red	Nissan Grey
13			
18			
19		Brushed Carbon	
1	Aluminum Flashing		
20	Architectural Concrete		

Materials Legend

- 1 Pre-finished Aluminum Flashing - Grey
- 2 Parapet - Metal Composite Panel - Grey
- 3 Guardrail - Tempered Glass w/ Aluminum Rails - Black
- 4 Corrugated Metal Panel - Vertical Orientation - Grey and Black
- 5 Corrugated Metal Panel - Horizontal Orientation - Grey and Black
- 6 Balcony / Patio Sliding Door - Black
- 7 Vinyl Frame Window - Black
- 8 Planter - (see landscaping)
- 9 1070mm Guard - Concrete
- 10 Parkade Wall - Architectural Concrete
- 11 Perforated Metal Screen
- 12 Retaining Wall - Concrete
- 13 Metal Composite Panel - Grey and Red
- 14 Metal Door - Black
- 15 Anodized Aluminum Storefront - Glazing w/ Doors - Black
- 16 Overhead Door - Black
- 17 Canopy Structural Column (see structural) - Black
- 18 Lobby Canopy / Roof - Metal Composite Panel - Grey
- 19 Eyebrow Roof - Metal Composite Panel - Red
- 20 Architectural Concrete
- 21 RWL Guard
- 22 Signage
- 23 Juliette Balcony Railing System
- 24 AHU - Wall Mount
- 25 Concrete Facing Insulation Panels

6	25-10-30	DDP Revisions Rev2
5	25-05-02	DDP Revisions
4	23-07-25	DP / Rezoning Rev. 2
3	23-06-15	DP / Rezoning Rev. 1
2	23-03-30	DP / Rezoning
1	23-03-25	CALLUC

Rev	6	25-10-30	Description	DDP Revisions Rev2
Plot Date		10/15/25	Project Status	DD
Drawn By		SWS	Checked By	CRK
Scale		As Indicated	Project Number	2304

NOTE: All dimensions are shown in millimeters.

Alston


1055 Alston Street
Victoria, BC
Building Elevation



A304


dHKarchitects
Victoria
977 Fort Street V8V 3K3 T 1-250-658-3367
Nanaimo
102-5190 Dublin Way V9T 0H2 T 1-250-585-5810

COPYRIGHT RESERVED. THESE PLANS AND DESIGNS ARE AND AT ALL TIMES REMAIN THE PROPERTY OF dHKARCHITECTS TO BE USED FOR THE PROJECT SHOWN AND MAY NOT BE REPRODUCED WITHOUT IT WRITTEN CONSENT.

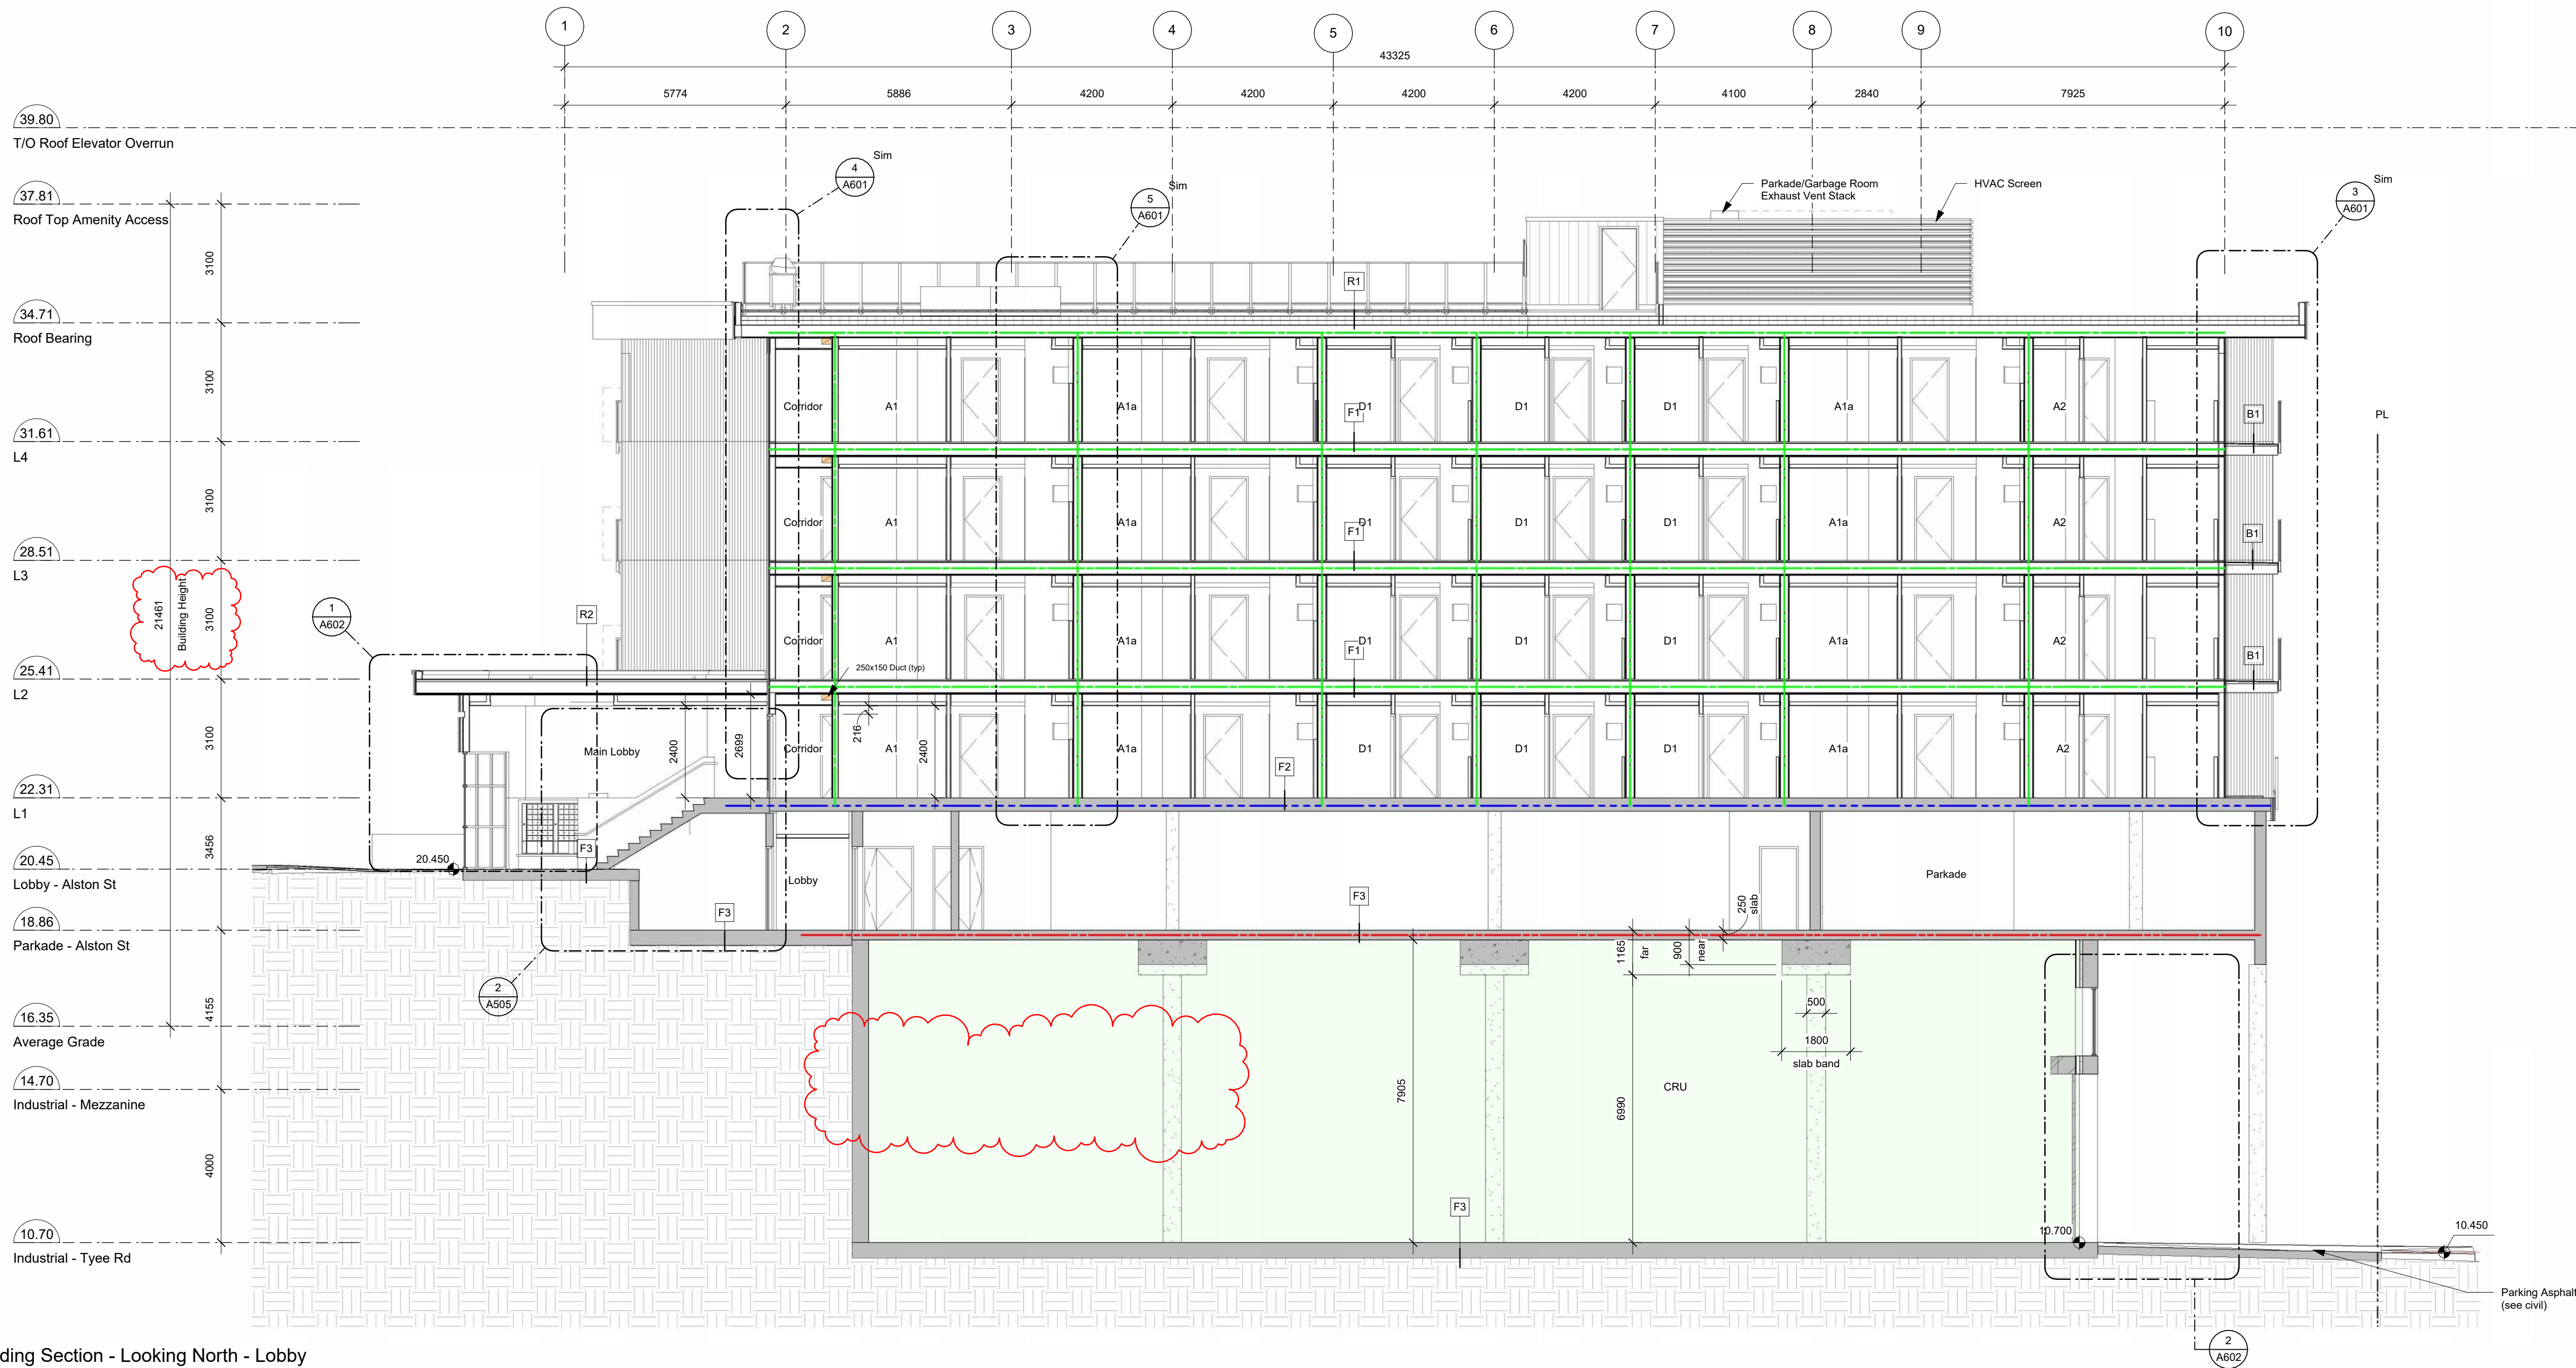

1 Building Section - Looking North - Lobby
A401 SCALE: 1 : 100

Fire Separation Legend

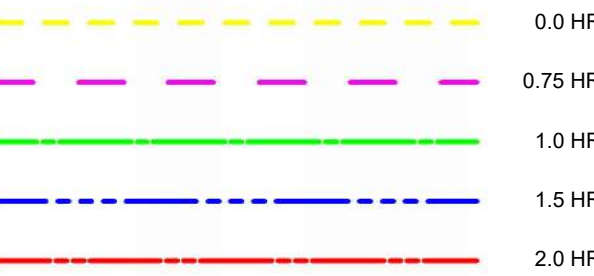

5	25-10-30	DDP Revisions Rev2
4	25-05-02	DDP Revisions
3	23-10-26	DP / Rezoning Rev. 3
2	23-07-25	DP / Rezoning Rev. 2
1	23-06-15	DP / Rezoning Rev. 1

Rev	5	25-10-30	Description	DDP Revisions Rev2
Plot Date		10/15/25	Project Status	DD
Drawn By		SWS	Checked By	CRK
Scale		As Indicated	Project Number	2304

NOTE: All dimensions are shown in millimeters.

Alston

1055 Alston Street
Victoria, BC

Building Section - Looking North



A401

dHKarchitects

Victoria 977 Fort Street V8V 3K3 T 1-250-658-3367

Nanaimo 102-5190 Dublin Way V9T 0H2 T 1-250-585-5810

COPYRIGHT RESERVED. THESE PLANS AND DESIGNS ARE AND AT ALL TIMES REMAIN THE PROPERTY OF dHKARCHITECTS TO BE USED FOR THE PROJECT SHOWN AND MAY NOT BE REPRODUCED WITHOUT WRITTEN CONSENT.

STREET TREES MUST HAVE ONE DOMINANT CENTRAL LEADER OR SINGLE STRAIGHT TRUNK, 6-8 CM DIAMETER CALIPER MEASURED 1.5 CM ABOVE GROUND, A WELL-BALANCED CROWN WITH BRANCHING STARTING AT 1.8 M - 2.5 M ABOVE GROUND AND BE PLANTED PER THE CITY OF VICTORIA SUPPLEMENTAL DRAWING SD P4 (TREE PLANTING IN BOULEVARD) OR SD P5 (TREE PLANTING IN SIDEWALK WITH TREE GUARD) AND THE CANADIAN LANDSCAPE STANDARD.

A SOIL TEST FOR THE GROWING MEDIA, FOR EACH LANDSCAPE APPLICATION ON CITY PROPERTY MUST BE SUBMITTED TO THE CITY PARKS TREEPERMITS@VICTORIA.CA FOR REVIEW AT LEAST ONE WEEK PRIOR TO SOIL PLACEMENT. GROWING MEDIA MUST MEET THE STANDARDS FOR EACH SPECIFIC LANDSCAPE APPLICATION AS REQUIRED IN THE CURRENT EDITION OF THE CANADIAN LANDSCAPE STANDARD.

NOTE: AT LEAST 30% OF ALL PLANTINGS ON SITE SHALL BE NATIVE PLANTS.

BUBBLED REVISIONS

① 7 REPLACEMENT TREES CHANGED FROM HORNBEAM TO YELLOWBIRD MAGNOLIA



SIDEWALK ANGLES TOWARD PROPERTY LINE TO RETAIN EXISTING TREE 29861

LARGE BOULDERS ON RIVER ROCK

CONCRETE

1.8M MUNICIPAL SIDEWALK

DRIVEWAY TO PARKADE

FDC CONNECTION

SHRUBS & GRASSES

2-STALL BIKE RACK

1-IRON

LARGE BOULDERS ON RIVER ROCK

ROOT BARRIER

UNIT PAVED ENTRY/EXIT

CONCRETE

4-STALL BIKE RACK

CONCRETE WALKWAY

2

SOIL VOLUME FOR 2 LARGE CLASS TREES @ 1M DEPTH = 93m³

21100 TOW

21175 TOW

21200 TOW

21250 TOW

4★SITE
LANDSCAPE ARCHITECTURE
AND SITE PLANNING 250.508.7885

THE DRAWINGS, DESIGN IDEAS AND FEATURES OF CONSTRUCTION DEPICTED HEREIN ARE THE EXCLUSIVE PROPERTY OF FORSITE LANDSCAPE ARCHITECTURE. ALL COMMON-COPY AND PROPERTY RIGHTS ARE EXPRESSLY RESERVED. THEY ARE NOT TO BE REPRODUCED, COPIED, REPRODUCED, OR USED FOR ANY PURPOSES NOR ARE THEY TO BE ASSIGNED TO A THIRD PARTY WITHOUT EXPRESSED WRITTEN CONSENT. IN THE EVENT OF ANY UNAUTHORIZED USE OF THESE PLANS BY A THIRD PARTY, THE THIRD PARTY SHALL NOT HOLD FORSITE LANDSCAPE ARCHITECTURE RESPONSIBLE.

ARCH. STAMP



1055 ALSTON STREET
VICTORIA, BC

CLIENT

IRONCLAD
DEVELOPMENTS INC.

REV. DATE	NUMBER	DESCRIPTION
09-27-23	4	REV. LANDSCAPE CONCEPT PLAN
10-26-23	5	REV. LANDSCAPE CONCEPT PLAN
02-13-24	6	RE-ISSUED FOR DP
04-15-24	7	RE-ISSUED FOR DP
06-25-24	8	REVISED
07-16-24	9	REVISED
04-30-25	10	REVISED
05-05-25	11	DDP AMENDMENTS
09-05-25	12	DDP AMENDMENTS
10-27-25	13	DDP AMENDMENTS

DATE OCTOBER 27, 2025

SCALE 1:100

DRAWN BY BF/RF


LANDSCAPE CONCEPT PLAN

L1

SUGGESTED PLANT LIST

	Key	Common Name	Latin Name	Size	Native Plant
Trees	MAGN (7)	Yellowbird Magnolia	Magnolia var. 'Yellowbird'	6 cm Cal.	
	STYR (2)	Japanese Snowbell	Styrax japonica	6 cm Cal.	
	IRON (2)	Ironwood	Ostrya virginiana	7 cm Cal.	☑
	JMAP (1)	Japanese Maple	Acer palmatum var. 'Bloodgood'	6 cm Cal.	
	KAT (2)	Katsura Tree	Cercidiphyllum japonicum	6 cm Cal.	
Large Shrubs	PIER	Lily of the Valley Shrub	Pieris japonica var. 'Forest Flame'	#5 Pot	
	PHYL	Golden Bamboo	Phyllostachys aurea	#7 Pot	
	MAH	Oregon Grape	Mahonia aquifolium	#5 Pot	☑
	THUJ	Upright Cedar	Thuja occidentalis var. 'Smaragd'	#7 Pot	
	UKIA	Pacific Rhododendron	Rhododendron Macrophyllum	#7 Pot	☑
Medium Shrubs	UKIB	Rhododendron	Rhododendron var. 'Gomer Waterer'	#7 Pot	
	MRHA	Rhododendron	Rhododendron var. 'Criminus Cheer'	#5 Pot	
	MRIB	Rhododendron	Rhododendron var. 'Unique'	#5 Pot	☑
	VACC	Evergreen Huckleberry	Vaccinium ovatum	#2 Pot	☑
	OTTO	Otto Luyken Laurel	Prunus laurocerasus var. 'Otto Luyken'	#2 Pot	
Small Shrubs	ALAT	Dwarf Burning Bush	Eumonymus alata var. 'Compacta'	#5 Pot	
	TAXU	Upright Yew	Taxus canadensis	#5 Pot	☑
	RIBE	Rail Flowering Currant	Ribes sanguinum	#2 Pot	
	DWFL	Dwarf Lily of the Valley Shrub	Pieris japonica var. 'Debutante'	#1 Pot	
	EUCF	Creeping Euonymus	Euonymus fortunei var. 'Emerald & Gold'	#1 Pot	
Ground Covers	AZAP	Evergreen Azalea	Azalea japonica var. 'Gumpo Pink'	#2 Pot	☑
	ADOG	Dwarf Red Twig Dogwood	Cornus sericea var. 'Kelsey'	#2 Pot	☑
	LDV	Palmer Holly	Ilex ornata comata	#2 Pot	
	POLY	Sword Fern	Polystichum munitum	#1 Pot	☑
	DWRI	Dwarf Rhododendron	Rhododendron var. 'Bow Belle' & 'Jock'	#1 Pot	☑
Perennials & Grasses	SPHR	Shirohara Spirea	Spirea japonica var. 'Shirohara'	#1 Pot	☑
	BEAR	Bearberry	Arctostaphylos uva-ursi var. 'Vancouver Jade'	SP4	☑
	BERG	Heartleaf Bergenia	Bergenia cordifolia var. 'Bressingham Ruby'	SP5	
	VITI	Mountain Cranberry	Vaccinium vitis-idaea	SP4	☑
	AJUG	Bugleweed	Ajuga reptans var. 'Bronze Beauty'	SP4	
Vines	TEST	Flame Sedge	Carex testacea	#1 Pot	
	KARL	Feather Reed Grass	Calamagrostis acutifolia var. 'Karl Foerster'	#2 Pot	
	COHE	Purple Coneflower	Magnus echinacea	#1 Pot	
	AGAS	Hummingbird Mint	Agastache var. 'Fall Pental'	SP5	☑
	SAUV	Meadow Sage	Salvia sylvestris var. 'May Night'	SP5	☑
Vines	PINK	Cottage Pink	Dianthus var. 'Kahon Pink'	SP5	
	IRIS	Vanegated Iris	Iris pallida var. 'Vanegata Gold'	#1 Pot	☑
	RUBB	Black Eyed Susan	Rudbeckia fulgida var. 'Goldsturm'	SP5	☑
	JUNG	Scowering Rush	Juncus effusus	SP7	☑
	CLEM	Montana Clematis	Clematis montana var. 'Jackman' & 'Elizabeth'	#5 Pot	
	ROSA	Climbing Austin Rose	Rosa var. 'Clare Austin'	#5 Pot	

LEGEND

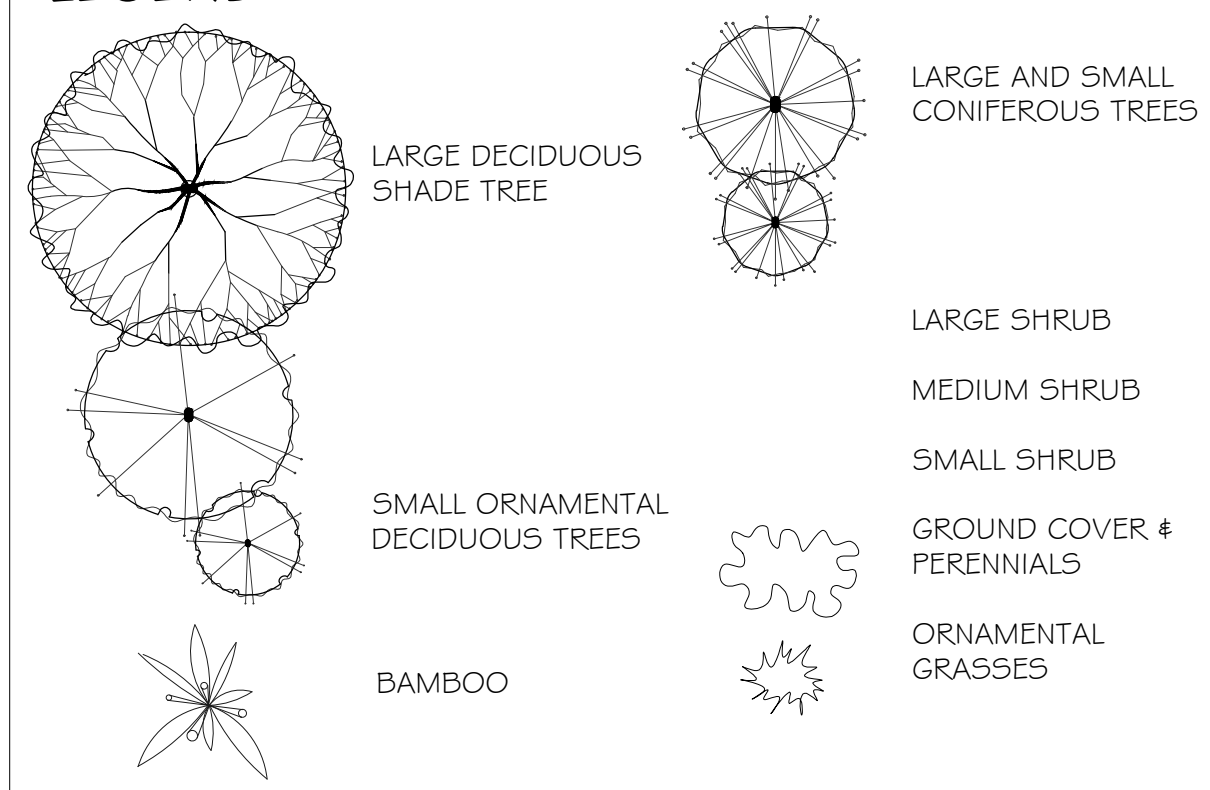

TREE REQUIREMENTS


TREES REMOVED: 7
REPLACEMENT TREES REQUIRED: 7
REPLACEMENT TREES PROVIDED: 9

USABLE PLANTING SOIL VOLUME
REQUIRED AREA FOR SOIL CELLS TO ACHIEVE REQUIRED SOIL VOLUMES

				Replacement Trees Proposed			Soil Volume Required (m³)			Total**
Planting Area ID	Area (m²)	Soil Volume Multiplier*	A Estimated Soil Vol. (m³)	B # Small	C # Medium	D # Large	B # Small	C # Medium	D # Large	
ONSITE										
	105	1.0M	108		7			105		105
	93	1.0M	93			2		60		60
	38	1.0M	38			1		30		30
	43	1.0M	43			1		30		30

Notes:
(1) All soil volume calculations are for replacement trees only
(2) All replacement trees are ONSITE
(3) Soil volumes are calculated based on 'shaded or irrigated soil volumes' numbers shown on table
(4) All replacement trees meet soil volume requirements for this project.

SCALE BAR

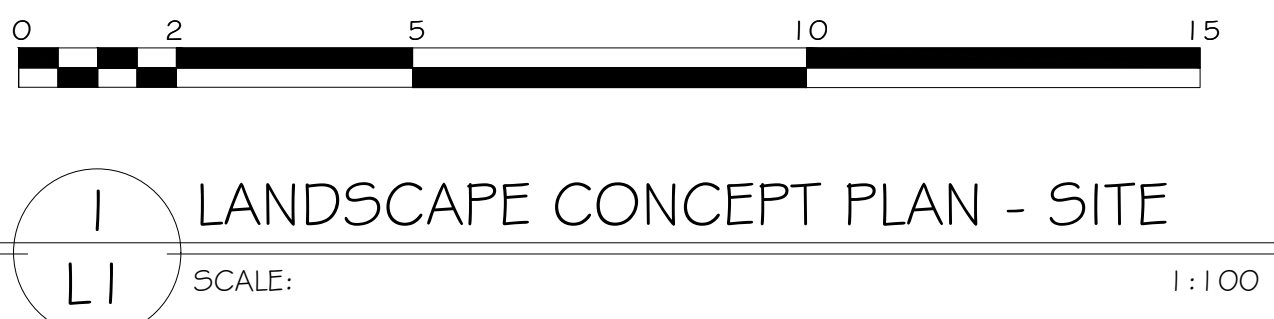

NOTE:
INSTALL ROOT BARRIER UB 24-2 (1.0M DEPTH) DEEP ROOT CANADA CORP. 1-800-561-3883. PLACE SO THAT IT EXTENDS 3.65m BEYOND TREE TRUNK (6 PANELS @ 610mm LONG PANEL.) INSTALL AS PER MANUFACTURERS INSTRUCTIONS.


REPLACEMENT TREE SPACING*		
ROW #	TREE SIZE	MIN. SPACING
1	SMALL TREE (SCHEDULE "E", PART 2)	2.0M
2	MEDIUM TREES (SCHEDULE "E", PART 1)	4.0M
3	LARGE TREES (SCHEDULE "E", PART 1)	6.0M

SOIL VOLUME REQUIREMENTS*			
ROW #	TREE SIZE	MIN. SOIL VOLUME (M3)	SHARED OR IRRIGATED SOIL VOLUME (M3)
1	SMALL TREE (SCHEDULE "E", PART 2)	8.0M	6.0
2	MEDIUM TREES (SCHEDULE "E", PART 1)	20.0M	15.0
3	LARGE TREES (SCHEDULE "E", PART 1)	35.0M	30.0

*NOTE: PROJECT COMPLIES WITH TREE SPACING AND SOIL VOLUME REQUIREMENTS.

BUBBLED REVISIONS

① REDESIGNED
ROOF TOP
LANDSCAPING

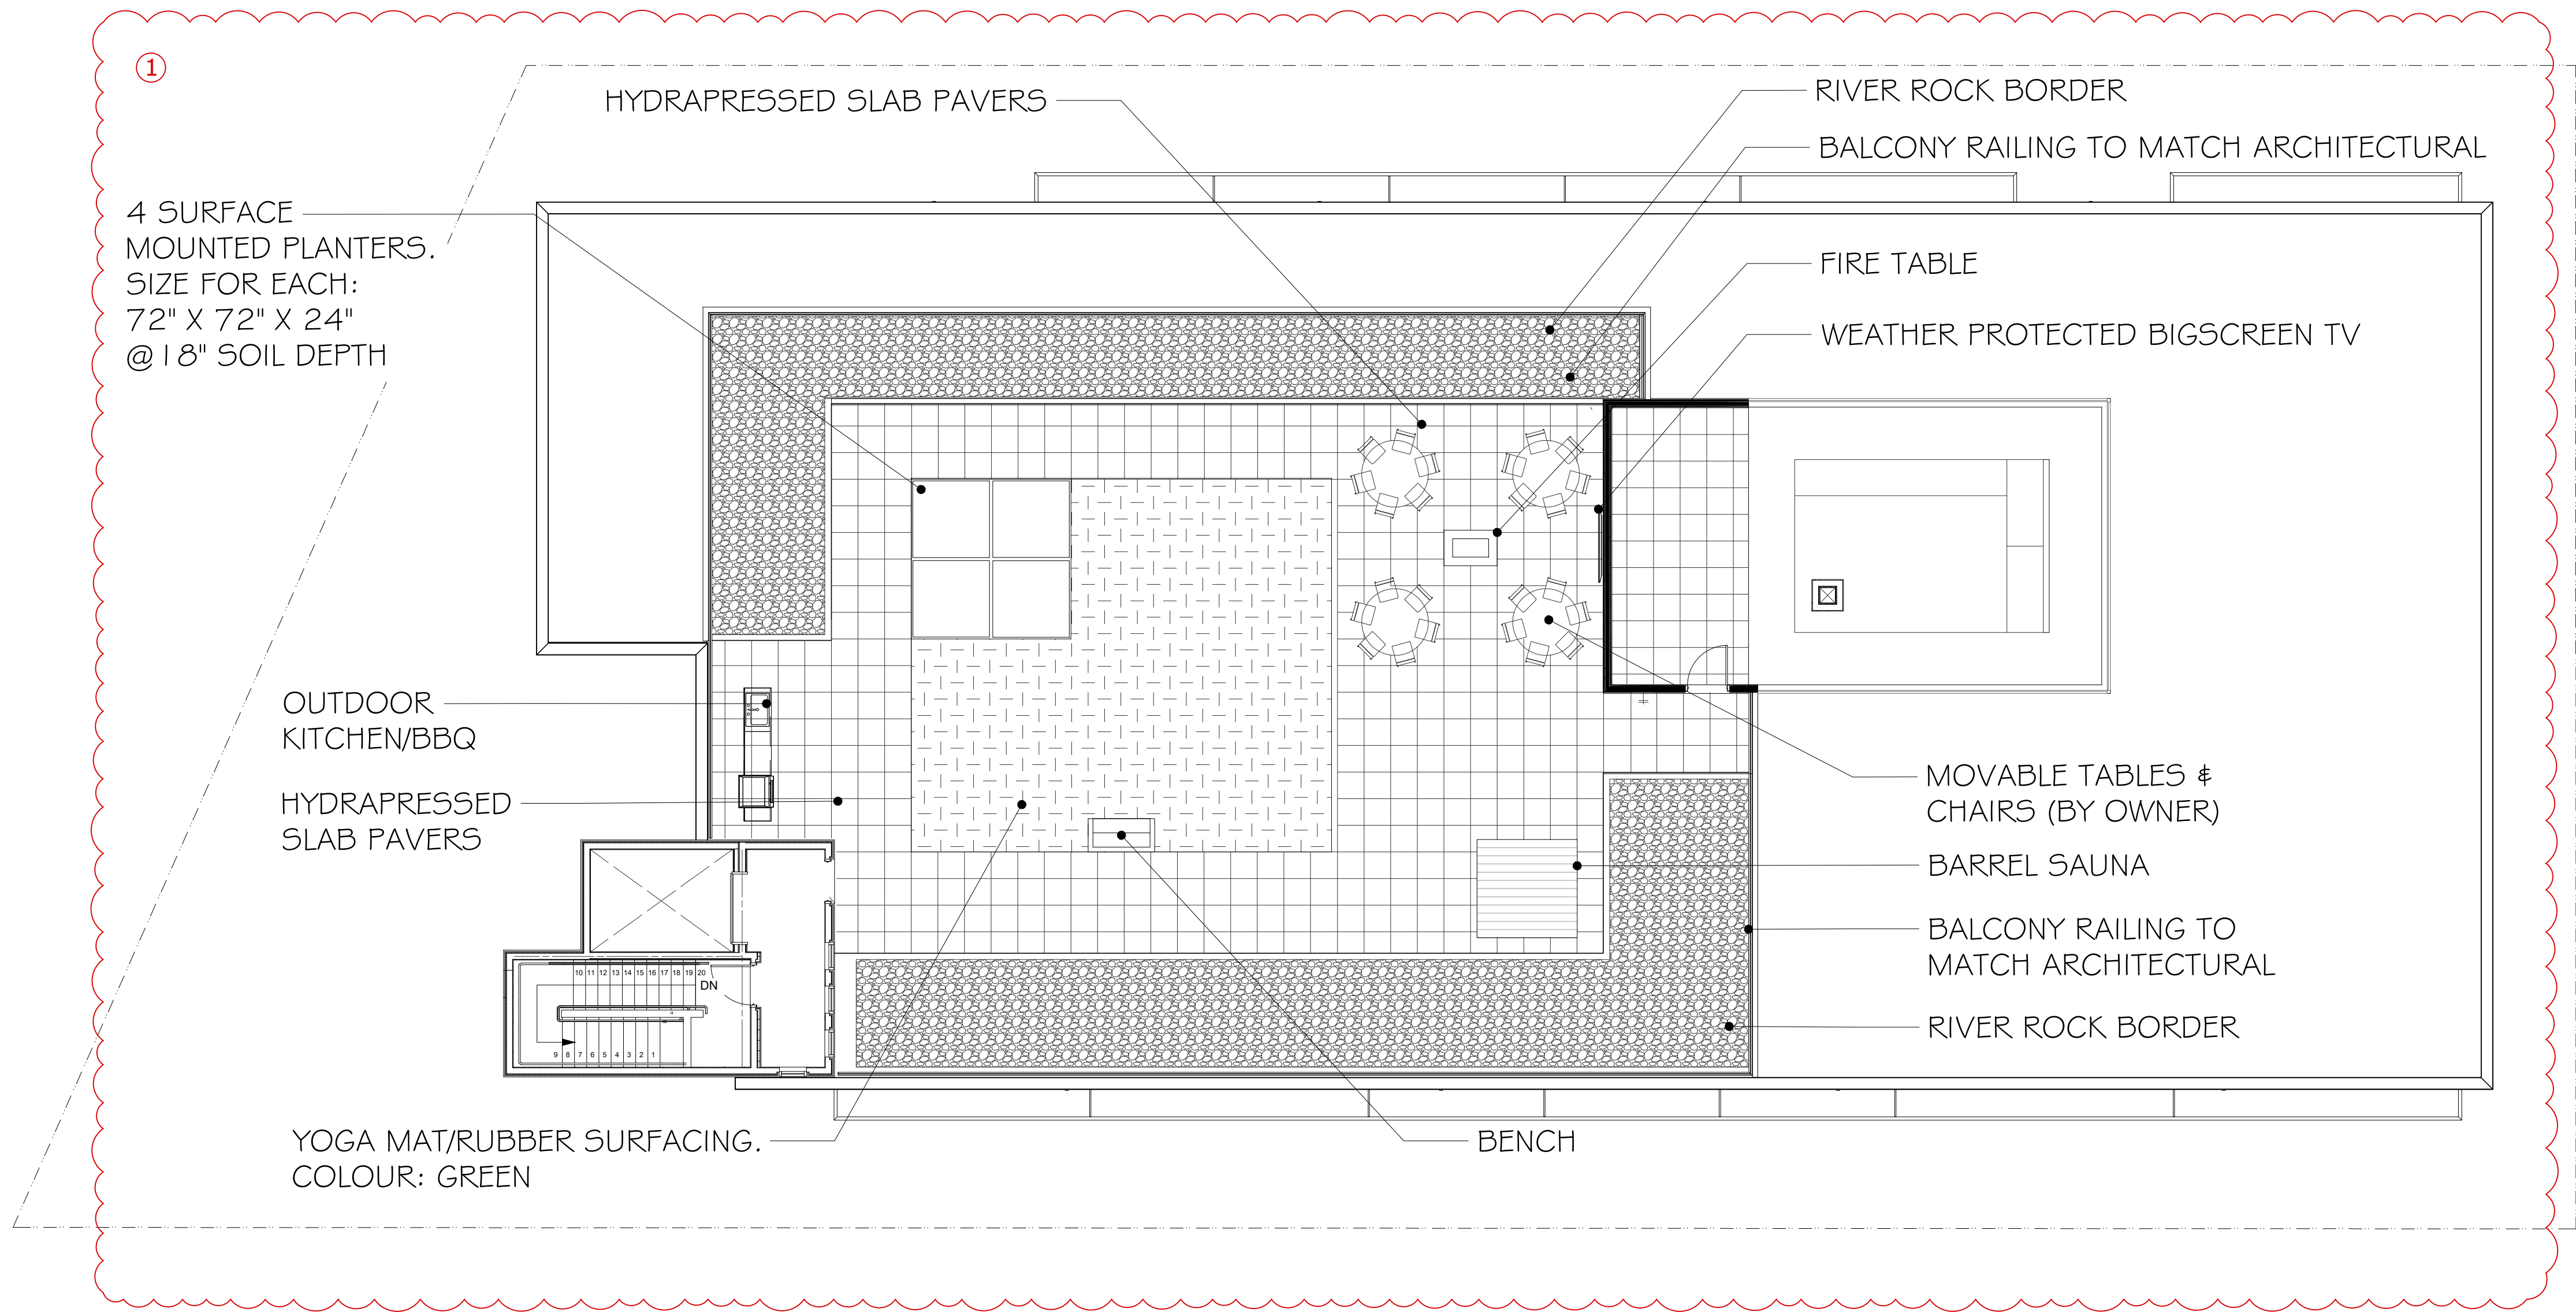

BENCHES

RECTANGULAR FIBERGLASS PLANTER


NAME: TRADITIONAL STRATUS MODERN BENCH
MODEL #: CAL-718
SIZE : 78 3/4"L x 21 1/4"W x 32 1 1/16"H
QUANTITY: 1
SUPPLIER: CAANAN SITE FURNISHINGS

PAVERS


DESCRIPTION (TYPE 2):

NAME: 'TERRACE' SLAB PAVER
SIZE: 24" x 24"
PATTERN: STACK BOND (90° TO BUILDING FACE)
COLOUR: STERLING
SUPPLIER: BARKMAN CONCRETE PRODUCTS


MATERIALS

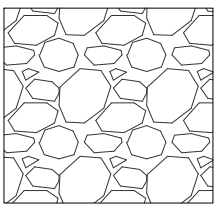


RIVER
ROCK

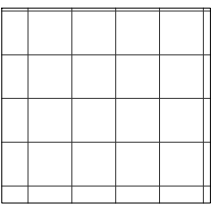

UNIT
PAVERS

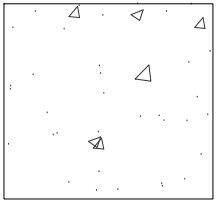

CONCRETE
WALKWAY

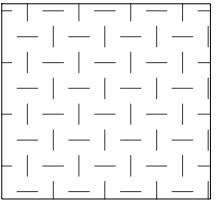

OUTDOOR
YOGA MAT






BARREL SAUNA



CORTEN STEEL ROOF TOP PLANTERS

REV. DATE	NUMBER	DESCRIPTION
09-27-23	4	REV. LANDSCAPE CONCEPT PLAN
10-26-23	5	REV. LANDSCAPE CONCEPT PLAN
02-13-24	6	RE-ISSUED FOR DP
04-15-24	7	RE-ISSUED FOR DP
06-25-24	8	REVISED
07-16-24	9	REVISED
04-30-25	10	REVISED
05-05-25	11	DDP AMENDMENTS
09-05-25	12	DDP AMENDMENTS
10-27-25	13	DDP AMENDMENTS

DATE	OCTOBER 27, 2025
SCALE	1:100
DRAWN BY	BF/RF

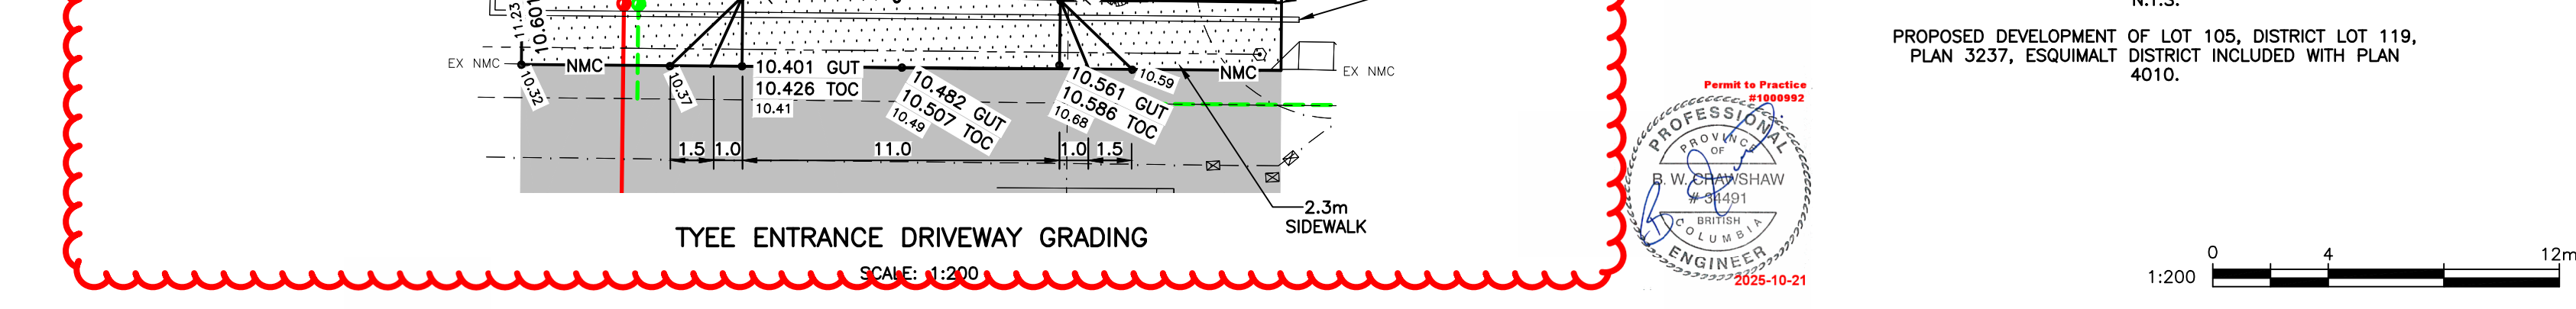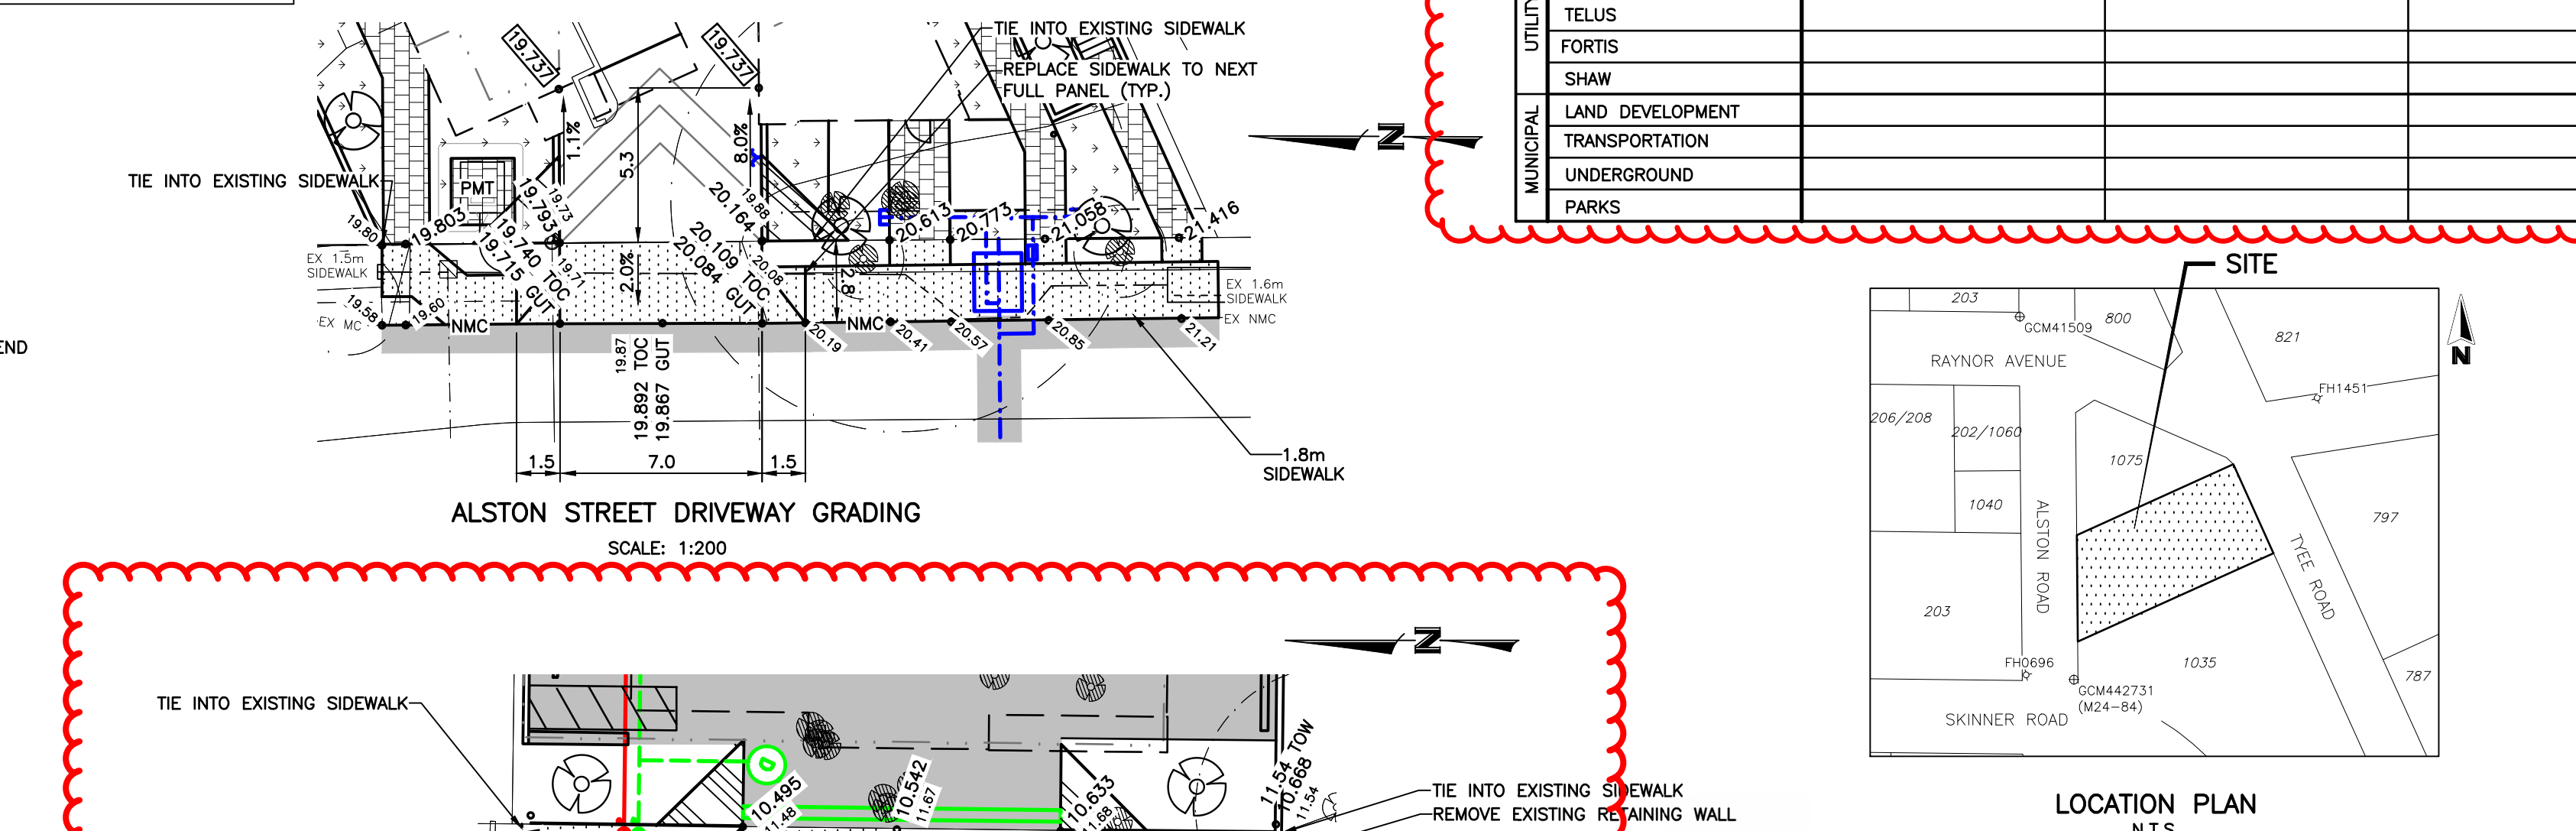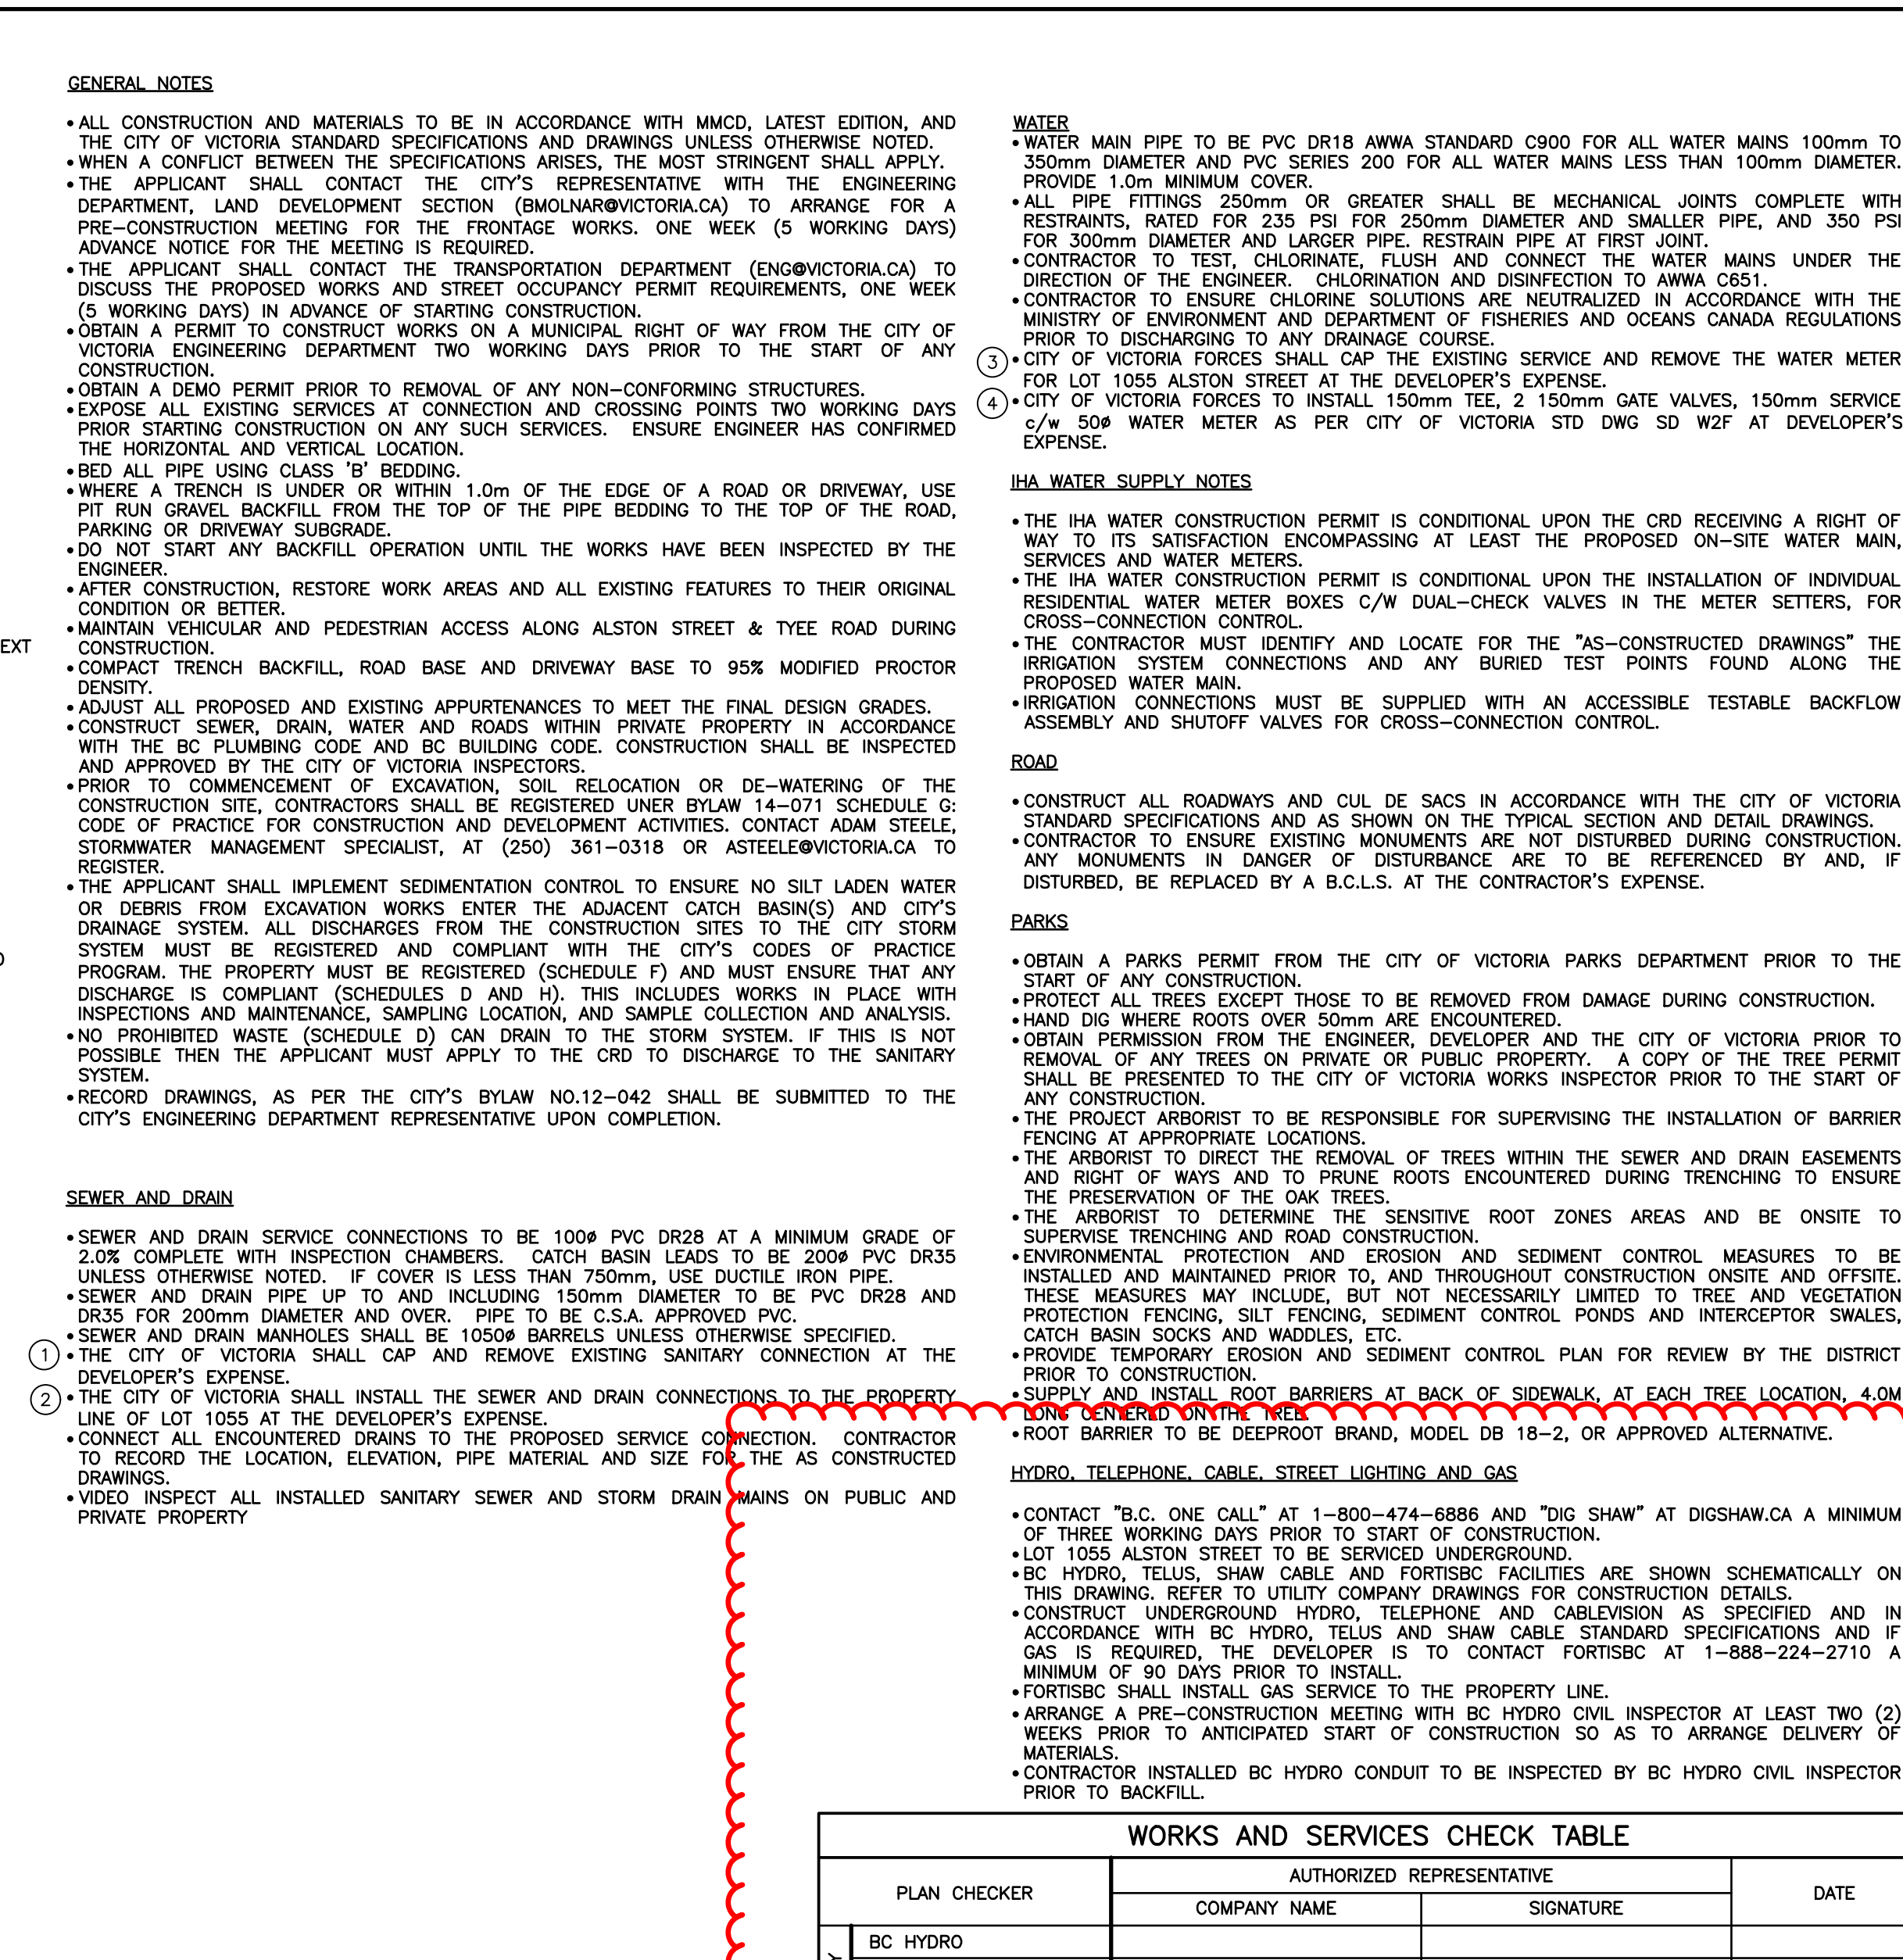

THE LOCATION AND ELEVATION OF EXISTING UNDERGROUND SERVICES ON THIS DRAWING MAY NOT BE ACCURATE OR COMPLETE. THE ACTUAL HORIZONTAL AND VERTICAL LOCATIONS MUST BE CONFIRMED BY UTILITY COMPANIES AND THE CONTRACTOR PRIOR TO THE START OF ANY EXCAVATIONS	LEGEND										REVISIONS				DESIGNED BC DRAWN NC		WESTBROOK Consulting Ltd. #115 - 866 Goldstream Ave., Victoria, BC V9B 0J3 Telephone: 250-391-8592 Facsimile: 250-391-8593	PROJECT 1055 ALSTON ROAD SAKURA PROPERTY DEVELOPMENT GENERAL NOTES DRIVEWAY GRADING SITE SERVICING	WESTBROOK PROJECT N 4091 GOVERNING AUTHORITY FILE NO.		SHEET 1 OF 1 REV.	WESTBROOK DRAWING 4091-01
	WATER — W —	GAS — G —	EXISTING U/G UTL. —	MANHOLE —	HYDRANT —	MONUMENT —	5 ISSUED FOR DEVELOPMENT PERMIT	251021	PC	CHECKED JS												
	SEWER — S —	CURB — C —	PROPOSED U/G UTL. —	CLEANOUT —	VALVE —	LOT PIN —	4 DRAFT BUILDING PERMIT	250815	JS	DATE 23.03.14												
	DRAIN — D —	SIDEWALK — S/W —	LIGHT STANDARD —	CATCHBASIN —	METER —	LEAD PLUG —	3 REISSUED FOR DEVELOPMENT PERMIT	240722	NC	B.M. M24-84												
	DITCH —	EDGE PAVE. —	POWER POLE —	ROAD SIGN —	REDUCER —		2 REISSUED FOR DEVELOPMENT PERMIT	240627	NC	ELEV. 22.250												
	CULVERT —	BUSHLINE —	ANCHOR —				1 REISSUED FOR DEVELOPMENT PERMIT	240214	NC	SCALE Horiz. 1:200												
	HEADWALL —	TREE —								Vert.												
							No.	DATE	SIGN													