

CROSSTOWN MIXED USE DEVELOPMENT

584 BURNSIDE RD EAST & 3020 DOUGLAS ST, VICTORIA BC



LOW HAMMOND ROWE ARCHITECTS



TL HOUSING
SOLUTIONS



ISSUED FOR REZONING AND DEVELOPMENT PERMIT

FEBRUARY 25, 2018



Site context
and photos

INDEX

ARCHITECTURAL

DP00	COVER SHEET
DP01	PROJECT CONTEXT
DP02	COMMUNITY PLAN
DP03	SITE ANALYSIS & DESIGN PART I
DP04	COMMUNITY ENGAGEMENT
DP05	PROJECT DATA
DP06	EXISTING SURVEY
DP07	DEMOLITION & PHASING SITE PLAN
DP08	PHASE 2 - SITE PLAN & SECTION
DP09	SITE PLAN PHASE 1
DP10	P2 FLOOR PLAN
DP11	P1 FLOOR PLAN
DP12	MAIN FLOOR PLAN
DP13	LEVEL 2 FLOOR PLAN
DP14	LEVEL 3 FLOOR PLAN
DP15	LEVEL 4 FLOOR PLAN
DP16	LEVEL 5 FLOOR PLAN
DP17	LEVEL 6 FLOOR PLAN
DP18	ROOF PLAN
DP19	BUILDING ELEVATIONS
DP20	BUILDING ELEVATIONS
DP21	BUILDING ELEVATIONS
DP22	BUILDING SECTION
DP23	BUILDING SECTION
DP24	BUILDING SECTION
DP25	AERIAL VIEW
DP26	VIEW DOWN BURNSIDE
DP27	PLAZA LOOKING WEST
DP28	COURTYARD
DP29	SOUTH EAST CORNER VIEW
DP30	NORTH EAST CORNER VIEW
DP31	VIEW DOWN BURNSIDE
DP32	VIEW FROM BURNSIDE
DP33	BURNSIDE & FINLAYSON
DP34	DOUGLAS & FINLAYSON
DP35	ILLUSTRATIVE VIEWS
DP36	SUN STUDIES
DP37	SURVEY - AVERAGE GRADE
DP38	FSR AREA SUMMARY
DP39	GROSS BUILDING AREA
DP40	LEVEL 1 & 2 AREA BREAKDOWN
DP41	LEVEL 3 & 4 AREA BREAKDOWN
DP42	LEVEL 5 & 6 AREA BREAKDOWN

LANDSCAPE


L1	LANDSCAPE PLAN - GROUND LEVEL
L2	LANDSCAPE PLAN - SECOND LEVEL
L3	LANDSCAPE PLAN - THIRD AND FIFTH LEVEL
L4	STORMWATER MANAGEMENT PLAN

CIVIL

C1	BURNSIDE ROAD EAST FRONTAGE
----	-----------------------------



Urban context City of Victoria

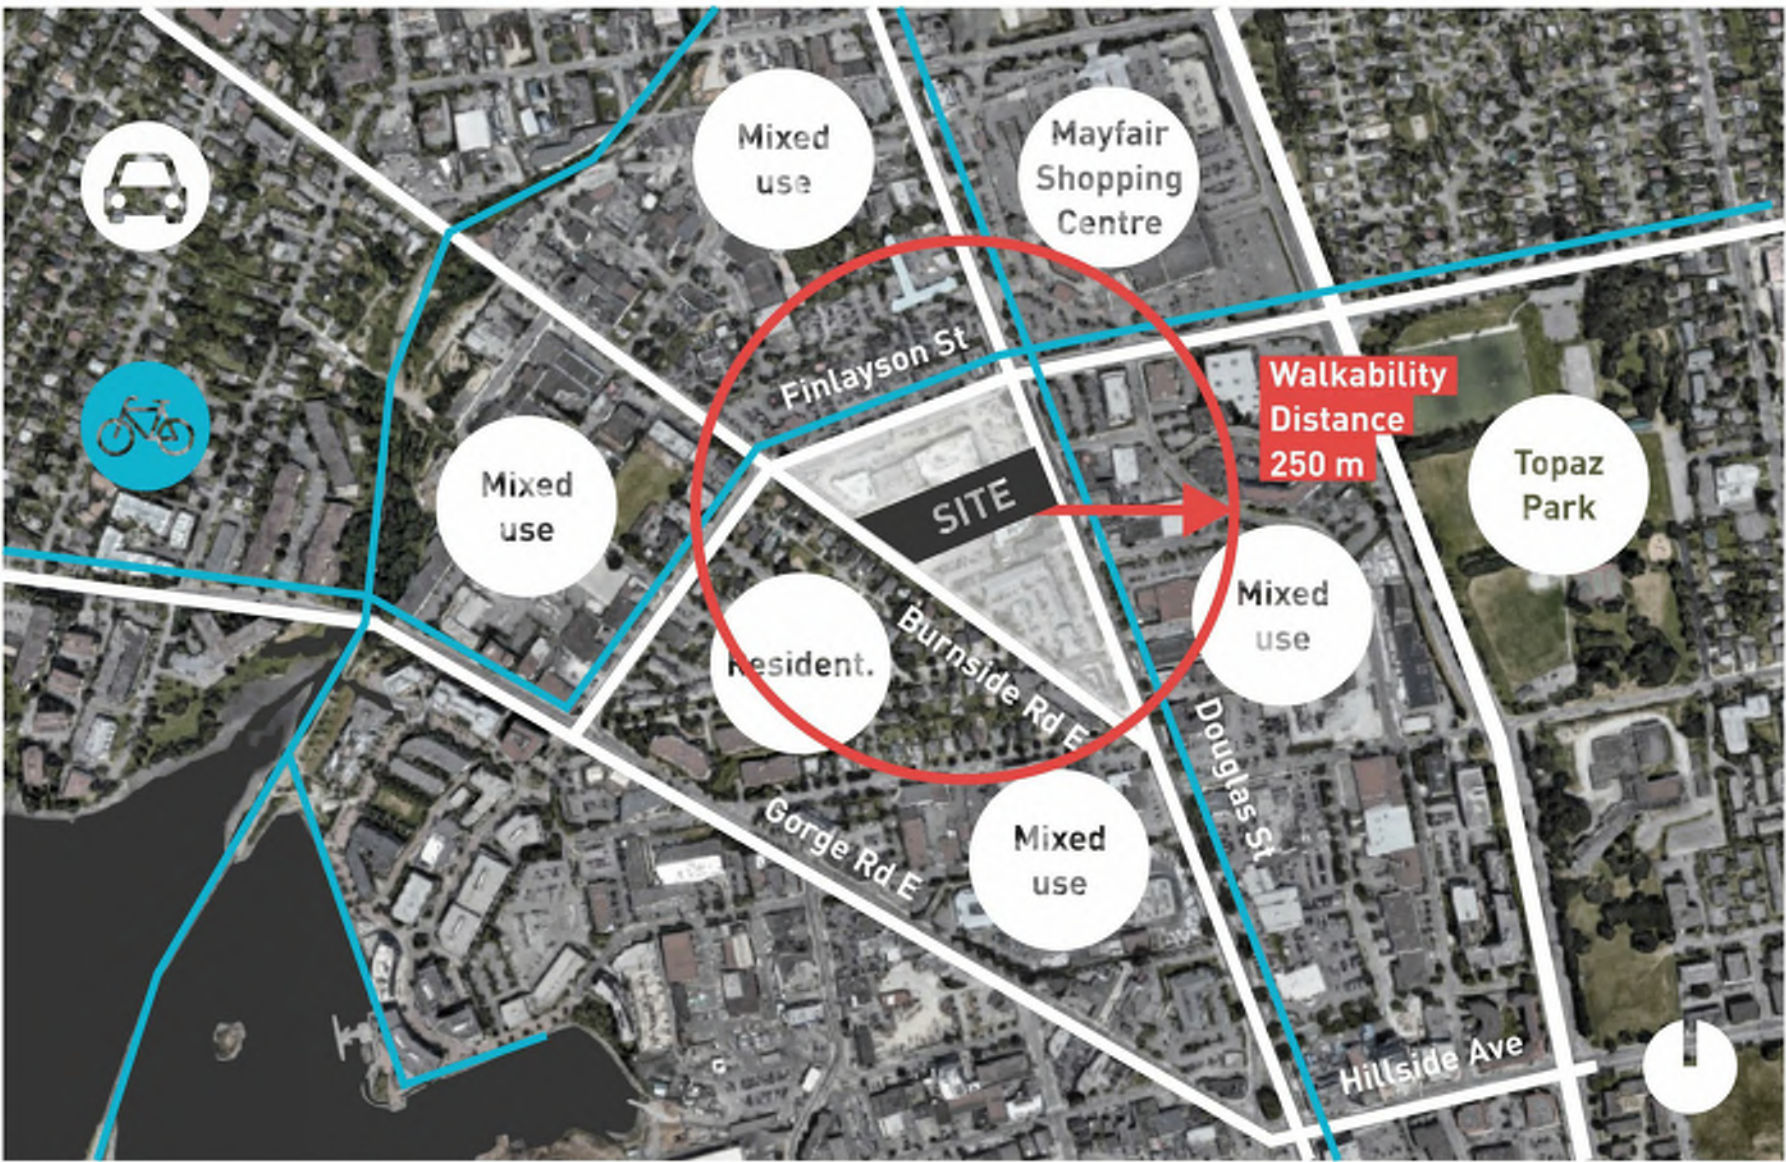

Neighbourhood context



Photo map



01. Douglas St- looking south



02. Douglas St- looking north



03. Burnside Rd E- looking south



04. Burnside Rd E- looking north



05. Site from Burnside Rd E:
left- Toyota, right- Tally Ho



06. Site from Burnside Rd E:
left- Tally Ho, right- BCG EU



07. Site from Douglas St- looking north




08. Site from Douglas St:
left- Tally Ho, right- Toyota



Neighbourhood context (BGNP p.9)




Big moves (BGNP p.15)

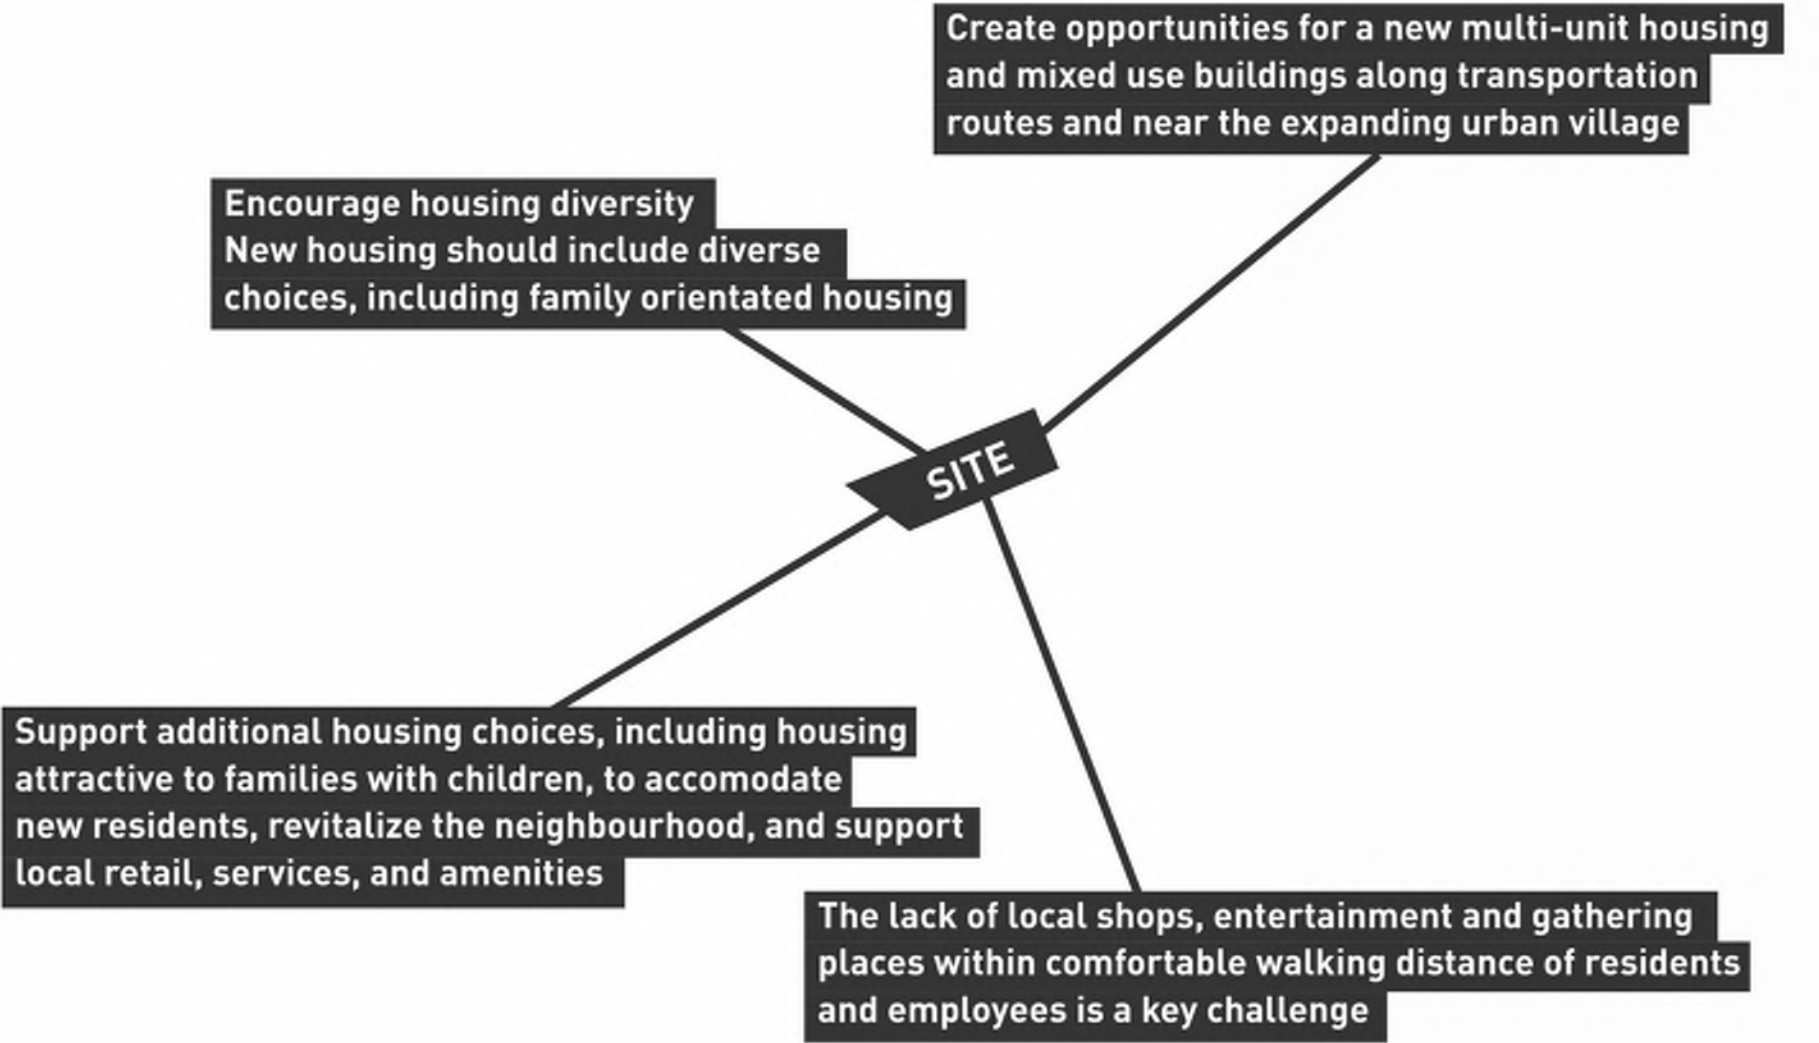


Goals/ land use policies/ issues (BGNP p.11/ 19/ 50)



Burnside neighbourhood (OCP p19-142)
/ Land use policies (BGNP p.25/ 27/ 75)

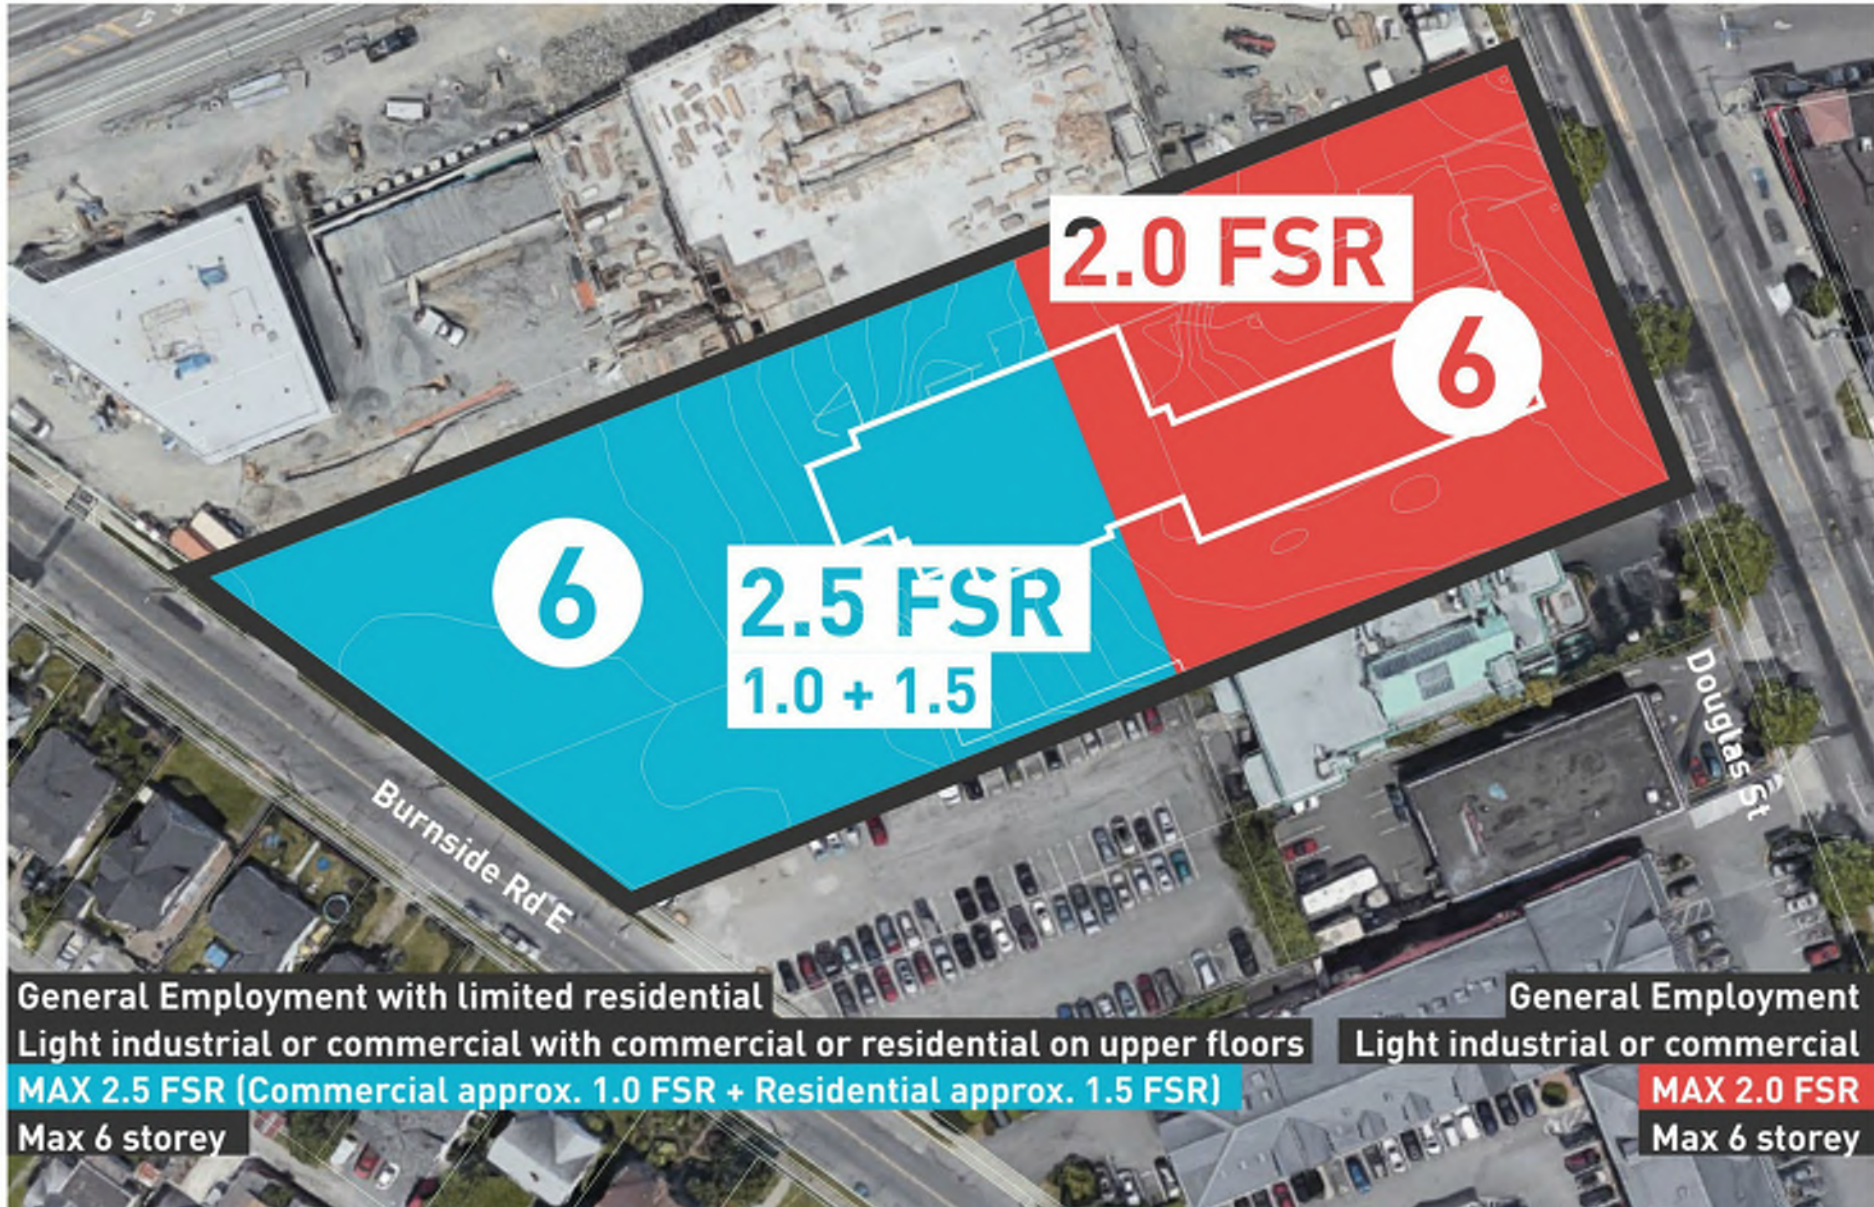


Land use policies- site (BGNP p.25/ 27/ 75)

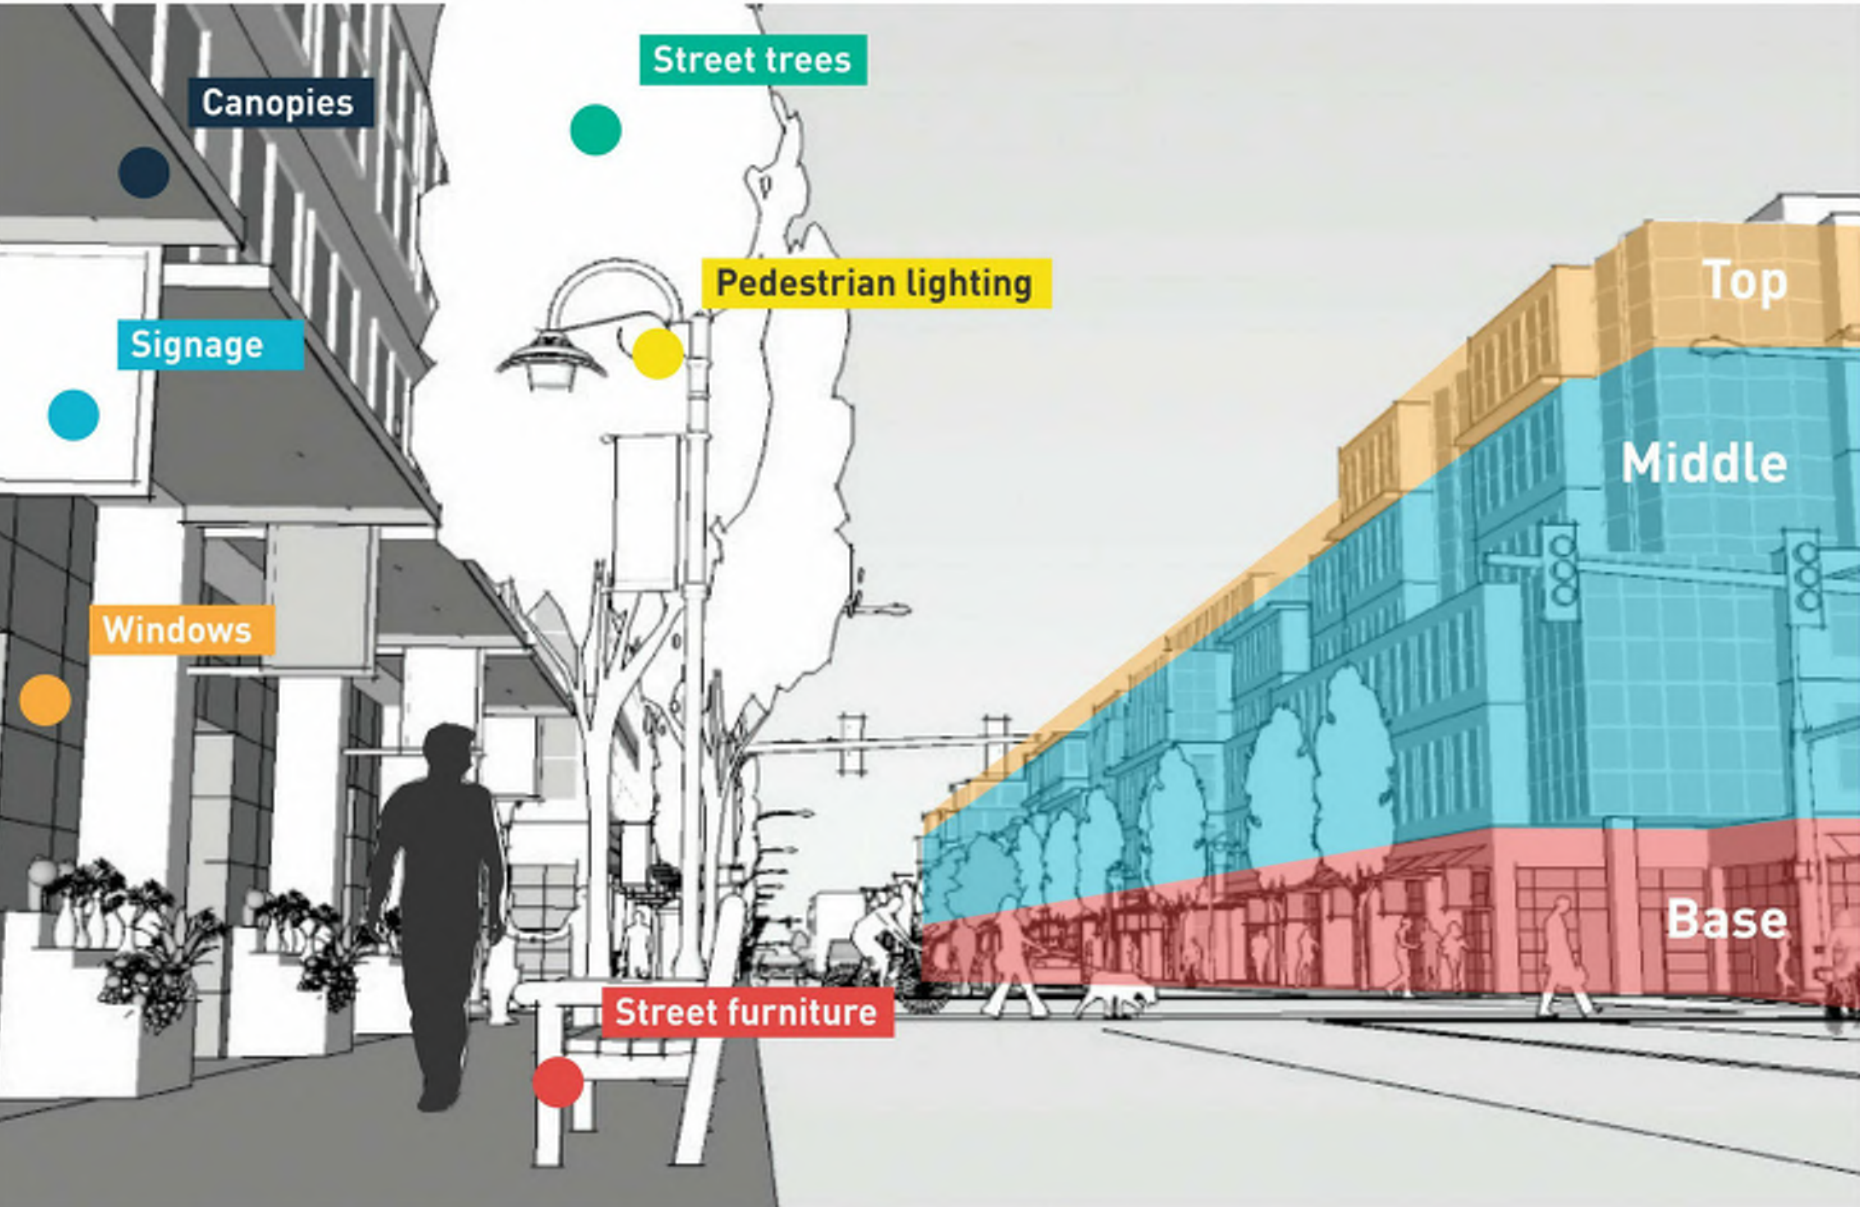


Human scale requirement (OCP p.75)

Community engagement timeline

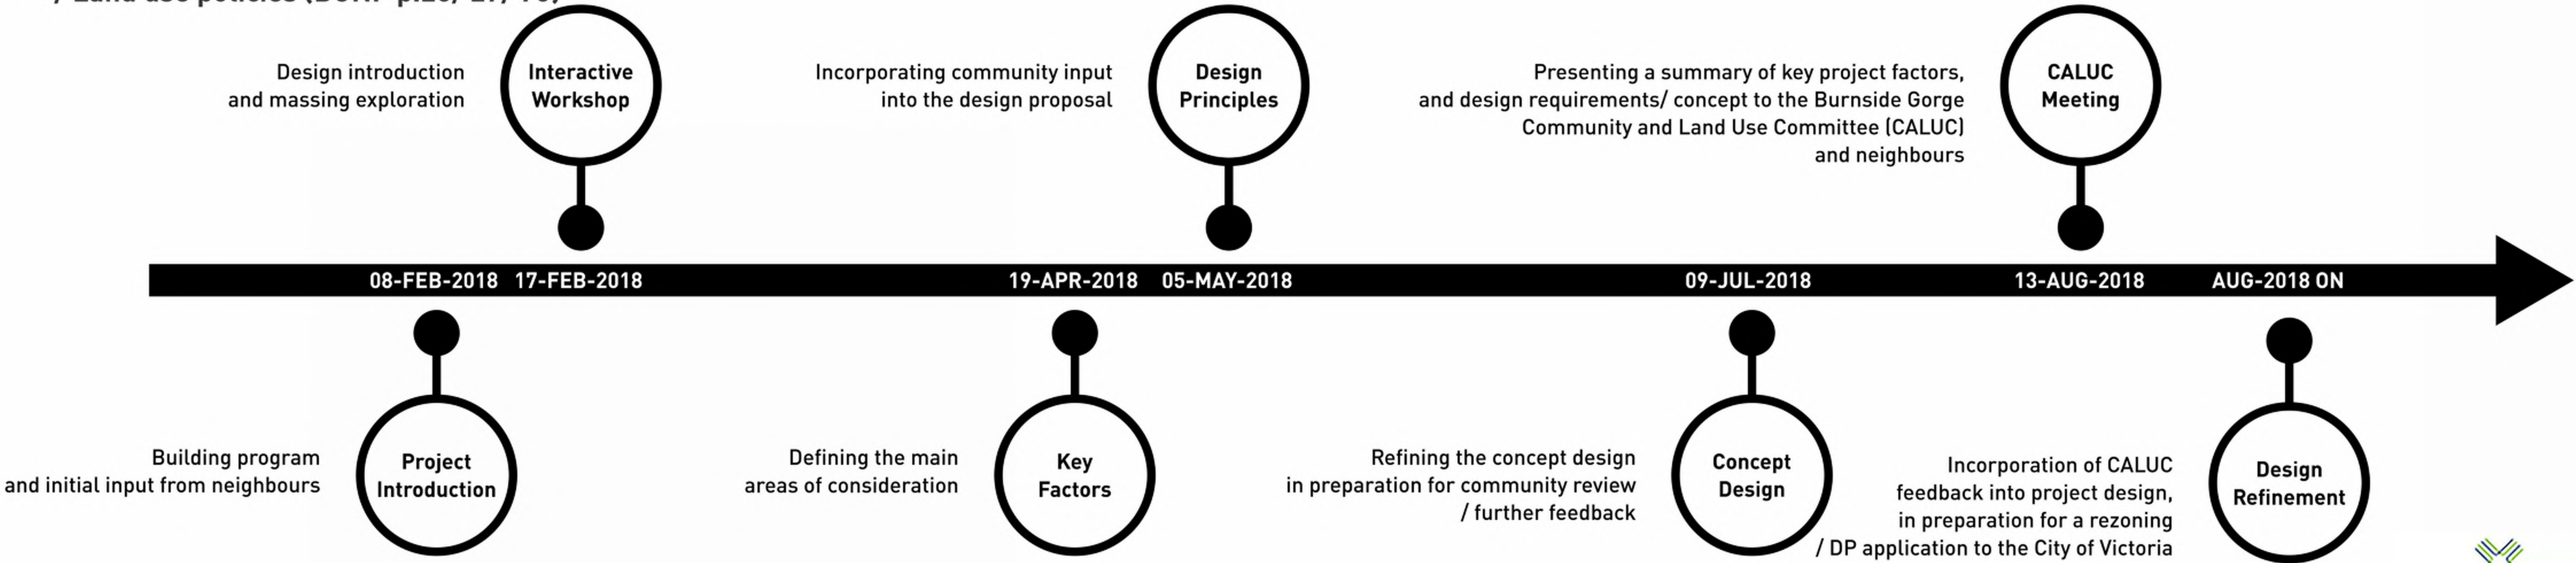


Existing site

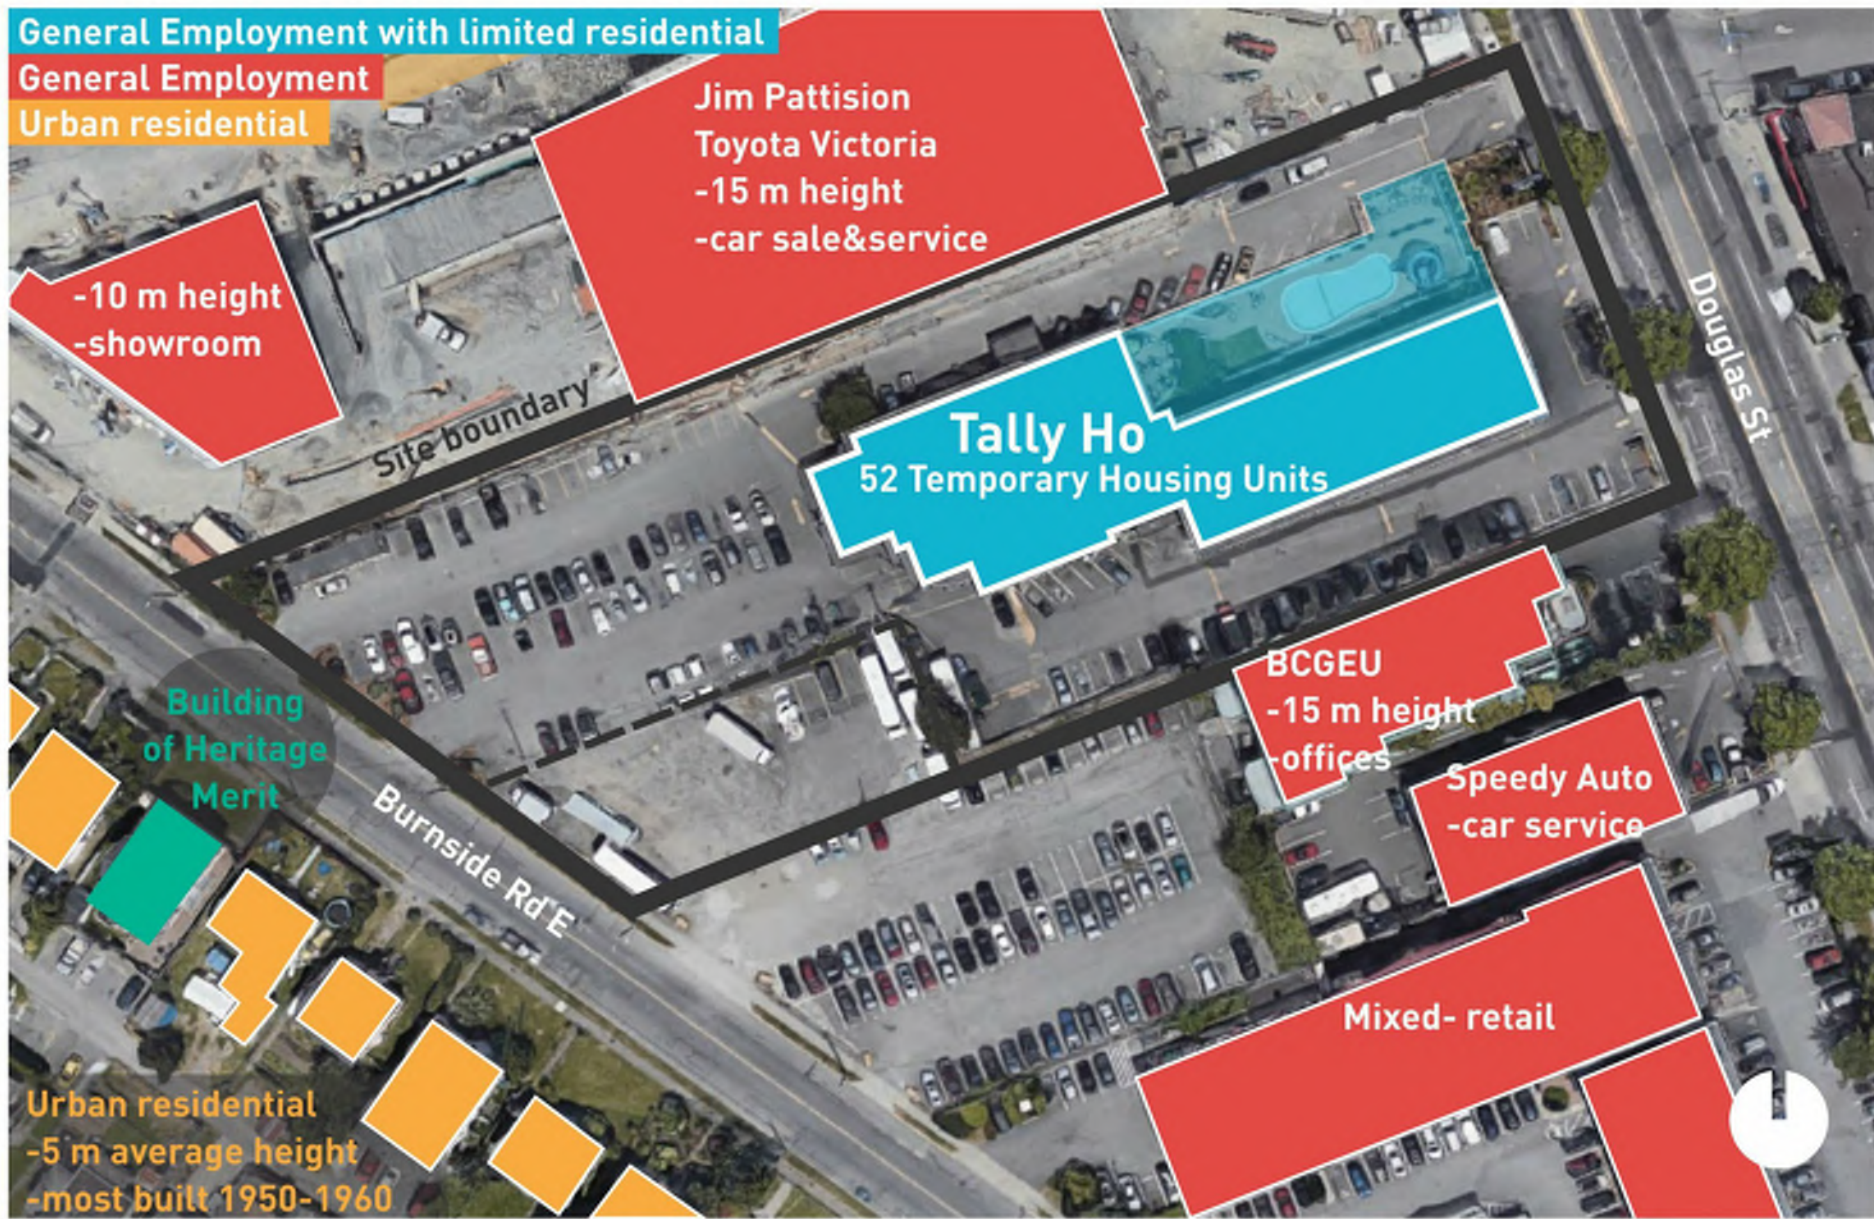


Existing neighbourhood- program and height

Design and phasing

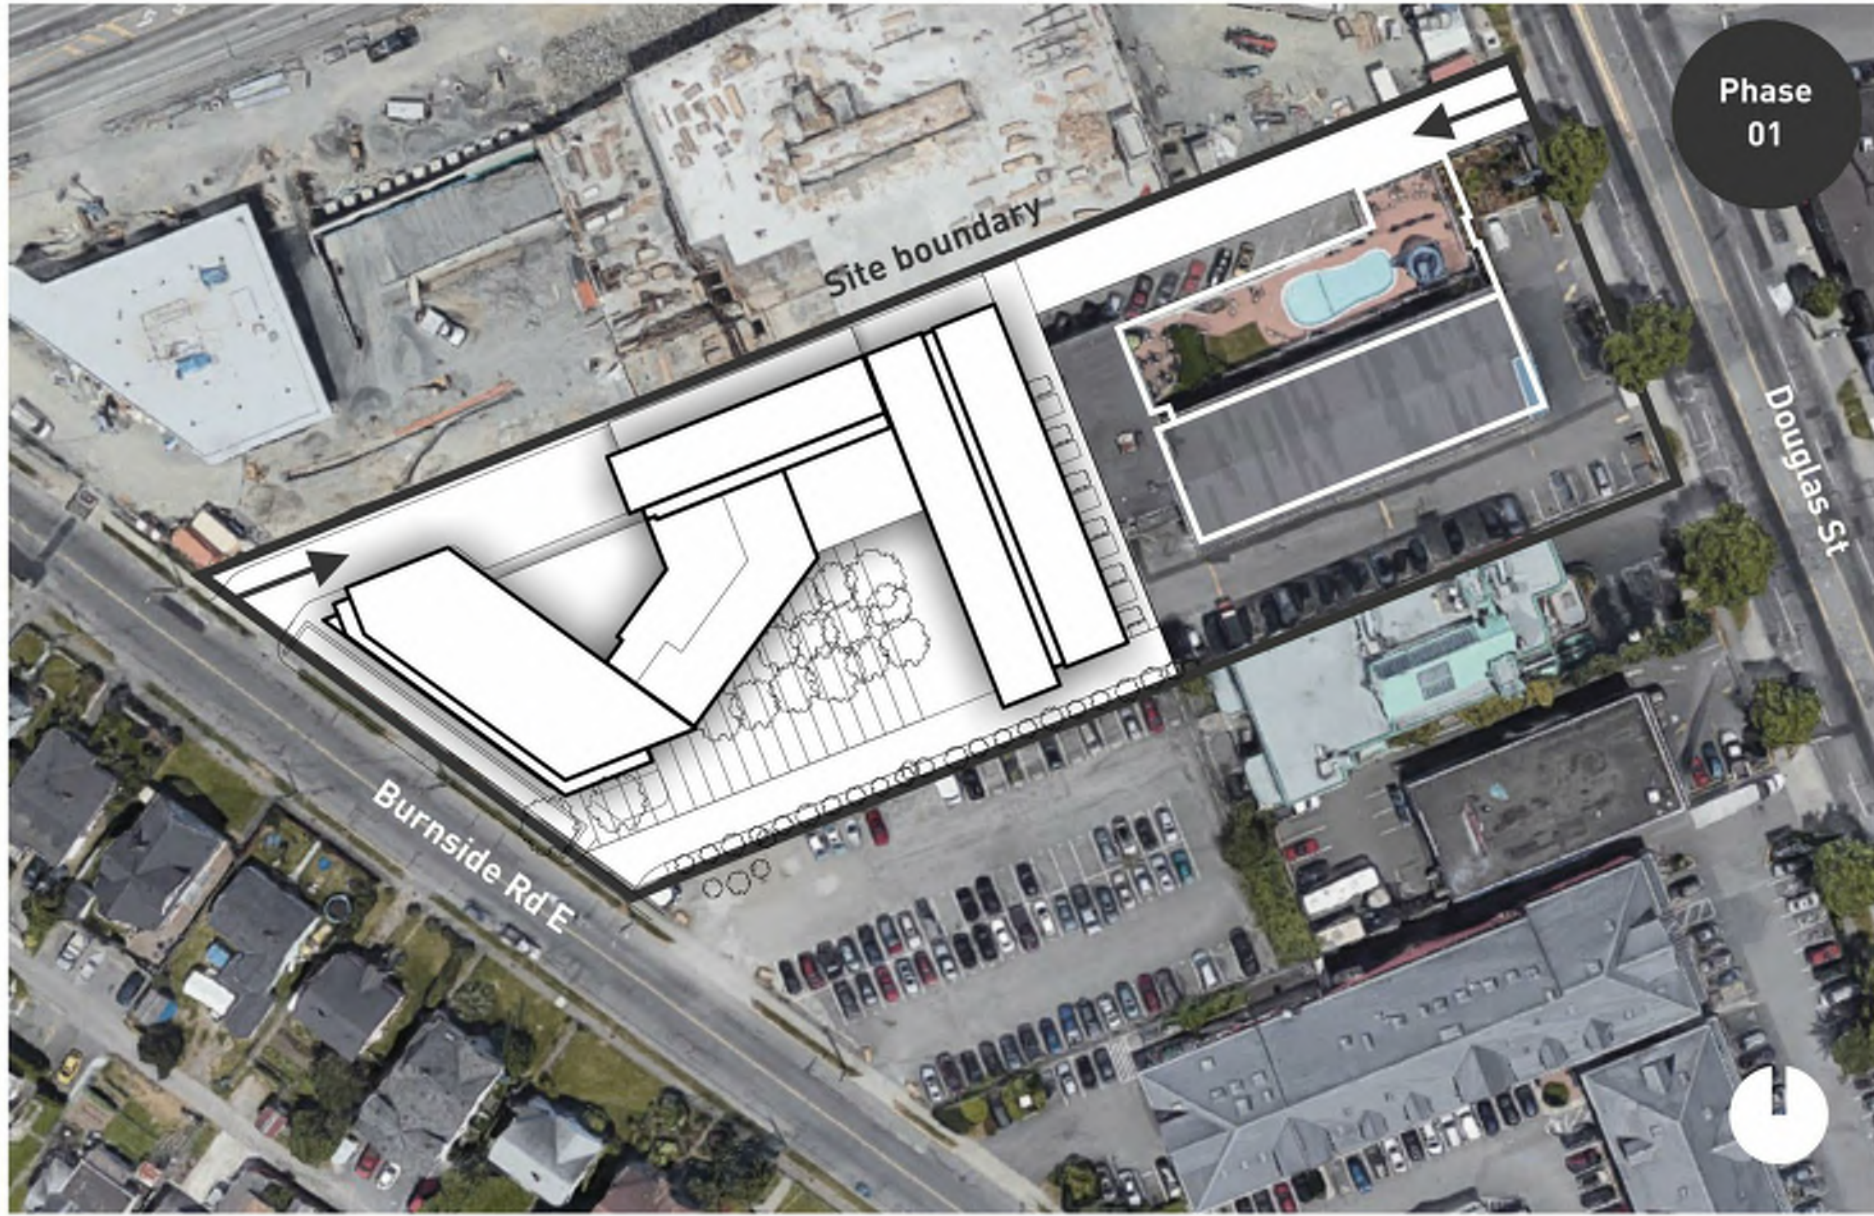


Phase 01

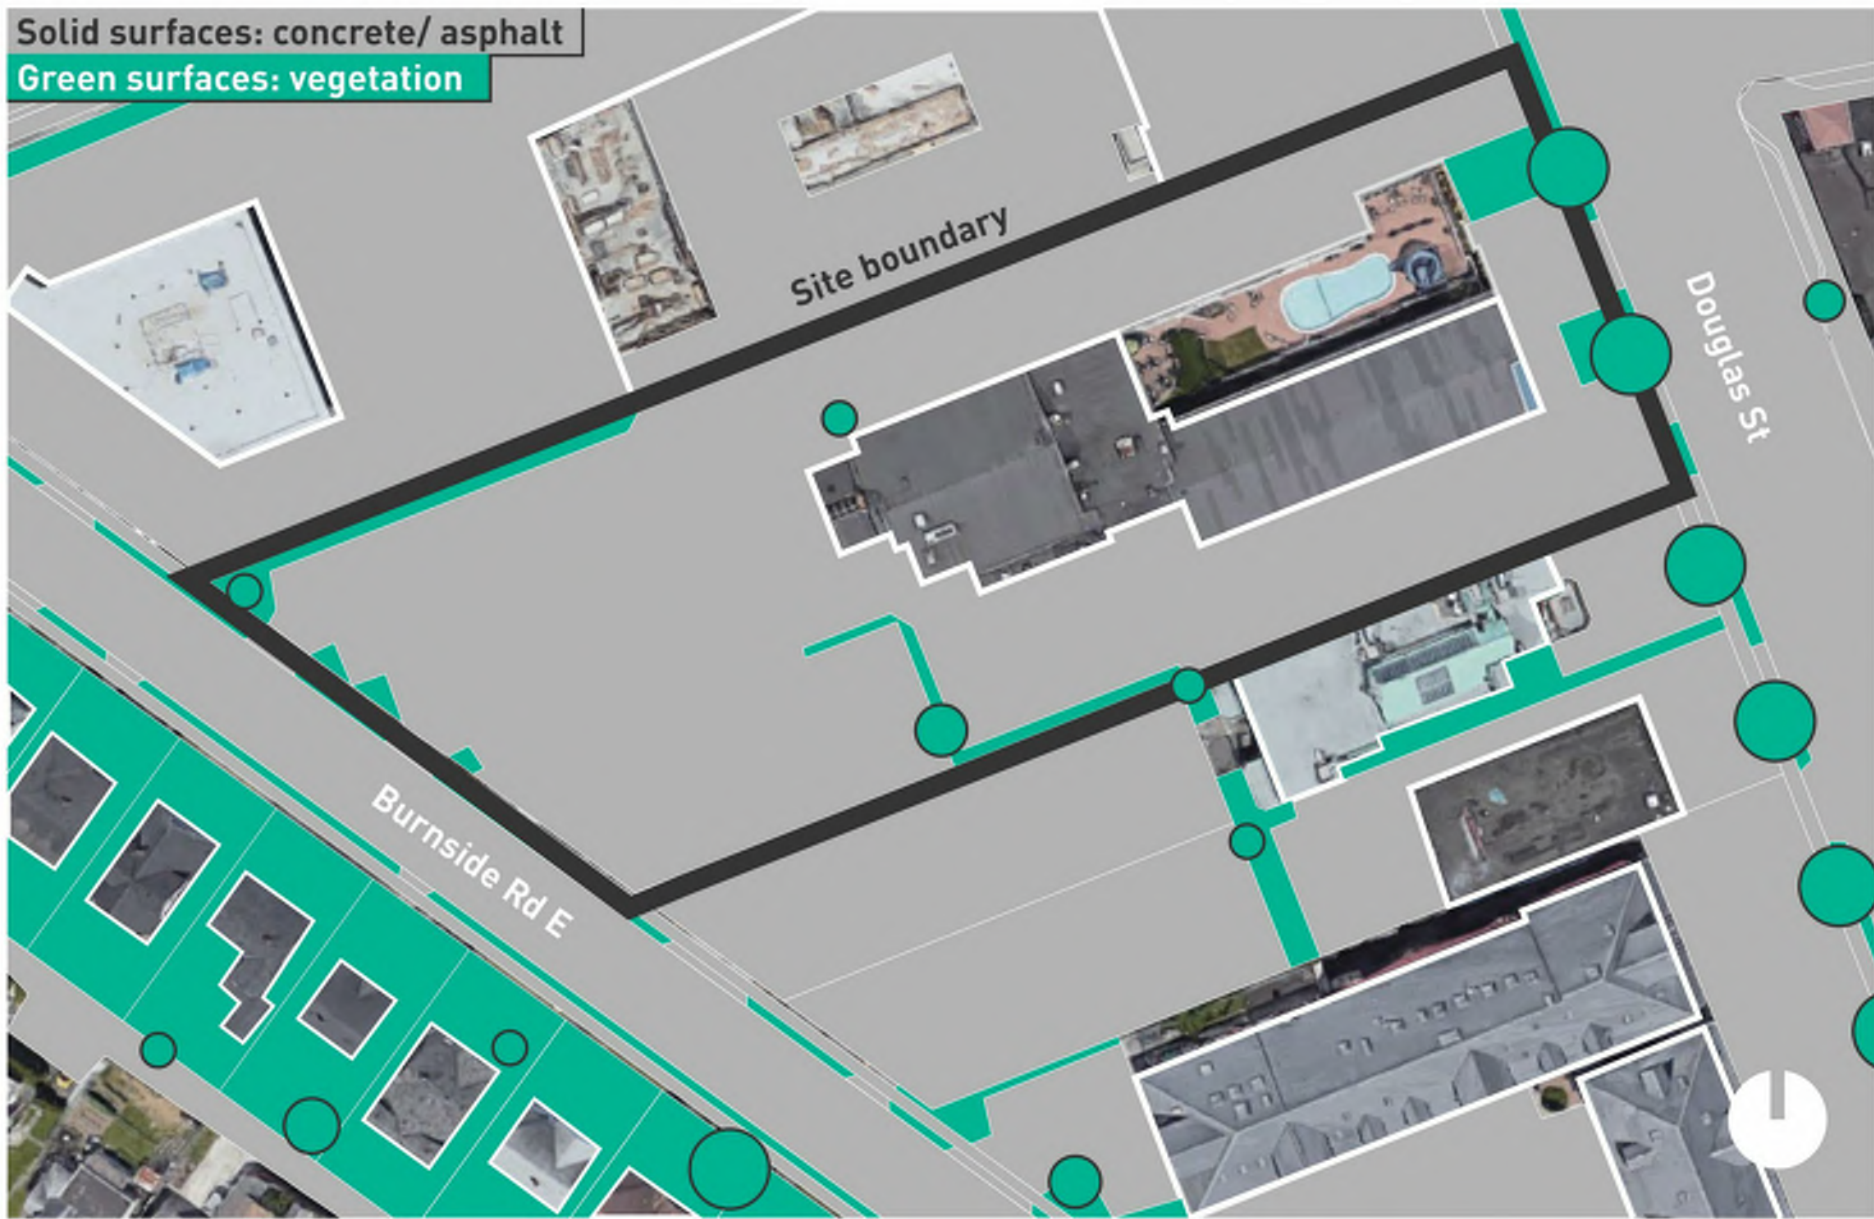

Existing landscape




Existing circulation

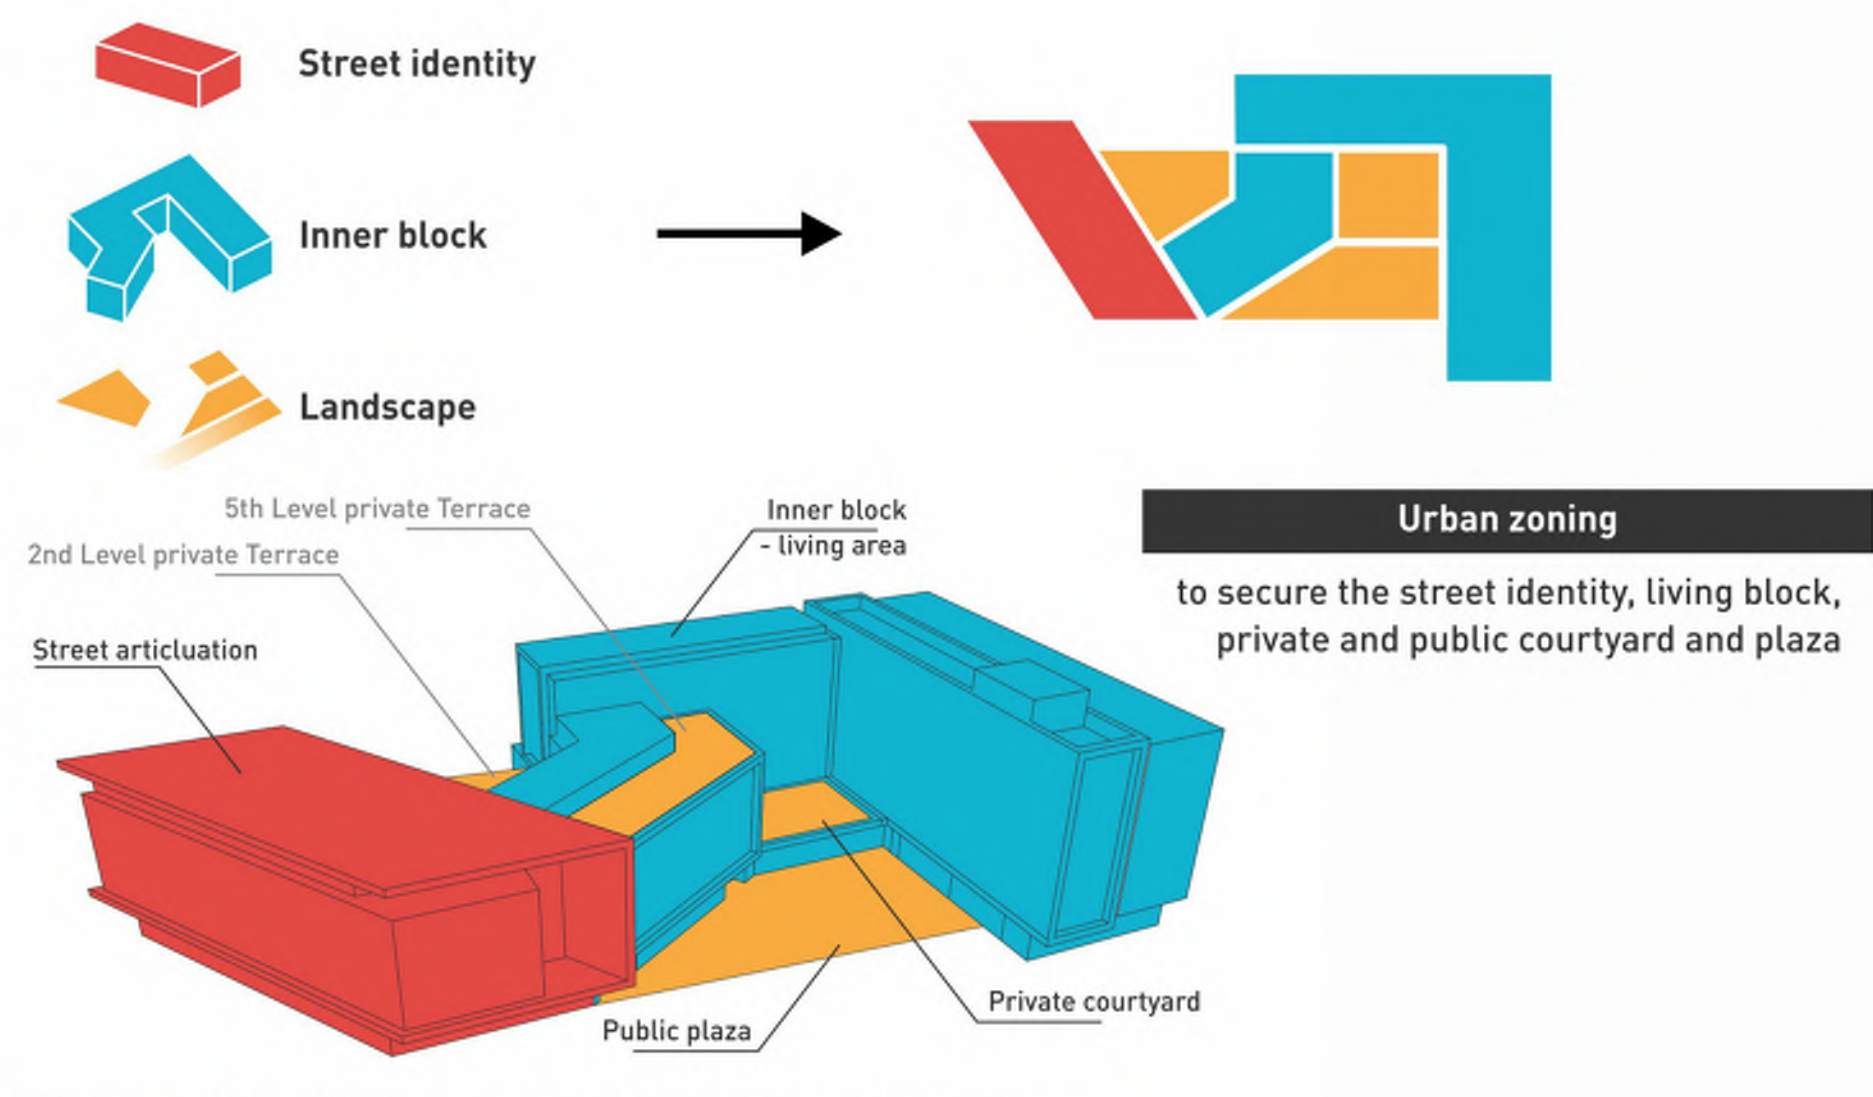


Phase 01- Urban design objectives


Proposed site

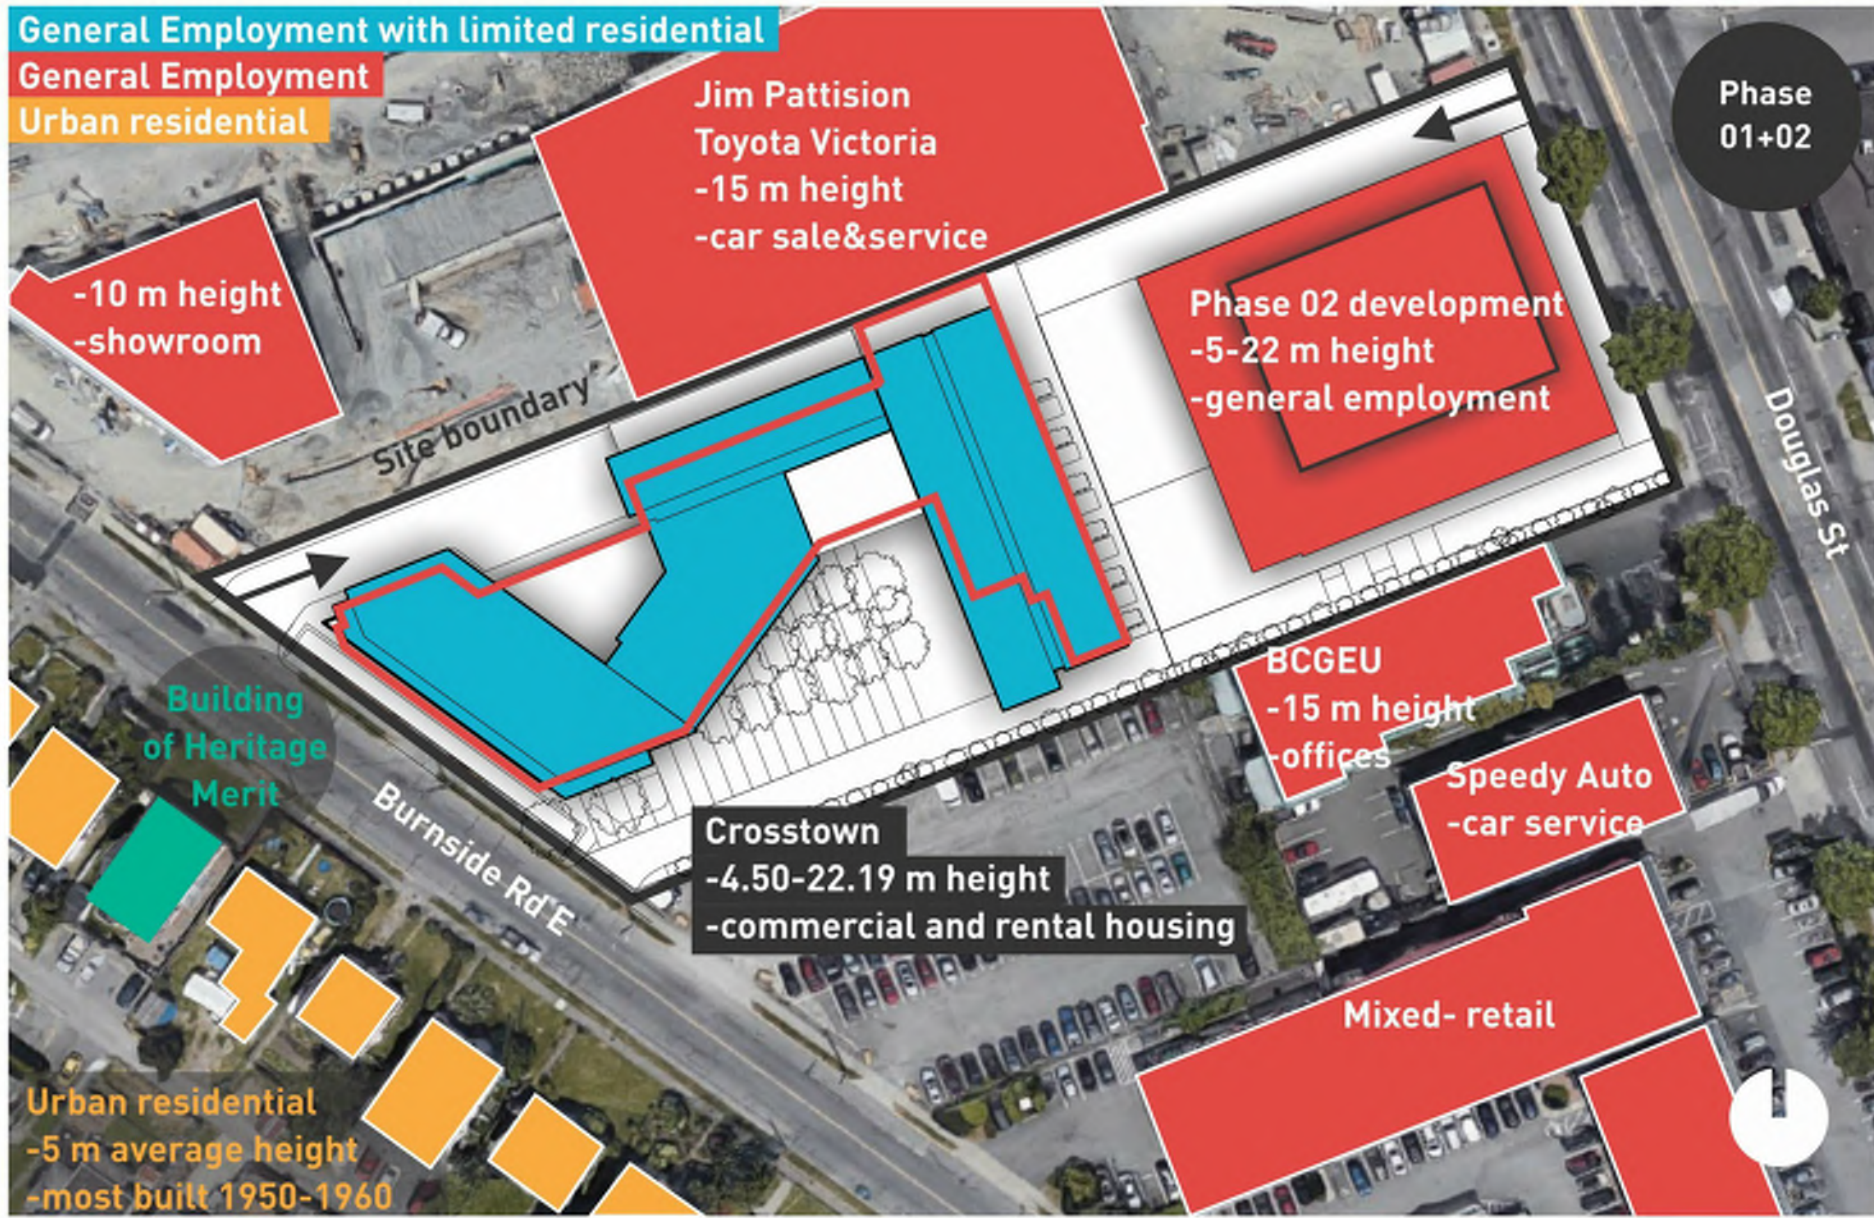

Proposal/ neighbourhood- program- Phase 01+02

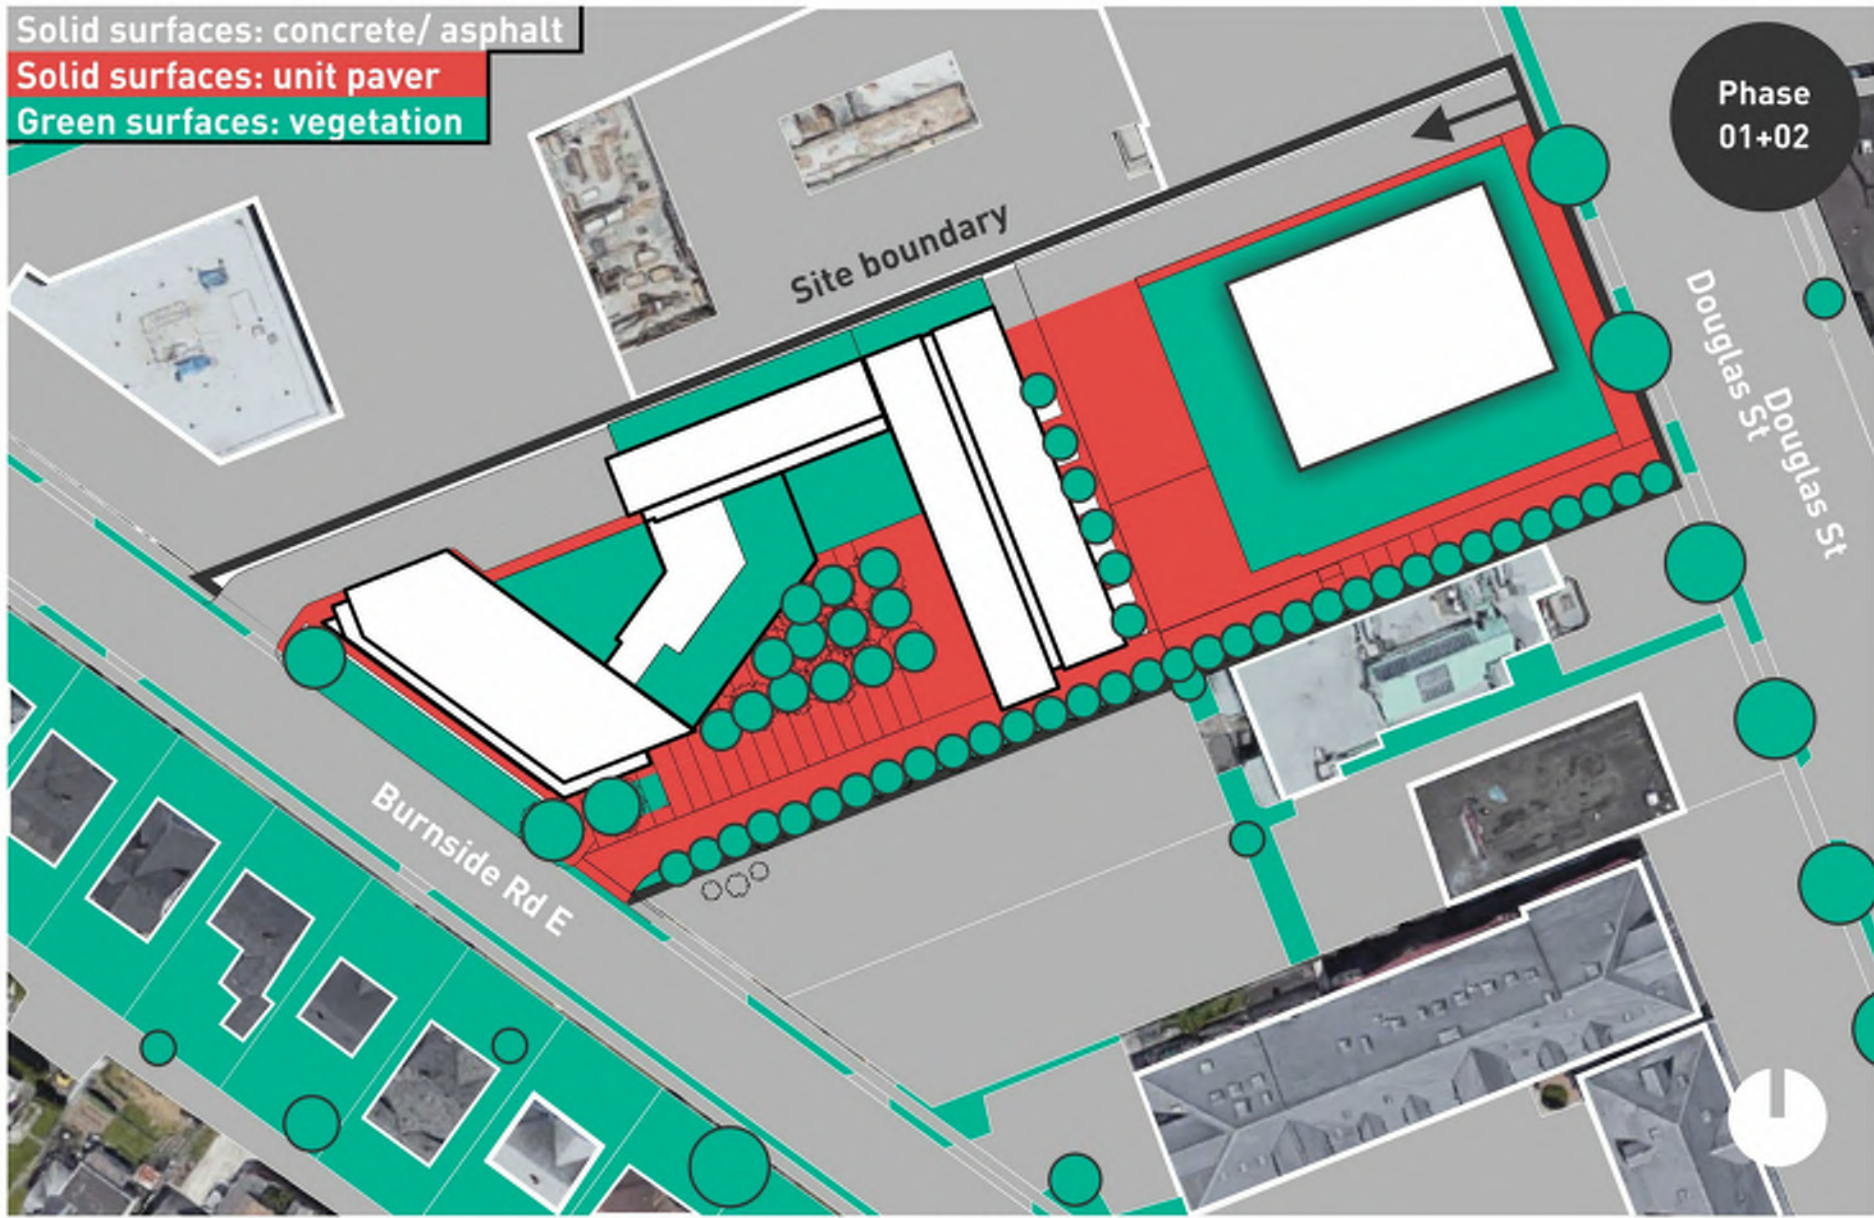

Proposed landscape- Phase 01+02

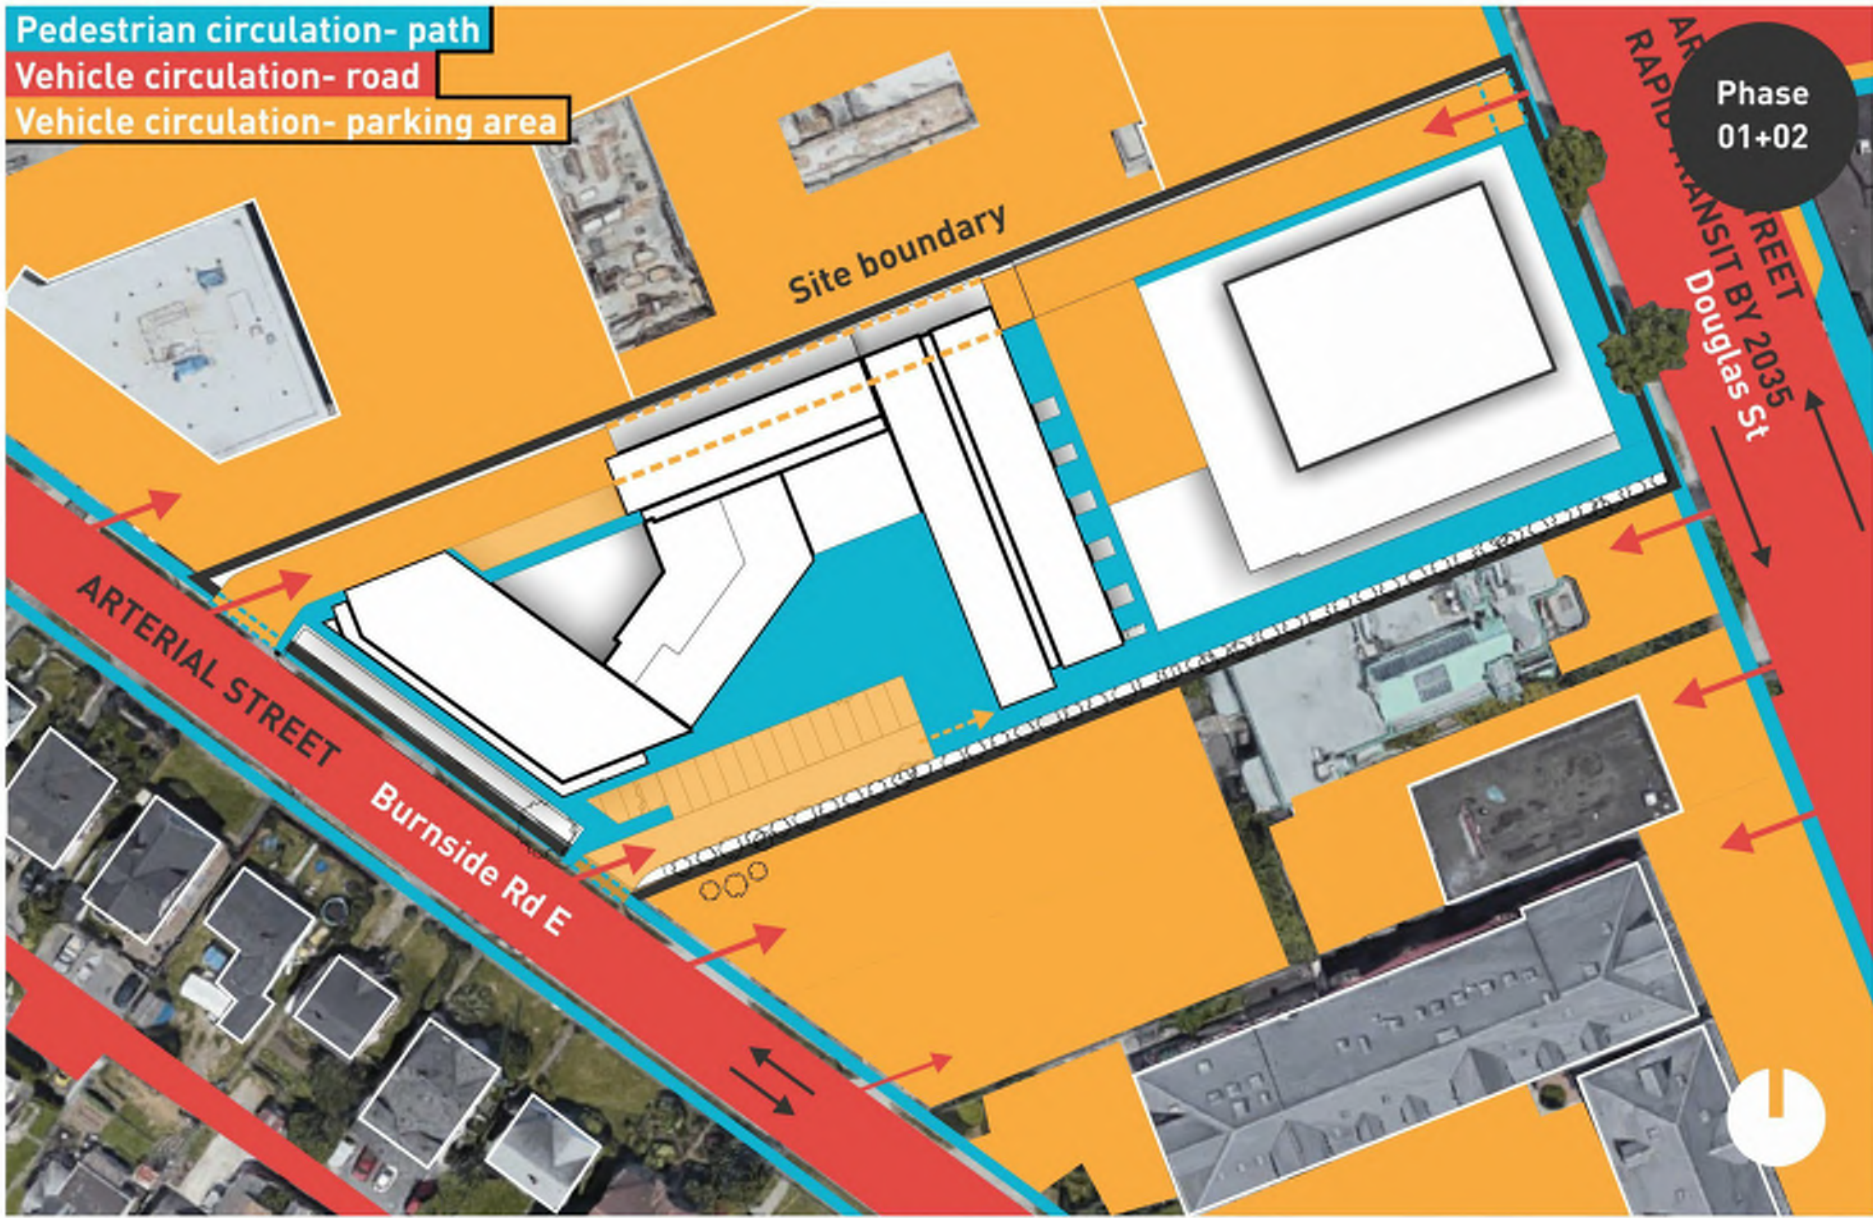

Proposed site circulation- Phase 01+02

A

Site design

Community input




A.01 Provide public thorough-fare from Burnside to Douglas St



A.02 Green space for the community




A.03 Safe areas for kids to play

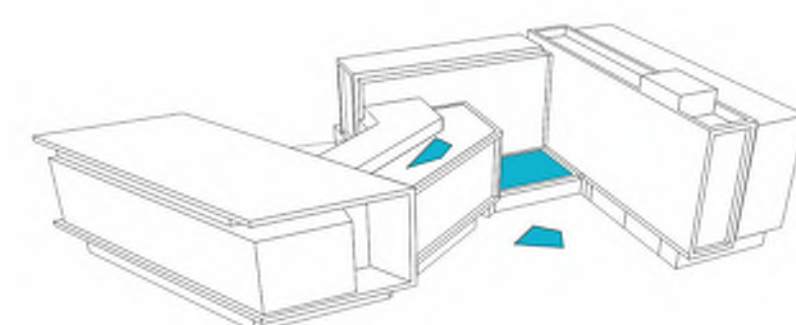


Daycare at level +2, playground areas at +1 and +5




A.04 Direct car access through the site to be avoided or controlled

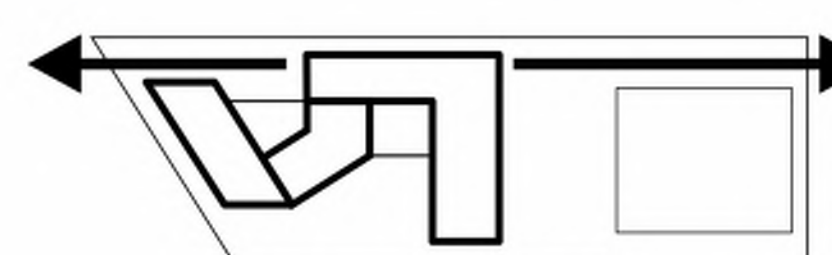

Underground car park

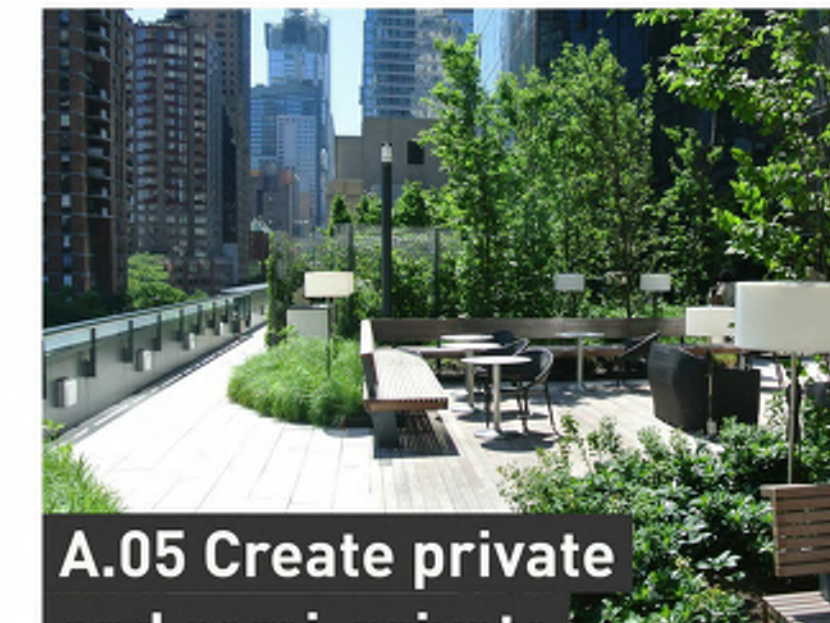

A.05 Create private and semi-private outdoor spaces

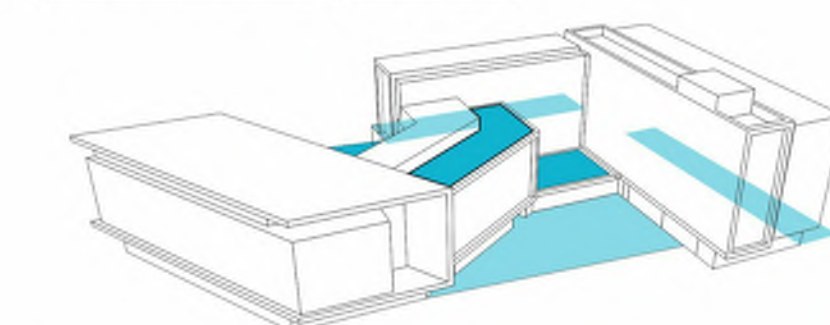

Terraces at different levels



A.06 Give a street the identity and create boulevard



B

Building form


Community input




B.01 Dynamic street- level retail spaces fronting Burnside Rd



B.02 Building height appropriate for the neighbourhood

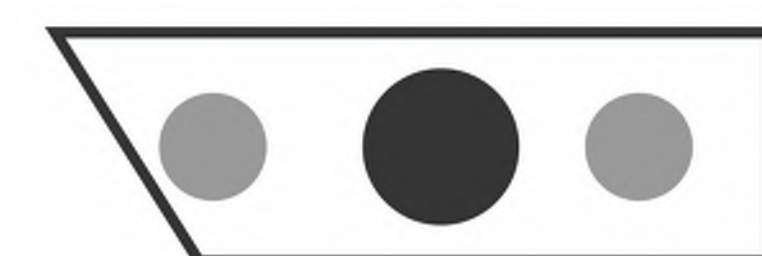


B.03 Mid-portion of site can absorb a higher height density

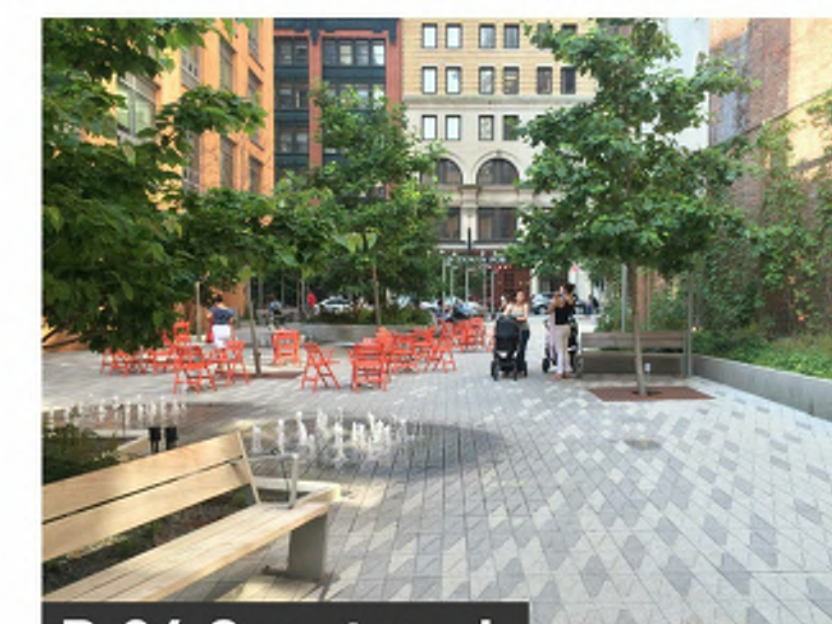

B.04 Courtyard





B.05 Avoid monolithic forms; step back building form

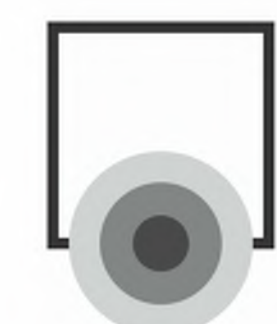


B.06 Daycare spills out onto courtyard space




Design proposal

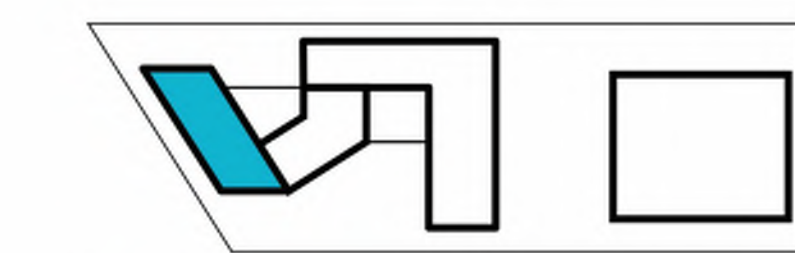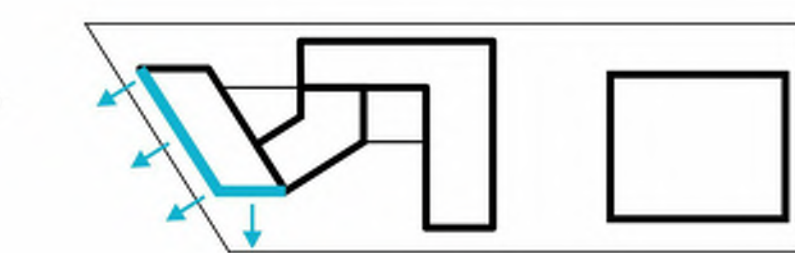

4+1 Storeys towards Burnside

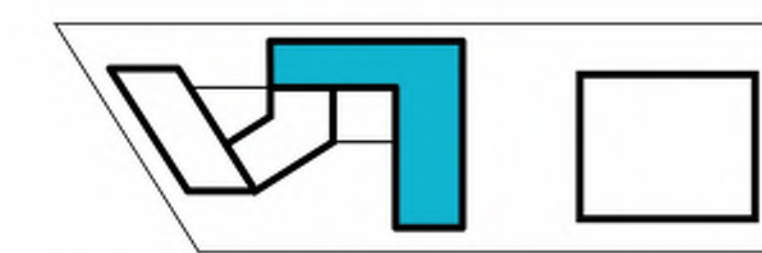


6 Storeys in the middle

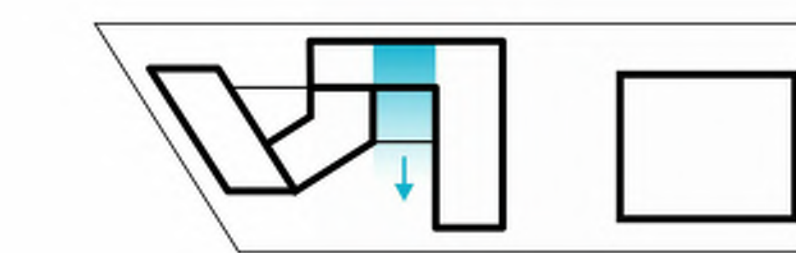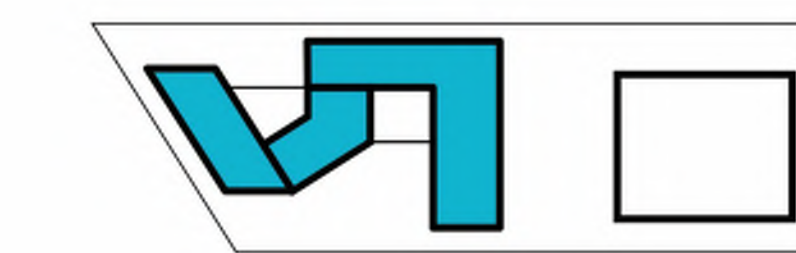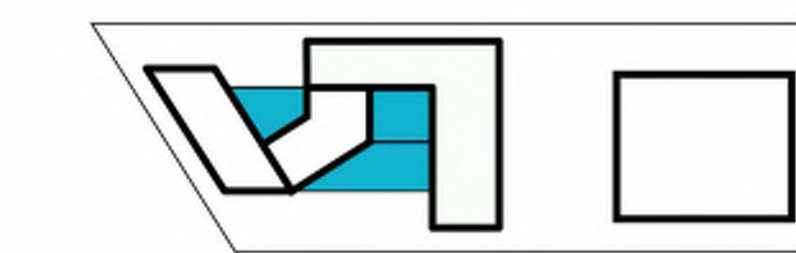


C

Building program

Community input

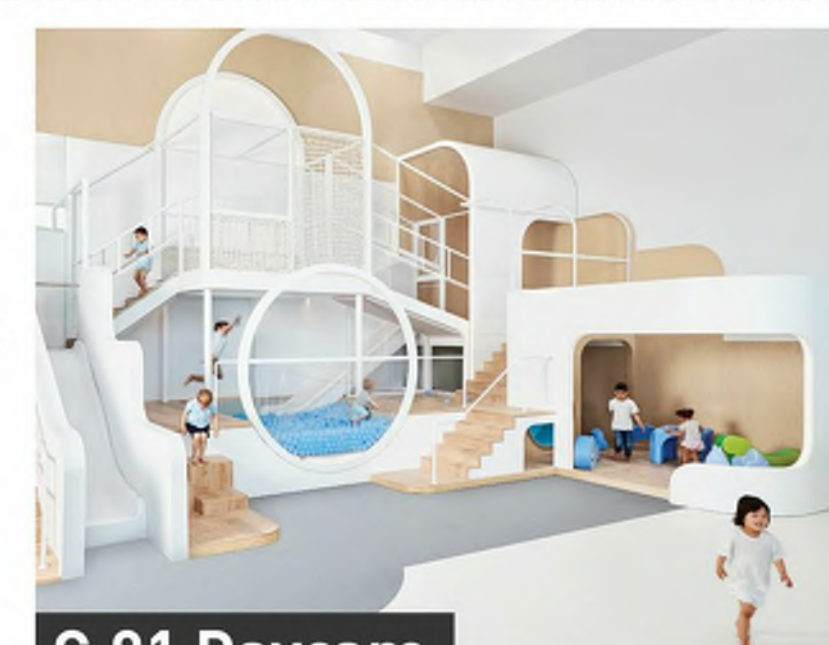

C.01 Daycare

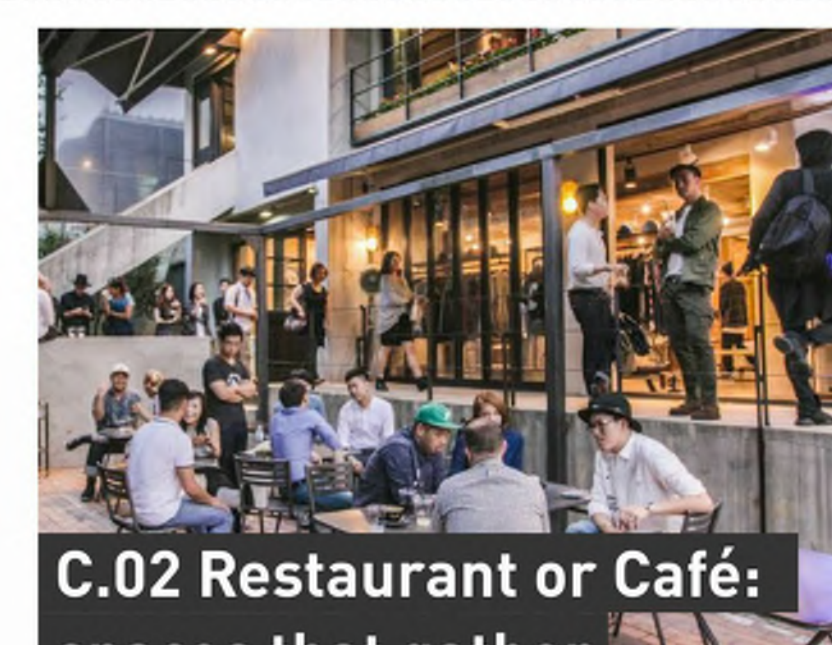


C.02 Restaurant or Café: spaces that gather community together



C.03 Mix of affordable rental and work-live





C.04 Diverse group of residents: low income, family and seniors

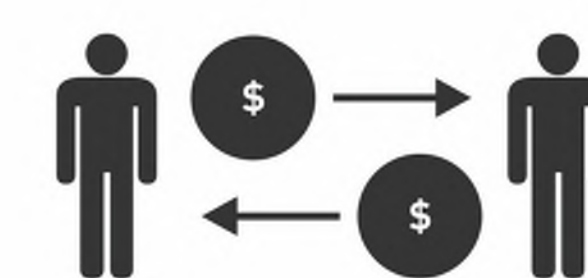

C.05 Commercial development to add social value




Design proposal

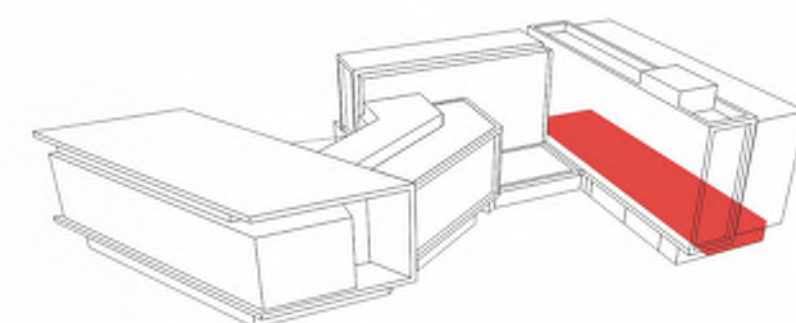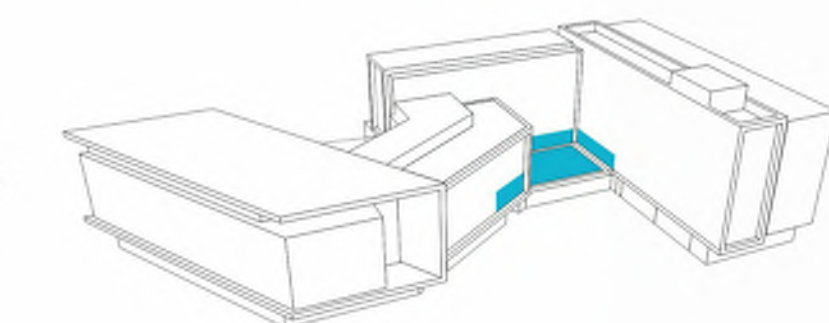

Work-live



Studio/ 1 bedroom
2 bedroom/ 3 bedroom

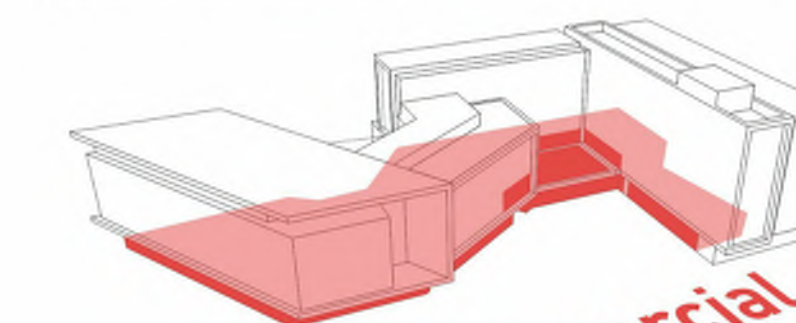

Commercial Phase 01



Commercial Phase 02



LOW HAMMOND ROWE ARCHITECTS




CROSSTOWN MIXED USE DEVELOPMENT

584 BURNSIDE RD EAST & 3020 DOUGLAS ST, VICTORIA BC



ISSUED FOR REZONING & DEVELOPMENT PERMIT

COMMUNITY ENGAGEMENT

Feb. 25 | 2019

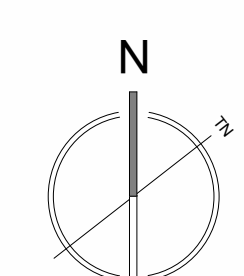

DP04

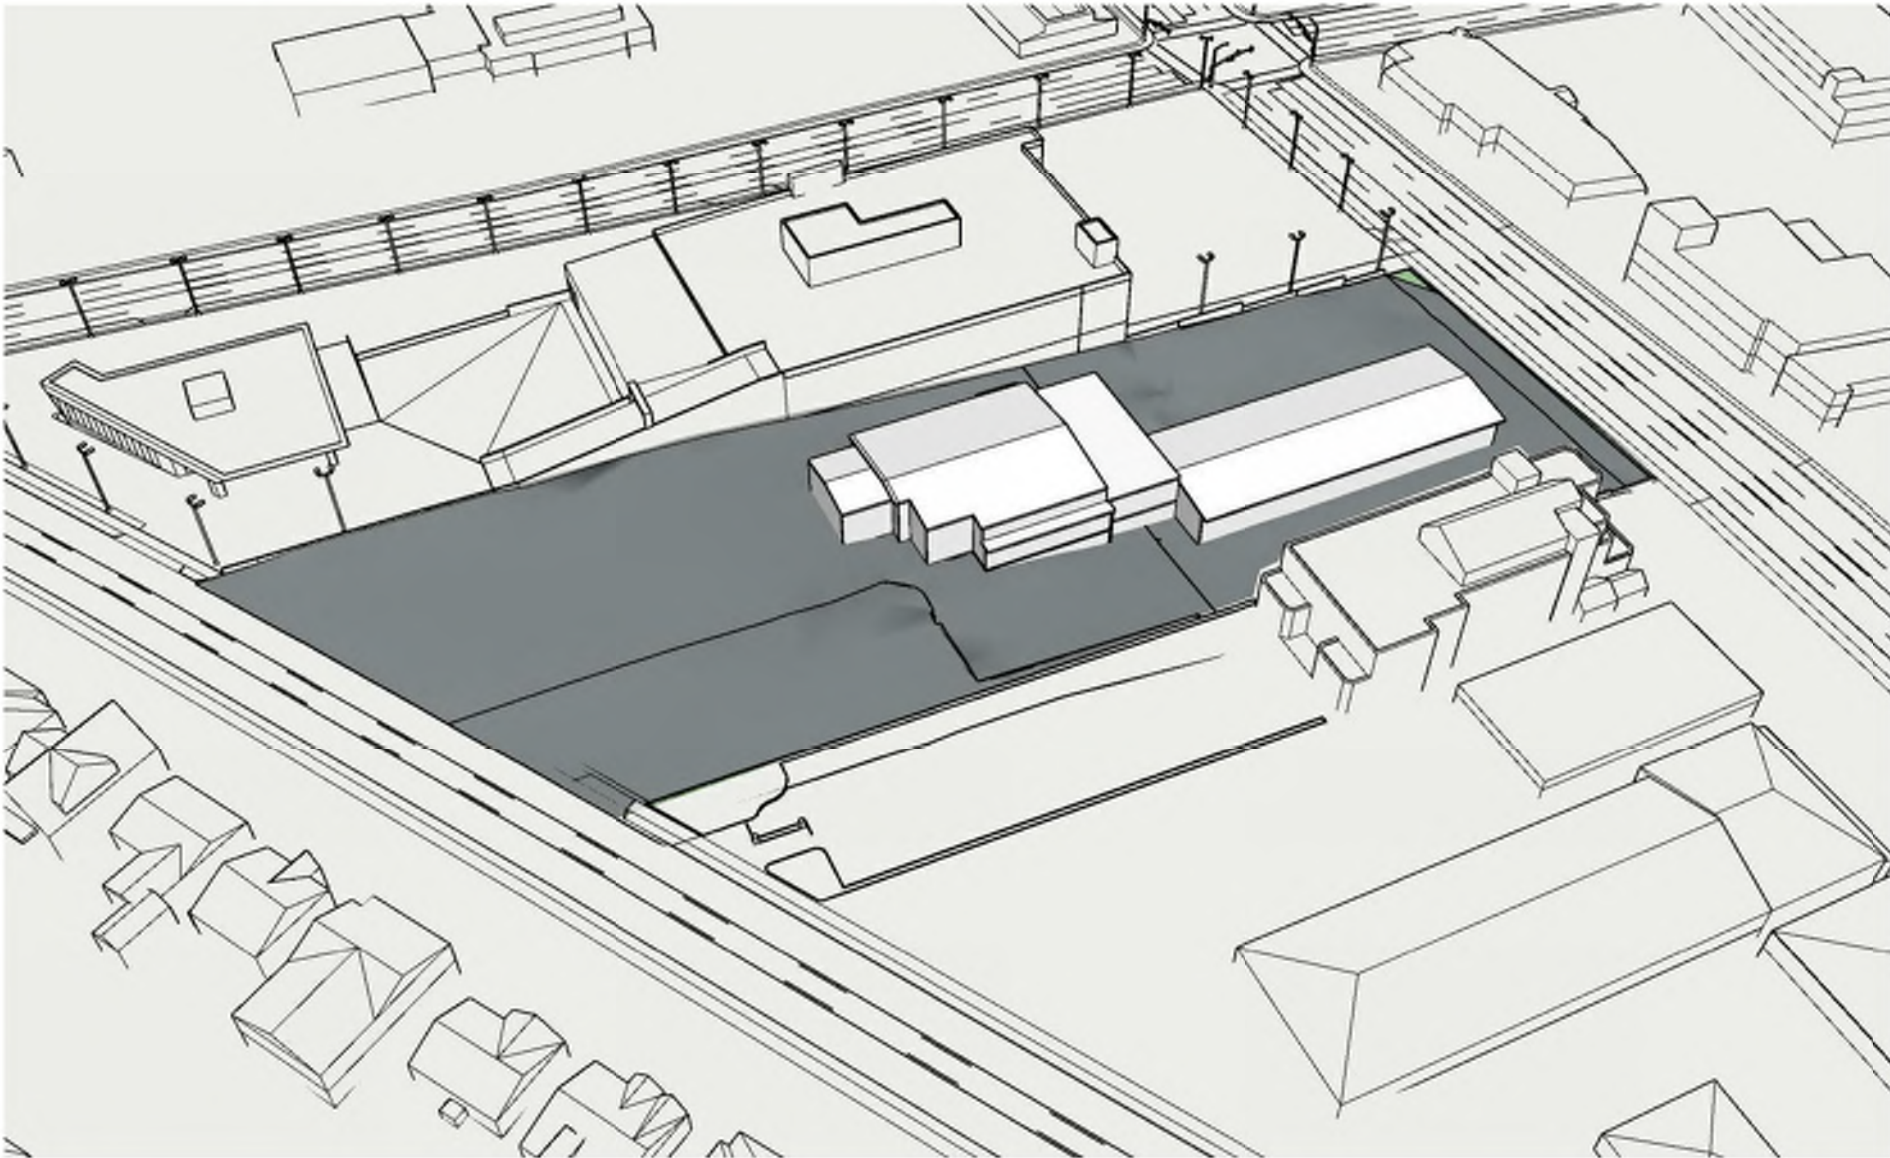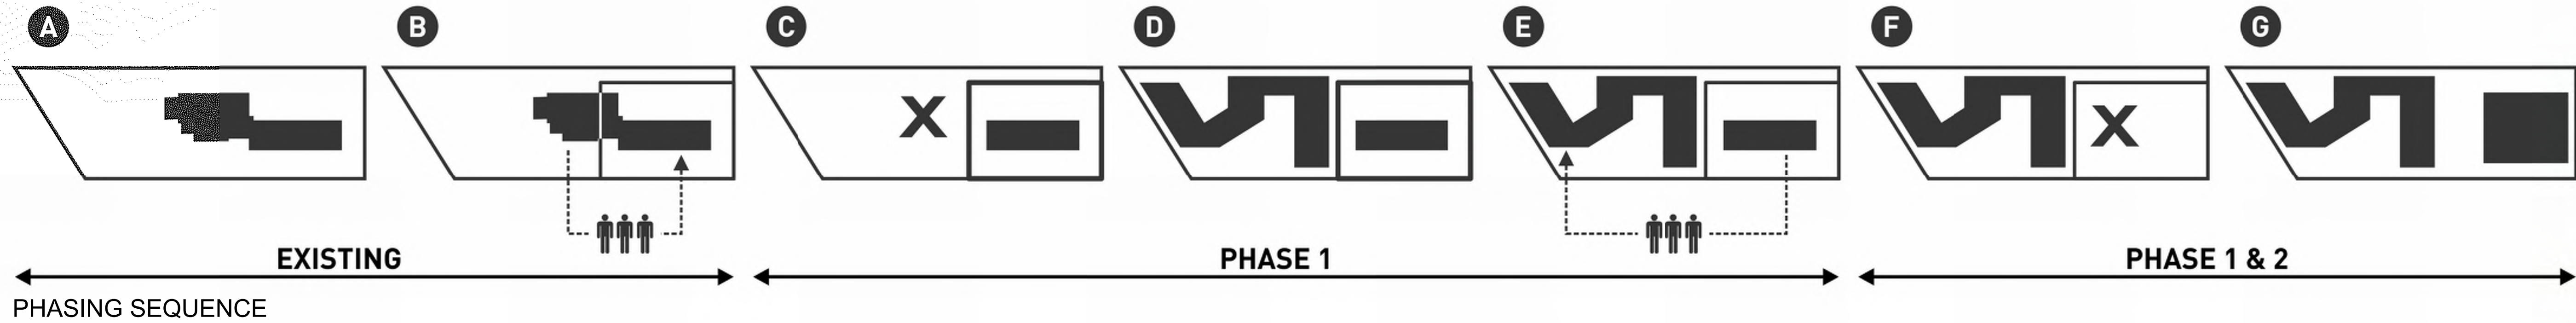

EXISTING



PHASE 1






PHASE 1 & 2

PROJECT DATA

Project description	SIX STOREY MIXED USE BUILDING WITH TWO LEVELS OF BELOW GRADE PARKING. MIXED USE IS COMPRISED OF COMMERCIAL RETAIL SPACES, COMMERCIAL OFFICE, AND DAYCARE ON LEVELS 1 AND 2 RESPECTIVELY. LEVELS 2-6 ARE MULTI-FAMILY RESIDENTIAL.	Phase	PHASE 1 (DP & REZONING)		PHASE 2 (REZONING)	
Owner	COOL AID SOCIETY	Site Area	5752.6 m ²		3327 m ²	
Municipal Address	3020 DOUGLAS STREET, VICTORIA, BC 584 BURNSIDE RD EAST, VICTORIA, BC	Lot Width	56.78 m		49.18 m	
Municipality	CITY OF VICTORIA	Total Floor Area	11,632.0 m ²		6654 m ²	
Reference	BRITISH COLUMBIA BUILDING CODE 2018	Floor Space Ratio	ALLOWABLE BY OCP	PROPOSED	ALLOWABLE BY OCP	PROPOSED
Legal Description	Lot A Plan VIP14497 Section 4 Land District 57 PID: 004-427-262 Lot 4 Plan VIP110 Section 4 Land District 57 Except Plan 6903 14497 PID: 009-306-625		COMMERCIAL= 1 : 1 RESIDENTIAL= 1.5 : 1	0.51 : 1 1.5 : 1	COMMERCIAL : 2 : 1	2 : 1
Zoning	EXISTING : T-1 - LIMITED TRANSIENT ACCOMODATION DISTRICT R1-B - SINGLE FAMILY DWELLING DISTRICT PROPOSED : SITE SPECIFIC ZONE	Average Grade	19.16 m GEOD.		n.a	
		Commercial Floor Area	2960 m ²		6654 m ²	
		Site Coverage	4025m ² / 5752.59 m ² = 69.97% (includes P1)		1500 m ² / 3327 m ² = 45%	
		Open Site Space	619.41m ² / 5752.59 m ² = 10.77%		TBD	
		Height	24.24 m		28.5 m	
		No. of Storeys	7		6	
		Basement	Yes		Yes	
		Setbacks	FRONT (WEST): 3.95m REAR (EAST): 0.0m (@ P1) SIDE (NORTH): 0.0m SIDE (SOUTH): 3.5m		FRONT (EAST): 4.0m REAR (WEST): 20.0m SIDE (NORTH): 2.4m SIDE (SOUTH): 11.0m	

Phase	PHASE 1 (DP & REZONING)	
	Required	Proposed
Vehicle Parking Stalls	139	141
Bicycle Stalls	Long Term	175
	Short Term	24
	Total	210
Total Number of Units	153	
Unit Type	STUDIO	97
	STUDIO ACCESSIBLE	9
	1 BEDROOM	9
	1 BEDROOM ACCESSIBLE	25
	2 BEDROOM	4
	3 BEDROOM	9
Ground-oriented Units	WORK-LIVE UNITS	4
Minimum Unit Floor Area	32.2 m ²	
Total Residential Floor Area	8,629 m ²	

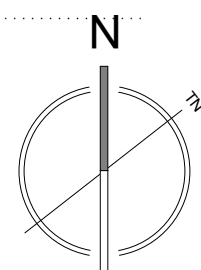

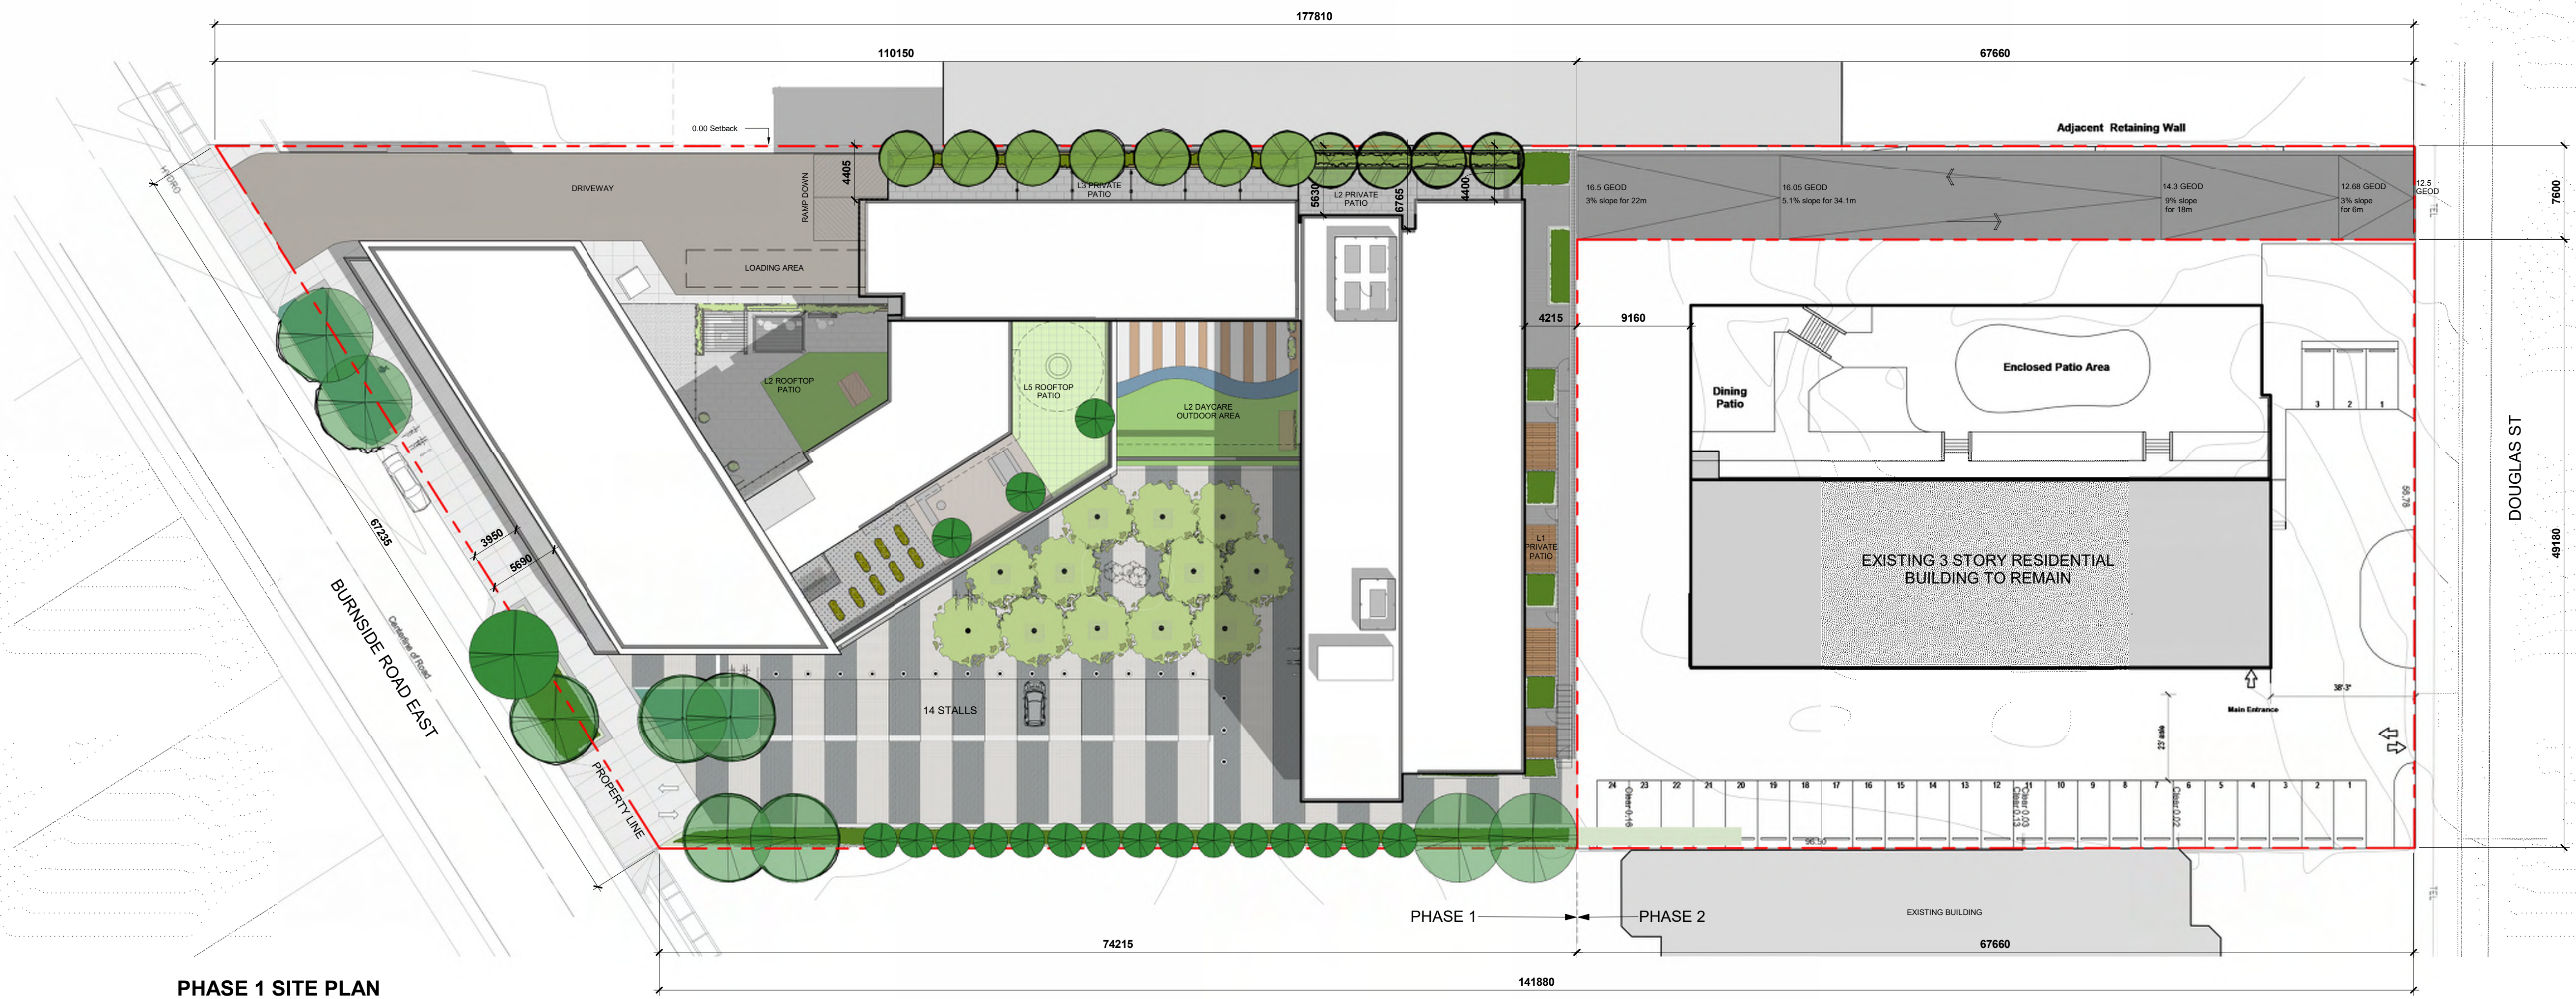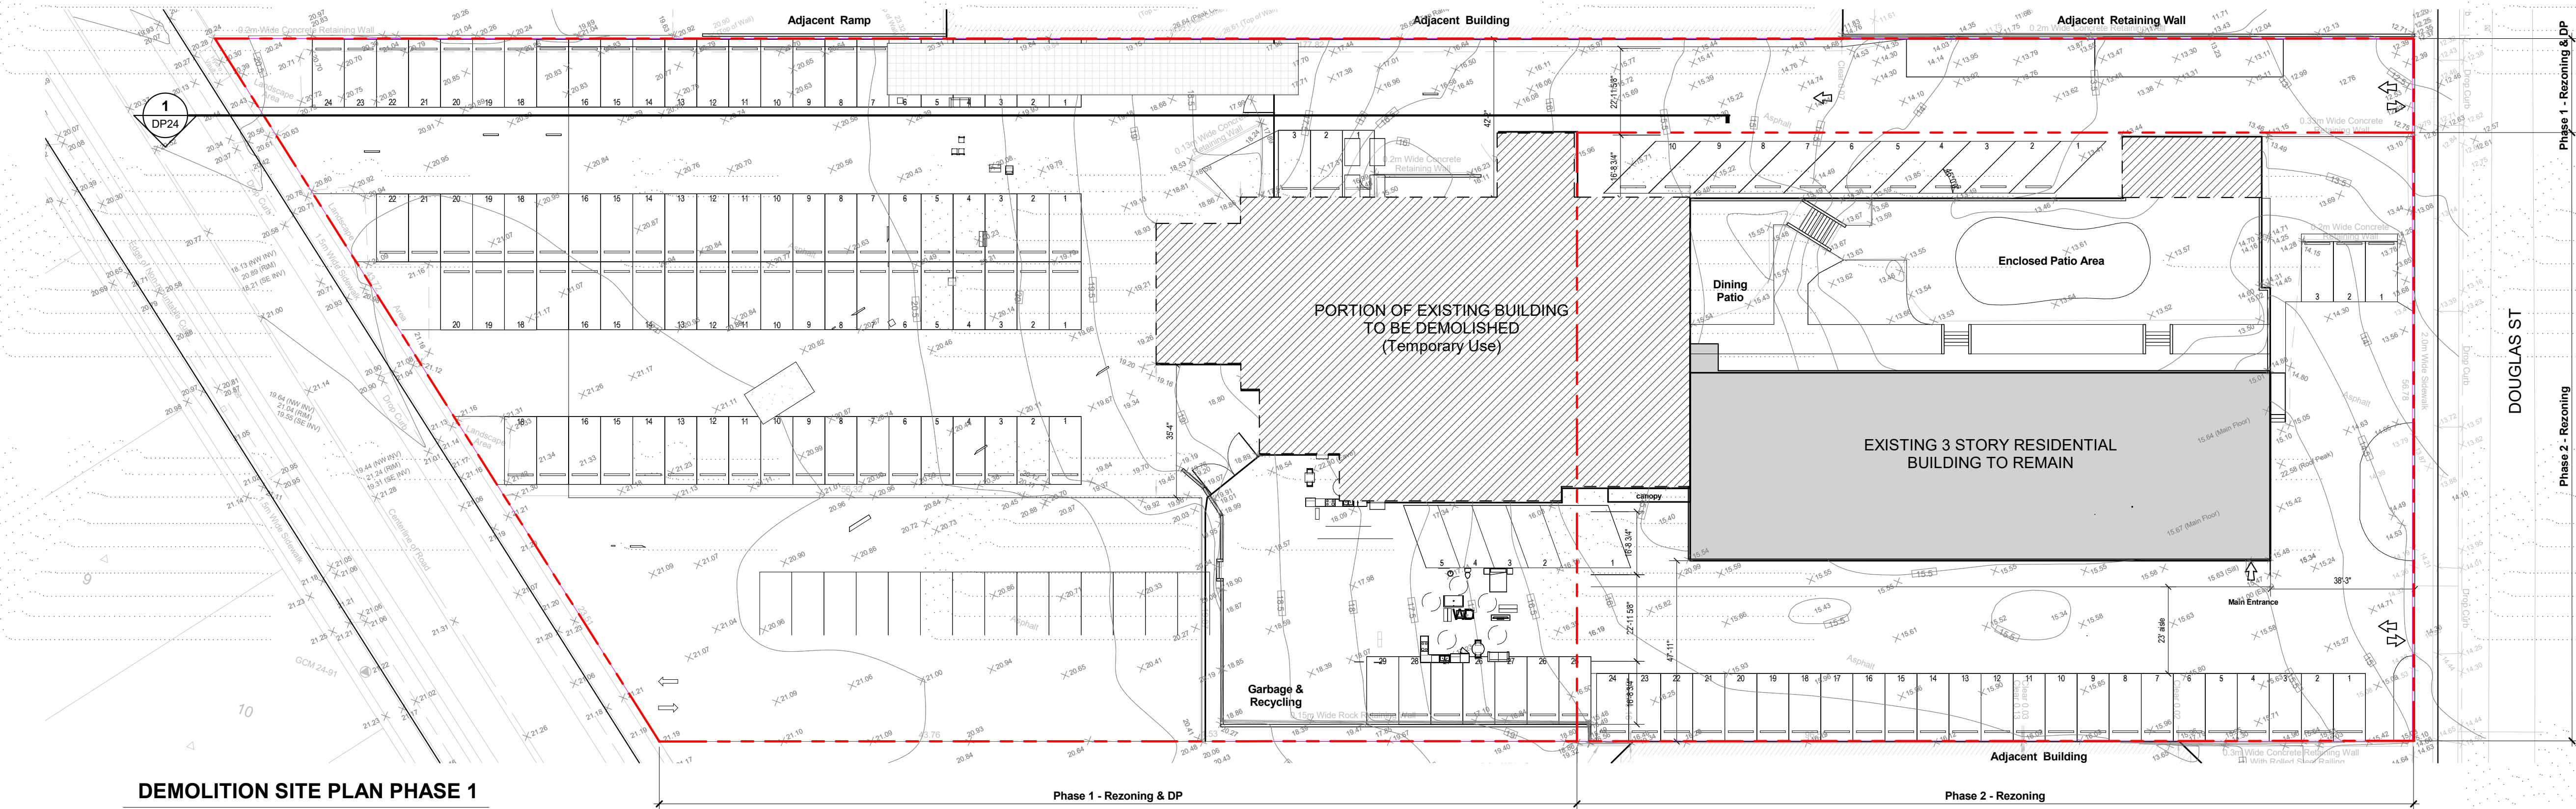

LOW HAMMOND ROWE ARCHITECTS




CROSSTOWN MIXED USE DEVELOPMENT DEMOLITION & PHASING SITE PLAN

584 BURNSIDE RD EAST & 3020 DOUGLAS ST, VICTORIA BC


ISSUED FOR REZONING & DEVELOPMENT PERMIT

Feb. 25 | 2019


1 : 300

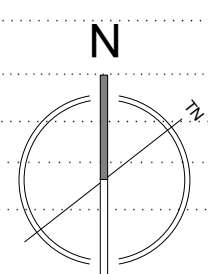

DP07

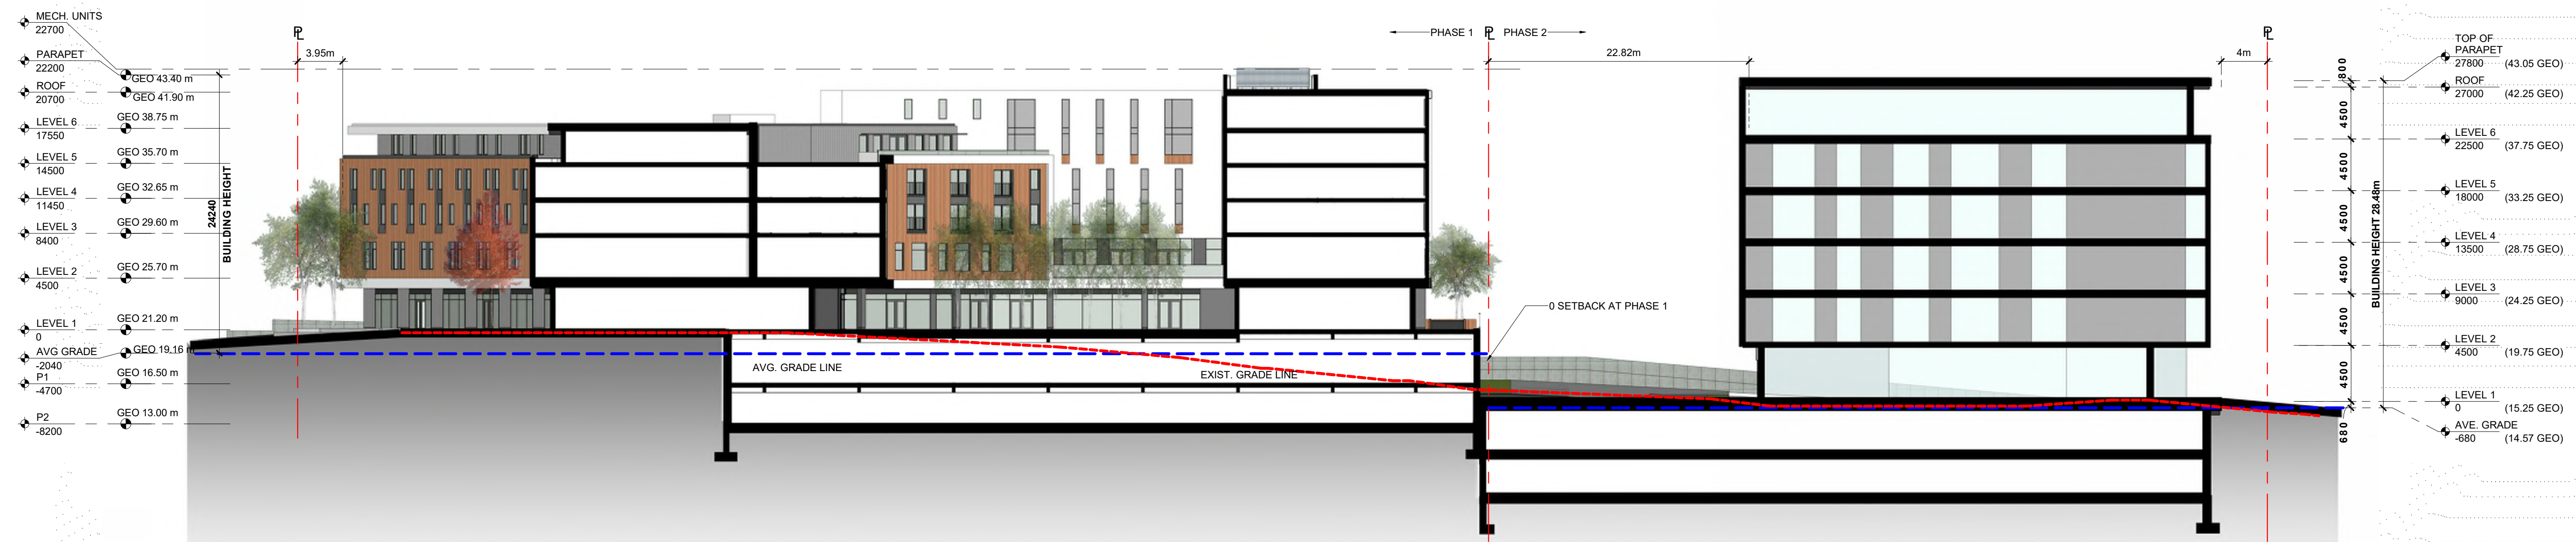

SITE PLAN SECTION

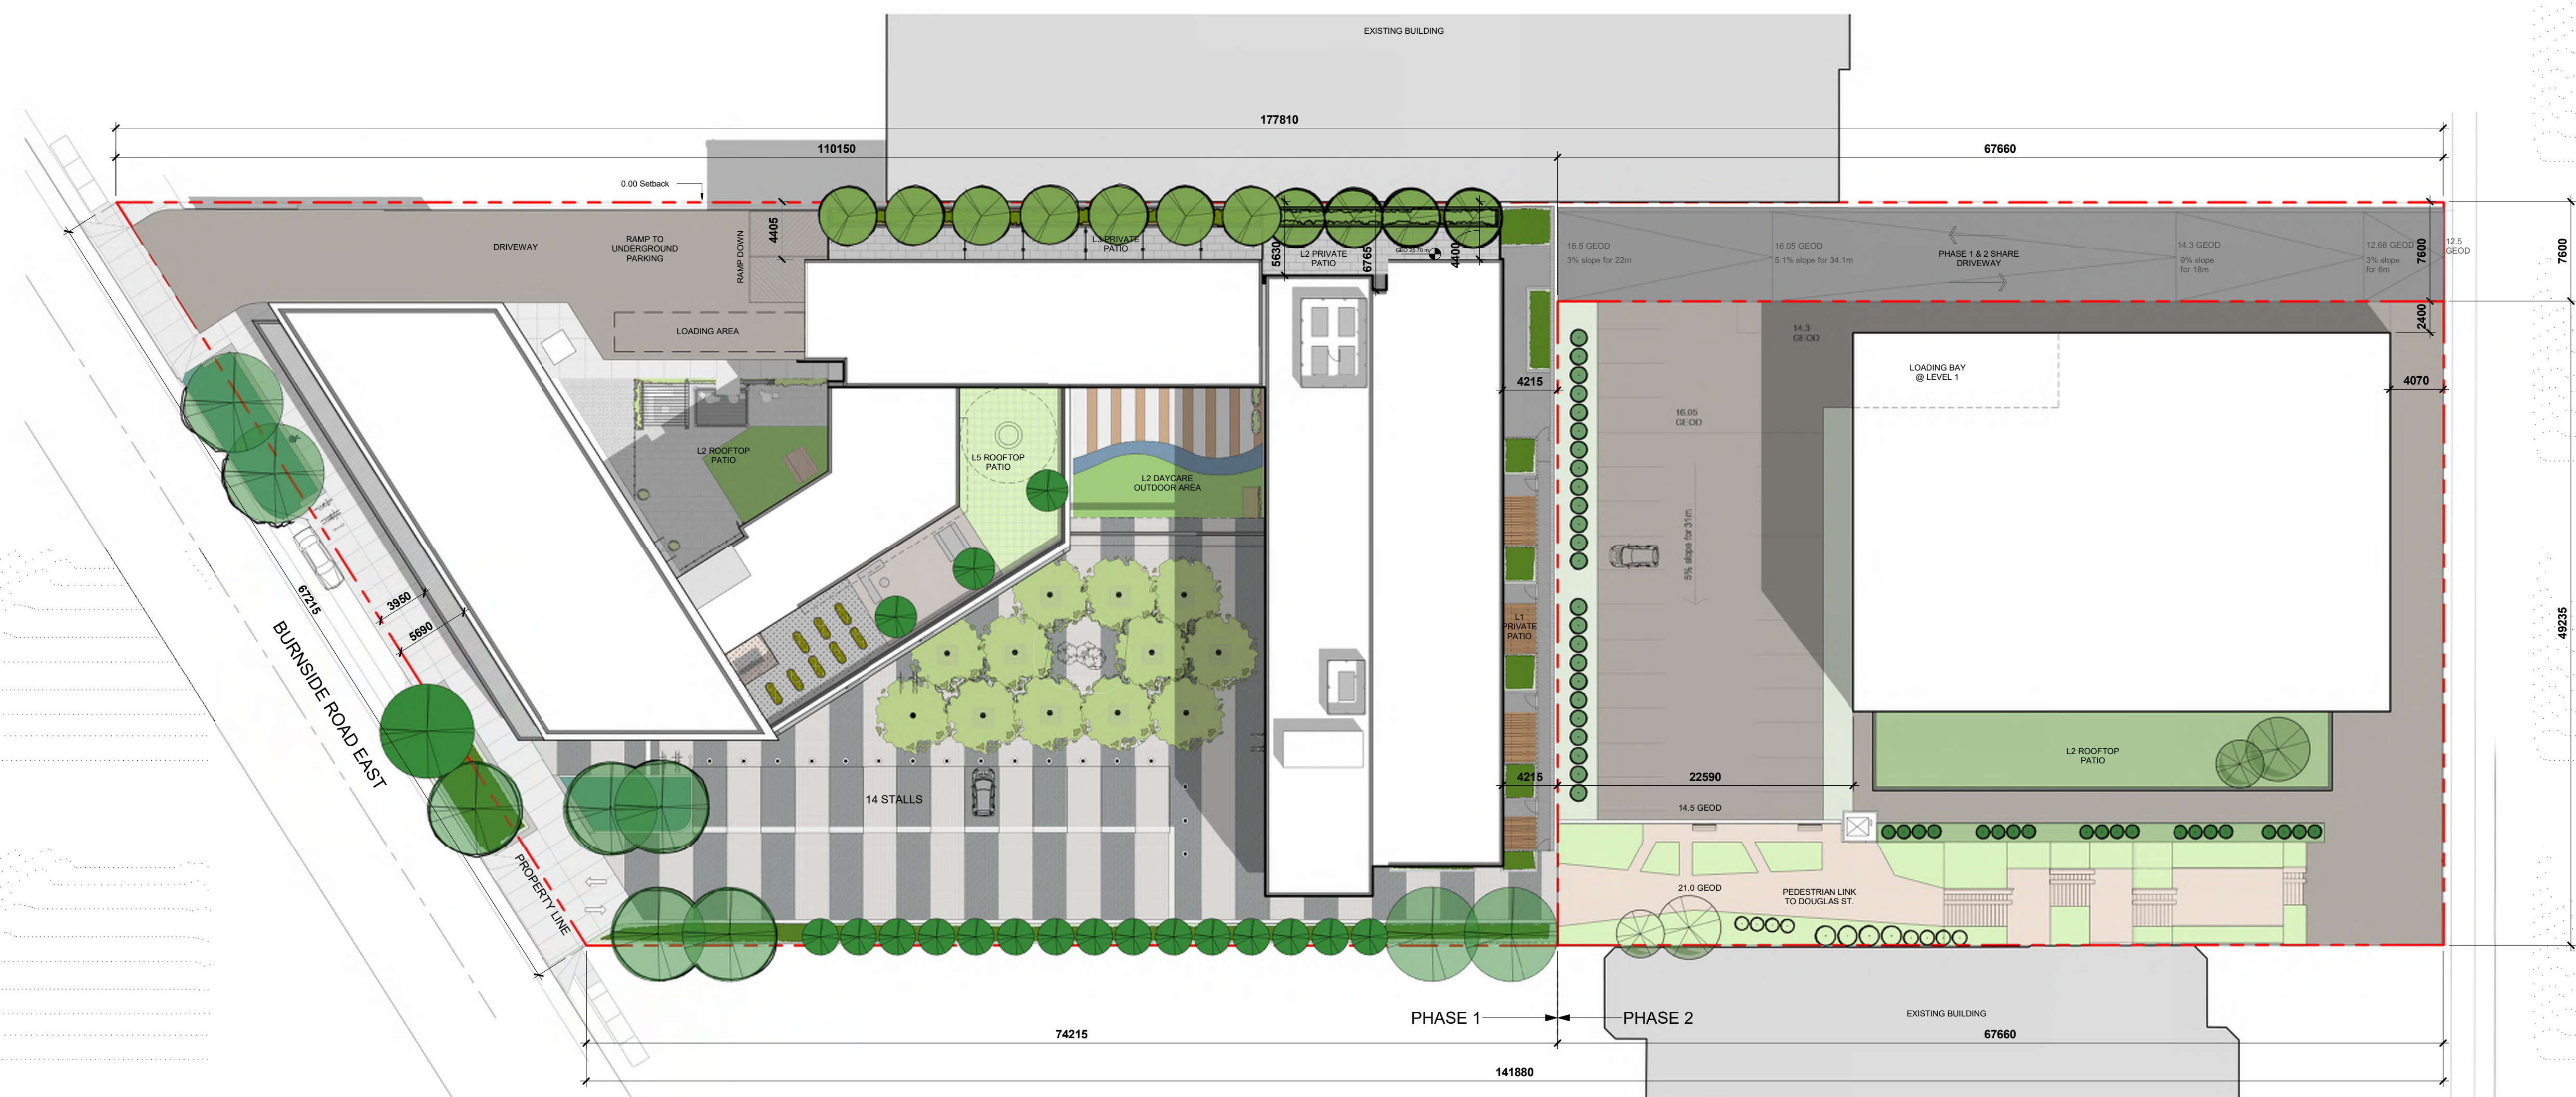

PHASE 2 SITE PLAN



LOW HAMMOND ROWE ARCHITECTS



CROSSTOWN MIXED USE DEVELOPMENT


584 BURNSIDE RD EAST & 3020 DOUGLAS ST, VICTORIA BC

ISSUED FOR REZONING & DEVELOPMENT PERMIT

PHASE 2 - SITE PLAN & SECTION

Feb. 25 | 2019

As indicated

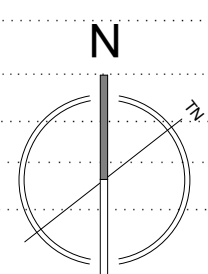

DP08

SITE PLAN KEYNOTES

- 1 PLAZA
- 2 SERVICE LANE
- 3 SURFACE PARKING
- 4 PEDESTRIAN LINK (PHASE 2)
- 5 BOULEVARD TREES
- 6 TREES & RAIN GARDEN
- 7 REMOVEABLE BOLLARD
- 8 SUGGESTED F.D.C LOCATION
- 9 6 STALL BIKE RACK (REFER TO LANDSCAPE)

SITE PLAN PHASE 1



LOW HAMMOND ROWE ARCHITECTS



CROSTOWN MIXED USE DEVELOPMENT


584 BURNSIDE RD EAST & 3020 DOUGLAS ST, VICTORIA BC

ISSUED FOR REZONING & DEVELOPMENT PERMIT

SITE PLAN PHASE 1

Feb. 25 | 2019

As indicated

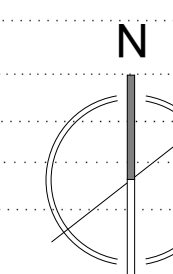

DP09


PARKING STALL SCHEDULE			
LEVEL	TYPE	SIZE / LAYOUT	COUNT
LEVEL 1	regular	5100 x 2600mm - 90 deg @ 7.9m	14
LEVEL 1: 14			
P1	accessible	5100 x 2400mm - ACCESSIBLE	2
P1	accessible	5100 x 3900mm - ACCESSIBLE	2
P1	regular	5100 x 2600mm - 90 deg @ 7.9m	16
P1	regular	5100 x 2700mm - 90 deg @ 7.9m	40
P1: 62			
P2	accessible	5100 x 2400mm - ACCESSIBLE	2
P2	accessible	5100 x 3900mm - ACCESSIBLE	3
P2	regular	5100 x 2600mm - 90 deg @ 7.9m	16
P2	regular	5100 x 2700mm - 90 deg @ 7.9m	42
P2: 65			
Grand total: 141			

CAR PARKING REQUIREMENTS			
COMMERCIAL	area (m ²)	Required	
Restaurant	594 1/220	30 stalls	
(*area = CRU01+CRU02+CRU03=594m ²)			
Retail	429 2/275	12 stalls	
(*area = CRU04+CRU06+CRU07+CRU08+CRU09+CRU10=429m ²)			
Office	1045 1/50	21 stalls	
(*area = CRU05+CRU11=1045m ²)			
Daycare	681 1/80	9 stalls	
Total			72 stalls
SUPPORTIVE HOUSING		Required	
Studio (<45m ²)	50 0.2	10 stalls	
Studio (<70m ²)	2 0.5	1 stalls	
Visitors	0.1	6 stalls	
Total			17 stalls
AFFORDABLE HOUSING		Required	
Studio (<45m ²)	54 0.2	11 stalls	
Studio (<70m ²)	0 0.5	0 stalls	
1 Bedroom (<70m ²)	34 0.5	17 stalls	
2 Bedroom (>70m ²)	4 0.75	3 stalls	
3 Bedroom (>70m ²)	9 0.75	7 stalls	
Visitors	0.1	11 stalls	
Total			49 stalls
TOTAL RESIDENTIAL STALLS:	66	stalls	
TOTAL REQUIRED	138	stalls	
TOTAL STALLS PROVIDED	127 underground 14 surface		
141 TOTAL			

BIKE PARKING REQUIREMENTS			
COMMERCIAL		14 SHORT TERM	
TOTAL 26 BIKE STALLS			
RESIDENTIAL RENTAL		10 SHORT TERM	
TOTAL 123 BIKE STALLS			
SUPPORTIVE HOUSING		5 SHORT TERM	
TOTAL 55 BIKE STALLS			
LONG TERM	175		
SHORT TERM	29		
TOTAL BIKE STALLS REQUIRED 204			
TOTAL PROVIDED:			
LONG TERM	186(17+67+102=186)		
SHORT TERM	24 (6x4=24)		
TOTAL 210			

- C** COMMERCIAL PARKING STALL
R RESIDENTIAL PARKING STALL

* refer to DP38,39,40 for area plans

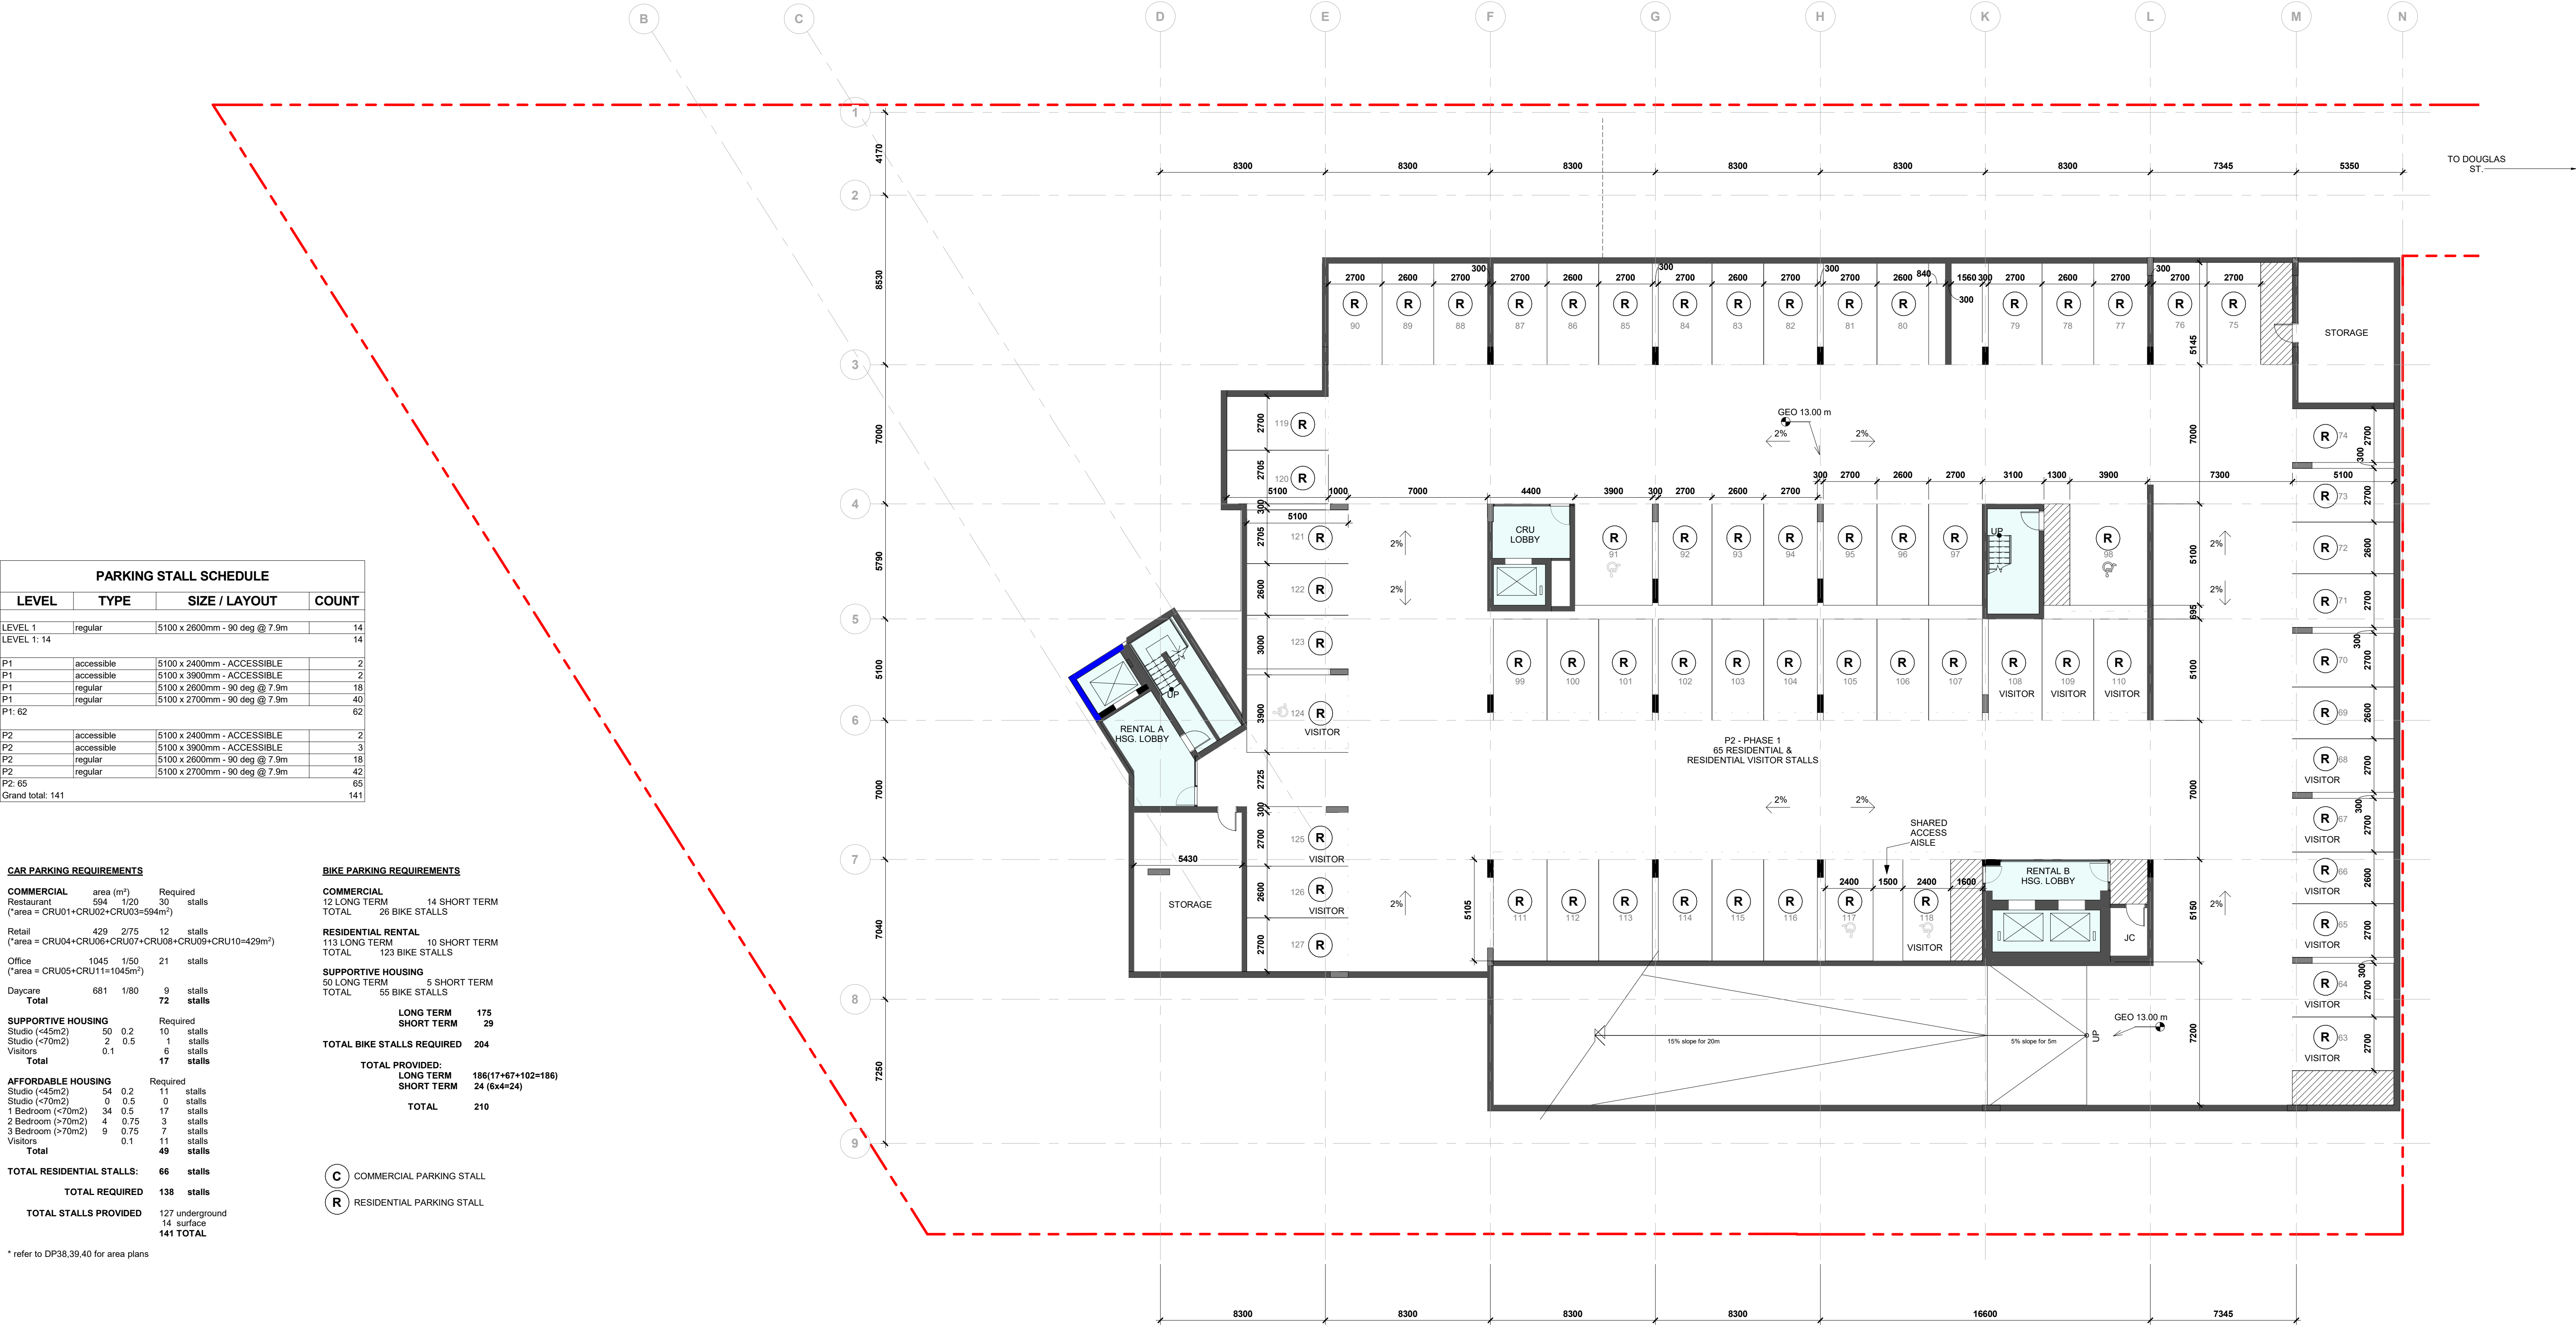

LOW HAMMOND ROWE ARCHITECTS



CROSSTOWN MIXED USE DEVELOPMENT


584 BURNSIDE RD EAST & 3020 DOUGLAS ST, VICTORIA BC

ISSUED FOR REZONING & DEVELOPMENT PERMIT

P2 FLOOR PLAN

Feb. 25 | 2019

1 : 150

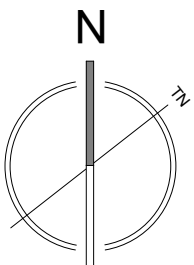

DP10

PARKING STALL SCHEDULE				
LEVEL	TYPE	SIZE / LAYOUT	COUNT	
LEVEL 1	regular	5100 x 2600mm - 90 deg @ 7.9m	14	
LEVEL 1: 14			14	
P1	accessible	5100 x 2400mm - ACCESSIBLE	2	
P1	accessible	5100 x 3900mm - ACCESSIBLE	2	
P1	regular	5100 x 2600mm - 90 deg @ 7.9m	16	
P1	regular	5100 x 2700mm - 90 deg @ 7.9m	40	
P1: 62			62	
P2	accessible	5100 x 2400mm - ACCESSIBLE	2	
P2	accessible	5100 x 3900mm - ACCESSIBLE	3	
P2	regular	5100 x 2600mm - 90 deg @ 7.9m	16	
P2	regular	5100 x 2700mm - 90 deg @ 7.9m	42	
P2: 65			65	
Grand total: 141			141	


CAR PARKING REQUIREMENTS

COMMERCIAL	area (m²)	Required	
Restaurant	594	1220	30 stalls
(*area = CRU01+CRU02+CRU03=594m²)			
Retail	429	2775	12 stalls
(*area = CRU04+CRU06+CRU07+CRU08+CRU09+CRU10=429m²)			
Office	1045	1/50	21 stalls
(*area = CRU05+CRU11=1045m²)			
Daycare	681	1/80	9 stalls
Total			72 stalls
SUPPORTIVE HOUSING		Required	
Studio (<45m²)	50	0.2	10 stalls
Studio (<70m²)	2	0.5	1 stalls
Visitors	0.1		6 stalls
Total			17 stalls
AFFORDABLE HOUSING		Required	
Studio (<45m²)	54	0.2	11 stalls
Studio (<70m²)	0	0.5	0 stalls
1 Bedroom (<70m²)	34	0.5	17 stalls
2 Bedroom (>70m²)	4	0.75	3 stalls
3 Bedroom (>70m²)	9	0.75	7 stalls
Visitors	0.1		11 stalls
Total			49 stalls
TOTAL RESIDENTIAL STALLS:			66 stalls
TOTAL REQUIRED			138 stalls
TOTAL STALLS PROVIDED			127 underground
			14 surface
			141 TOTAL

BIKE PARKING REQUIREMENTS

COMMERCIAL	12 LONG TERM	14 SHORT TERM	
TOTAL	26 BIKE STALLS		
RESIDENTIAL RENTAL	113 LONG TERM	10 SHORT TERM	
TOTAL	123 BIKE STALLS		
SUPPORTIVE HOUSING	50 LONG TERM	5 SHORT TERM	
TOTAL	55 BIKE STALLS		
	LONG TERM	175	
	SHORT TERM	29	
TOTAL BIKE STALLS REQUIRED		204	
TOTAL PROVIDED:			
	LONG TERM	186(17*67+102=186)	
	SHORT TERM	24 (6*4=24)	
TOTAL		210	

* refer to DP38,39,40 for area plans

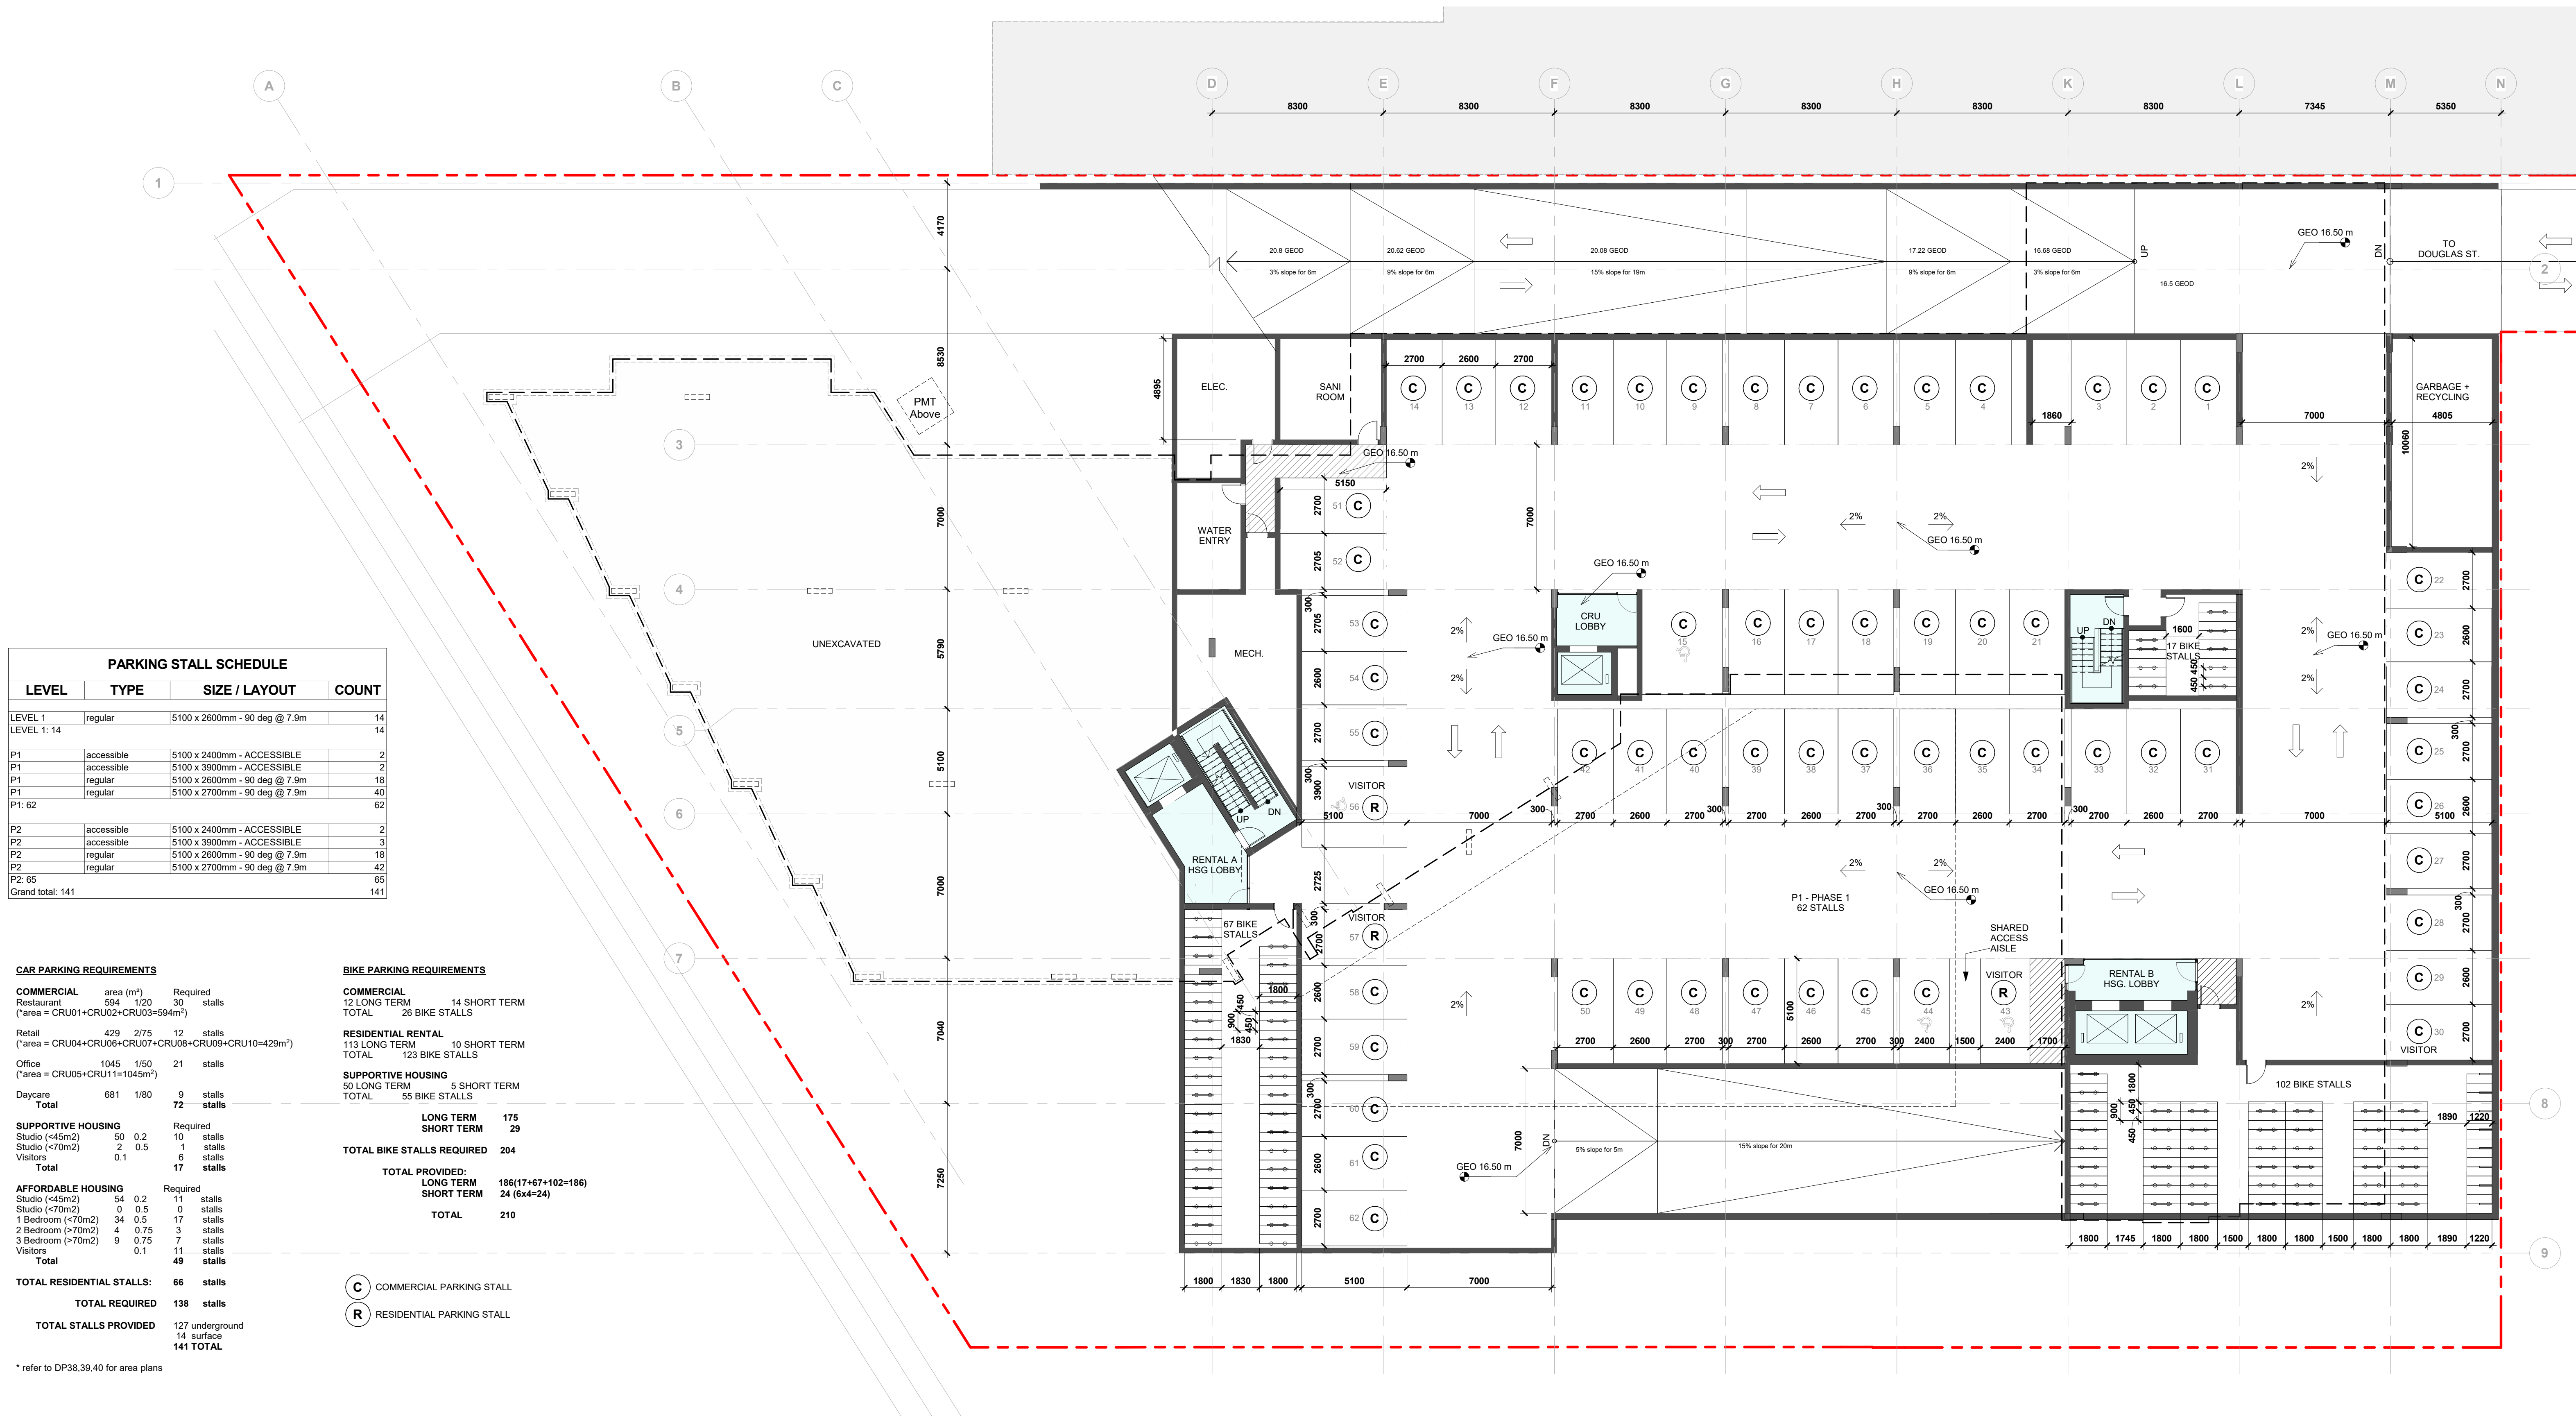



LEVEL 1 FLOOR PLAN



LOW HAMMOND ROWE ARCHITECTS



CROSTOWN MIXED USE DEVELOPMENT


584 BURNSIDE RD EAST & 3020 DOUGLAS ST, VICTORIA BC

ISSUED FOR REZONING & DEVELOPMENT PERMIT


MAIN FLOOR PLAN

Feb. 25 | 2019

1 : 150

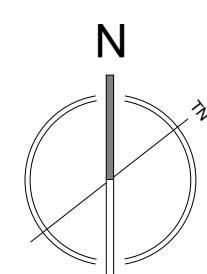

DP12

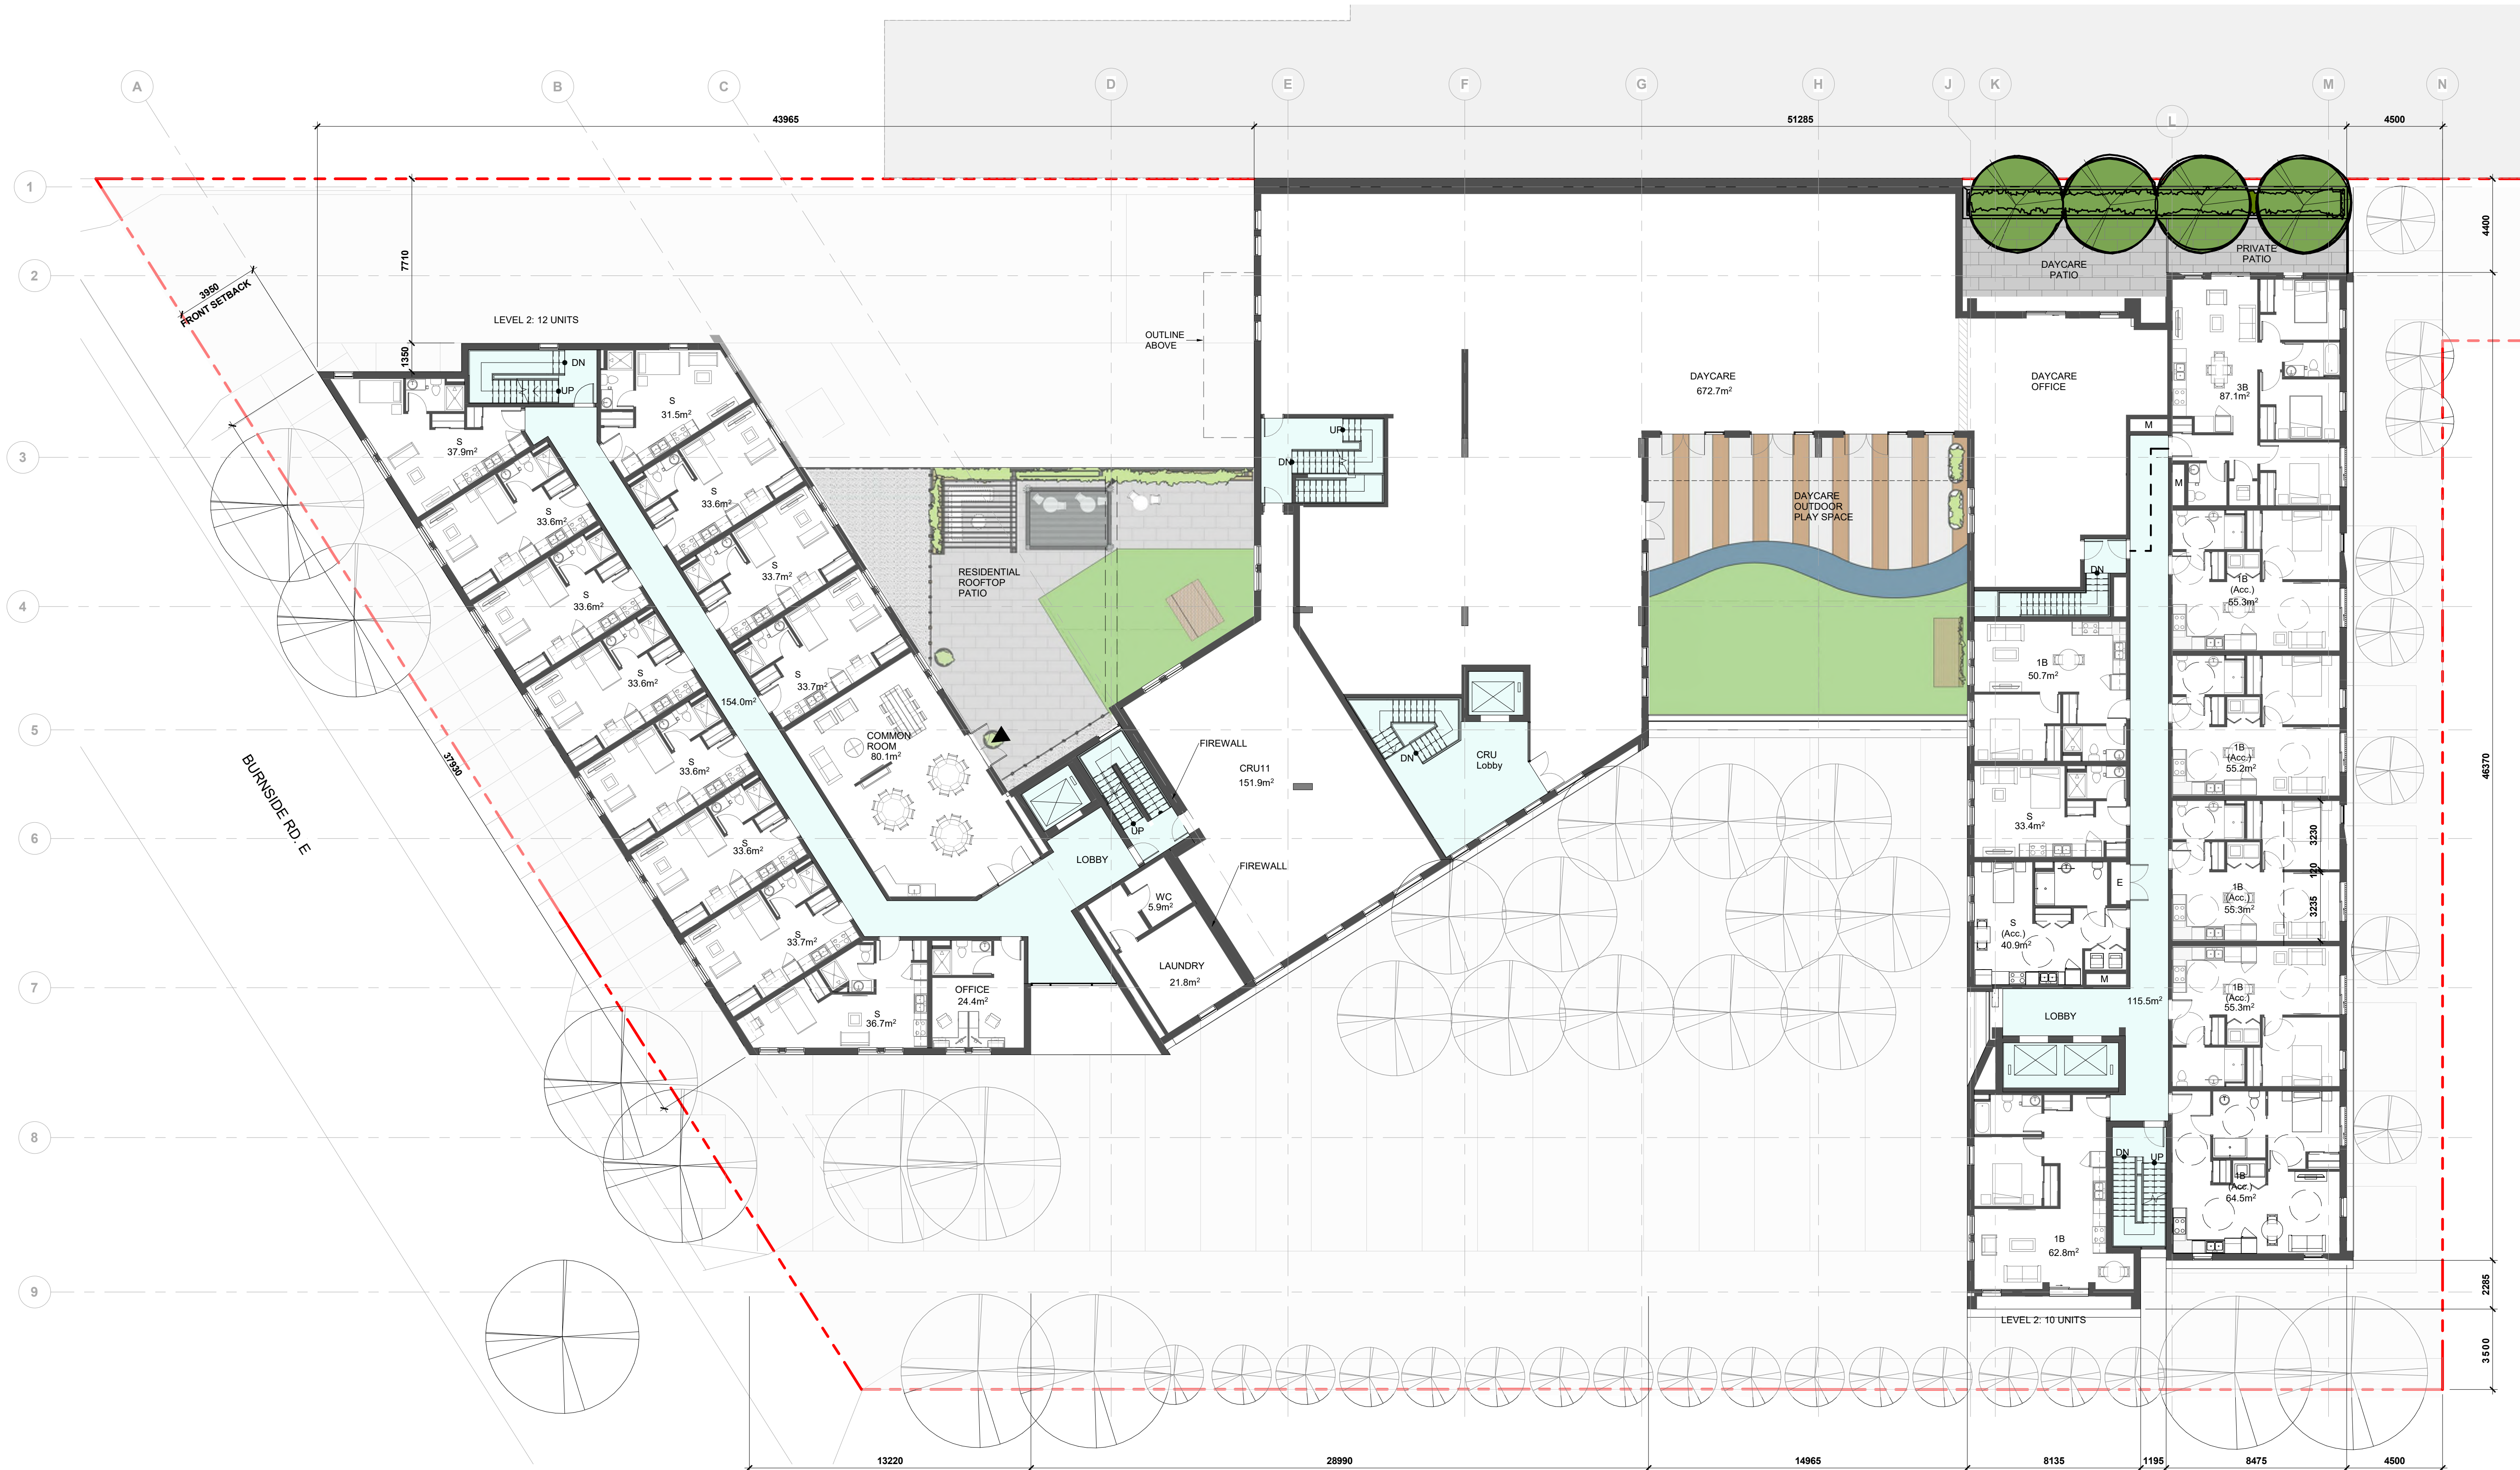

LOW HAMMOND ROWE ARCHITECTS



CROSTOWN MIXED USE DEVELOPMENT


584 BURNSIDE RD EAST & 3020 DOUGLAS ST, VICTORIA BC

ISSUED FOR REZONING & DEVELOPMENT PERMIT

LEVEL 2 FLOOR PLAN

Feb. 25 | 2019

1 : 150

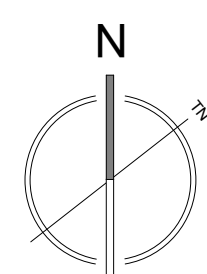

DP13



LOW HAMMOND ROWE ARCHITECTS



CROSTOWN MIXED USE DEVELOPMENT


584 BURNSIDE RD EAST & 3020 DOUGLAS ST, VICTORIA BC

ISSUED FOR REZONING & DEVELOPMENT PERMIT


LEVEL 5 FLOOR PLAN

Feb. 25 | 2019

1 : 150

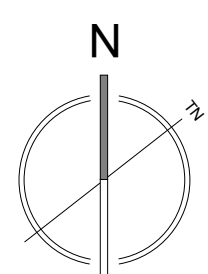

DP16

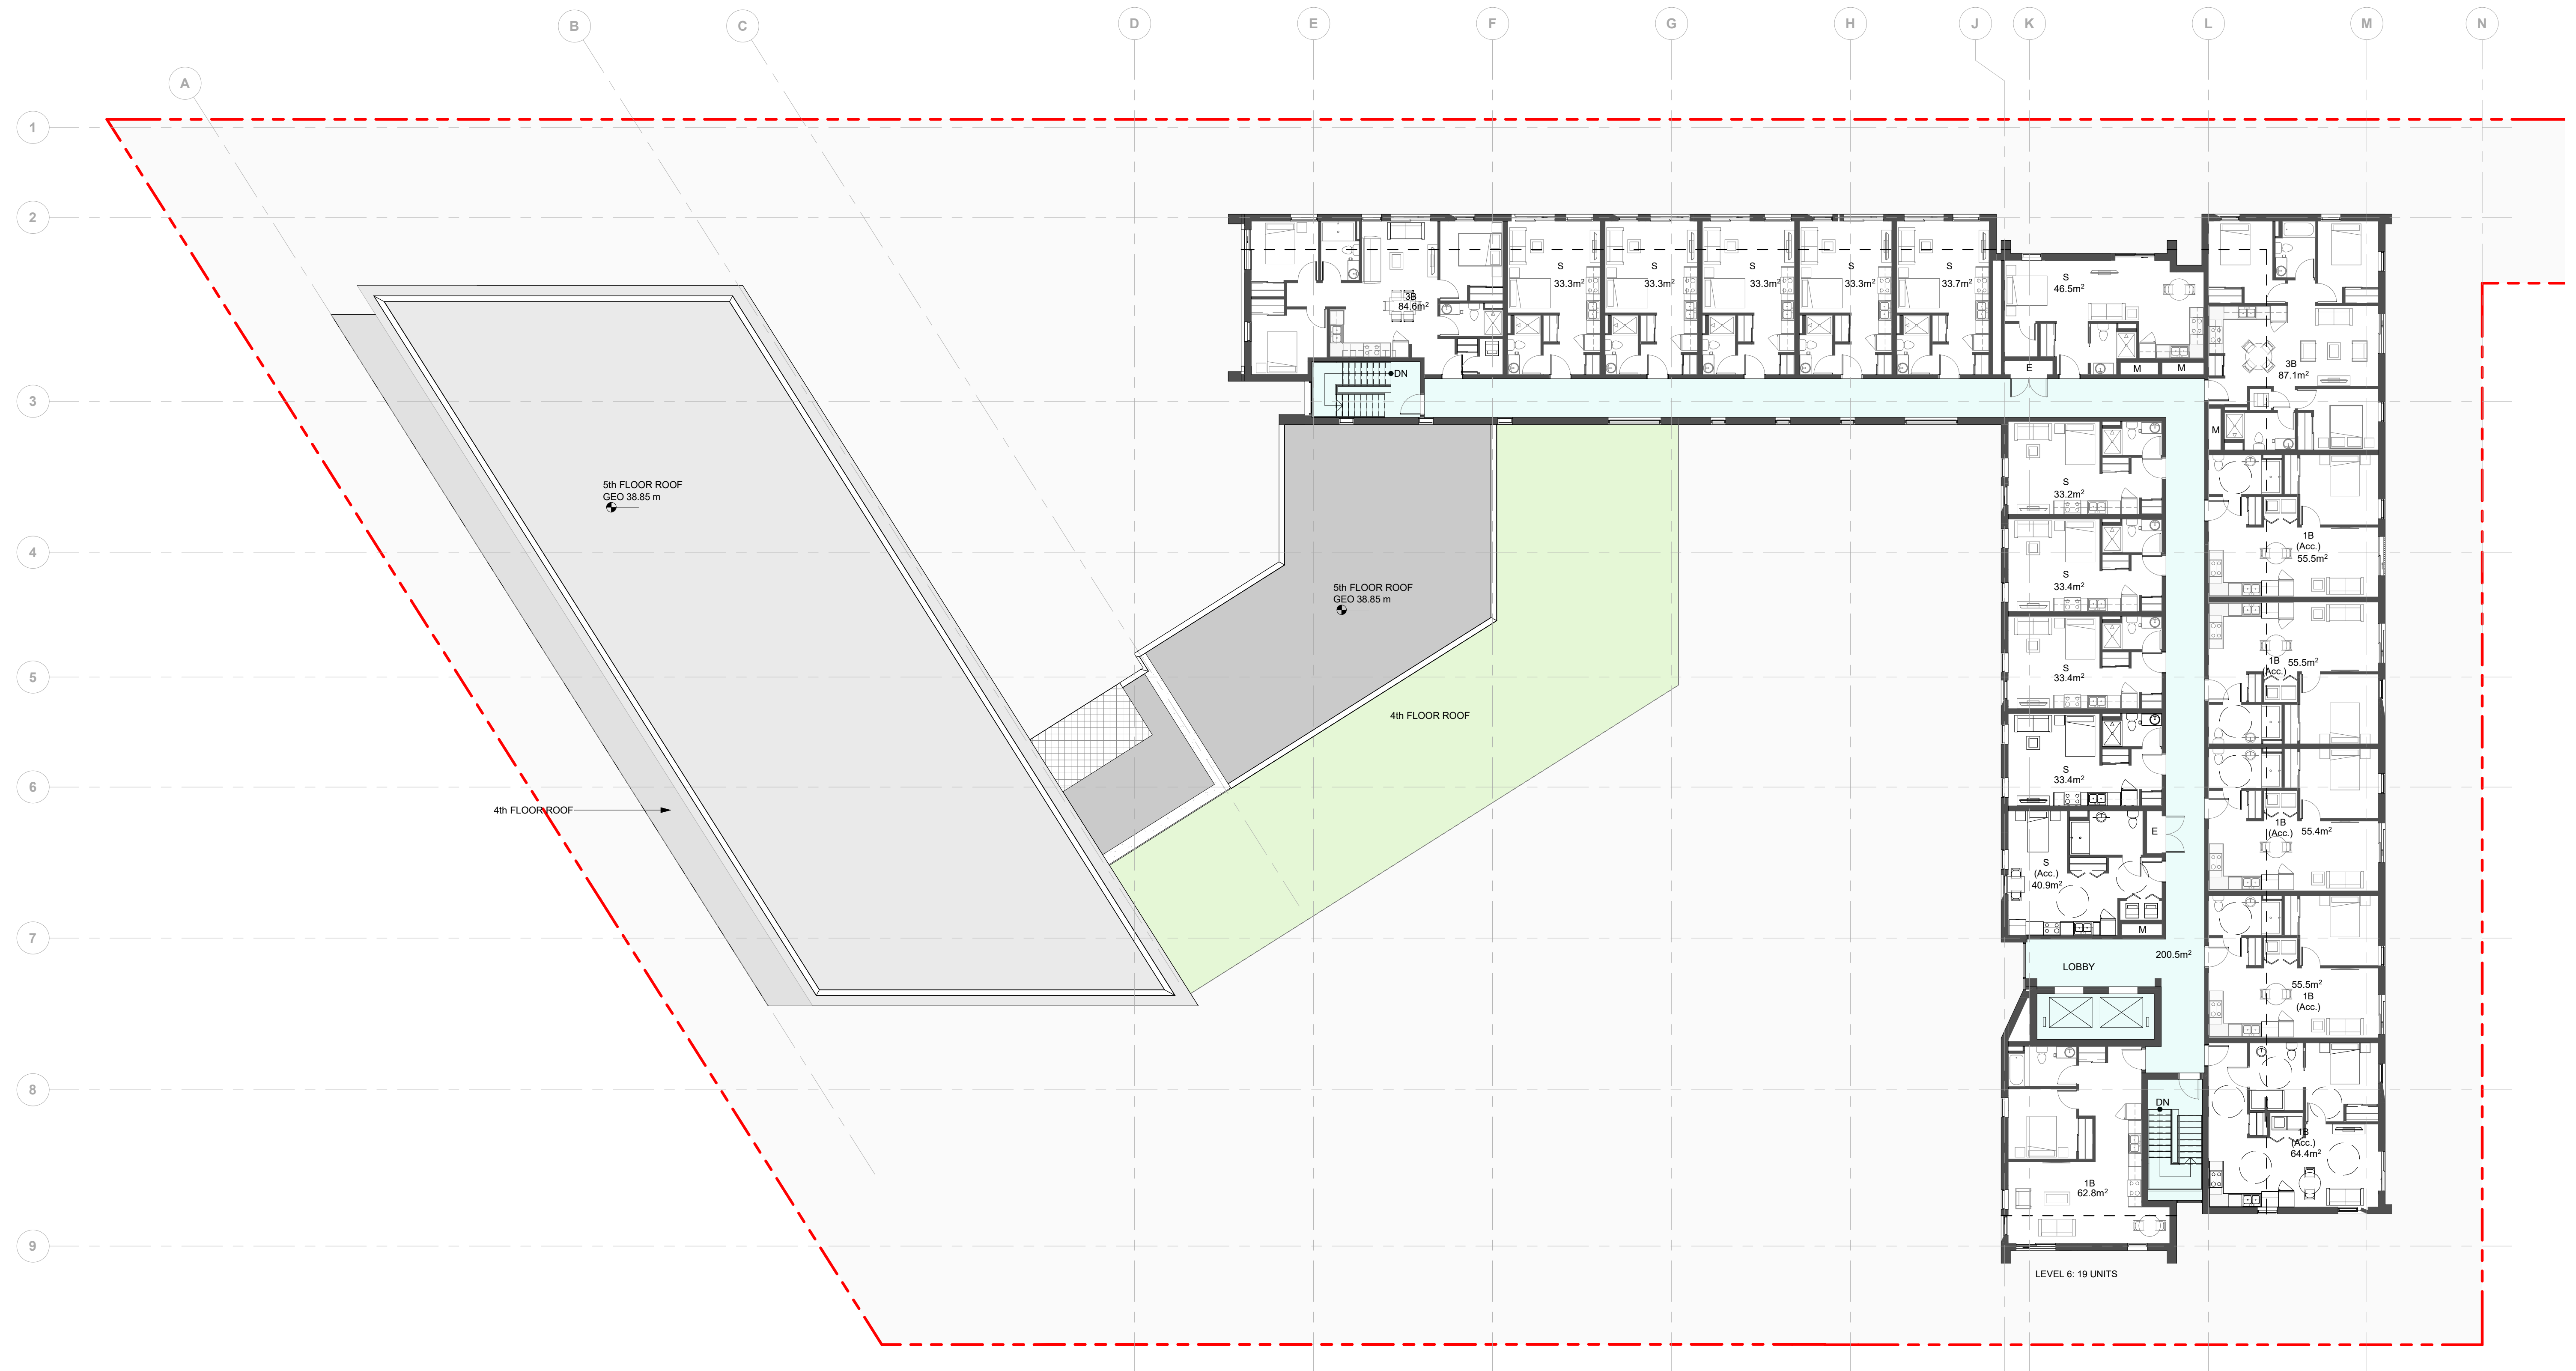

LOW HAMMOND ROWE ARCHITECTS



CROSTOWN MIXED USE DEVELOPMENT


584 BURNSIDE RD EAST & 3020 DOUGLAS ST, VICTORIA BC

ISSUED FOR REZONING & DEVELOPMENT PERMIT


LEVEL 6 FLOOR PLAN

Feb. 25 | 2019

1 : 150

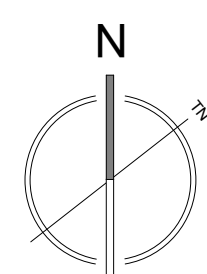

DP17

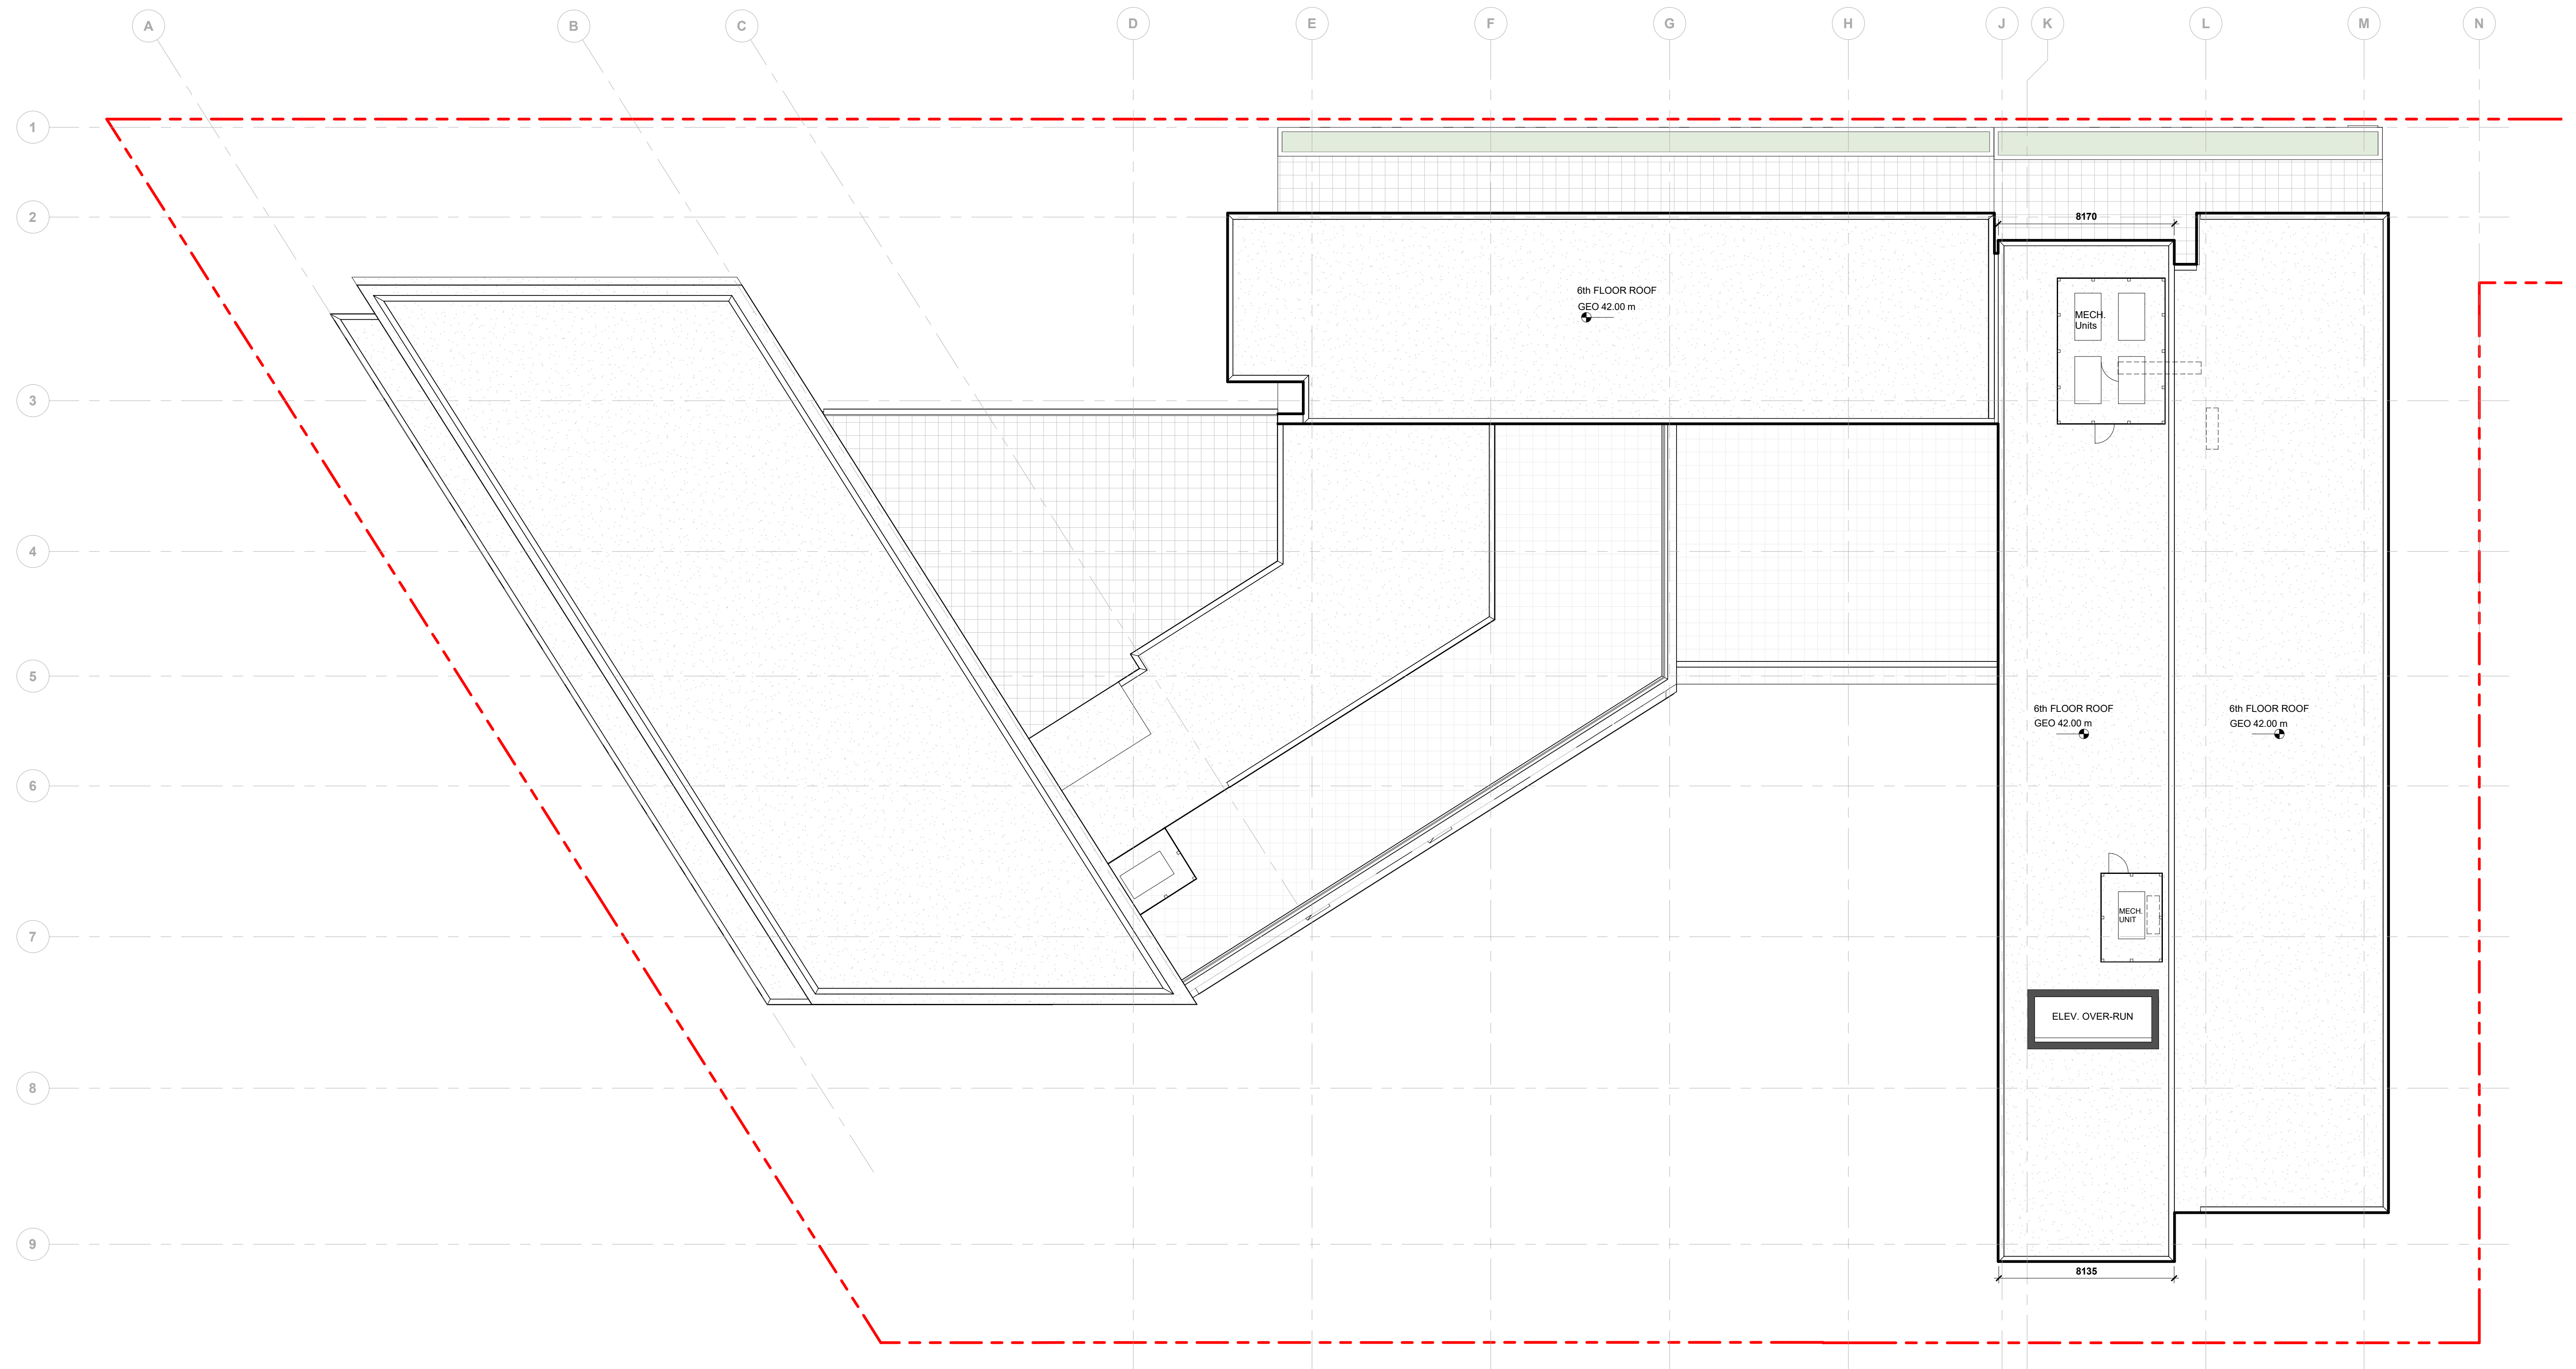

LOW HAMMOND ROWE ARCHITECTS



CROSTOWN MIXED USE DEVELOPMENT


584 BURNSIDE RD EAST & 3020 DOUGLAS ST, VICTORIA BC

ISSUED FOR REZONING & DEVELOPMENT PERMIT

ROOF PLAN

Feb. 25 | 2019

1 : 150

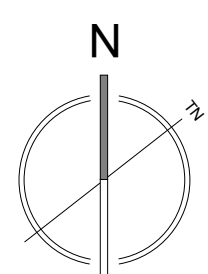

DP18



ELEVATION - WEST



ELEVATION - SOUTH

- MATERIAL LEGEND**
- 1 CEMENTITIOUS PANELS - WHITE
 - 2 CEMENTITIOUS PANELS - CHARCOAL
 - 3 VERTICAL METAL PANEL WITH WOOD PRINT (LONGBOARD) OR PHENOLIC CORE PANEL WITH WOOD TEXTURE (PARKLEX) OR CEMENTITIOUS PANEL IN WARM WOOD TONE
 - 4 METAL PANEL @ WINDOW - CHARCOAL
 - 5 METAL PANEL @ WINDOW - WARM WOOD TONE
 - 6 METAL CLADDING - CHARCOAL
 - 7 VINYL WINDOW - CHARCOAL
 - 8 CURTAIN WALL GLAZING - CHARCOAL
 - 9 PICKET GUARDRAIL - CHARCOAL
 - 10 MECHANICAL SCREEN - (METAL LOUVERS)

MATERIAL LEGEND

- 1 CEMENTITIOUS PANELS - WHITE
- 2 CEMENTITIOUS PANELS - CHARCOAL
- 3 VERTICAL METAL PANEL - WITH WOOD PRINT (LONGBOARD) OR PHENOLIC CORE PANEL WITH WOOD TEXTURE (PARKLEX) OR CEMENTITIOUS PANEL IN WARM WOOD TONE
- 4 METAL PANEL @ WINDOW - CHARCOAL
- 5 METAL PANEL @ WINDOW - WARM WOOD TONE
- 6 METAL CLADDING - CHARCOAL
- 7 VINYL WINDOW - CHARCOAL
- 8 CURTAIN WALL GLAZING - CHARCOAL
- 9 PICKET GUARDRAIL - CHARCOAL
- 10 MECHANICAL SCREEN - (METAL LOUVERS)



ELEVATION - NORTH




ELEVATION - EAST




1 CEMENTITIUS PANELS - WHITE




2 CEMENTITIUS PANELS - CHARCOAL

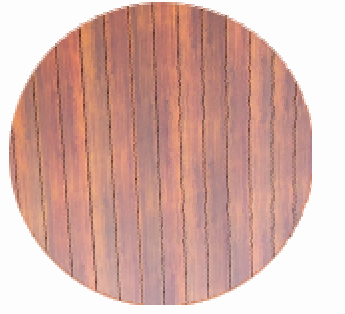

3 VERTICAL METAL PANEL WITH WOOD PRINT (LONGBOARD) OR PHENOLIC CORE PANEL WITH WOOD TEXTURE (PARKLEX) OR CEMENTITIUS PANEL IN WARM WOOD TONE

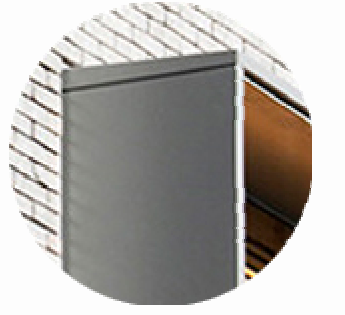

4 METAL PANEL @ WINDOW - CHARCOAL

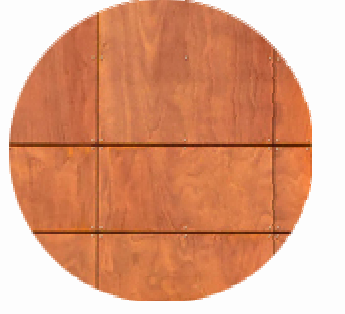

5 METAL PANEL @ WINDOW - WARM WOOD TONE




6 METAL CLADDING - CHARCOAL



7 VINYL WINDOW - CHARCOAL



8 CURTAIN WALL GLAZING - CHARCOAL

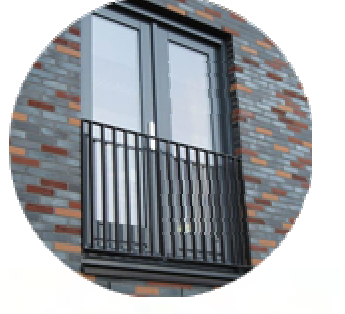

9 PICKET GUARDRAIL - CHARCOAL




10 MECHANICAL SCREEN - (METAL LOUVERS)

ELEVATION - WEST COURTYARD



ELEVATION - EAST COURTYARD

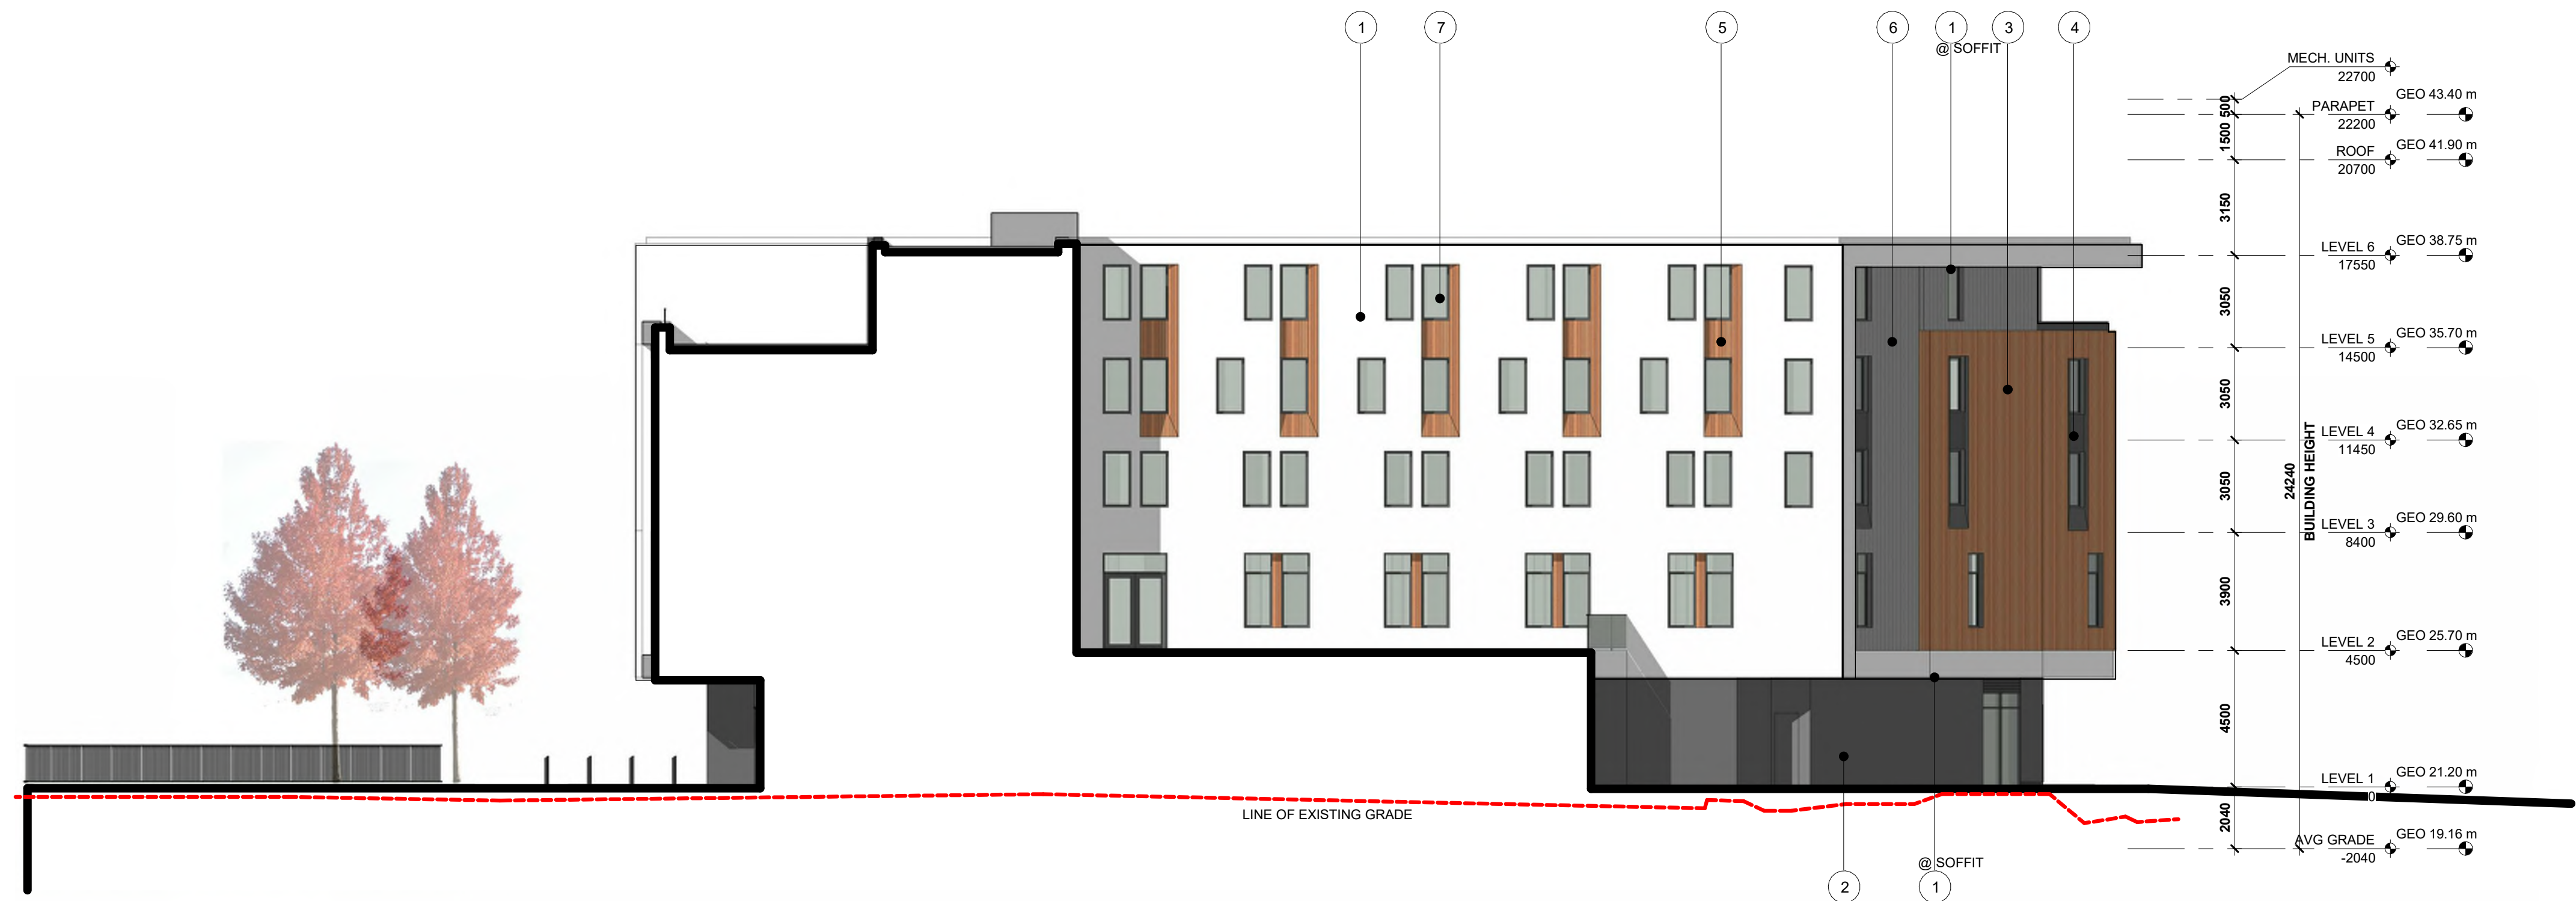

LOW HAMMOND ROWE ARCHITECTS



CROSTOWN MIXED USE DEVELOPMENT


584 BURNSIDE RD EAST & 3020 DOUGLAS ST, VICTORIA BC

ISSUED FOR REZONING & DEVELOPMENT PERMIT


BUILDING ELEVATIONS

Feb. 25 | 2019

As indicated

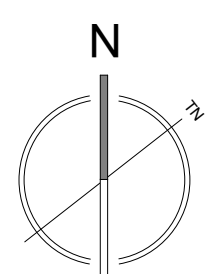

DP21

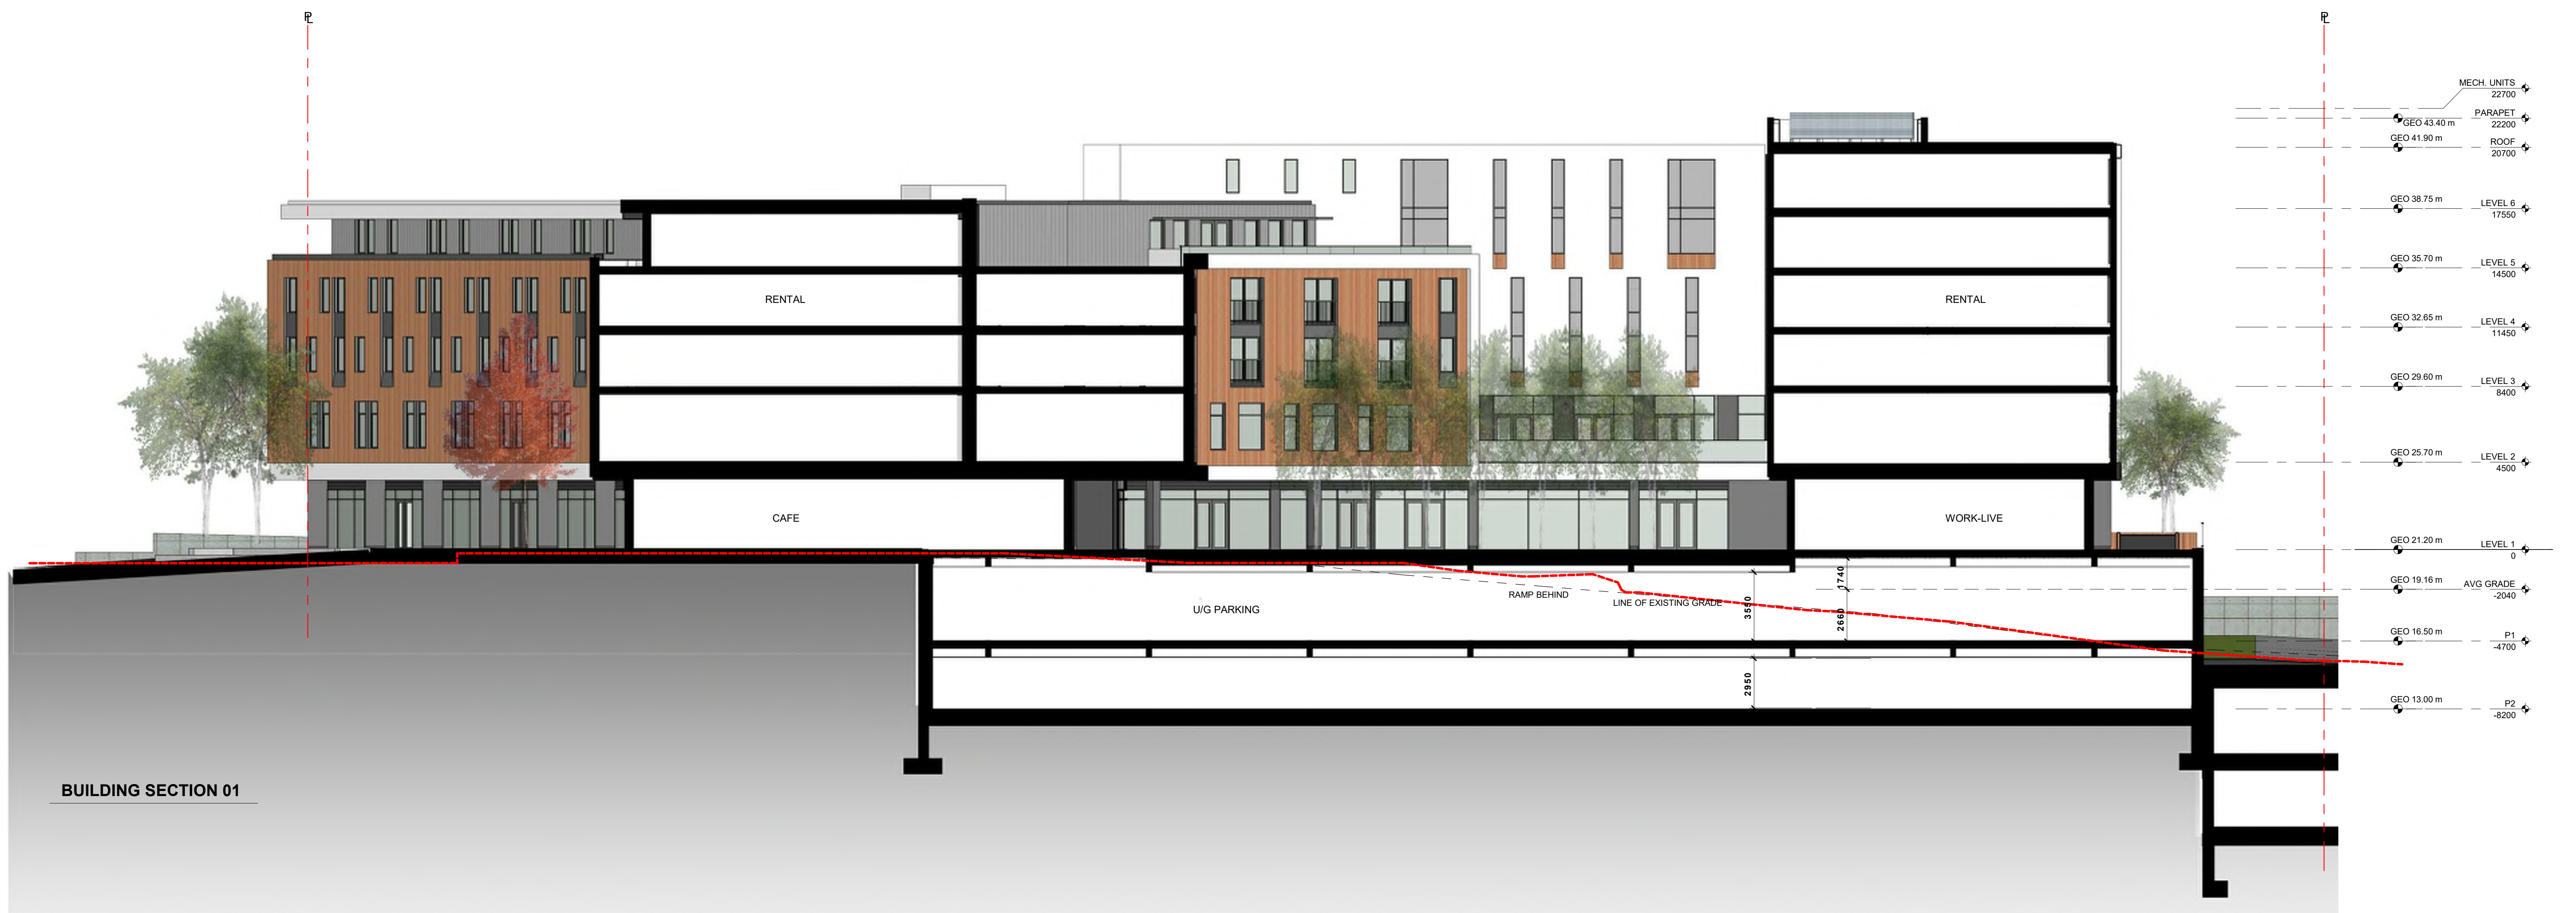

LOW HAMMOND ROWE ARCHITECTS



CROSTOWN MIXED USE DEVELOPMENT


584 BURNSIDE RD EAST & 3020 DOUGLAS ST, VICTORIA BC

ISSUED FOR REZONING & DEVELOPMENT PERMIT


BUILDING SECTION

Feb. 25 | 2019

As indicated

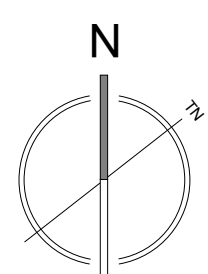

DP22

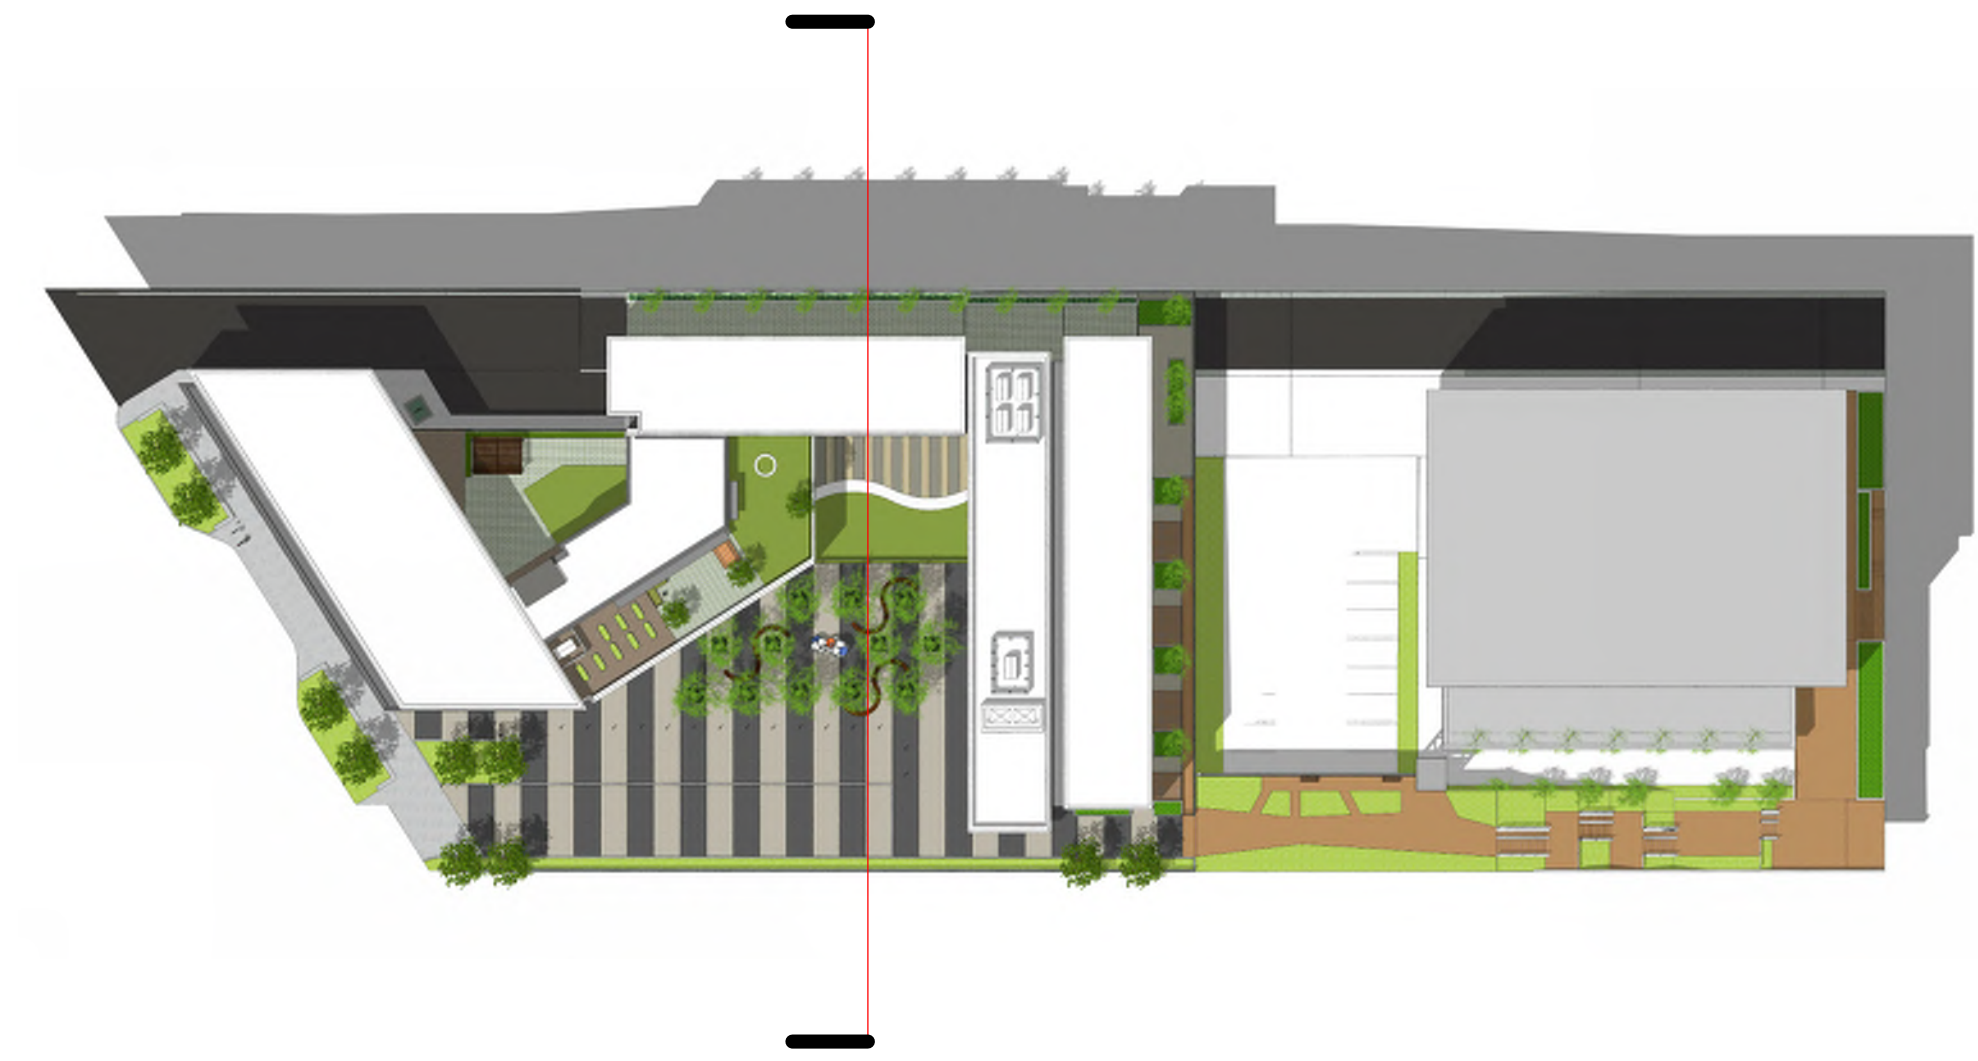

LOW HAMMOND ROWE ARCHITECTS




CROSTOWN MIXED USE DEVELOPMENT

584 BURNSIDE RD EAST & 3020 DOUGLAS ST, VICTORIA BC


ISSUED FOR REZONING & DEVELOPMENT PERMIT

BUILDING SECTION

Feb. 25 | 2019
 As indicated

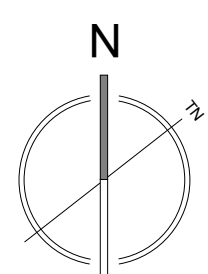

DP23

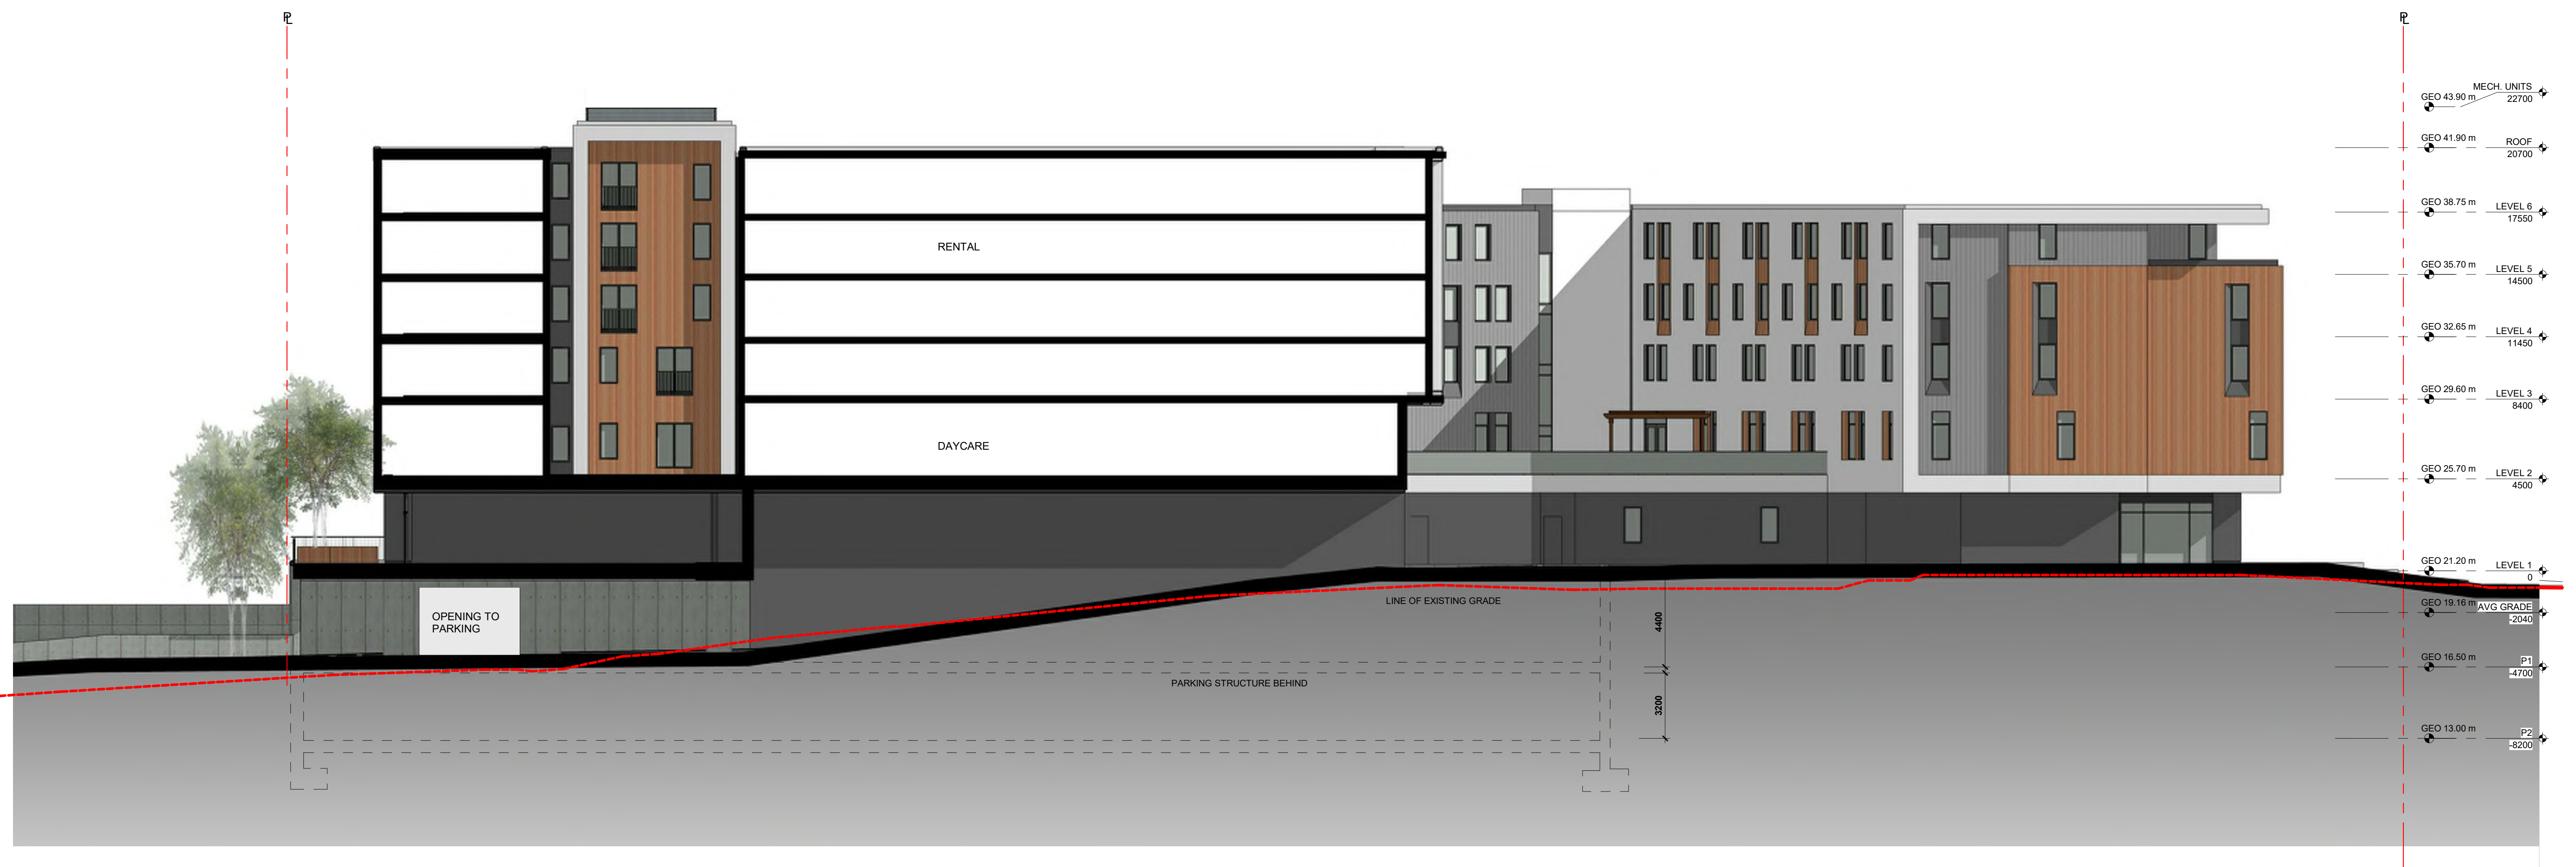

BUILDING SECTION 03



LOW HAMMOND ROWE ARCHITECTS



CROSTOWN MIXED USE DEVELOPMENT


584 BURNSIDE RD EAST & 3020 DOUGLAS ST, VICTORIA BC

ISSUED FOR REZONING & DEVELOPMENT PERMIT

BUILDING SECTION

Feb. 25 | 2019

As indicated

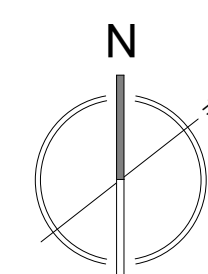

DP24









LOW HAMMOND ROWE ARCHITECTS



CROSTOWN MIXED USE DEVELOPMENT

584 BURNSIDE RD EAST & 3020 DOUGLAS ST, VICTORIA BC

ISSUED FOR REZONING & DEVELOPMENT PERMIT

COURTYARD

Feb. 25 | 2019



DP28



LOW HAMMOND ROWE ARCHITECTS




CROSTOWN MIXED USE DEVELOPMENT

584 BURNSIDE RD EAST & 3020 DOUGLAS ST, VICTORIA BC

ISSUED FOR REZONING & DEVELOPMENT PERMIT

SOUTH EAST CORNER VIEW

Feb. 25 | 2019

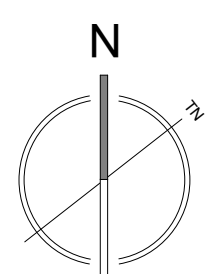

DP29



LOW HAMMOND ROWE ARCHITECTS




CROSTOWN MIXED USE DEVELOPMENT

584 BURNSIDE RD EAST & 3020 DOUGLAS ST, VICTORIA BC

ISSUED FOR REZONING & DEVELOPMENT PERMIT

NORTH EAST CORNER VIEW

Feb. 25 | 2019

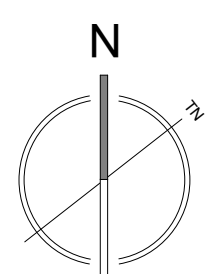

DP30













VIEW FROM BURNSIDE




VIEW FROM DOUGLAS

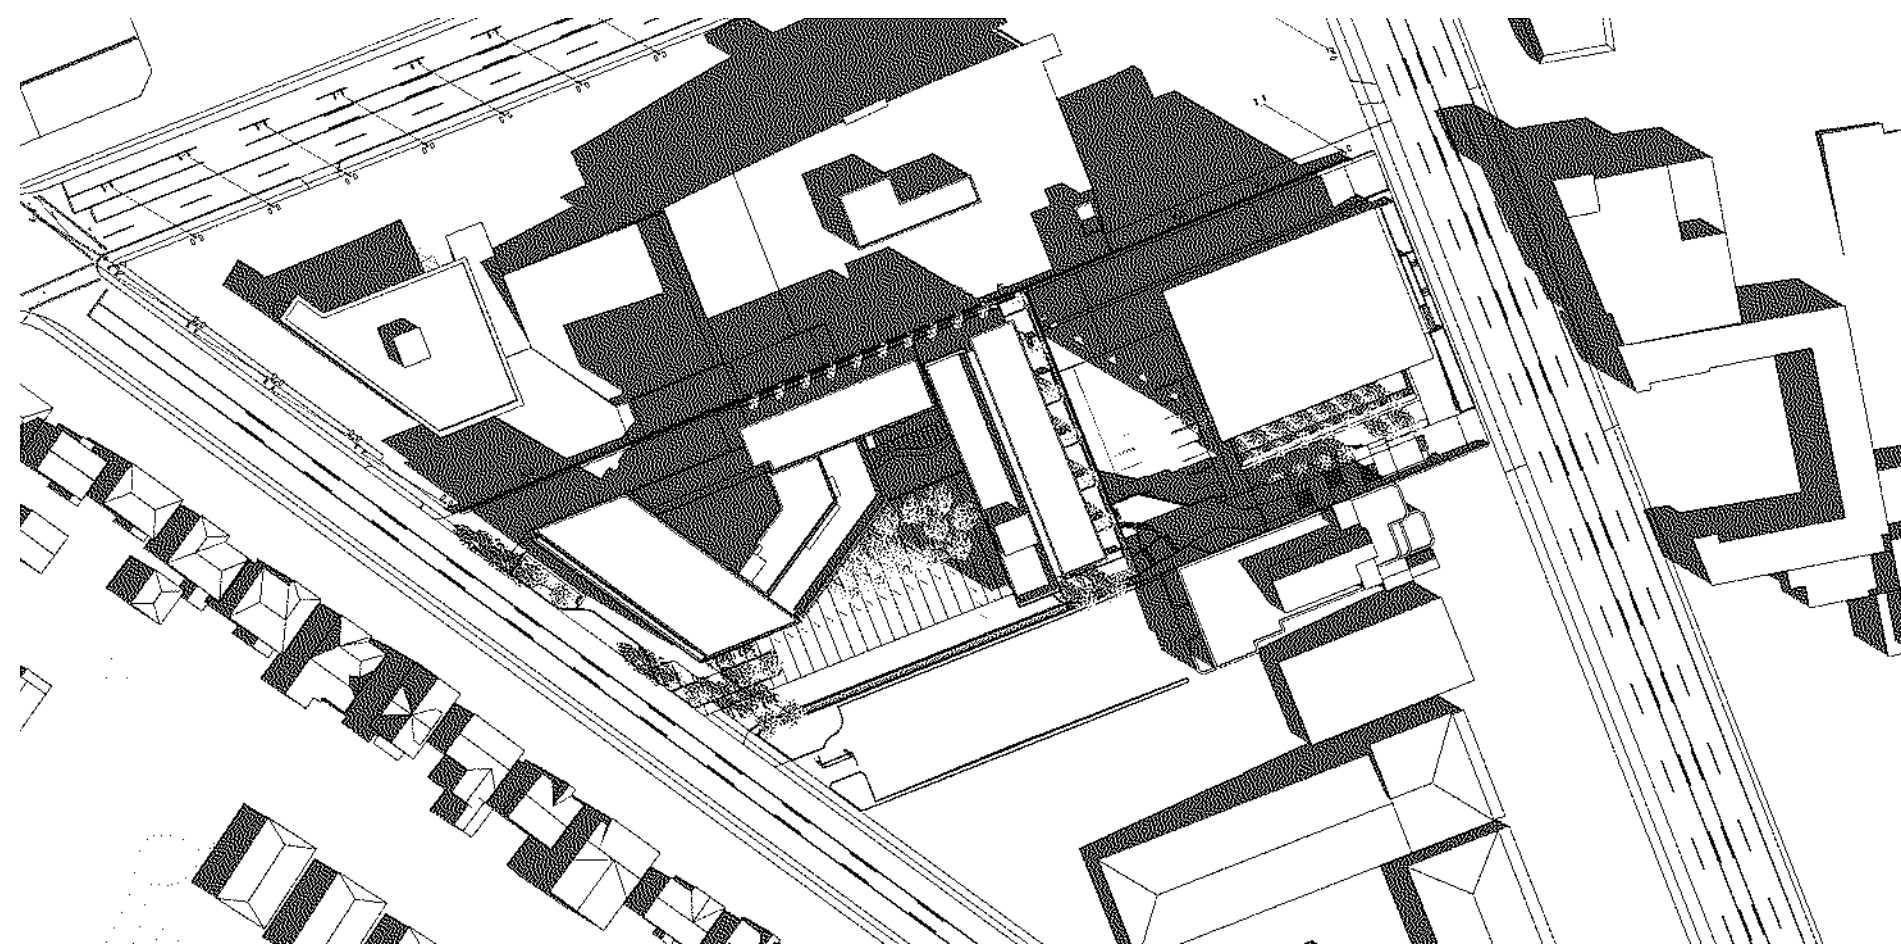


MARCH 21 SPRING 9AM

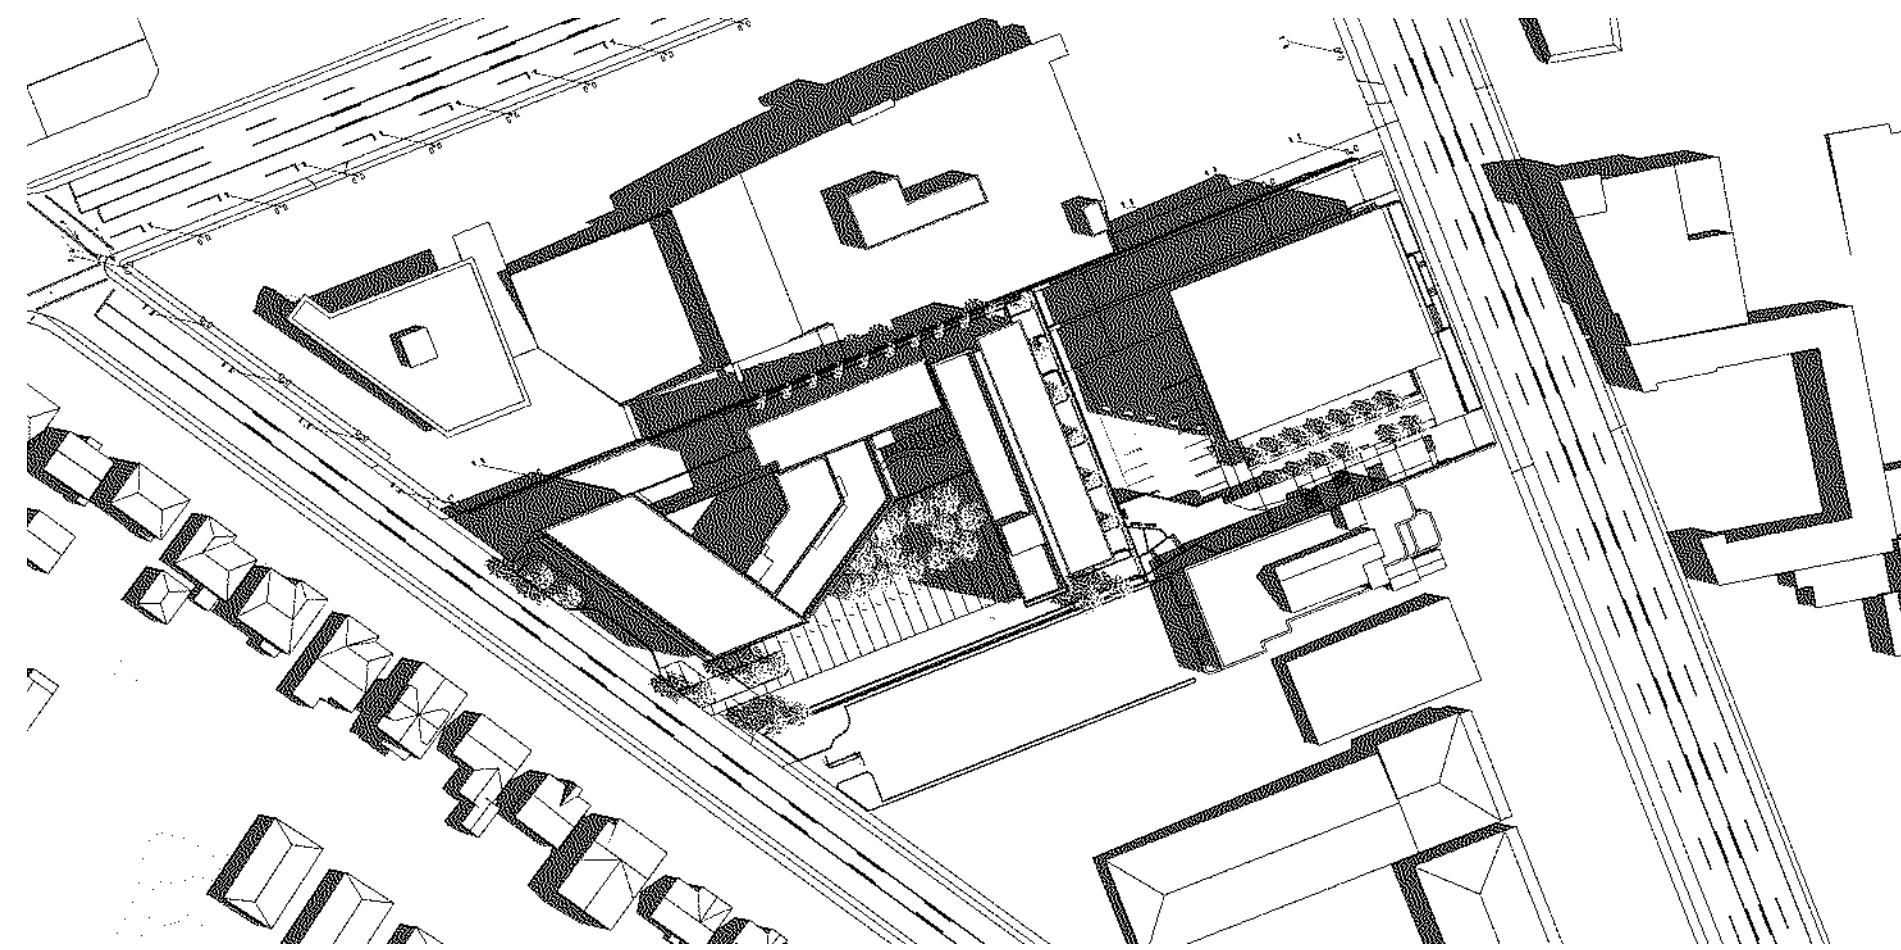


JULY 21 SUMMER 9AM

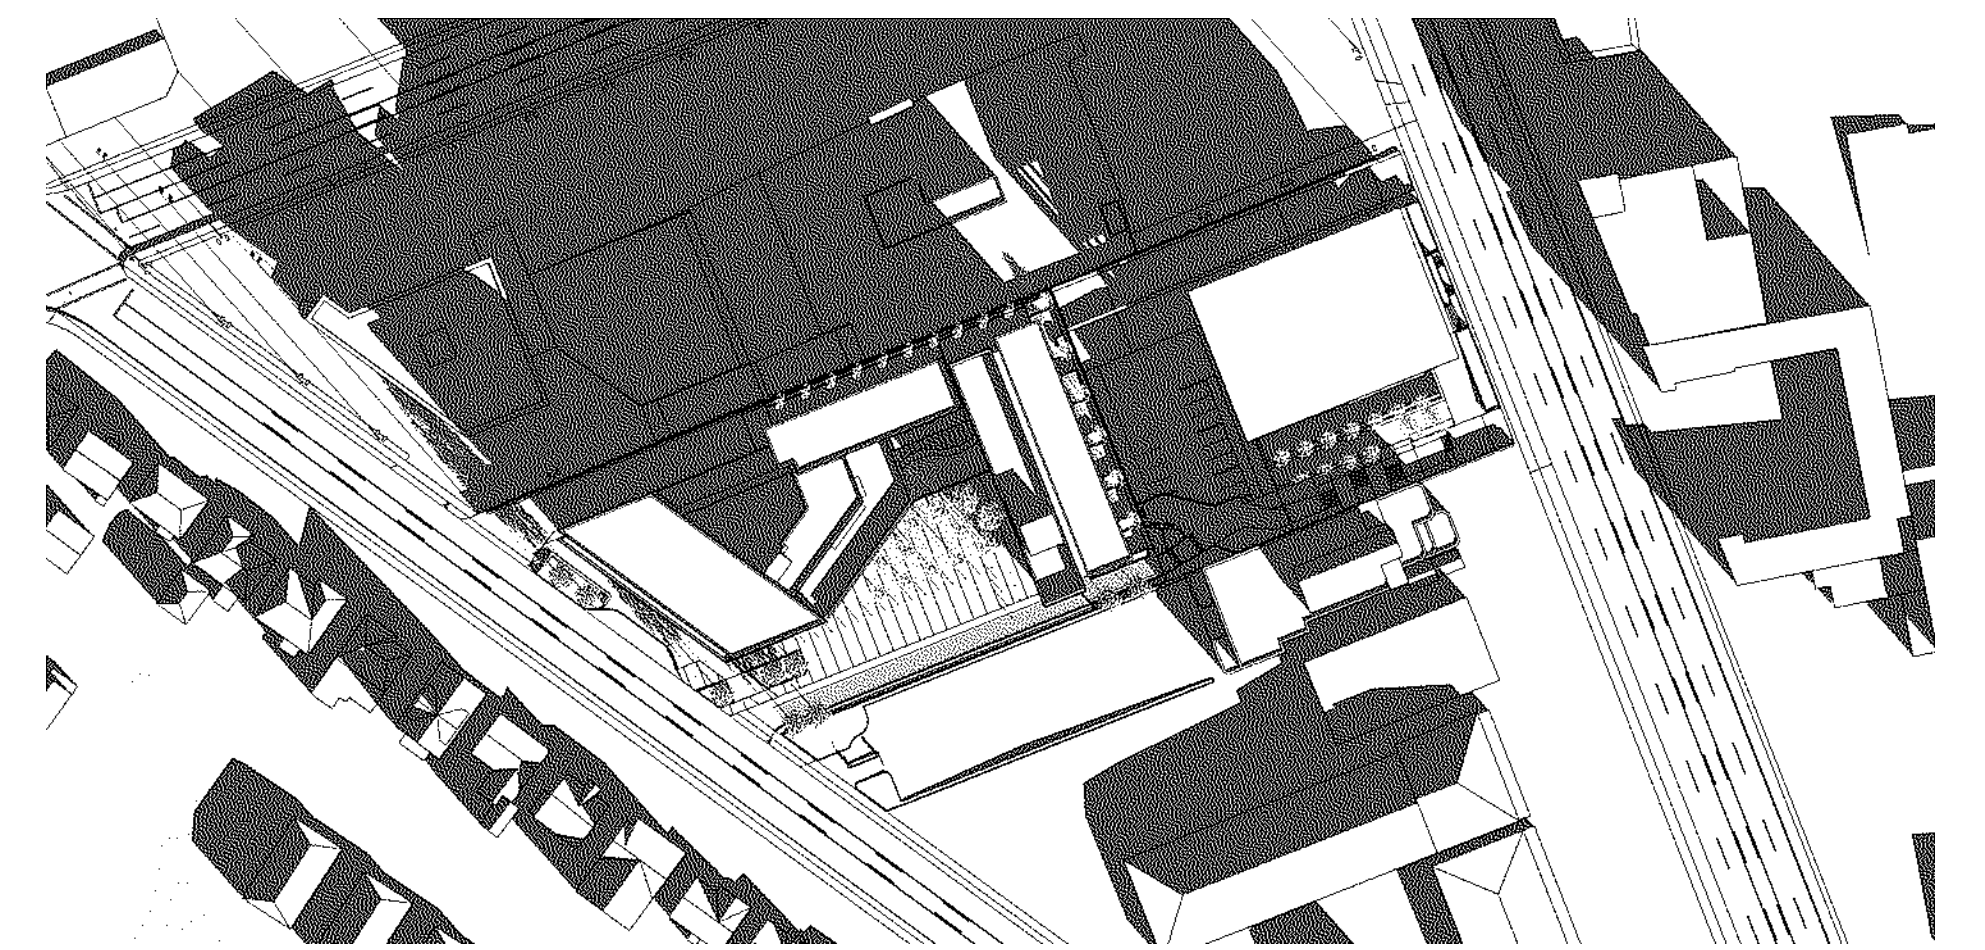


DECEMBER 21 WINTER 9AM

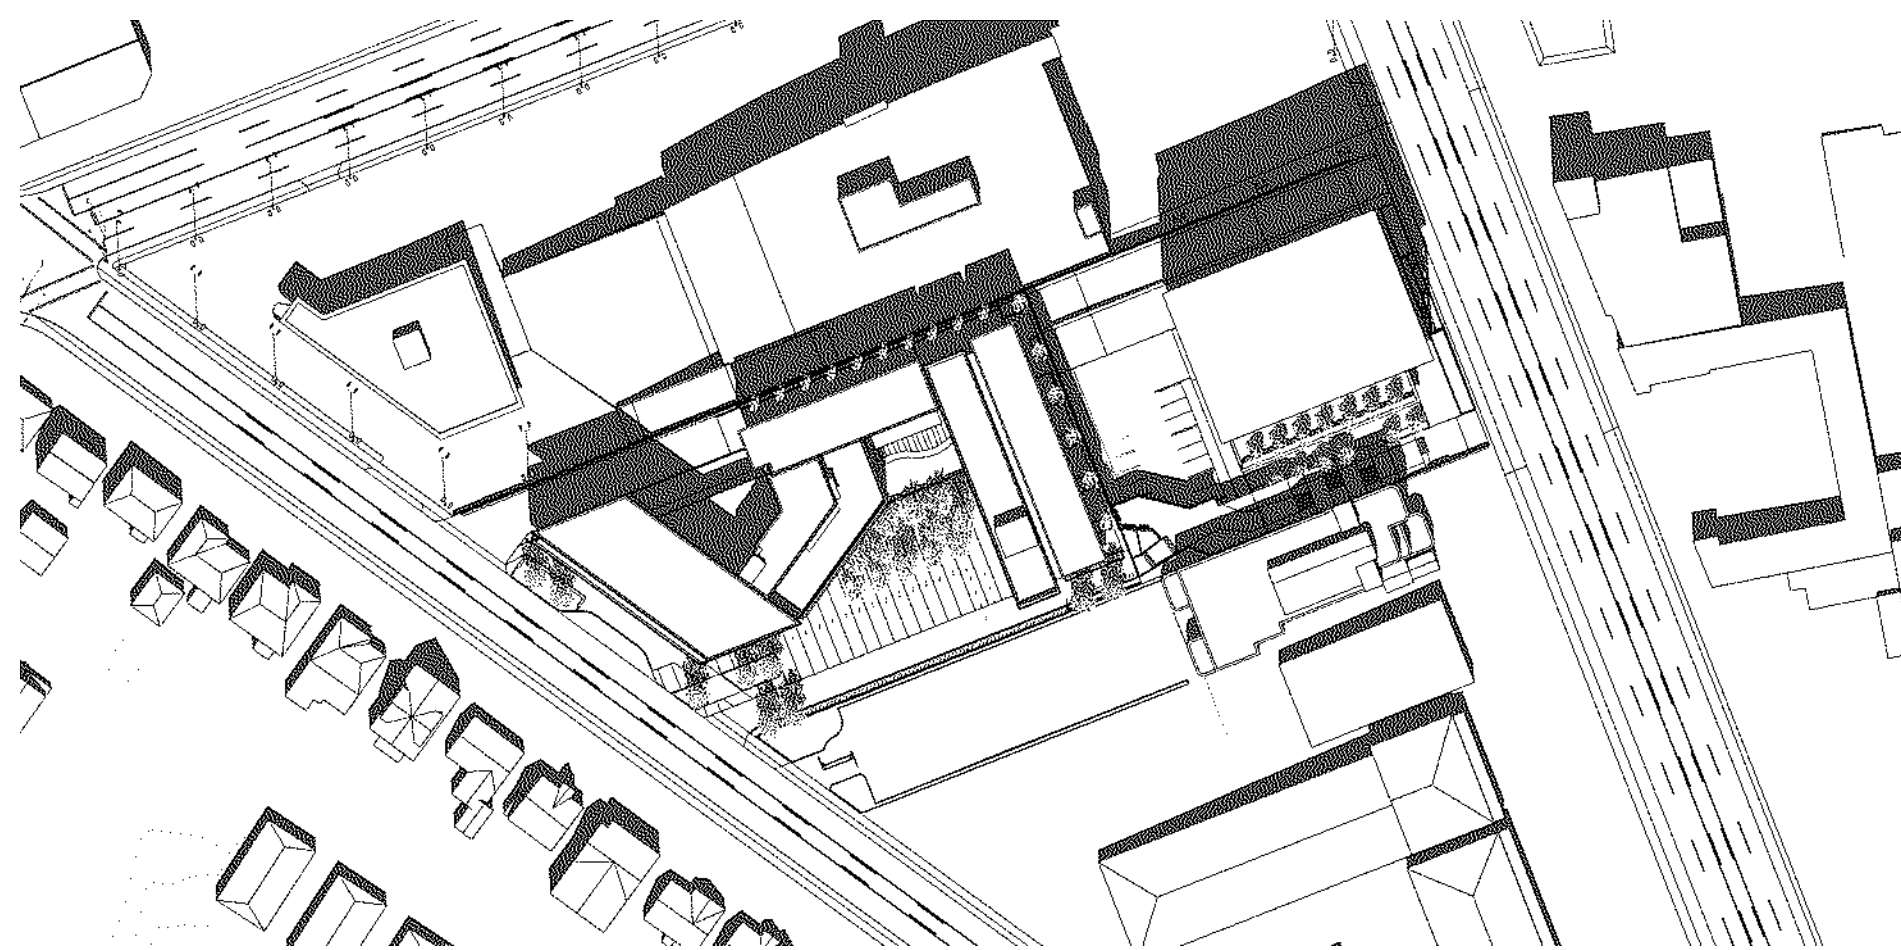


MARCH 21 SPRING 12PM

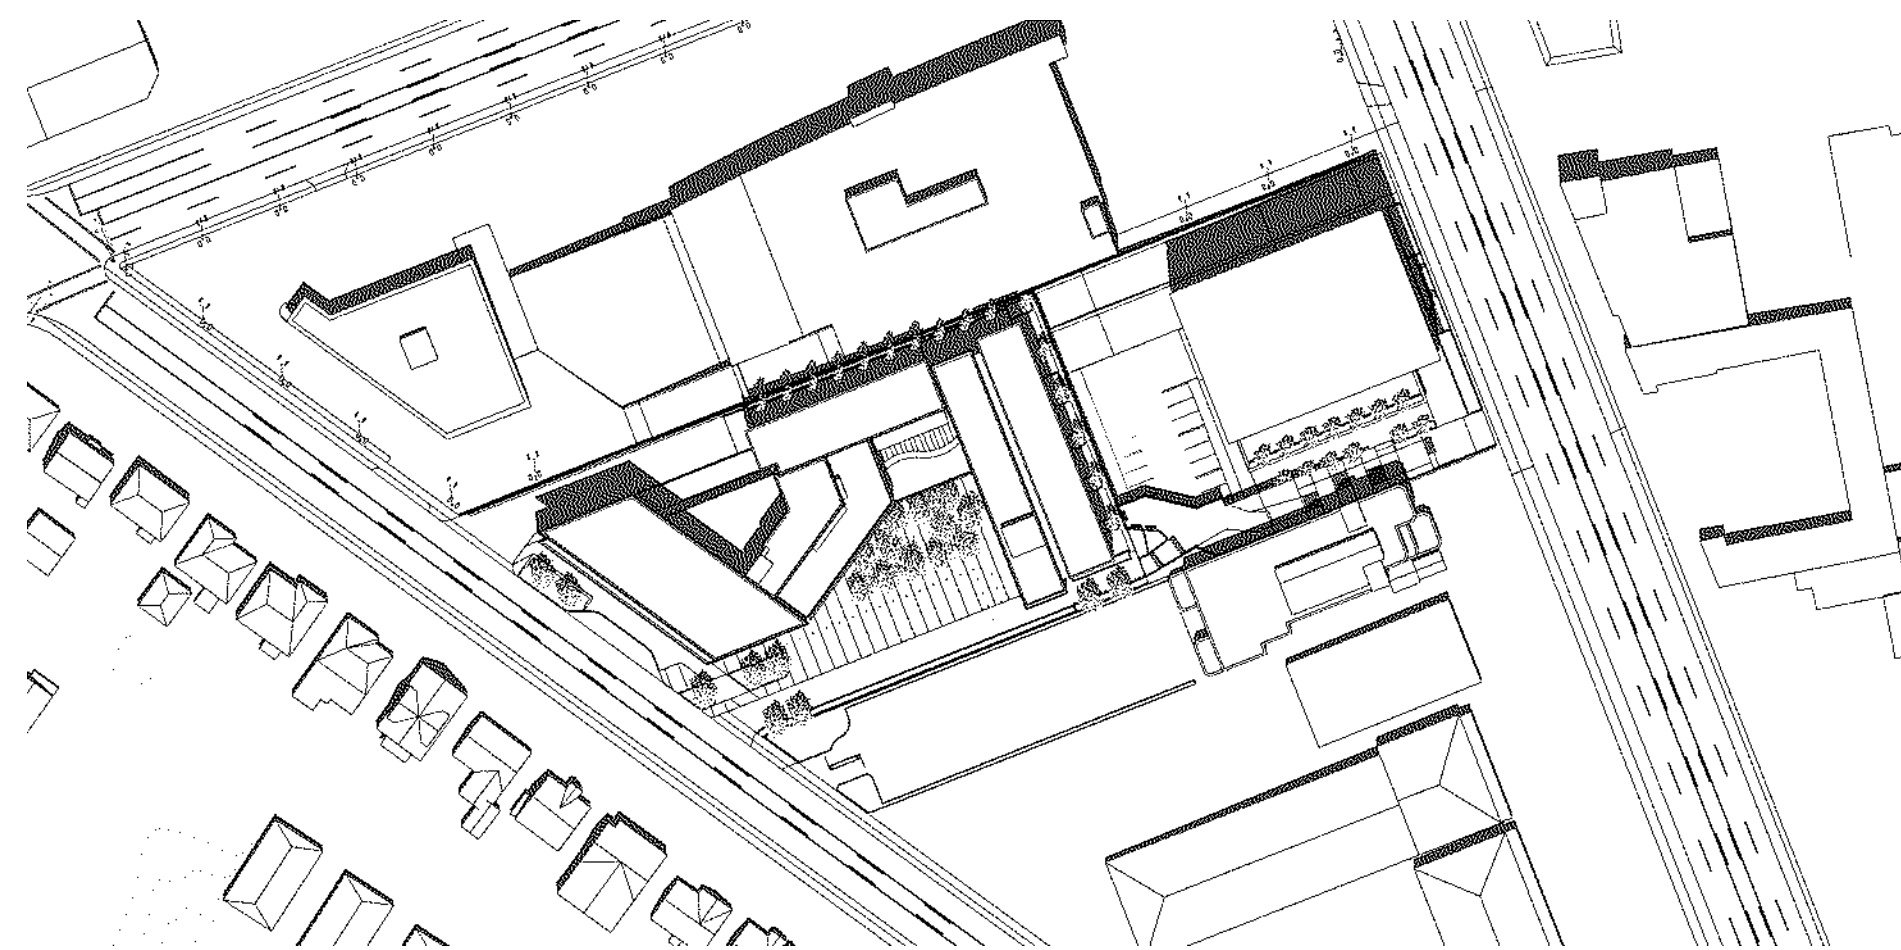


JULY 21 SUMMER 12PM

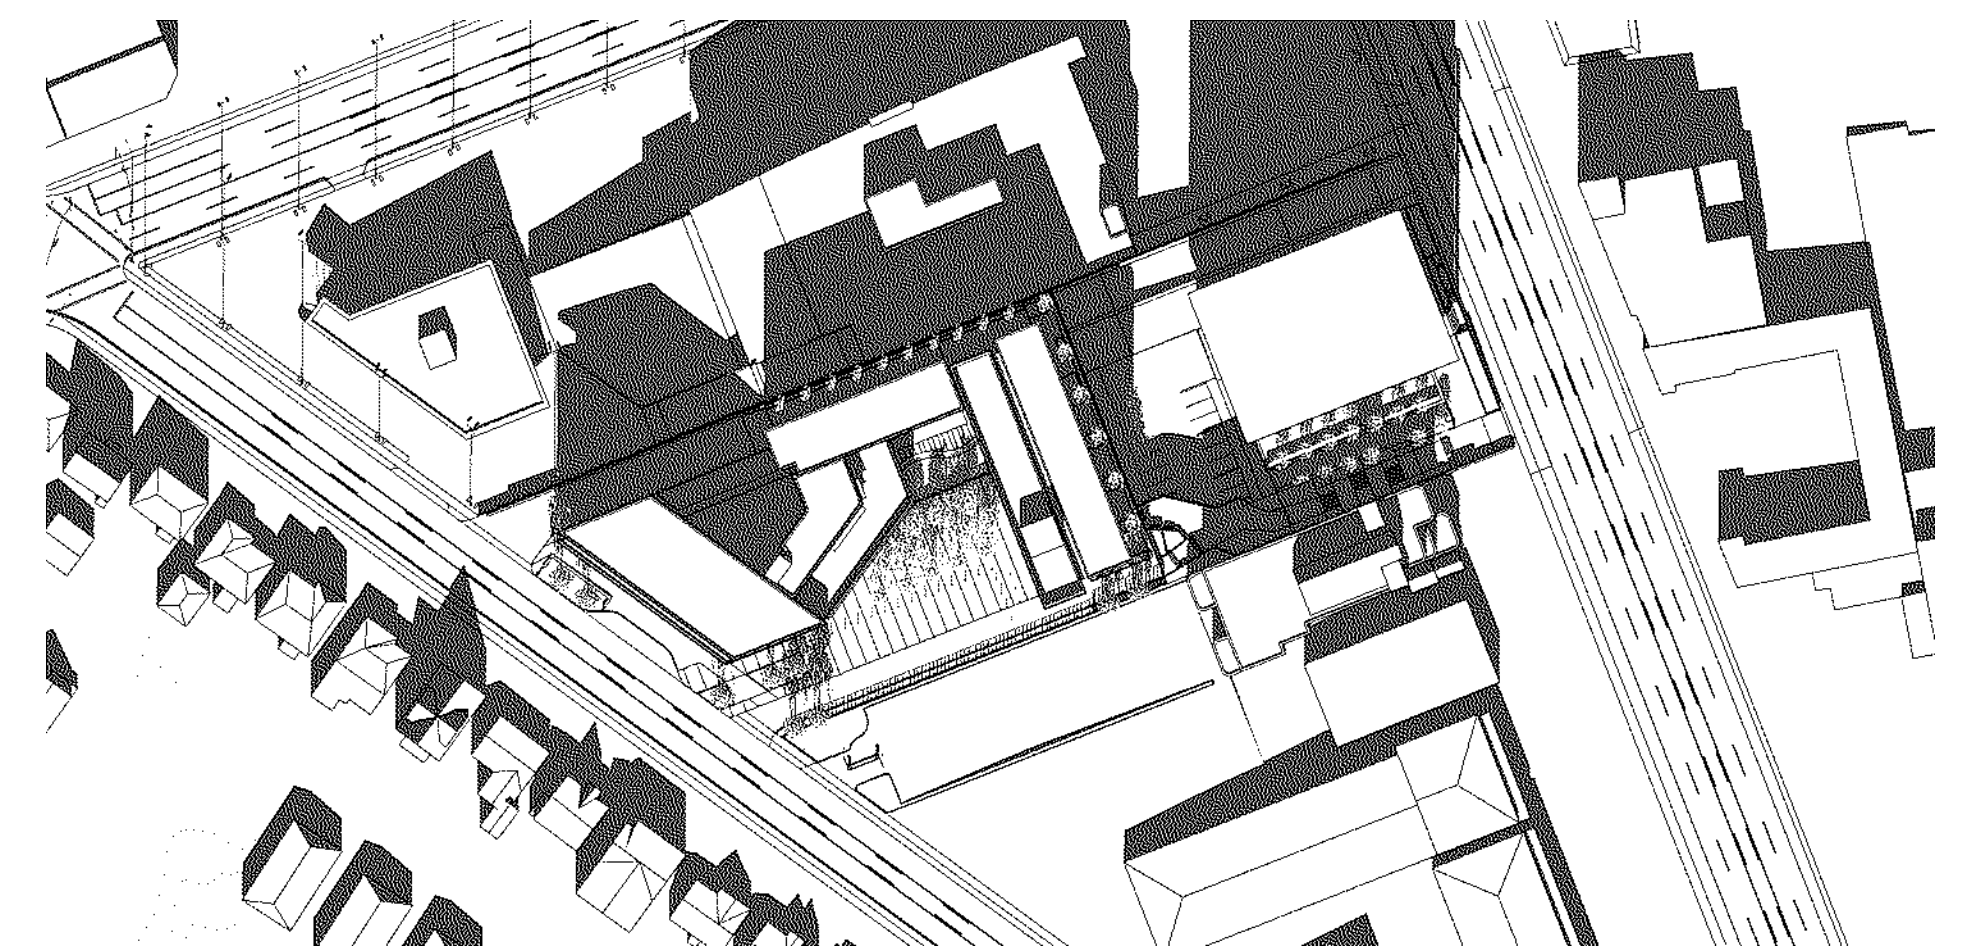


DECEMBER 21 WINTER 12PM

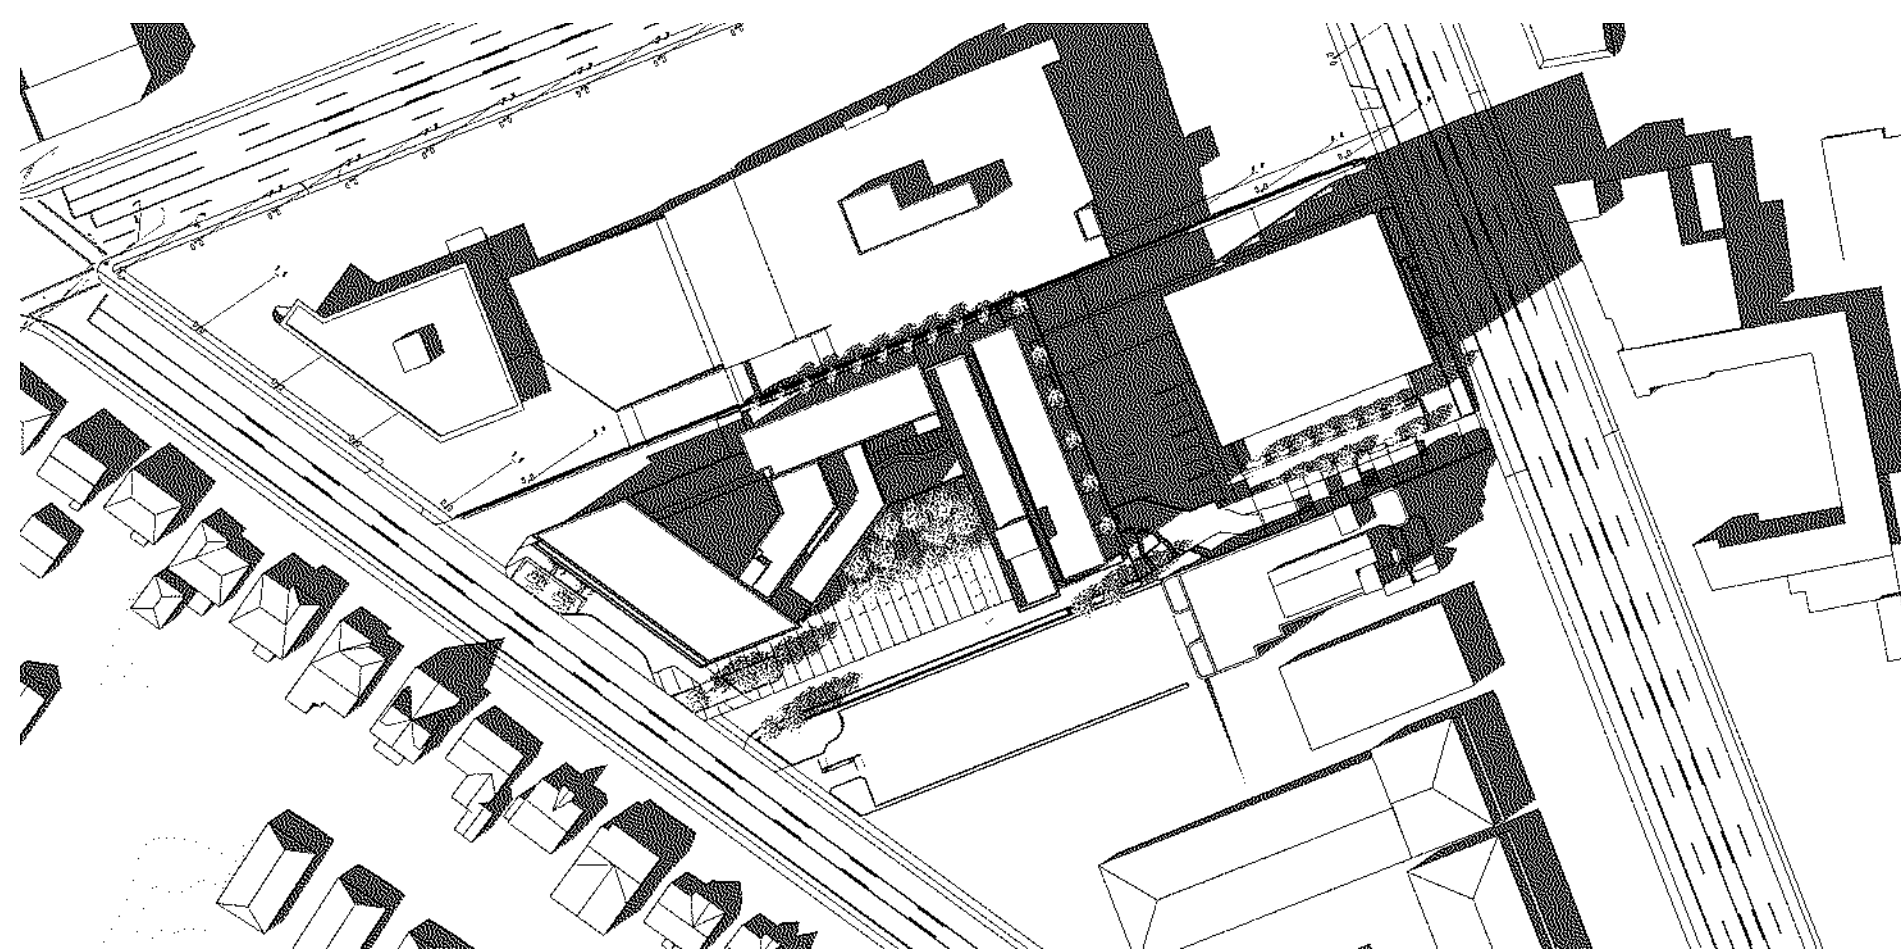


MARCH 21 SPRING 3PM

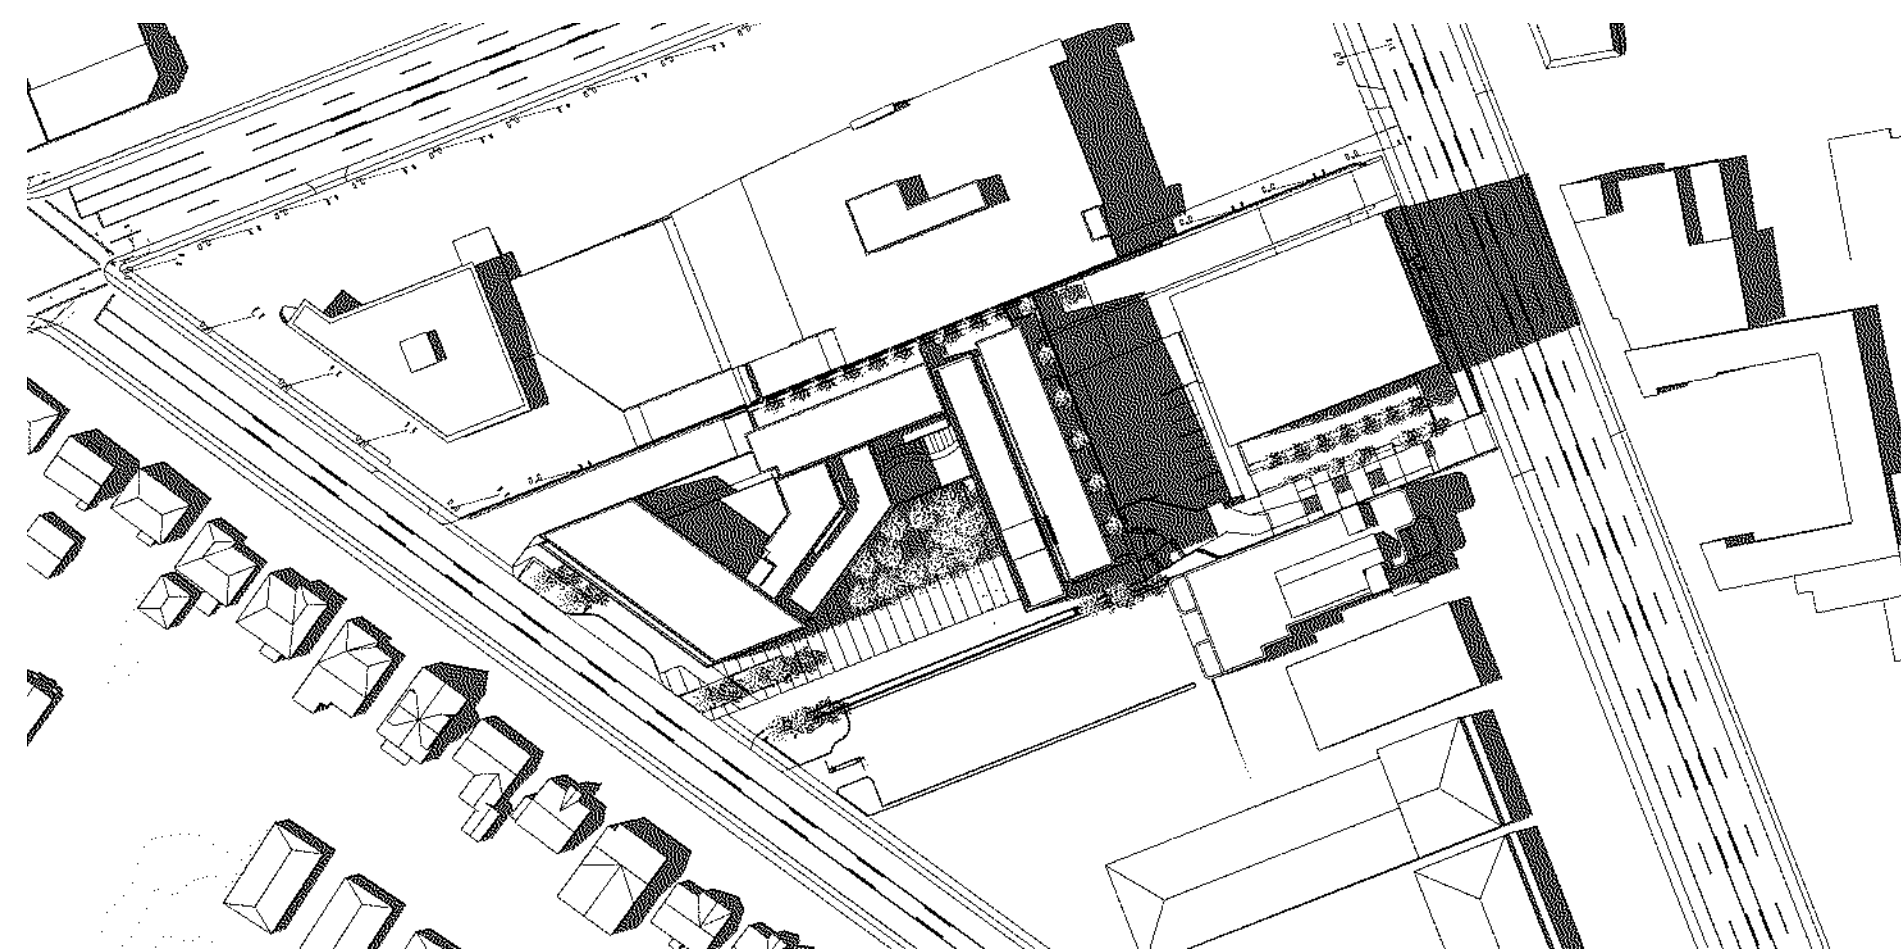

JULY 21 SUMMER 3PM

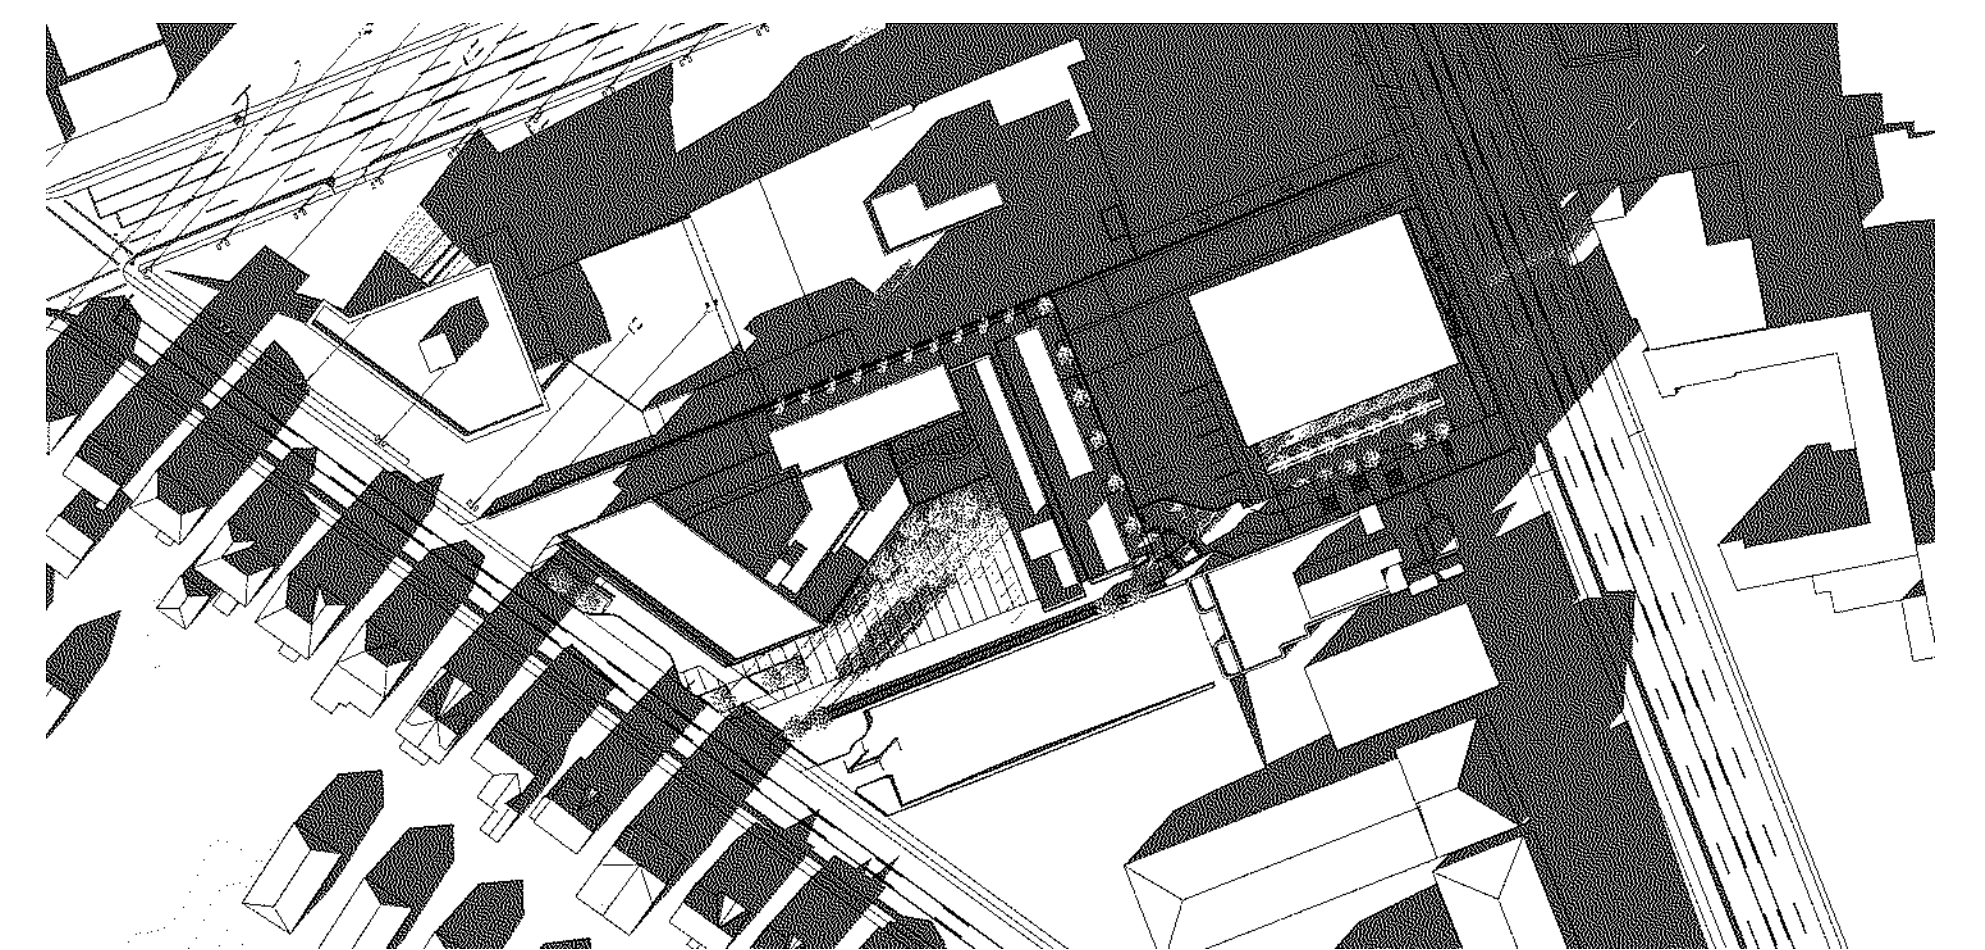

DECEMBER 21 WINTER 3PM

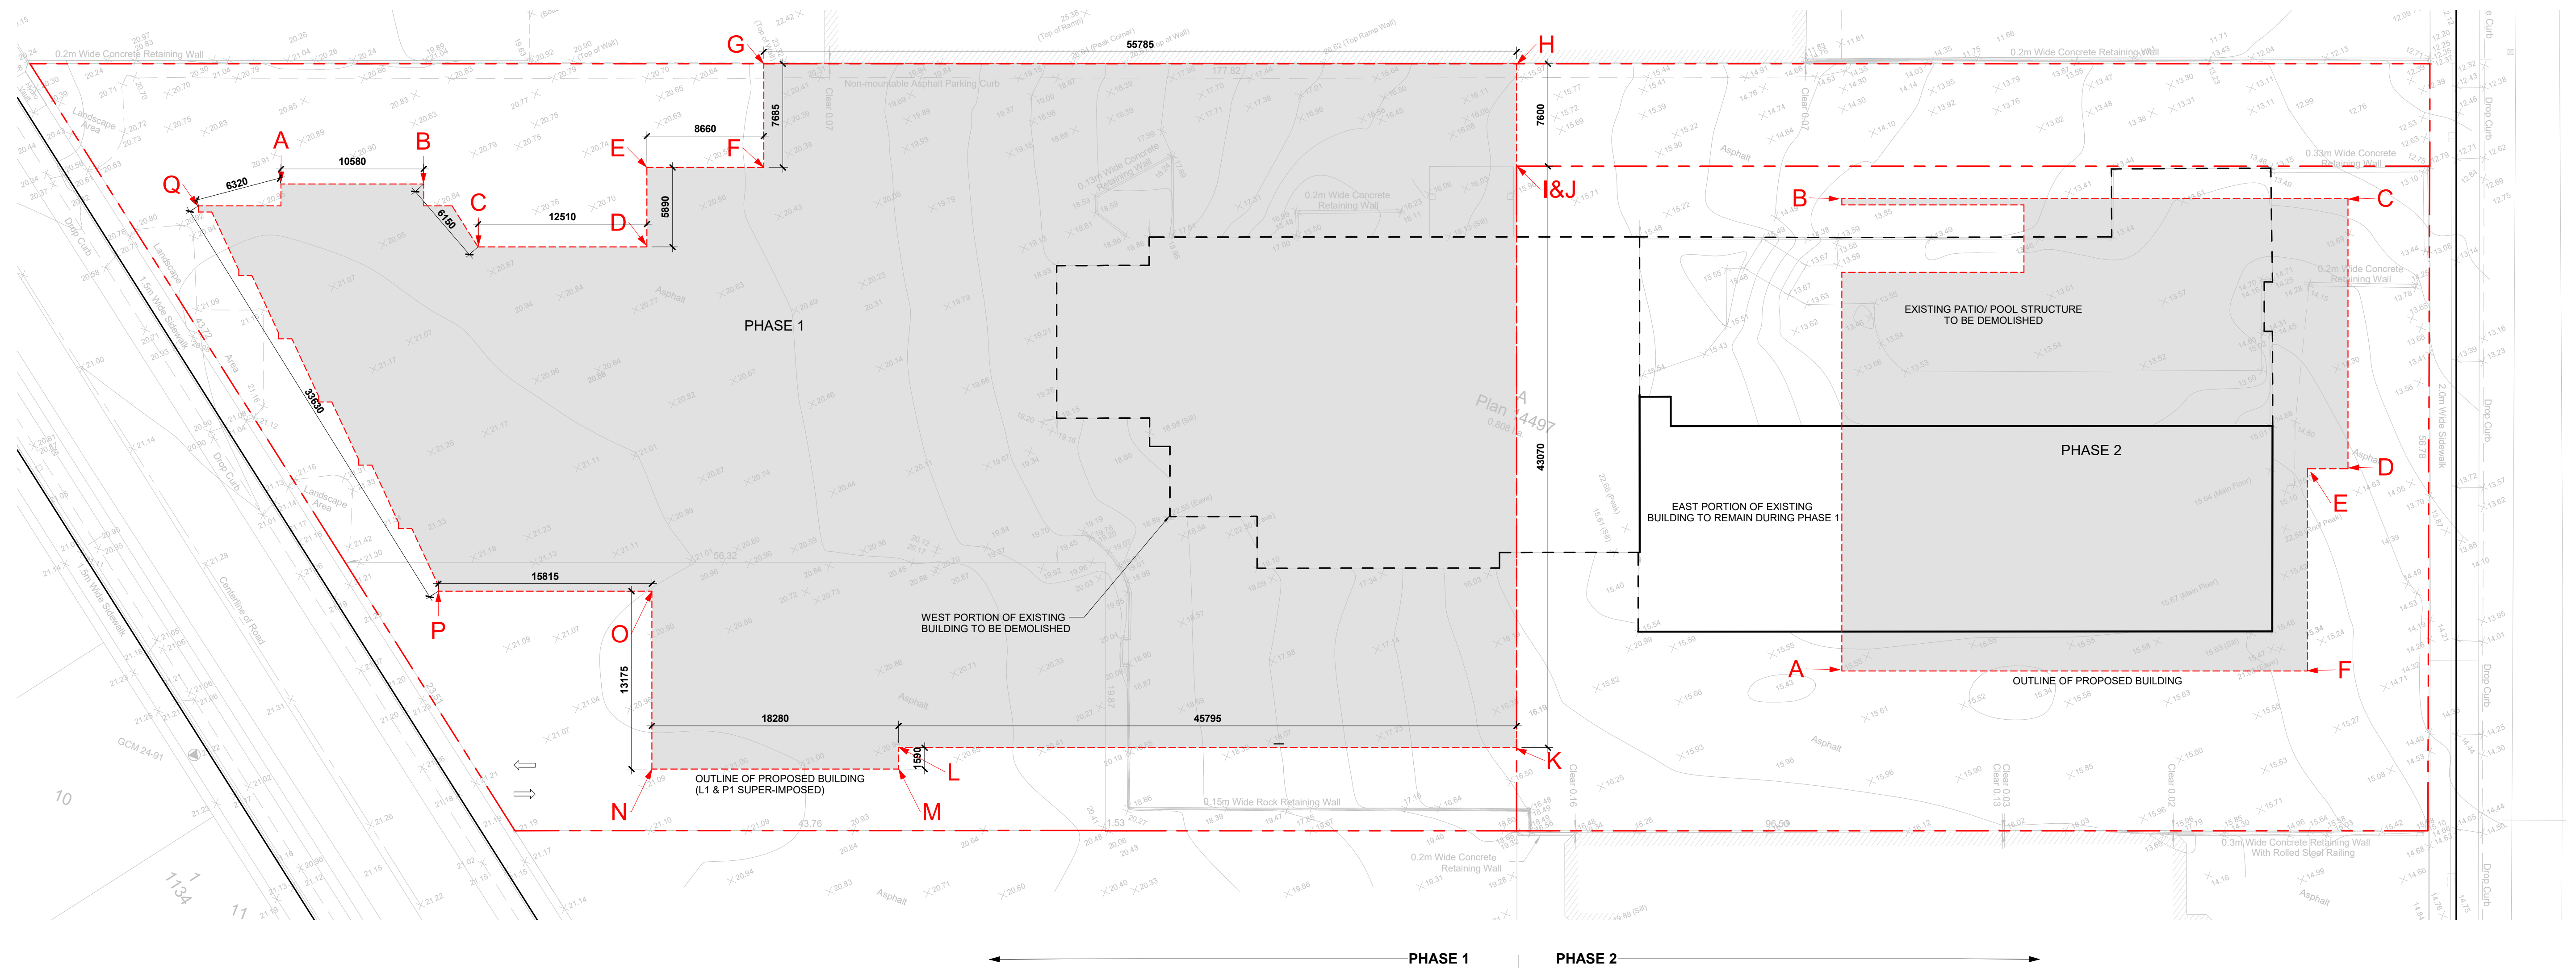

PHASE 1 - AVERAGE GRADE CALCULATION:
ALL DATUMS IN GEODETIC IN METERS

Grade Points(m. - Geodetic)		Grade Points	Average	Distance	Calculation
Existing	Proposed				
A	21.00	21.00	Points A & B	(21.00 + 20.78) /2 = 20.89	10.58 221.02
B	20.78	21.00	Points B & C	(20.78 + 20.85) /2 = 20.82	6.15 128.01
C	20.85	21.00	Points C & D	(20.85 + 20.65) /2 = 20.75	12.51 259.58
D	20.65	21.00	Points D & E	(20.65 + 20.36) /2 = 20.51	5.89 120.77
E	20.36	21.00	Points E & F	(20.36 + 20.44) /2 = 20.40	8.66 176.66
F	20.44	21.00	Points F & G	(20.44 + 20.45) /2 = 20.45	7.69 157.12
G	20.45	20.62	Points G & H	(20.45 + 16.01) /2 = 18.23	55.79 1016.96
H	16.01	16.50	Points H & I	(16.01 + 15.89) /2 = 15.95	7.60 121.22
I	15.89	16.50	Points I & J	(15.89 + 15.89) /2 = 15.89	0.00 0.00
J	15.89	16.00	Points J & K	(15.89 + 16.36) /2 = 16.13	43.07 694.50
K	16.36	21.00	Points K & L	(16.36 + 20.77) /2 = 18.57	45.80 850.18
L	20.77	21.00	Points L & M	(20.77 + 20.78) /2 = 20.78	1.59 33.03
M	20.78	21.00	Points M & N	(20.78 + 21.00) /2 = 20.89	18.28 381.87
N	21.00	21.00	Points N & O	(21.00 + 21.00) /2 = 21.00	13.18 276.68
O	21.00	21.00	Points O & P	(21.00 + 21.00) /2 = 21.00	15.82 332.12
P	21.00	21.00	Points P & Q	(21.00 + 20.87) /2 = 20.94	33.63 704.04
Q	20.87	21.00	Points Q & A	(20.87 + 21.00) /2 = 20.94	6.32 132.31
				292.54	5606.08

Average Grade:
(5606.08 / 292.535)
= 19.16 (m)

PROPOSED HEIGHT:
= ROOF HEIGHT - AVG GRADE
= 43.40m -19.16m GEO
= 24.24m BUILDING HEIGHT
= 43.40m GEO BUILDING HEIGHT

PHASE 2 - AVERAGE GRADE CALCULATION:
ALL DATUMS IN GEODETIC IN METERS

Grade Points (m. - Geodetic)		Grade points	Average (geod)	Distance (m)	Calculation
Existing	Proposed				
A	15.55	15.20	A & B	(15.20 + 14.30)/2 = 14.75	34.99 516.10
B	14.30	15.20	B & C	(14.30 + 13.30)/2 = 13.80	37.50 517.50
C	13.30	15.20	C & D	(13.30 + 14.70)/2 = 14.00	20.00 280.00
D	14.70	15.20	D & E	(14.70 + 15.05)/2 = 14.88	3.00 44.63
E	15.05	15.20	E & F	(15.05 + 15.20)/2 = 15.13	14.99 226.72
F	15.40	15.20	F & A	(15.40 + 15.20)/2 = 15.30	34.50 527.85
				144.98	2112.80

Average Grade
(2112.80/ 144.98) = 14.57m geodetic

PROPOSED HEIGHT:
= ROOF HEIGHT - AVG GRADE
= 25.67m - 14.57m GEO

= 28.50m BUILDING HEIGHT
= 43.05m GEO BUILDING HEIGHT



LOW HAMMOND ROWE ARCHITECTS



CROSTOWN MIXED USE DEVELOPMENT


584 BURNSIDE RD EAST & 3020 DOUGLAS ST, VICTORIA BC

ISSUED FOR REZONING & DEVELOPMENT PERMIT


SURVEY - AVERAGE GRADE

Feb. 25 | 2019


As indicated

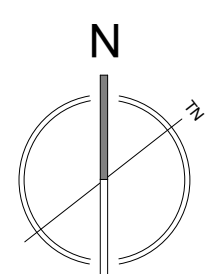


DP37

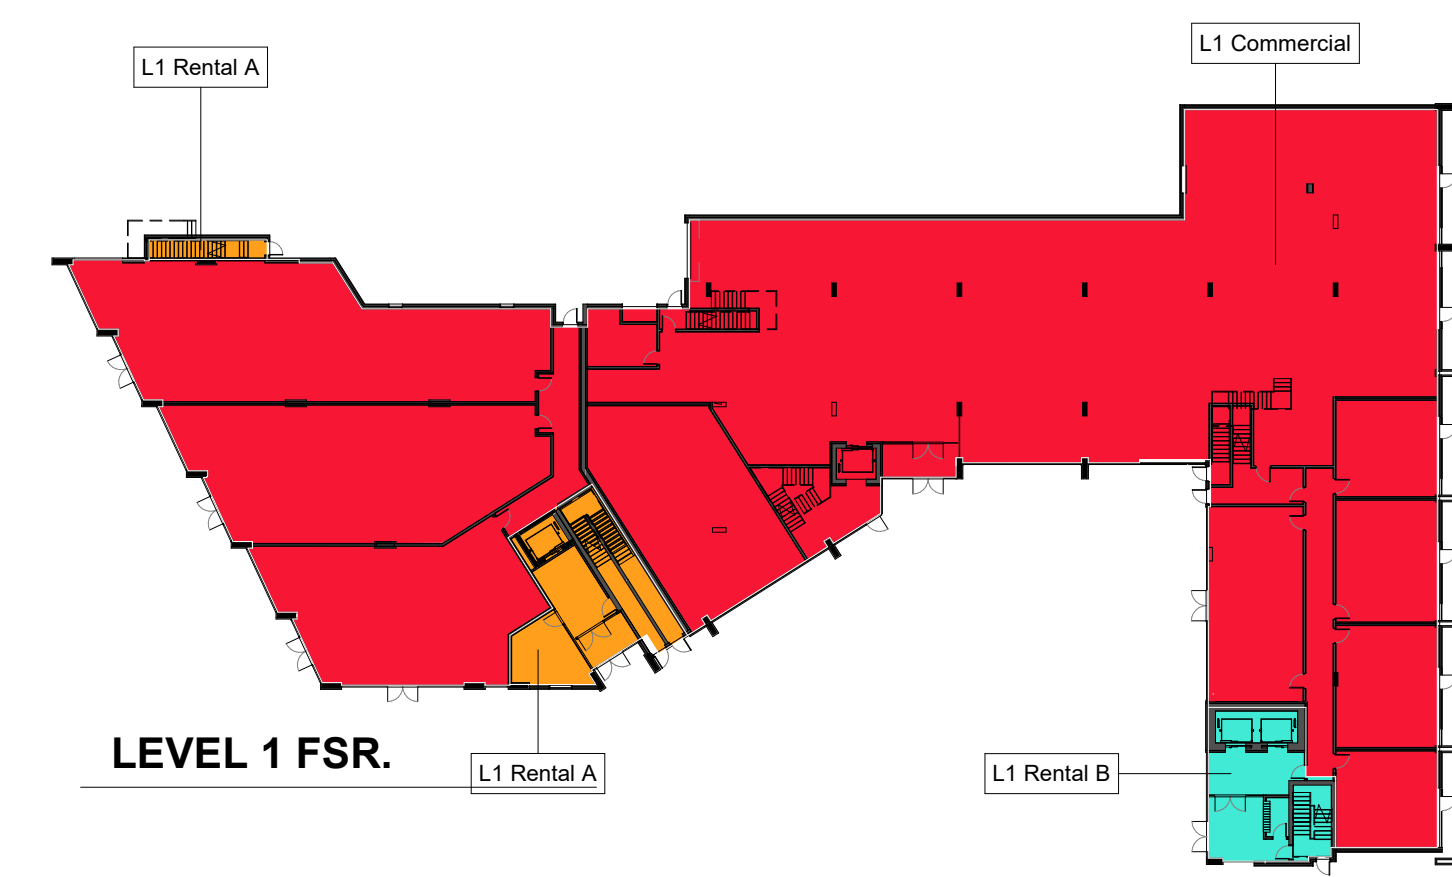


LEVEL 1 FSR.

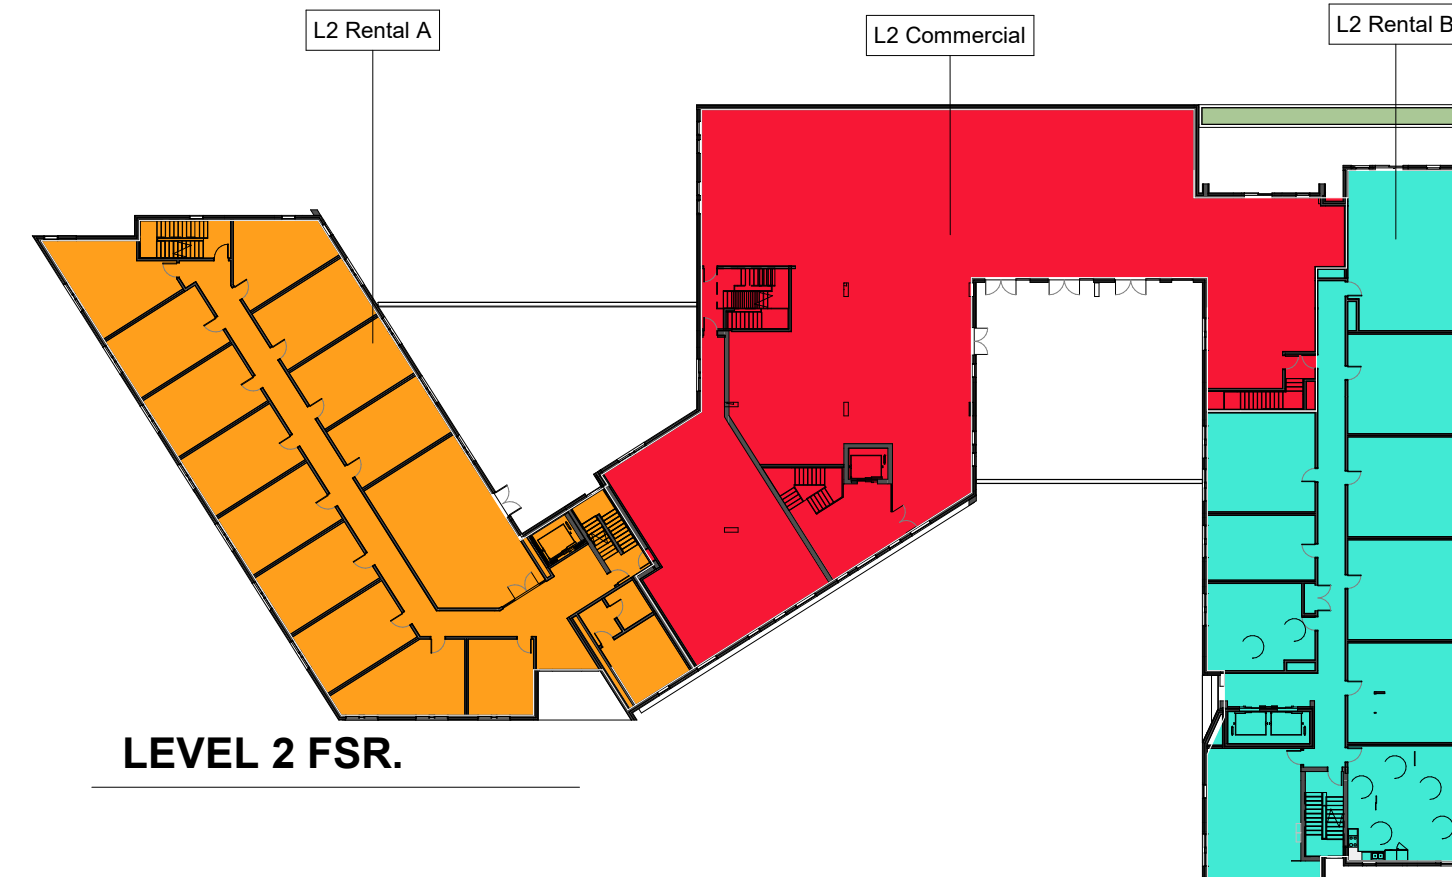


LEVEL 2 FSR.

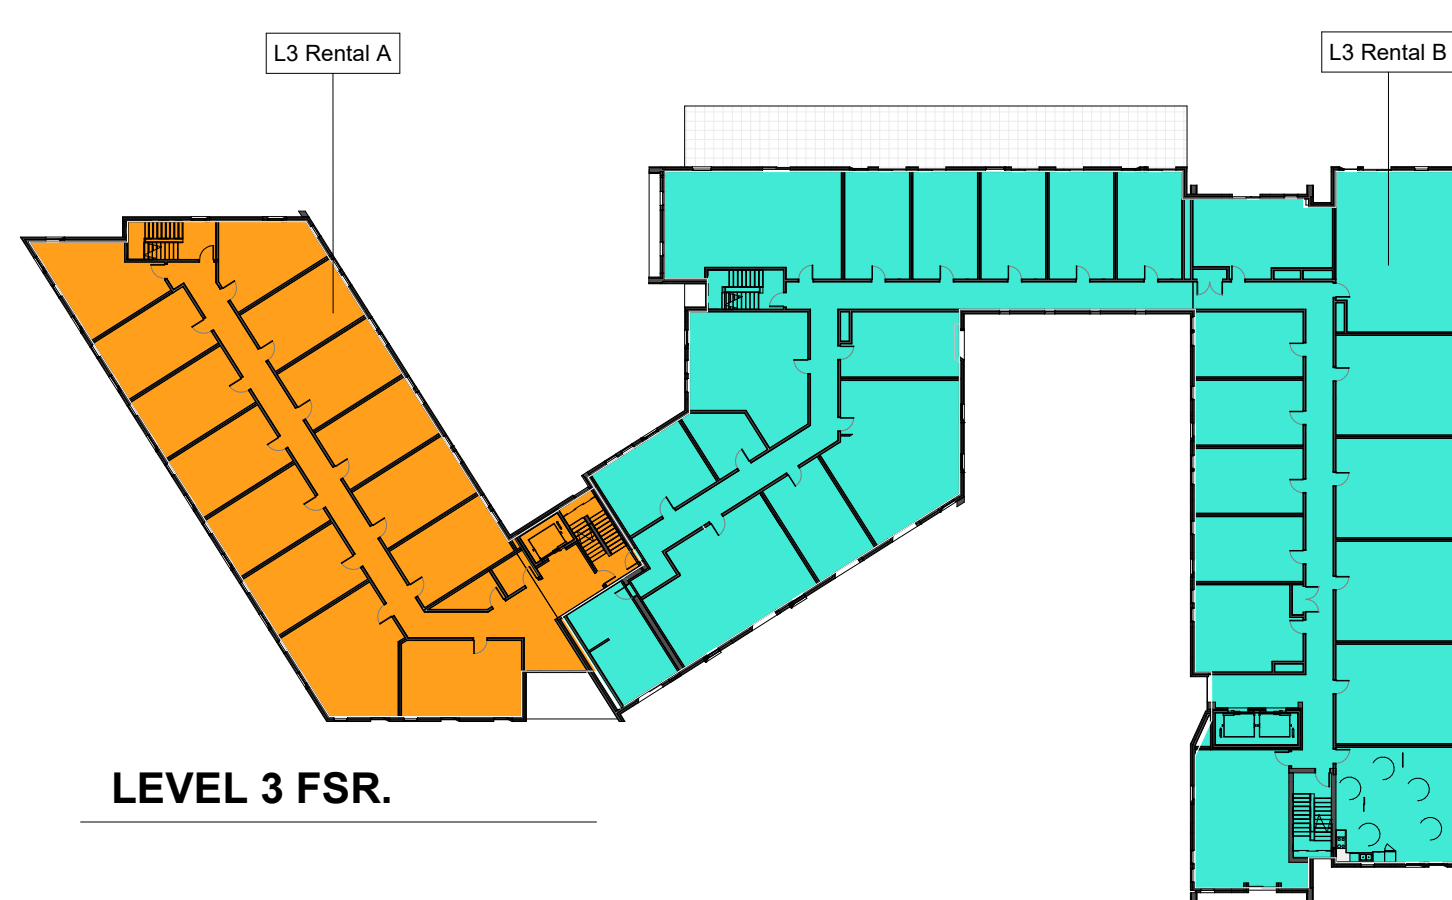


LEVEL 3 FSR.

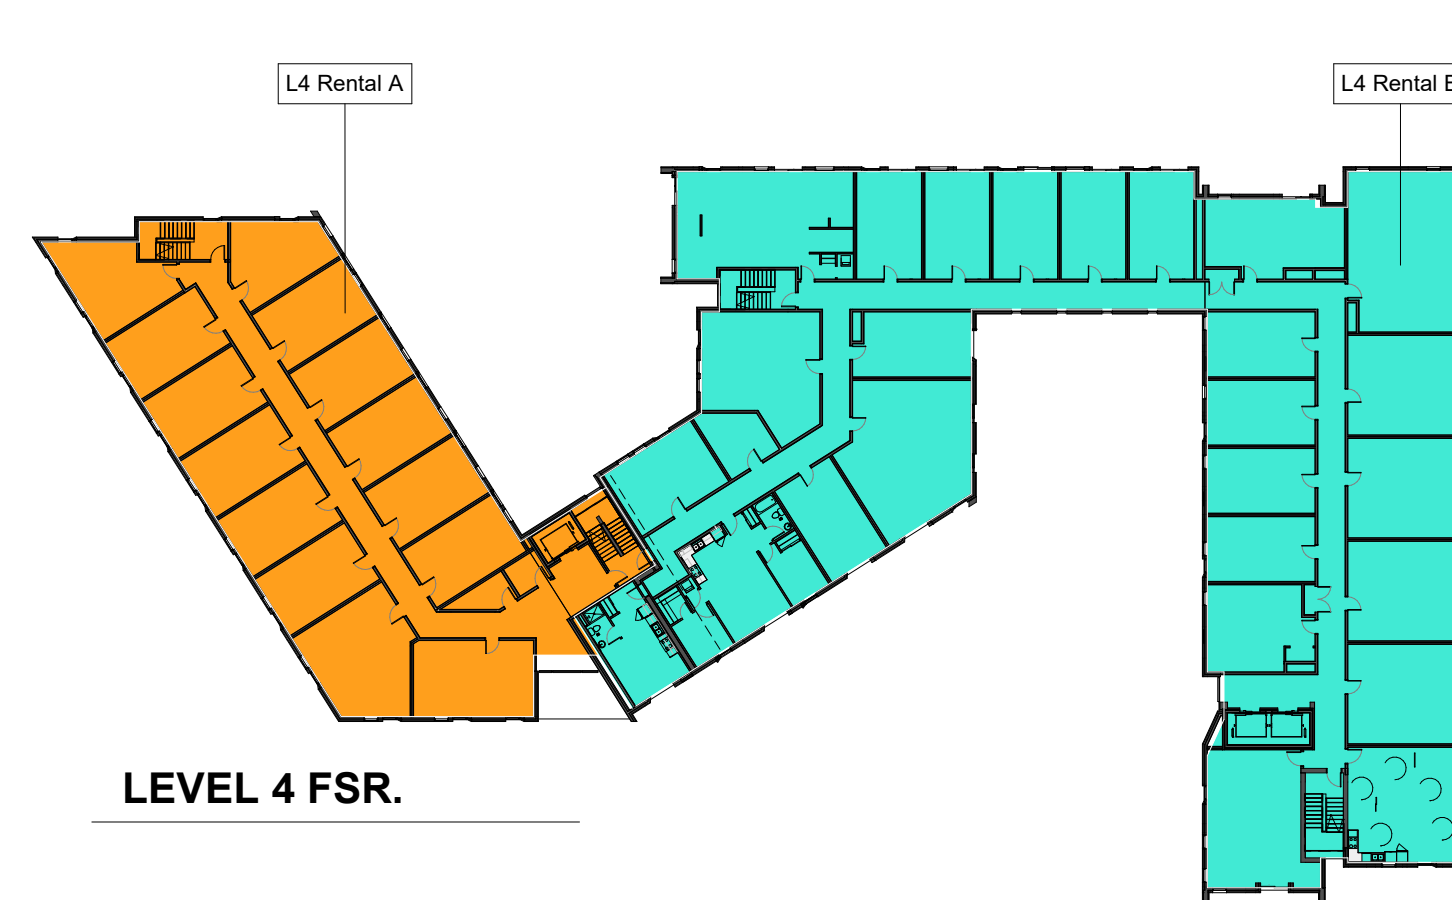

LEVEL 4 FSR.

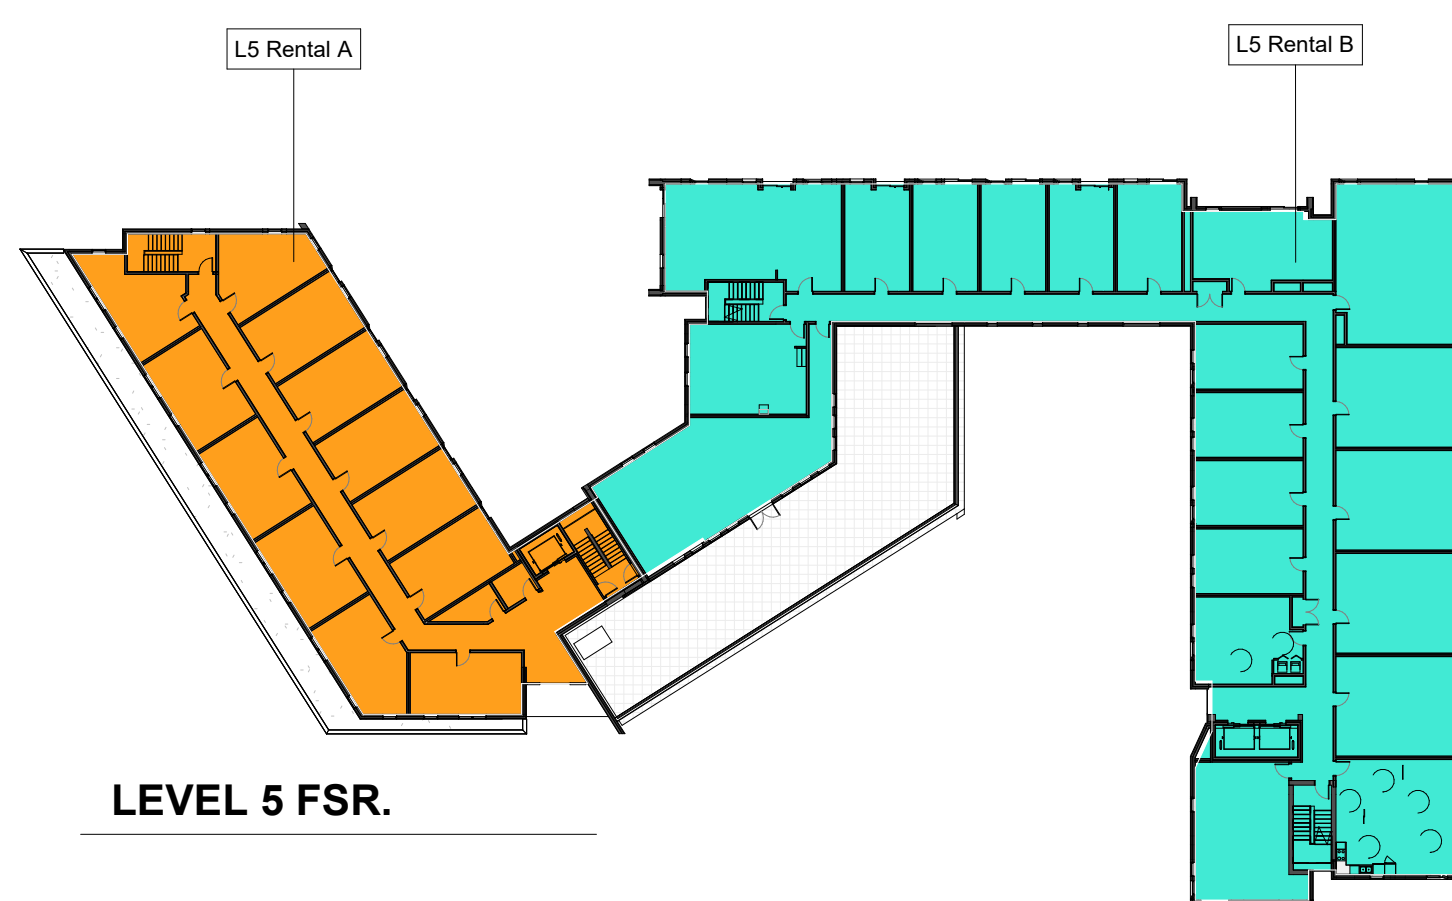

LEVEL 5 FSR.

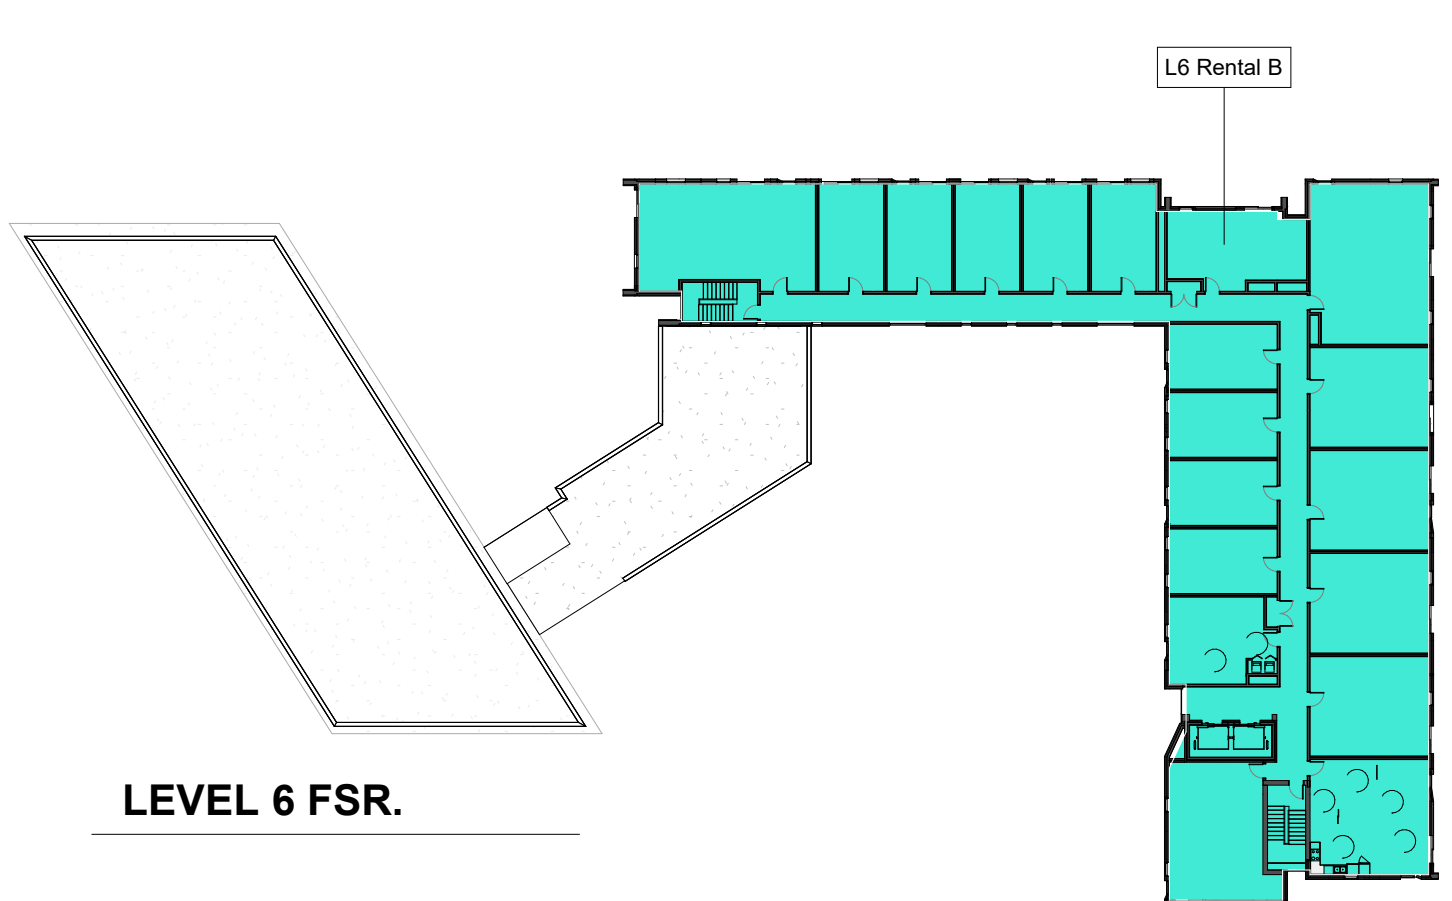

LEVEL 6 FSR.

UNIT COUNTS BY TYPE			
OCCUPANCY	Unit Type	Count	Unit Type Percentage
Rental B	S (A)	5	5%
Rental B	S	49	49%
Rental B	3B	9	9%
Rental B	2B	4	4%
Rental B	1B (A)	25	25%
Rental B	1B	9	9%
SUB TOTAL NO.: 101		101	100%

Rental A	S (A)	4	8%
Rental A	S	48	92%
SUB TOTAL NO.: 52		52	100%

UNIT COUNTS BY LEVEL		
LEVEL	RENTAL B	RENTAL A
LEVEL 2	10	12
LEVEL 3	26	14
LEVEL 4	26	14
LEVEL 5	20	12
LEVEL 6	19	
	101	52

NET AREA SCHEDULE				
Level	Name	Area (sqm)	AREA (sqft)	FSR
LEVEL 1	L1 Commercial	2065.7	22235	0.36
LEVEL 1	L1 Rental A	101.2	1089	0.02
LEVEL 1	L1 Rental B	75.8	816	0.01
TOTAL AREA		2242.6	24140	0.39

LEVEL 2	L2 Commercial	894.4	9627	0.16
LEVEL 2	L2 Rental A	679.6	7315	0.12
LEVEL 2	L2 Rental B	663.4	7141	0.12
TOTAL AREA		2237.4	24083	0.39

LEVEL 3	L3 Rental A	644.5	6937	0.11
LEVEL 3	L3 Rental B	1500.1	16147	0.26
TOTAL AREA		2144.6	23084	0.37

LEVEL 4	L4 Rental A	639.6	6884	0.11
LEVEL 4	L4 Rental B	1500	16146	0.26
TOTAL AREA		2139.6	23031	0.37


LEVEL 5	L5 Rental A	543.1	5846	0.09
LEVEL 5	L5 Rental B	1239	13336	0.22
TOTAL AREA		1782.1	19182	0.31

LEVEL 6	L6 Rental B	1085.7	11686	0.19
TOTAL AREA		1085.7	11686	0.19


RESIDENTIAL TOTAL FSR			
Level	Area (sqm)	AREA (sqft)	FSR
LEVEL 1	177	1905	0.02
LEVEL 2	1343	14456	0.23
LEVEL 3	2144.6	23084	0.37
LEVEL 4	2139.6	23031	0.37
LEVEL 5	1782.1	19182	0.31
LEVEL 6	1085.7	11686	0.19
TOTAL AREA	8671.9	93344	1.50

COMMERCIAL TOTAL FSR			
Level	Area (sqm)	AREA (sqft)	FSR
LEVEL 1	2065.7	22235	0.36
LEVEL 2	894.4	9627	0.16
TOTAL AREA	2960.1	31862	0.51

TOTAL FSR			
Level	Area (sqm)	AREA (sqft)	FSR
LEVEL 1	2242.6	24140	0.39
LEVEL 2	2237.4	24083	0.39
LEVEL 3	2144.6	23084	0.37
LEVEL 4	2139.6	23031	0.37
LEVEL 5	1782.1	19182	0.31
LEVEL 6	1085.7	11686	0.19
TOTAL AREA	11632	125206	2.02

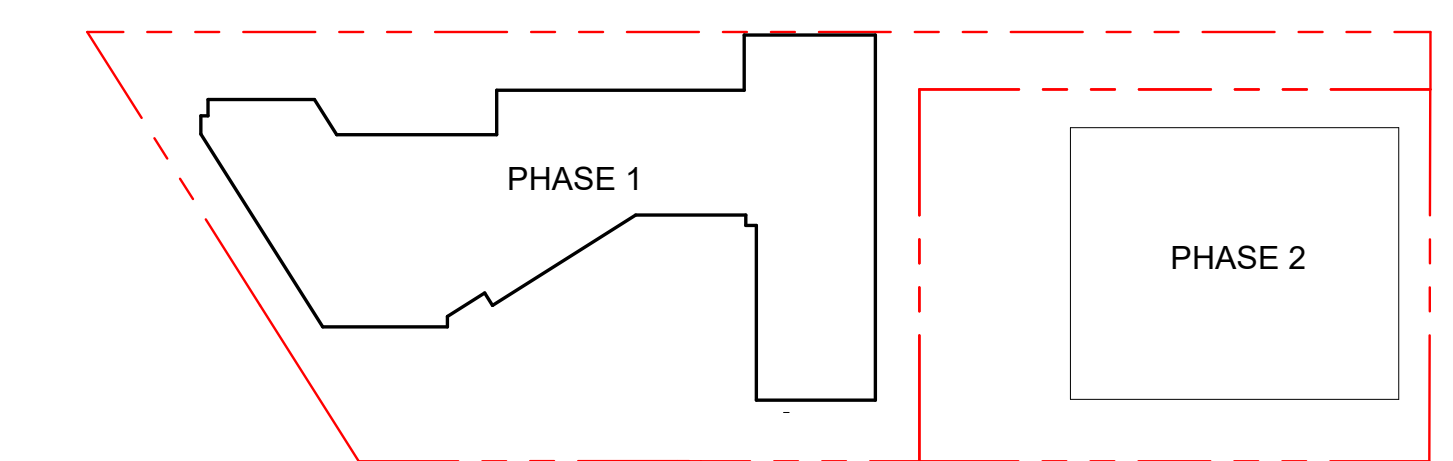


AREA SCHEDULE - PROPERTY		
Name	Area	
PHASE 1 - 3020 Douglas Street	5752.59 m²	
PHASE 2 - 3020 Douglas Street	3327.04 m²	

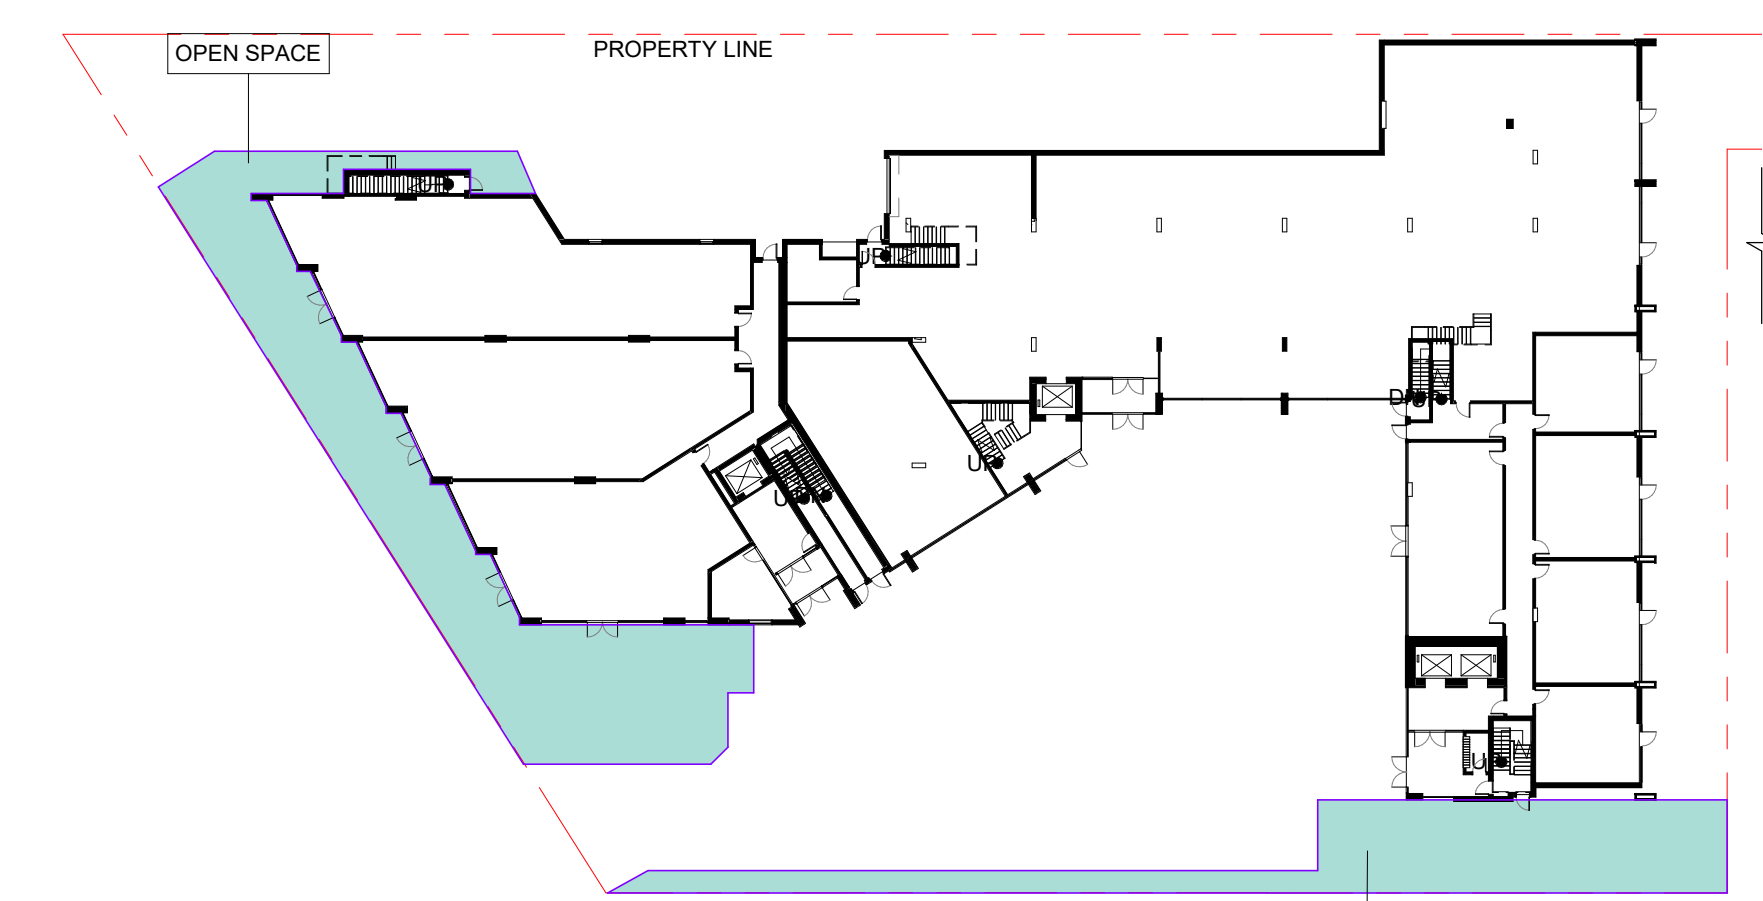


OPEN SPACE AREA PLAN

OPEN SPACE AREA : 619.41M²
PHASE 1 SITE AREA: 5752.59M²
OPEN SPACE RATIO: 619.4/5752.59=10.77%

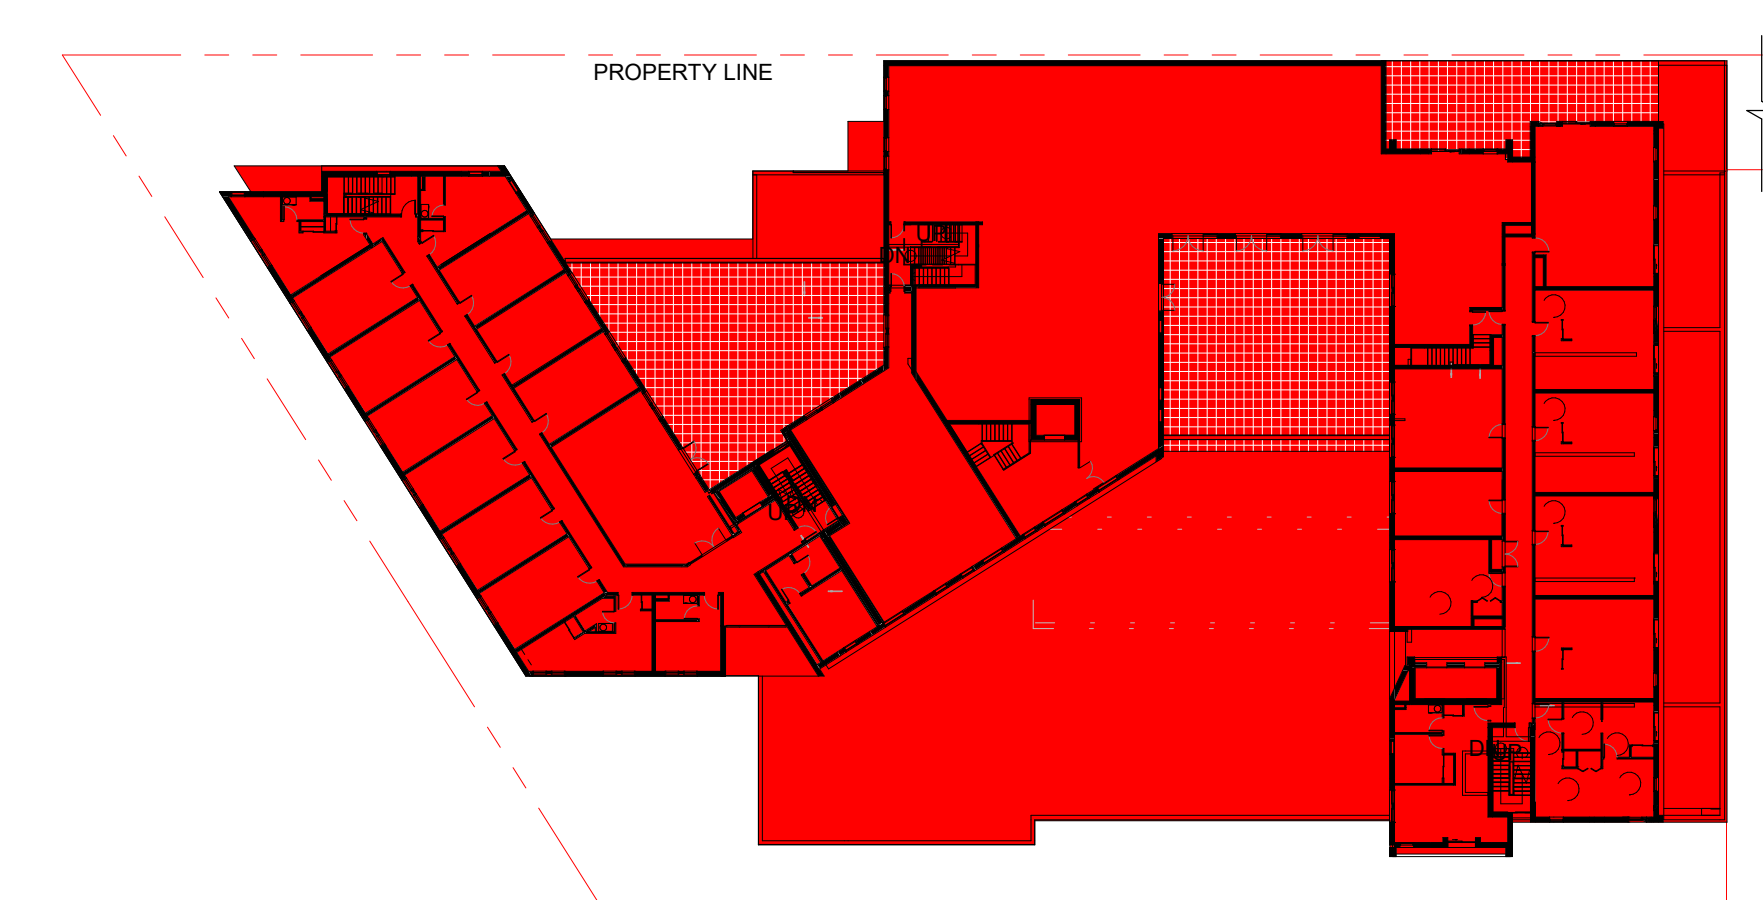


SITE COVERAGE


SITE COVERAGE AREA : 4025.05M²
SITE AREA: 5752.59M²
SITE COVERAGE RATIO: 4025.05/5752.59=69.97%

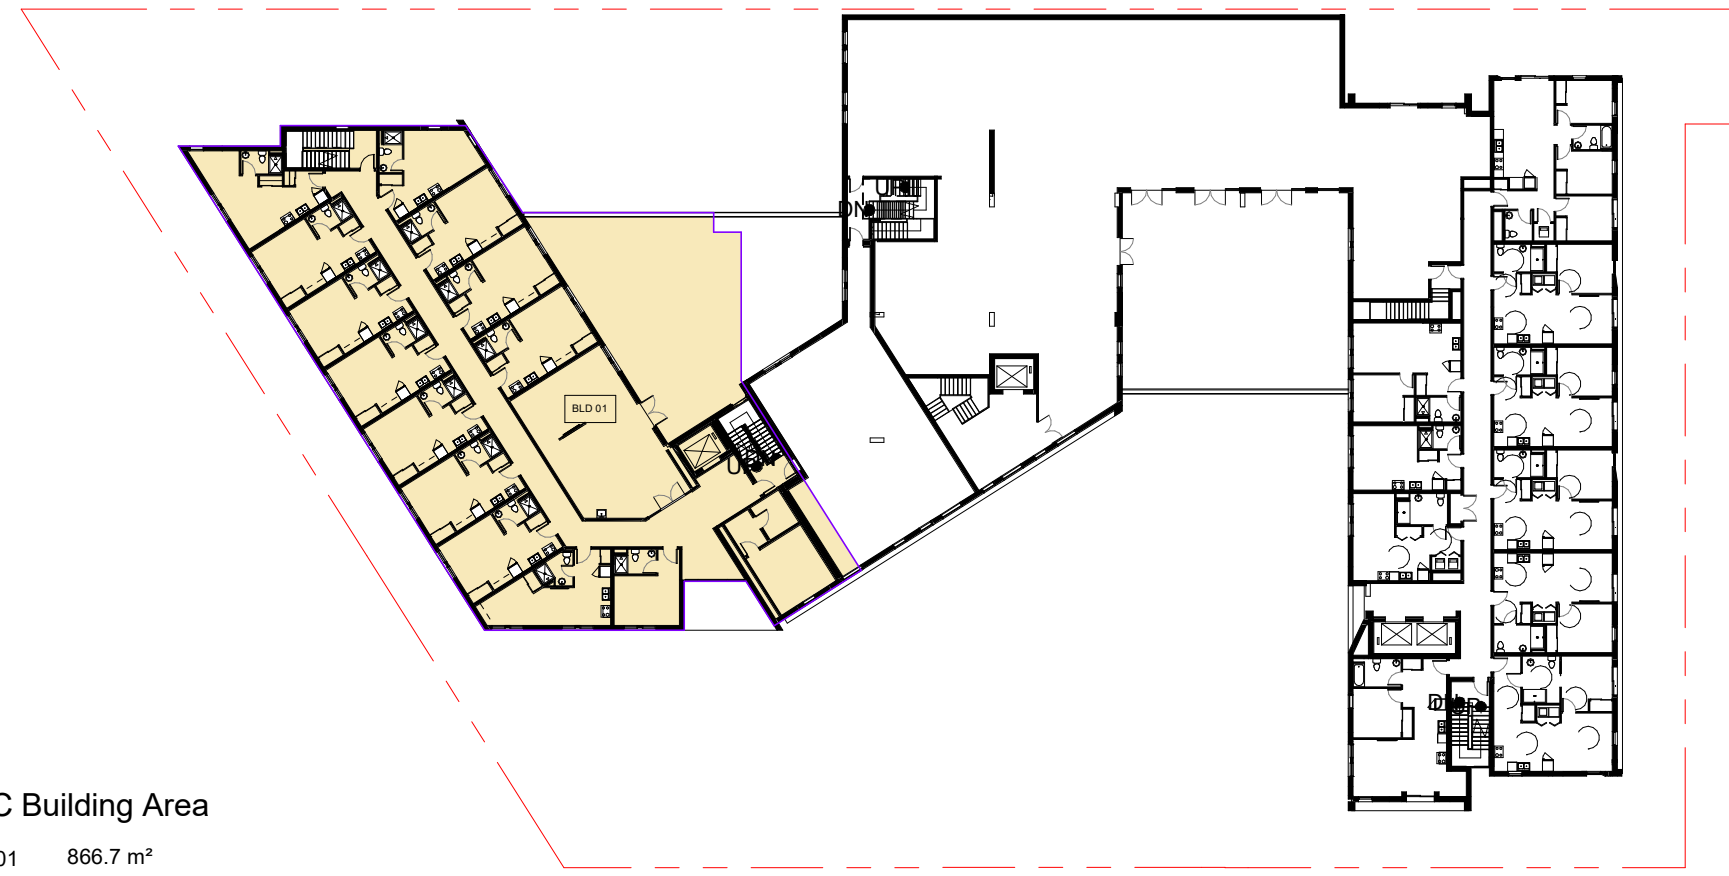


BCBC BUILDING AREA PLAN_BLD01

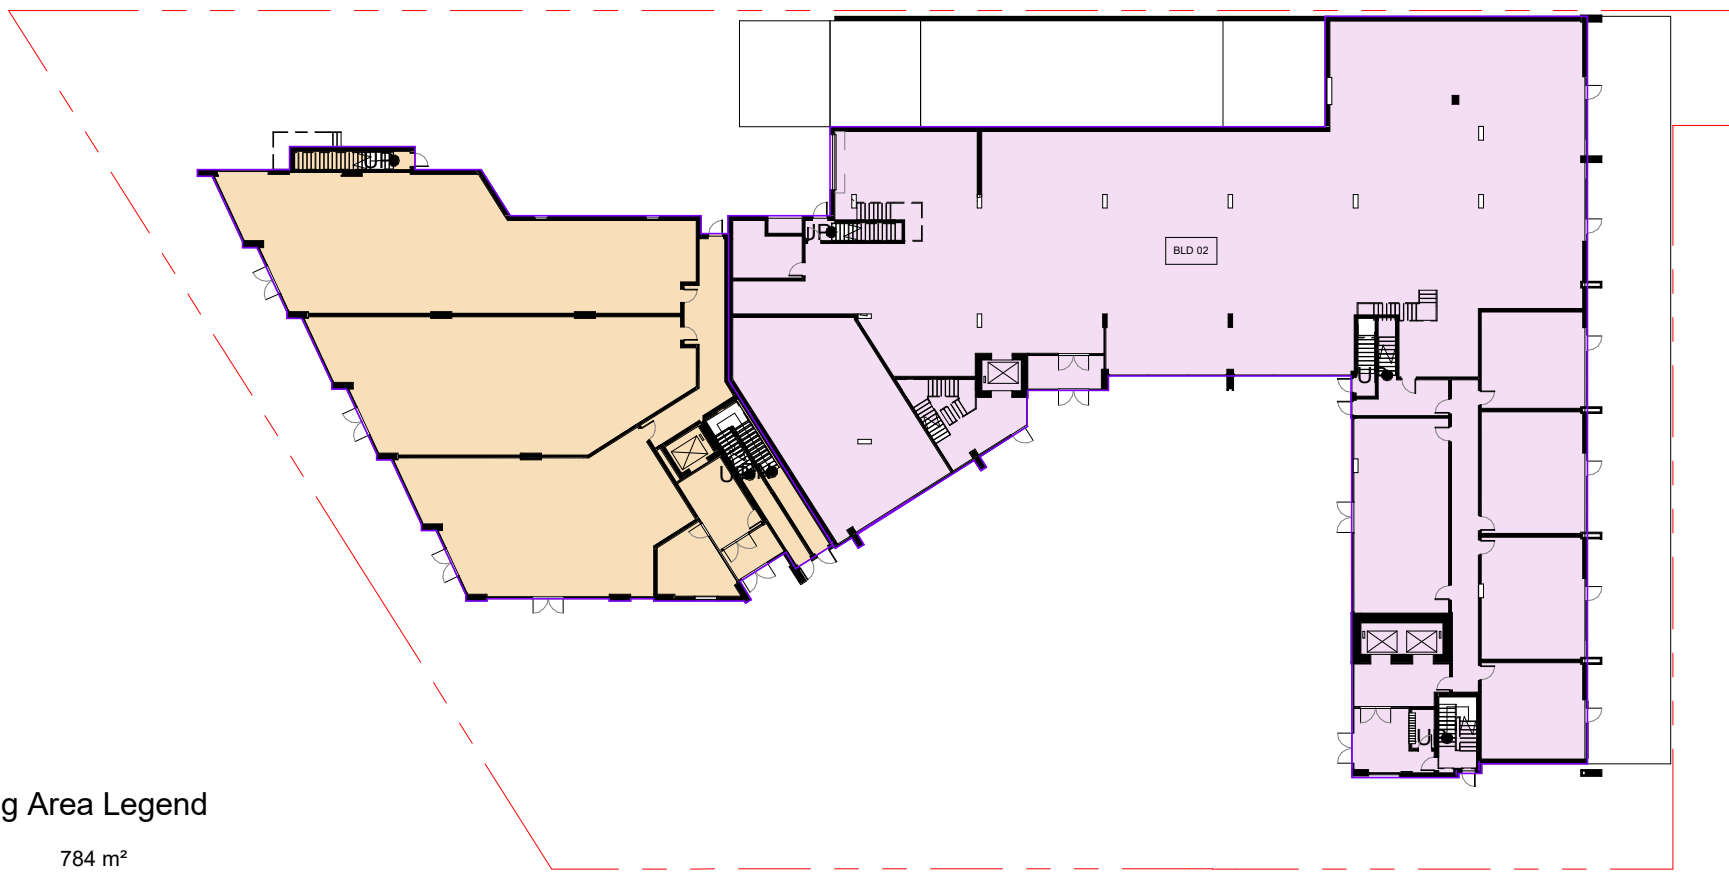


LEVEL 1 BUILDING AREA_

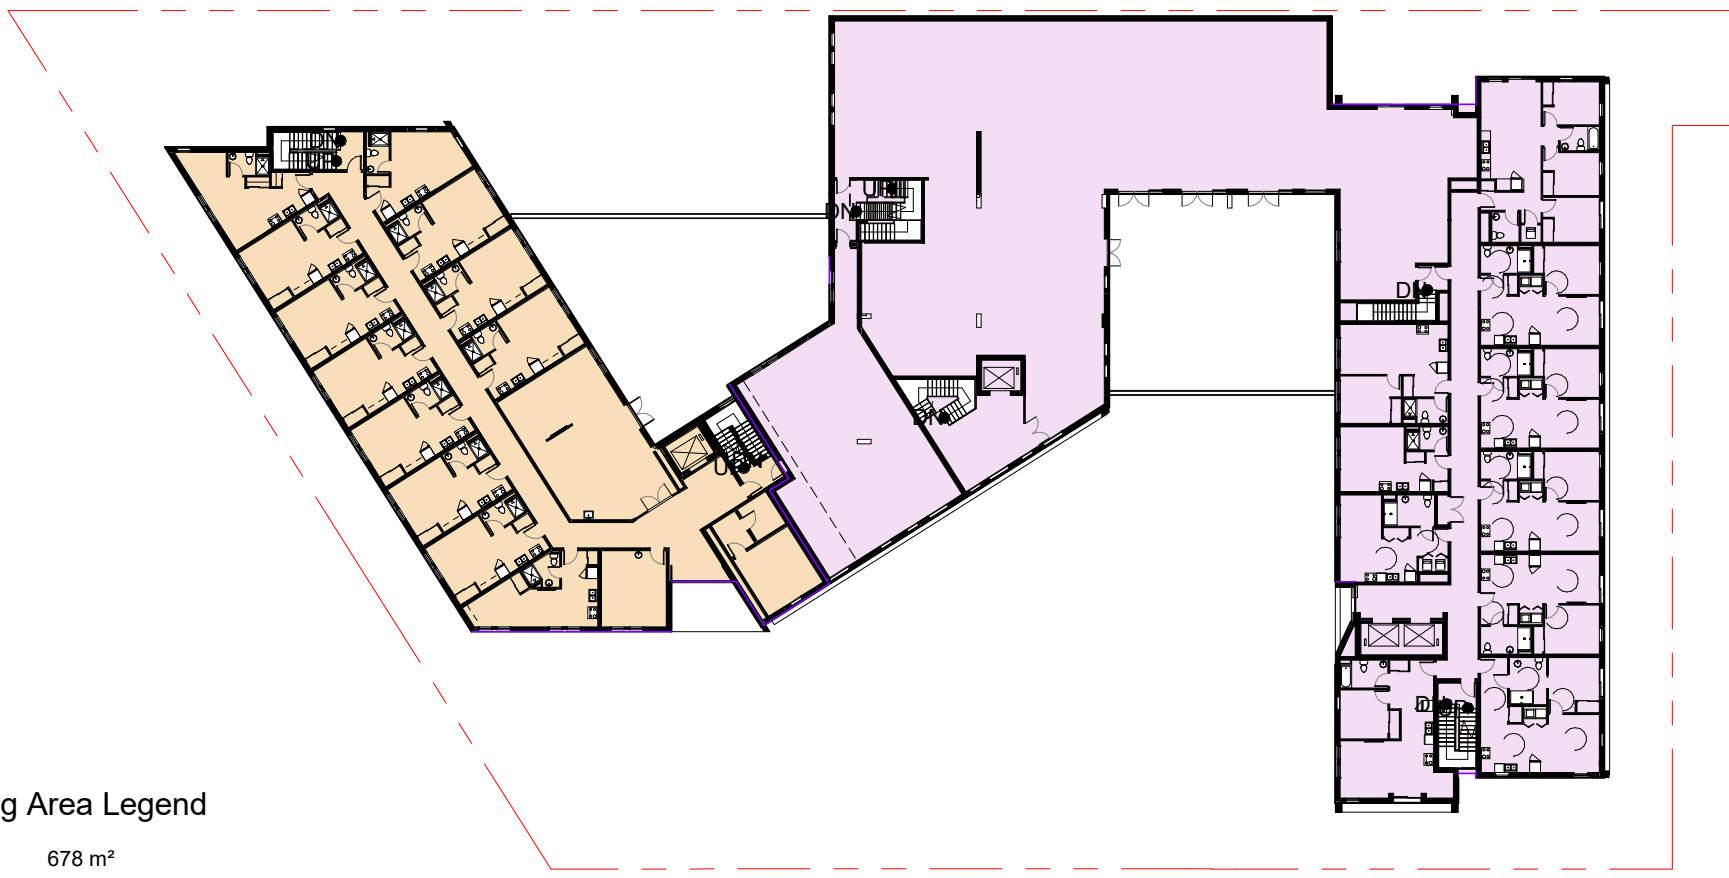


LEVEL 2 BUILDING AREA_

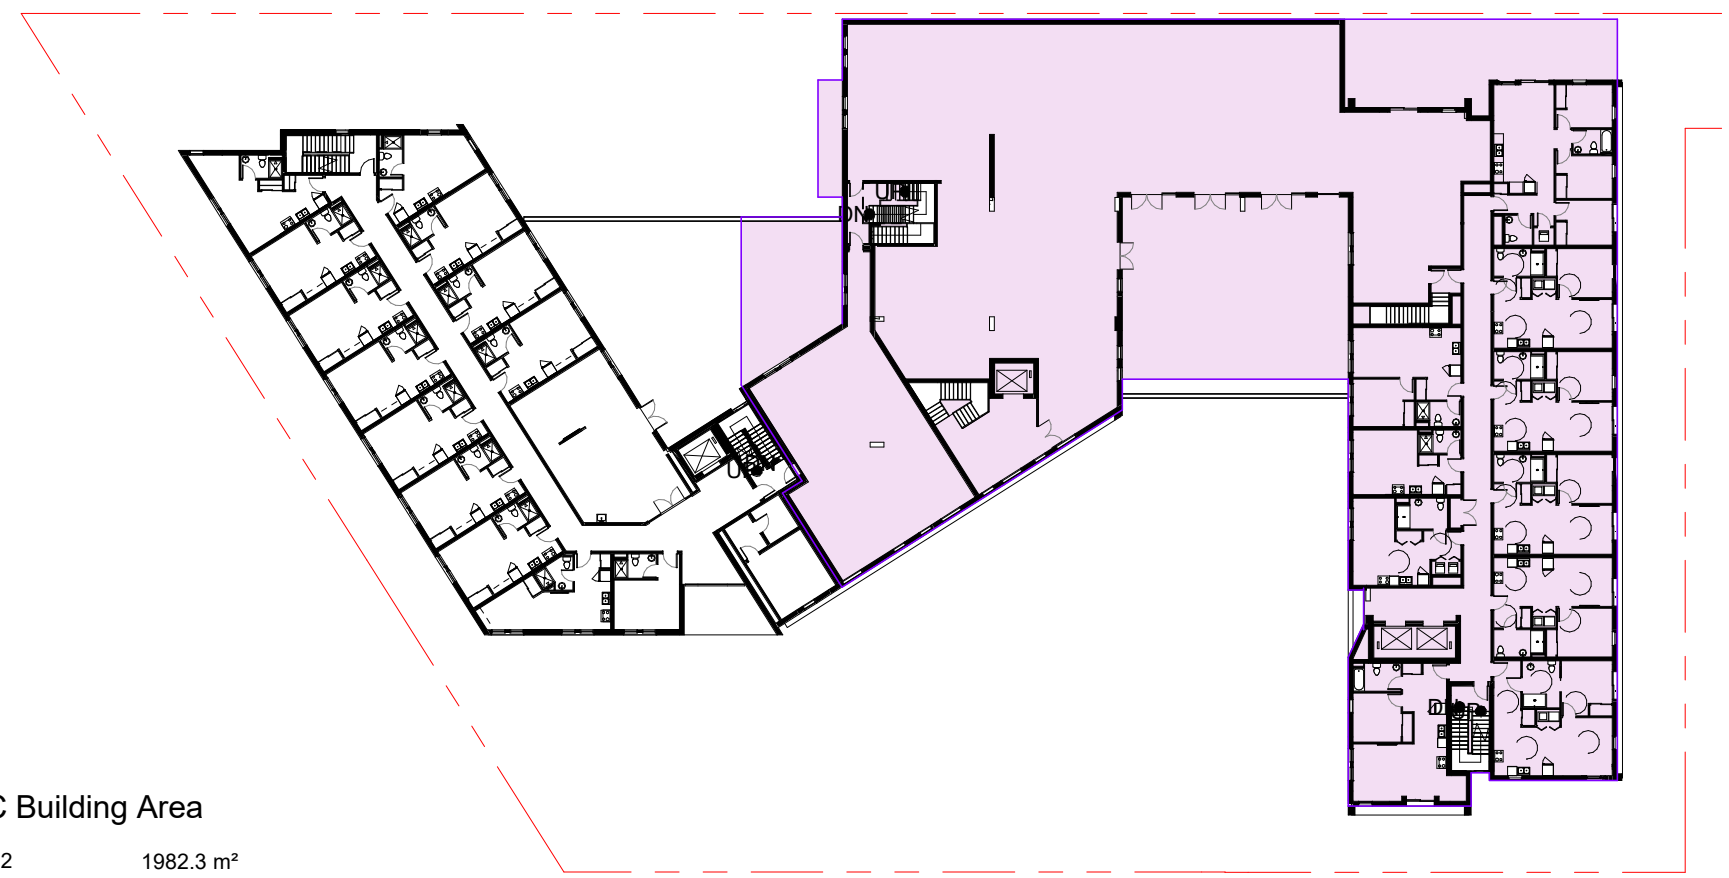


BCBC BUILDING AREA_BLD02

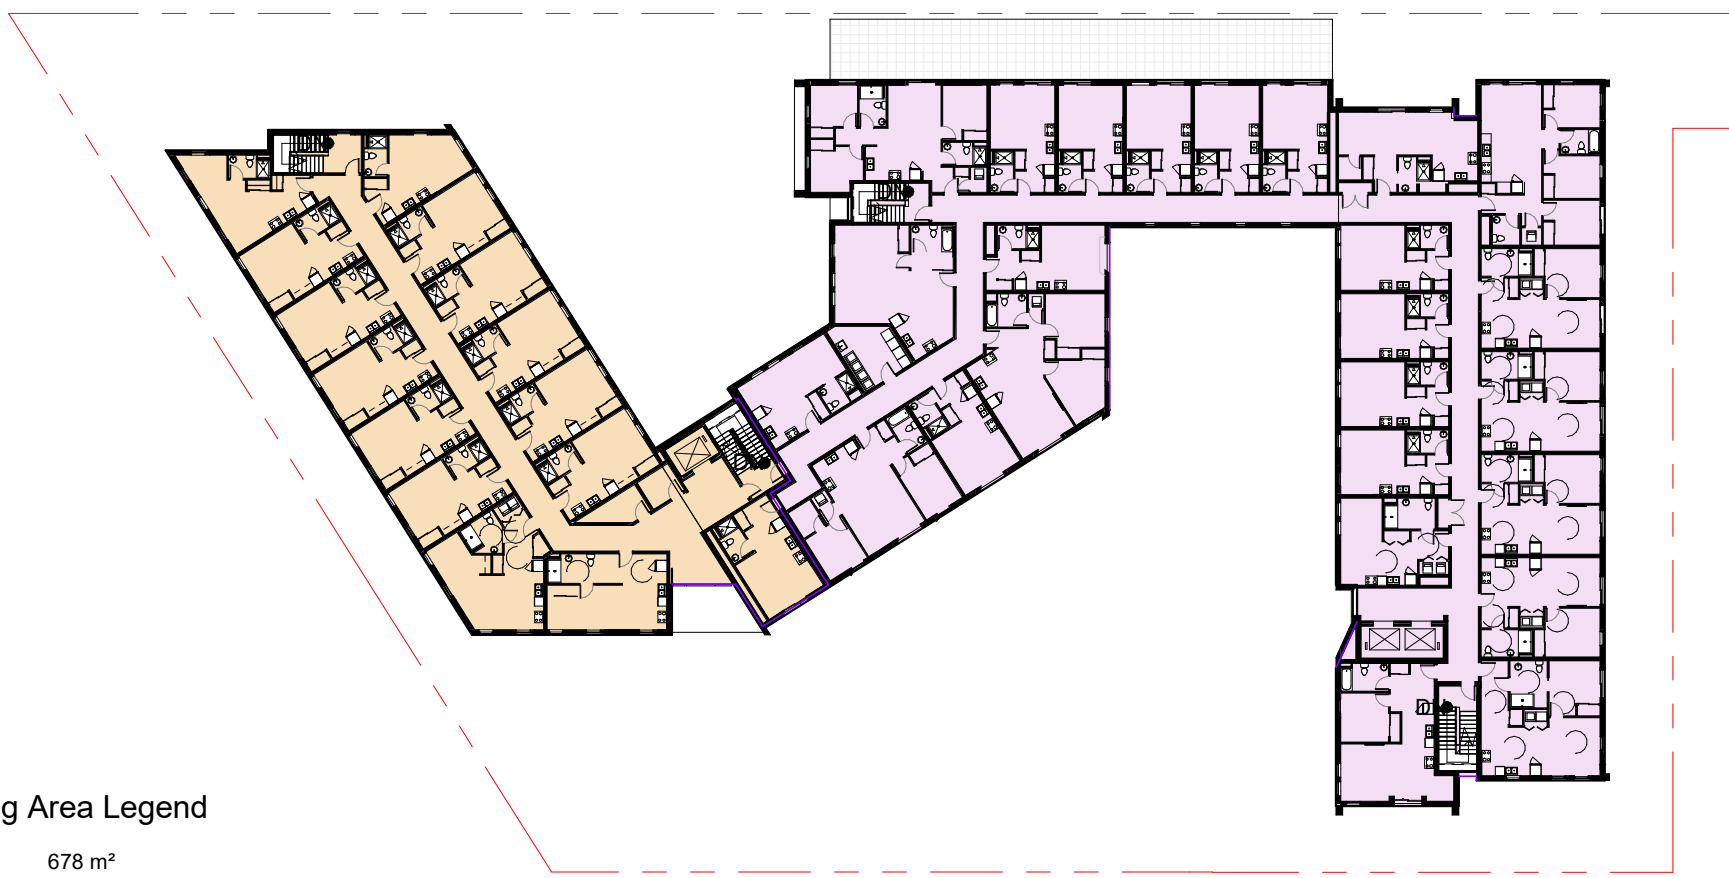


LEVEL 3 BUILDING AREA_

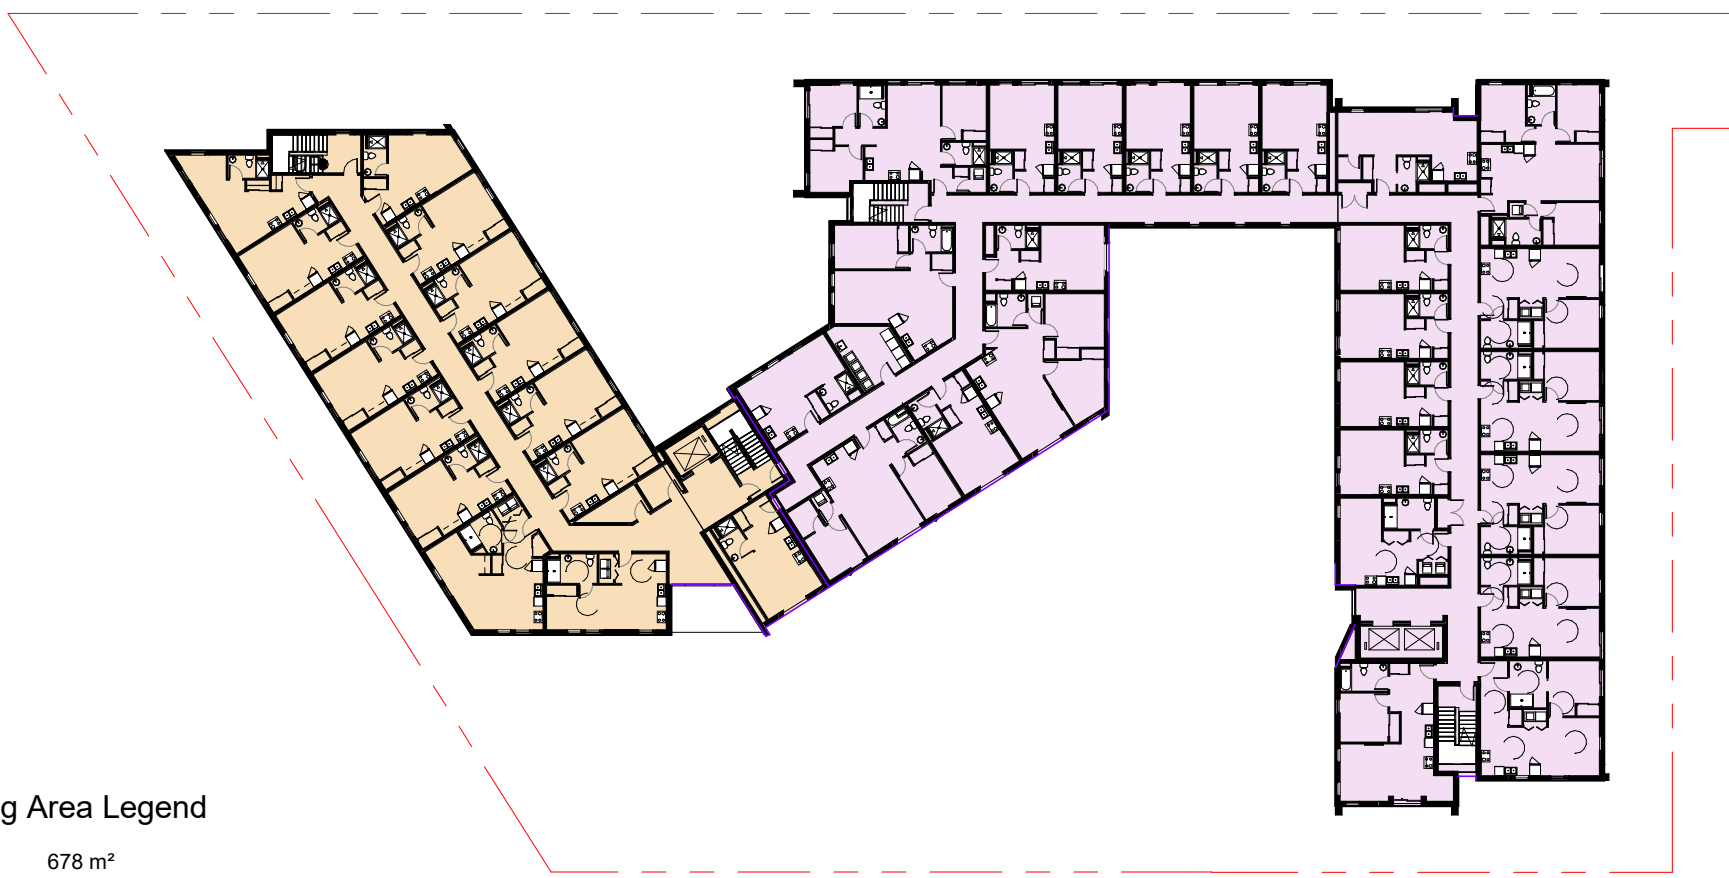

LEVEL 4 BUILDING AREA_

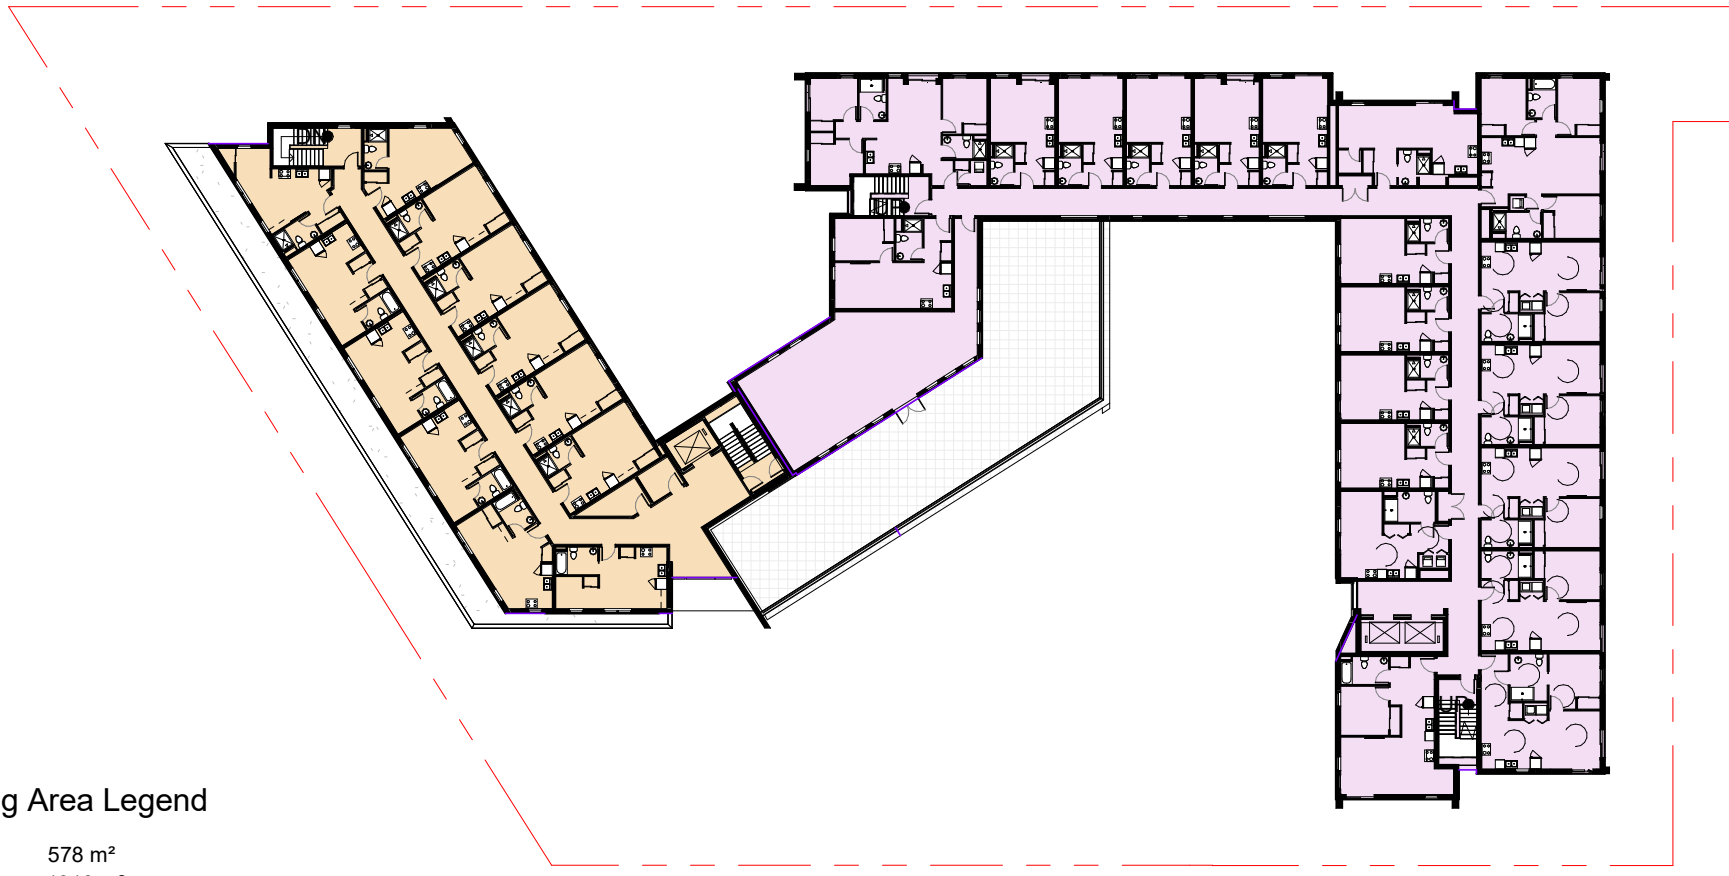

LEVEL 5 BUILDING AREA_

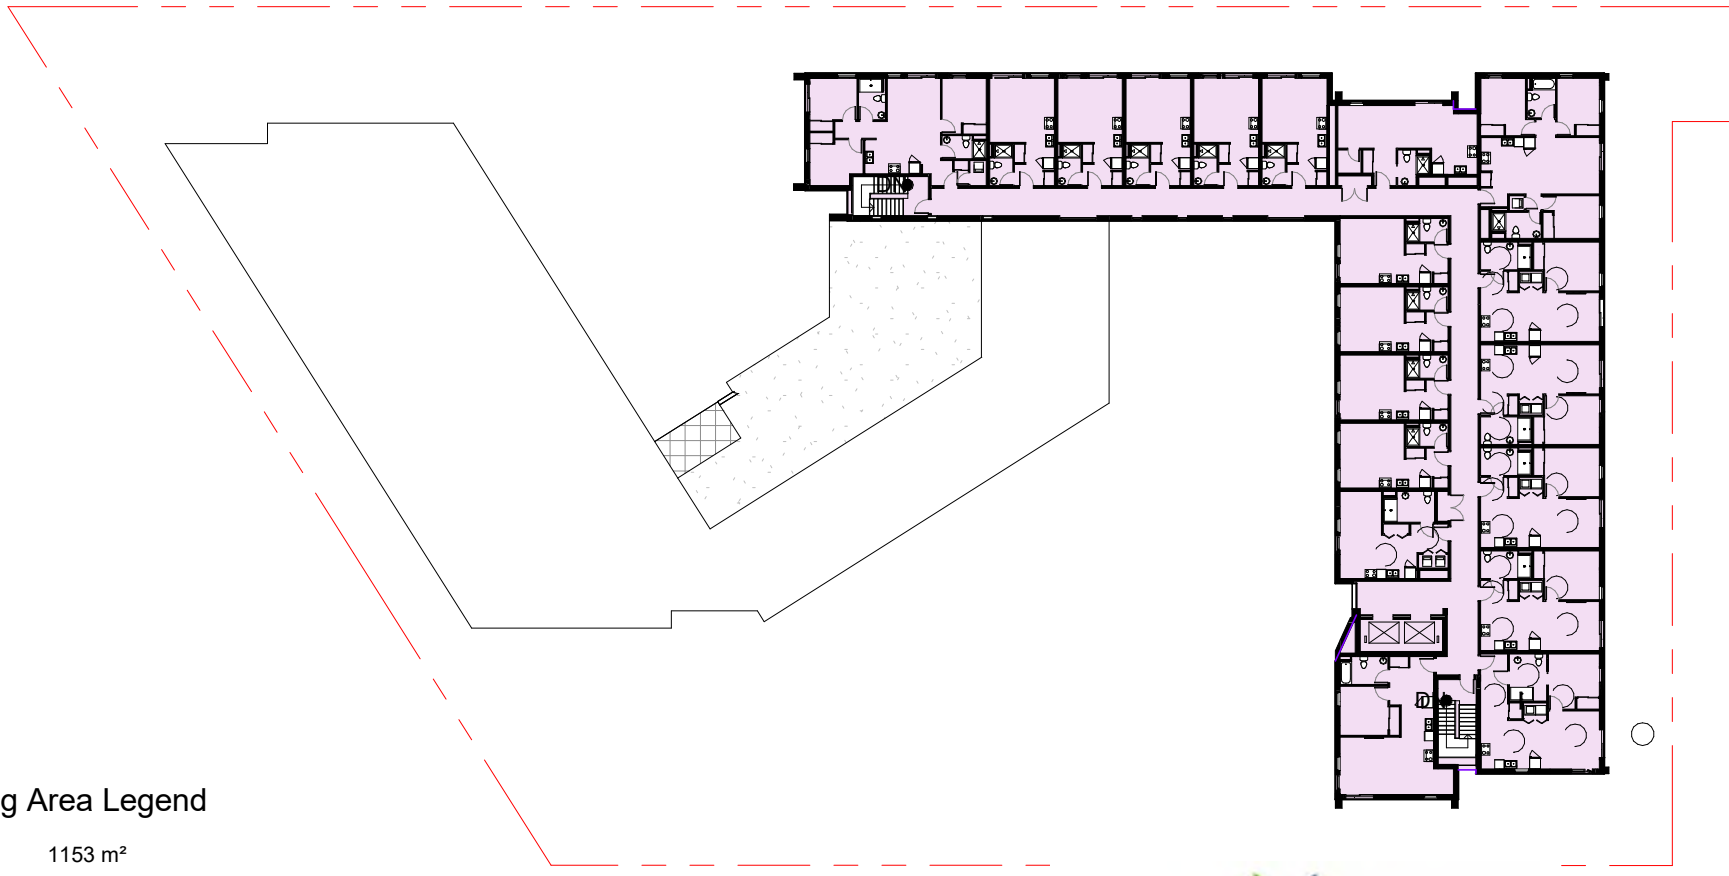

LEVEL 6 BUILDING AREA_



LOW HAMMOND ROWE ARCHITECTS



CROSSTOWN MIXED USE DEVELOPMENT


584 BURNSIDE RD EAST & 3020 DOUGLAS ST, VICTORIA BC

ISSUED FOR REZONING & DEVELOPMENT PERMIT


GROSS BUILDING AREA

Feb. 25 | 2019

1 : 500

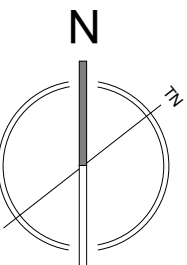

DP39

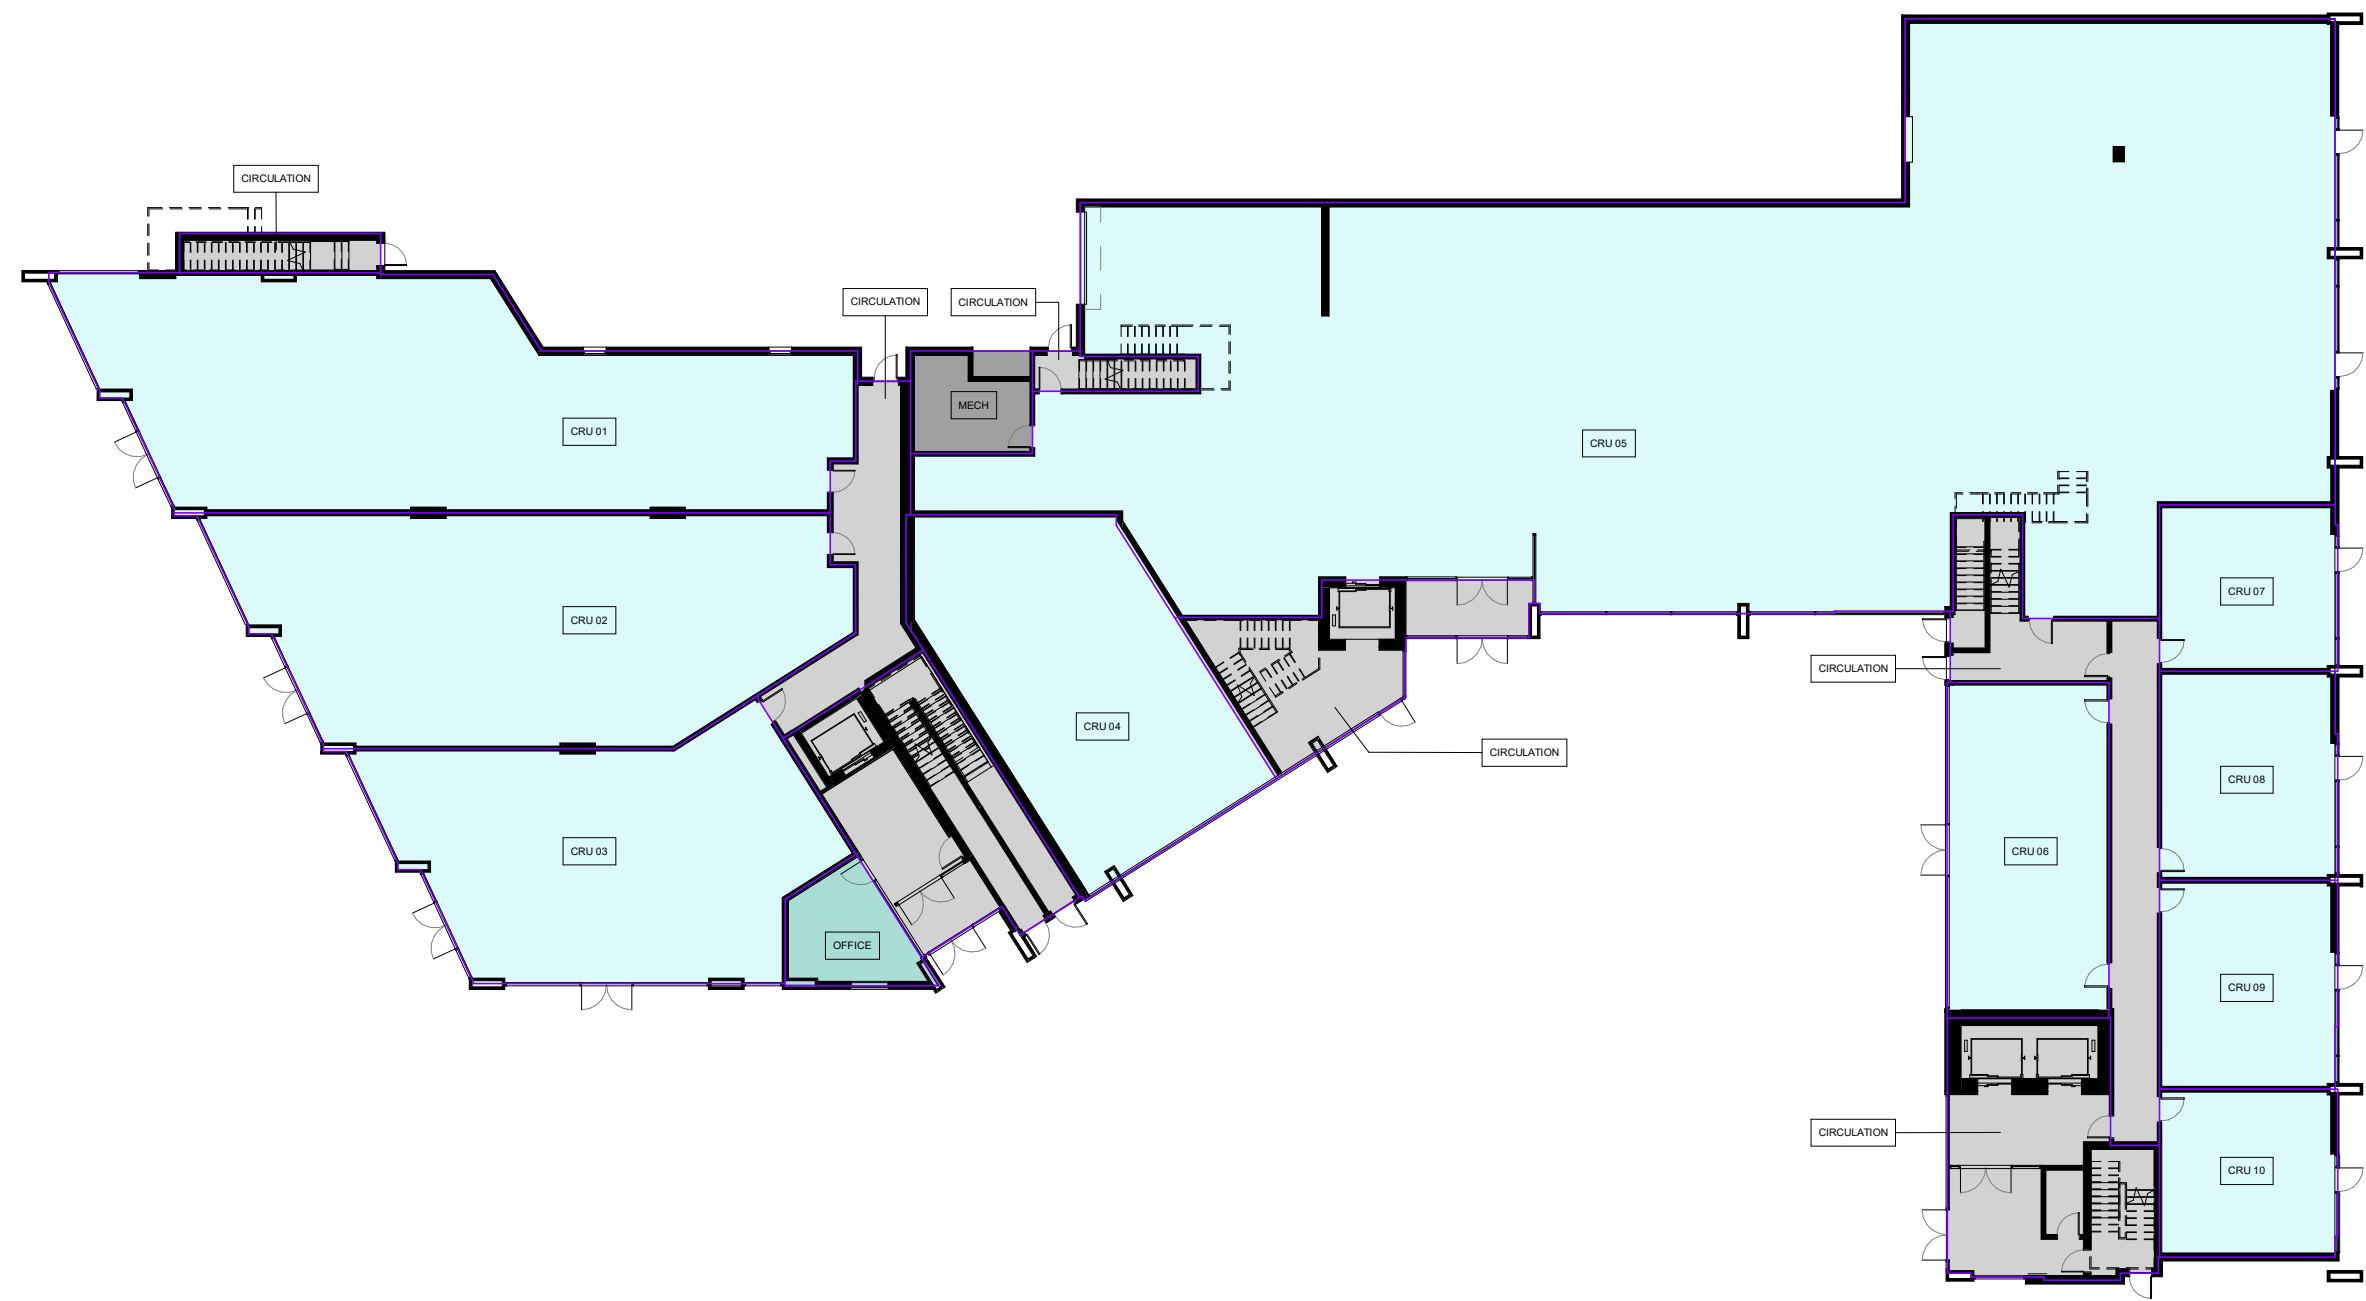

LEVEL 1.

L1 Rental A GROSS AREA SCHEDULE

Unit Type	Area sqm.	AREA sqf.
CIRCULATION	12.5 m ²	134.5 SF
CIRCULATION	71.7 m ²	771.5 SF
OFFICE	20.8 m ²	224 SF
TOTAL AREA	105 m ²	1130 SF

L1 Rental B GROSS AREA SCHEDULE


Unit Type	Area sqm.	AREA sqf.
CIRCULATION	76.8 m ²	826.4 SF
TOTAL AREA	76.8 m ²	826.4 SF

L1 COMMERCIAL GROSS AREA SCHEDULE

Unit Type	Area sqm.	AREA sqf.
CIRCULATION	69.1 m ²	743.6 SF
CIRCULATION	9.5 m ²	102.3 SF
CIRCULATION	37.1 m ²	399.6 SF
CIRCULATION	53.8 m ²	578.8 SF
CRU 01	238.2 m ²	2563.9 SF
CRU 02	203.1 m ²	2196.6 SF
CRU 03	153.1 m ²	1647.6 SF
CRU 04	133.6 m ²	1438.3 SF
CRU 05	892.3 m ²	9604.8 SF
CRU 06	85.7 m ²	922.3 SF
CRU 07	46.8 m ²	503.3 SF
CRU 08	58.5 m ²	629.8 SF
CRU 09	58.6 m ²	630.3 SF
CRU 10	47.2 m ²	507.6 SF
MECH	19.8 m ²	213.1 SF
TOTAL AREA	2106.3 m ²	22671.8 SF

L1 TOTAL GROSS AREA

Area sqm.	AREA sqf.
2288.04 m ²	24628.2 SF

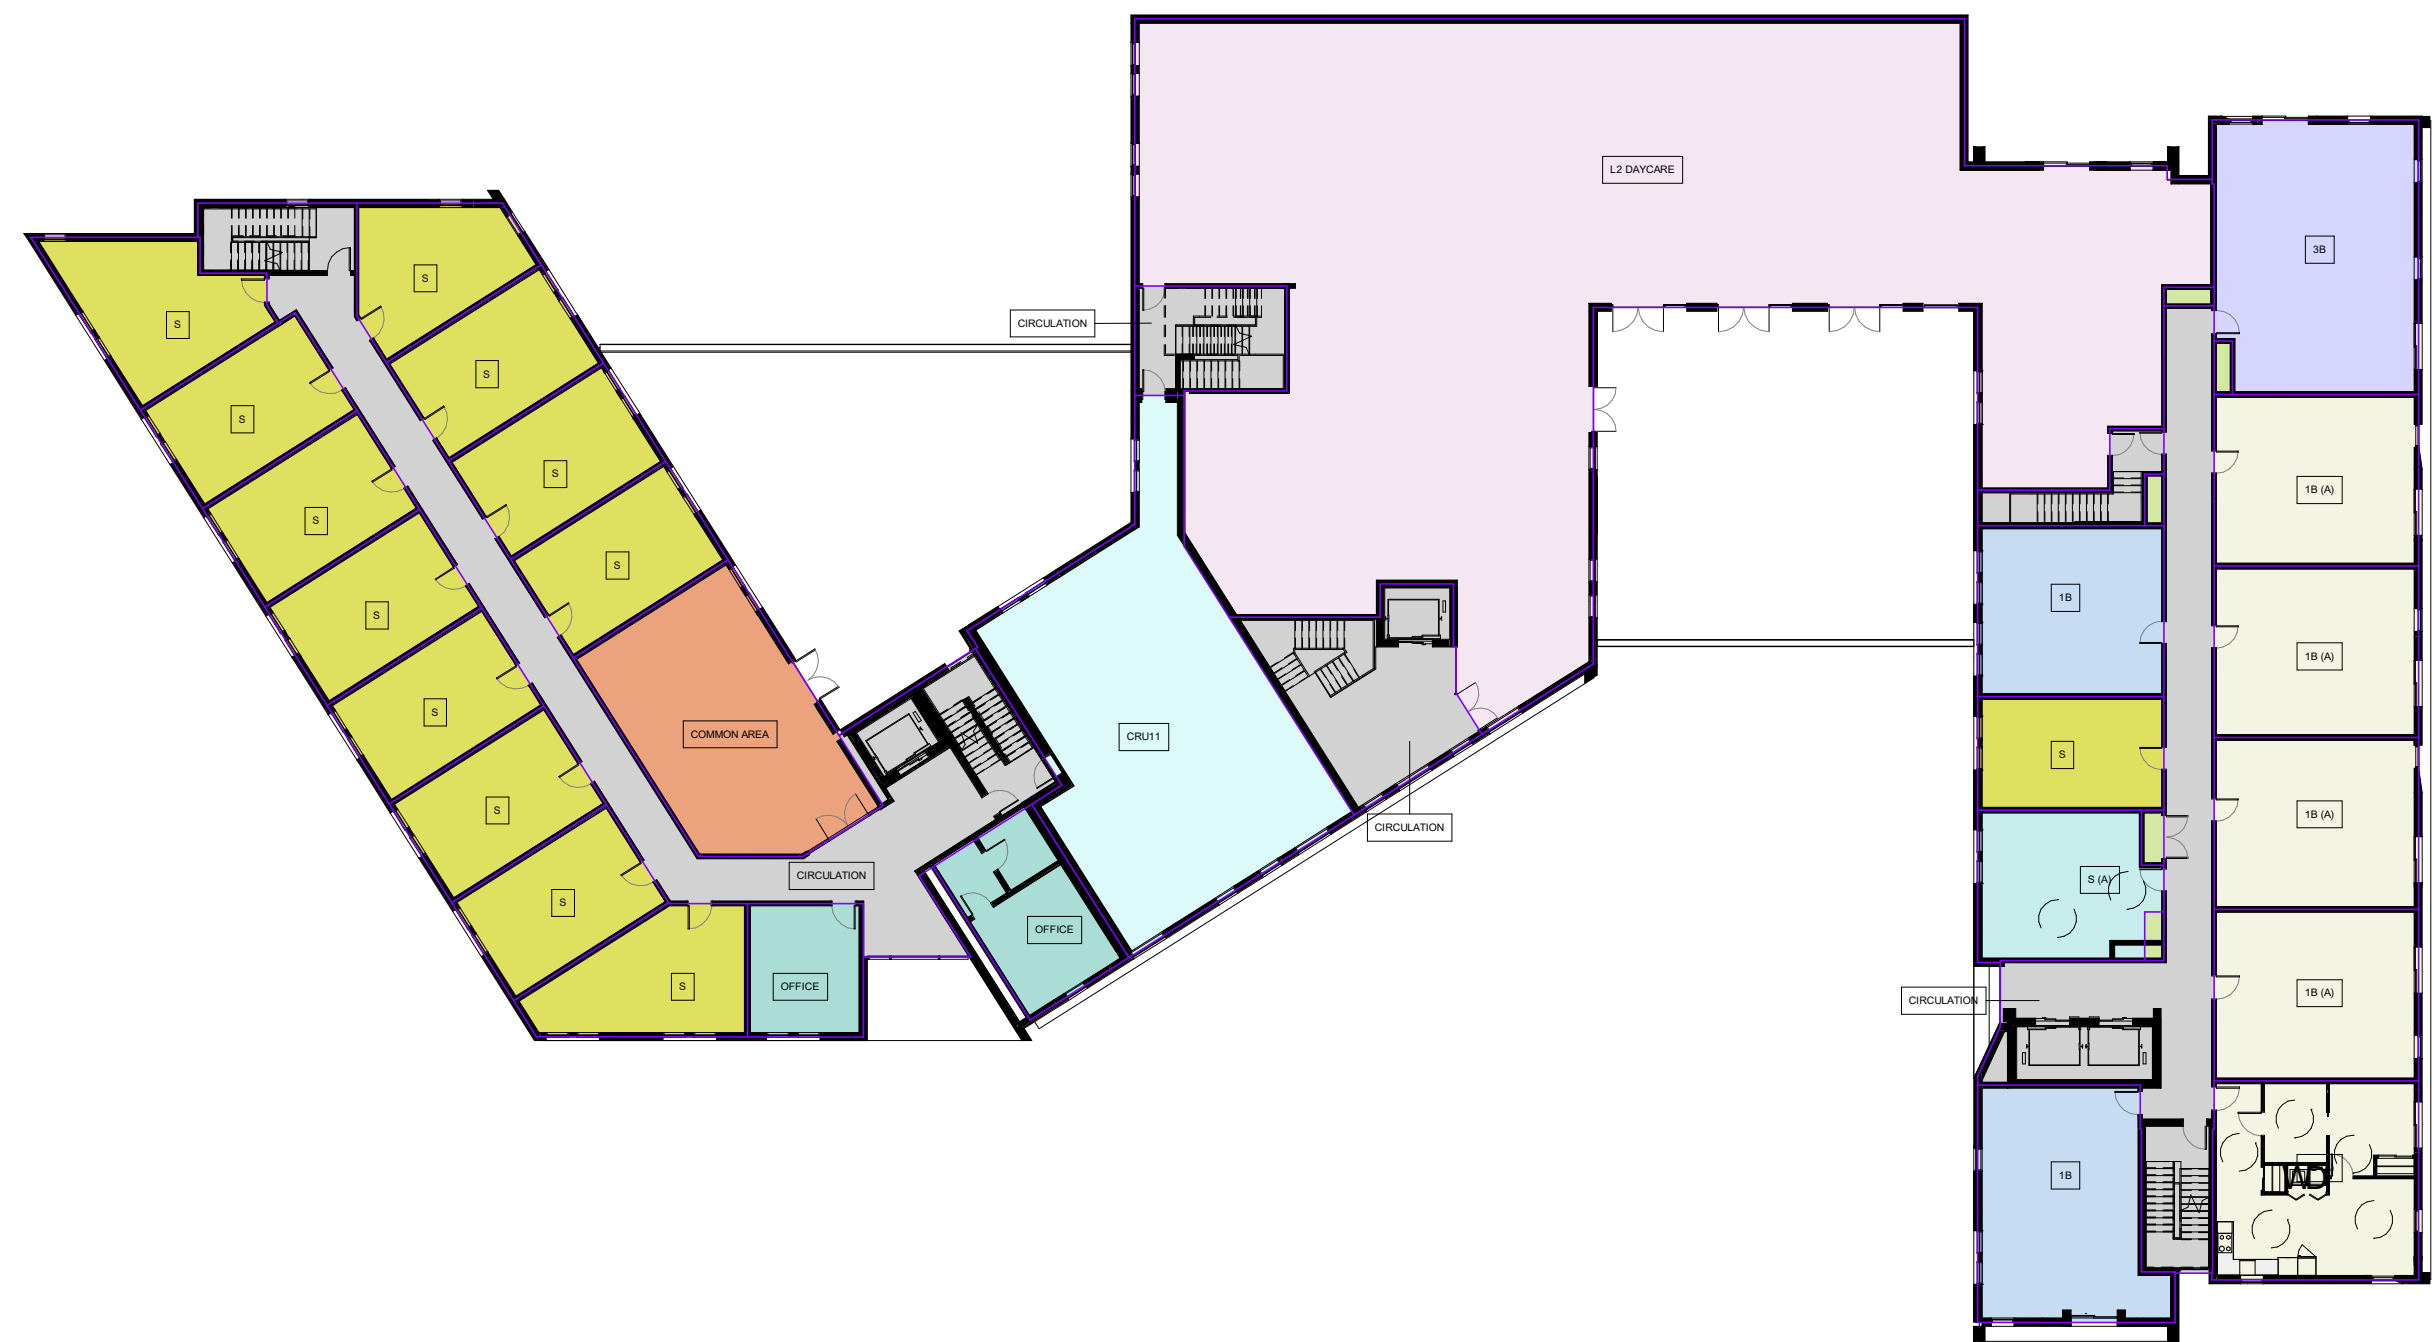

LEVEL 2.

L2 Rental A GROSS AREA SCHEDULE

Unit Type	Area sqm.	AREA sqf.
S	31.5 m ²	338.8 SF
S	33.6 m ²	362.2 SF
S	33.7 m ²	362.3 SF
S	37.9 m ²	408.4 SF
S	33.6 m ²	361.9 SF
S	33.6 m ²	362 SF
S	33.6 m ²	362 SF
S	33.6 m ²	362.1 SF
S	33.6 m ²	362.2 SF
S	33.7 m ²	362.3 SF
S	36.7 m ²	394.7 SF
S	33.7 m ²	362.2 SF
S: 12	408.9 m ²	4401 SF
OFFICE	24.4 m ²	262.3 SF
OFFICE	33.5 m ²	360.1 SF
OFFICE: 2	57.8 m ²	622.4 SF
COMMON AREA	80.1 m ²	862.2 SF
COMMON AREA: 1	80.1 m ²	862.2 SF
CIRCULATION	147.8 m ²	1591.1 SF
CIRCULATION: 1	147.8 m ²	1591.1 SF
TOTAL AREA	694.6 m ²	7476.7 SF

L2 COMMERCIAL GROSS AREA SCHEDULE


Unit Type	Area sqm.	AREA sqf.
CIRCULATION	25.5 m ²	274.8 SF
CIRCULATION	14.2 m ²	152.5 SF
CIRCULATION	51.1 m ²	550.4 SF
CRU11	152.2 m ²	1638.8 SF
L2 DAYCARE	672.7 m ²	7240.4 SF
TOTAL AREA	915.7 m ²	9856.9 SF

L2 RENTAL B GROSS AREA SCHEDULE

Unit Type	Area sqm.	AREA sqf.
S (A)	40.8 m ²	439.5 SF
S (A): 1	40.8 m ²	439.5 SF
S	33.4 m ²	359.1 SF
S: 1	33.4 m ²	359.1 SF
CIRCULATION	116.2 m ²	1250.7 SF
CIRCULATION: 1	116.2 m ²	1250.7 SF
3B	87.1 m ²	937.9 SF
3B: 1	87.1 m ²	937.9 SF
1B (A)	55.3 m ²	595.2 SF
1B (A)	55.2 m ²	594.7 SF
1B (A)	55.3 m ²	595.7 SF
1B (A)	55.3 m ²	595.2 SF
1B (A)	64.5 m ²	694.2 SF
1B (A): 5	285.7 m ²	3075 SF
1B	64 m ²	688.8 SF
1B	50.2 m ²	540.1 SF
1B: 2	114.2 m ²	1228.9 SF
TOTAL AREA	677.4 m ²	7291 SF

L2 TOTAL GROSS AREA

Area sqm.	AREA sqf.
2295.71 m ²	24710.8 SF

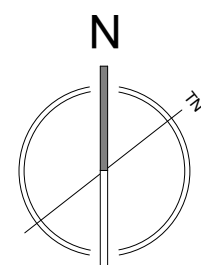



LEVEL 3.

L3 Rental A GROSS AREA SCHEDULE		
Unit Type	Area sqm.	AREA sqf.
S (A)	51.2 m²	551.4 SF
S (A)	43.4 m²	466.9 SF
S (A): 2	94.6 m²	1018.4 SF
S	33.6 m²	362.2 SF
S	33.6 m²	362.2 SF
S	33.6 m²	362.2 SF
S	33.6 m²	362.2 SF
S	33.6 m²	362.2 SF
S	33.6 m²	362.2 SF
S	38 m²	408.7 SF
S	32.3 m²	347.5 SF
S	33.6 m²	362.2 SF
S	33.7 m²	362.2 SF
S	33.6 m²	362.2 SF
S	33.6 m²	362.2 SF
S	33.5 m²	360.9 SF
S: 12	406.6 m²	4376.7 SF
TOTAL AREA	501.2 m²	5395.1 SF

L3 TOTAL GROSS AREA

Area sqm.	AREA sqf.
2200.8 m²	23689.2 SF

L3 RENTAL B GROSS AREA SCHEDULE		
Unit Type	Area sqm.	AREA sqf.
1B	60.8 m²	654.2 SF
1B	63.6 m²	684.2 SF
1B: 2	124.3 m²	1338.4 SF
1B (A)	55.3 m²	595.8 SF
1B (A)	64.3 m²	692.4 SF
1B (A)	55.4 m²	596 SF
1B (A)	55.3 m²	595.2 SF
1B (A)	55.4 m²	596.3 SF
1B (A): 5	285.7 m²	3075.8 SF
2B	73.4 m²	790.6 SF
2B	78.8 m²	848.6 SF
2B: 2	152.3 m²	1639.2 SF
3B	87.1 m²	937.9 SF
3B	84.6 m²	910.2 SF
3B: 2	171.7 m²	1848.1 SF
CIRCULATION	251.5 m²	2707 SF
CIRCULATION: 1	251.5 m²	2707 SF
COMMON AREA	16.5 m²	177.6 SF
COMMON AREA: 1	16.5 m²	177.6 SF
S	33.4 m²	359.1 SF
S	33.4 m²	359.6 SF
S	33.4 m²	359.1 SF
S	33.2 m²	357.2 SF
S	46.5 m²	500.7 SF
S	33.7 m²	362.8 SF
S	33.3 m²	358.5 SF
S	33.3 m²	358.5 SF
S	33.3 m²	358.8 SF
S	33.3 m²	358.3 SF
S	35 m²	376.8 SF
S	36.4 m²	391.4 SF
S	33.3 m²	358.2 SF
S	34 m²	366.4 SF
S: 14	485.5 m²	5225.4 SF
S (A)	40.9 m²	439.7 SF
S (A): 1	40.9 m²	439.7 SF
TOTAL AREA	1528.4 m²	16451.2 SF



LEVEL 4.

L4 Rental A GROSS AREA SCHEDULE		
Unit Type	Area sqm.	AREA sqf.
S (A)	51.2 m²	551.4 SF
S (A)	43.4 m²	466.9 SF
S (A): 2	94.6 m²	1018.4 SF
S	33.6 m²	362.2 SF
S	33.6 m²	362.2 SF
S	33.6 m²	362.2 SF
S	33.6 m²	362.2 SF
S	33.6 m²	362.2 SF
S	38 m²	408.7 SF
S	32.3 m²	347.5 SF
S	33.6 m²	362.2 SF
S	33.7 m²	362.2 SF
S	33.6 m²	362.2 SF
S	33.6 m²	362.2 SF
S	33.5 m²	360.9 SF
S: 12	406.6 m²	4376.7 SF
CIRCULATION	147.1 m²	1583.2 SF
CIRCULATION: 1	147.1 m²	1583.2 SF
TOTAL AREA	648.3 m²	6978.3 SF

L4 TOTAL GROSS AREA

Area sqm.	AREA sqf.
2200.91 m²	23690.4 SF

L4 RENTAL B GROSS AREA SCHEDULE		
Unit Type	Area sqm.	AREA sqf.
S (A)	40.9 m²	439.8 SF
S (A): 1	40.9 m²	439.8 SF
S	33.4 m²	359.1 SF
S	33.4 m²	359.6 SF
S	33.4 m²	359.1 SF
S	33.2 m²	357.2 SF
S	46.5 m²	500.7 SF
S	33.7 m²	362.8 SF
S	33.3 m²	358.5 SF
S	33.3 m²	358.8 SF
S	33.3 m²	358.3 SF
S	35 m²	376.8 SF
S	36.4 m²	391.4 SF
S	33.3 m²	358.2 SF
S	33.3 m²	358 SF
S: 14	484.7 m²	5216.9 SF
COMMON AREA	16.5 m²	177.6 SF
COMMON AREA: 1	16.5 m²	177.6 SF
CIRCULATION	250.8 m²	2699.7 SF
CIRCULATION: 1	250.8 m²	2699.7 SF
3B	87.1 m²	937.9 SF
3B	84.6 m²	910.2 SF
3B: 2	171.7 m²	1848.1 SF
2B	73.4 m²	790.6 SF
2B	78.8 m²	848.6 SF
2B: 2	152.3 m²	1639.2 SF
1B (A)	55.3 m²	595.8 SF
1B (A)	64.3 m²	692.4 SF
1B (A)	55.4 m²	596 SF
1B (A)	55.3 m²	595.2 SF
1B (A)	55.4 m²	596.3 SF
1B (A): 5	285.7 m²	3075.8 SF
1B	60.8 m²	654.2 SF
1B	64 m²	688.8 SF
1B: 2	124.8 m²	1342.9 SF
TOTAL AREA	1527.3 m²	16440 SF



LOW HAMMOND ROWE ARCHITECTS



CROSSTOWN MIXED USE DEVELOPMENT


584 BURNSIDE RD EAST & 3020 DOUGLAS ST, VICTORIA BC

ISSUED FOR REZONING & DEVELOPMENT PERMIT


LEVEL 3 & 4 AREA BREAKDOWN

Feb. 25 | 2019

1 : 300

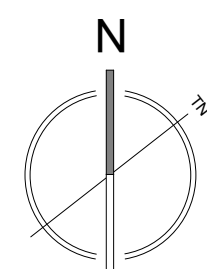

DP41

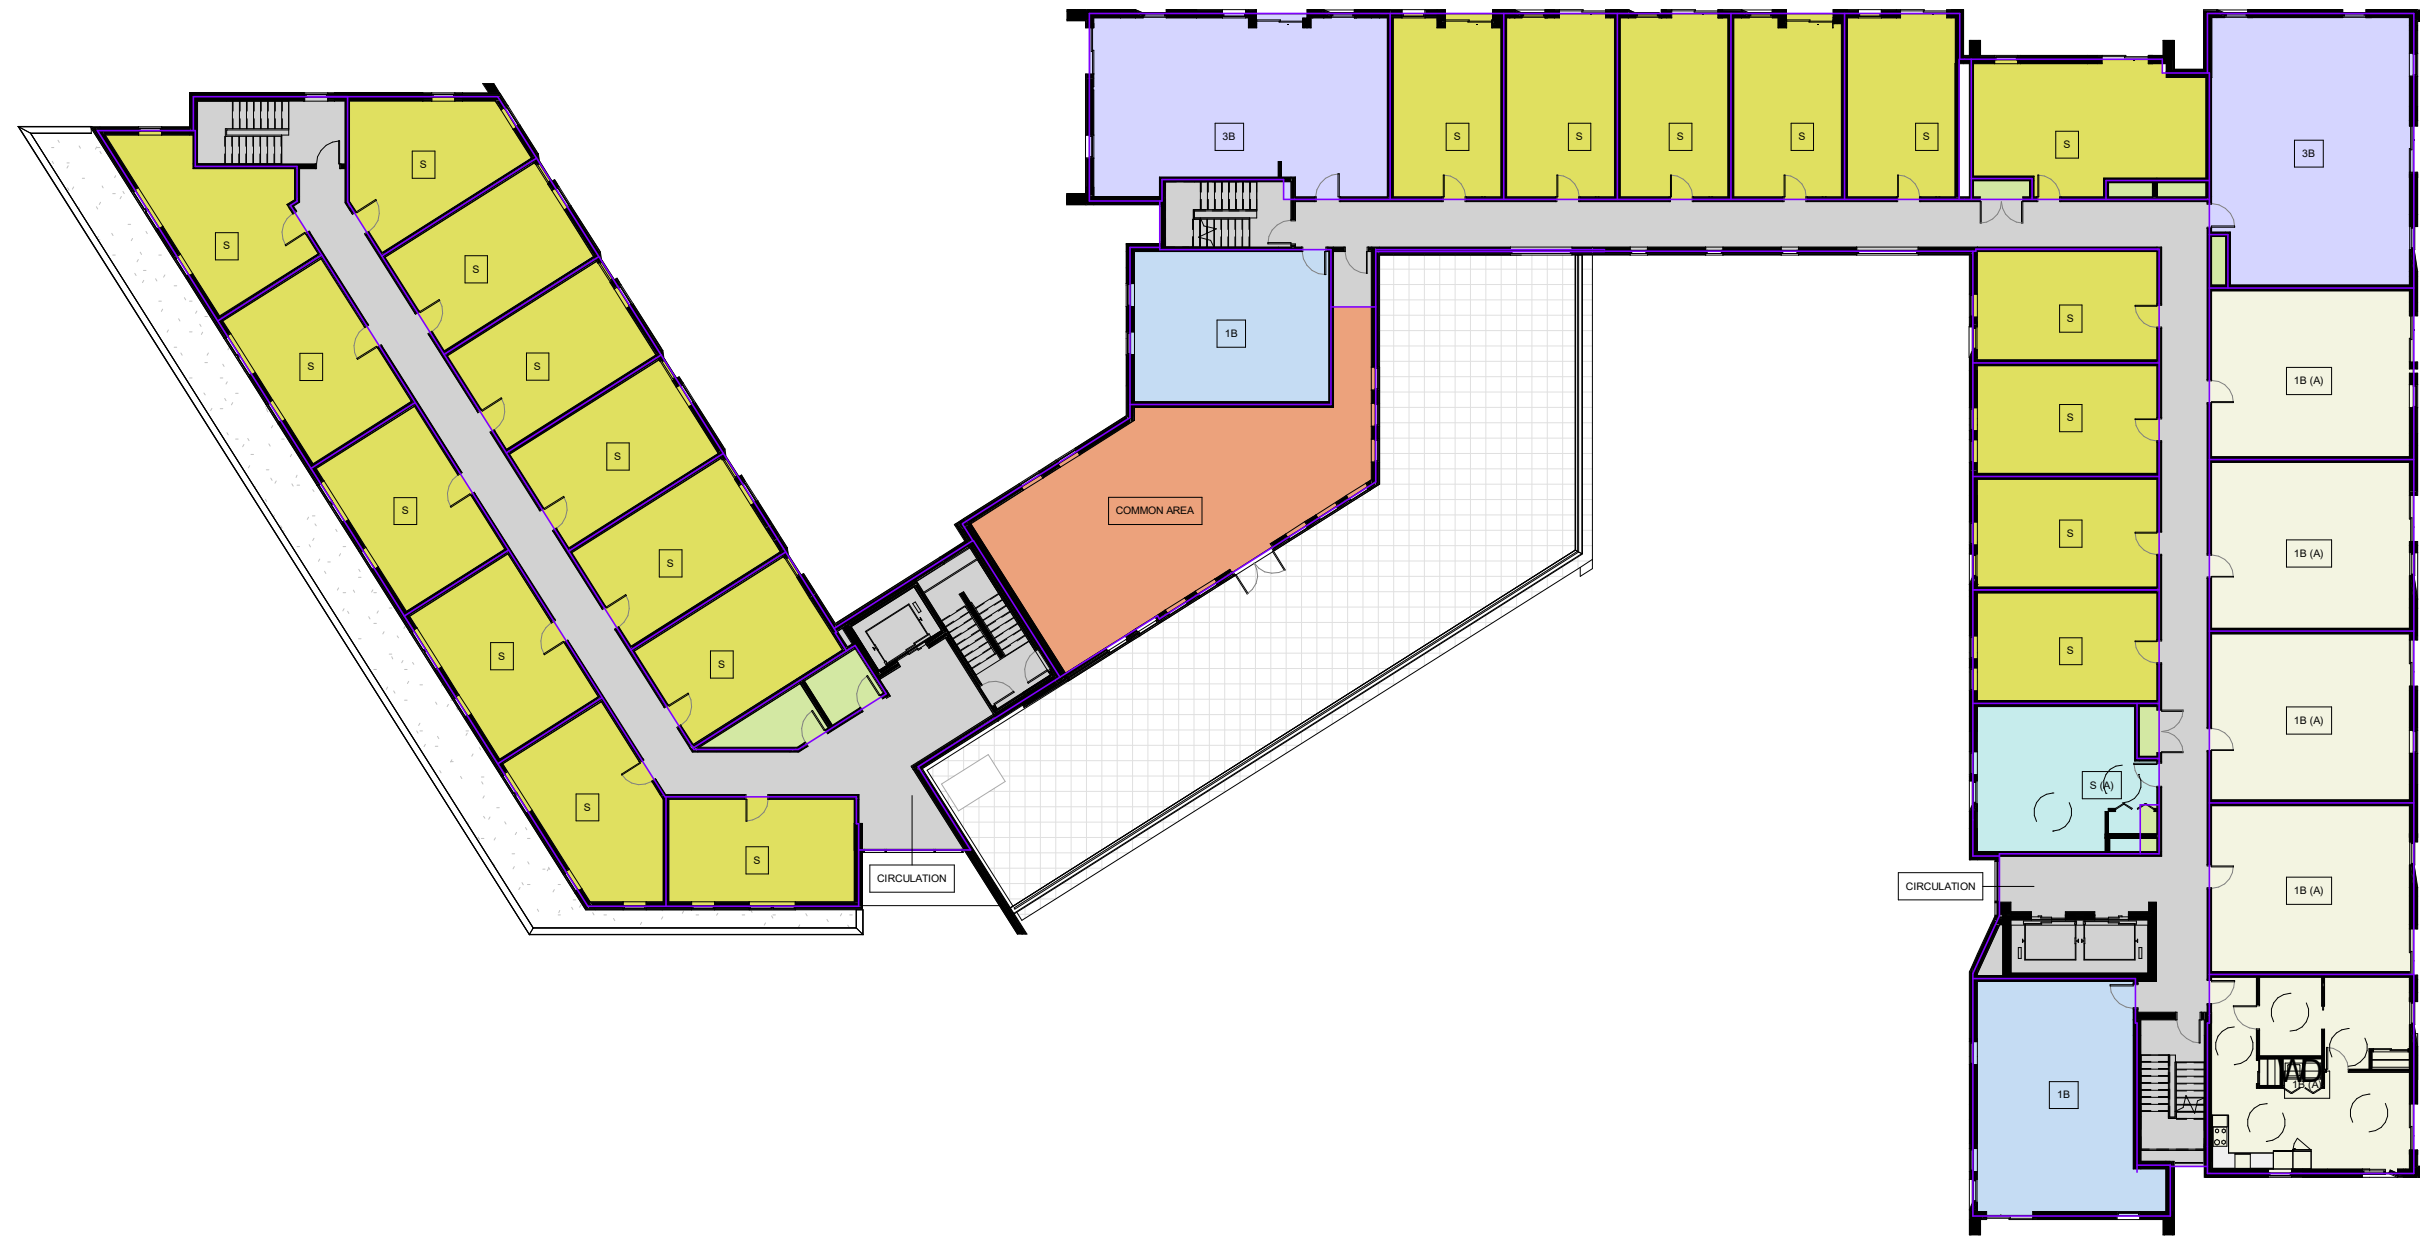


LEVEL 5.

L5 Rental A GROSS AREA SCHEDULE		
Unit Type	Area sqm.	AREA sqft.
S	32.2 m²	347.1 SF
S	33.6 m²	362.2 SF
S	33.6 m²	362.2 SF
S	33.6 m²	362.2 SF
S	33.6 m²	362.2 SF
S	33.5 m²	360.9 SF
S	34 m²	365.7 SF
S	34 m²	365.9 SF
S	34 m²	366.5 SF
S	34.7 m²	373.8 SF
S	33.1 m²	356.5 SF
S	33.9 m²	365.4 SF
S: 12	404.2 m²	4350.5 SF
CIRCULATION	145.1 m²	1562.2 SF
CIRCULATION: 1	145.1 m²	1562.2 SF
TOTAL AREA	549.3 m²	5912.8 SF

L5 TOTAL GROSS AREA	
Area sqm.	AREA sqft.
1841.81 m²	19825.1 SF


L5 RENTAL B GROSS AREA SCHEDULE		
Unit Type	Area sqm.	AREA sqft.
S (A)	40.8 m²	439.6 SF
S (A): 1	40.8 m²	439.6 SF
S	33.3 m²	358.4 SF
S	33.3 m²	358.4 SF
S	33.3 m²	358.3 SF
S	46.5 m²	500.3 SF
S	33.7 m²	362.5 SF
S	33.3 m²	358.2 SF
S	33.3 m²	358.2 SF
S	33.3 m²	358.2 SF
S	33.3 m²	358.2 SF
S	33.3 m²	358.2 SF
S	33.3 m²	358.4 SF
S: 10	346.5 m²	3729.2 SF
COMMON AREA	107.2 m²	1154 SF
COMMON AREA: 1	107.2 m²	1154 SF
CIRCULATION	203.6 m²	2191 SF
CIRCULATION: 1	203.6 m²	2191 SF
3B	84.6 m²	910.5 SF
3B	87.1 m²	938 SF
3B: 2	171.7 m²	1848.4 SF
1B (A)	55.3 m²	595.6 SF
1B (A)	64.6 m²	695.6 SF
1B (A)	55.3 m²	595.6 SF
1B (A)	55.3 m²	595.1 SF
1B (A)	55.4 m²	596.2 SF
1B (A): 5	286 m²	3078.2 SF
1B	63.9 m²	687.9 SF
1B	49.2 m²	529.7 SF
1B: 2	113.1 m²	1217.5 SF
TOTAL AREA	1268.9 m²	13658 SF

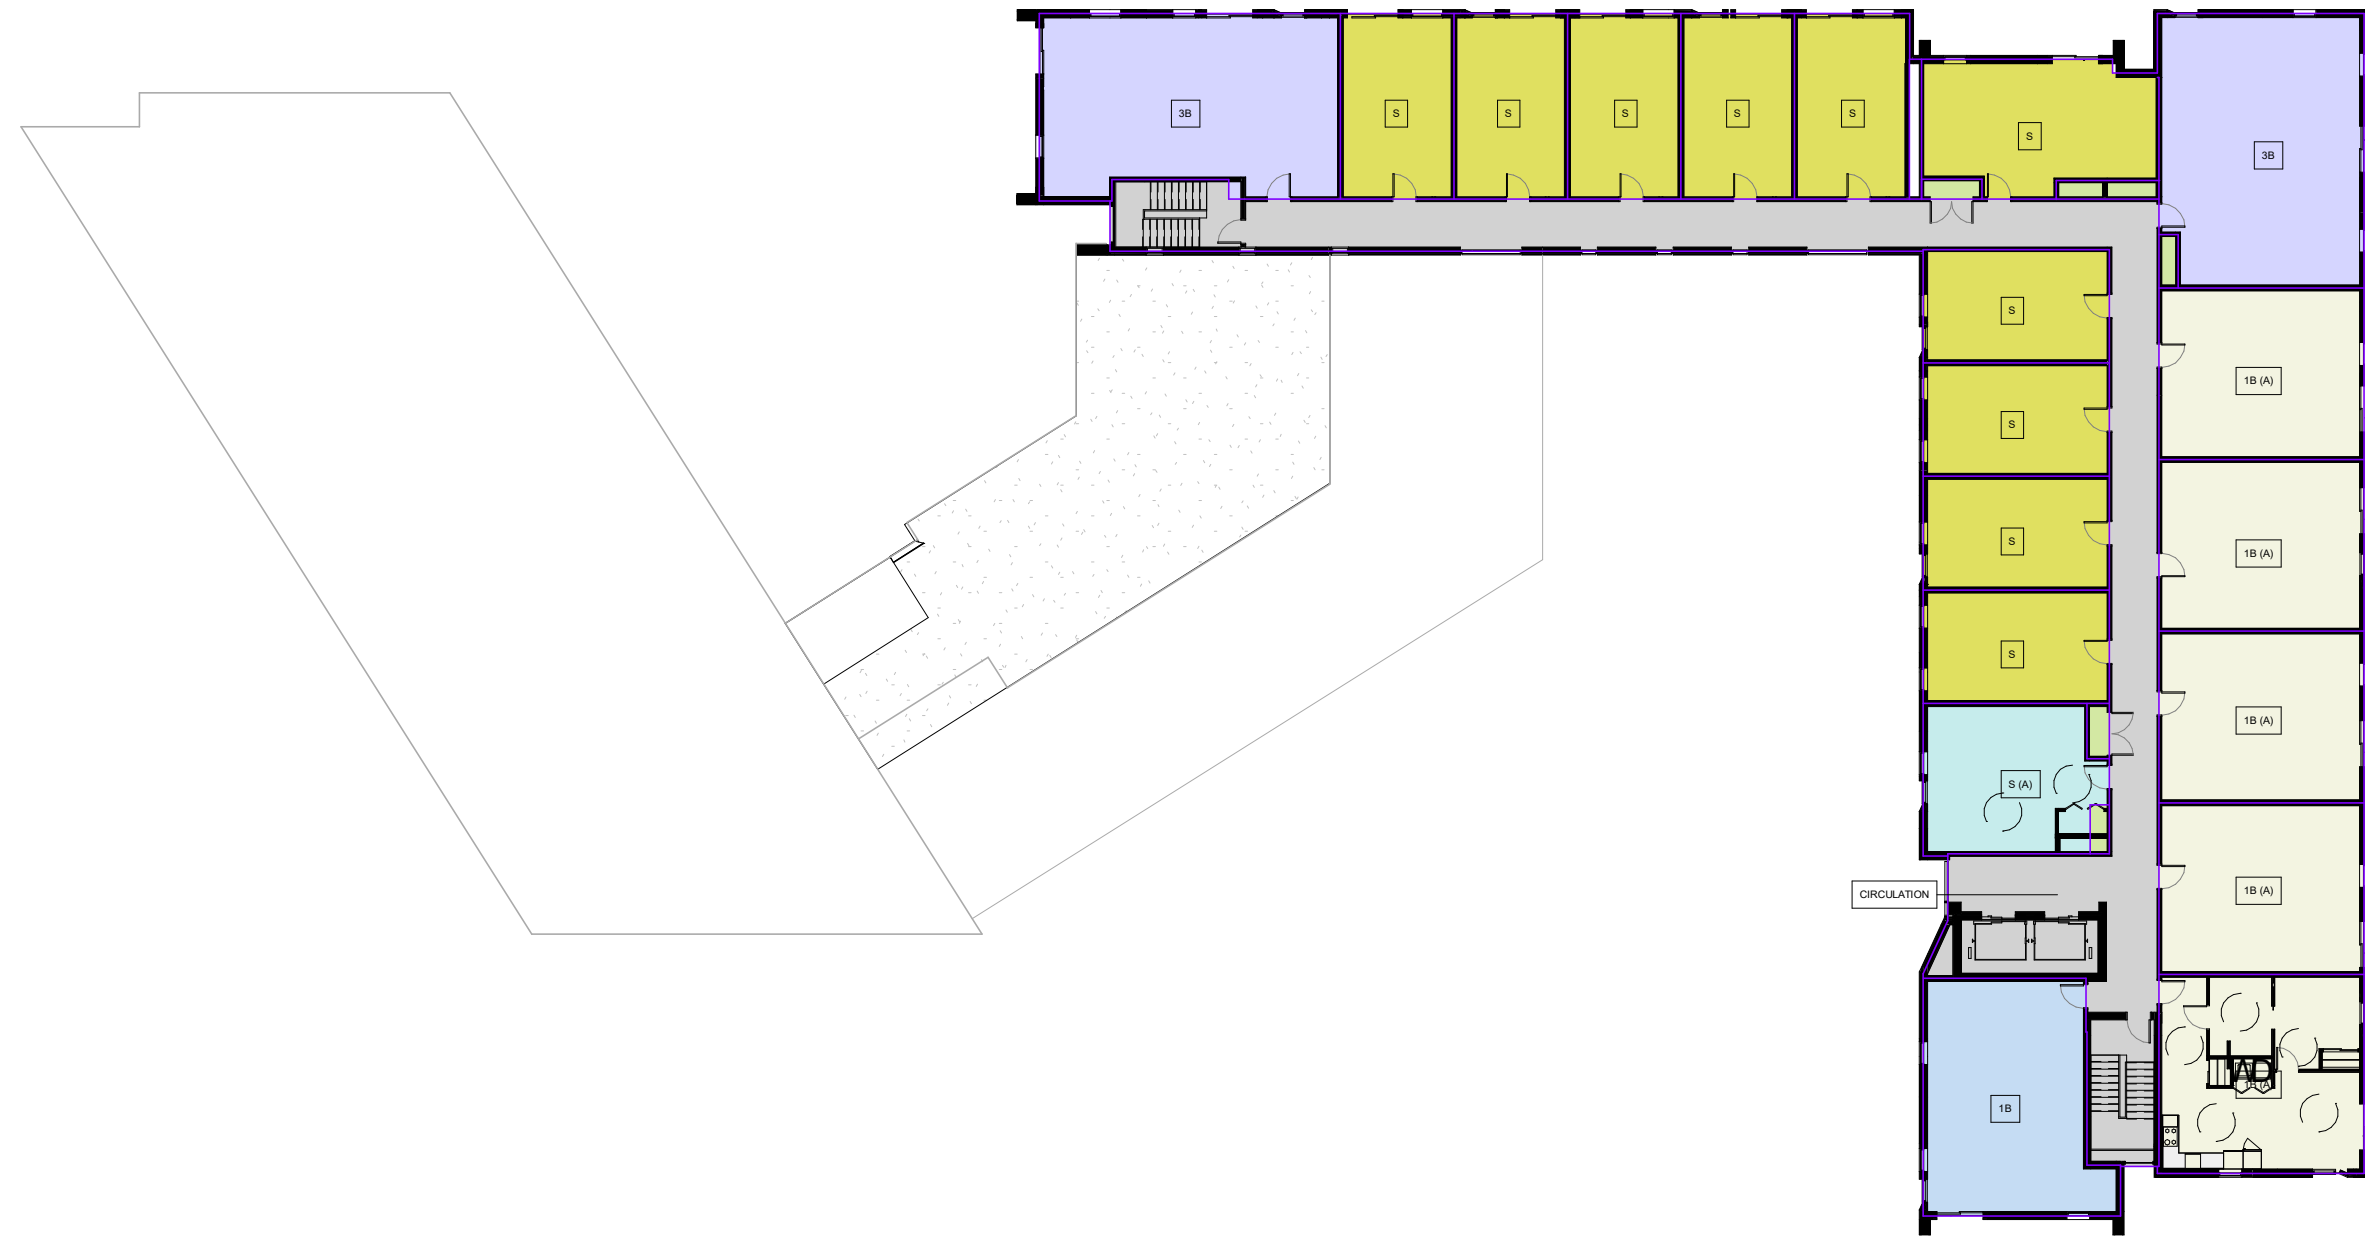


LEVEL 6.


L6 RENTAL B GROSS AREA SCHEDULE		
Unit Type	Area sqm.	AREA sqft.
S (A)	40.8 m²	439 SF
S (A): 1	40.8 m²	439 SF
S	33.3 m²	358.2 SF
S	33.4 m²	359.6 SF
S	33.4 m²	359.1 SF
S	46.4 m²	499.9 SF
S	33.6 m²	361.7 SF
S	33.2 m²	357.5 SF
S	33.2 m²	357.5 SF
S	33.2 m²	357.5 SF
S	33.2 m²	357.5 SF
S	33.4 m²	359.1 SF
S: 10	346.3 m²	3727.3 SF
CIRCULATION	200.6 m²	2159.5 SF
CIRCULATION: 1	200.6 m²	2159.5 SF
3B	84.7 m²	911.4 SF
3B	87.3 m²	939.7 SF
3B: 2	172 m²	1851.1 SF
1B (A)	55.5 m²	597.4 SF
1B (A)	64.4 m²	692.9 SF
1B (A)	55.5 m²	597.4 SF
1B (A)	55.4 m²	596.8 SF
1B (A)	55.5 m²	597.9 SF
1B (A): 5	286.4 m²	3082.3 SF
1B	64 m²	688.7 SF
1B: 1	64 m²	688.7 SF
TOTAL AREA	1110 m²	11947.9 SF

L6 TOTAL GROSS AREA	
Area sqm.	AREA sqft.
1119.95 m²	12055 SF

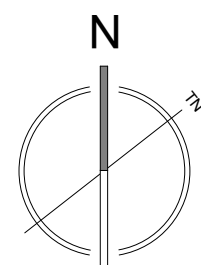

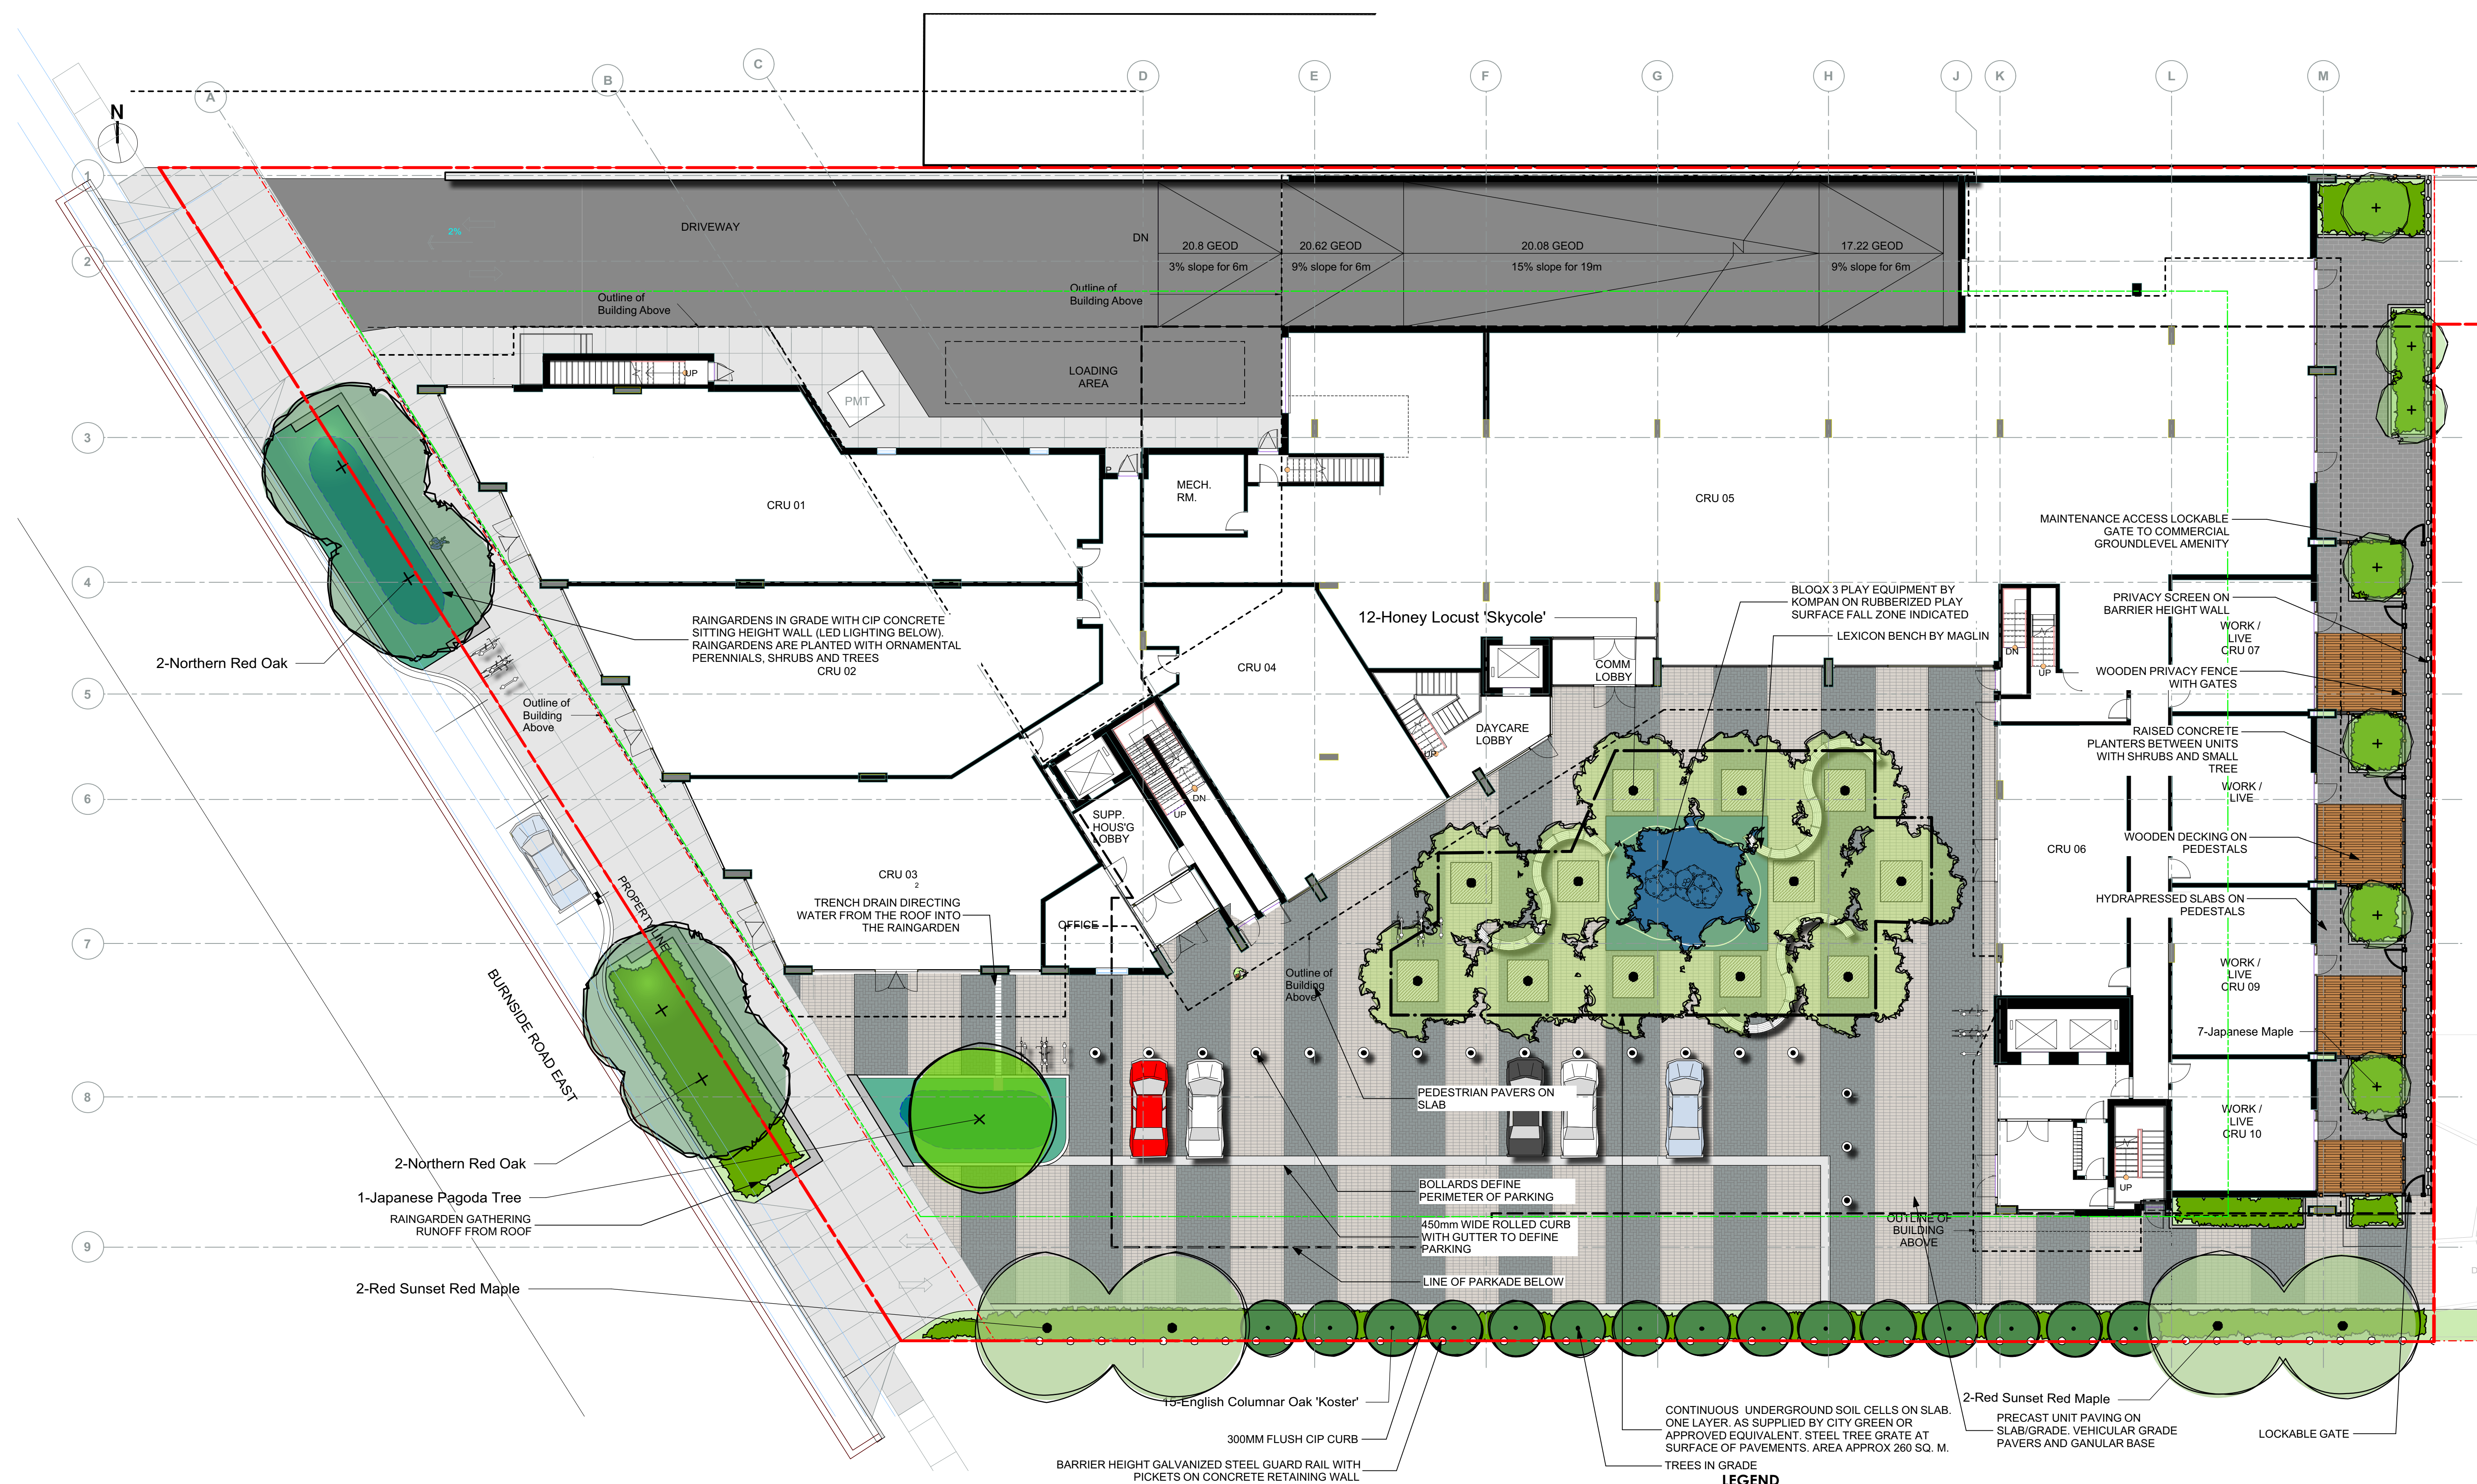

PLANT LIST			
Sym	Qty	Botanical Name	Common Name
TREES:			
7		Acer palmatum	Japanese Maple
4		Acer rubrum 'Red Sunset'	Red Sunset Red Maple
12		Gleditsia triacanthos inermis 'Skycole'	Honey Locust 'Skycole'
15		Quercus robur 'Fastigiata Koster'	English Columnar Oak 'Koster'
4		Quercus rubra	Northern Red Oak
1		Styphnolobium japonicum	Japanese Pagoda Tree
SHRUBS/PERENNIALS/GRASSES/VINES:			
AL	124	Anemone pulsatilla	New Zealand Wind Grass
Brs	23	Brachyglottis 'sunshine'	Brachyglottis 'sunshine'
Bw-1	12	Buxus 'Green Beauty'	Green Beauty Boxwood
Csk	31	Cornus sericea 'Kelseyii'	Dwarf Red-twigged Dogwood
CJEN	6	Cryptomeria japonica 'Elegans Nana'	Elegans Nana Japanese Cedar
GIW	12	Gaura lindheimeri 'Whirling Butterflies'	Whirling Butterflies Gaura
HAL	24	Hydrangea annabelle 'Limelight'	Limelight Hydrangea
Jcg	174	Juncus 'Carmen's Grey'	Soft Common Rush
Lp	127	Lonicera pileolata	Privet Honeyuckle
NDH	208	Nandina domestica 'Harbour Dwarf'	Harbour Dwarf Heavenly Bamboo
Sco	17	Schizostylis coccinea 'Oregon Sunset'	Crimson Flag
SJa	15	Spiraea japonica var. albiflora	Japanese spirea

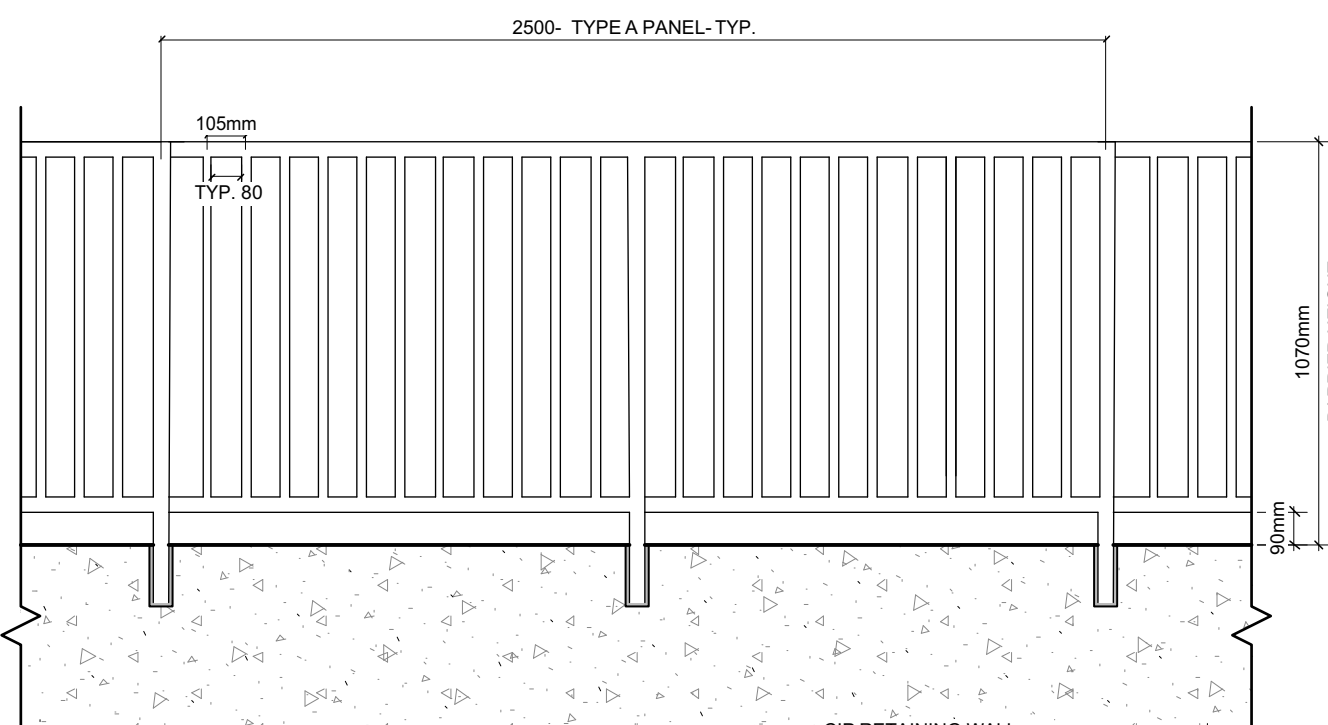

TYPICAL BARRIER HEIGHT GUARDRAIL (ON CONCRETE RETAINING WALL)



CHARACTER IMAGE: PRIVACY SCREEN (WALL BARRIER HEIGHT) @ LIVE/ WORK

LEGEND

- Property Line
- Parking Structure Below Grade
- Plaza Pavements (Non-porous)-Expocrete VS5 Collection 75 x various x 108mm. See L4 Stormwater Management Plan
- Concrete Walkways
- Poreclain Tiles on Pedestals. By Abbotsford Concrete or approved equivalent. 450 x 900 x 20mm. Final pattern TBD.
- Hydrapressed Slabs on Pedestals
- Bollard- Defines Parking Lot
- Bike Rack (6 bikes)
- Sitting Height Wall
- Wood Decking on Pedestals
- Rubberized Play Surface
- Synthetic Lawn
- Bench- Option by Maglin
- Raingarden
- Deciduous Trees
- Shrub Planting

NOT FOR CONSTRUCTION

rev no	description	date
2	Revised Rezoning	2/20/19
1	DP	11/21/18

Murdoch de Greeff INC
Landscape Planning & Design

200 - 524 Cuddehe Road
Victoria, BC V8Z 1G1

Phone: 250.412.2891
Fax: 250.412.2892

client
Victoria Cool-Aid Society
101-749 Pandora Avenue
Victoria, BC

project
Crosstown
3020 Douglas
Ave, Victoria BC

sheet title

Landscape Plan- Ground Level

project no.	118.16
scale	1:150 @ 24"x36"
drawn by	GJ
checked by	SM
revision no.	sheet no.



PLANT LIST					
Sym	Qty	Botanical Name	Common Name	Schd. Size / Plant Spacing	
TREES:					
	4	Styrax japonicus 'Emerald Pagoda'	Japanese Snowbell	5.0cm cal, b&b	
SHRUBS/PERENNIALS/GRASSES/VINES:					
AL	49	Anemranthele lessoniana	New Zealand Wind Grass	#1 Pot	
Ca	5	Clematis armandi	Evergreen Clematis	#1 Pot	
End	44	Escallonia 'Newport Dwarf'	Newport Dwarf Escallonia	#1 pot	
Glw	31	Gaura lindheimeri 'Whirling Butterflies'	Whirling Butterflies Gaura	#1 pot	
Pq	31	Parthenocissus quinquefolia	Virginia Creeper	#2 Pot	

CHARACTER IMAGES:



Roof Top Amenity Space



Roof Top Play Space



Plaza



Bollard




Plaza

NOT FOR CONSTRUCTION

2	Revised Rezoning	2/20/19
1	DP	11/2118
rev no	description	date

Murdoch de Greeff INC
Landscape Planning & Design
200 - 524 Cuddehne Road
Victoria, BC V8Z 1G1
Phone: 250-412-2891
Fax: 250-412-2892

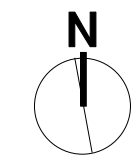


client
Victoria Cool-Aid Society
101-749 Pandora Avenue
Victoria, BC

project
Crosstown
3020 Douglas
Ave, Victoria BC

sheet title
**Landscape Plan-
Second Level**

project no.	118.16
scale	1:150 @ 24"x36"
drawn by	GJ
checked by	SM
revision no.	sheet no.

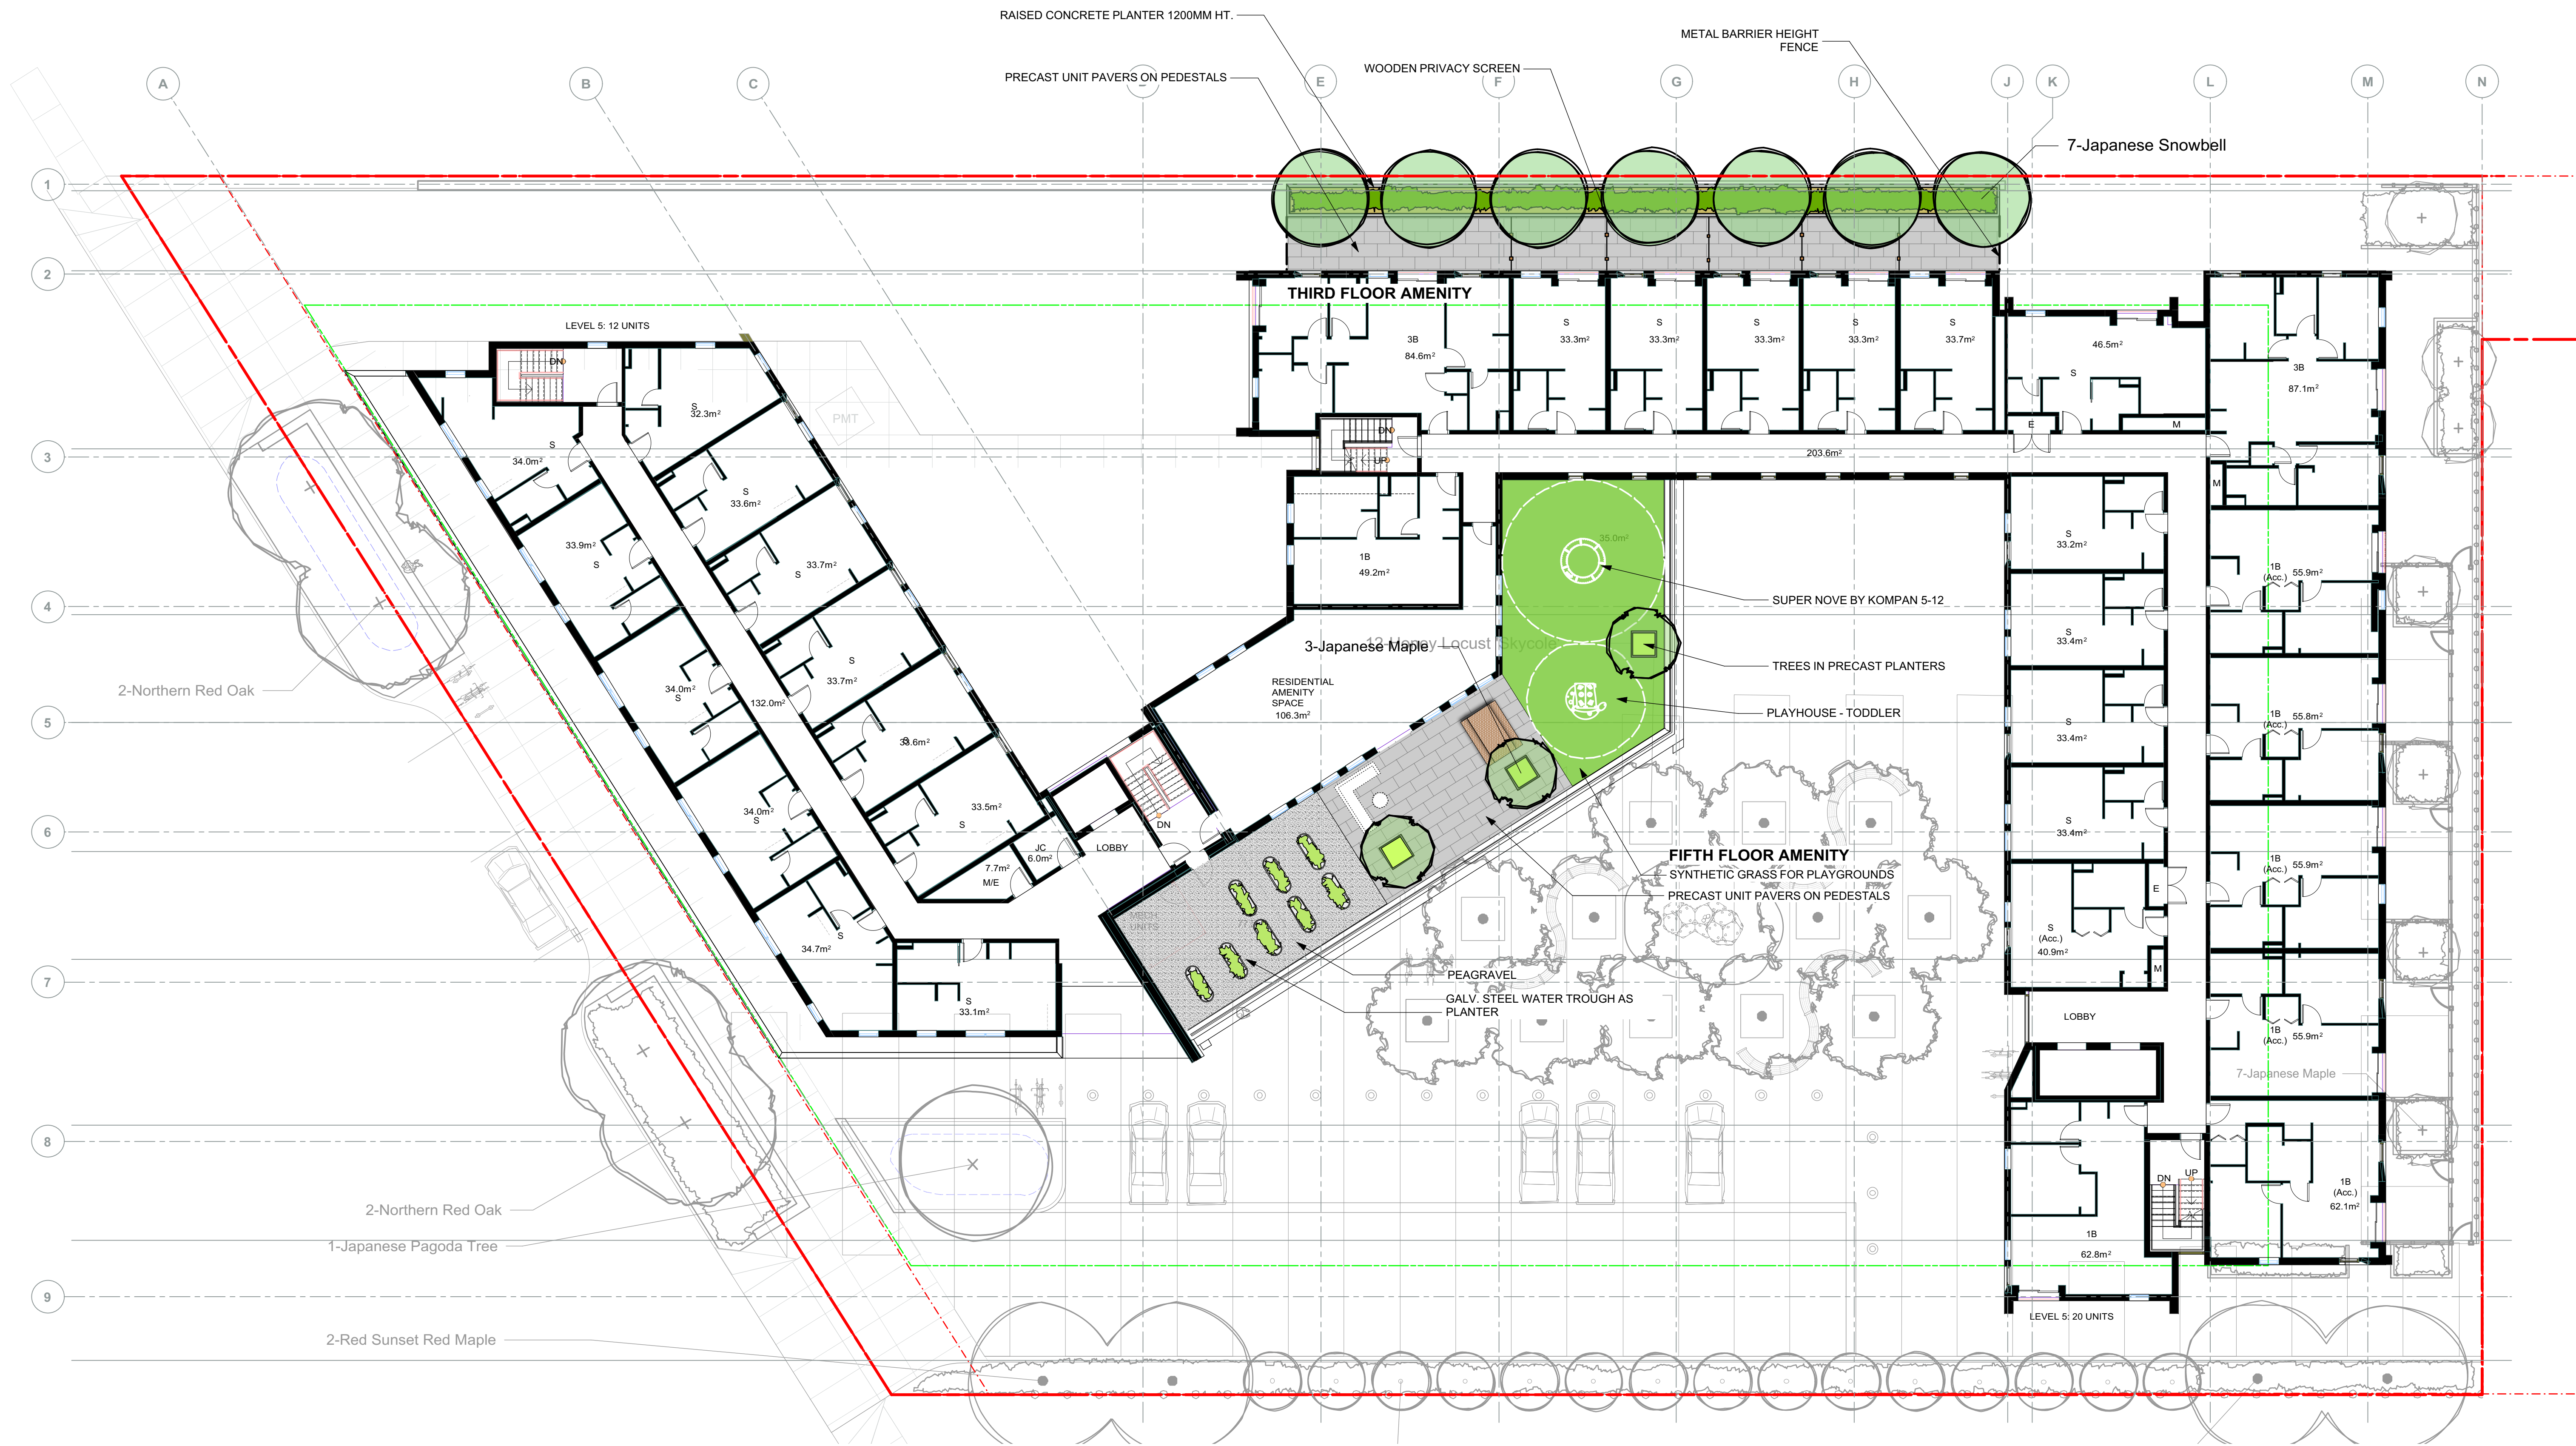

PLANT LIST				
Sym	Qty	Botanical Name	Common Name	Schd. Size / Plant Spacing
TREES:				
	3	Acer palmatum	Japanese Maple	1.8 m height, specimen quality
	7	Styrax japonicus 'Emerald Pagoda'	Japanese Snowbell	5.0cm cal, b&b
SHRUBS/PERENNIALS/GRASSES/VINES:				
AL	55	Anemanthele lessoniana	New Zealand Wind Grass	#1 Pot
End	59	Escallonia 'Newport Dwarf'	Newport Dwarf Escallonia	#1 pot
Glw	59	Gaura lindheimeri 'Whirling Butterflies'	Whirling Butterflies Gaura	#1 pot
NDH	21	Nandina domestica 'Harbour Dwarf'	Harbour Dwarf Heavenly Bamboo	#1 Pot

LEGEND

Property Line

Parking Structure Below Grade

Plaza Pavements (Non- porous)-
Exopcrete V55 Collection 75 x
various x 108mm. See L4
Stormwater Management Plan

Concrete Walkways

Poreclain Tiles on Pedestals.
By Abbottsford Concrete or
approved equivalent. 450 x
900 x 20mm. Final pattern TBD.

Hydrapressed Slabs on
Pedestals

Bollard- Defines Parking Lot

Bike Rack (6 bikes)

Sitting Height Wall

Wood Decking
on Pedestals

Rubberized Play
Surface

Synthetic Lawn

Bench- Option by
Maglin

Raingarden

Deciduous Trees

Shrub Planting

NOT FOR CONSTRUCTION

2	Revised Rezoning	2/20/19
1	DP	11/2118
rev no	description	date

Murdoch
de Greeff
INC
Landscape Planning & Design

200 - 524 Cuddehne Road
Victoria, BC V8Z 1G1


Phone: 250.412-2891
Fax: 250.412-2892

client
Victoria Cool-Aid Society
101-749 Pandora Avenue
Victoria, BC

project
Crosstown
3020 Douglas
Ave, Victoria BC

sheet title
**Landscape Plan-
Third and Fifth Level**

project no.	118.16
scale	1:150 @ 24"x36"
drawn by	GJ
checked by	SM
revision no.	sheet no.
1	L3

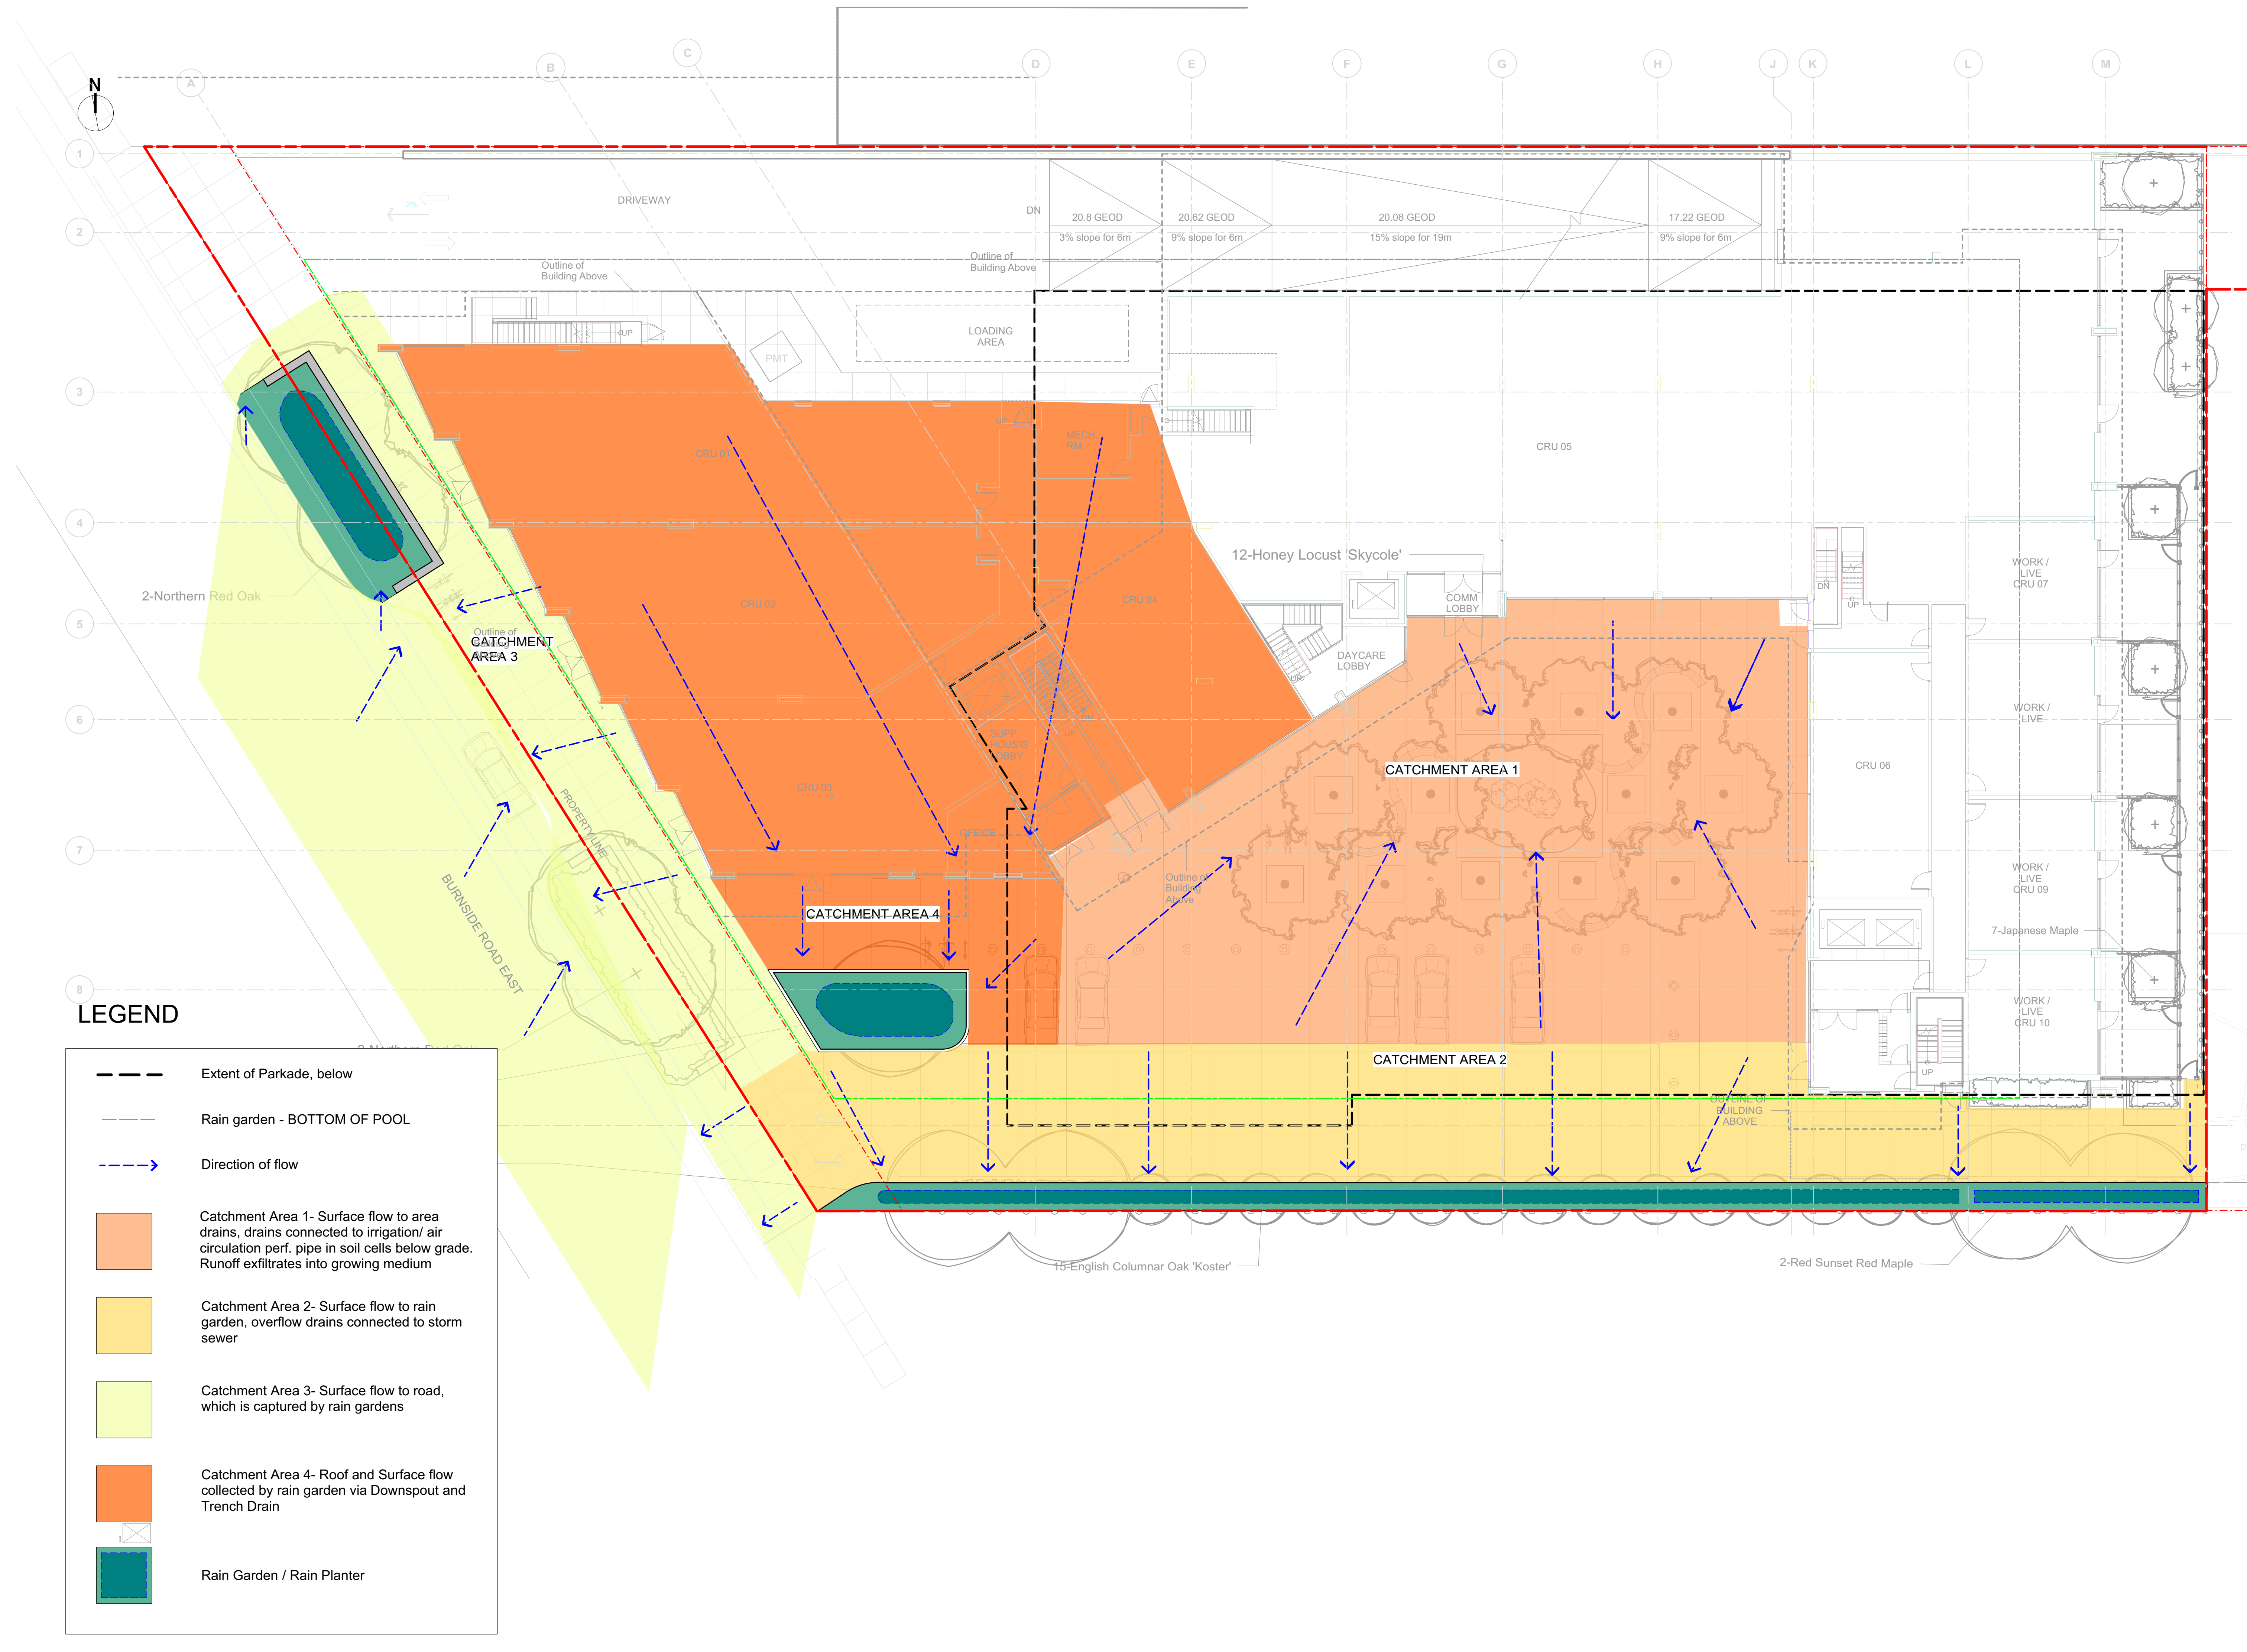

LEGEND

- Extent of Parkade, below
- - - Rain garden - BOTTOM OF POOL
- - -> Direction of flow
- Catchment Area 1- Surface flow to area drains, drains connected to irrigation/ air circulation perf. pipe in soil cells below grade. Runoff exfiltrates into growing medium
- Catchment Area 2- Surface flow to rain garden, overflow drains connected to storm sewer
- Catchment Area 3- Surface flow to road, which is captured by rain gardens
- Catchment Area 4- Roof and Surface flow collected by rain garden via Downspout and Trench Drain
- Rain Garden / Rain Planter

NOT FOR CONSTRUCTION

Murdoch de Greeff INC
Landscape Planning & Design
200 - 524 Cuddehe Road
Victoria, BC V8Z 1G1
Phone: 250.412.2891
Fax: 250.412.2892

client
Victoria Cool-Aid Society
101-749 Pandora Avenue
Victoria, BC


project
Crosstown
3020 Douglas
Ave, Victoria BC

sheet title
**Stormwater
Management Plan**

project no.	118.16
scale	1:150 @ 24"x36"
drawn by	GJ
checked by	SM
revision no.	sheet no.

1

L4

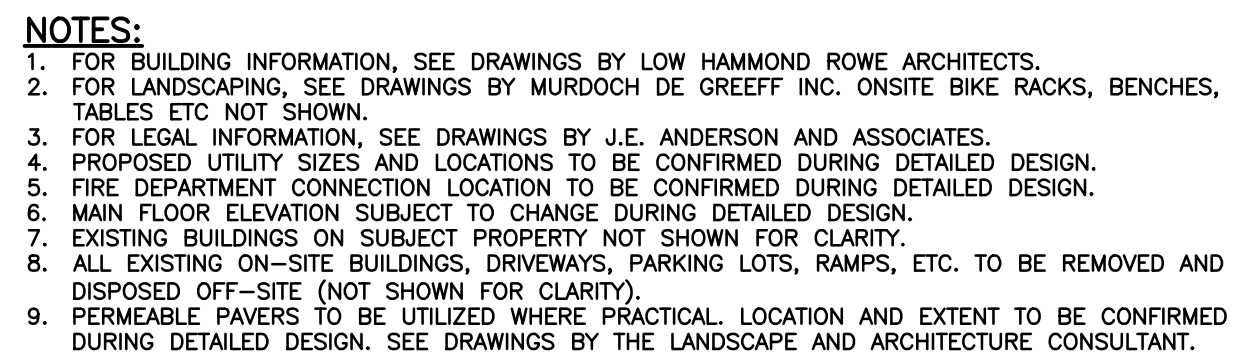

ISSUED FOR
DEVELOPMENT
PERMIT

NOVEMBER 19, 2018

SEAL

PROJECT:
3020 DOUGLAS STREET

TITLE:
BURNSIDE ROAD EAST FRONTAGE

SCALE
HORIZ: 1:250 VERT:

PROJECT NO. 18-040-01	ISSUED/REVISION 1
--------------------------	----------------------

APPROVING AUTHORITY FILE NO.

DRAWING NO.
18-040-01-DP

THIS DRAWING AND DESIGN IS THE PROPERTY OF McELHANNNEY CONSULTING SERVICES LTD. AND SHALL NOT BE USED, REUSED, OR REPRODUCED WITHOUT THE CONSENT OF THE SAID COMPANY. McELHANNNEY CONSULTING SERVICES LTD. WILL NOT BE HELD RESPONSIBLE FOR THE IMPROPER OR UNAUTHORIZED USE OF THIS DRAWING AND DESIGN.

DRAWING COORDINATES ARE LOCAL BASED ON
UTM NAD 83 REFERENCE MONUMENT
MON No. 24-91
NORTHING: 5365649.337
EASTING: 472461.072
ELEVATION: 21.224
MEAN C.S.F. = 0.999600 AT Ref. Mer. 123
ALL DISTANCES ARE GROUND LEVEL DISTANCES
AND ELEVATIONS ARE GEODETIC ELEVATIONS

0	2018-11-19	CDL	ISSUED FOR DEVELOPMENT PERMIT			1	2019-01-31	CDL	
NO.	DATE	BY	ISSUED			NO.	DATE	BY	REVISIONS



McElhanney
McElhanney Consulting Services Ltd.

500 - 3960 QUADRA STREET
VICTORIA, BC V8X 4A3

PH (250) 370-9221
FAX (855) 407-3895