



1 FRONT PERSPECTIVE

2C

2B

2A



2 REAR PERSPECTIVE

PROJECT DIRECTORY

ARCHITECT
D'ARCY JONES ARCHITECTS INC.
309-175 EAST BROADWAY
VANCOUVER BC V5T1W2
CONTACT: JESSE NGUYEN
T: 604-669-2235
E: JESSE@DARCYNJONES.COM

DEVELOPER
956 HEYWOOD HOLDINGS LTD.
C/O PURDEY GROUP
PO BOX 400 (STNA)
PRINCE GEORGE BC V2L4S2
CONTACT: LUKE MARI
T: 250-881-6077
E: LMARI@PURDEYGROUP.COM

BUILDER
ARTYZE DEVELOPMENTS INC.
1839 FAIRFIELD ROAD
VICTORIA BC V8S1G9
CONTACT: RYAN GOODMAN
T: 778-977-1977
E: INFO@ARTYZE.CA

SURVEYOR
J.E. ANDERSON & ASSOCIATES
4212 GLANFORD AVENUE
VICTORIA BC V8Z4B7
T: 250-727-2217
E: INFO@JEANDERSON.COM

LANDSCAPE DESIGNER
BIOPHILIA DESIGN COLLECTIVE LTD.
CONTACT: BIANCA BOOLEY
T: 250-589-8244
E: BIANCA@BIOPHILIACOLLECTIVE.CA

CODE CONSULTANT
GHL CONSULTANTS LTD.
409 GRANVILLE STREET
VANCOUVER BC V6C1T2
CONTACT: FRANKIE VICTOR
T: 604-688-4469

GEOTECHNICAL
ACTIVE EARTH ENGINEERING
105-4343 TYNDALL AVE
VICTORIA BC V8N5R9
T: 778-430-5475

STRUCTURAL
READ JONES CHRISTOFFERSON LTD.
220-545 TYEE ROAD
VICTORIA BC V8A6V5
T: 250-386-7794

DRAWING LIST

A0.0	COVER PAGE
A0.1	EXISTING SITE PLAN
A0.2	PROPOSED SITE PLAN
A0.3	STREETSCAPE AND SHADOW STUDIES
A0.4	AREA CALCULATIONS
A2.1	MAIN LEVEL PLAN
A2.2	SECOND LEVEL PLAN
A2.3	THIRD LEVEL PLAN
A2.4	FOURTH LEVEL PLAN
A2.5	ROOF LEVEL PLAN
A6.1	SECTIONS A-A, B-B
A6.2	SECTION C-C
A6.3	SECTION D-D
A6.4	SECTION E-E
A6.5	SECTION F-F
A7.1	EAST/WEST ELEVATIONS
A7.2	SOUTH ELEVATION
A7.3	NORTH ELEVATION
A7.4	NEIGHBOUR ELEVATIONS/OPENINGS
L1.6	LANDSCAPE PLANS

D'Arcy Jones Architects Inc

309-175 Broadway East
Vancouver BC V5T 1W2

T 604 669 2235
F 604 669 2231
mail@darcyjones.com

Copyright reserved. All parts of this drawing are the exclusive property of D'Arcy Jones Architects Inc and shall not be used without permission, in part or in whole.

DO NOT SCALE THESE DRAWINGS

All dimensions to be verified by contractor, trades or suppliers. Any discrepancies shall be brought to the attention of the Architect. Any errors or omissions on this drawing shall be reported to D'Arcy Jones Architects Inc for clarification and revision.

ISSUES:

A	DEVELOPMENT PERMIT	2019-03-07
B	DEVELOPMENT PERMIT	2019-09-05
C	DP RESUBMISSION	2020-01-02
D	DP RESUBMISSION #2	2020-05-20

SCALE:

DATE:
2020-05-20

DRAWN:

JN

CHECKED:

DJ

REVISION:

2

ISSUE:

D


CONSULTANT:

-

HEYWOOD 6
956 HEYWOOD AVENUE
VICTORIA BC

A0.0

COVER PAGE

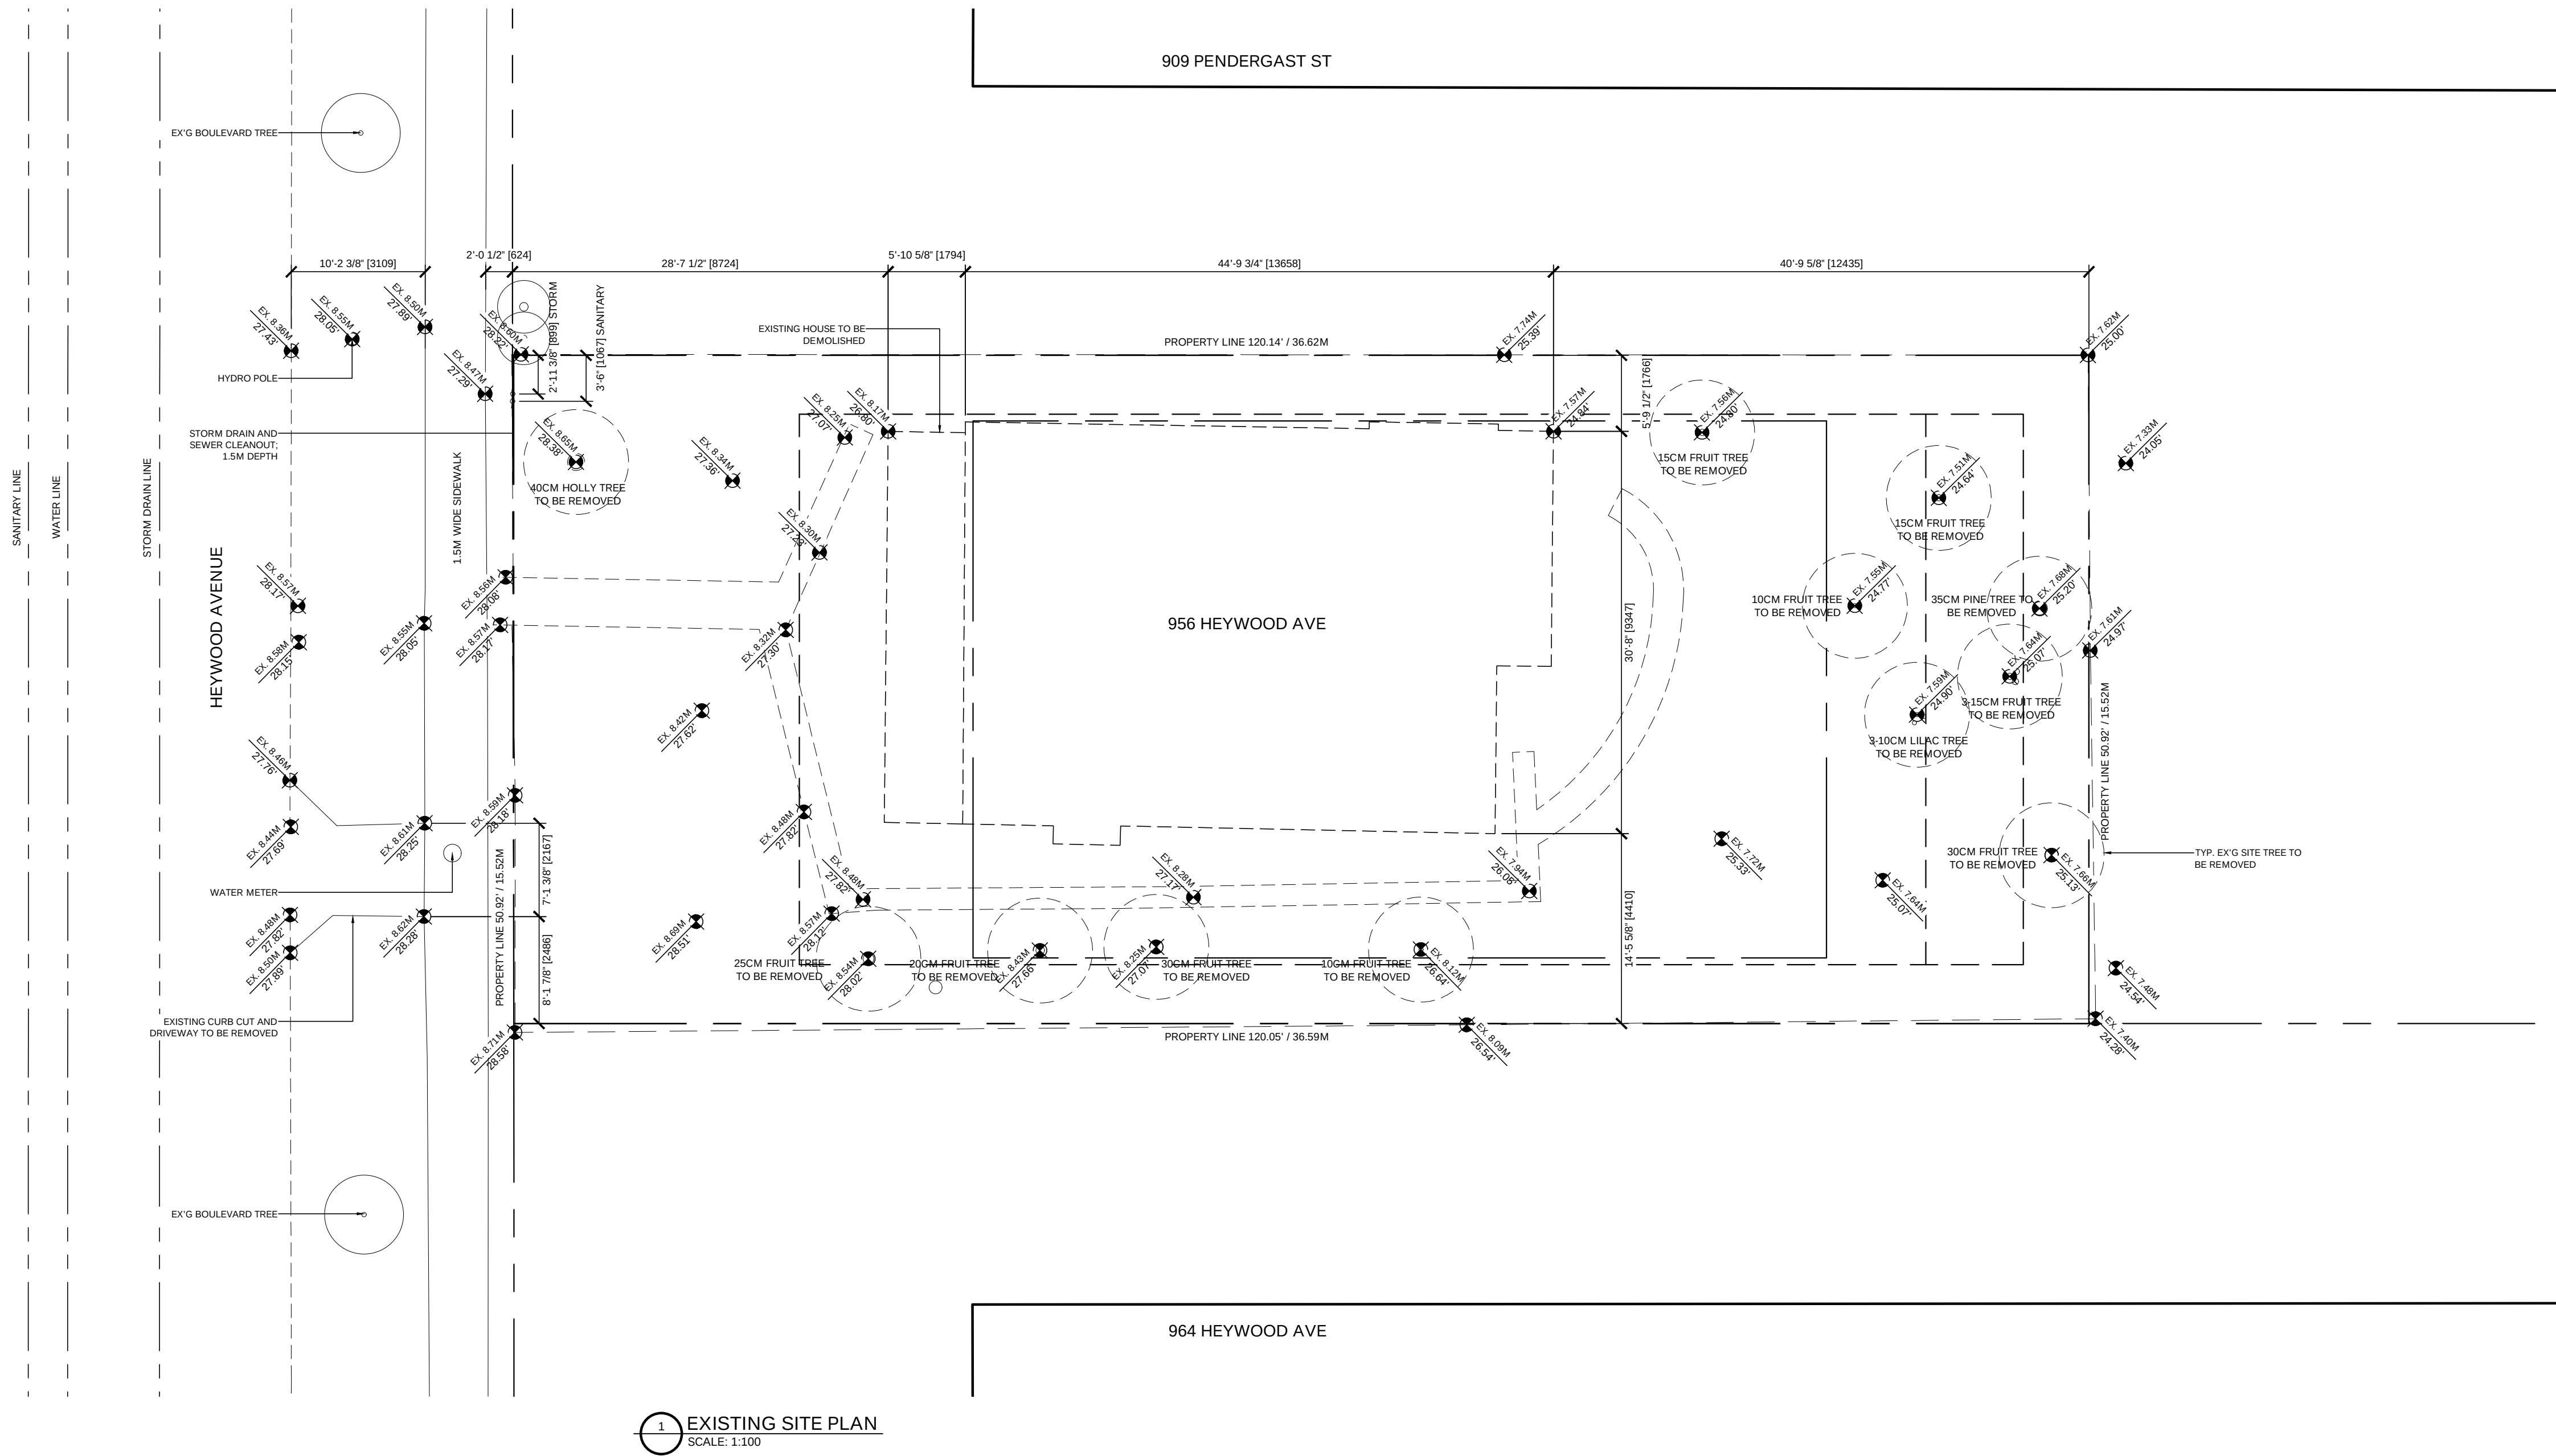

1 EXISTING SITE PLAN
SCALE: 1:100

D'Arcy Jones Architects Inc

300-175 Broadway East
Vancouver BC V5T 1W2

T 604 669 2235
F 604 669 2231
mail@darcyjones.com

Copyright reserved. All parts of this drawing are the exclusive property of D'Arcy Jones Architects Inc and shall not be used without permission, in part or in whole.

DO NOT SCALE THESE DRAWINGS

All dimensions to be verified by contractor, trades or suppliers. Any discrepancies shall be brought to the attention of the Architect. Any errors or omissions on this drawing shall be reported to D'Arcy Jones Architects Inc for clarification and revision.

ISSUES:

A DEVELOPMENT PERMIT
B DEVELOPMENT PERMIT
C DP RESUBMISSION
D DP RESUBMISSION #2

2019-03-07
2019-09-05
2020-01-02
2020-05-20

SCALE:

1:100

DATE:

2020-05-20

DRAWN:

JN

CHECKED:

DJ

REVISION:

2

ISSUE:

D

CONSULTANT:

-

HEYWOOD 6
956 HEYWOOD AVENUE
VICTORIA BC


A0.1

EXISTING SITE PLAN



BUILDING SETBACKS			
	ALLOWED	PROPOSED	
FRONT YARD SETBACK	34.45' [10.50M]	21.75' [6.63M]	
REAR YARD SETBACK	19.69' [6.00M]	12.44' [3.79M]	
REAR YARD PARKING PROJECTION		5.00' [1.52M]	
SIDE YARD SETBACK	19.69' [6.00M]	4.50' [1.37M]	
RESIDENTIAL USE DETAILS			
NO. OF UNITS	6		
GROUND ORIENTED UNITS	0		
UNIT AREAS	SECOND LEVEL (201) / 2 BEDROOM	1,121.37 SF [104.18 SM]	
"MEASURED FROM INT. FACE OF EXT. WALLS."	SECOND LEVEL (202) / 2 BEDROOM	1,121.37 SF [104.18 SM]	
	THIRD LEVEL (301) / 2 BEDROOM	1,121.37 SF [104.18 SM]	
	THIRD LEVEL (302) / 2 BEDROOM	1,121.37 SF [104.18 SM]	
	FOURTH LEVEL (401) / 2 BEDROOM	1,306.47 SF [121.38 SM]	
	FOURTH LEVEL (402) / 2 BEDROOM	1,306.47 SF [121.38 SM]	

PROPOSED SITE PLAN

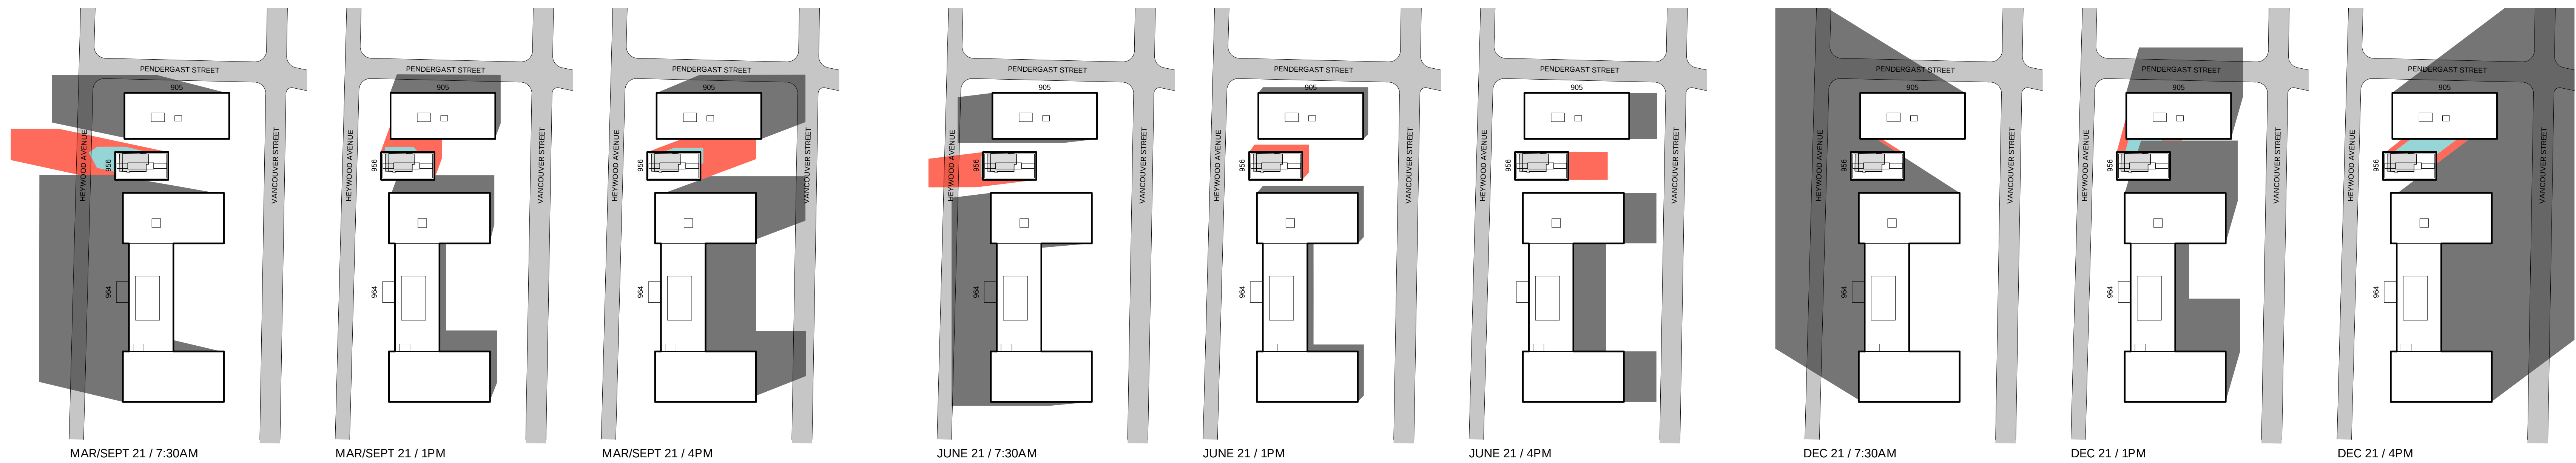

1 SUN STUDY
SCALE: NTS

EXISTING SHADOW FROM NEIGHBOURS
EXISTING SHADOW FROM EXISTING BUILDING
NEW SHADOW FROM PROPOSED BUILDING



2 STREETSCAPE WEST ELEVATION
SCALE: NTS

D'Arcy Jones Architects Inc

300-175 Broadway East
Vancouver BC V5T 1W2

T 604 669 2235
F 604 669 2231
mail@darcyjones.com

Copyright reserved. All parts of this drawing are the exclusive property of D'Arcy Jones Architects Inc and shall not be used without permission, in part or in whole.

DO NOT SCALE THESE DRAWINGS

All dimensions to be verified by contractor, trades or suppliers. Any discrepancies shall be brought to the attention of the Architect. Any errors or omissions on this drawing shall be reported to D'Arcy Jones Architects Inc for clarification and revision.

ISSUES:

A DEVELOPMENT PERMIT 2019-03-07
B DEVELOPMENT PERMIT 2019-08-05
C DP RESUBMISSION 2020-01-02
D DP RESUBMISSION #2 2020-05-20

SCALE:

NTS

DATE:

2020-05-20

DRAWN:

JN

CHECKED:

DJ

REVISION:

2

ISSUE:

D


CONSULTANT:

-

HEYWOOD 6
956 HEYWOOD AVENUE
VICTORIA BC


A0.3

SUN STUDY AND STREETSCAPE

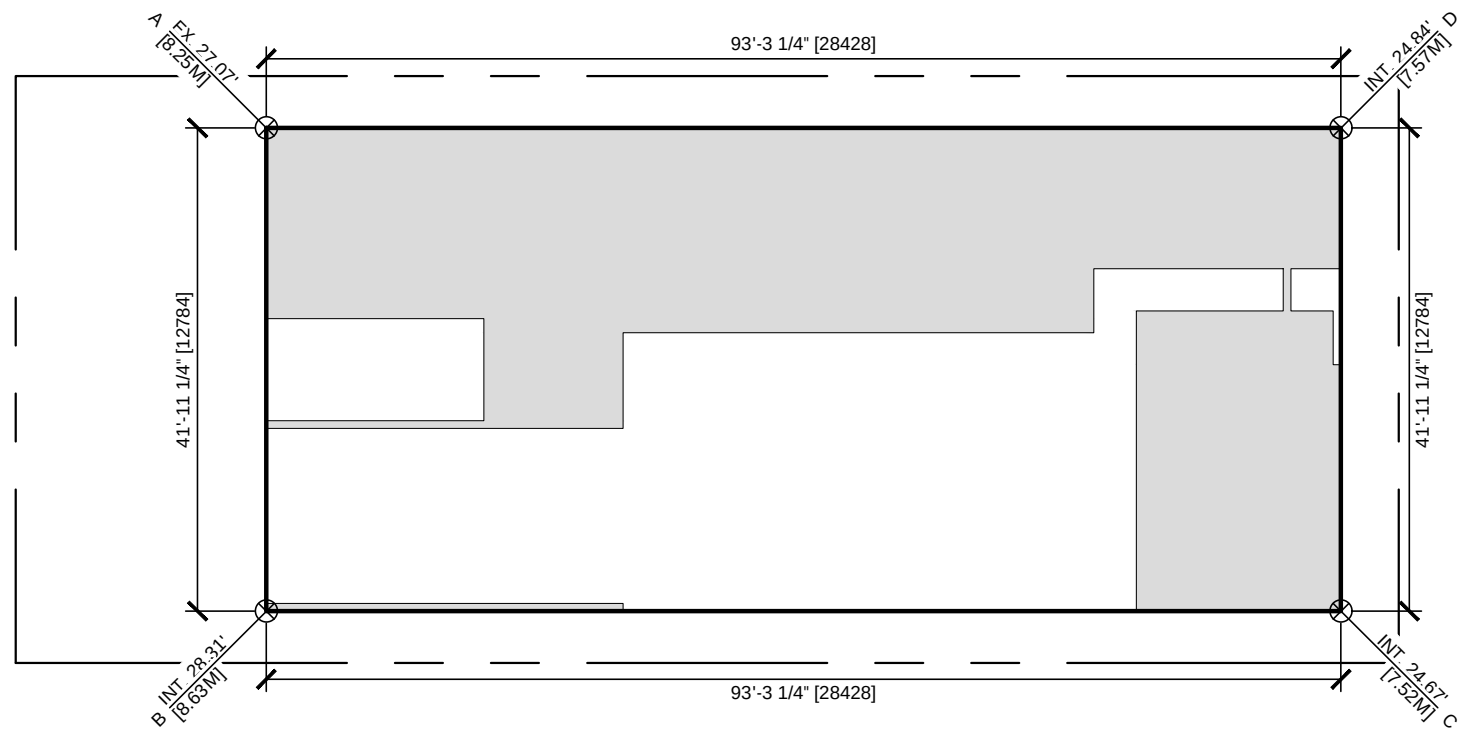


GRADE PTS	AVG GRADE OF PTS	DISTANCE BETWEEN PTS	TOTALS
AB	$(27.07' + 28.31') / 2$	X 41.94'	= 1,161.32'
BC	$(28.31' + 24.67') / 2$	X 93.27'	= 2,470.73'
CD	$(24.67' + 24.84') / 2$	X 41.94'	= 1,038.22'
DA	$(24.84' + 27.07') / 2$	X 93.27'	= 2,420.82'
TOTAL ELEVATION			= 7,091.09'
TOTAL PERIMETER			= 270.42'
AVERAGE GRADE			= 26.22' [7.99M]


1 AVERAGE GRADE CALCULATION
SCALE: 1:200

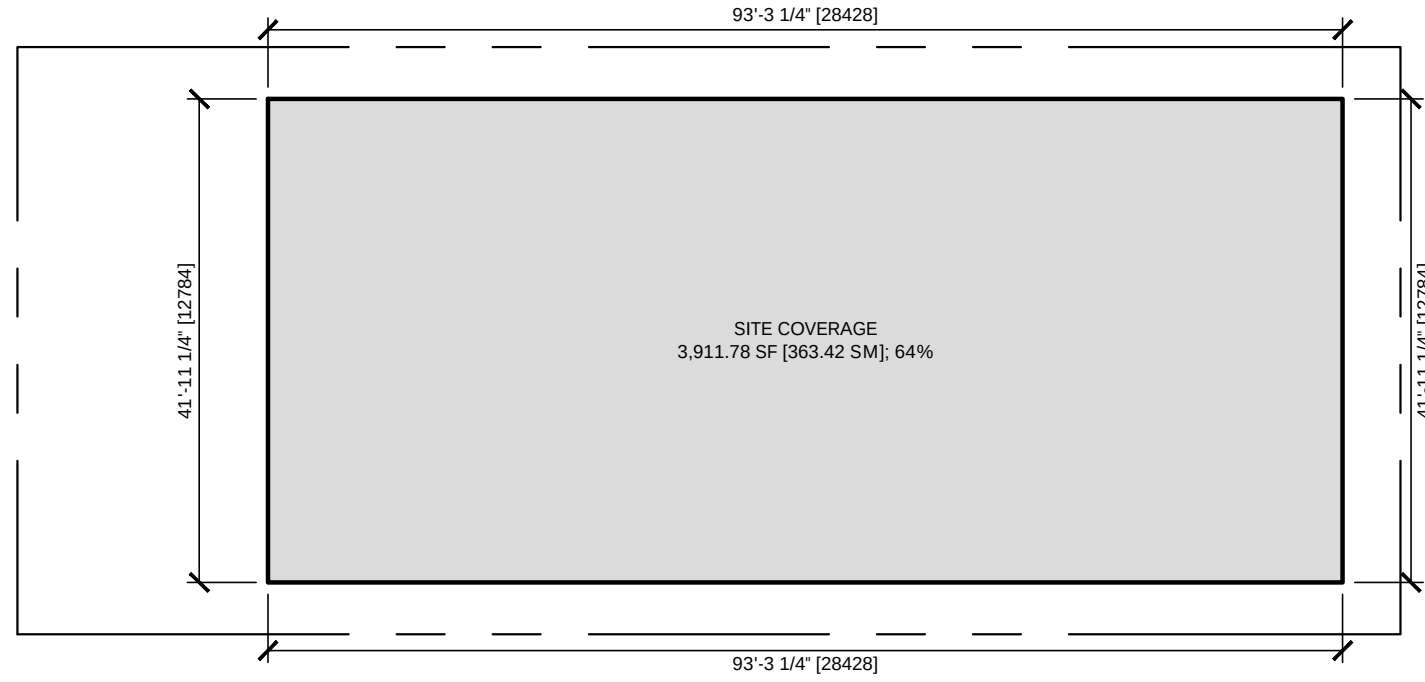


2 SITE COVERAGE CALCULATION
SCALE: 1:200

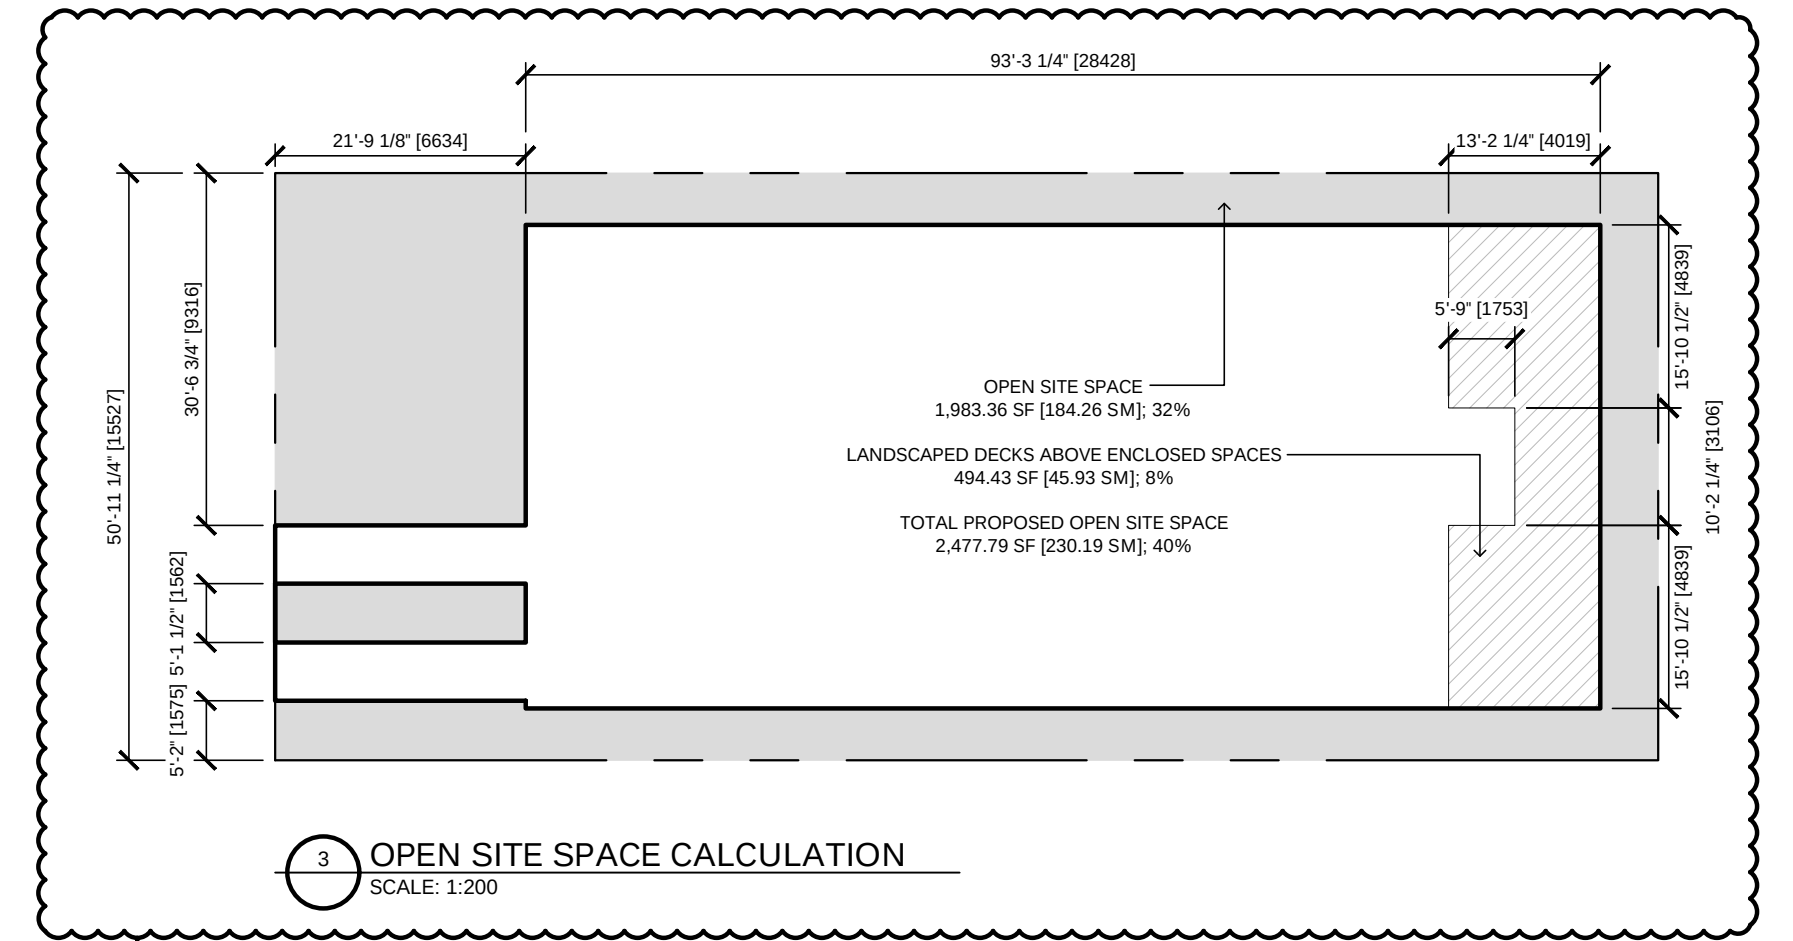


3 OPEN SITE SPACE CALCULATION
SCALE: 1:200

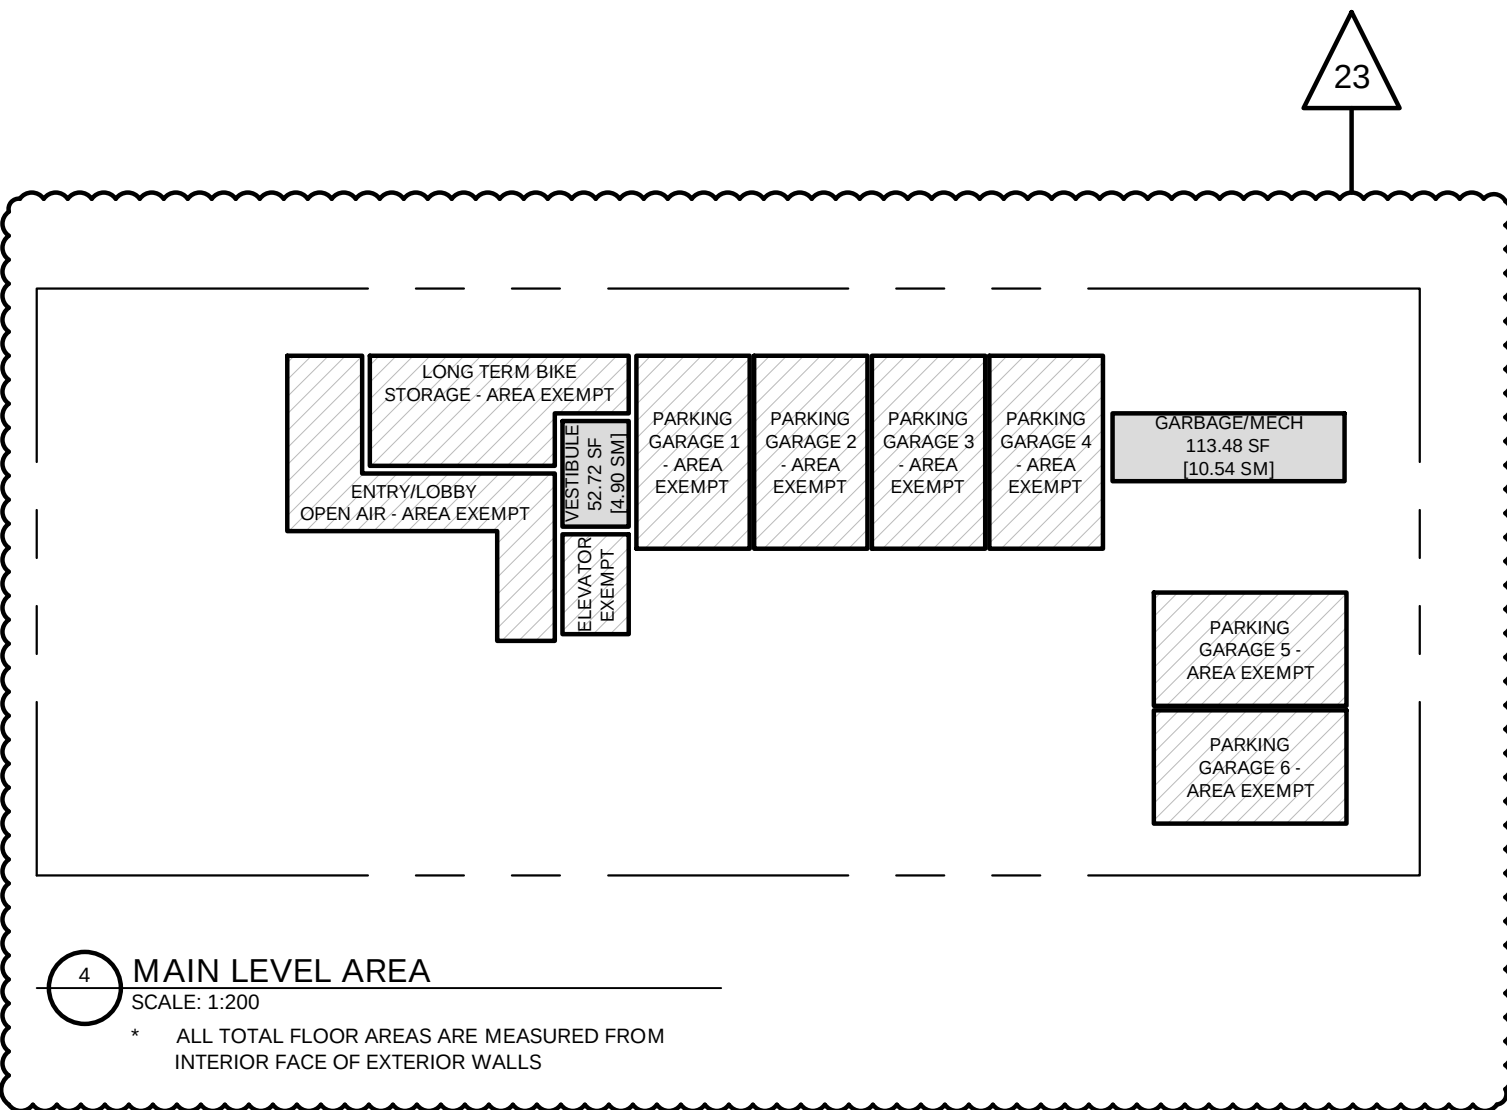


4 MAIN LEVEL AREA
SCALE: 1:200
* ALL TOTAL FLOOR AREAS ARE MEASURED FROM INTERIOR FACE OF EXTERIOR WALLS

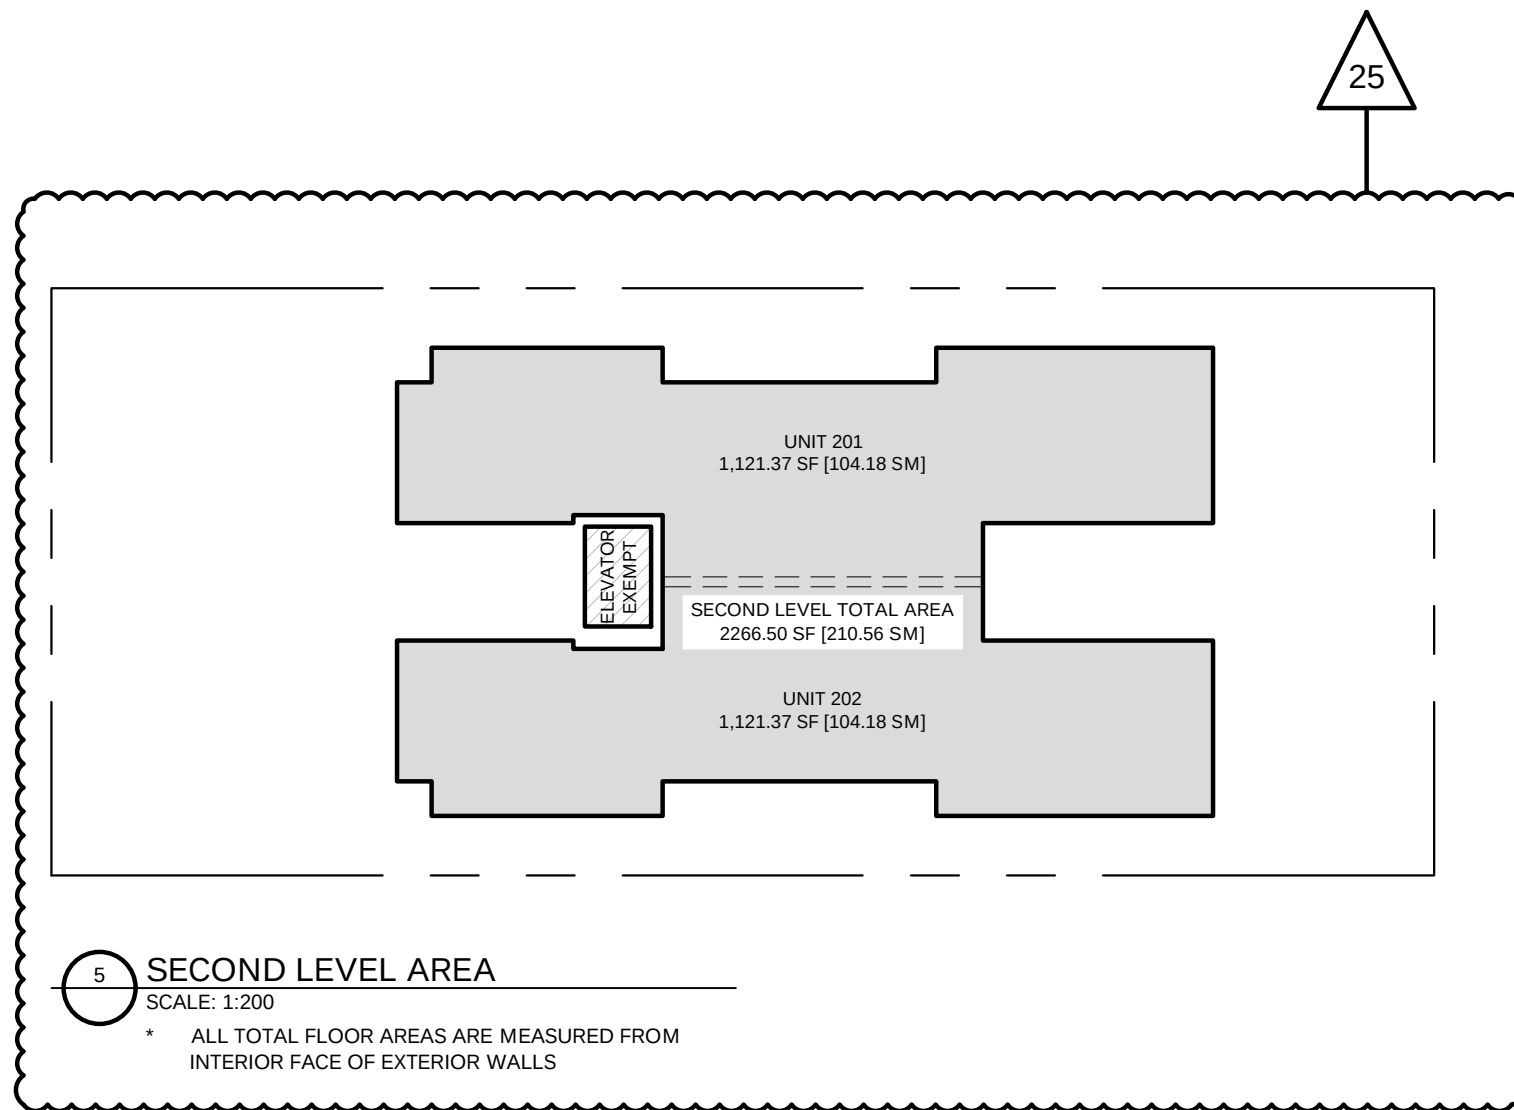

5 SECOND LEVEL AREA
SCALE: 1:200
* ALL TOTAL FLOOR AREAS ARE MEASURED FROM INTERIOR FACE OF EXTERIOR WALLS

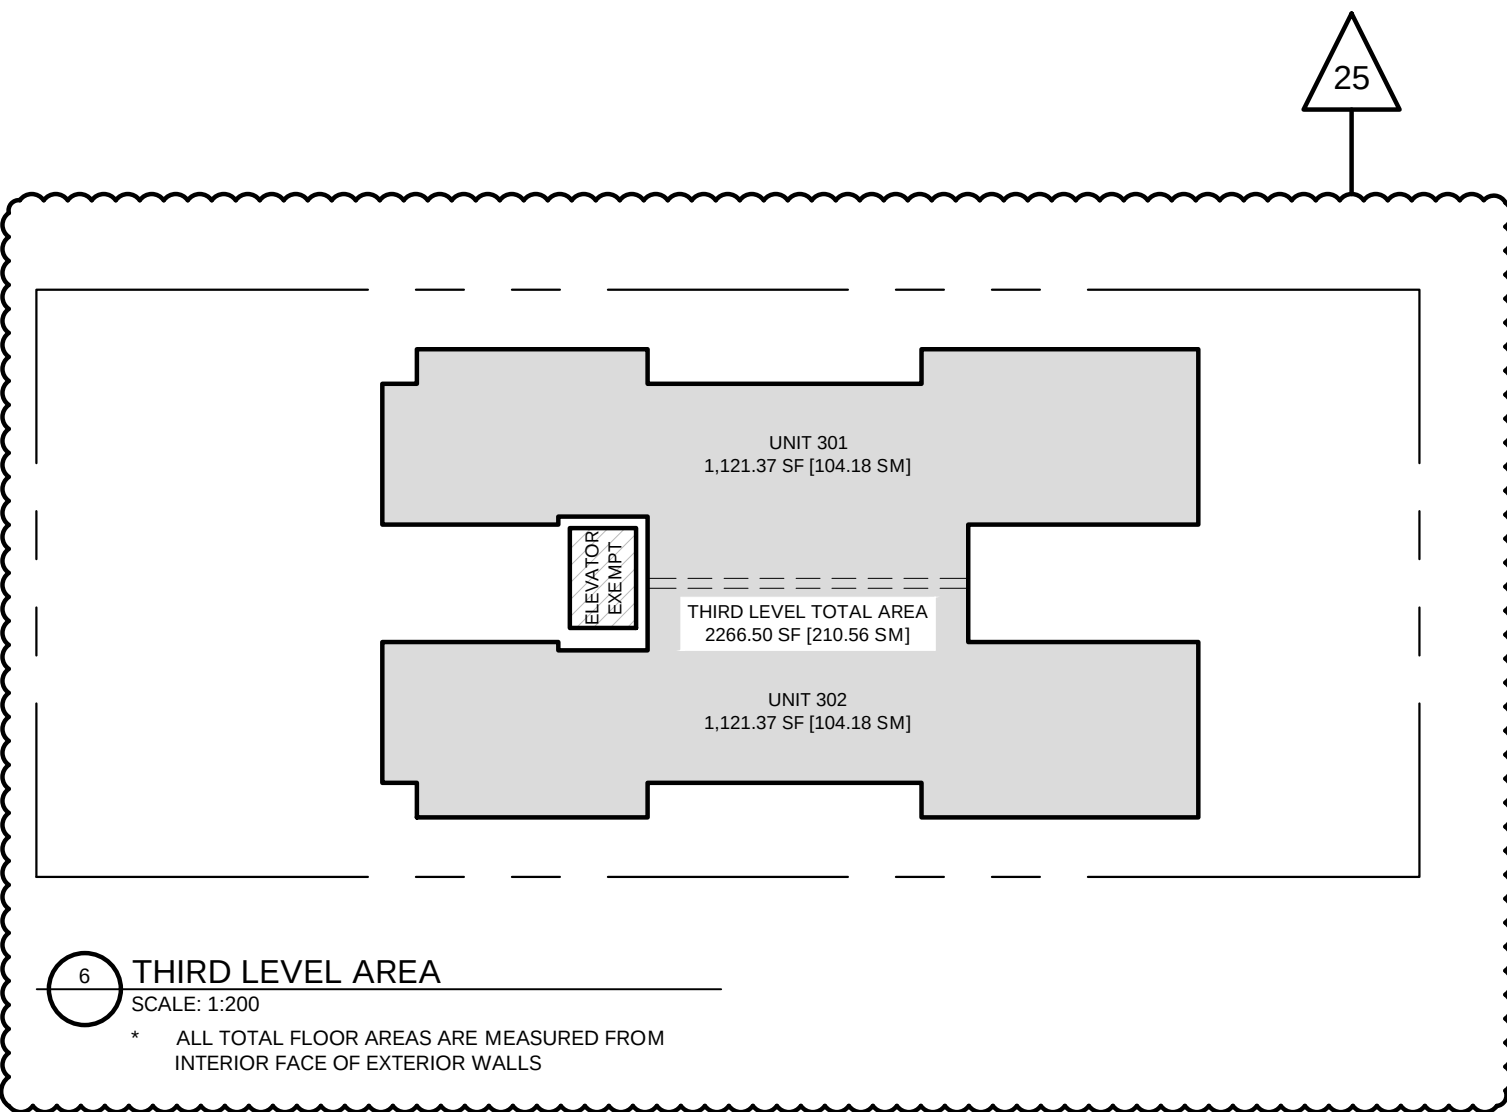

6 THIRD LEVEL AREA
SCALE: 1:200
* ALL TOTAL FLOOR AREAS ARE MEASURED FROM INTERIOR FACE OF EXTERIOR WALLS

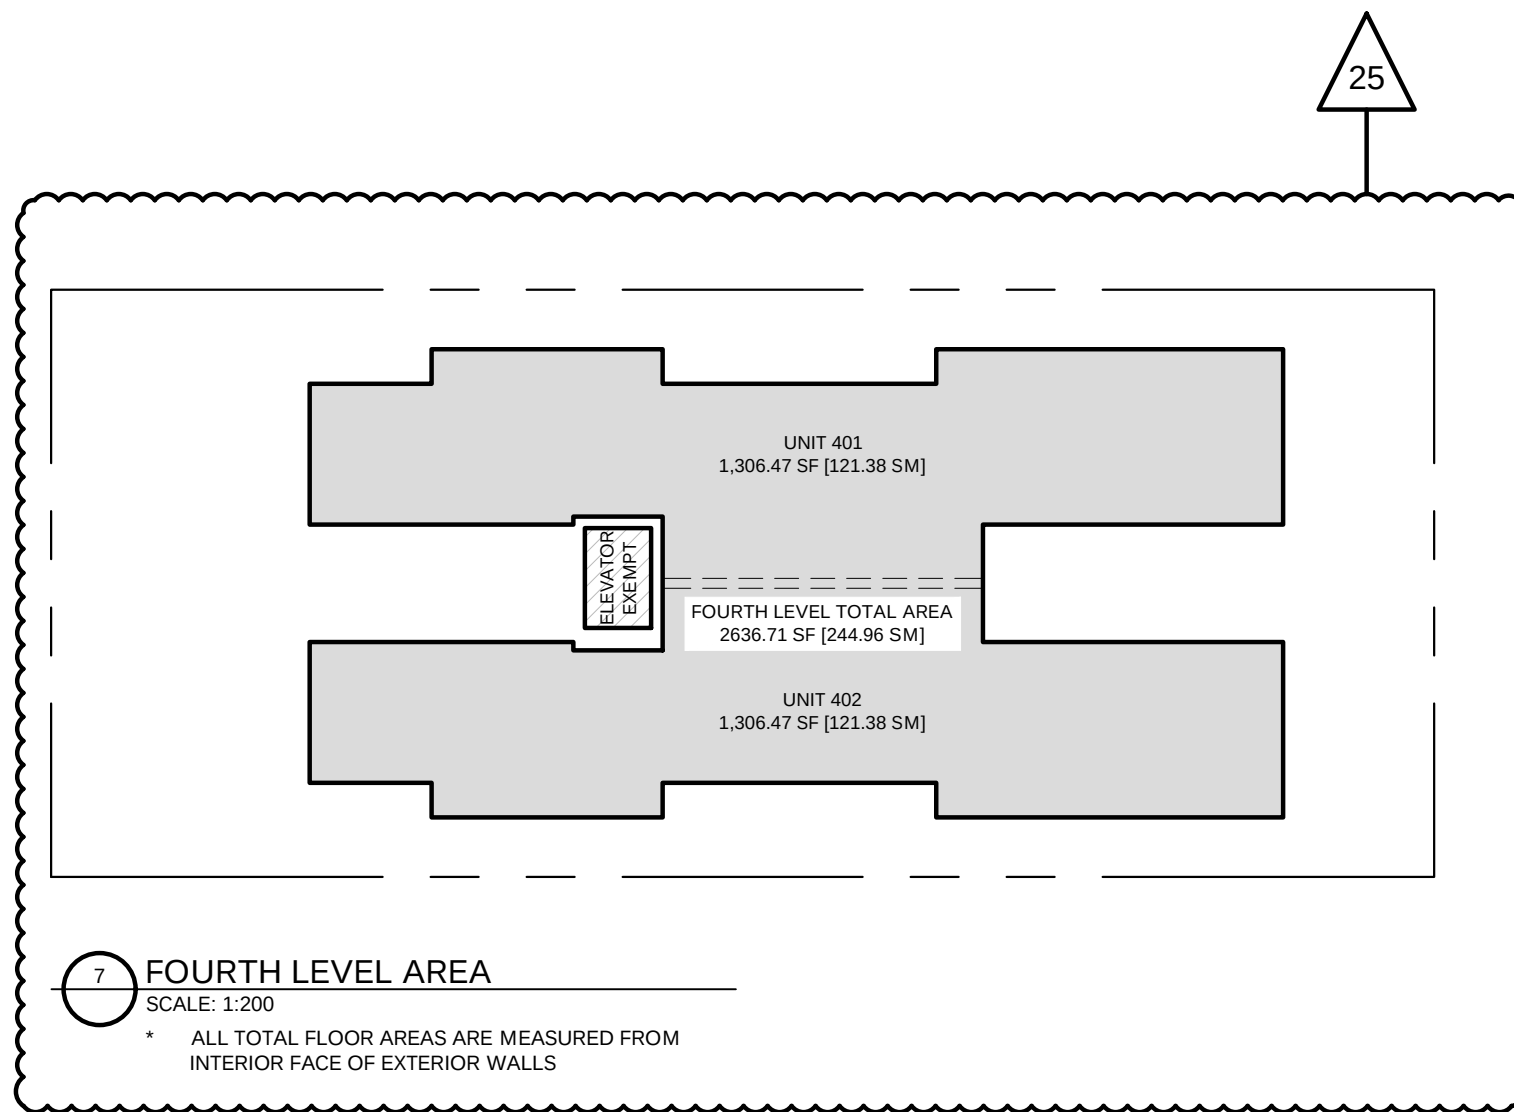

7 FOURTH LEVEL AREA
SCALE: 1:200
* ALL TOTAL FLOOR AREAS ARE MEASURED FROM INTERIOR FACE OF EXTERIOR WALLS

D'Arcy Jones Architects Inc

309-175 Broadway East
Vancouver BC V5T 1W2

T 604 669 2235
F 604 669 2231
mail@darcyjones.com

Copyright reserved. All parts of this drawing are the exclusive property of D'Arcy Jones Architects Inc and shall not be used without permission, in part or in whole.

DO NOT SCALE THESE DRAWINGS

All dimensions to be verified by contractor, trades or suppliers. Any discrepancies shall be brought to the attention of the Architect. Any errors or omissions on this drawing shall be reported to D'Arcy Jones Architects Inc for clarification and revision.

ISSUES:

A DEVELOPMENT PERMIT
B DEVELOPMENT PERMIT
C DP RESUBMISSION
D DP RESUBMISSION #2

2019-03-07
2019-09-05
2020-01-02
2020-05-20

SCALE:

1:200

DATE:

2020-05-20

DRAWN:

JN

CHECKED:

DJ

REVISION:

2

ISSUE:

D


CONSULTANT:

-

HEYWOOD 6
956 HEYWOOD AVENUE
VICTORIA BC

A0.4

AREA CALCULATIONS

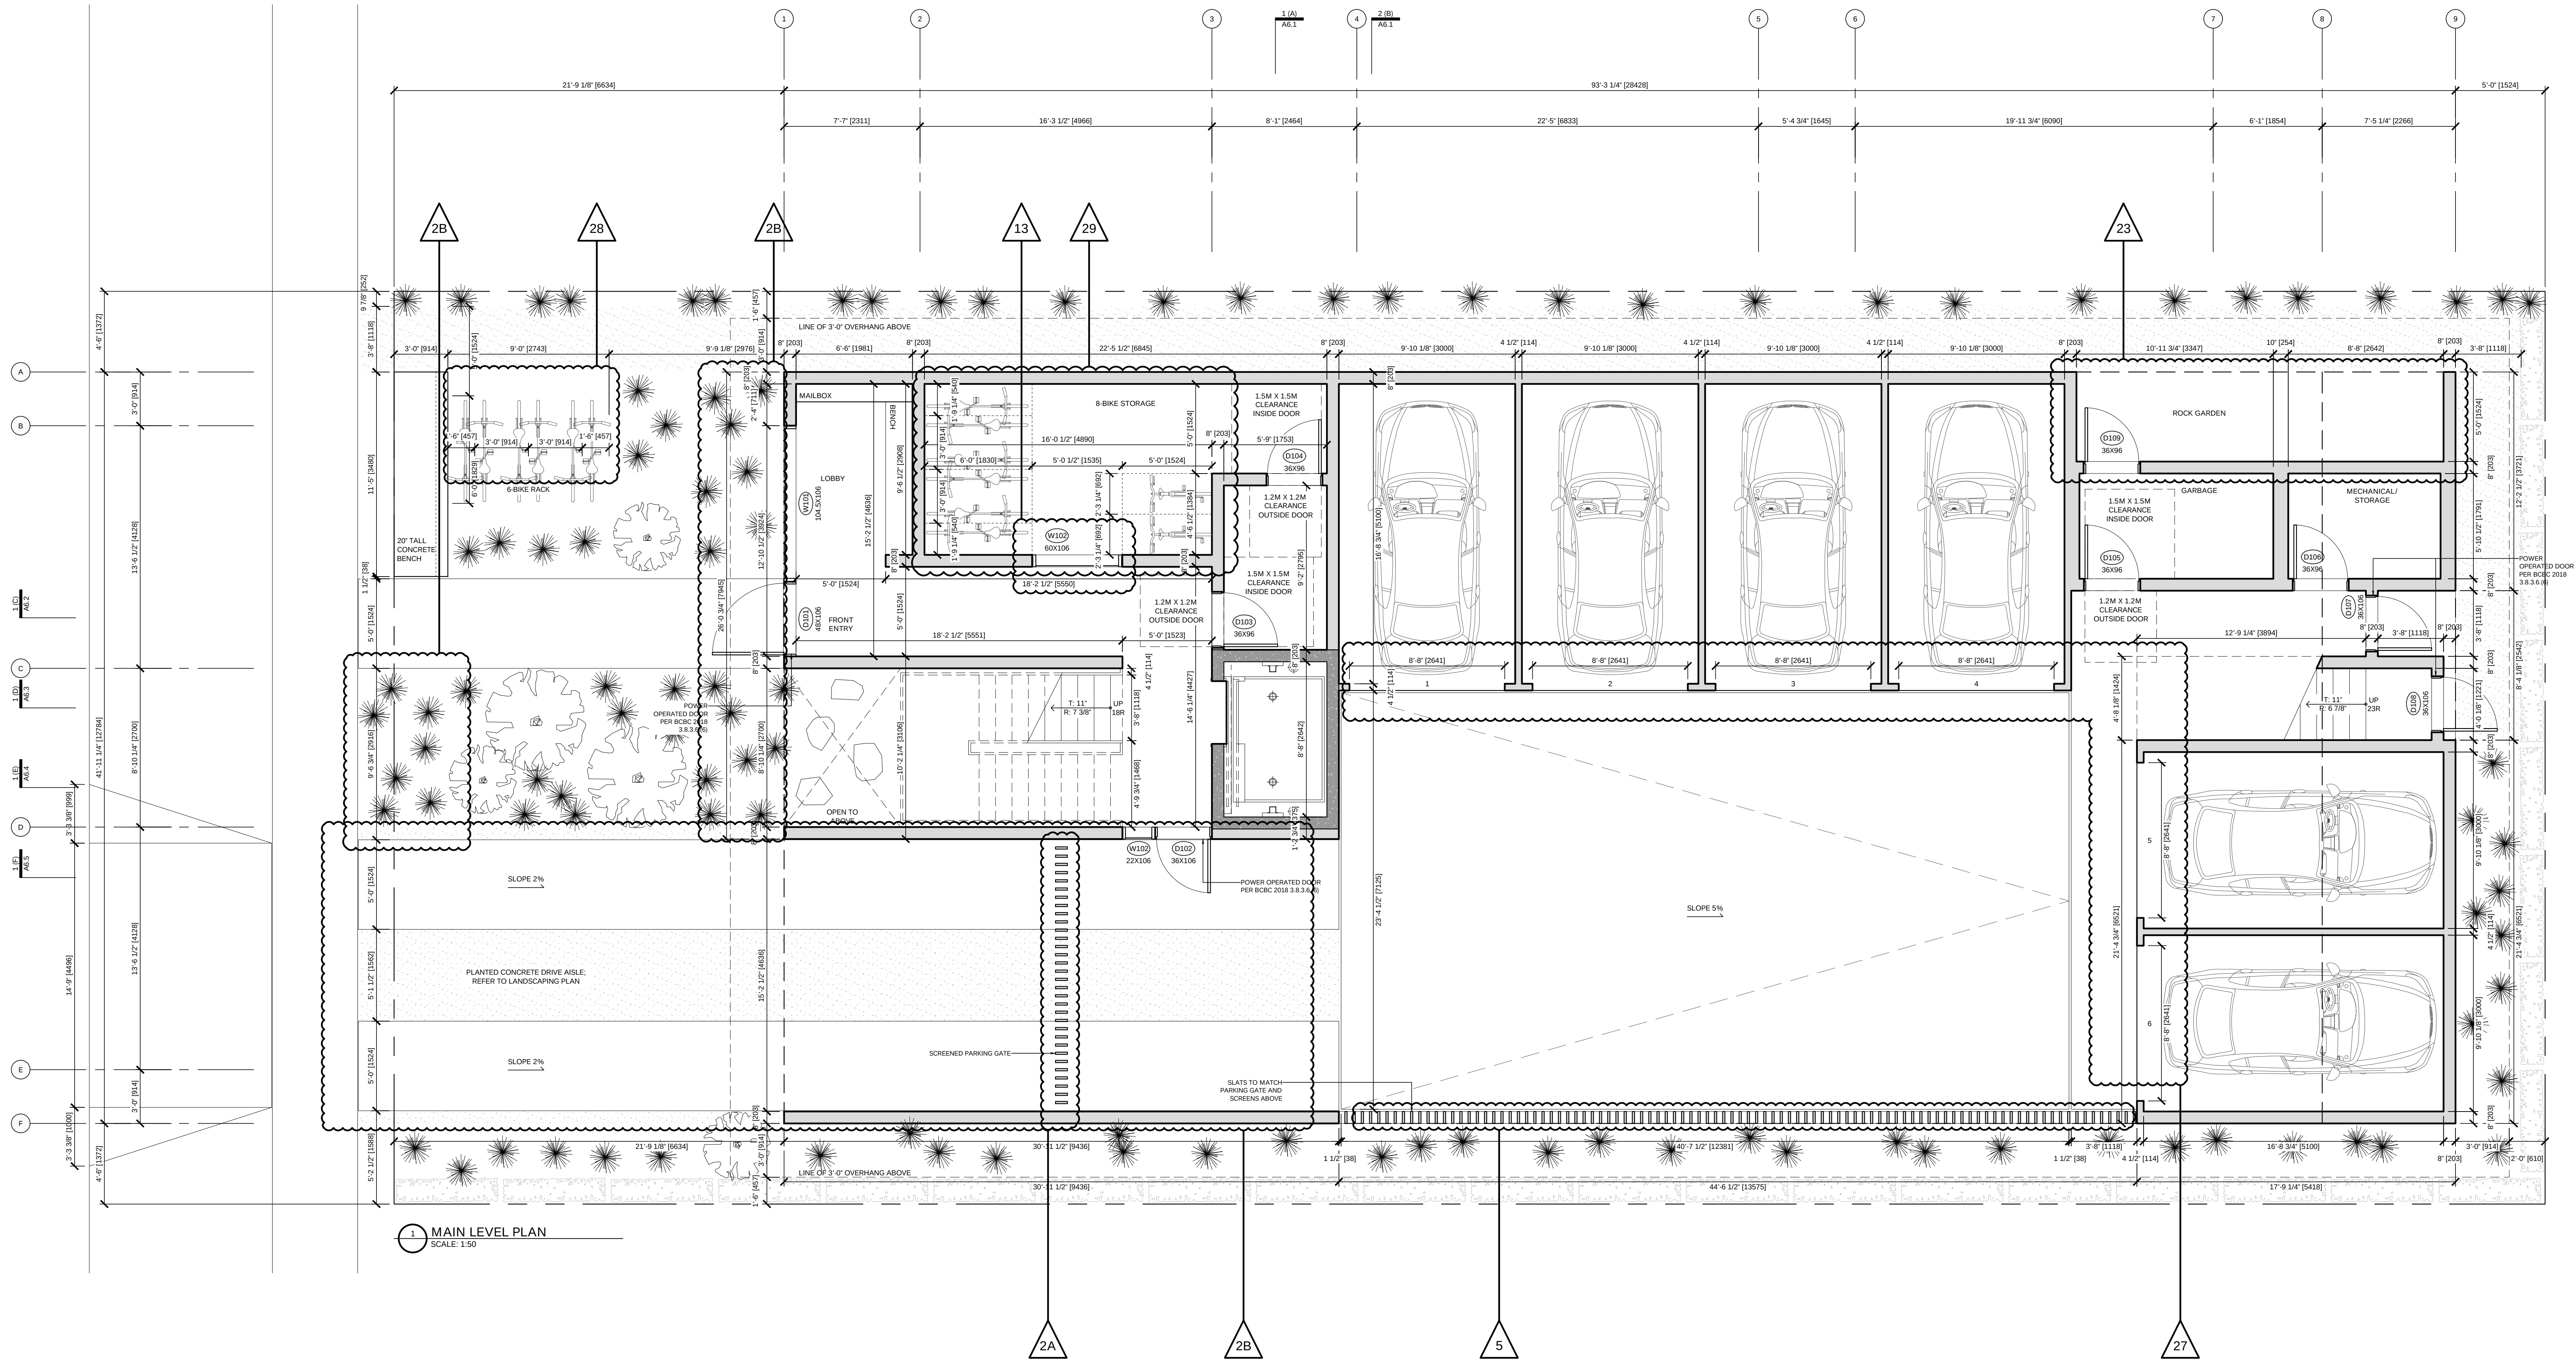

D'Arcy Jones Architects Inc

309-175 Broadway East
Vancouver BC V5T 1W2

T 604 669 2235
F 604 669 2231
mail@darcyjones.com

Copyright reserved. All parts of this drawing are the exclusive property of D'Arcy Jones Architects Inc and shall not be used without permission, in part or in whole.

DO NOT SCALE THESE DRAWINGS

All dimensions to be verified by contractor, trades or suppliers. Any discrepancies shall be brought to the attention of the Architect. Any errors or omissions on this drawing shall be reported to D'Arcy Jones Architects Inc for clarification and revision.

ISSUES:

A DEVELOPMENT PERMIT 2019-03-07
B DEVELOPMENT PERMIT 2019-09-05
C DP RESUBMISSION 2020-01-02
D DP RESUBMISSION #2 2020-05-20

SCALE:

1:50

DATE:

2020-05-20

DRAWN:

JN

CHECKED:

DJ

REVISION:

2

ISSUE:

D


CONSULTANT:

.

HEYWOOD 6
956 HEYWOOD AVENUE
VICTORIA BC

A2.1

MAIN LEVEL PLAN

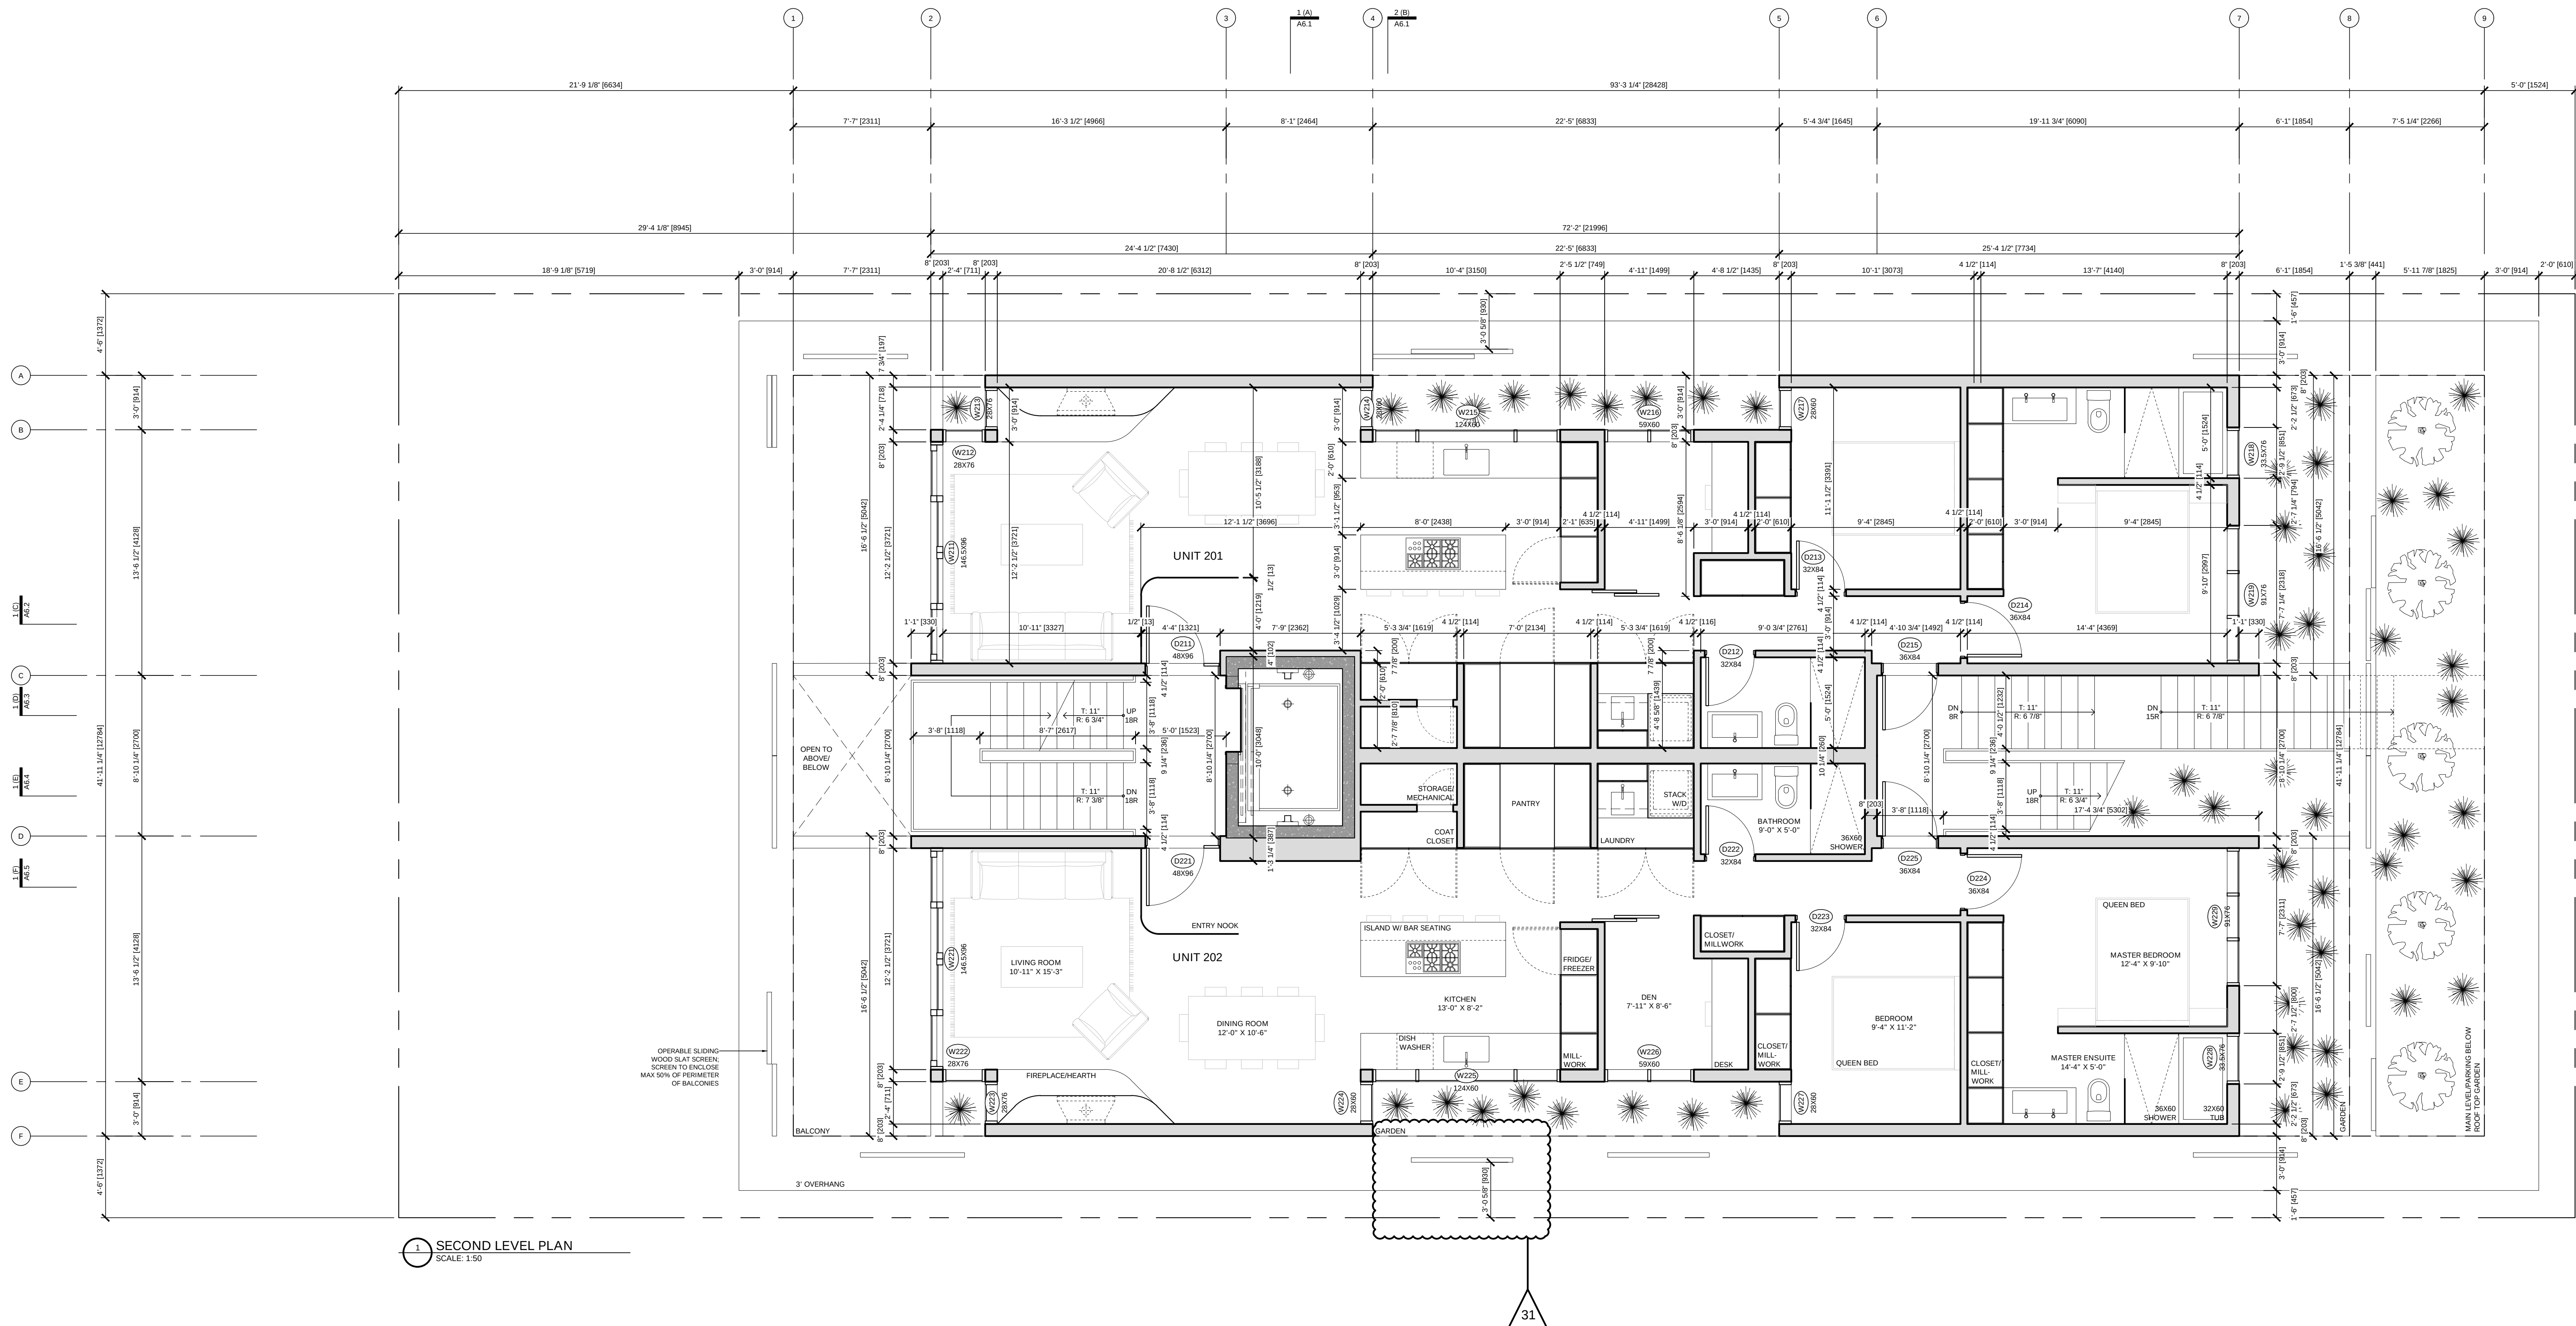

1 SECOND LEVEL PLAN
SCALE: 1:50

D'Arcy Jones Architects Inc

309-175 Broadway East
Vancouver BC V5T 1W2

T 604 669 2235
F 604 669 2231
mail@darcyjones.com

Copyright reserved. All parts of this drawing are the exclusive property of D'Arcy Jones Architects Inc and shall not be used without permission, in part or in whole.

DO NOT SCALE THESE DRAWINGS

All dimensions to be verified by contractor, trades or suppliers. Any discrepancies shall be brought to the attention of the Architect. Any errors or omissions on this drawing shall be reported to D'Arcy Jones Architects Inc for clarification and revision.

ISSUES:

A DEVELOPMENT PERMIT
B DEVELOPMENT PERMIT
C DP RESUBMISSION
D DP RESUBMISSION #2

2019-03-07
2019-08-05
2020-01-02
2020-05-20

SCALE:

1:50

DATE:

2020-05-20

DRAWN:

JN

CHECKED:

DJ

REVISION:

2

ISSUE:

D


CONSULTANT:



HEYWOOD 6
956 HEYWOOD AVENUE
VICTORIA BC

A2.2

SECOND LEVEL PLAN

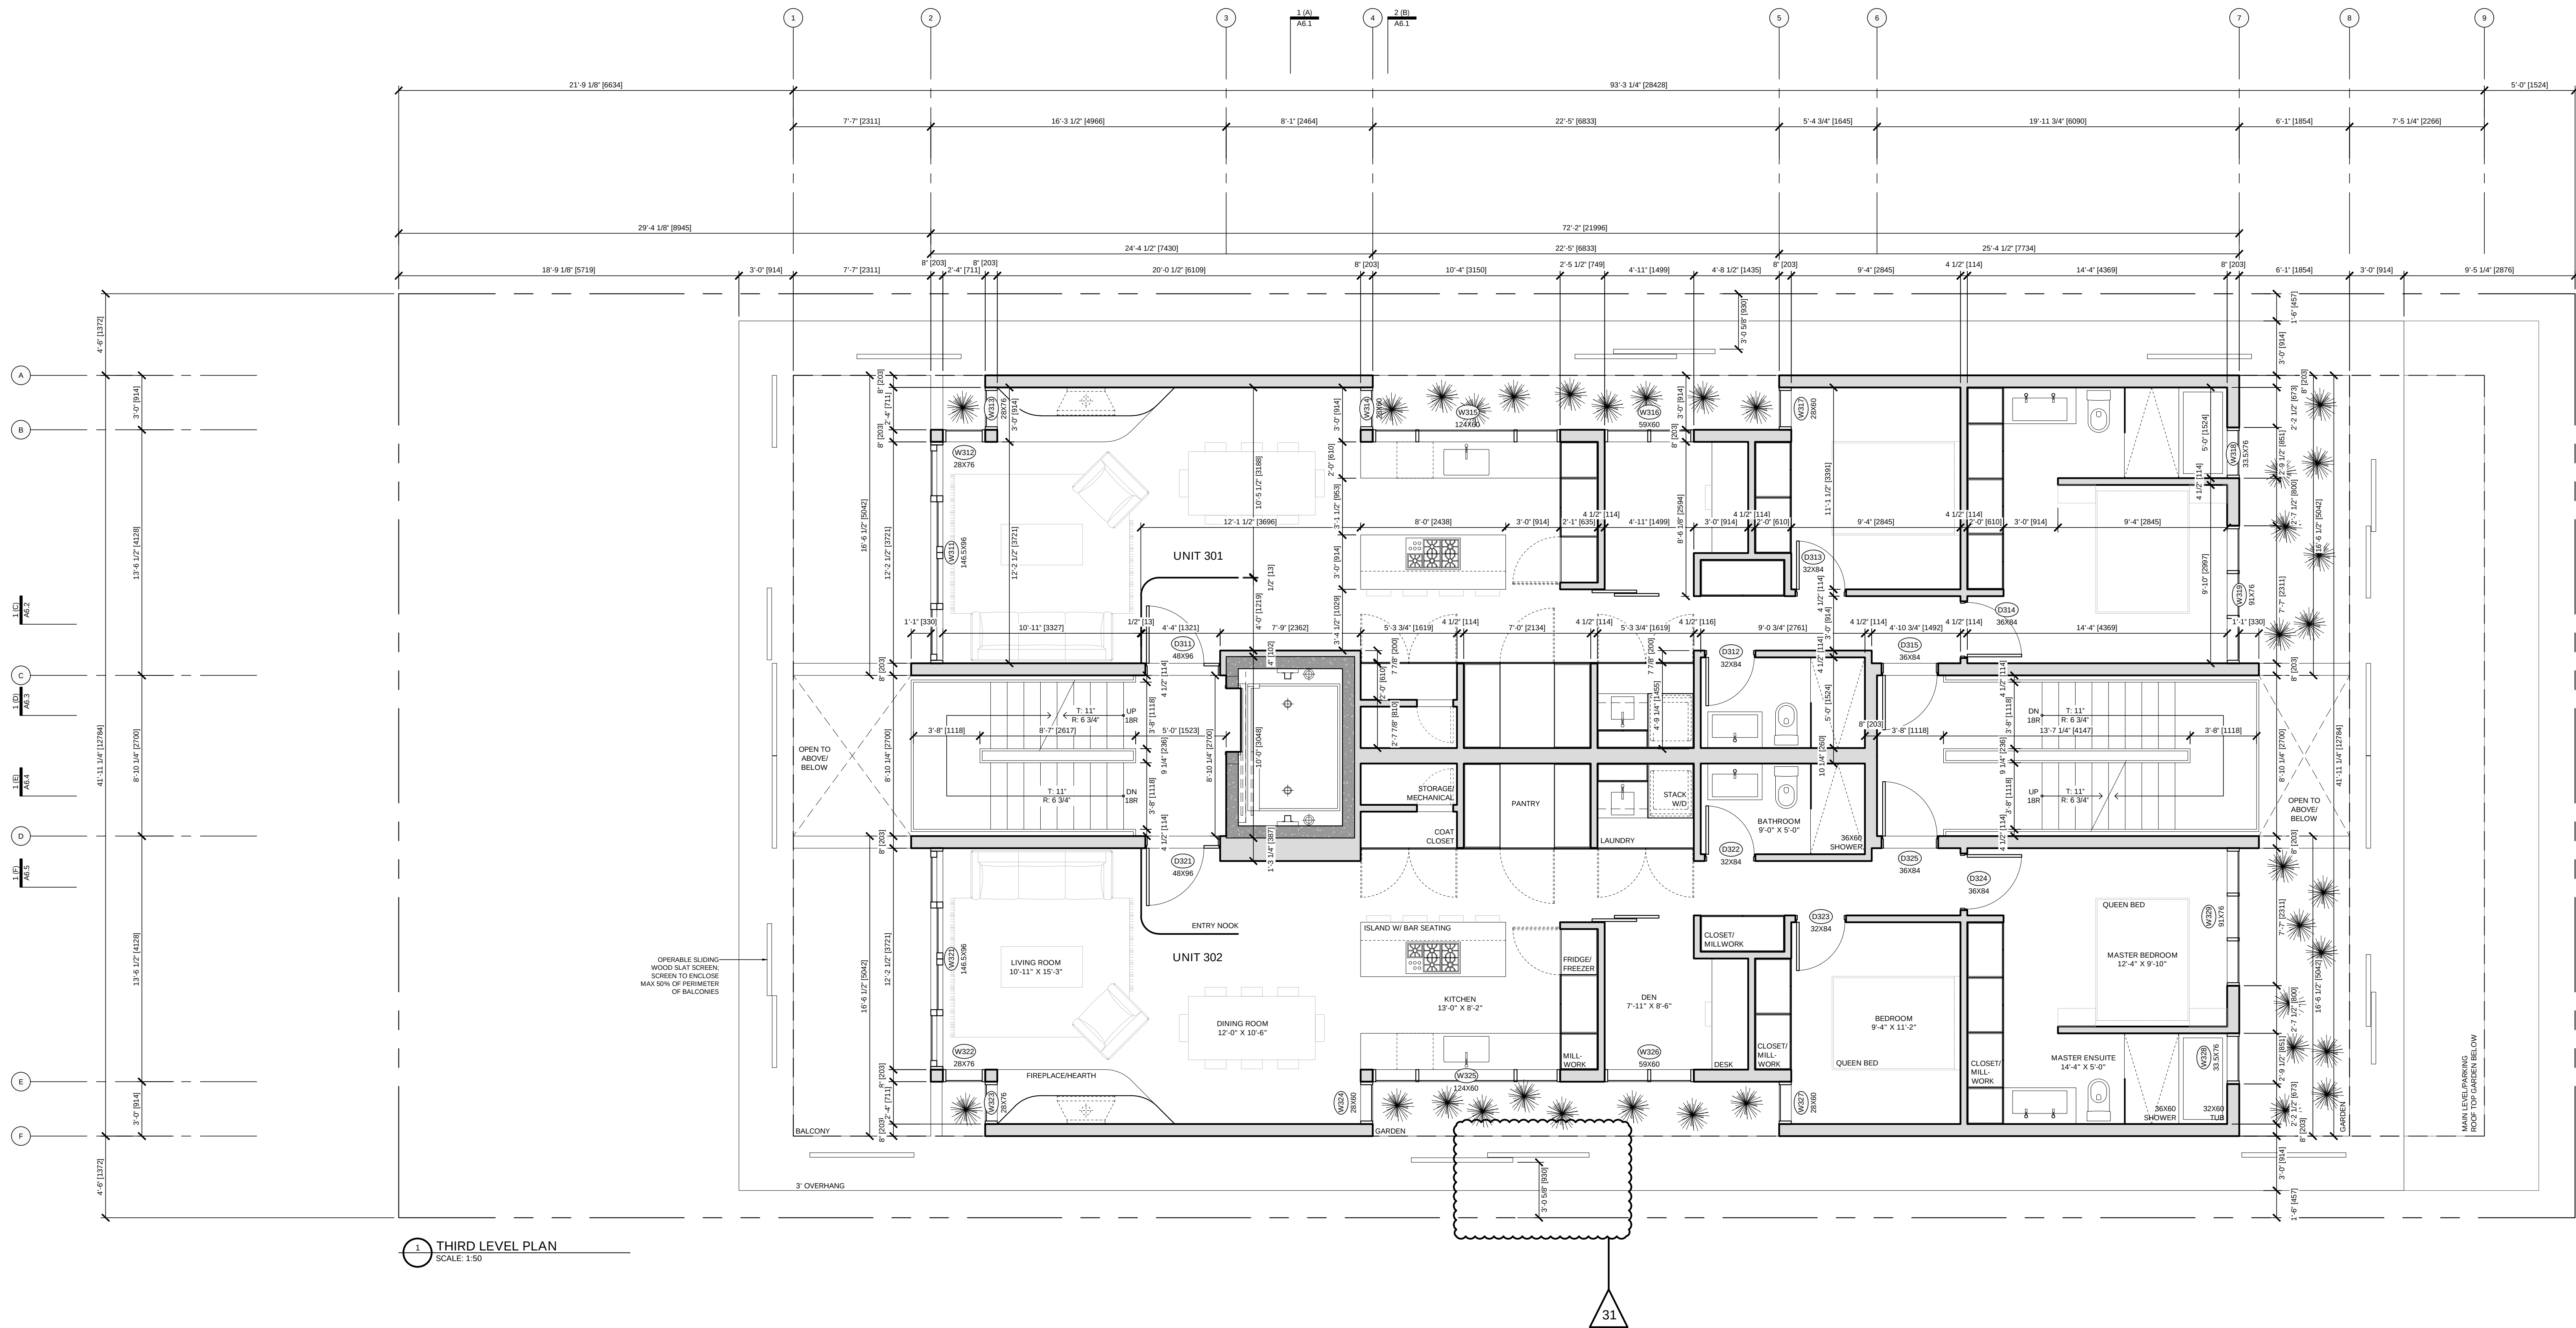

1 THIRD LEVEL PLAN
SCALE: 1:50

D'Arcy Jones Architects Inc

309-175 Broadway East
Vancouver BC V5T 1W2

T 604 669 2235
F 604 669 2231
mail@darcyjones.com

Copyright reserved. All parts of this drawing are the exclusive property of D'Arcy Jones Architects Inc and shall not be used without permission, in part or in whole.
DO NOT SCALE THESE DRAWINGS
All dimensions to be verified by contractor, trades or suppliers. Any discrepancies shall be brought to the attention of the Architect. Any errors or omissions on this drawing shall be reported to D'Arcy Jones Architects Inc for clarification and revision.

ISSUES:
A DEVELOPMENT PERMIT 2019-03-07
B DEVELOPMENT PERMIT 2019-09-05
C DP RESUBMISSION 2020-01-02
D DP RESUBMISSION #2 2020-05-20


SCALE:
1:50
DATE:
2020-05-20

DRAWN:
JN
CHECKED:
DJ
REVISION:
2
ISSUE:
D
CONSULTANT:
.

HEYWOOD 6
956 HEYWOOD AVENUE
VICTORIA BC

A2.3

THIRD LEVEL PLAN

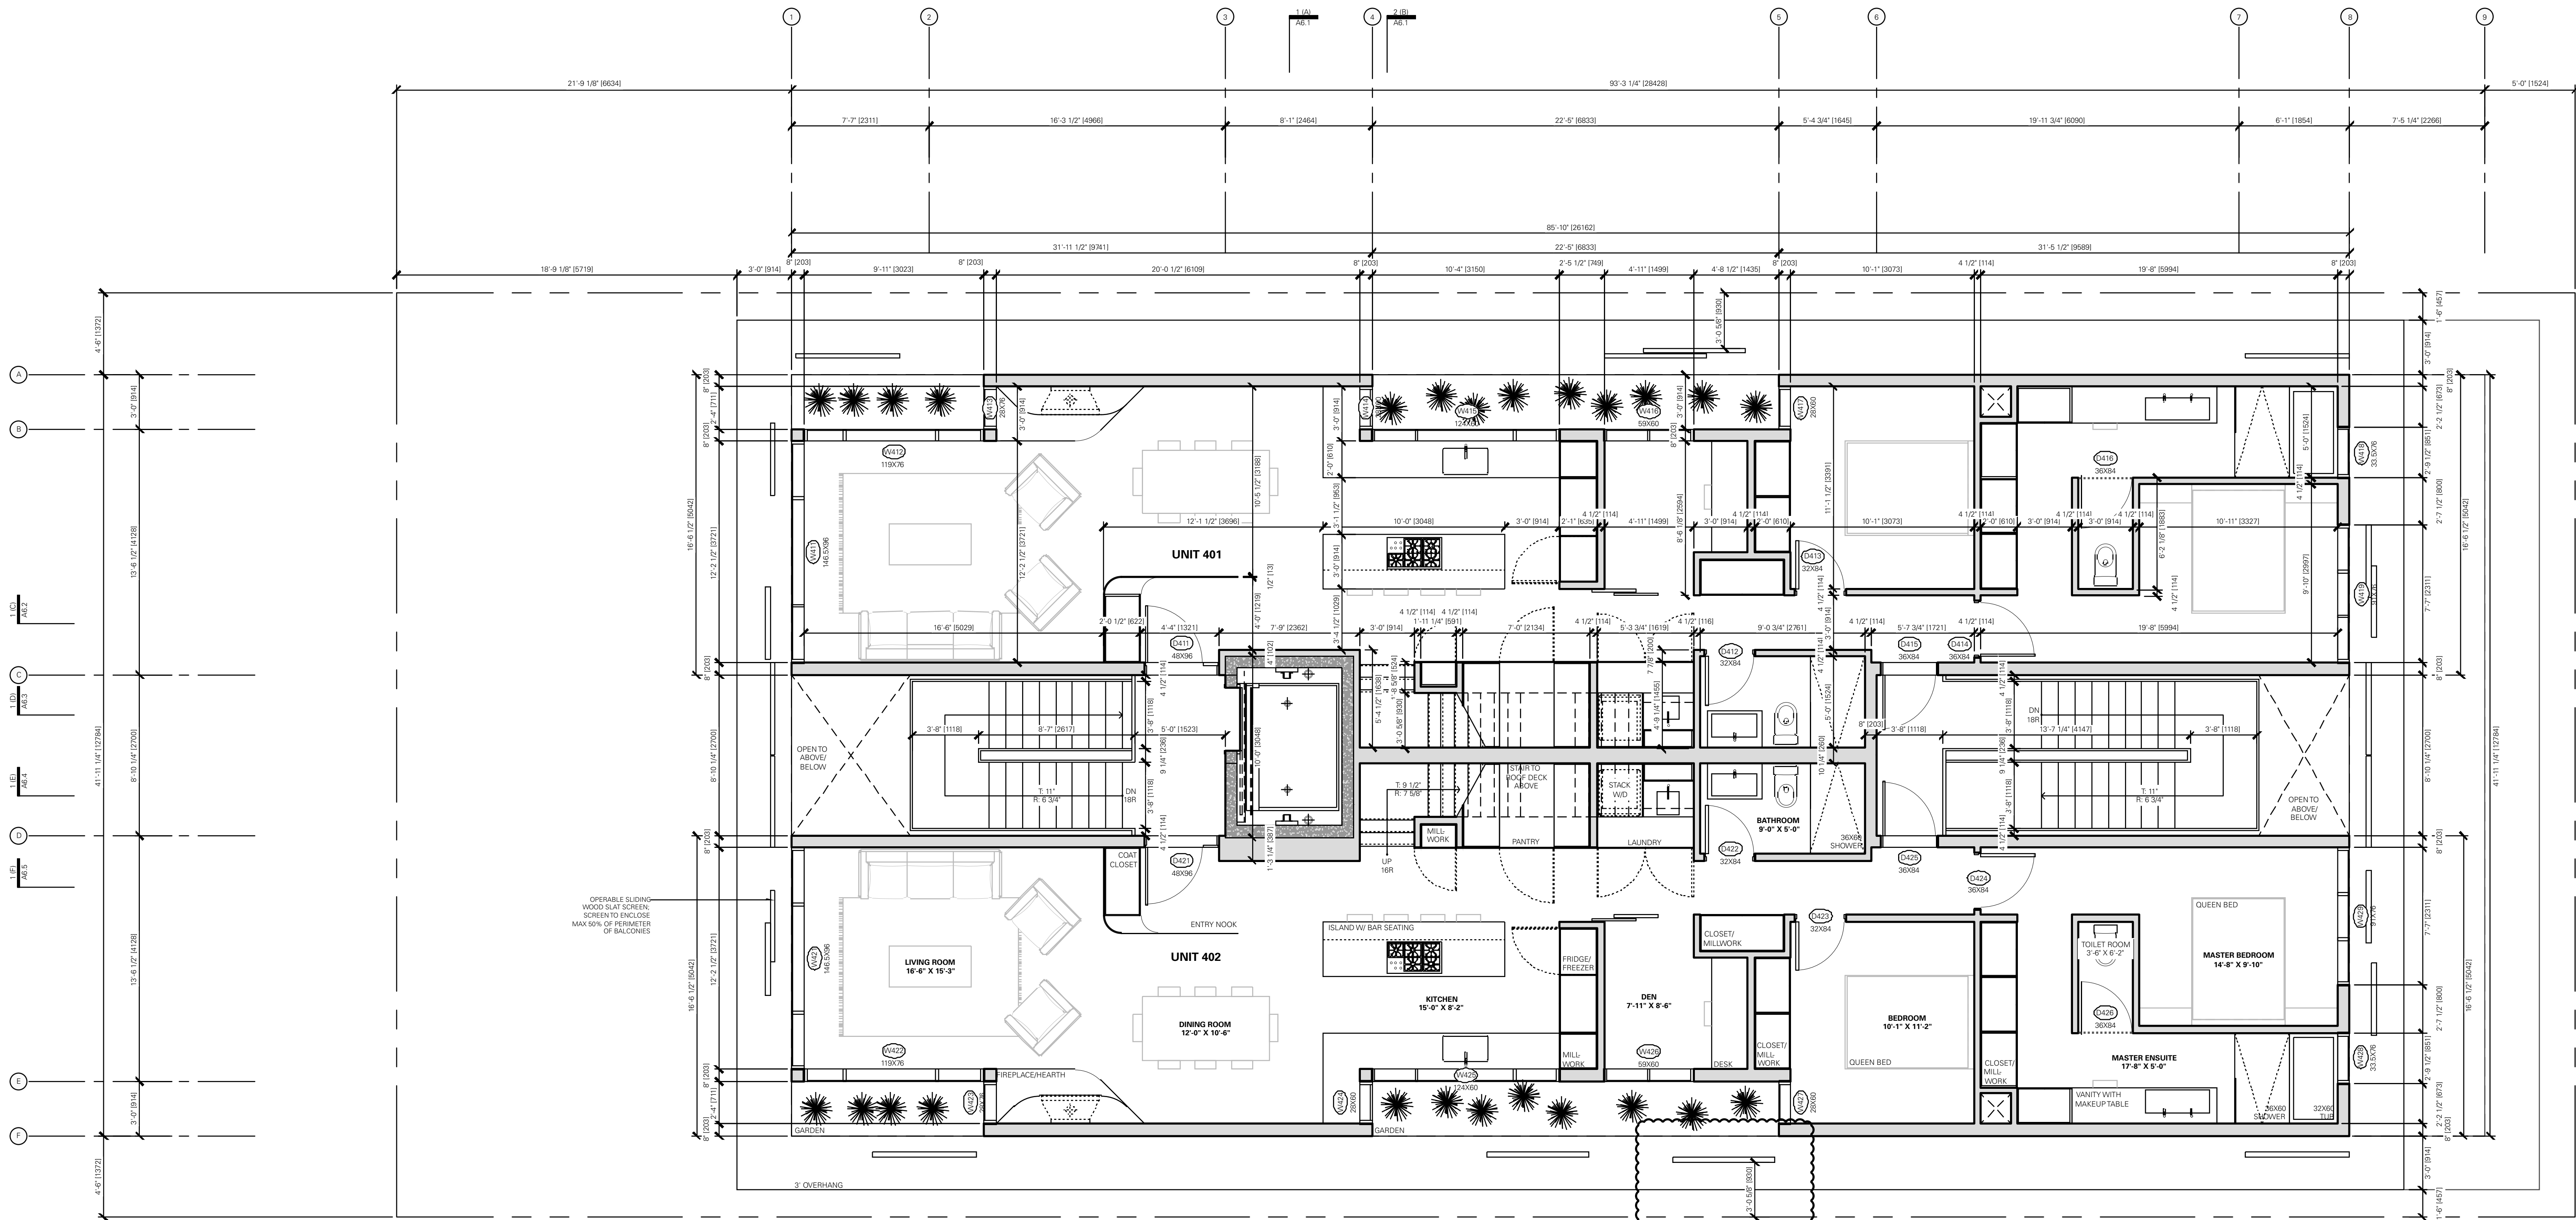

FOURTH LEVEL PLAN
SCALE: 1:50

D'Arcy Jones Architects Inc

309-175 Broadway East
Vancouver BC V5T 1W2

T 604 669 2235
F 604 669 2231
mail@darcyjones.com

Copyright reserved. All parts of this drawing are the exclusive property of D'Arcy Jones Architects Inc and shall not be used without permission, in part or in whole.

DO NOT SCALE THESE DRAWINGS

All dimensions to be verified by contractor, trades or suppliers. Any discrepancies shall be brought to the attention of the Architect. Any errors or omissions on this drawing shall be reported to D'Arcy Jones Architects Inc for clarification and revision.

ISSUES:

A DEVELOPMENT PERMIT
B DEVELOPMENT PERMIT
C DP RESUBMISSION
D DP RESUBMISSION #2

2019-03-07
2019-09-05
2020-01-02
2020-05-20

SCALE:

1:50

DATE:
2020-05-20

DRAWN:
JN

CHECKED:
DJ

REVISION:
2


ISSUE:
D

CONSULTANT:
.

HEYWOOD 6
956 HEYWOOD AVENUE
VICTORIA BC

A2.4

FOURTH LEVEL PLAN

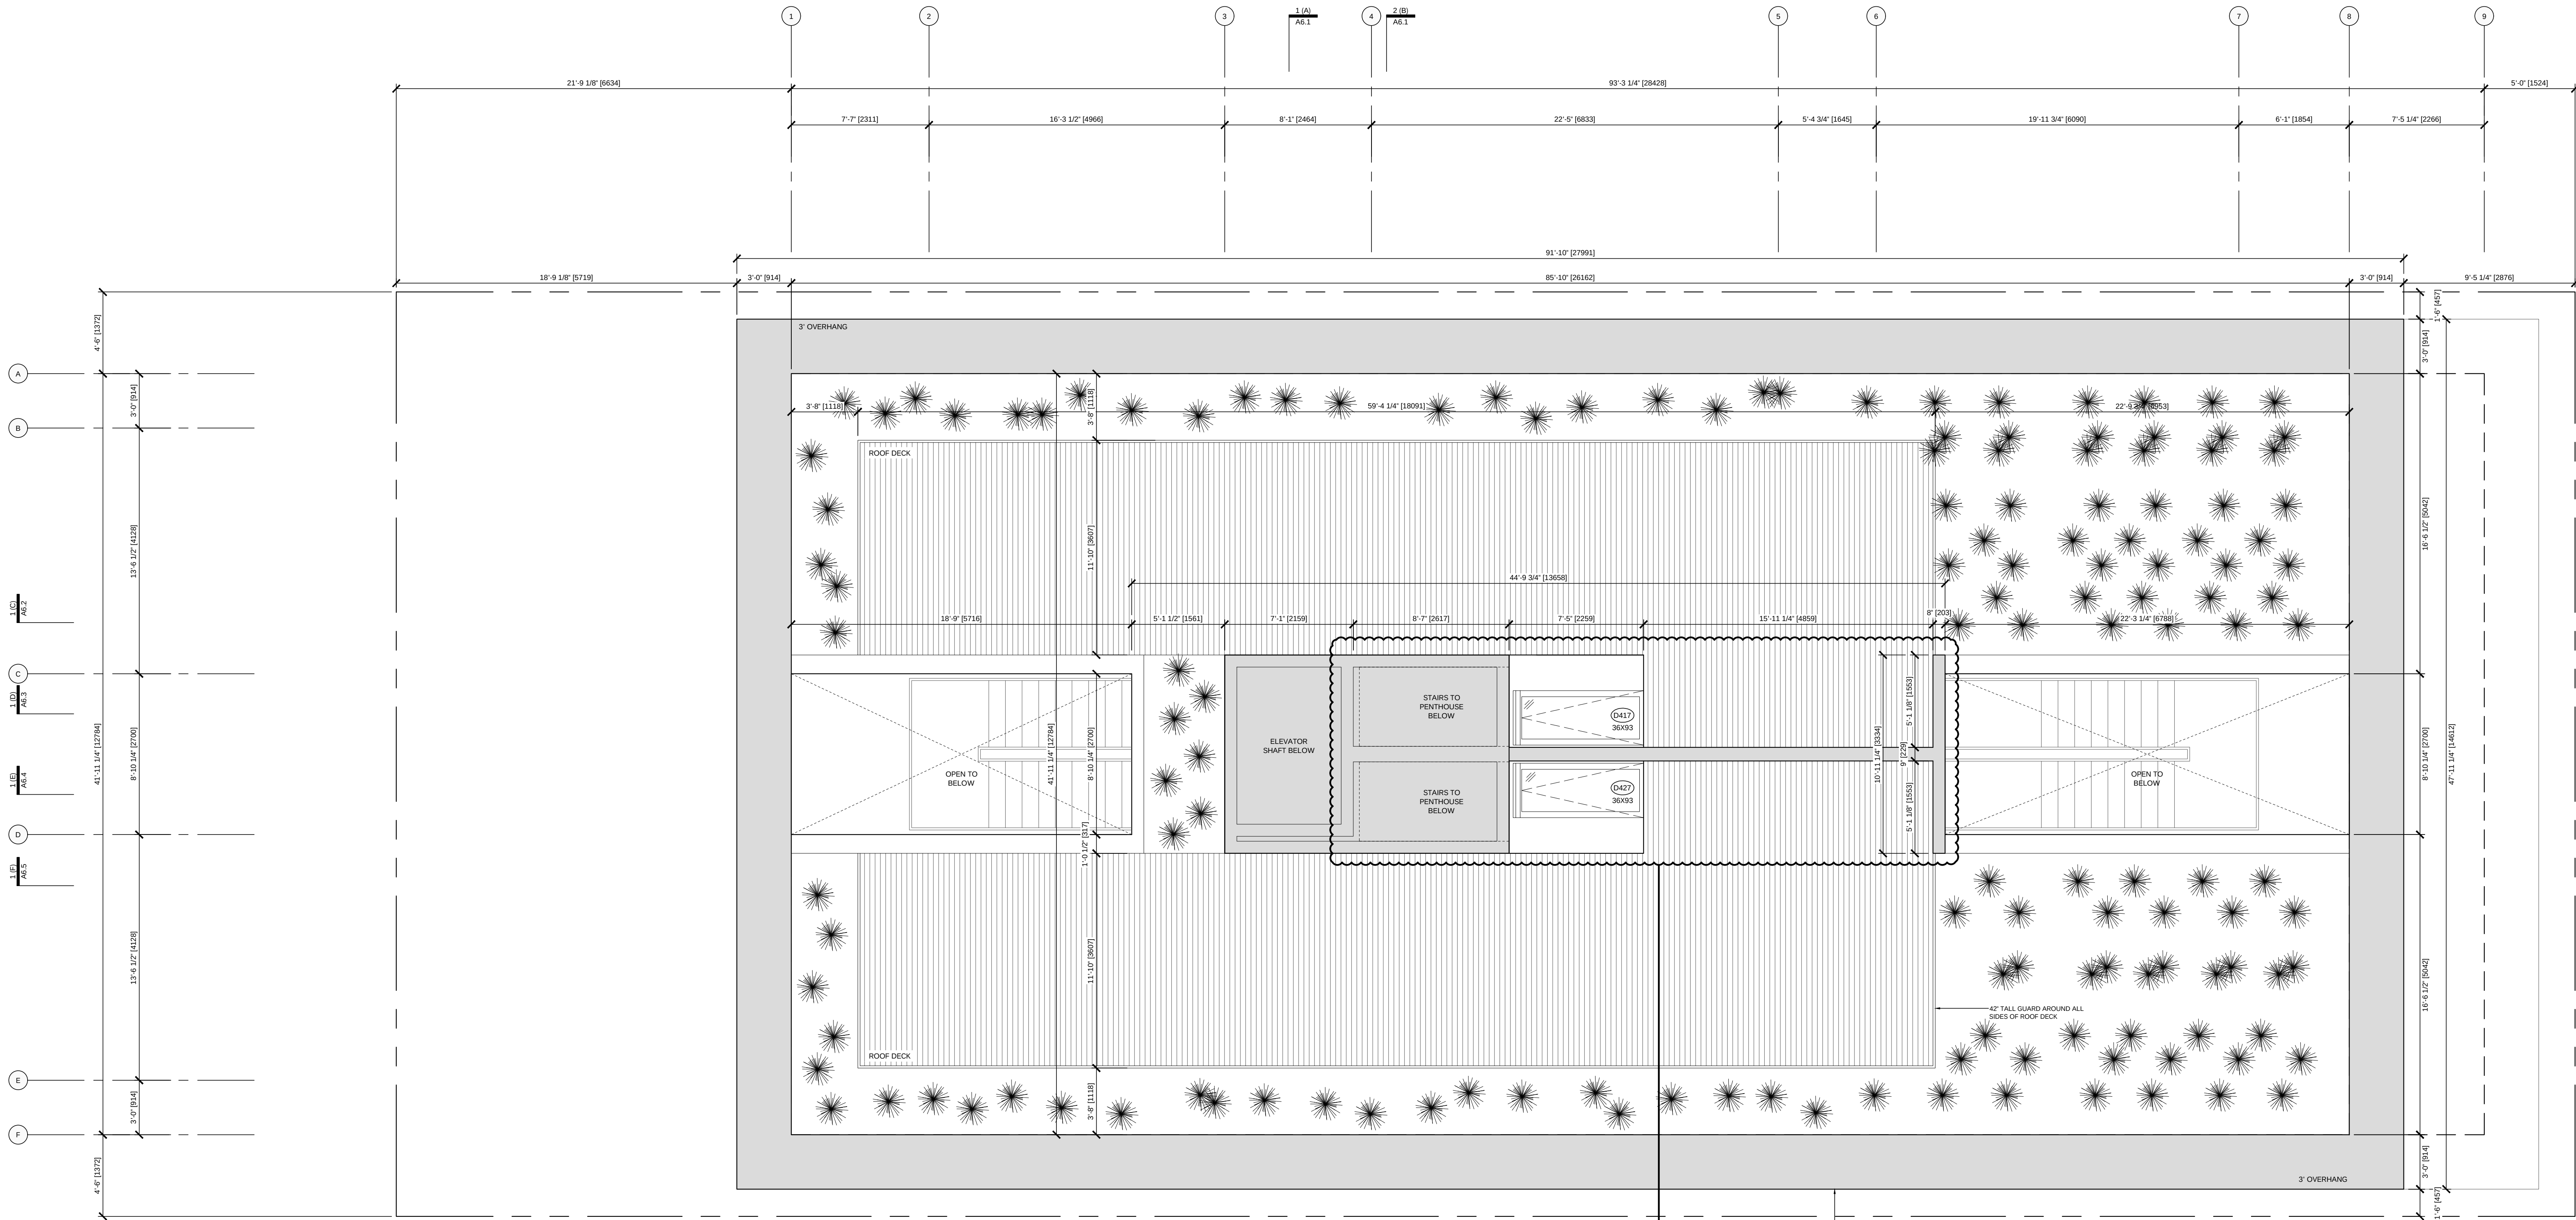

1 ROOF LEVEL PLAN
SCALE: 1:50

26

ROOF OVERHANG AND SOFFIT
CLAD IN NONCOMBUSTIBLE
38 SHEET STEEL CLADDING
OR SIM PER BCBC 2018, TYP.

D'Arcy Jones Architects Inc

309-175 Broadway East
Vancouver BC V5T 1W2

T 604 669 2235
F 604 669 2231
mail@darcyjones.com

Copyright reserved. All parts of this drawing are the exclusive
property of D'Arcy Jones Architects Inc and shall not be used
without permission, in part or in whole.

DO NOT SCALE THESE DRAWINGS

All dimensions to be verified by contractor, trades or suppliers. Any
discrepancies shall be brought to the attention of the Architect. Any
errors or omissions on this drawing shall be reported to D'Arcy
Jones Architects Inc for clarification and revision.

ISSUES:

A DEVELOPMENT PERMIT
B DEVELOPMENT PERMIT
C DP RESUBMISSION
D DP RESUBMISSION #2

2019-03-07
2019-08-05
2020-01-02
2020-05-20

SCALE:

1:50

DATE:

2020-05-20

DRAWN:

JN

CHECKED:

DJ

REVISION:

2

ISSUE:

D




CONSULTANT:

-




HEYWOOD 6
956 HEYWOOD AVENUE
VICTORIA BC

A2.5

ROOF LEVEL PLAN

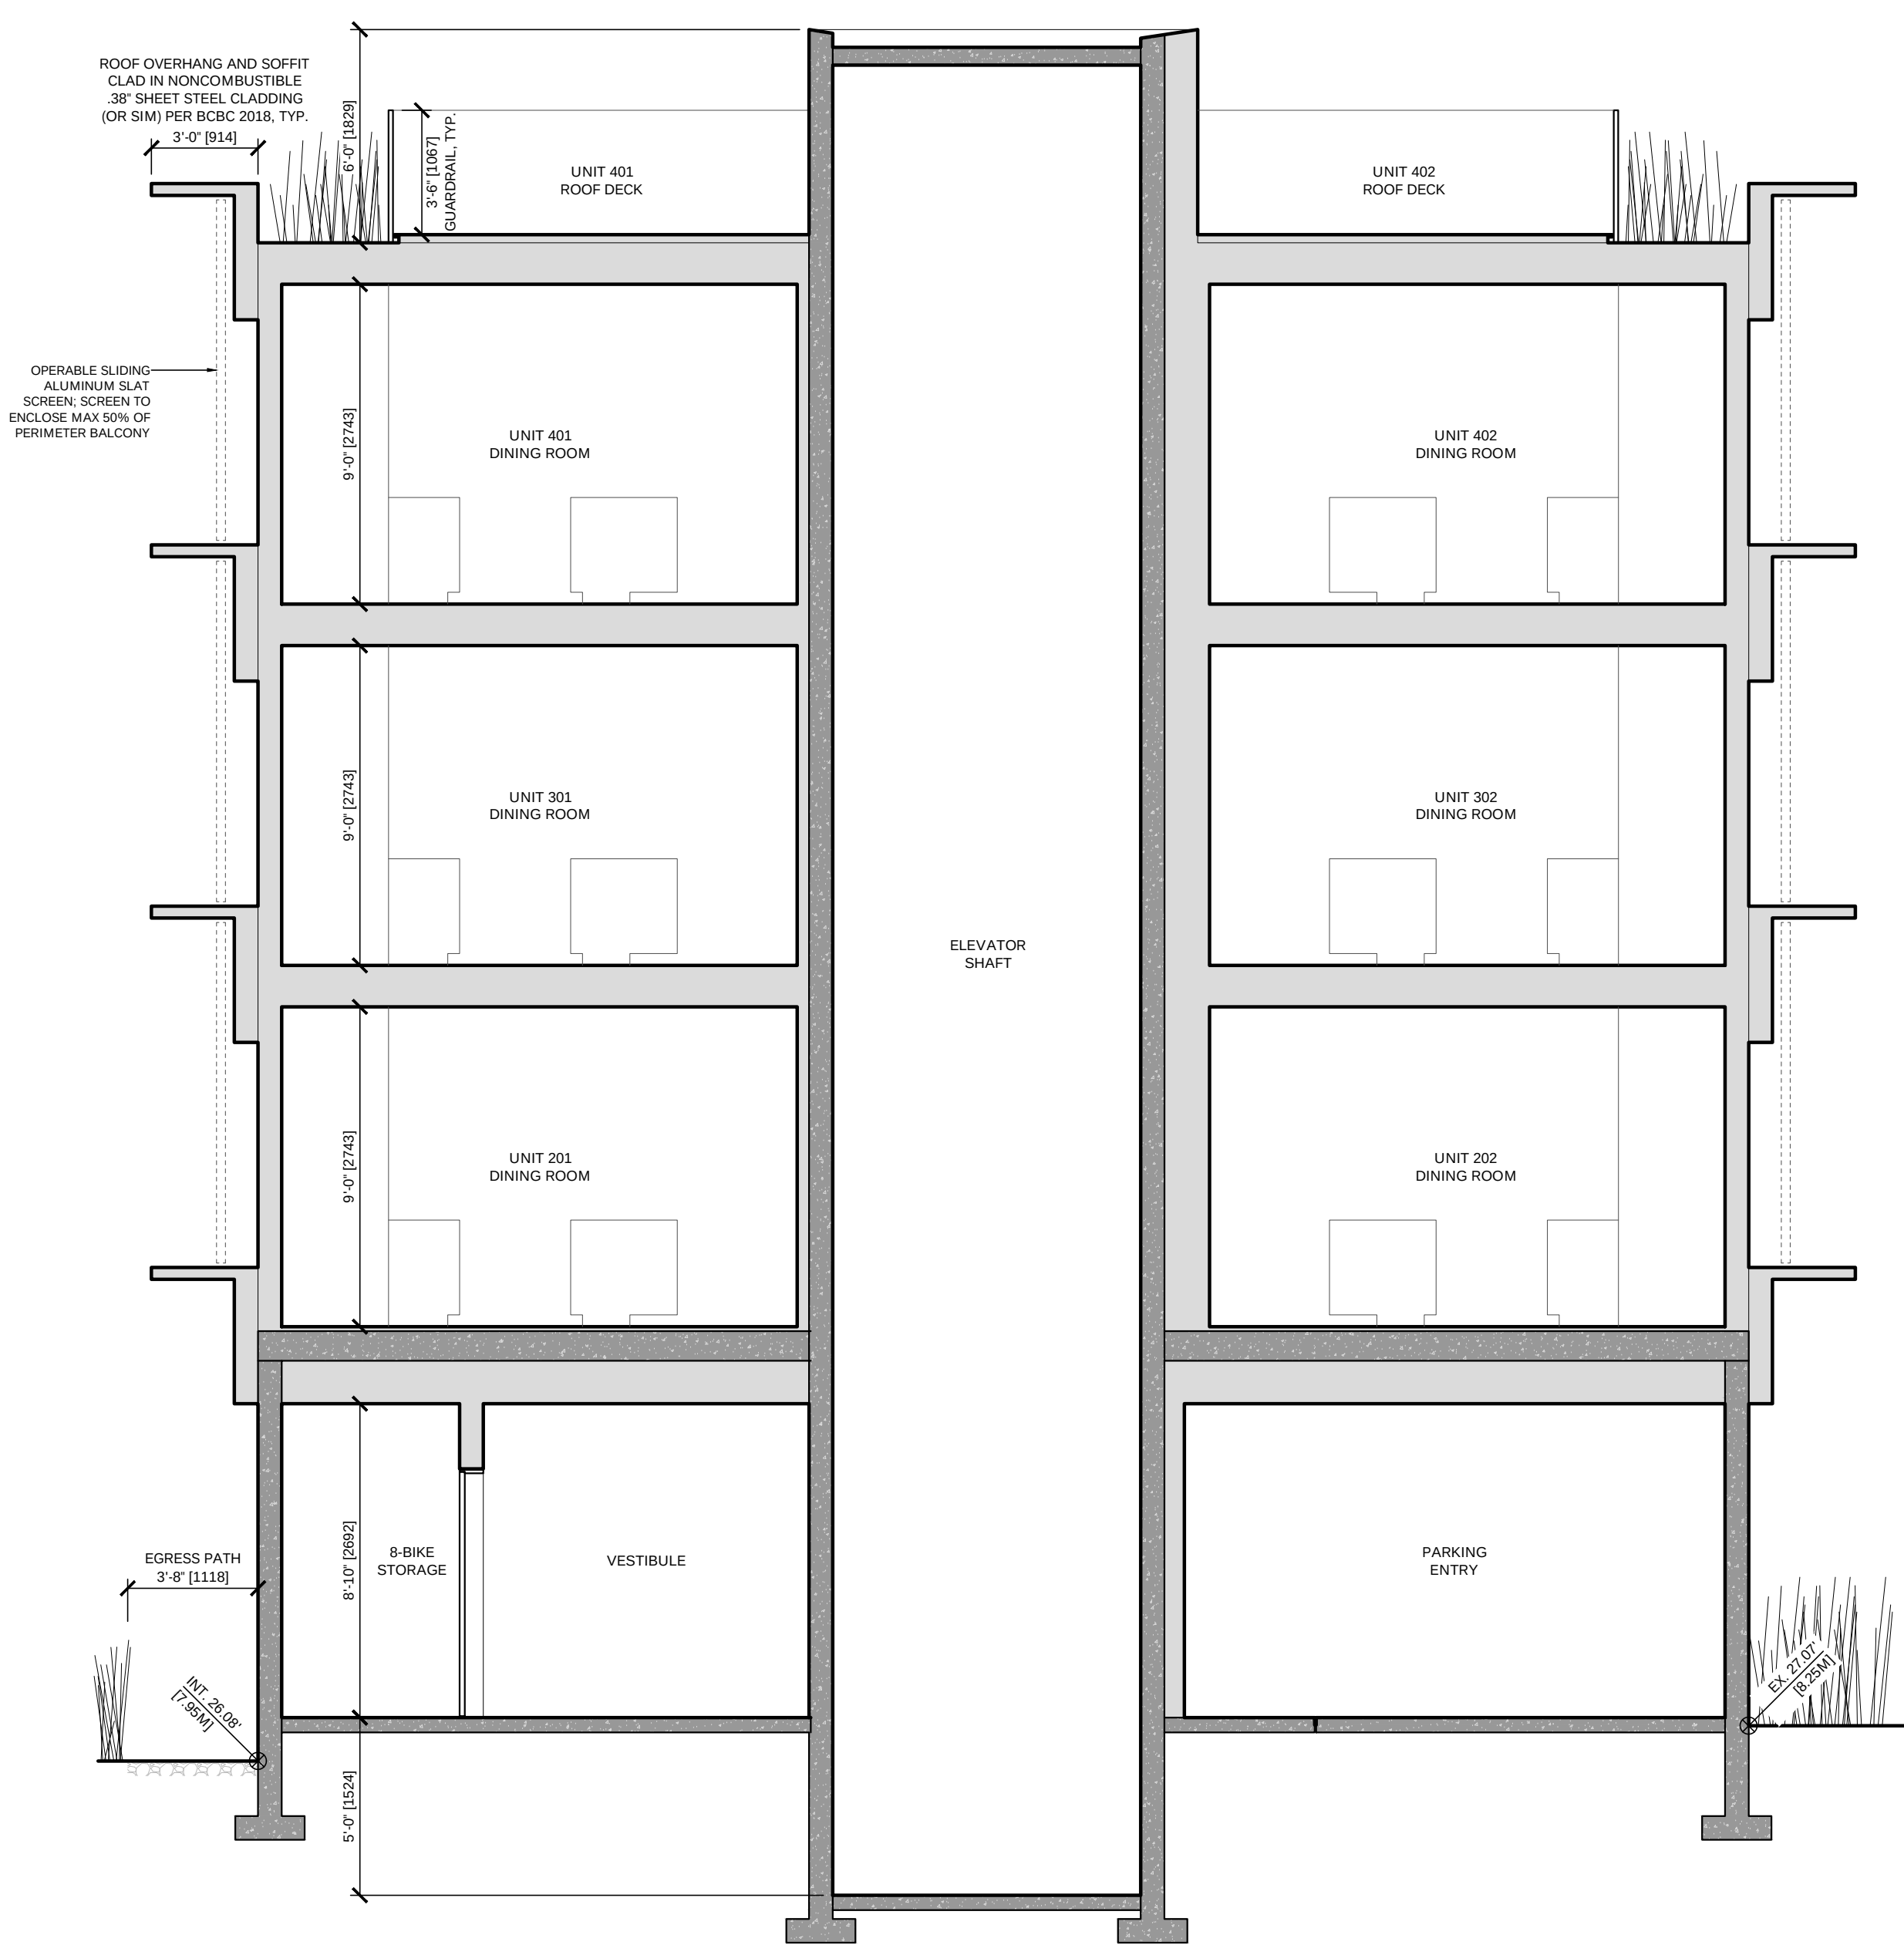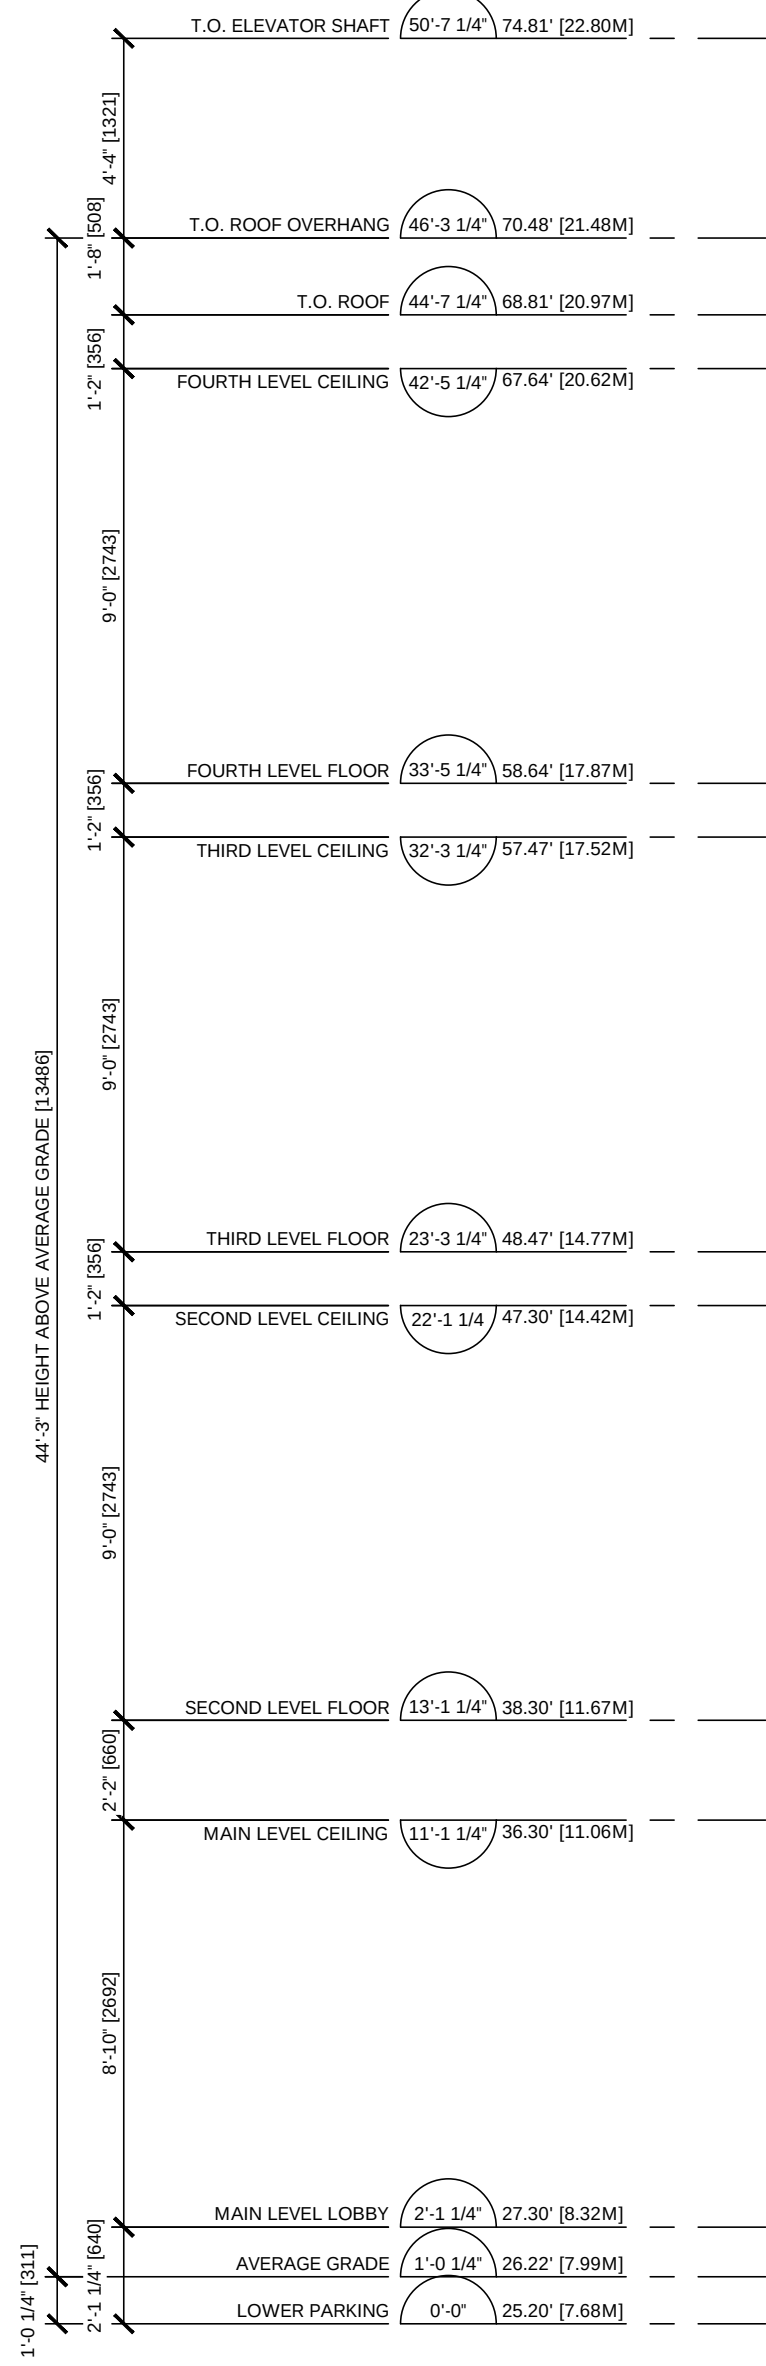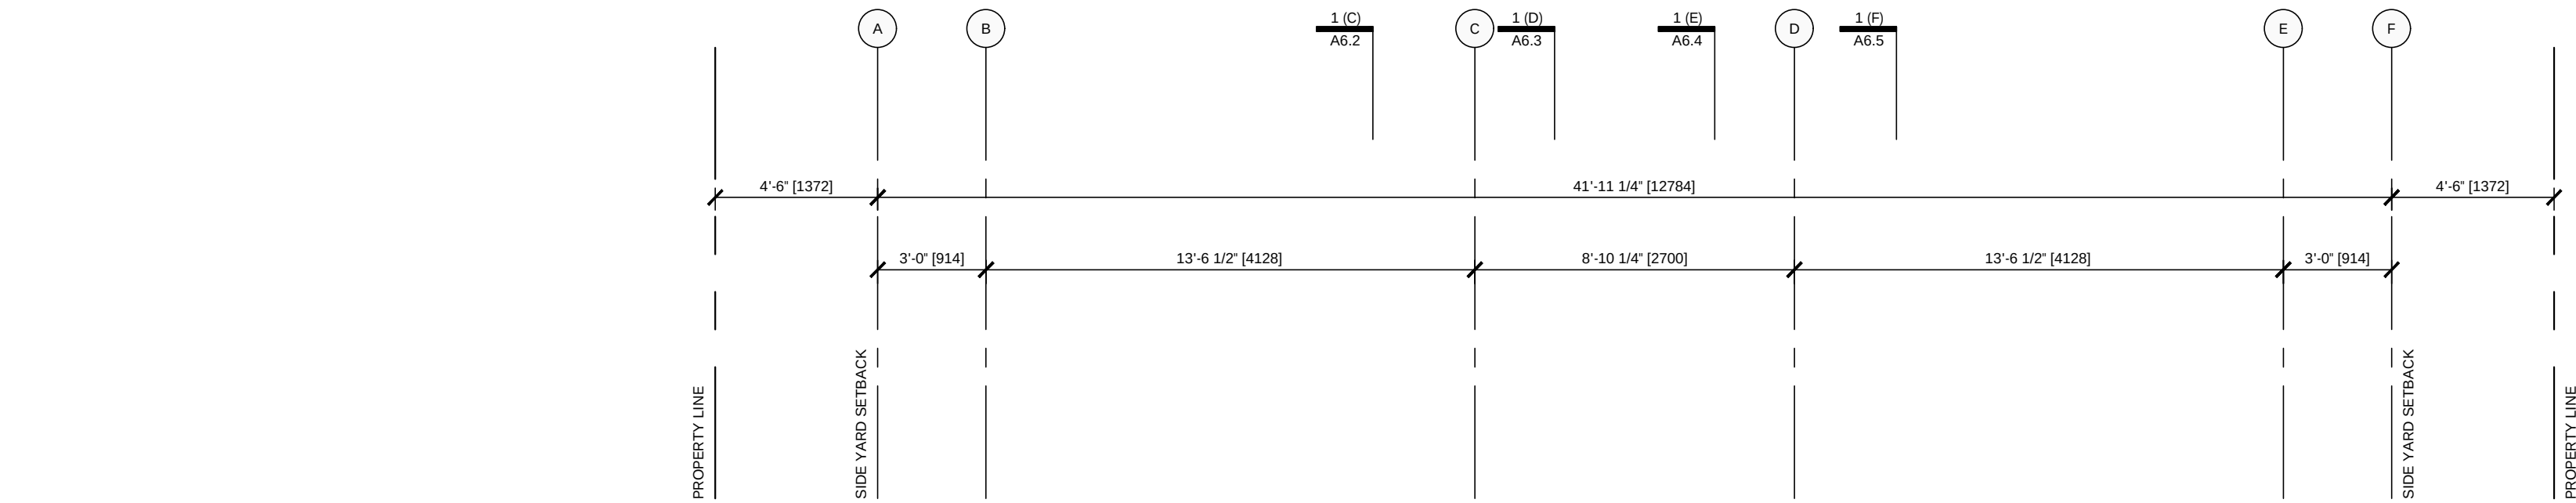

1 SECTION AA
SCALE: 1/50

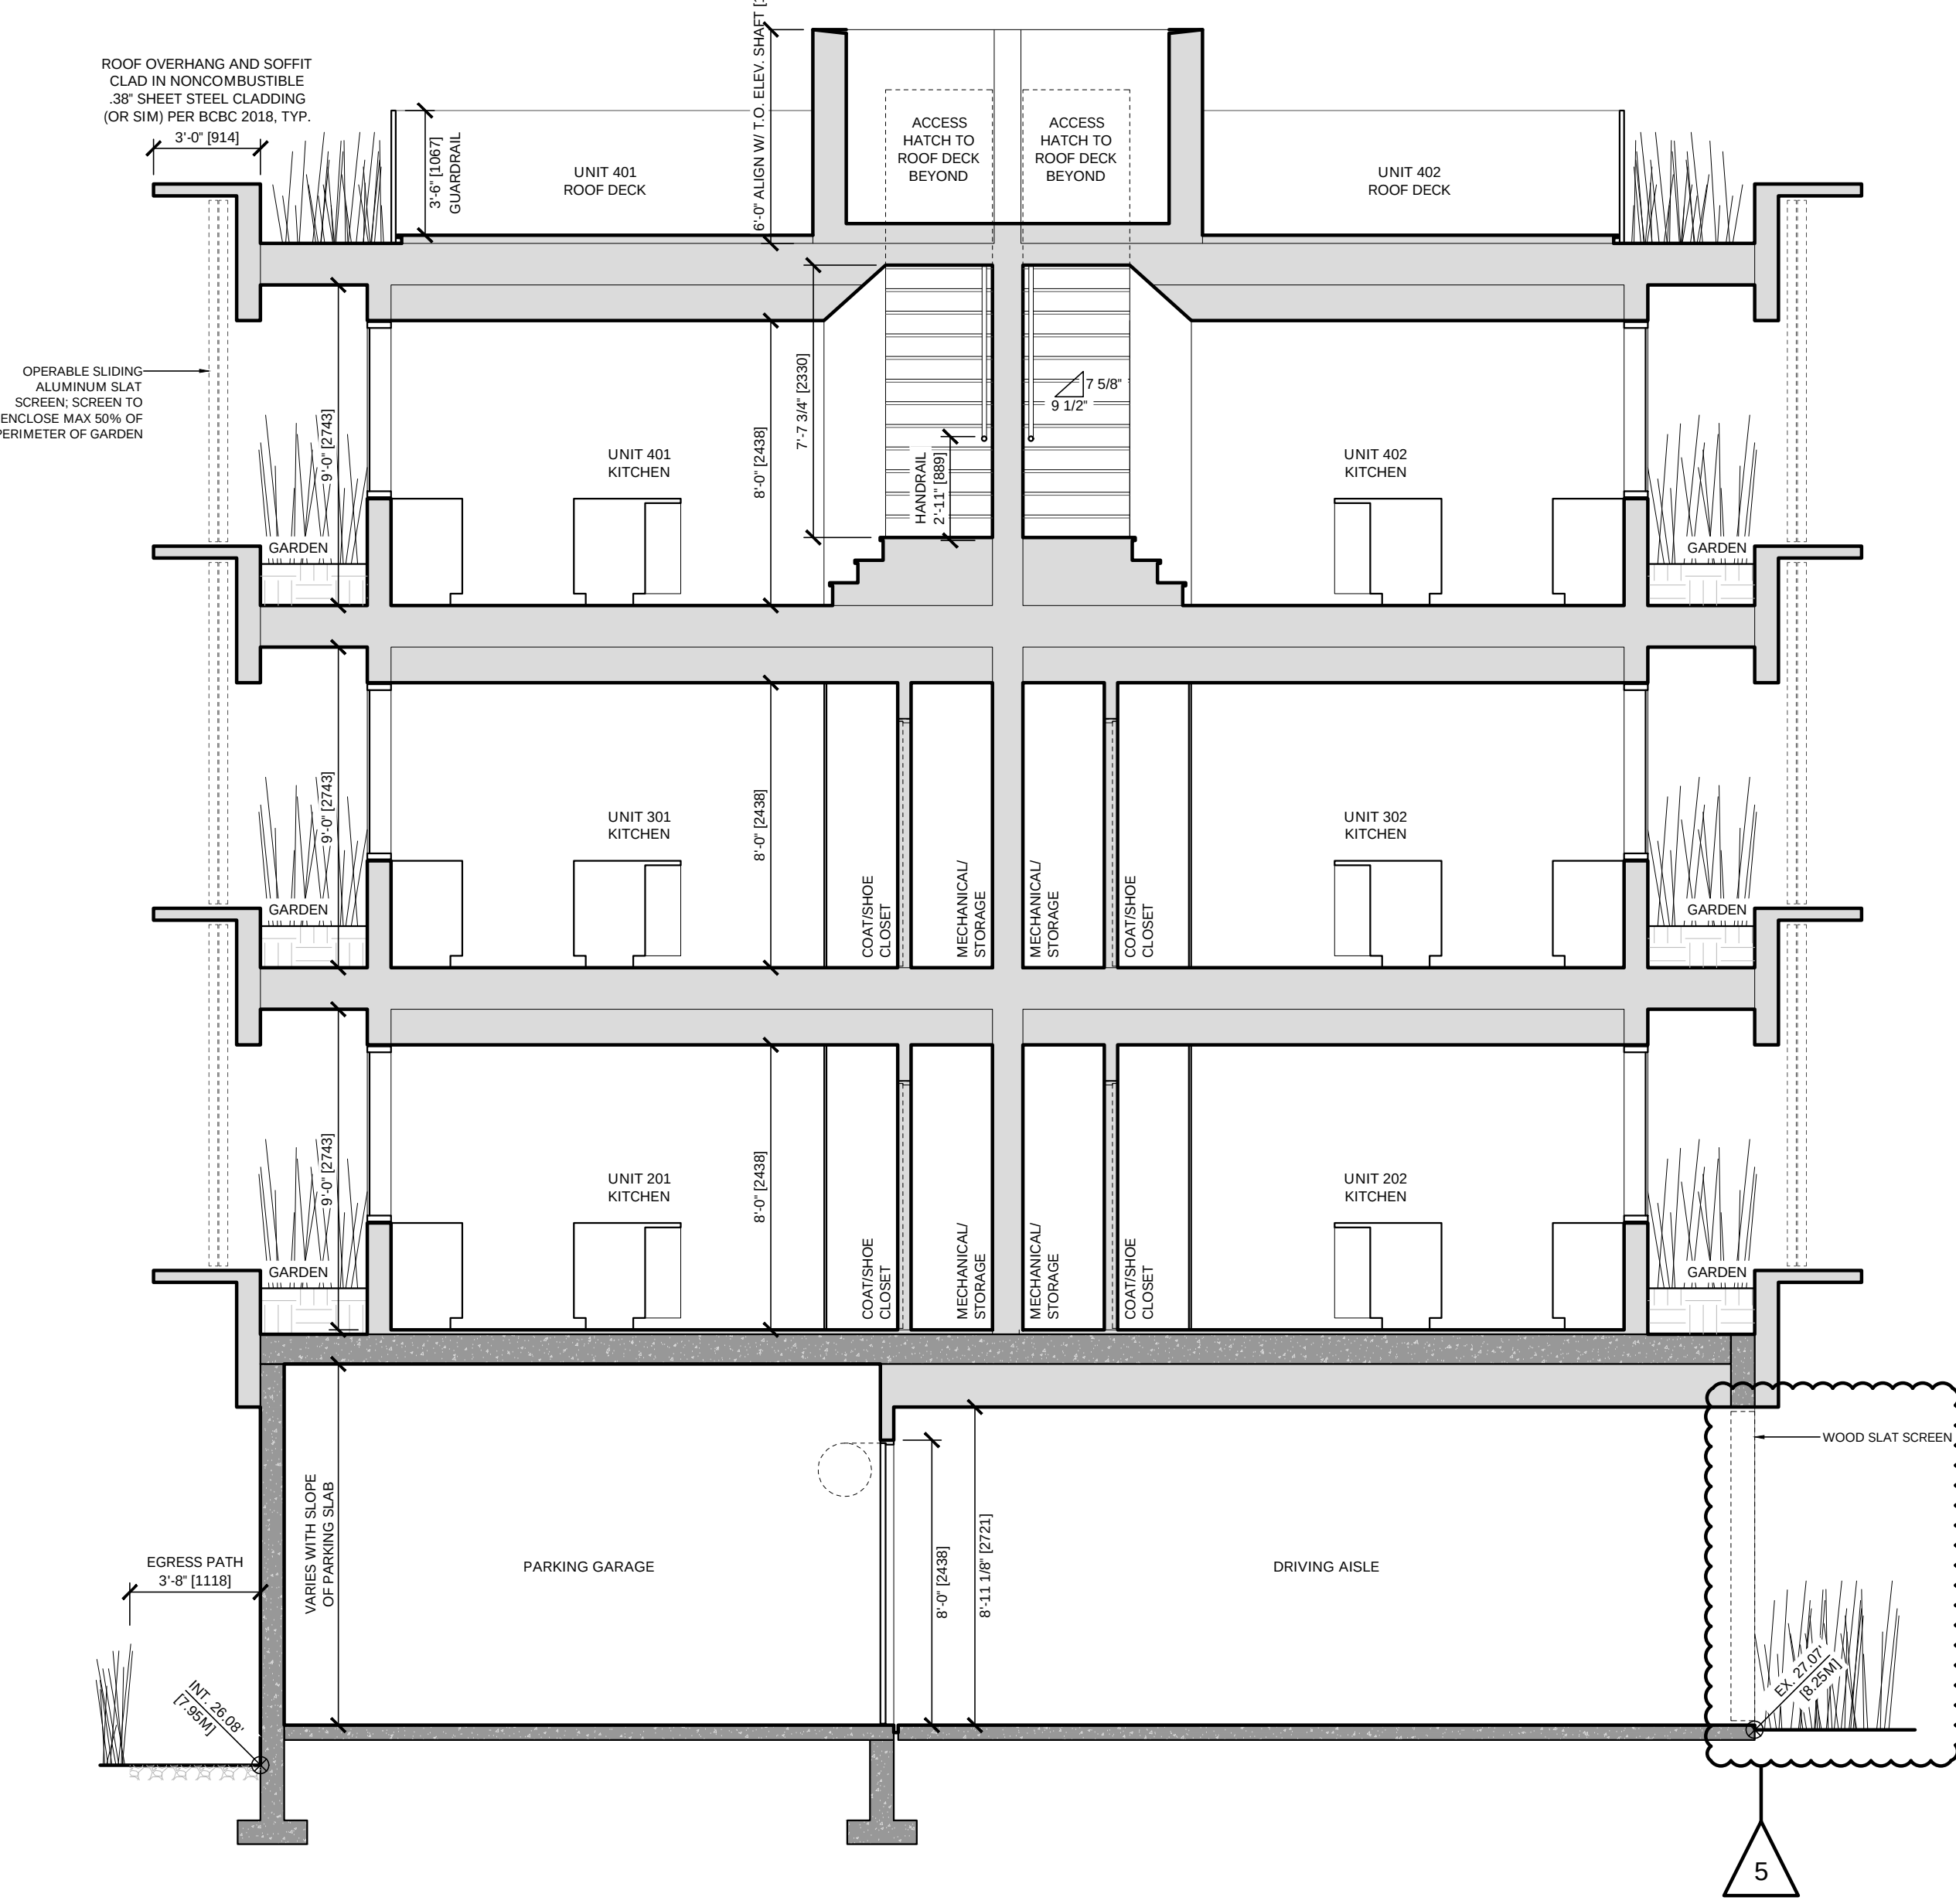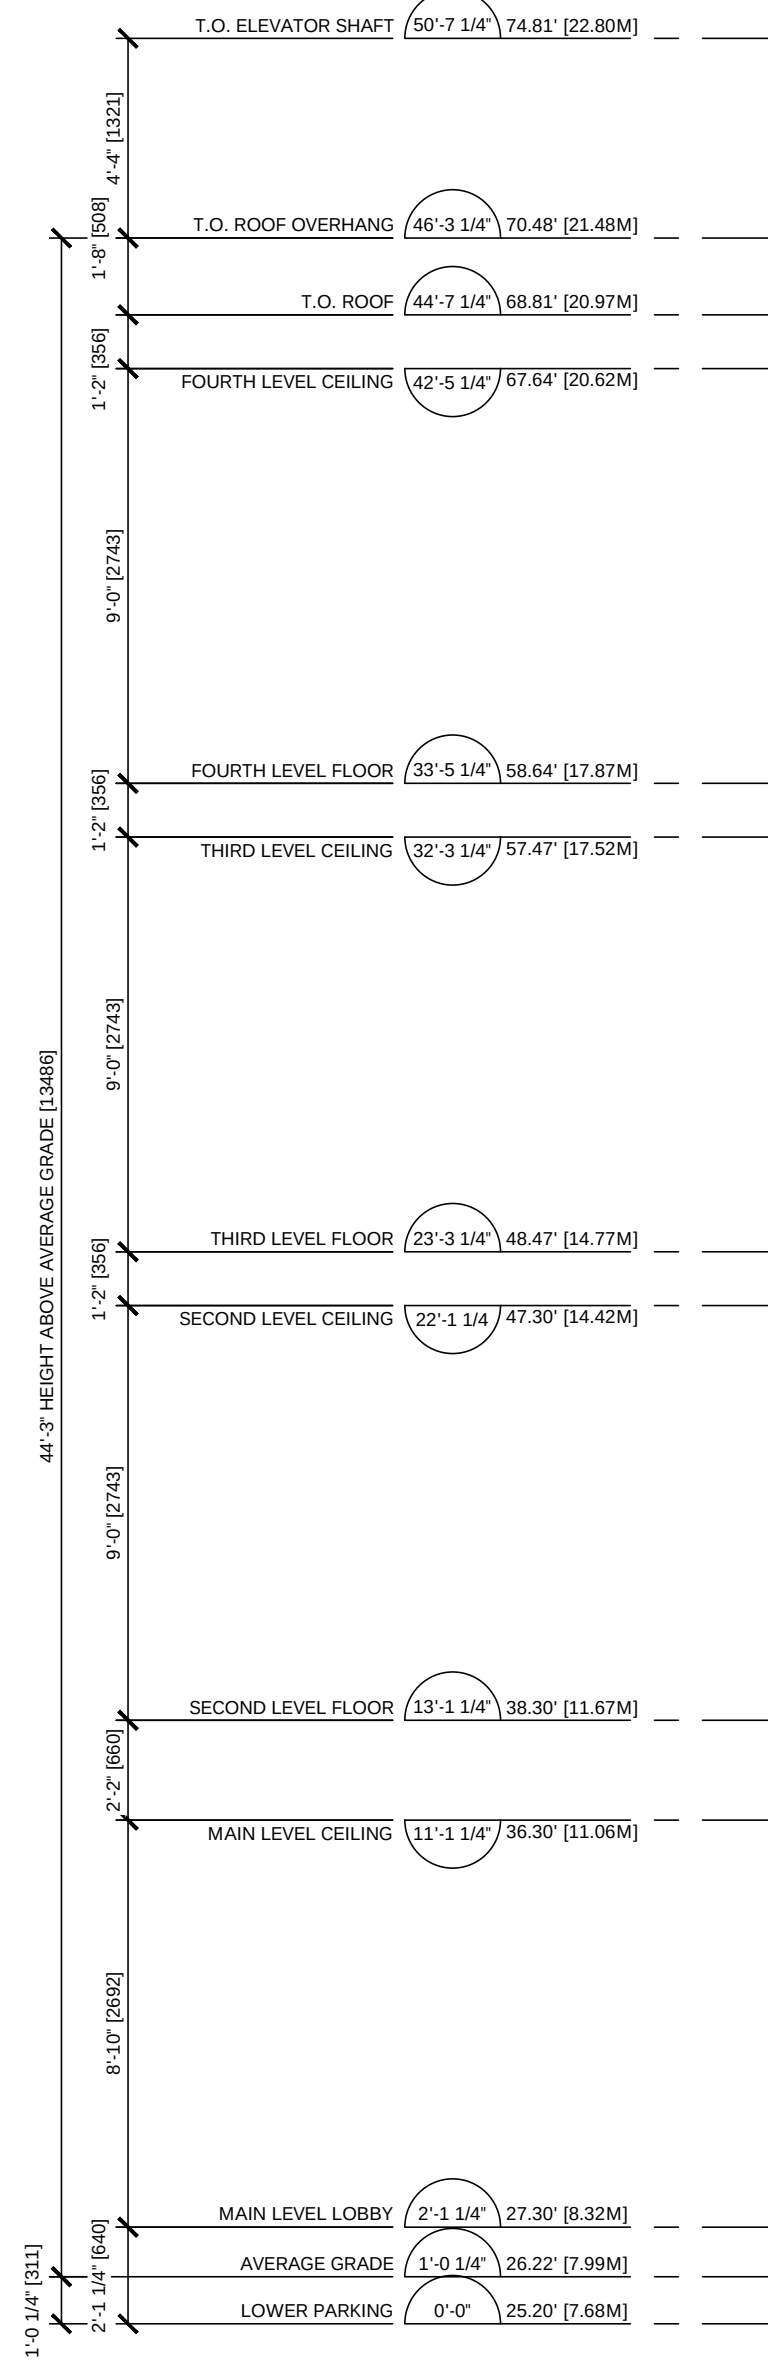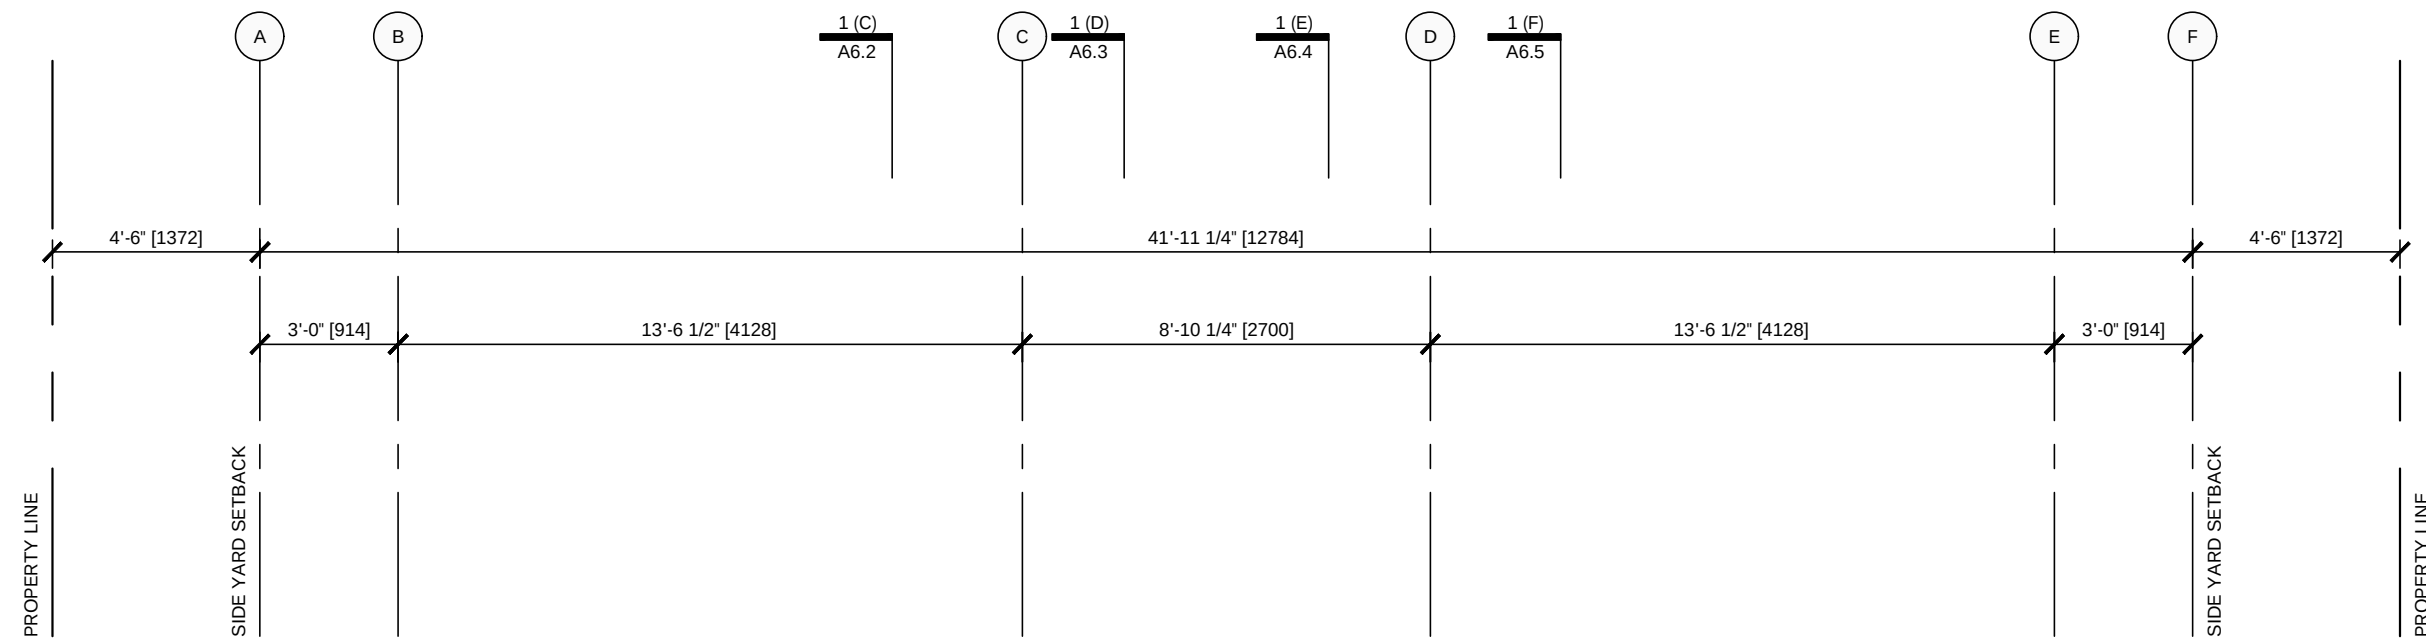

2 SECTION BB
SCALE: 1/50

D'Arcy Jones Architects Inc

309-175 Broadway East
Vancouver BC V5T 1W2

T 604 669 2235
F 604 669 2231
mail@darcyjones.com

Copyright reserved. All parts of this drawing are the exclusive property of D'Arcy Jones Architects Inc and shall not be used without permission, in part or in whole.

DO NOT SCALE THESE DRAWINGS

All dimensions to be verified by contractor, trades or suppliers. Any discrepancies shall be brought to the attention of the Architect. Any errors or omissions on this drawing shall be reported to D'Arcy Jones Architects Inc for clarification and revision.

ISSUES:

A	DEVELOPMENT PERMIT	2019-03-07
B	DEVELOPMENT PERMIT	2019-09-05
C	DP RESUBMISSION	2020-01-02
D	DP RESUBMISSION #2	2020-05-20

SCALE:

1/50

DATE:

2020-05-25

DRAWN:

JN

CHECKED:

DJ

REVISION:

2

ISSUE:

D


CONSULTANT:

-

HEYWOOD 6
956 HEYWOOD AVENUE
VICTORIA BC

A6.1

SECTION

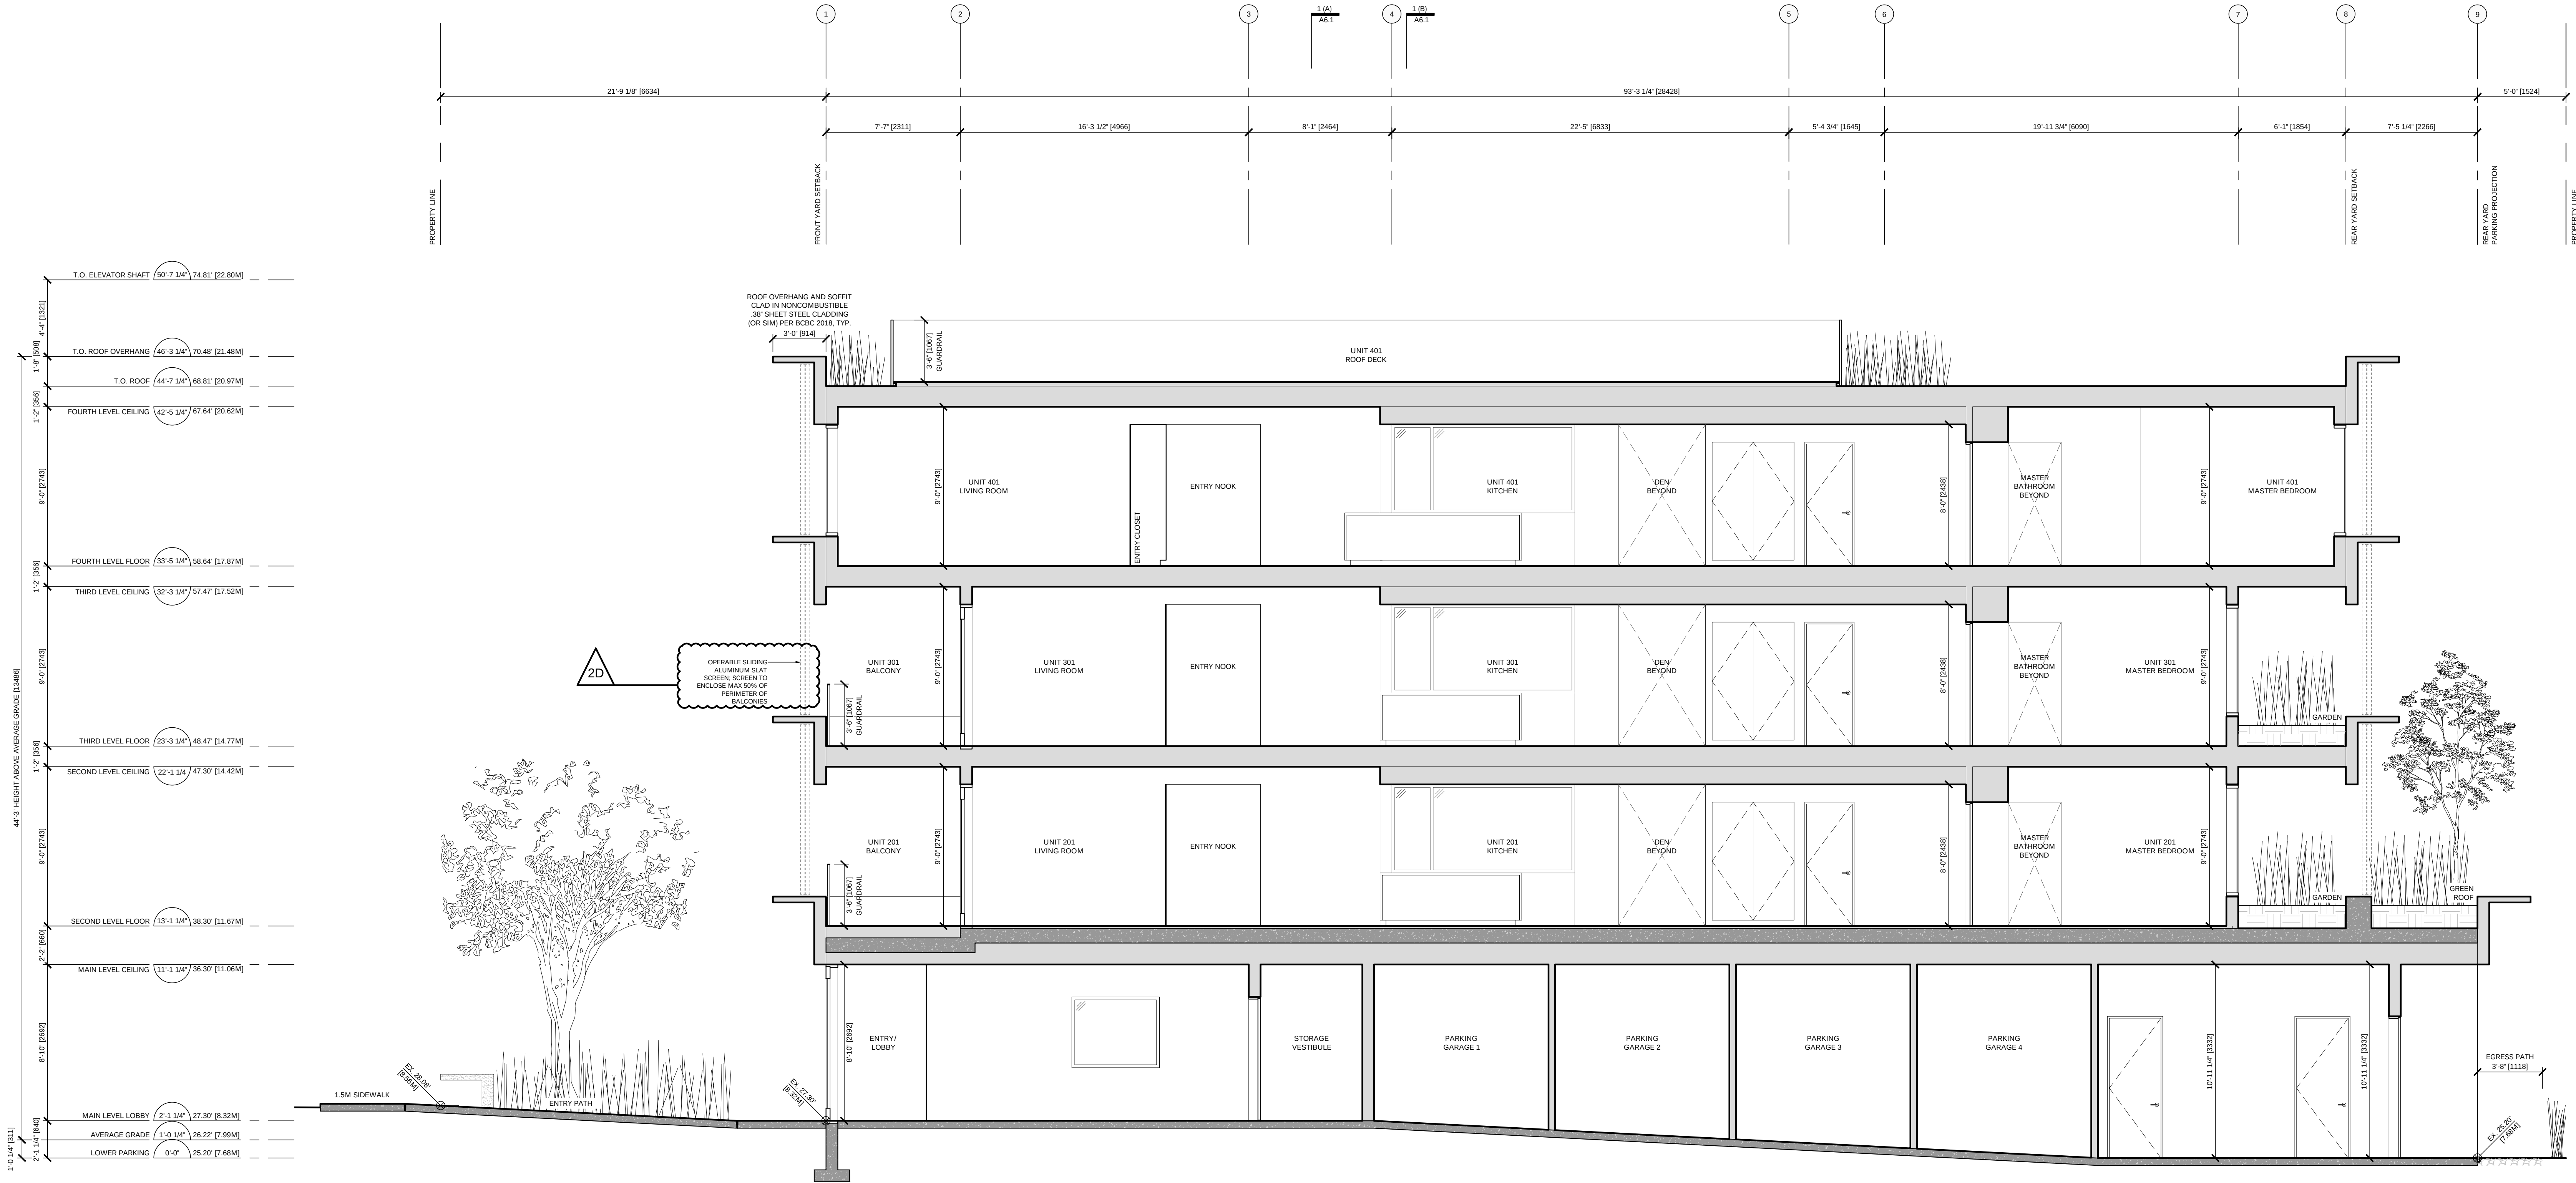

1 SECTION CC
SCALE: 1:50

D'Arcy Jones Architects Inc

309-175 Broadway East
Vancouver BC V5T 1W2

T 604 669 2235
F 604 669 2231
mail@darcyjones.com

Copyright reserved. All parts of this drawing are the exclusive property of D'Arcy Jones Architects Inc and shall not be used without permission, in part or in whole.

DO NOT SCALE THESE DRAWINGS

All dimensions to be verified by contractor, trades or suppliers. Any discrepancies shall be brought to the attention of the Architect. Any errors or omissions on this drawing shall be reported to D'Arcy Jones Architects Inc for clarification and revision.

ISSUES:

A DEVELOPMENT PERMIT
B DEVELOPMENT PERMIT
C DP RESUBMISSION
D DP RESUBMISSION #2

2019-03-07
2019-09-05
2020-01-02
2020-05-20

SCALE:

1:50

DATE:

2020-05-25

DRAWN:

JN

CHECKED:

DJ

REVISION:

2

ISSUE:

D


CONSULTANT:

-

HEYWOOD 6
956 HEYWOOD AVENUE
VICTORIA BC

A6.2

SECTION

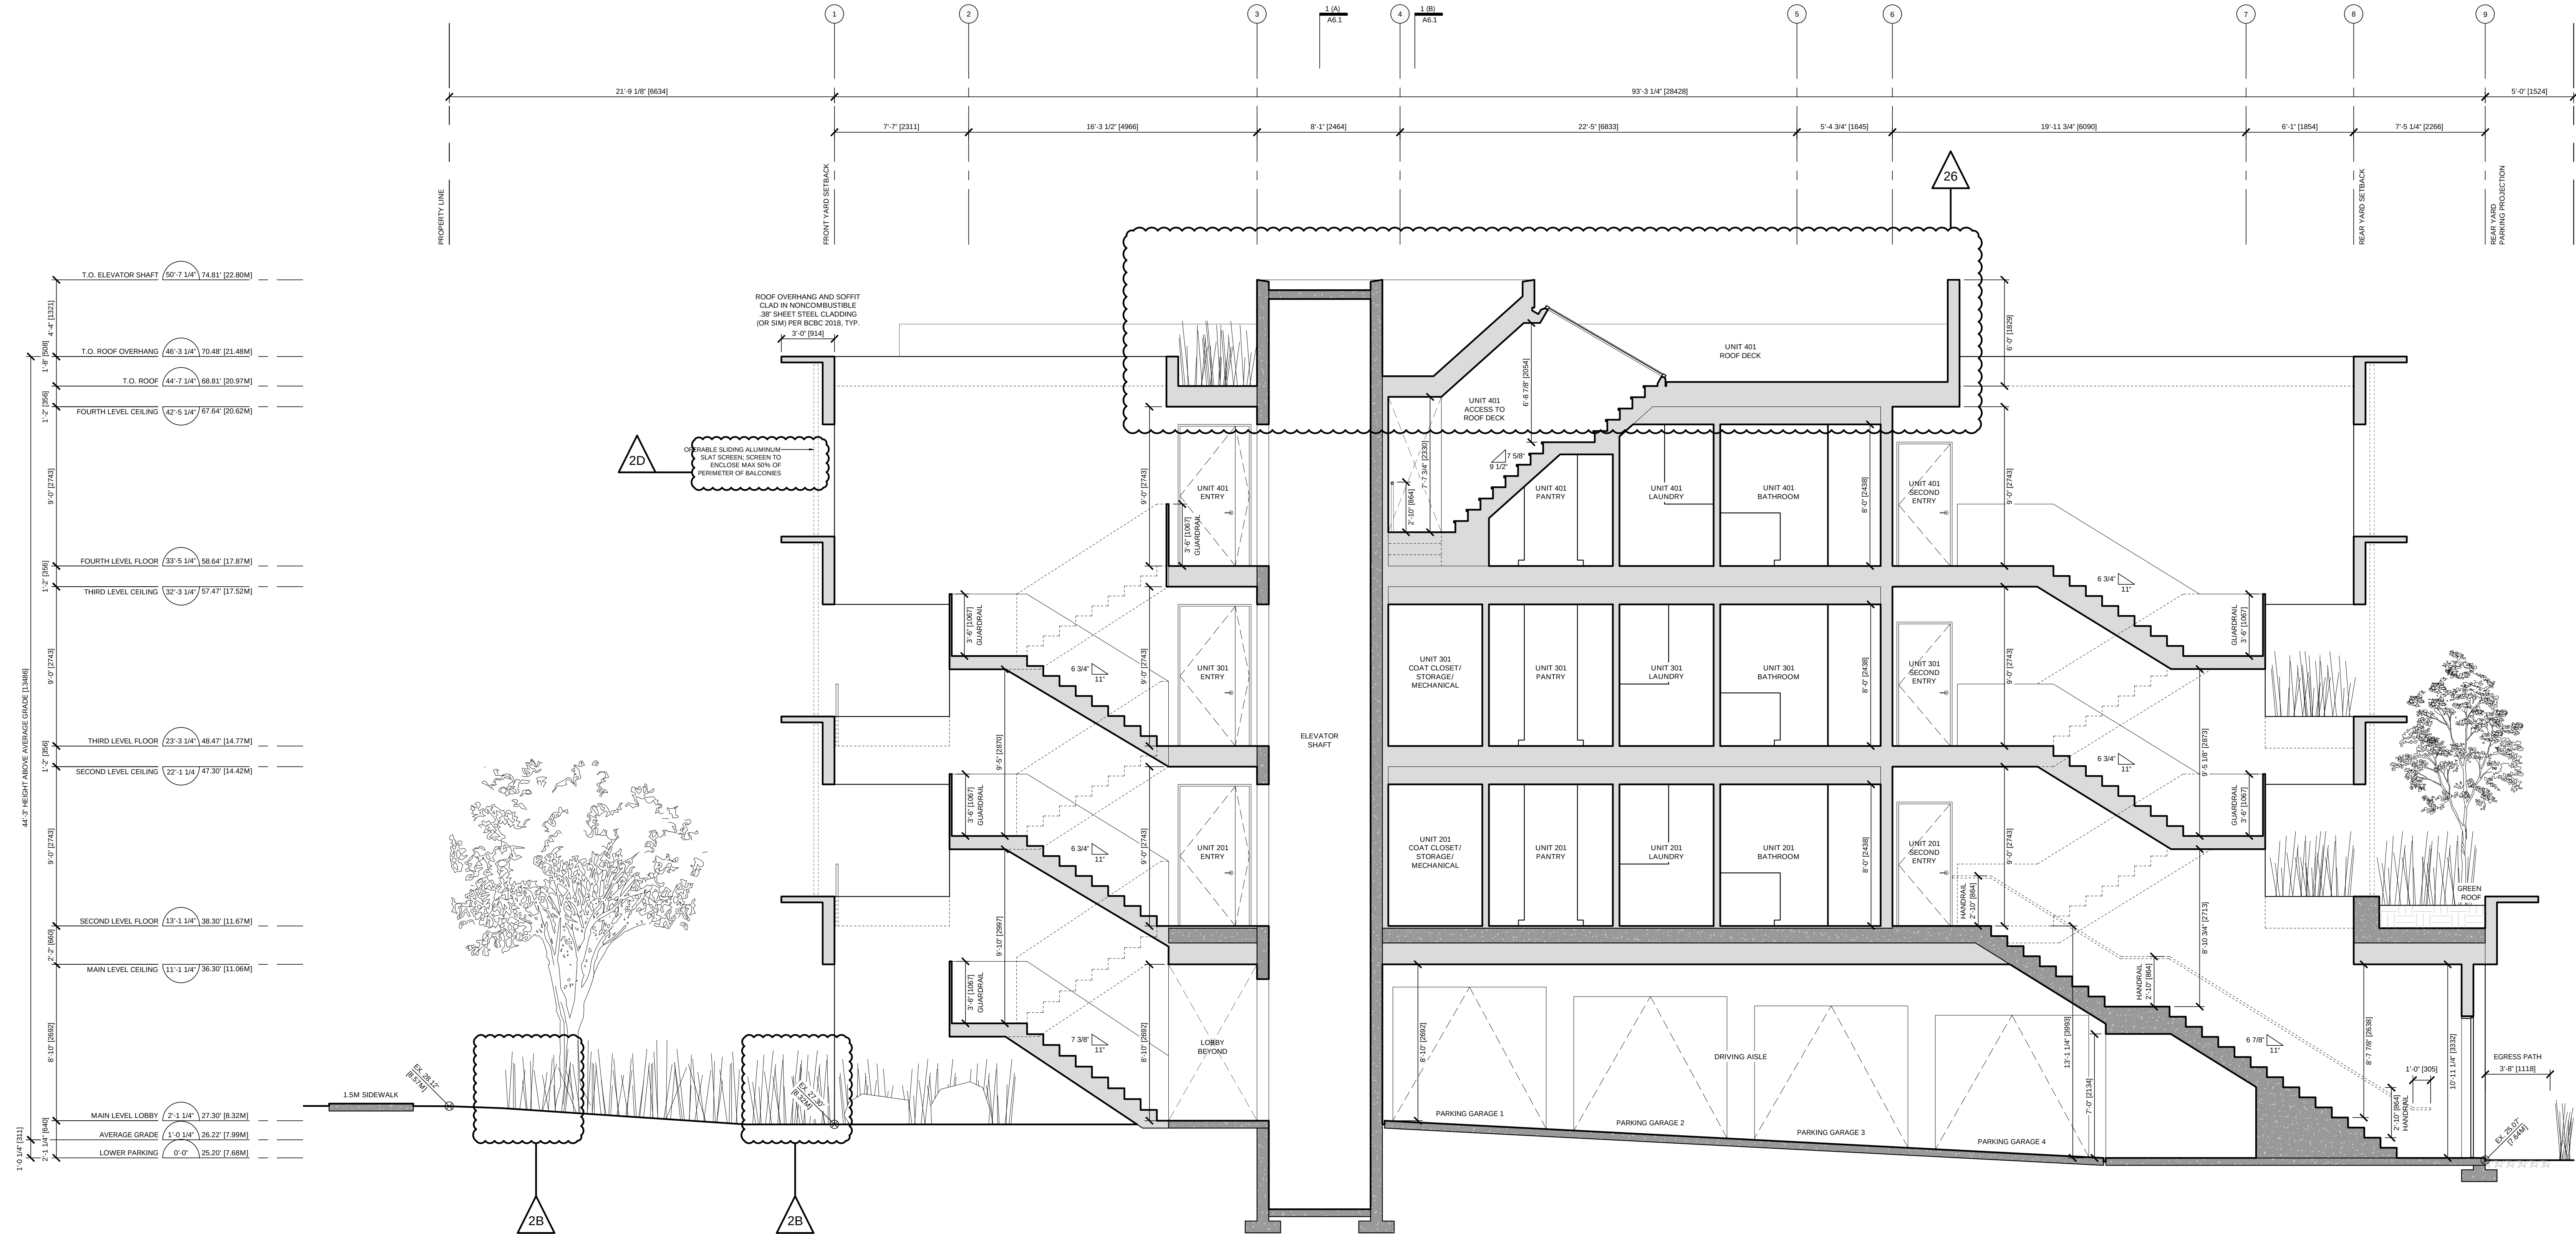

1 SECTION DD
SCALE: 1/50

D'Arcy Jones Architects Inc

309-175 Broadway East
Vancouver BC V6T 1W2

T 604 669 2235
F 604 669 2231
mail@darcyjones.com

Copyright reserved. All parts of this drawing are the exclusive property of D'Arcy Jones Architects Inc and shall not be used without permission, in part or in whole.

DO NOT SCALE THESE DRAWINGS

All dimensions to be verified by contractor, trades or suppliers. Any discrepancies shall be brought to the attention of the Architect. Any errors or omissions on this drawing shall be reported to D'Arcy Jones Architects Inc for clarification and revision.

ISSUES:

A DEVELOPMENT PERMIT
B DEVELOPMENT PERMIT
C DP RESUBMISSION
D DP RESUBMISSION #2

2019-03-07
2019-09-05
2020-01-02
2020-05-20

SCALE:

1/50

DATE:

2020-05-25

DRAWN:

JN

CHECKED:

DJ

REVISION:

2

ISSUE:

D


CONSULTANT:

-

HEYWOOD 6
956 HEYWOOD AVENUE
VICTORIA BC

A6.3

SECTION

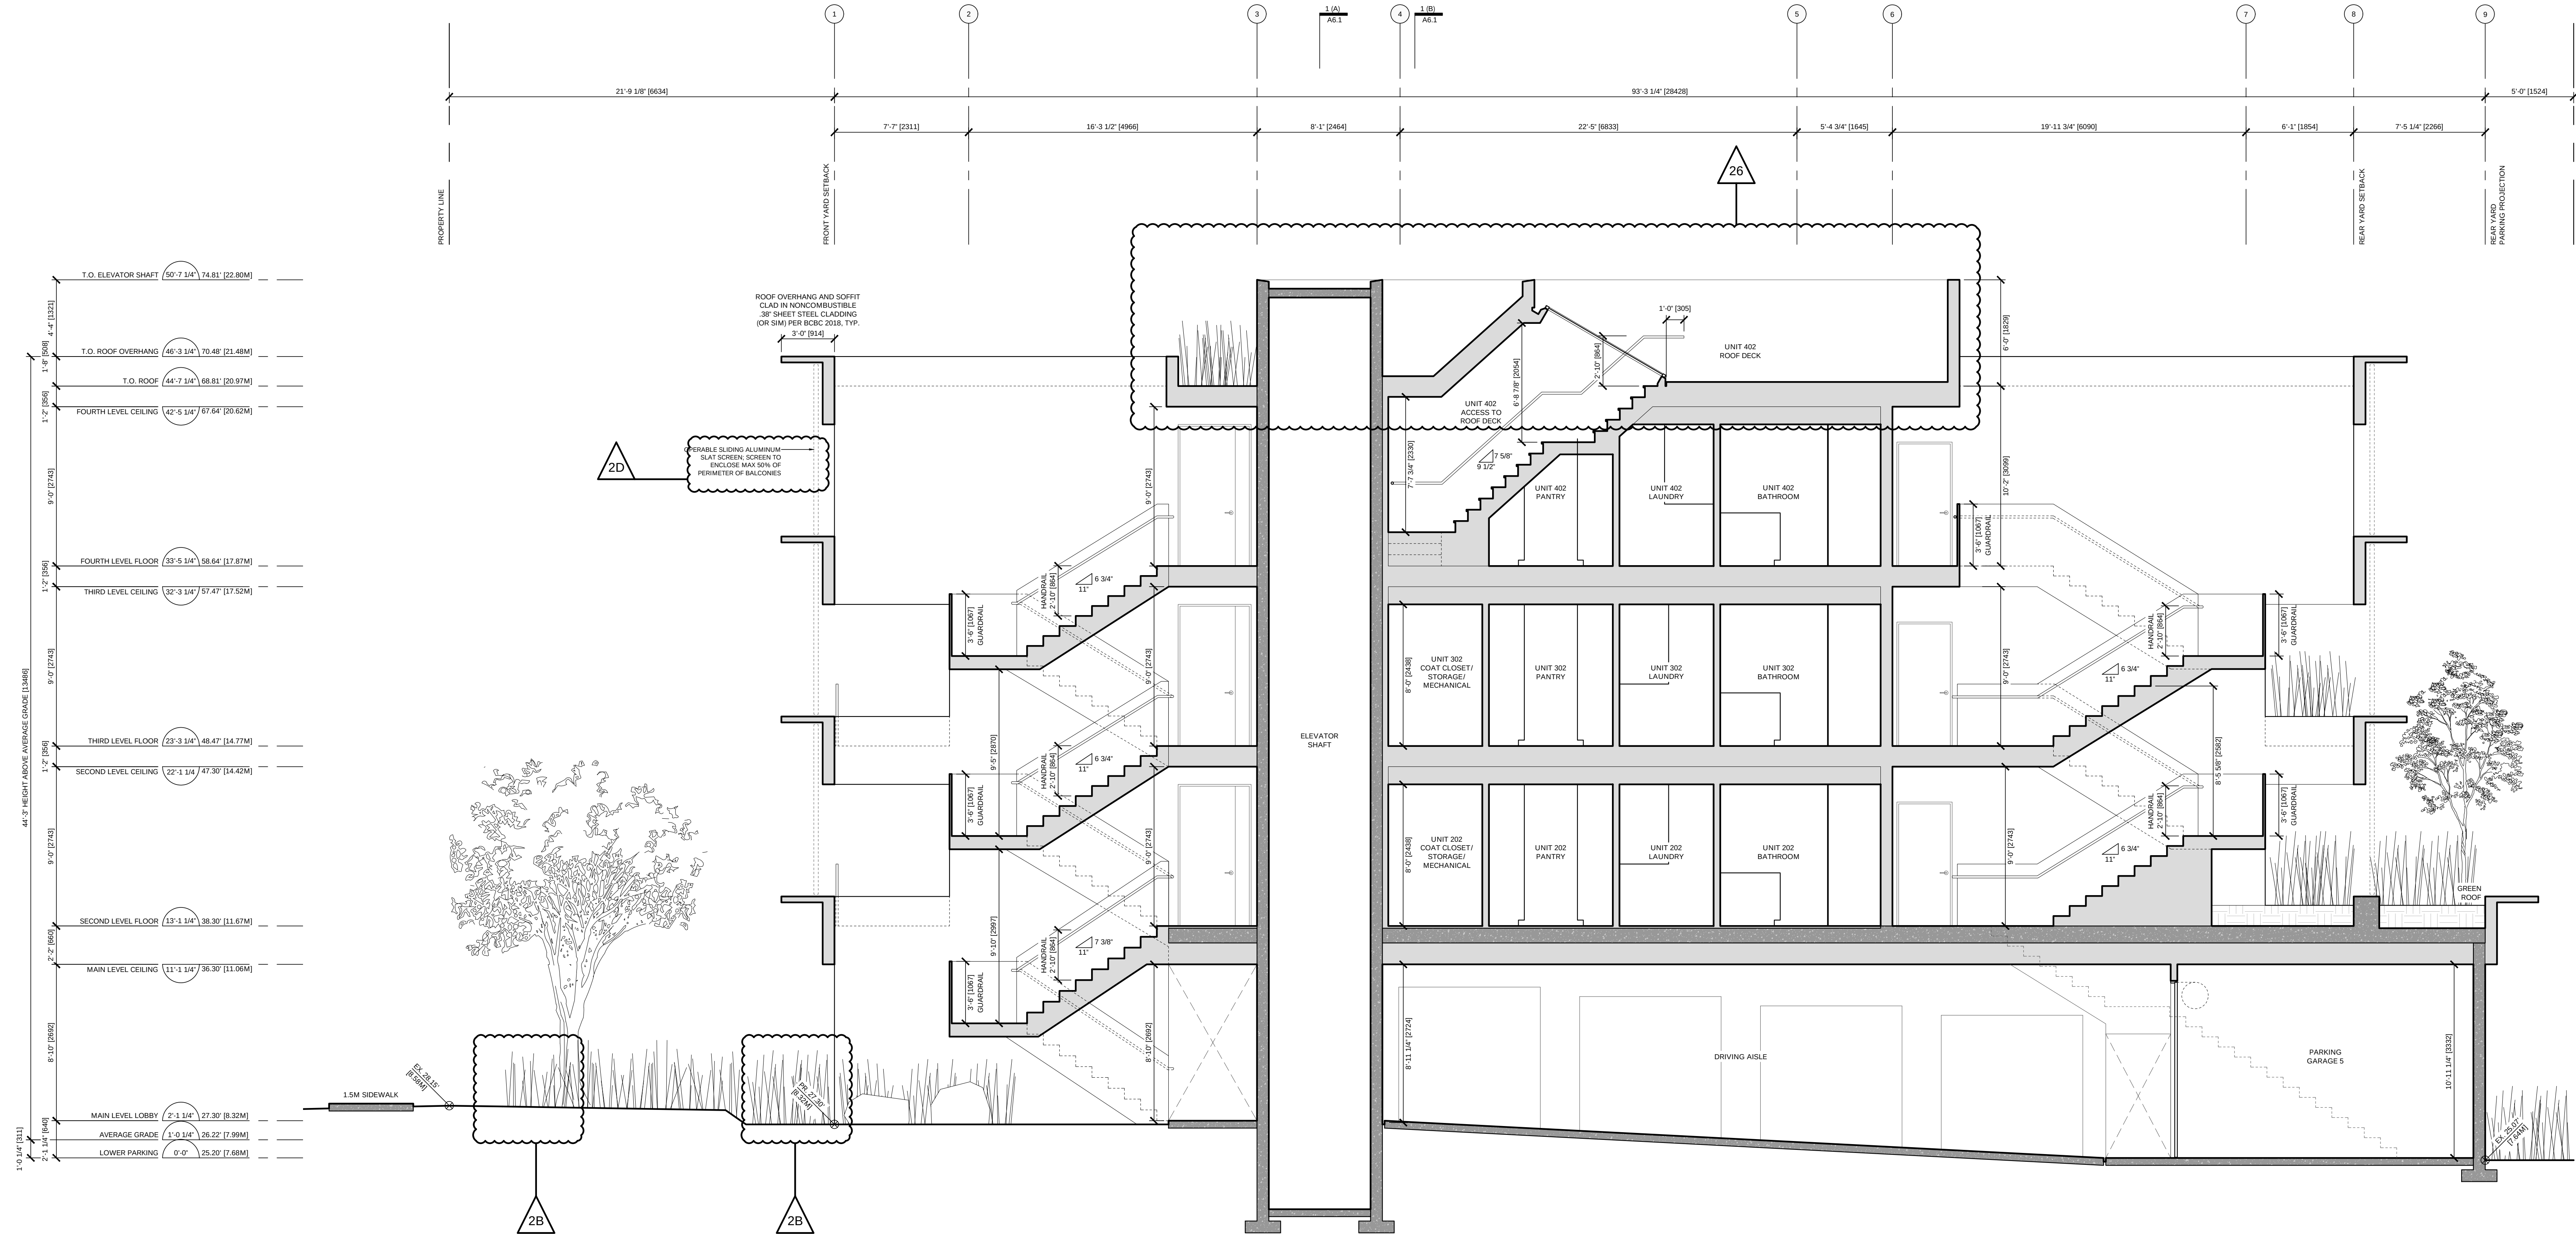

SECTION EE
SCALE: 1/50

D'Arcy Jones Architects Inc

309-175 Broadway East
Vancouver BC V5T 1W2

T 604 669 2235
F 604 669 2231
mail@darcyjones.com

Copyright reserved. All parts of this drawing are the exclusive property of D'Arcy Jones Architects Inc and shall not be used without permission, in part or in whole.

DO NOT SCALE THESE DRAWINGS

All dimensions to be verified by contractor, trades or suppliers. Any discrepancies shall be brought to the attention of the Architect. Any errors or omissions on this drawing shall be reported to D'Arcy Jones Architects Inc for clarification and revision.

ISSUES:

A DEVELOPMENT PERMIT
B DEVELOPMENT PERMIT
C DP RESUBMISSION
D DP RESUBMISSION #2

2019-03-07
2019-09-05
2020-01-02
2020-05-20

SCALE:

1/50

DATE:

2020-05-25

DRAWN:

JN

CHECKED:

DJ

REVISION:

2

ISSUE:

D


CONSULTANT:

-

HEYWOOD 6
956 HEYWOOD AVENUE
VICTORIA BC

A6.4

SECTION

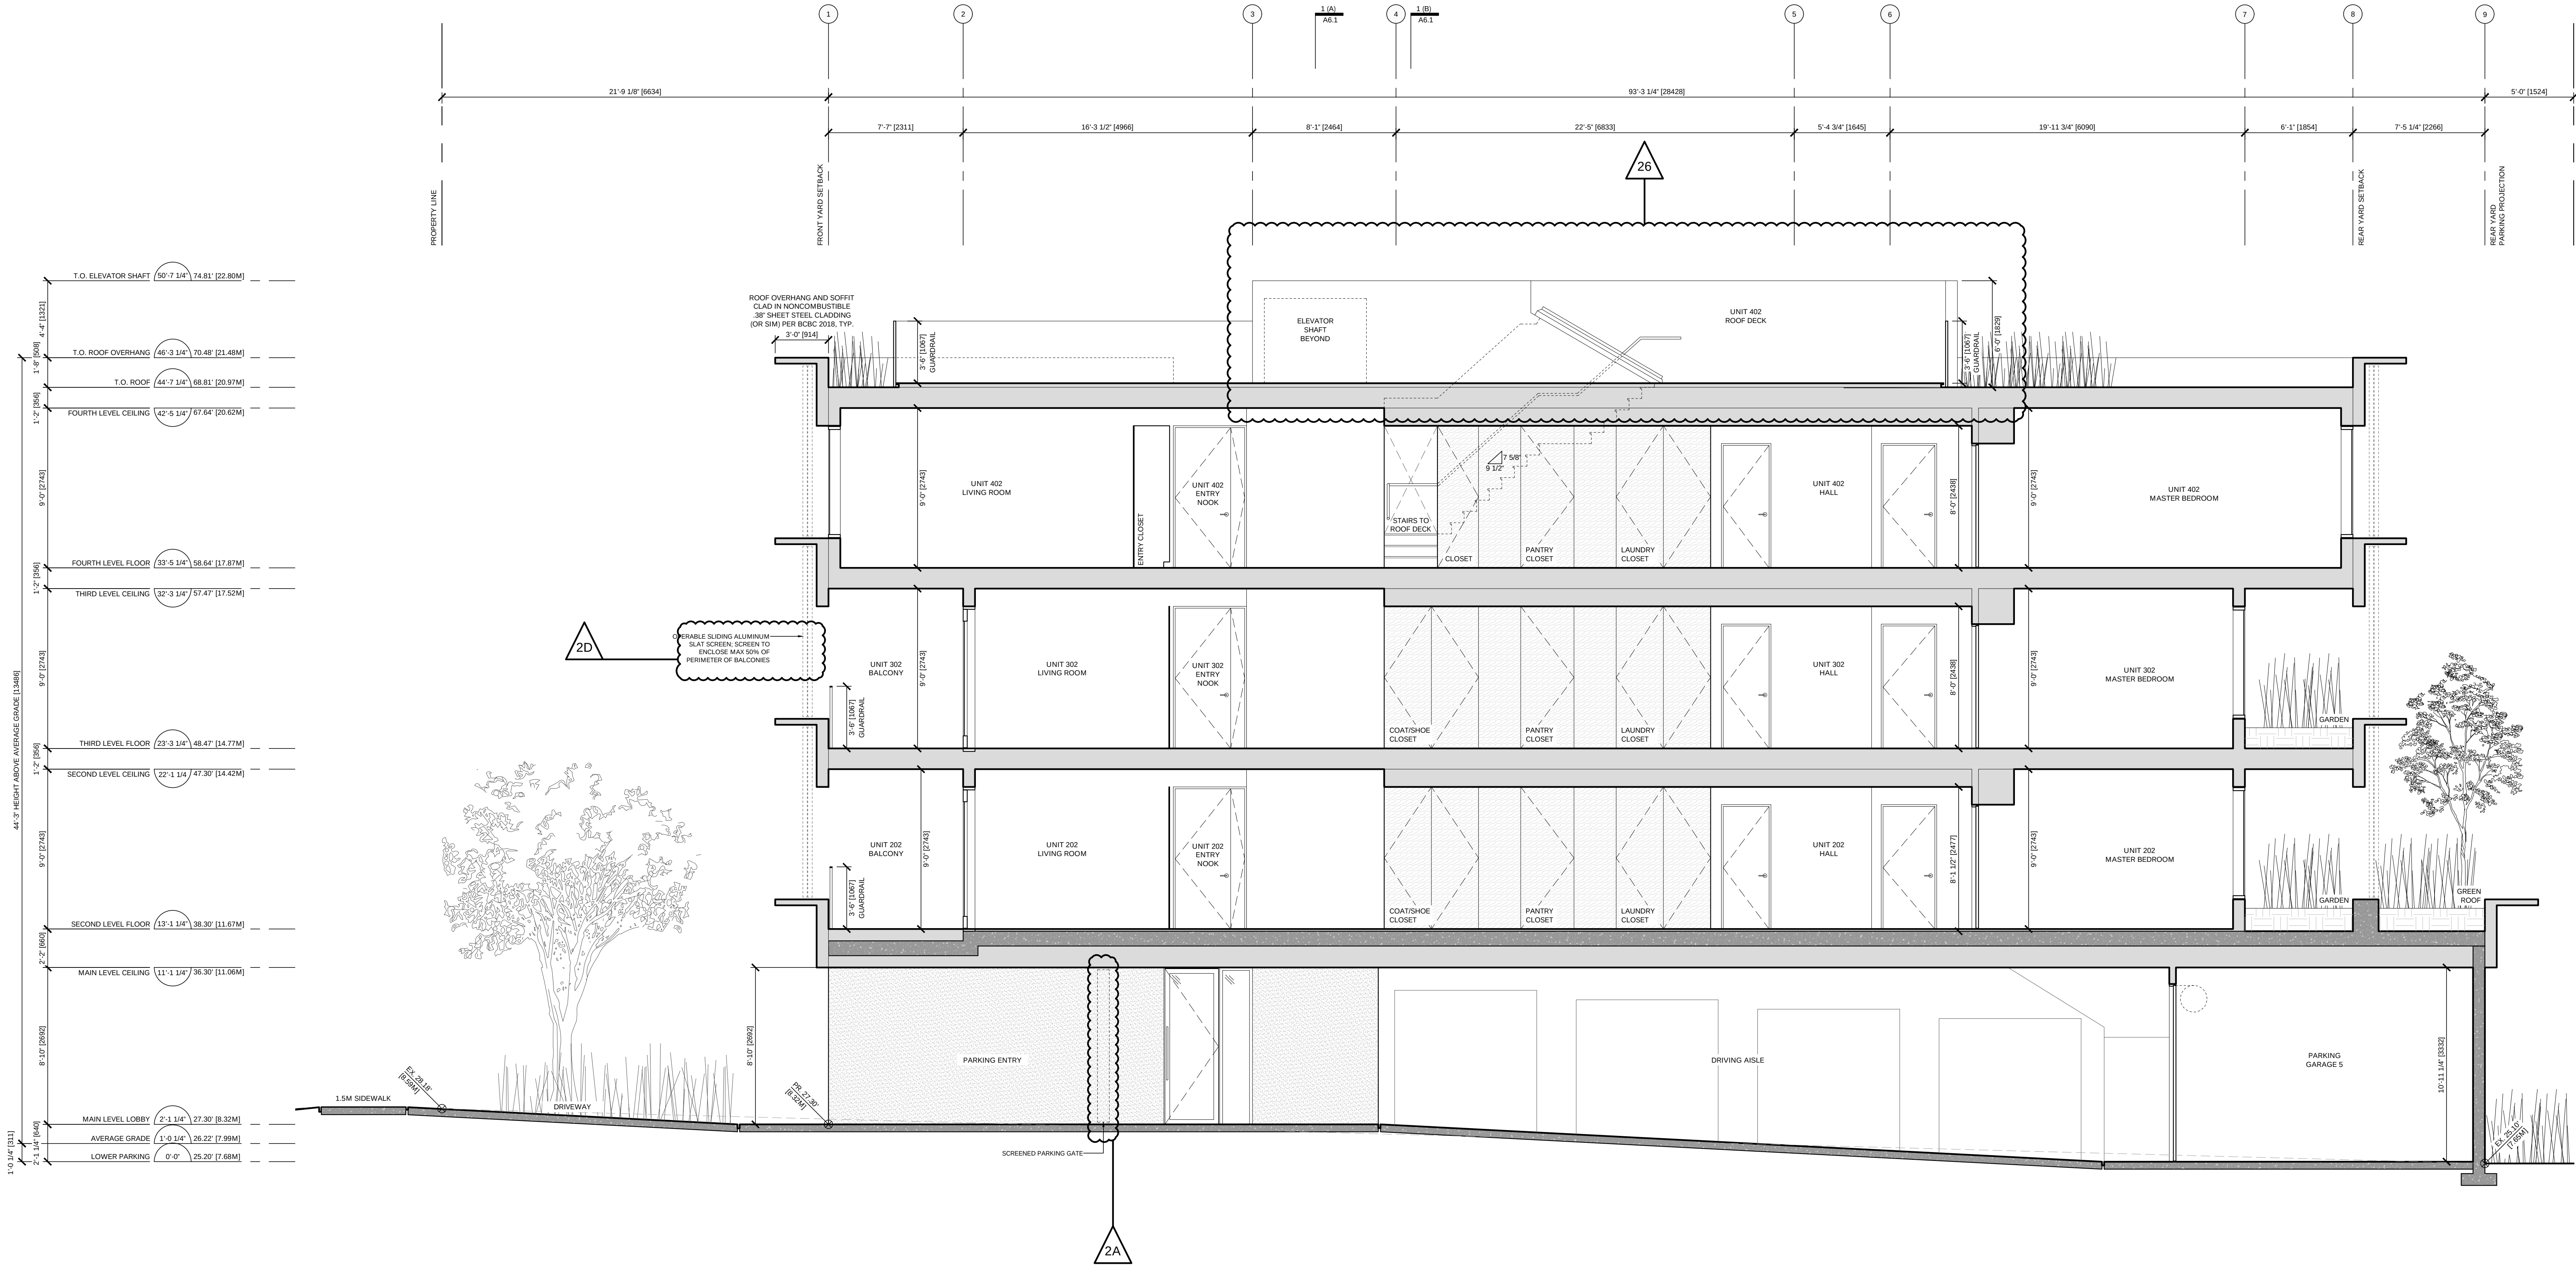

SECTION FF
SCALE: 1/50

D'Arcy Jones Architects Inc

309-175 Broadway East
Vancouver BC V6T 1W2

T 604 669 2235
F 604 669 2231
mail@darcyjones.com

Copyright reserved. All parts of this drawing are the exclusive property of D'Arcy Jones Architects Inc and shall not be used without permission, in part or in whole.

DO NOT SCALE THESE DRAWINGS

All dimensions to be verified by contractor, trades or suppliers. Any discrepancies shall be brought to the attention of the Architect. Any errors or omissions on this drawing shall be reported to D'Arcy Jones Architects Inc for clarification and revision.

ISSUES:

A DEVELOPMENT PERMIT
B DEVELOPMENT PERMIT
C DP RESUBMISSION
D DP RESUBMISSION #2

2019-03-07
2019-09-05
2020-01-02
2020-05-20

SCALE:

1/50

DATE:

2020-05-25

DRAWN:

JN

CHECKED:

DJ

REVISION:

2

ISSUE:

D

CONSULTANT:

-


HEYWOOD 6
956 HEYWOOD AVENUE
VICTORIA BC

A6.5


SECTION



1 WEST ELEVATION
SCALE: 1:50

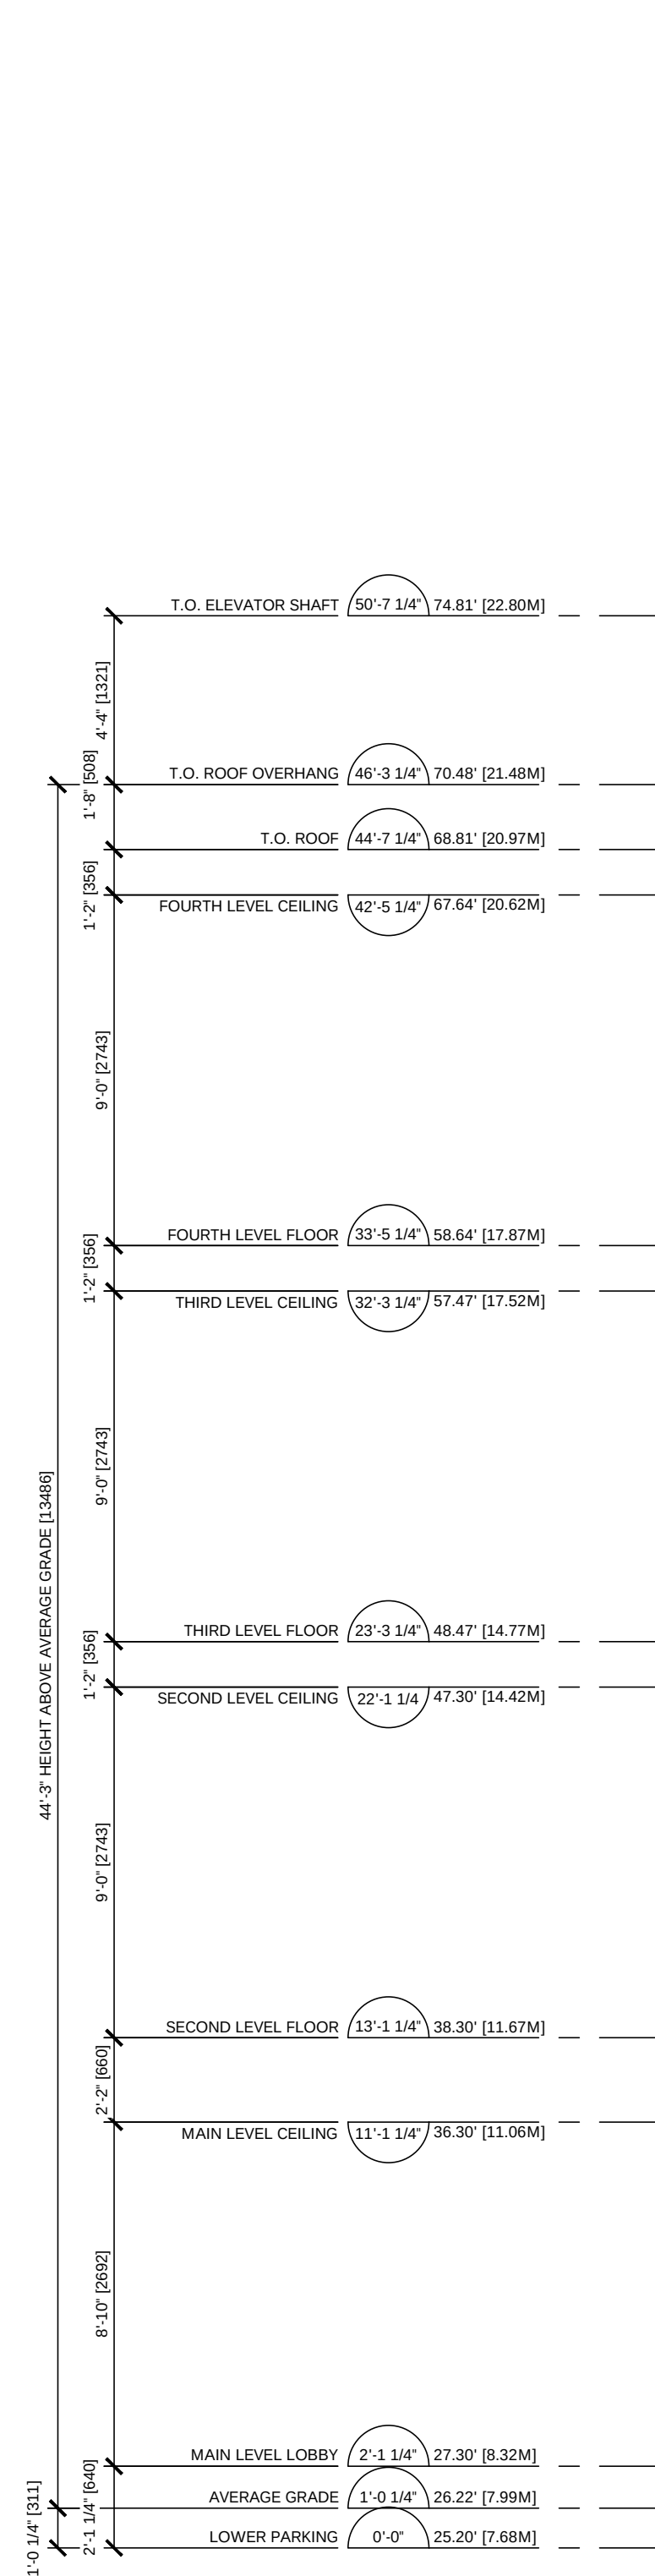

2 EAST ELEVATION
SCALE: 1:50

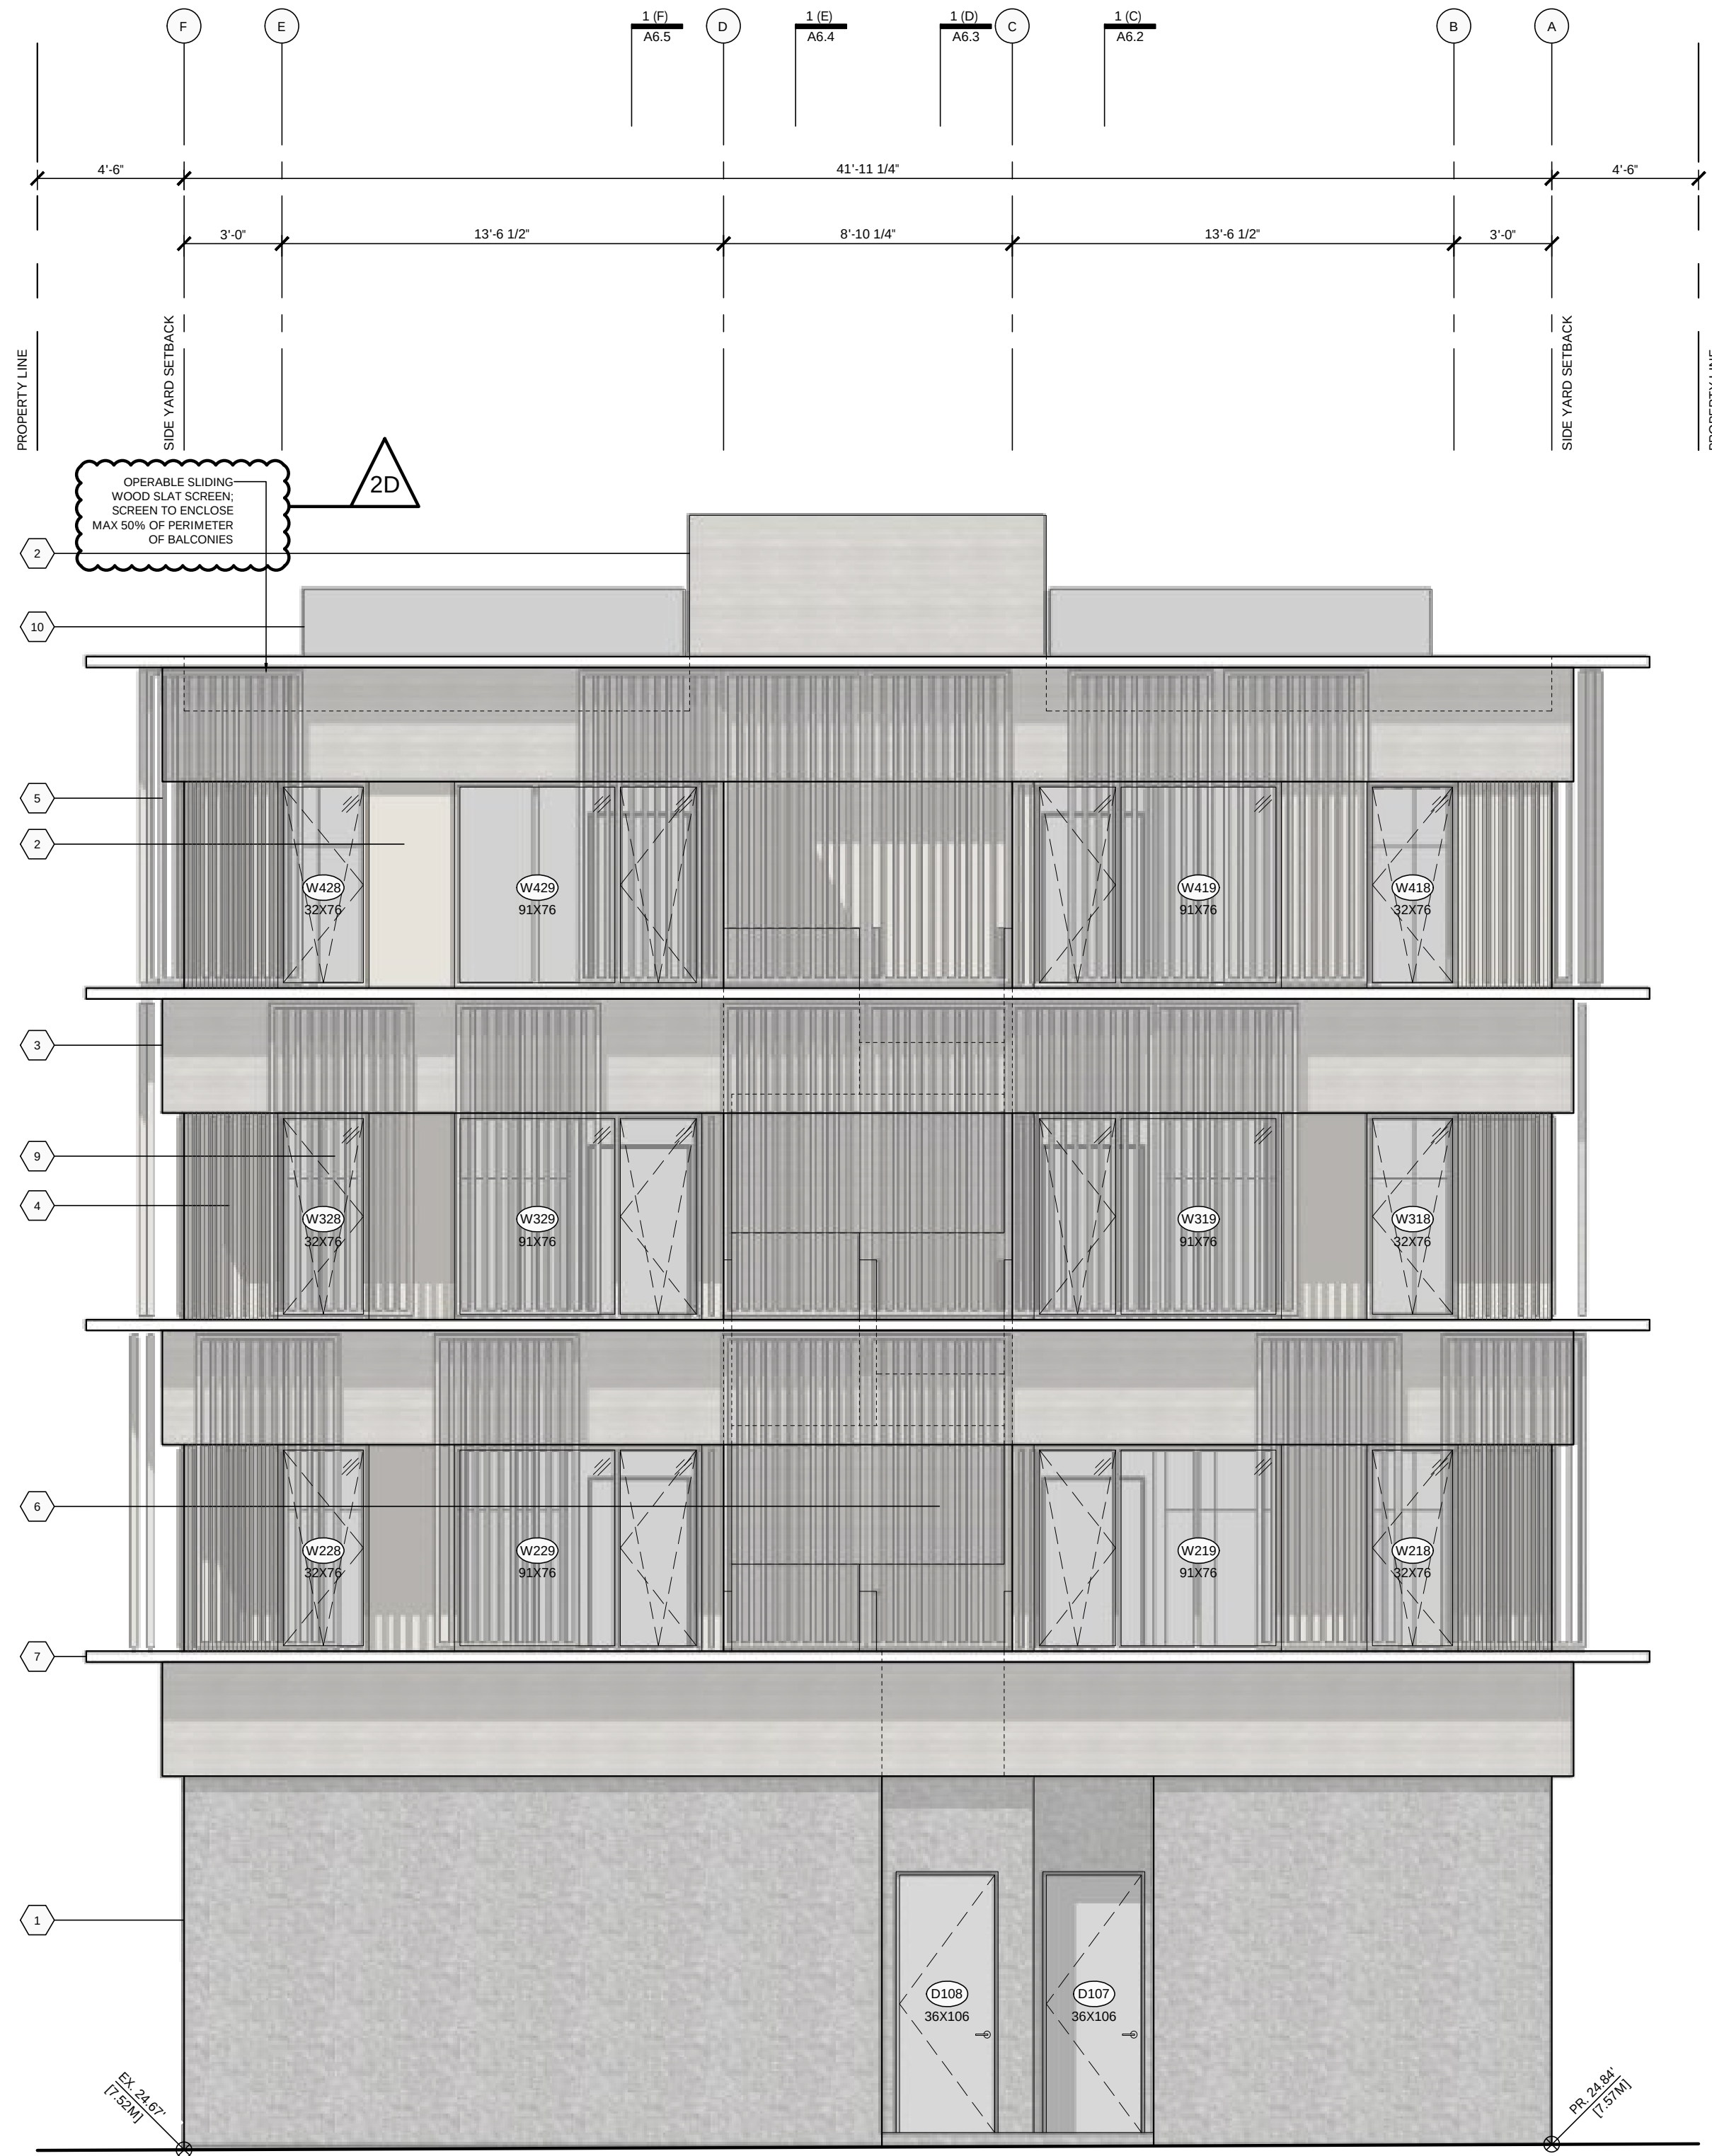

3			
MATERIALS			
1	EXPOSED CONCRETE WITH ARCHITECTURAL QUALITY FINISH	6	WOOD STAIRS, FINISHED TO MATCH MATERIAL #2
2	PRE-FINISHED ALUM. PANEL SYSTEM, BEIGE FINISH	7	SOFFITS AND OVERHANGS CLADDED IN NON-COMBUSTIBLE SHEET STEEL, PAINTED WHITE
3	HORIZONTAL FIRE RETARDANT TREATED WOOD SIDING, STAINED TO MATCH MATERIAL #2	8	METAL FLASHING, COLOUR TO MATCH MATERIAL #2
4	VERTICAL WOOD SLATS, STAINED TO MATCH MATERIAL #2	9	ALUMINUM WINDOWS AND SLIDERS, COLOUR TO MATCH MATERIAL #2
5	OPERABLE ALUMINUM SCREEN, FINISHED TO MATCH MATERIAL #2	10	METAL SPINDLE GUARDRAIL

D'Arcy Jones Architects Inc

309-175 Broadway East
Vancouver BC V5T 1W2
T 604 669 2235
F 604 669 2231
mail@darcyjones.com

Copyright reserved. All parts of this drawing are the exclusive property of D'Arcy Jones Architects Inc and shall not be used without permission, in part or in whole.
DO NOT SCALE THESE DRAWINGS
All dimensions to be verified by contractor, trades or suppliers. Any discrepancies shall be brought to the attention of the Architect. Any errors or omissions on this drawing shall be reported to D'Arcy Jones Architects Inc for clarification and revision.

ISSUES:

A	DEVELOPMENT PERMIT	2019-03-07
B	DEVELOPMENT PERMIT	2019-08-05
C	DP RESUBMISSION #2	2020-01-02
D	DP RESUBMISSION #2	2020-05-20

SCALE:

1:50
DATE:
2020-05-20

DRAWN:

JN

CHECKED:

DJ

REVISION:

2

ISSUE:

D



CONSULTANT:

-



HEYWOOD 6
956 HEYWOOD AVENUE
VICTORIA BC

A7.1

ELEVATION

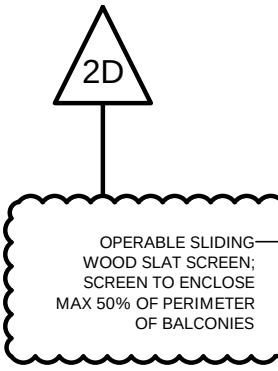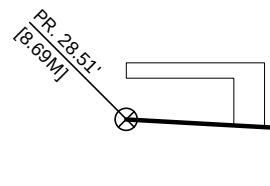

ELEVATION

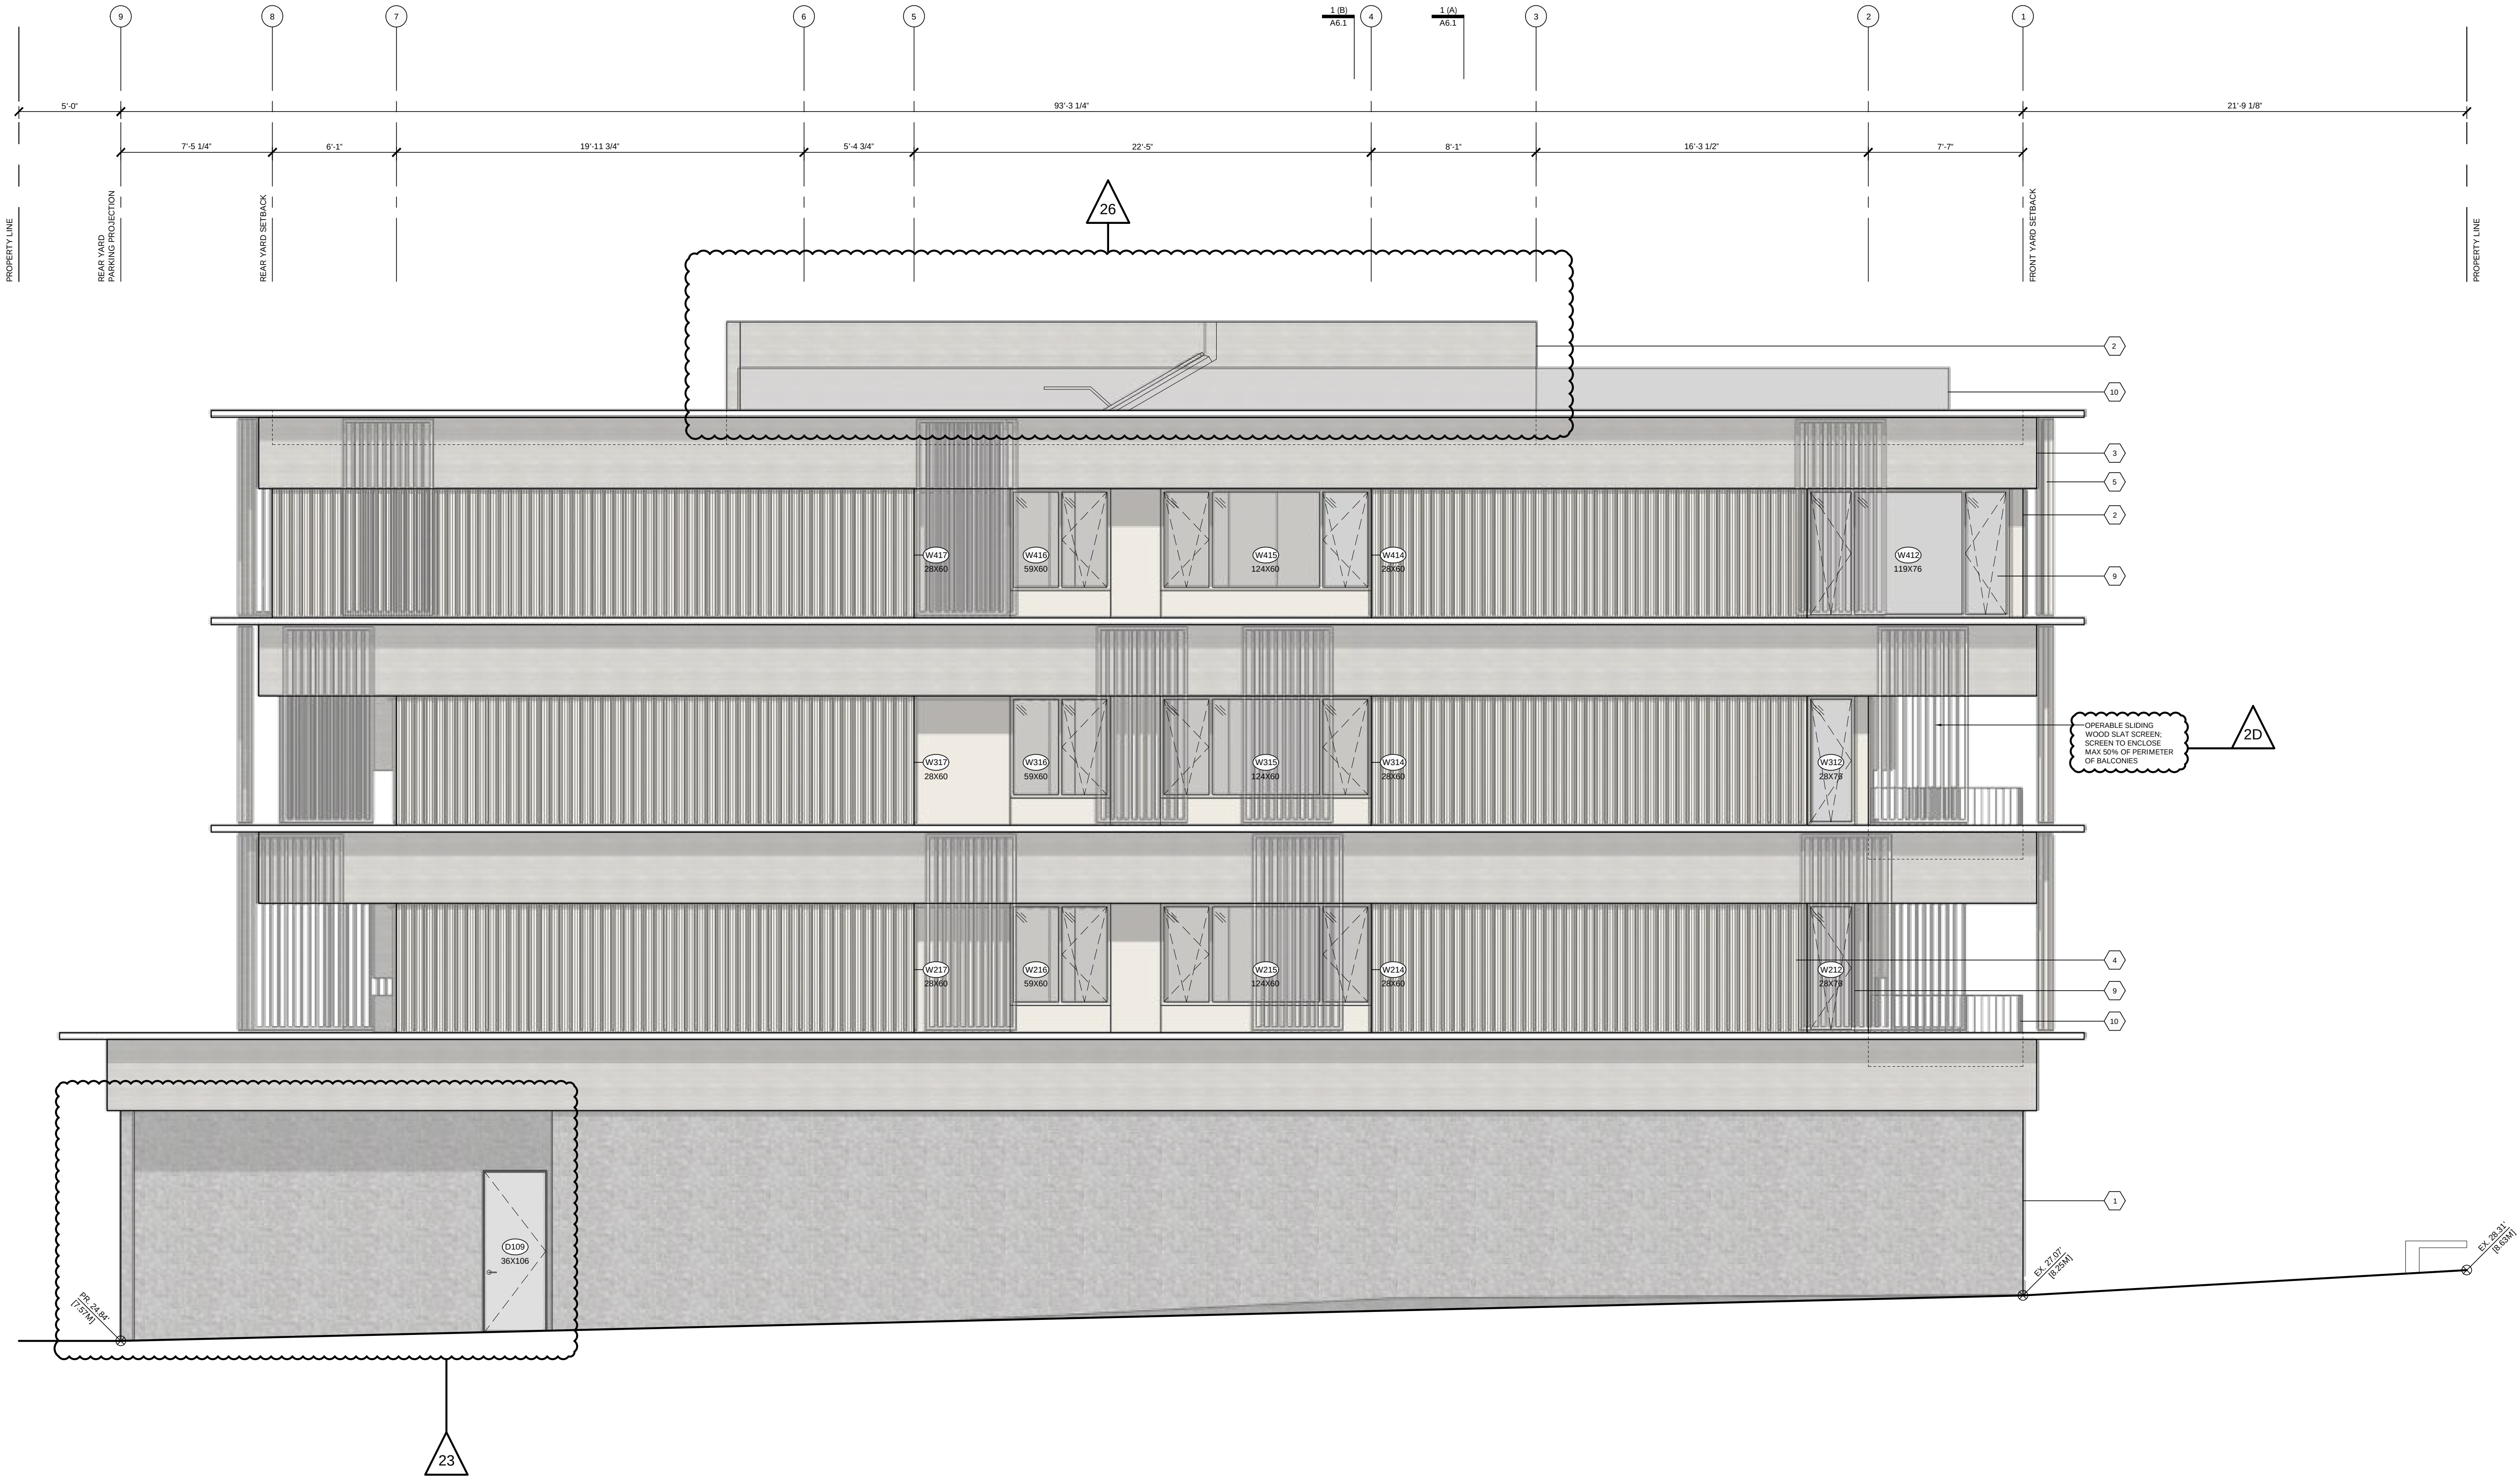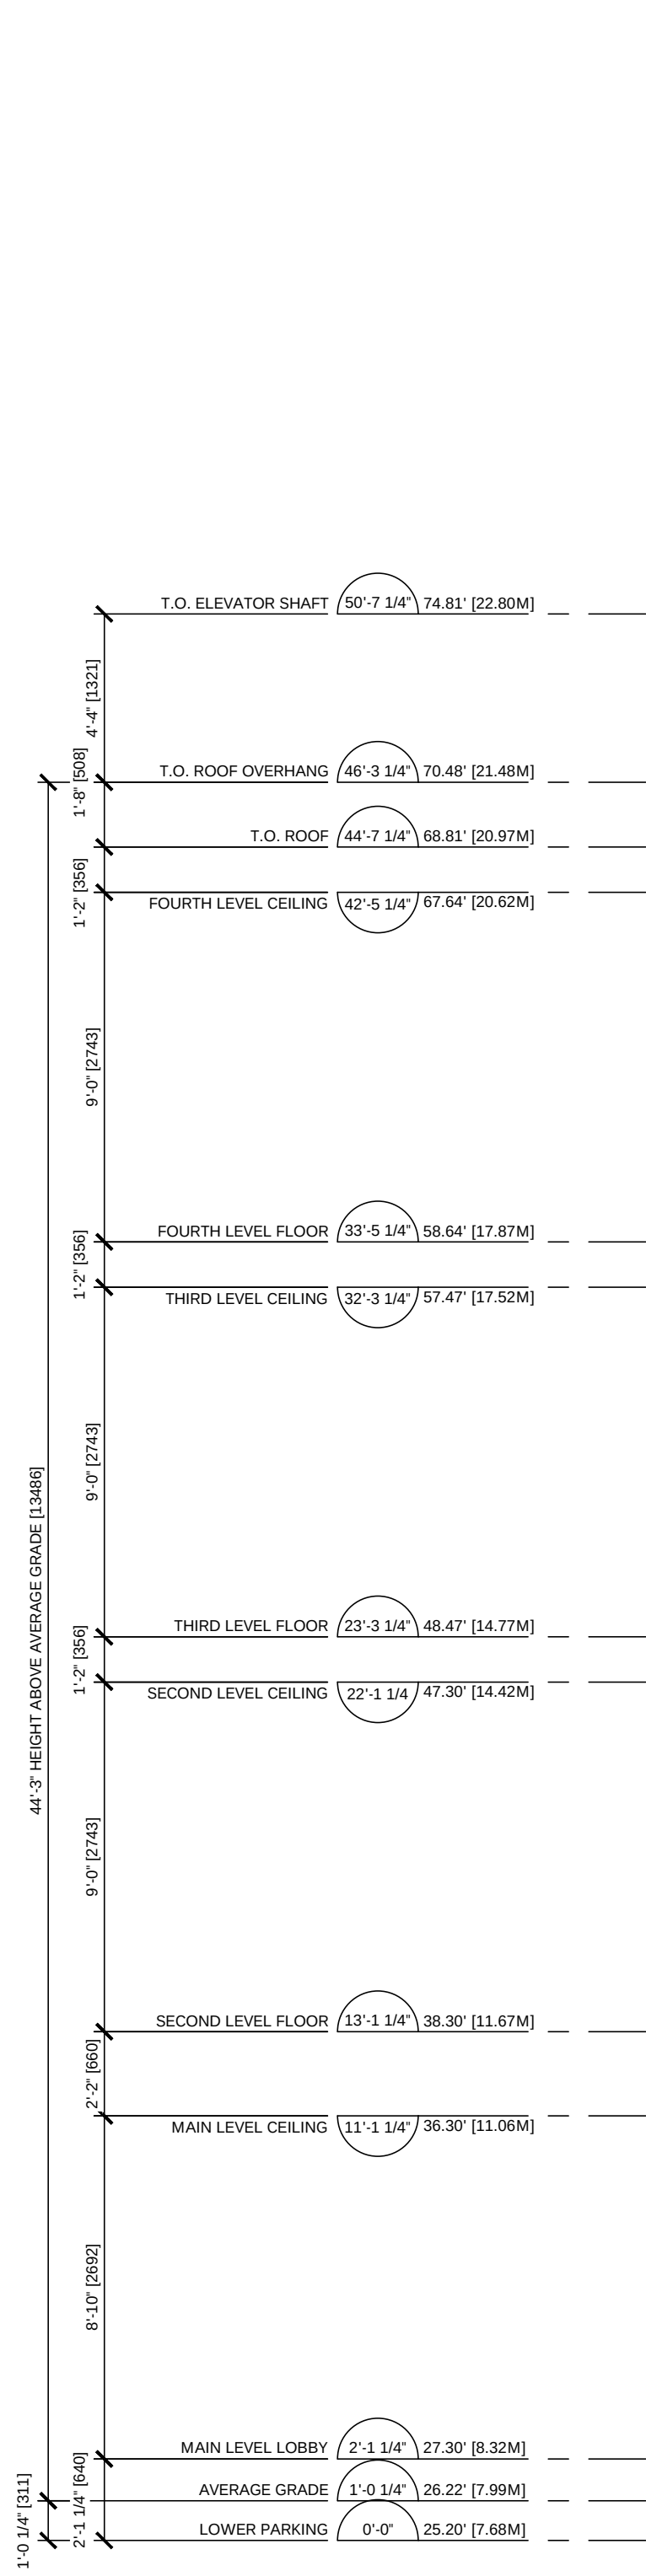

1 NORTH ELEVATION
SCALE: 1:50

MATERIALS	
1	EXPOSED CONCRETE WITH ARCHITECTURAL QUALITY FINISH
2	PRE-FINISHED ALUM. PANEL SYSTEM, BEIGE FINISH
3	HORIZONTAL FIRE RETARDANT TREATED WOOD SIDING, STAINED TO MATCH MATERIAL #2
4	VERTICAL WOOD SLATS, STAINED TO MATCH MATERIAL #2
5	OPERABLE ALUMINUM SCREEN, FINISHED TO MATCH MATERIAL #2
6	WOOD STAIRS, FINISHED TO MATCH MATERIAL #2
7	SOFFITS AND OVERHANGS CLADDED IN NON-COMBUSTIBLE SHEET STEEL, PAINTED WHITE
8	METAL FLASHING, COLOUR TO MATCH MATERIAL #2
9	ALUMINUM WINDOWS AND SLIDERS, COLOUR TO MATCH MATERIAL #2
10	METAL SPINDLE GUARDRAIL

D'Arcy Jones Architects Inc

309-175 Broadway East
Vancouver BC V6T 1W2
T 604 669 2235
F 604 669 2231
mail@darcyjones.com

Copyright reserved. All parts of this drawing are the exclusive property of D'Arcy Jones Architects Inc and shall not be used without permission, in part or in whole.

DO NOT SCALE THESE DRAWINGS

All dimensions to be verified by contractor, trades or suppliers. Any discrepancies shall be brought to the attention of the Architect. Any errors or omissions on this drawing shall be reported to D'Arcy Jones Architects Inc for clarification and revision.

ISSUES:

A	DEVELOPMENT PERMIT	2019-03-07
B	DEVELOPMENT PERMIT	2019-08-05
C	DP RESUBMISSION	2020-01-02
D	DP RESUBMISSION #2	2020-05-20

SCALE:

1:50
DATE:
2020-05-20

DRAWN:

JN

CHECKED:

DJ

REVISION:

2

ISSUE:

D


CONSULTANT:

-


HEYWOOD 6
956 HEYWOOD AVENUE
VICTORIA BC

A7.3

ELEVATION

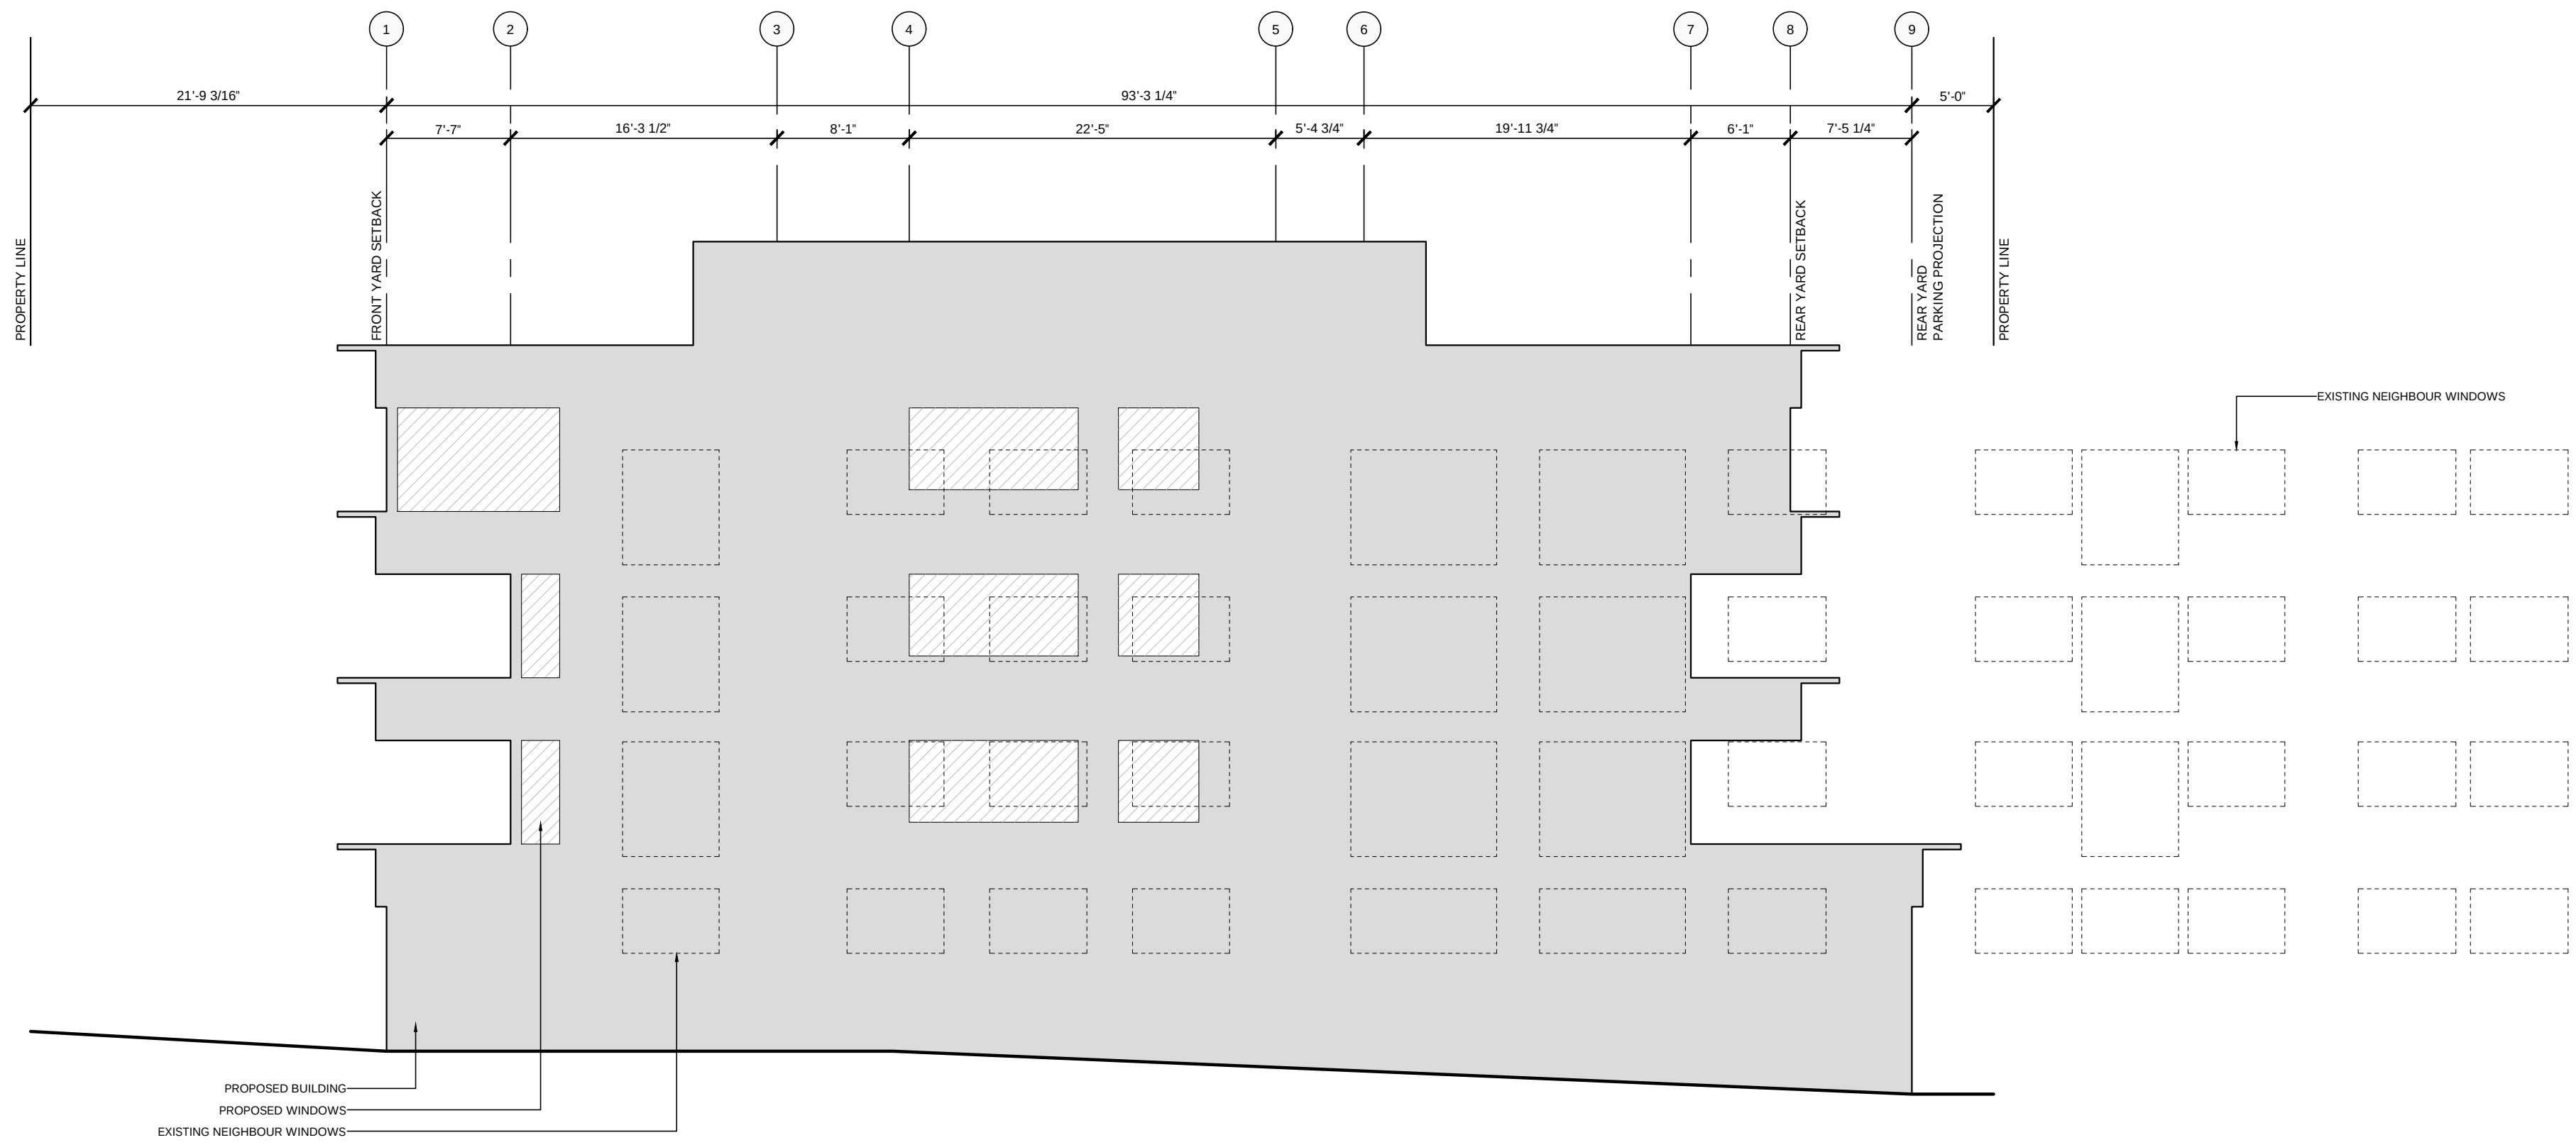

1 SOUTH ELEVATION
SCALE: 1:100

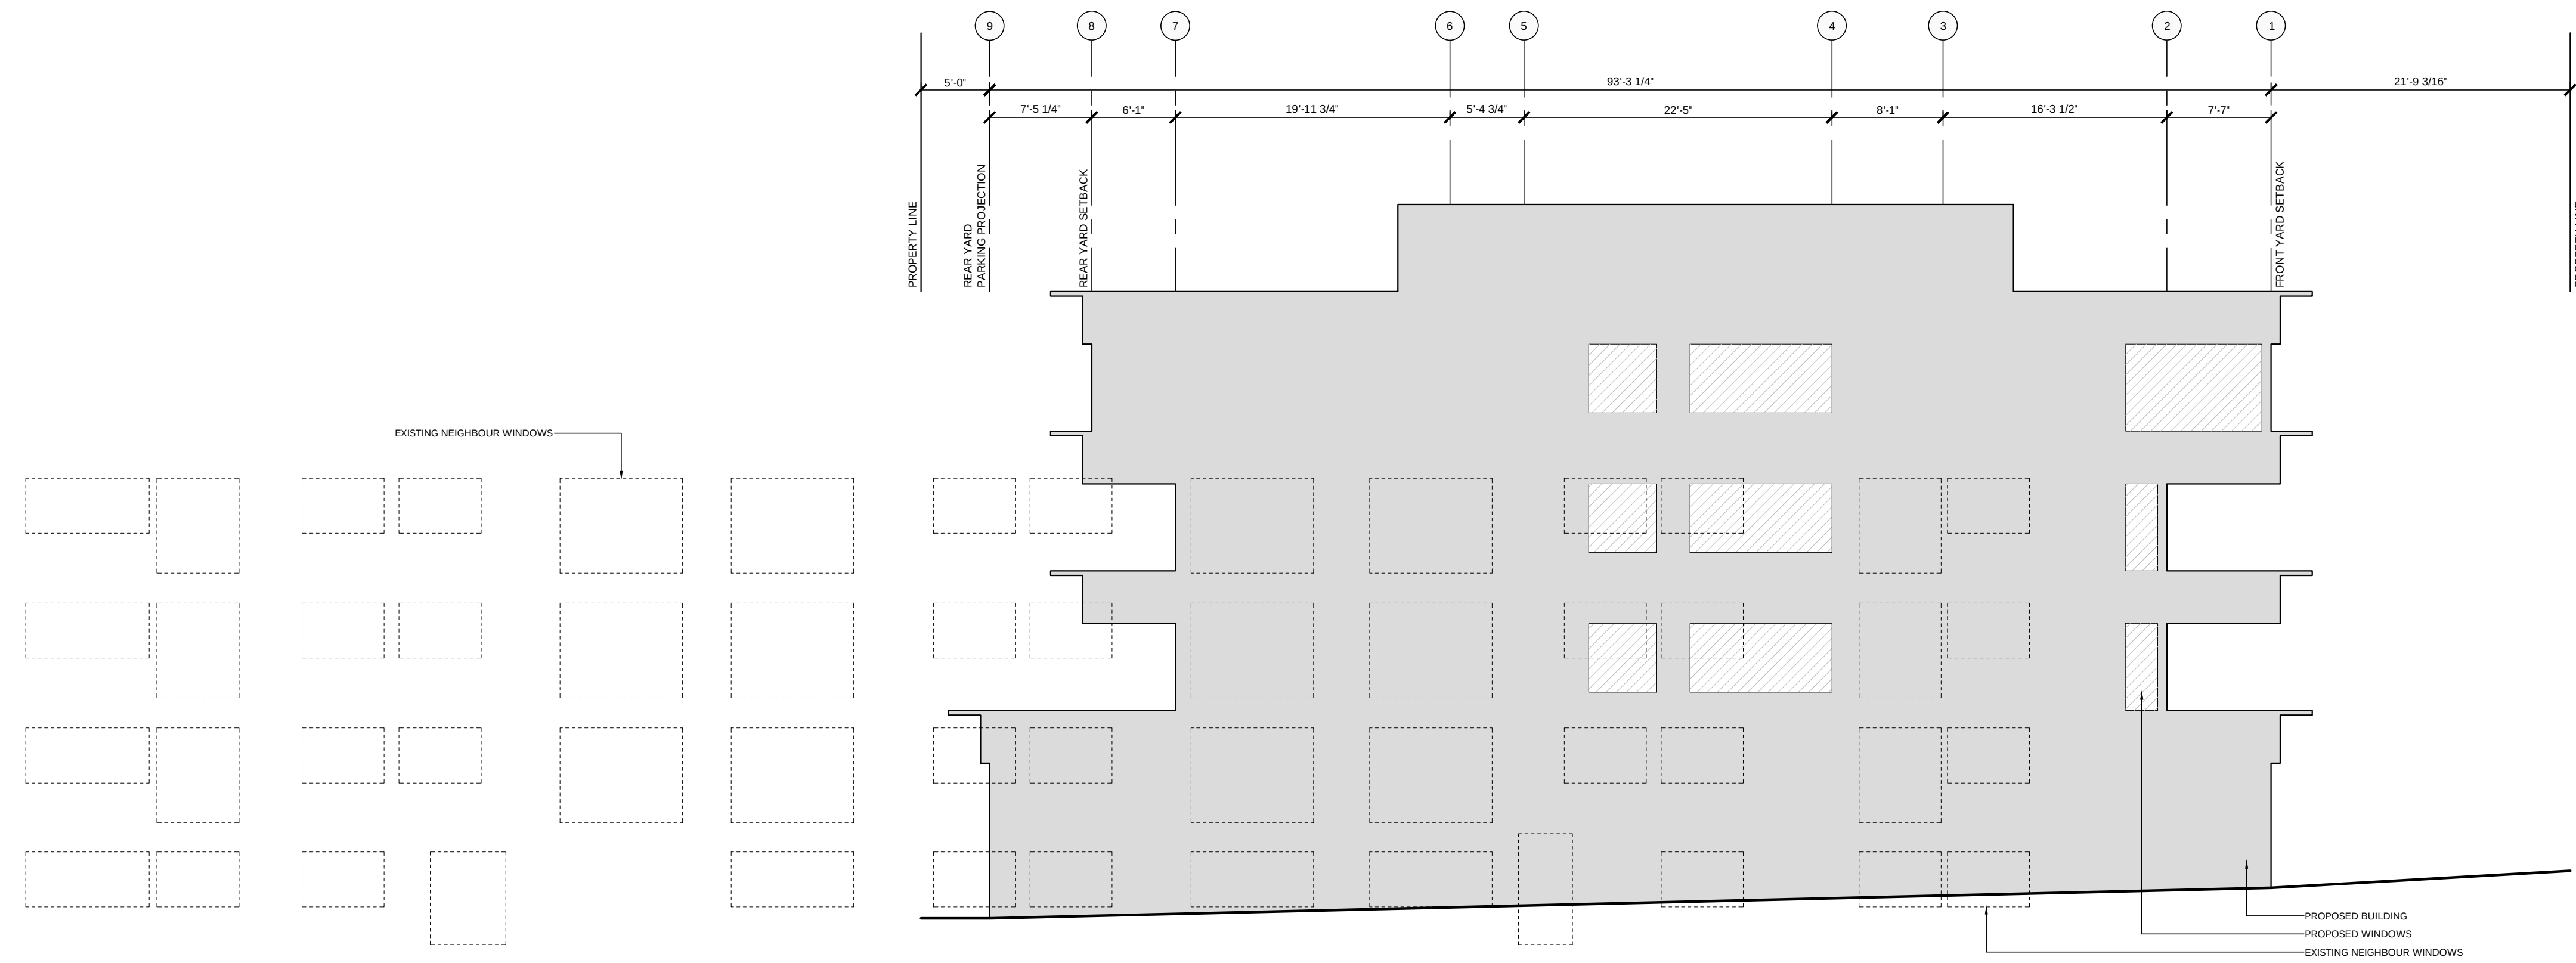

1 NORTH ELEVATION
SCALE: 1:100

D'Arcy Jones Architects Inc

309-175 Broadway East
Vancouver BC V6T 1W2

T 604 669 2235
F 604 669 2231
mail@darcyjones.com

Copyright reserved. All parts of this drawing are the exclusive property of D'Arcy Jones Architects Inc and shall not be used without permission, in part or in whole.

DO NOT SCALE THESE DRAWINGS

All dimensions to be verified by contractor, trades or suppliers. Any discrepancies shall be brought to the attention of the Architect. Any errors or omissions on this drawing shall be reported to D'Arcy Jones Architects Inc for clarification and revision.

ISSUES:

A DEVELOPMENT PERMIT
B DEVELOPMENT PERMIT
C DP RESUBMISSION
D DP RESUBMISSION #2

2019-03-07
2019-08-05
2020-01-02
2020-05-20

SCALE:

1:50
DATE:
2020-05-20

DRAWN:

JN

CHECKED:

DJ

REVISION:

2

ISSUE:

D


CONSULTANT:

-

HEYWOOD 6
956 HEYWOOD AVENUE
VICTORIA BC

A7.4

NEIGHBOUR OPENINGS

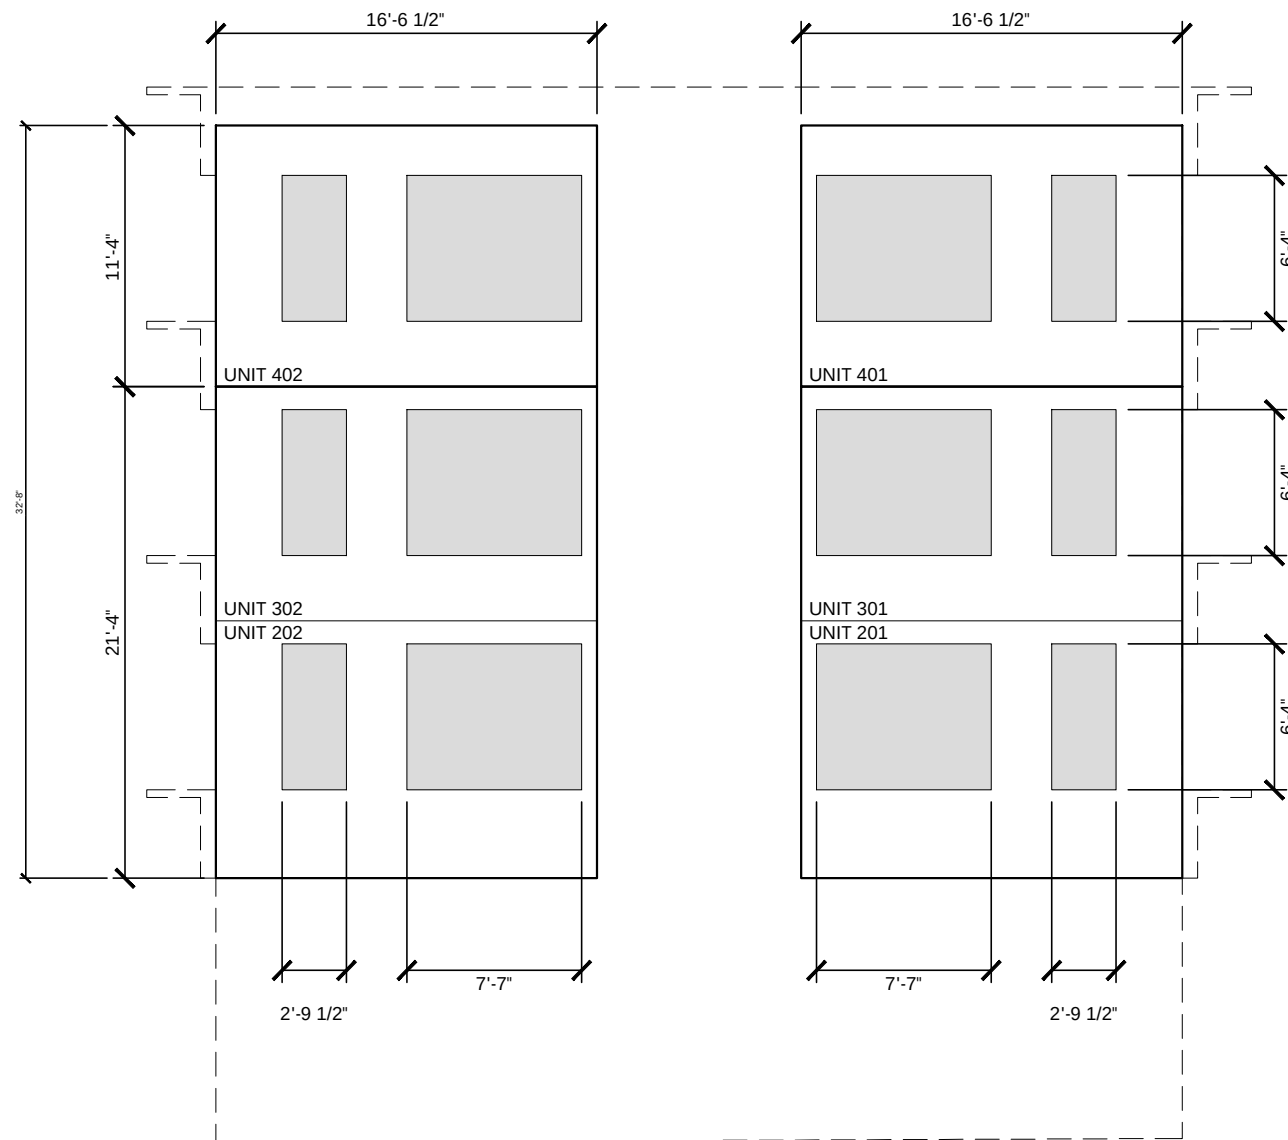


Spatial Separation Calculations
BCBC 2018 Part 3 Division B

EAST ELEVATION (UP TO THRD LEVEL CEILING)
AREA OF EXPOSED BUILDING FACE: 419.54 SF [38.88 SM]
LIMITING DISTANCE: 18'-8 1/4" [5.70 M]
ALLOWABLE OPENINGS: 100% (419.54 SF [38.88 SM])
PROPOSED OPENINGS: 63% (262.85 SF [24.42 SM])
CONSTRUCTION REQUIREMENTS: 1 HR FIRE RATING
COMBUSTIBLE OR NON-COMBUSTIBLE CONSTRUCTION
NON-COMBUSTIBLE CLADDING

EAST ELEVATION (FOURTH LEVEL)
AREA OF EXPOSED BUILDING FACE: 204.93 SF [19.03 SM]
LIMITING DISTANCE: 12'-5 1/4" [3.79 M]
ALLOWABLE OPENINGS: 93% (190.58 SF [17.71 SM])
PROPOSED OPENINGS: 64% (131.42 SF [12.21 SM])


1 EAST ELEVATION
SCALE: 1:100

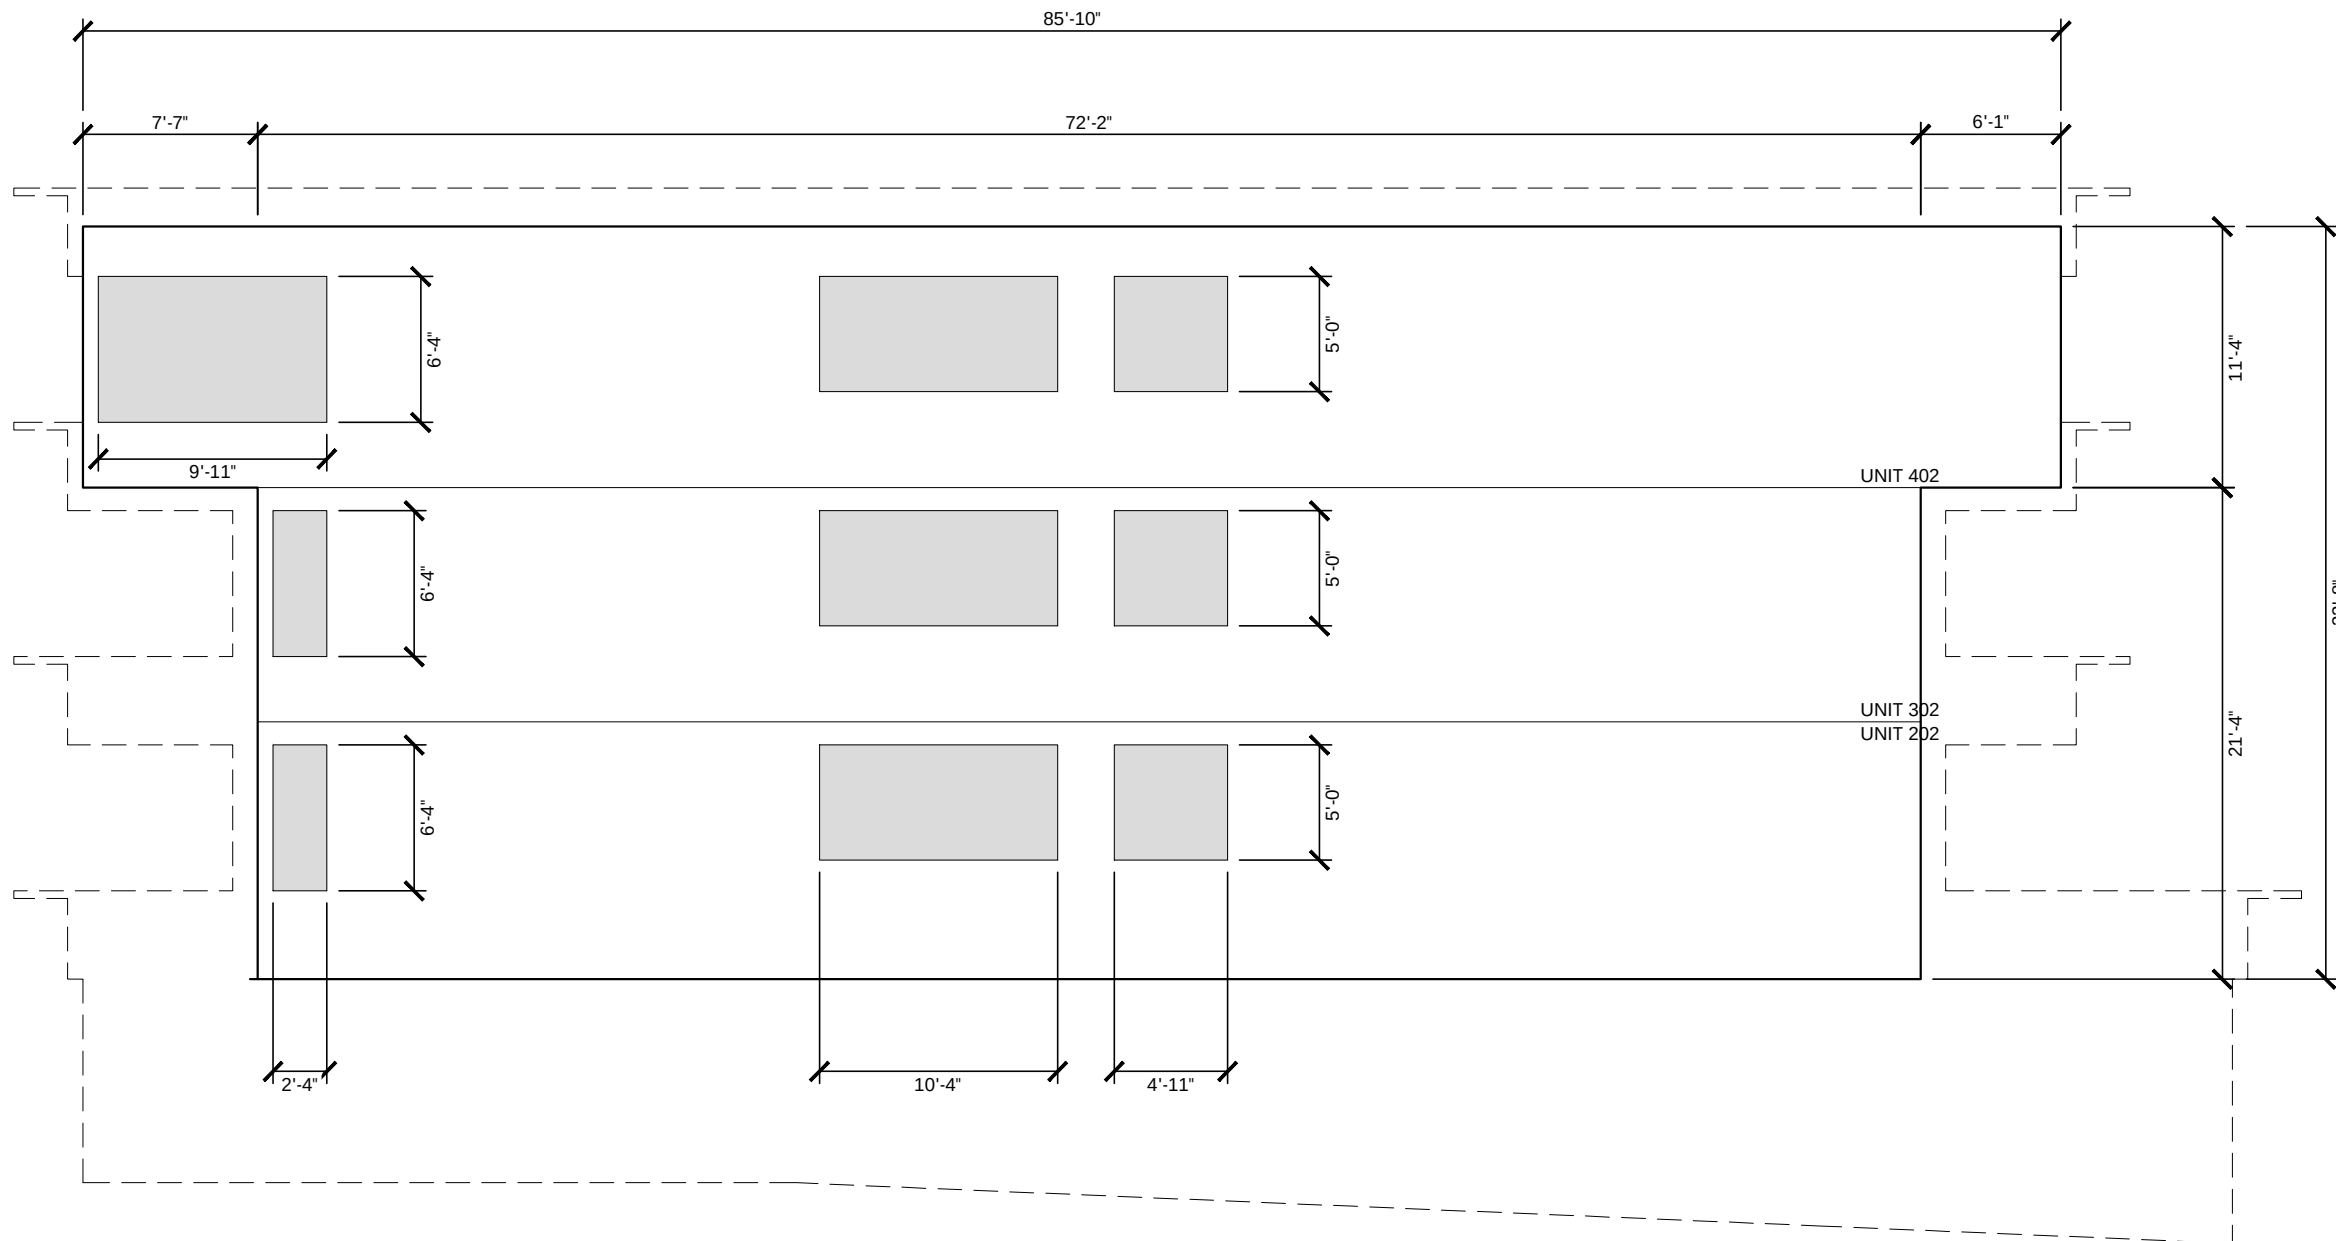

Spatial Separation Calculations
BCBC 2018 Part 3 Division B

SOUTH ELEVATION
AREA OF EXPOSED BUILDING FACE: 2512.33 SF [233.40 SM]
LIMITING DISTANCE: 4'-6" [1.37 M]
ALLOWABLE OPENINGS: 14% (351.73 SF [32.68 SM])
PROPOSED OPENINGS: 13% (321.11 SF [29.83 SM])
CONSTRUCTION REQUIREMENTS: 1 HR FIRE RATING
COMBUSTIBLE OR NON-COMBUSTIBLE CONSTRUCTION
NON-COMBUSTIBLE CLADDING

2 SOUTH ELEVATION
SCALE: 1:100

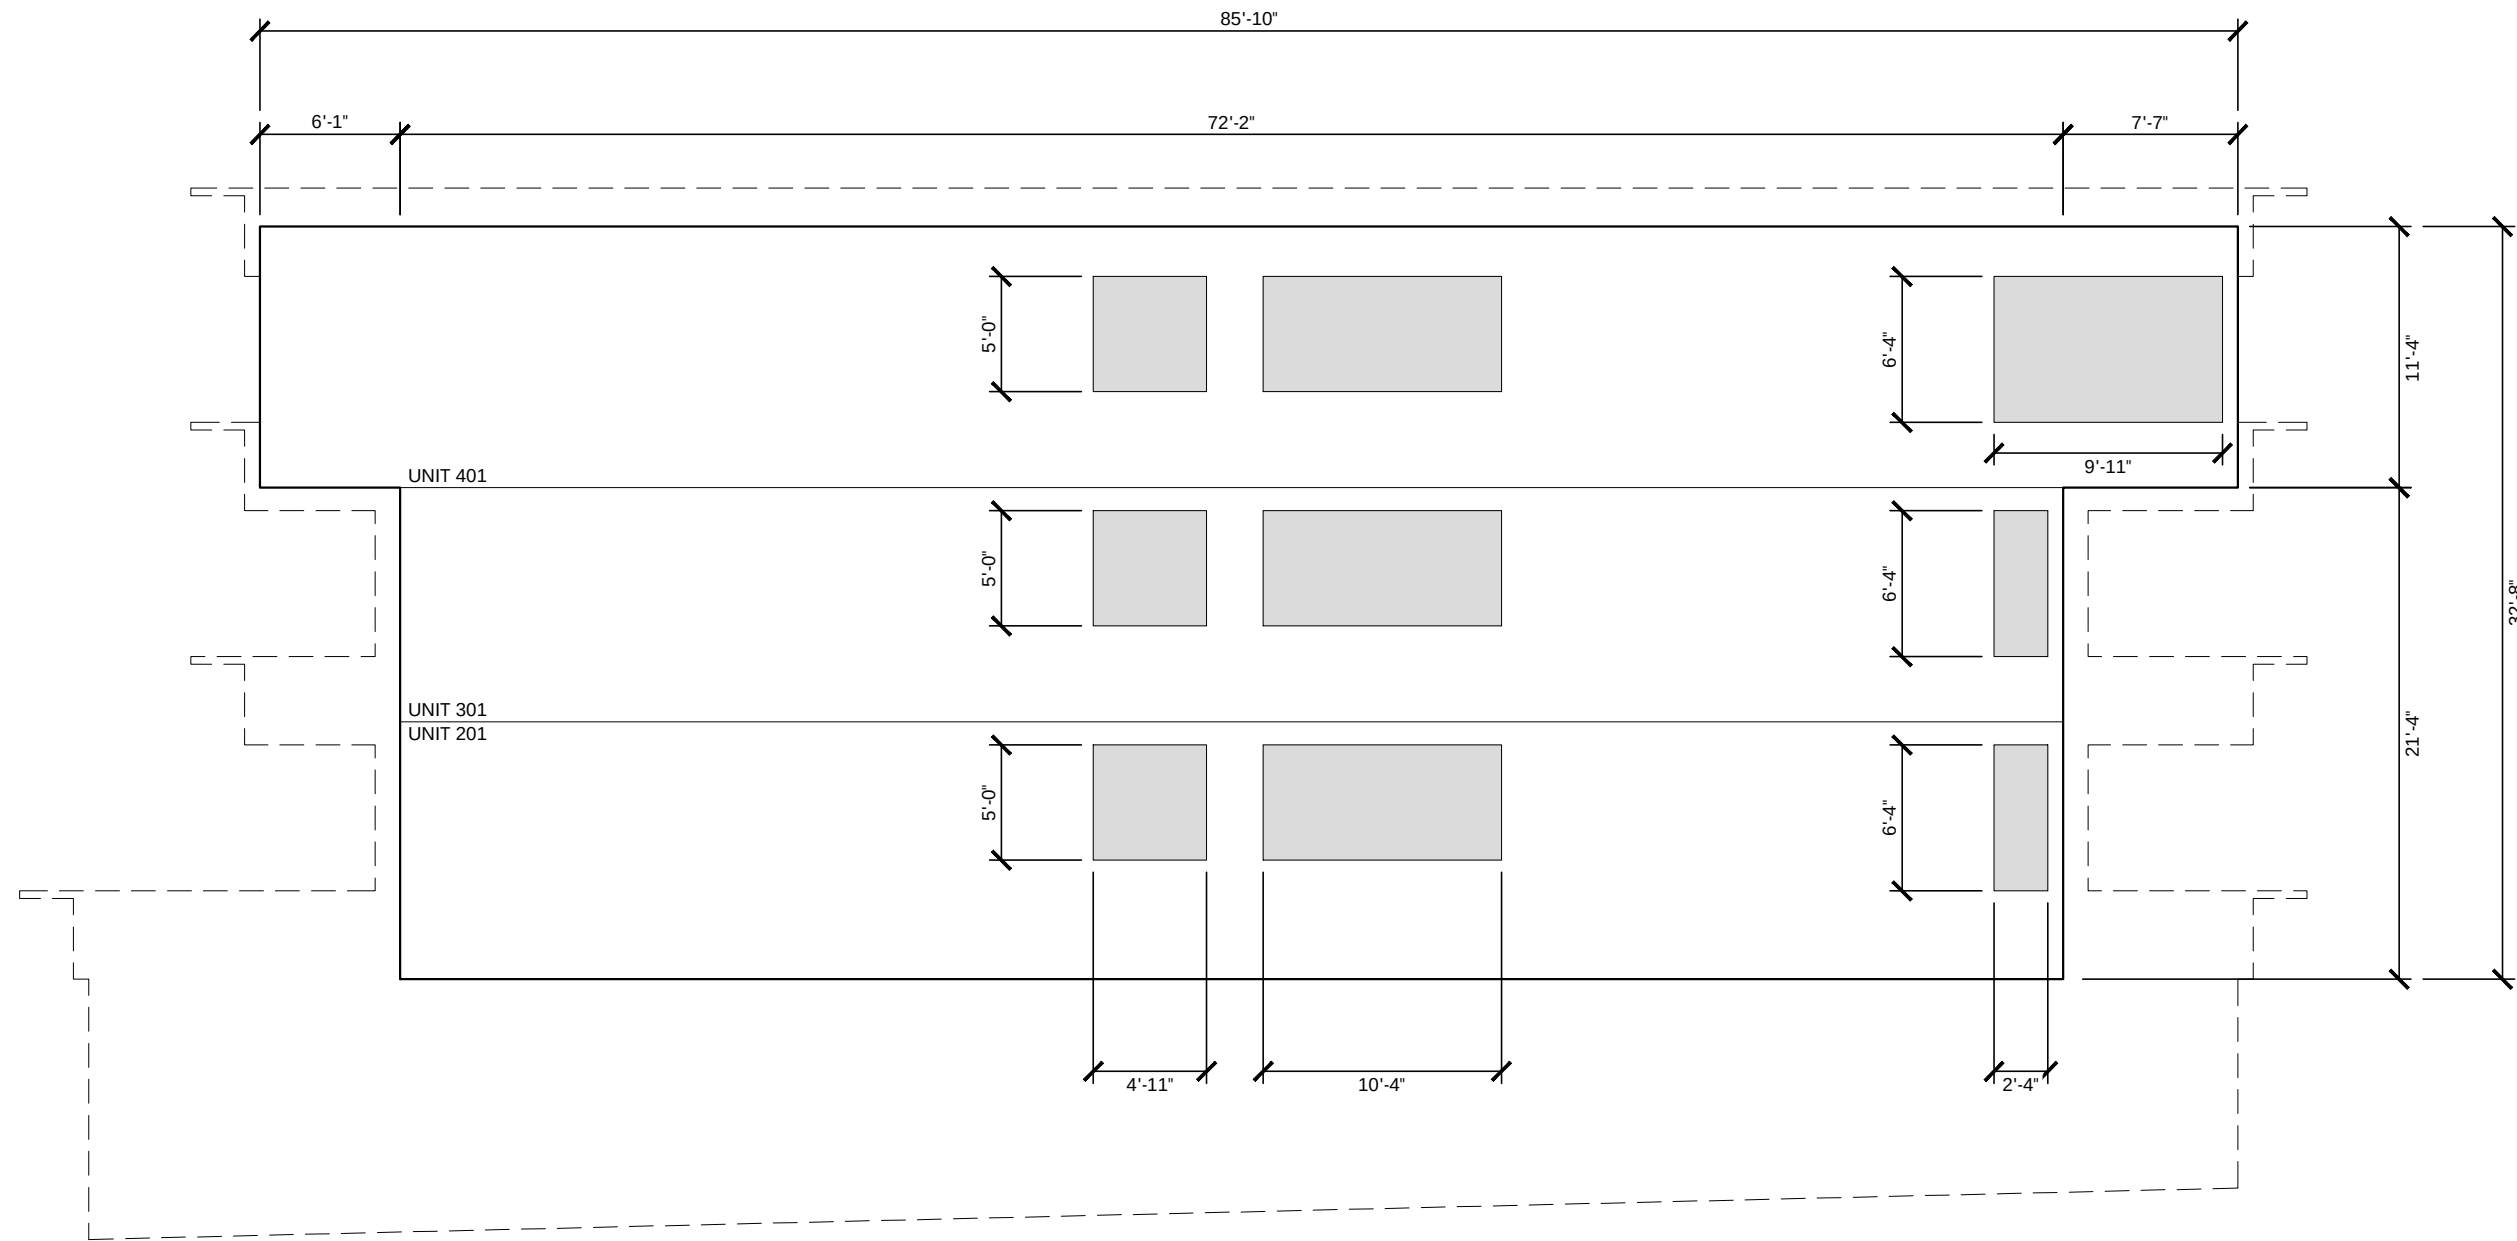

Spatial Separation Calculations
BCBC 2018 Part 3 Division B

NORTH ELEVATION
AREA OF EXPOSED BUILDING FACE: 2512.33 SF [233.40 SM]
LIMITING DISTANCE: 4'-6" [1.37 M]
ALLOWABLE OPENINGS: 14% (351.73 SF [32.68 SM])
PROPOSED OPENINGS: 13% (321.11 SF [29.83 SM])
CONSTRUCTION REQUIREMENTS: 1 HR FIRE RATING
COMBUSTIBLE OR NON-COMBUSTIBLE CONSTRUCTION
NON-COMBUSTIBLE CLADDING

3 NORTH ELEVATION
SCALE: 1:100

D'Arcy Jones Architects Inc

309-175 Broadway East
Vancouver BC V5T 1W2
T 604 669 2235
F 604 669 2231
mail@darcyjones.com

Copyright reserved. All parts of this drawing are the exclusive property of D'Arcy Jones Architects Inc and shall not be used without permission, in part or in whole.

DO NOT SCALE THESE DRAWINGS

All dimensions to be verified by contractor, trades or suppliers. Any discrepancies shall be brought to the attention of the Architect. Any errors or omissions on this drawing shall be reported to D'Arcy Jones Architects Inc for clarification and revision.

ISSUES:

A DEVELOPMENT PERMIT
B DEVELOPMENT PERMIT
C DP RESUBMISSION
D DP RESUBMISSION #2

2019-03-07
2019-09-05
2020-01-02
2020-05-20

SCALE:

1:50

DATE:

2020-05-20

DRAWN:

JN

CHECKED:

DJ

REVISION:

2

ISSUE:

D

CONSULTANT:

-

HEYWOOD 6
956 HEYWOOD AVENUE
VICTORIA BC

A7.5
SPATIAL SEPERATION
CALCULATIONS

LEGEND

- Existing Tree
- Tree to be Removed
- Proposed Boulevard Tree



CLIENT NAME
Purdey Group

PROJECT
Heywood 6

ADDRESS
956 Heywood Avenue
Victoria, BC

DESIGNED BY
Bianca Bodley

DRAWN BY
BB/ KN

D - DP
Resubmission #2
2020-05-20



Scale: 3/16" = 1'

L1 Tree Removal
Plan

DATE
May 20, 2020

CLIENT NAME
Purdey Group

PROJECT
Heywood 6

ADDRESS
956 Heywood Avenue
Victoria, BC

DESIGNED BY
Bianca Bodley

DRAWN BY
BB/ KN

D - DP
Resubmission #2
2020-05-20



Scale: 3/16" = 1'

L2 Landscape Design
Main Level

DATE
May 20, 2020



Vaccinium ovatum




Pinus pumila




Pachysandra terminalis



Gravel Path

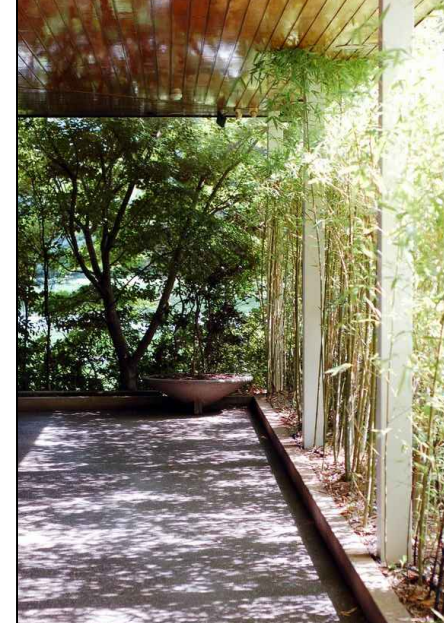

Phyllostachys aurea 'Koi'
with 4' Aluminum Barrier all sides

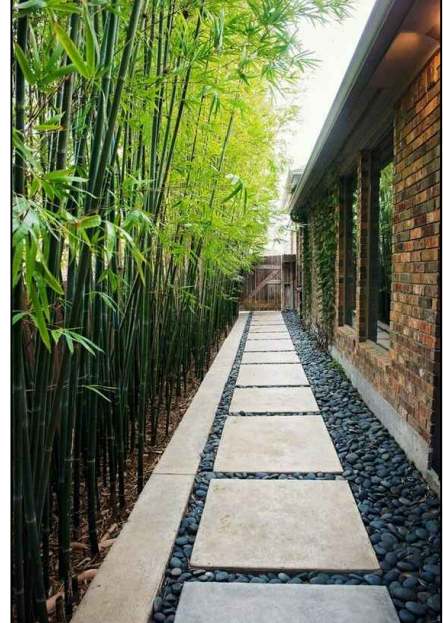

Concrete Bench










Feature Tree:
Chamaecyparis nootkatensis




Woolly Thyme
Thymus pseudolanuginosus

Relocated bike parking,
removal of one bench,
reconfigured driveway
paving/planting strip,
planting deleted under
stairs


Proposed Boulevard
Tree :Species and
Location to be
Determined at BP

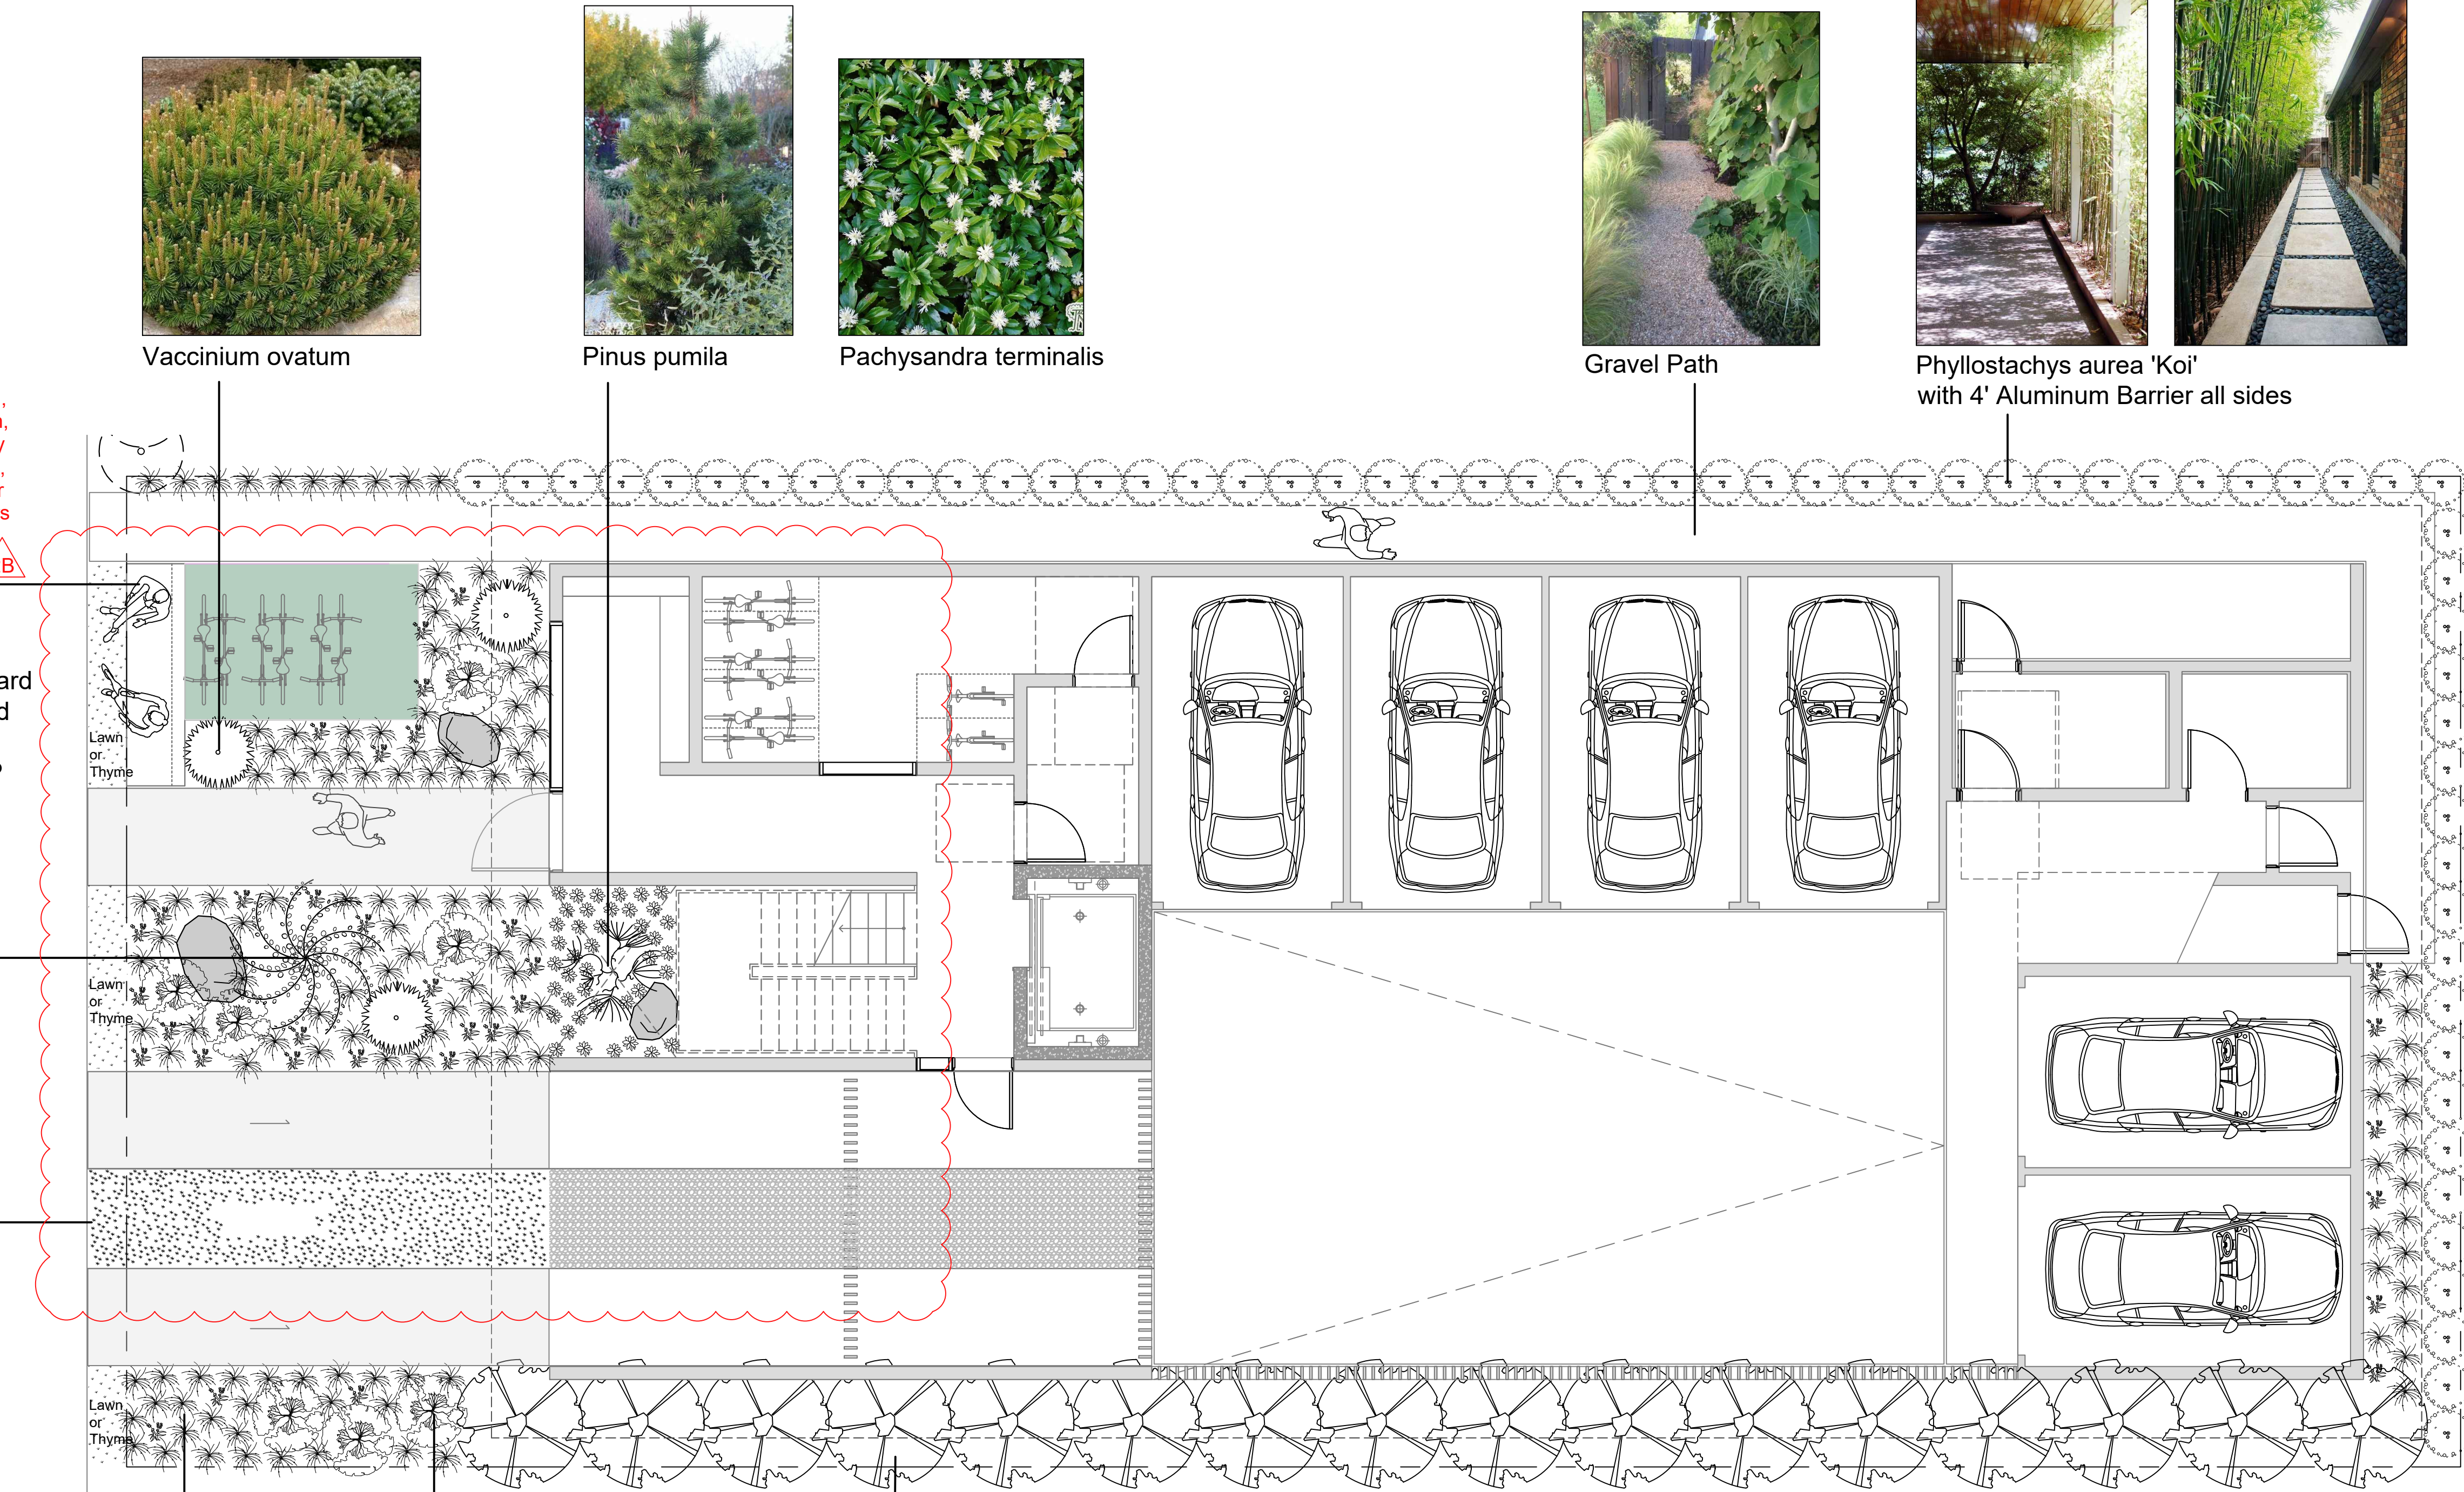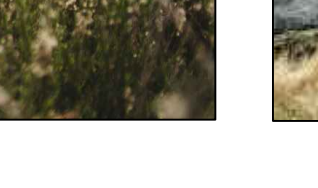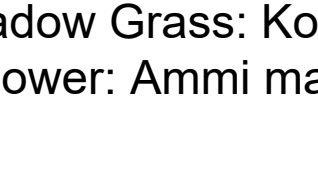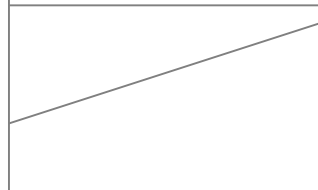 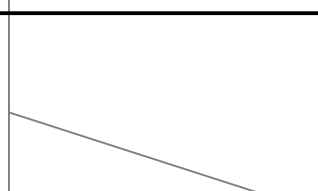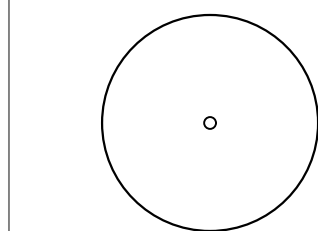


Native Meadow Grass: Koeleria macrantha
Meadow Flower: Ammi majus

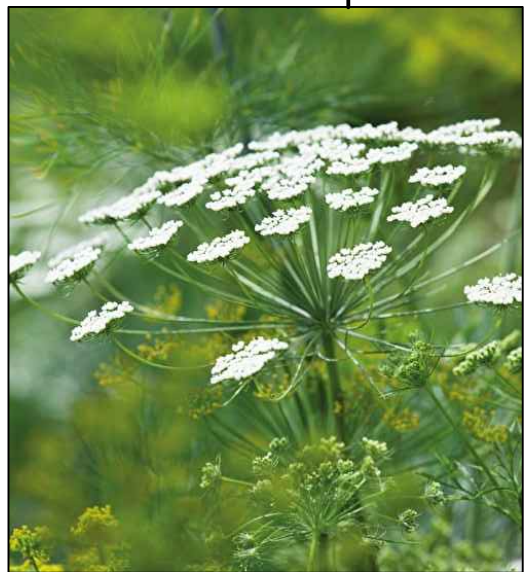

Exochorda x macrantha
'The Bride'

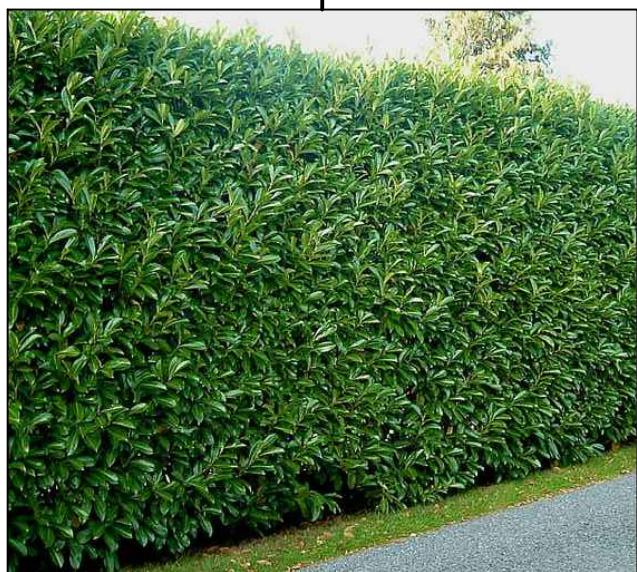

Privacy Hedge:
Prunus lusitanica

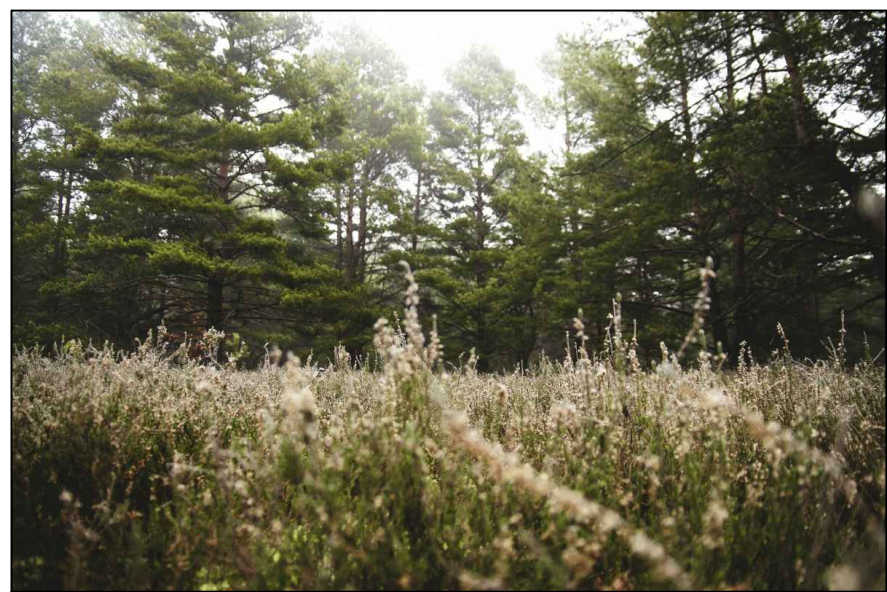

Native Meadow Theme + Form



GENERAL PLANT LIST OF ALL LEVELS								
ID	Quantity	Latin Name	Common Name	Category	Size	Pollinator	Food bearing	Native
VO	3	Vaccinium ovatum	Evergreen huckleberry	Shrub	1 gallon		X	X
PP	1	Pinus pumila	Dwarf Pinus	Shrub	10 gallon			X
PT	41	Pachysandra terminalis	Japanese pachysandra	Ground cover	1 gallon	X		X
PA	62	Phyllostachys Aurea 'Koi'	Koi	Shrub	8 gallon			X
CN	1	Chamaecyparis nootkatensis	Yellow cypress	Tree	10' B+B			X
TP	575	Thymus pseudolanuginosus	Woolly thyme	Ground cover	4"	X		X
KM	130	Koeleria macrantha	Prairie Junegrass	Grass	1 gallon			X
EM	7	Exochorda x macrantha	Pearl bush	Shrub	5 gallon	X		X
PL	16	Prunus lusitanica	Portuguese laurel	Shrub	5' B+B	X		X
AS	3	Acer shirasawanum	Autumn Moon	Tree	6' B+B			X
PM	18	Polystichum munitum	Western sword fern	Perennial	1 gallon			X
AP	19	Adiantum pedatum	Northern maidenhair fern	Perennial	1 gallon			X
CC	296	Cornus canadensis	Creeping dogwood	Perennial	1 gallon			X
JE	208	Juncus effusus	Soft rush	Grass	1 gallon			X
DC	232	Danthonia californica	California oatgrass	Grass	1 gallon			X
FR	179	Festuca roemerii	Roemer's Fescue	Grass	1 gallon			X
AM	44	Ammi majus	Lady's lace	Grass	seed	X		X
PC	13	Plectritis congesta	Seablush	Perennial	4"	X		X
EP	13	Echinacea purpurea	PowWow White	Perennial	1 gallon	X		X

PLANT CATEGORY PERCENTAGE		
	Plant Units	Percentage of total plants (%)
Total plant units	1861	100.0%
Pollinator plants	709	38.0%
Food-bearing plants	1	0.5%
Native to Vancouver Island plants	1099	59.0%

CLIENT NAME
Purdey Group

PROJECT
Heywood 6

ADDRESS
956 Heywood Avenue
Victoria, BC

DESIGNED BY
Bianca Bodley

DRAWN BY
BB/ KN

D - DP
Resubmission #2
2020-05-20



Scale: 3/16" = 1'

L3 Landscape
Design
Second Level

DATE
May 20, 2020




Feature Tree:
Acer shirasawanum



Ferns: *Polystichum munitum*, *Adiantum pedatum*



Cornus canadensis

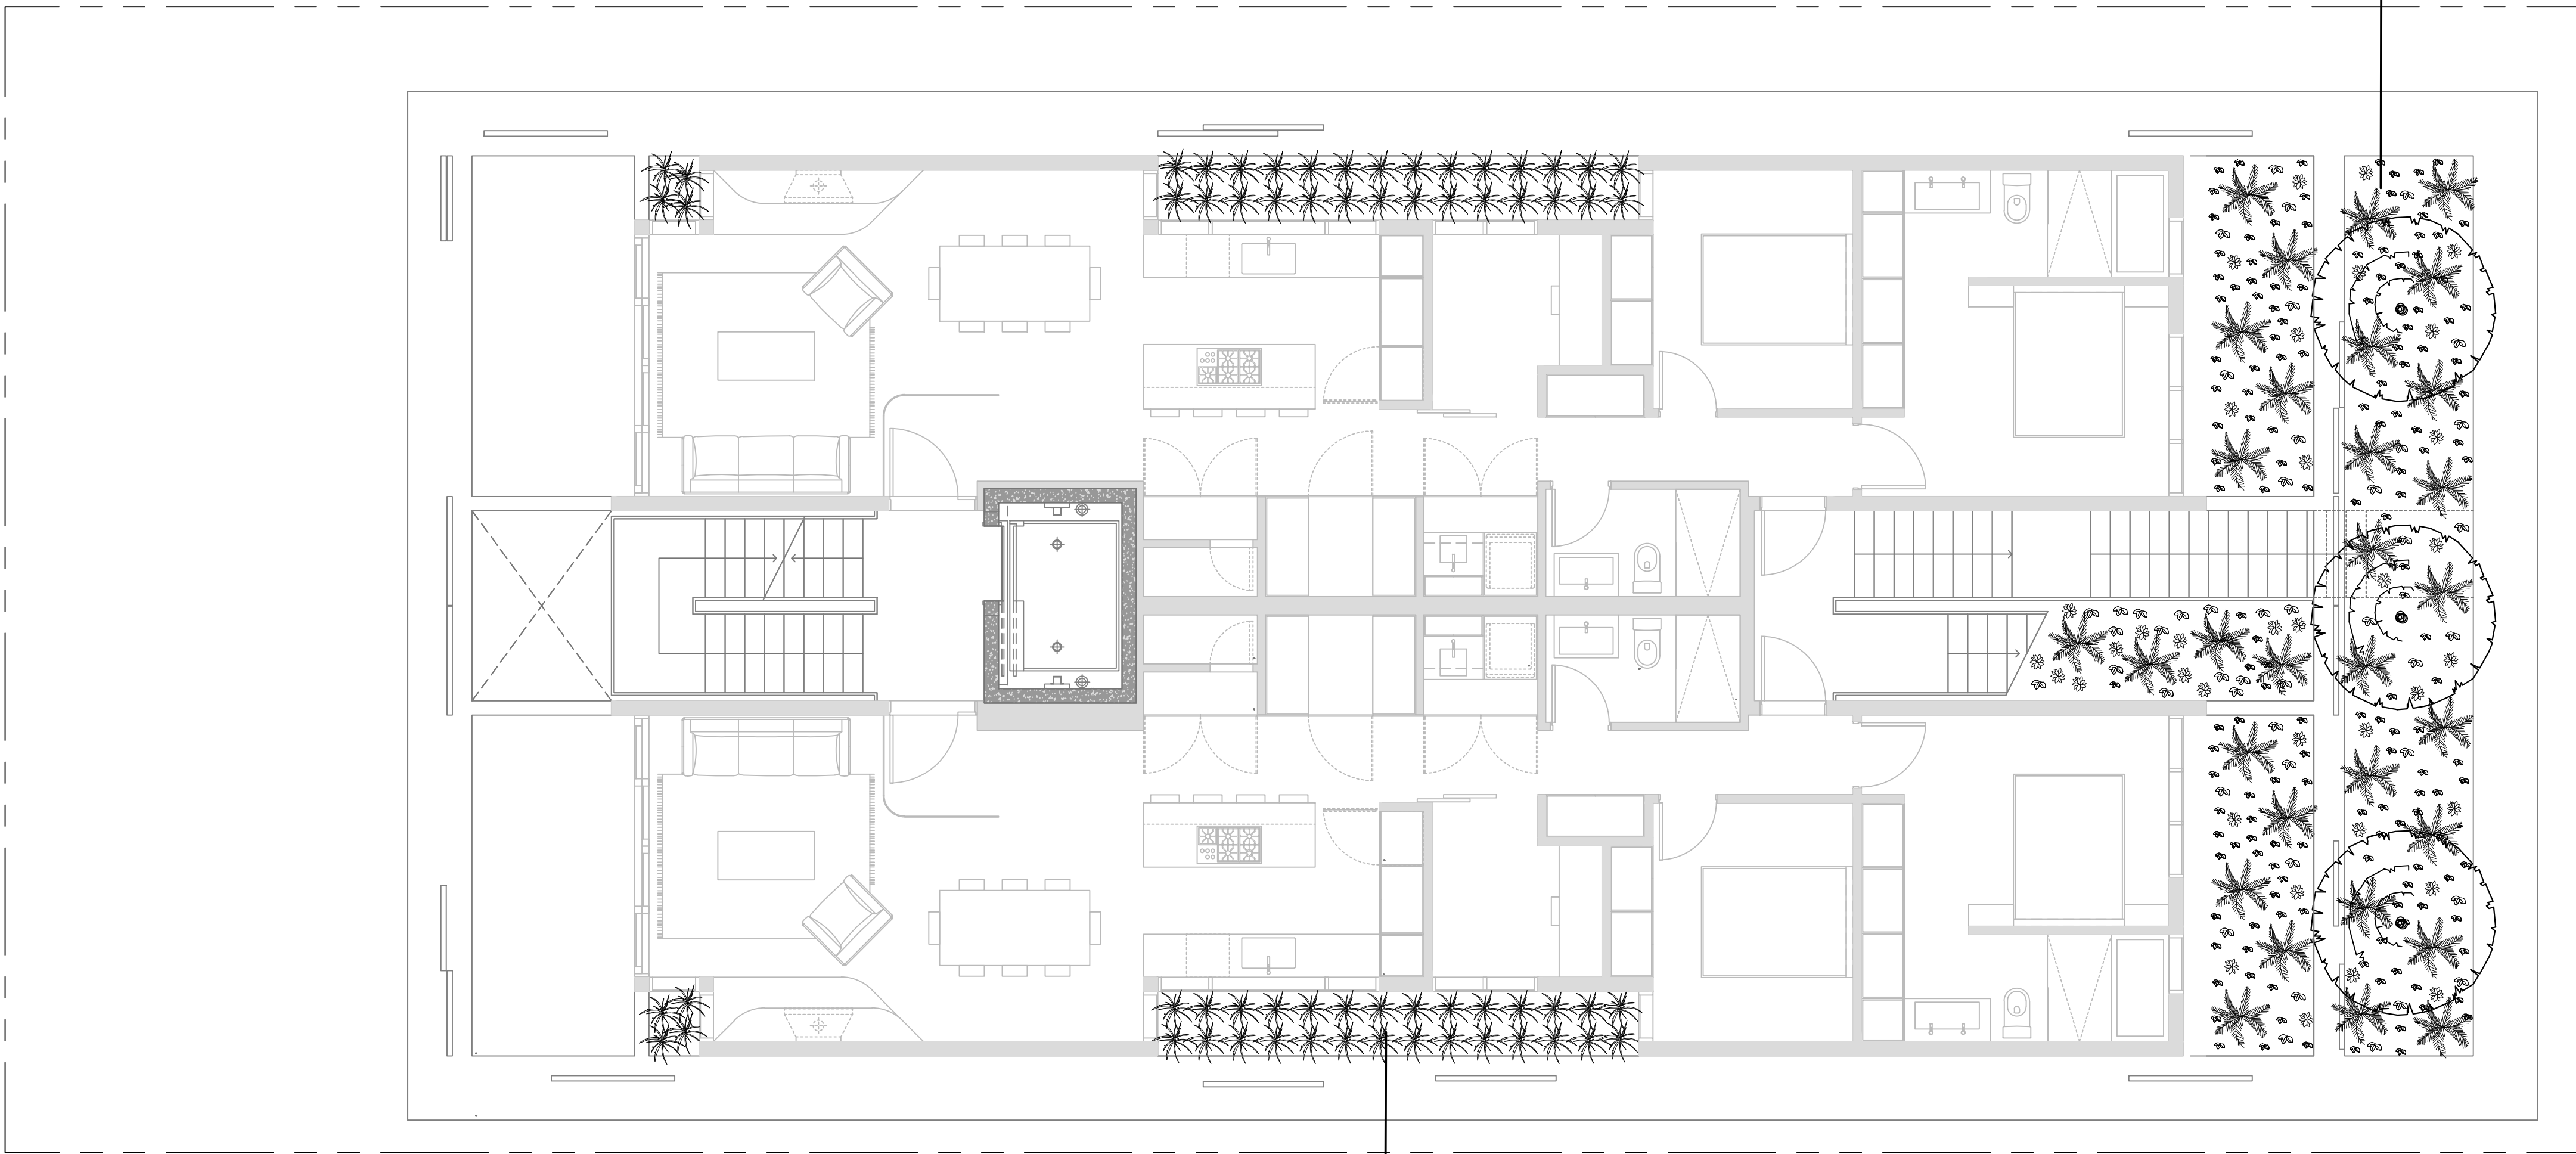

Juncus ensatus

CLIENT NAME
Purdey Group

PROJECT
Heywood 6

ADDRESS
956 Heywood Avenue
Victoria, BC

DESIGNED BY
Bianca Bodley

DRAWN BY
BB/ KN

D - DP
Resubmission #2
2020-05-20



Scale: 3/16" = 1'

L4 Landscape
Design
Third Level


DATE
May 20, 2020



Ferns: Polystichum munitum, Adiantum pedatum



Cornus canadensis

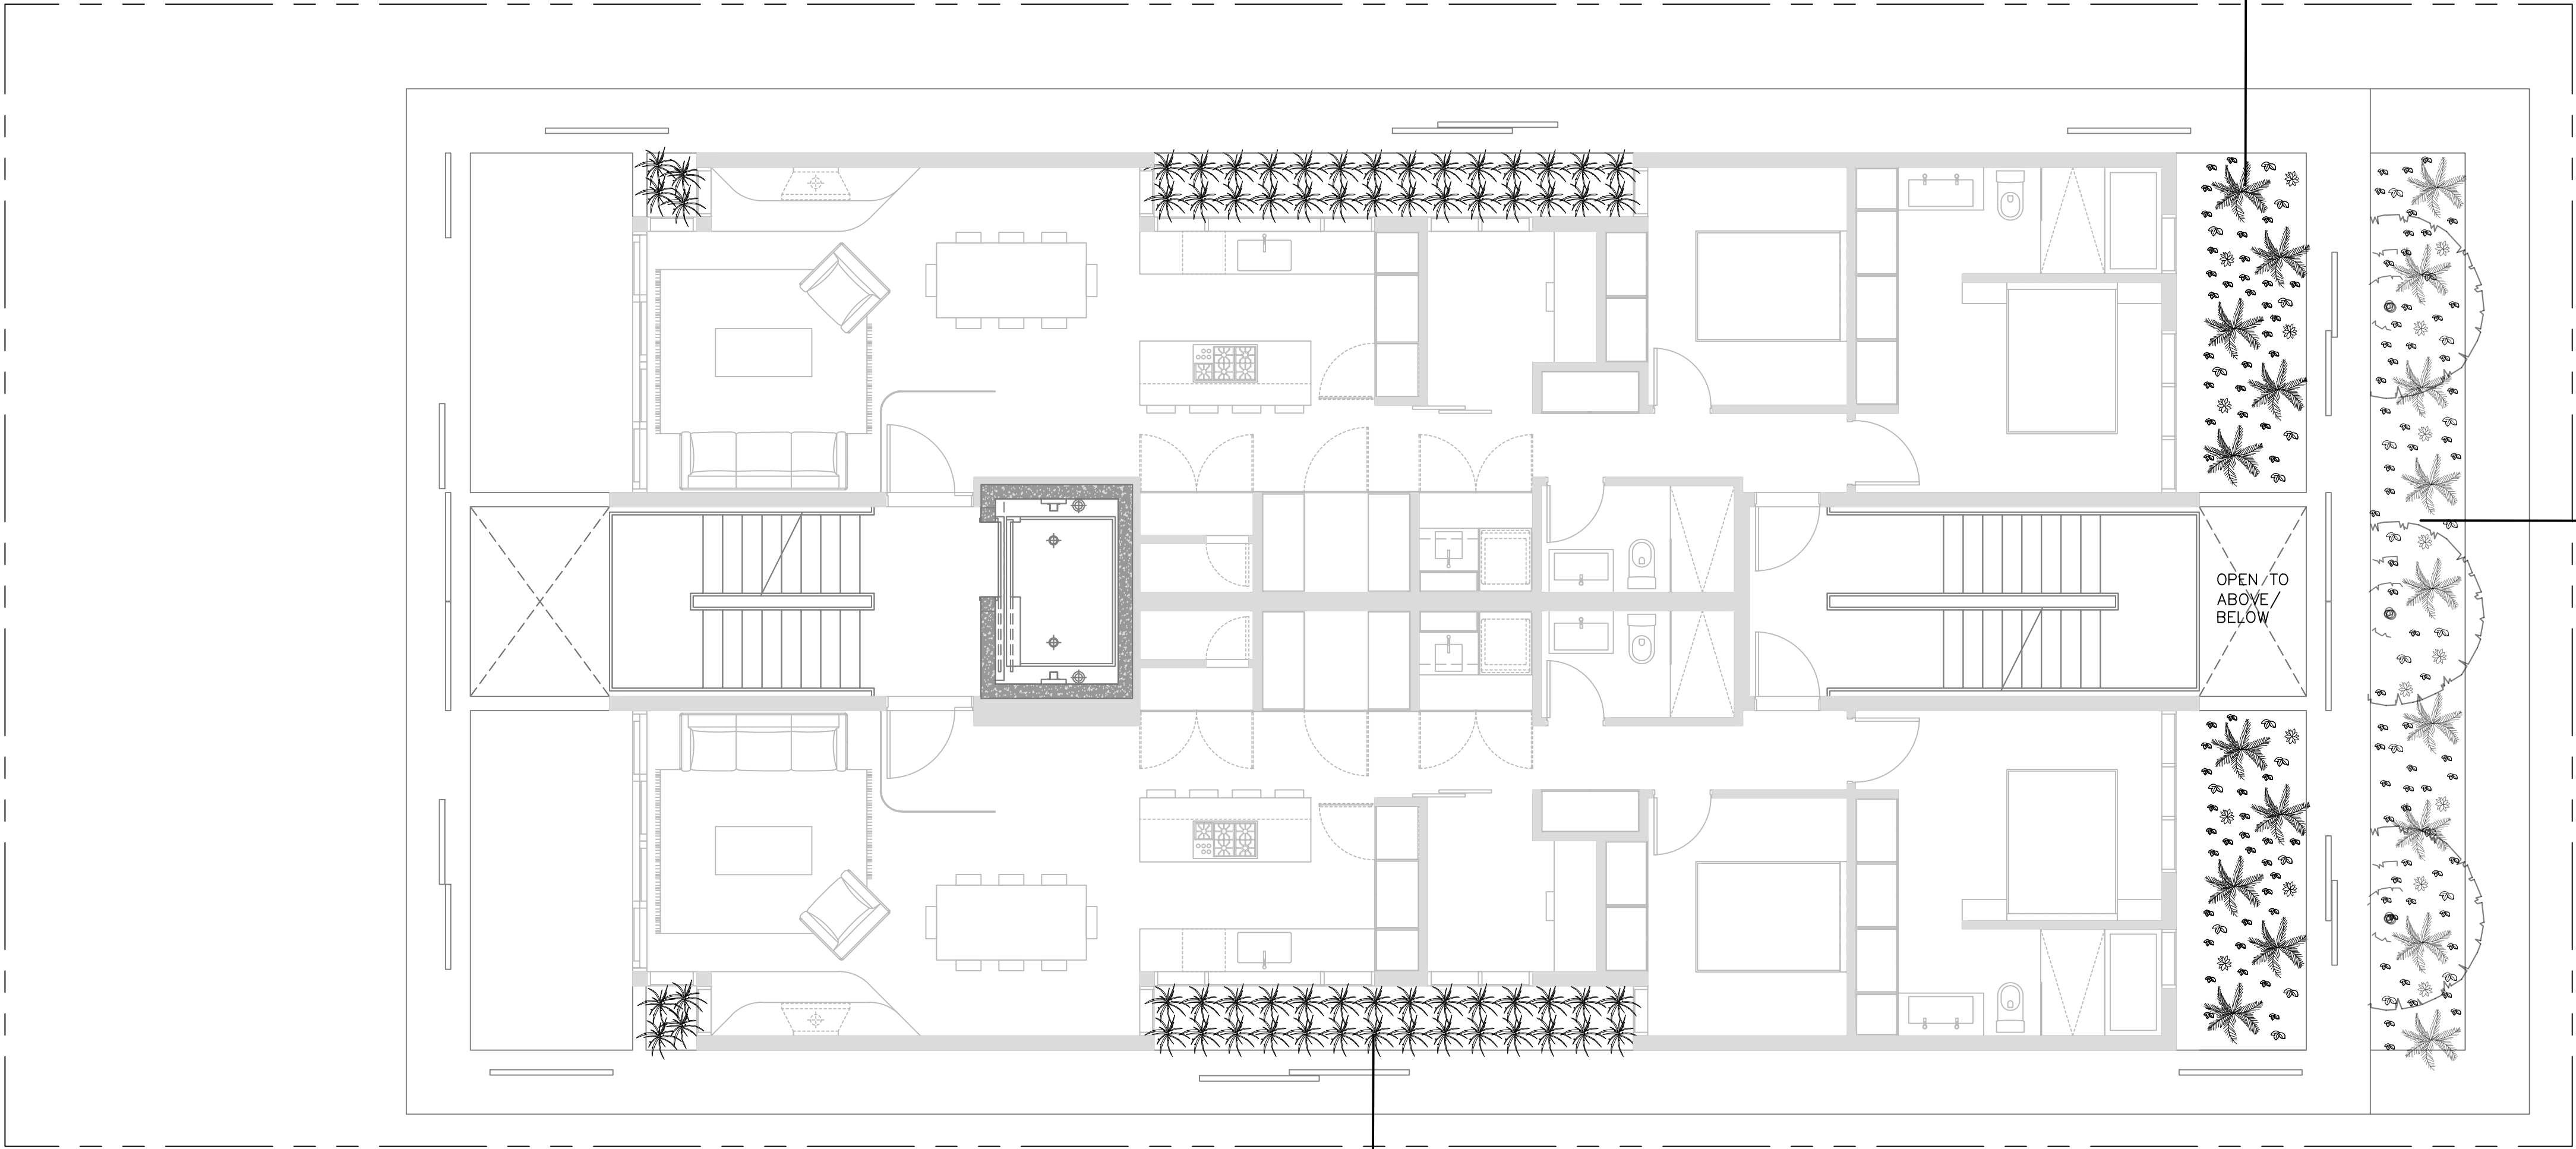

Second Level Planting Below



Juncus effusus

CLIENT NAME
Purdey Group

PROJECT
Heywood 6


ADDRESS
956 Heywood Avenue
Victoria, BC

DESIGNED BY
Bianca Bodley

DRAWN BY
BB/ KN



Juncus effusus

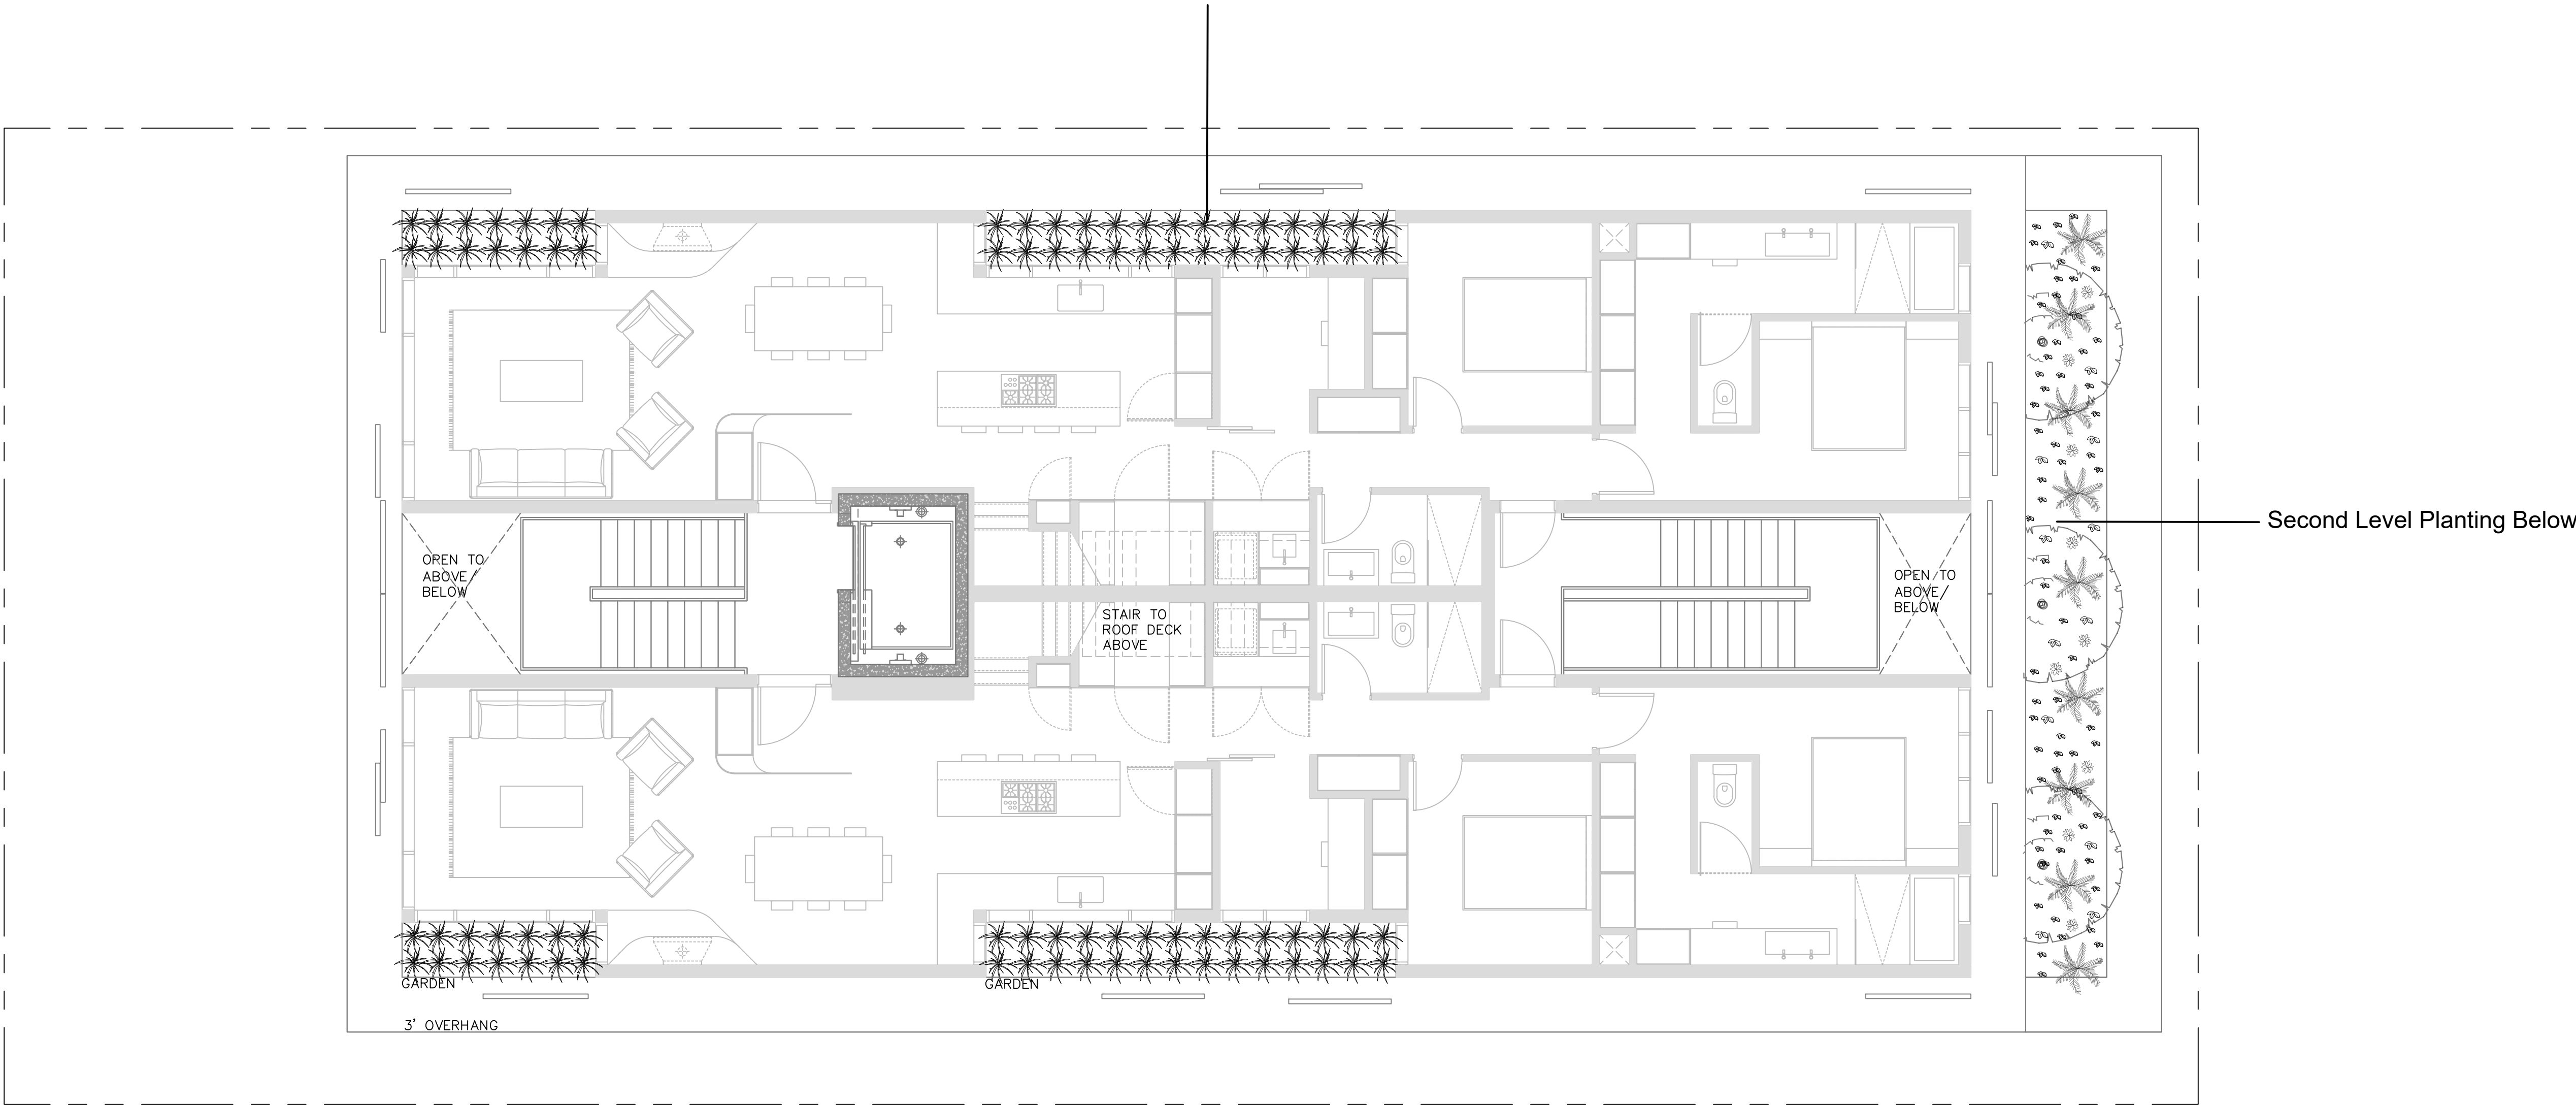

D - DP
Resubmission #2
2020-05-20



Scale: 3/16" = 1'

L5 Landscape
Design
Fourth Level

DATE
May 20, 2020

CLIENT NAME
Purdey Group

PROJECT
Heywood 6

ADDRESS
956 Heywood Avenue
Victoria, BC

DESIGNED BY
Bianca Bodley

DRAWN BY
BB/ KN

D - DP
Resubmission #2
2020-05-20



Scale: 3/16" = 1'

L6 Landscape
Design
Rooftop


DATE
May 20, 2020



Danthonia californica



Roemer's fescue

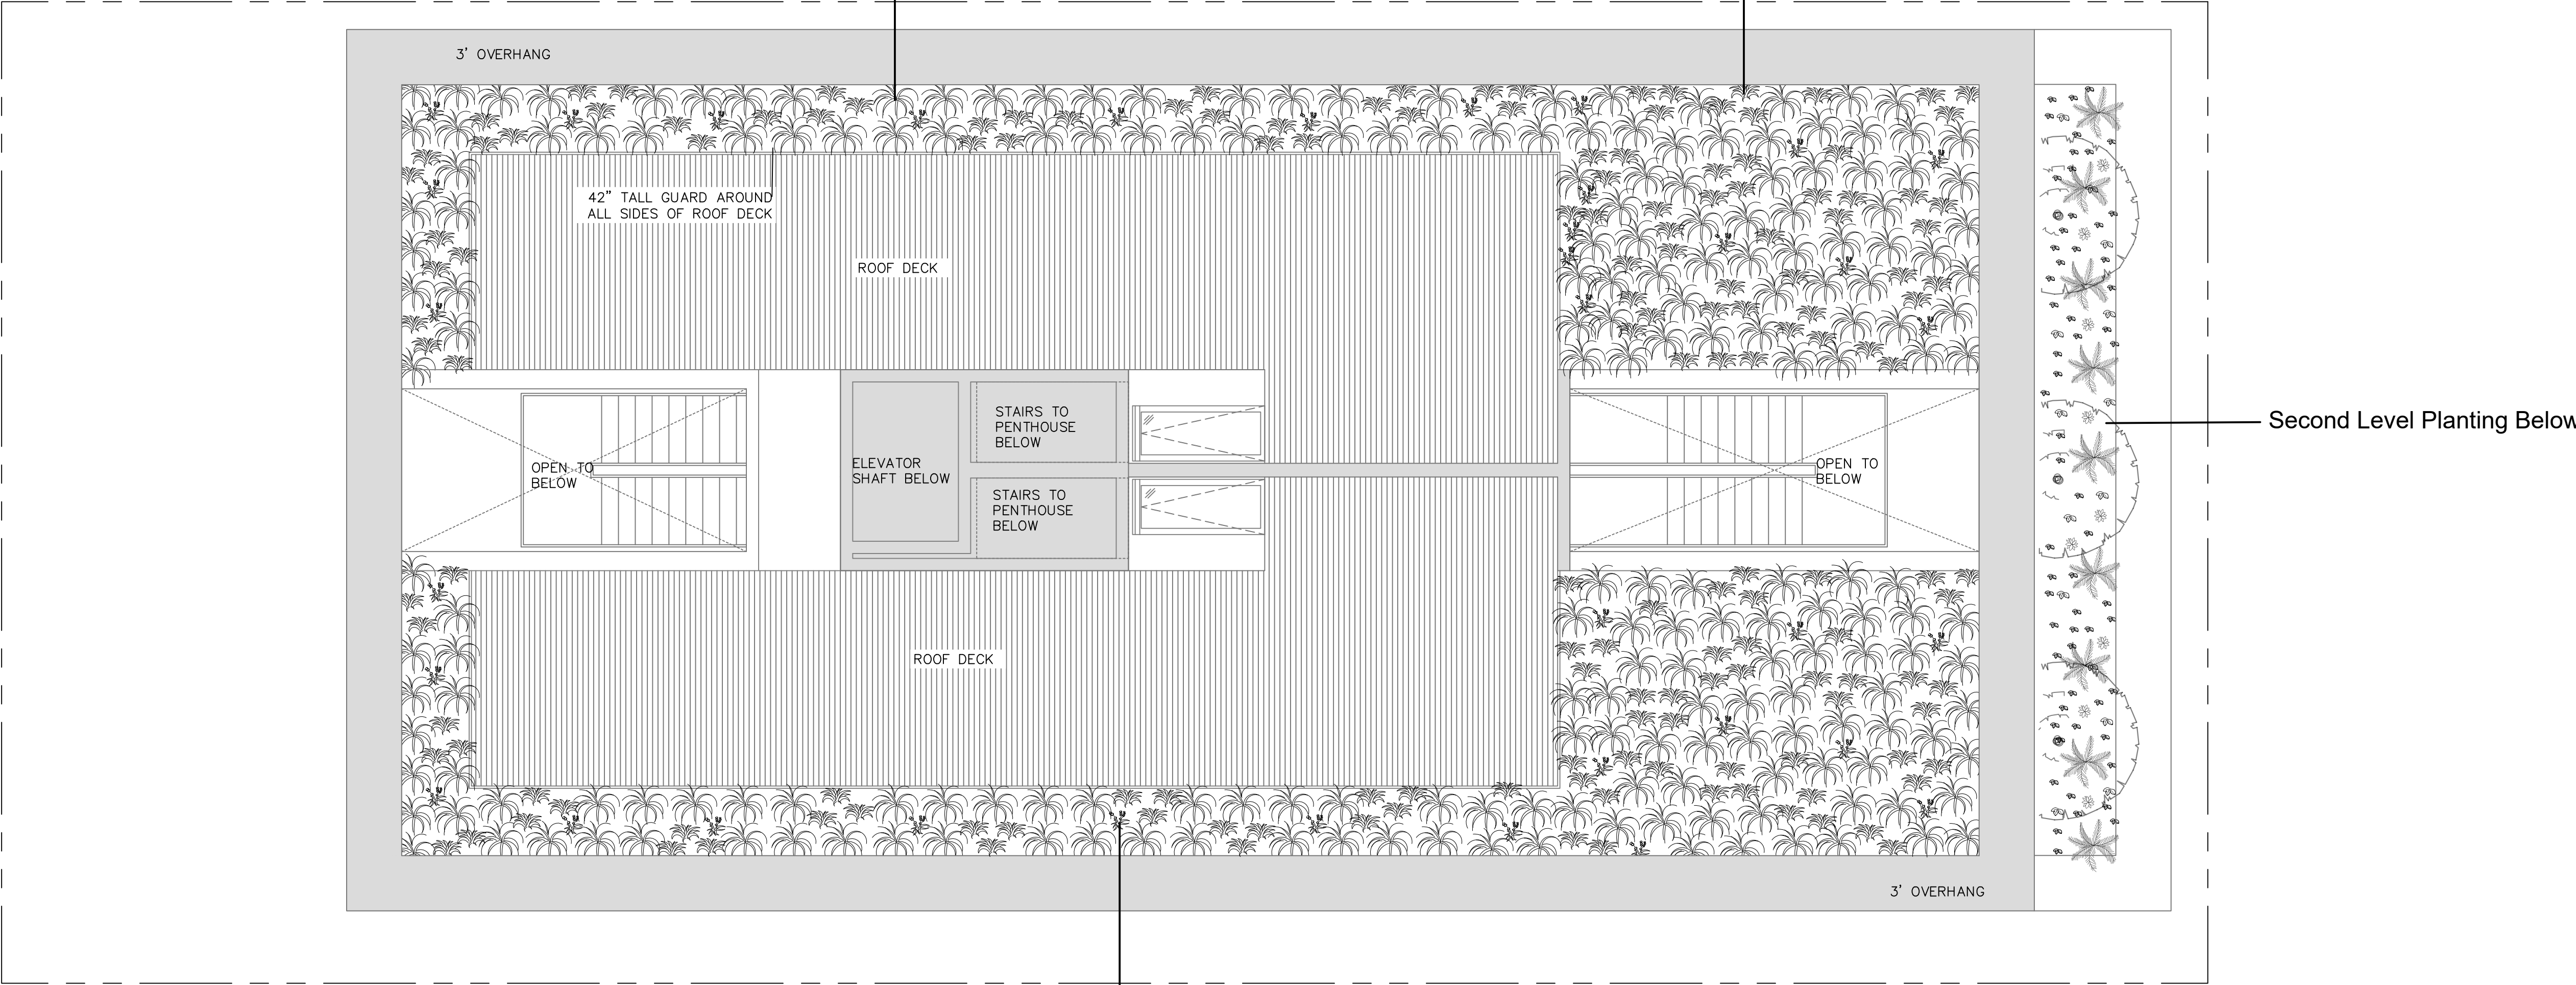

Meadow Flowers: Ammi majus + Plectritis congesta + Echinacea 'Pow Wow' white

Biophilia design collective Ltd.
250.590.1156
info@biophiliacollective.ca

CLIENT NAME
Purdey Group

PROJECT
Heywood 6

ADDRESS
956 Heywood Avenue
Victoria, BC

DESIGNED BY
Bianca Bodley

DRAWN BY
BB/ KN

D - DP
Resubmission #2
2020-05-20



Scale: 3/16" = 1'

L7 PLANTING LIST

DATE
May 20, 2020

GENERAL PLANT LIST OF ALL LEVELS									
ID	Quantity	Latin Name	Common Name	Category	Size	Pollinator	Food bearing	Native	Non-native
VO	3	Vaccinium ovatum	Evergreen huckleberry	Shrub	1 gallon		X	X	
PP	1	Pinus pumila	Dwarf Pinus	Shrub	10 gallon				X
PT	41	Pachysandra terminalis	Japanese pachysandra	Ground cover	1 gallon	X			X
PA	62	Phyllostachys Aurea 'Koi'	Koi	Shrub	8 gallon				X
CN	1	Chamaecyparis nootkatensis	Yellow cypress	Tree	10' B+B			X	
TP	575	Thymus pseudolanuginosus	Woolly thyme	Ground cover	4"	X			X
KM	130	Koeleria macrantha	Prairie Junegrass	Grass	1 gallon			X	
EM	7	Exochorda x macrantha	Pearl bush	Shrub	5 gallon	X			X
PL	16	Prunus lusitanica	Portuguese laurel	Shrub	5' B+B	X			X
AS	3	Acer shirasawanum	Autumn Moon	Tree	6' B+B				X
PM	18	Polystichum munitum	Western sword fern	Perennial	1 gallon			X	
AP	19	Adiantum pedatum	Northern maidenhair fern	Perennial	1 gallon			X	
CC	296	Cornus canadensis	Creeping dogwood	Perennial	1 gallon			X	
JE	208	Juncus effusus	Soft rush	Grass	1 gallon			X	
DC	232	Danthonia californica	California oatgrass	Grass	1 gallon			X	
FR	179	Festuca roemerii	Roemer's Fescue	Grass	1 gallon			X	
AM	44	Ammi majus	Lady's lace	Grass	seed	X			X
PC	13	Plectritis congesta	Seablush	Perennial	4"	X		X	
EP	13	Echinacea purpurea	PowWow White	Perennial	1 gallon	X			X

PLANT CATEGORY PERCENTAGE		
	Plant Units	Percentage of total plants (%)
Total plant units	1861	100.0%
Pollinator plants	709	38.0%
Food-bearing plants	1	0.5%
Native to Vancouver Island plants	1099	59.0%
Non-native to Vancouver Island plants	762	41.0%