




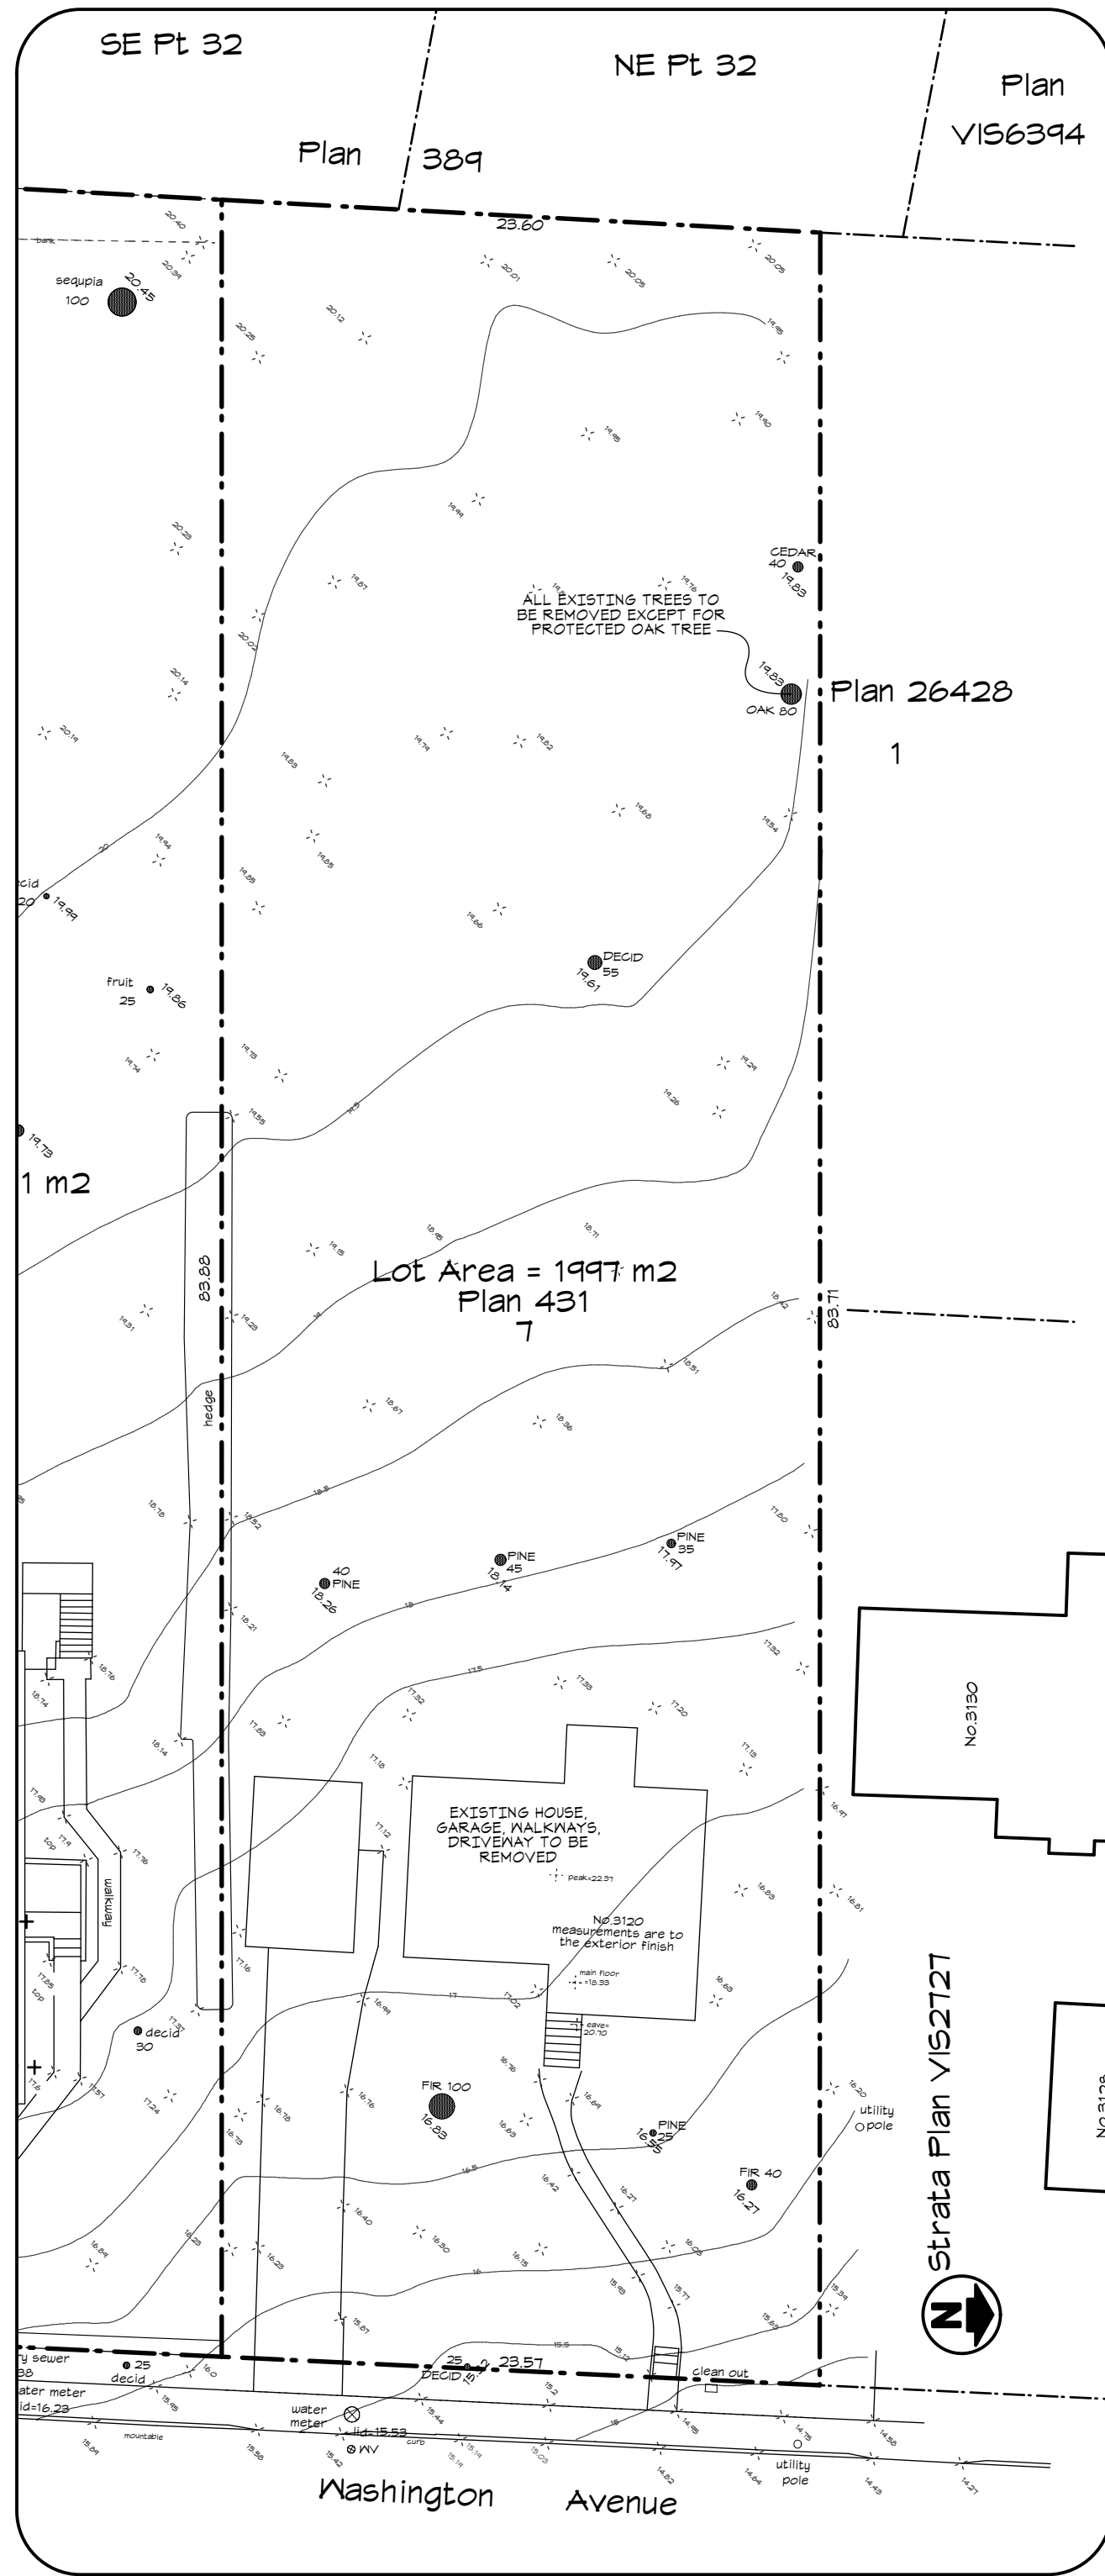

SITE PLAN - EXISTING
Scale: 1:250

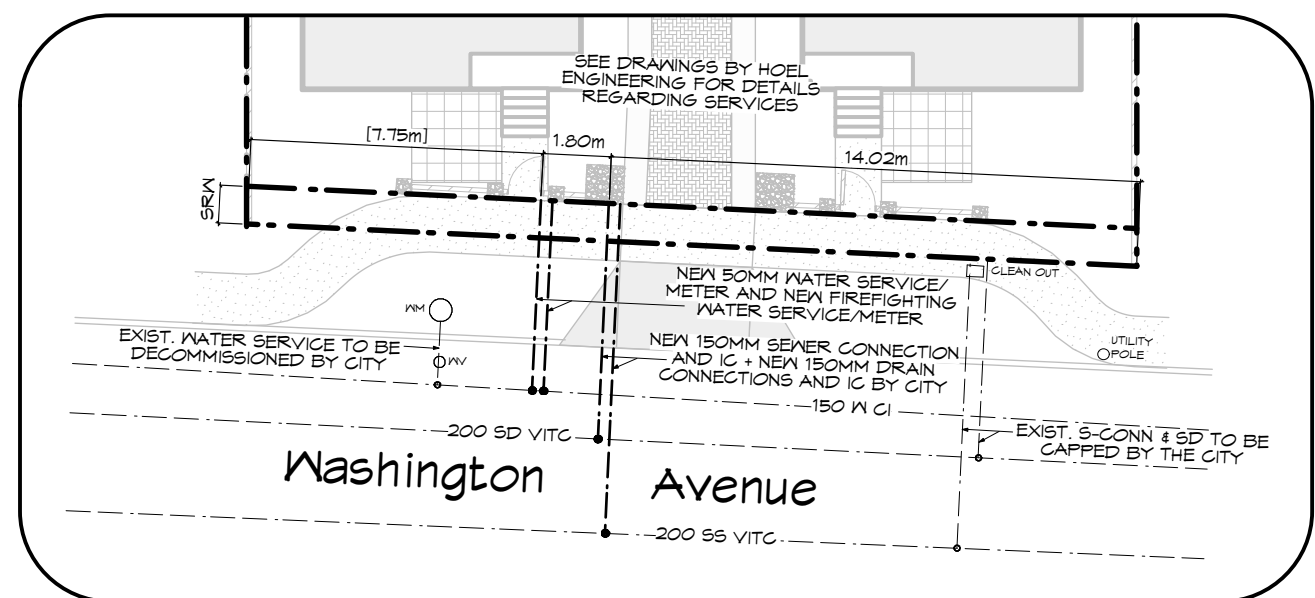

SITE PLAN - SERVICES
Scale: 1:200

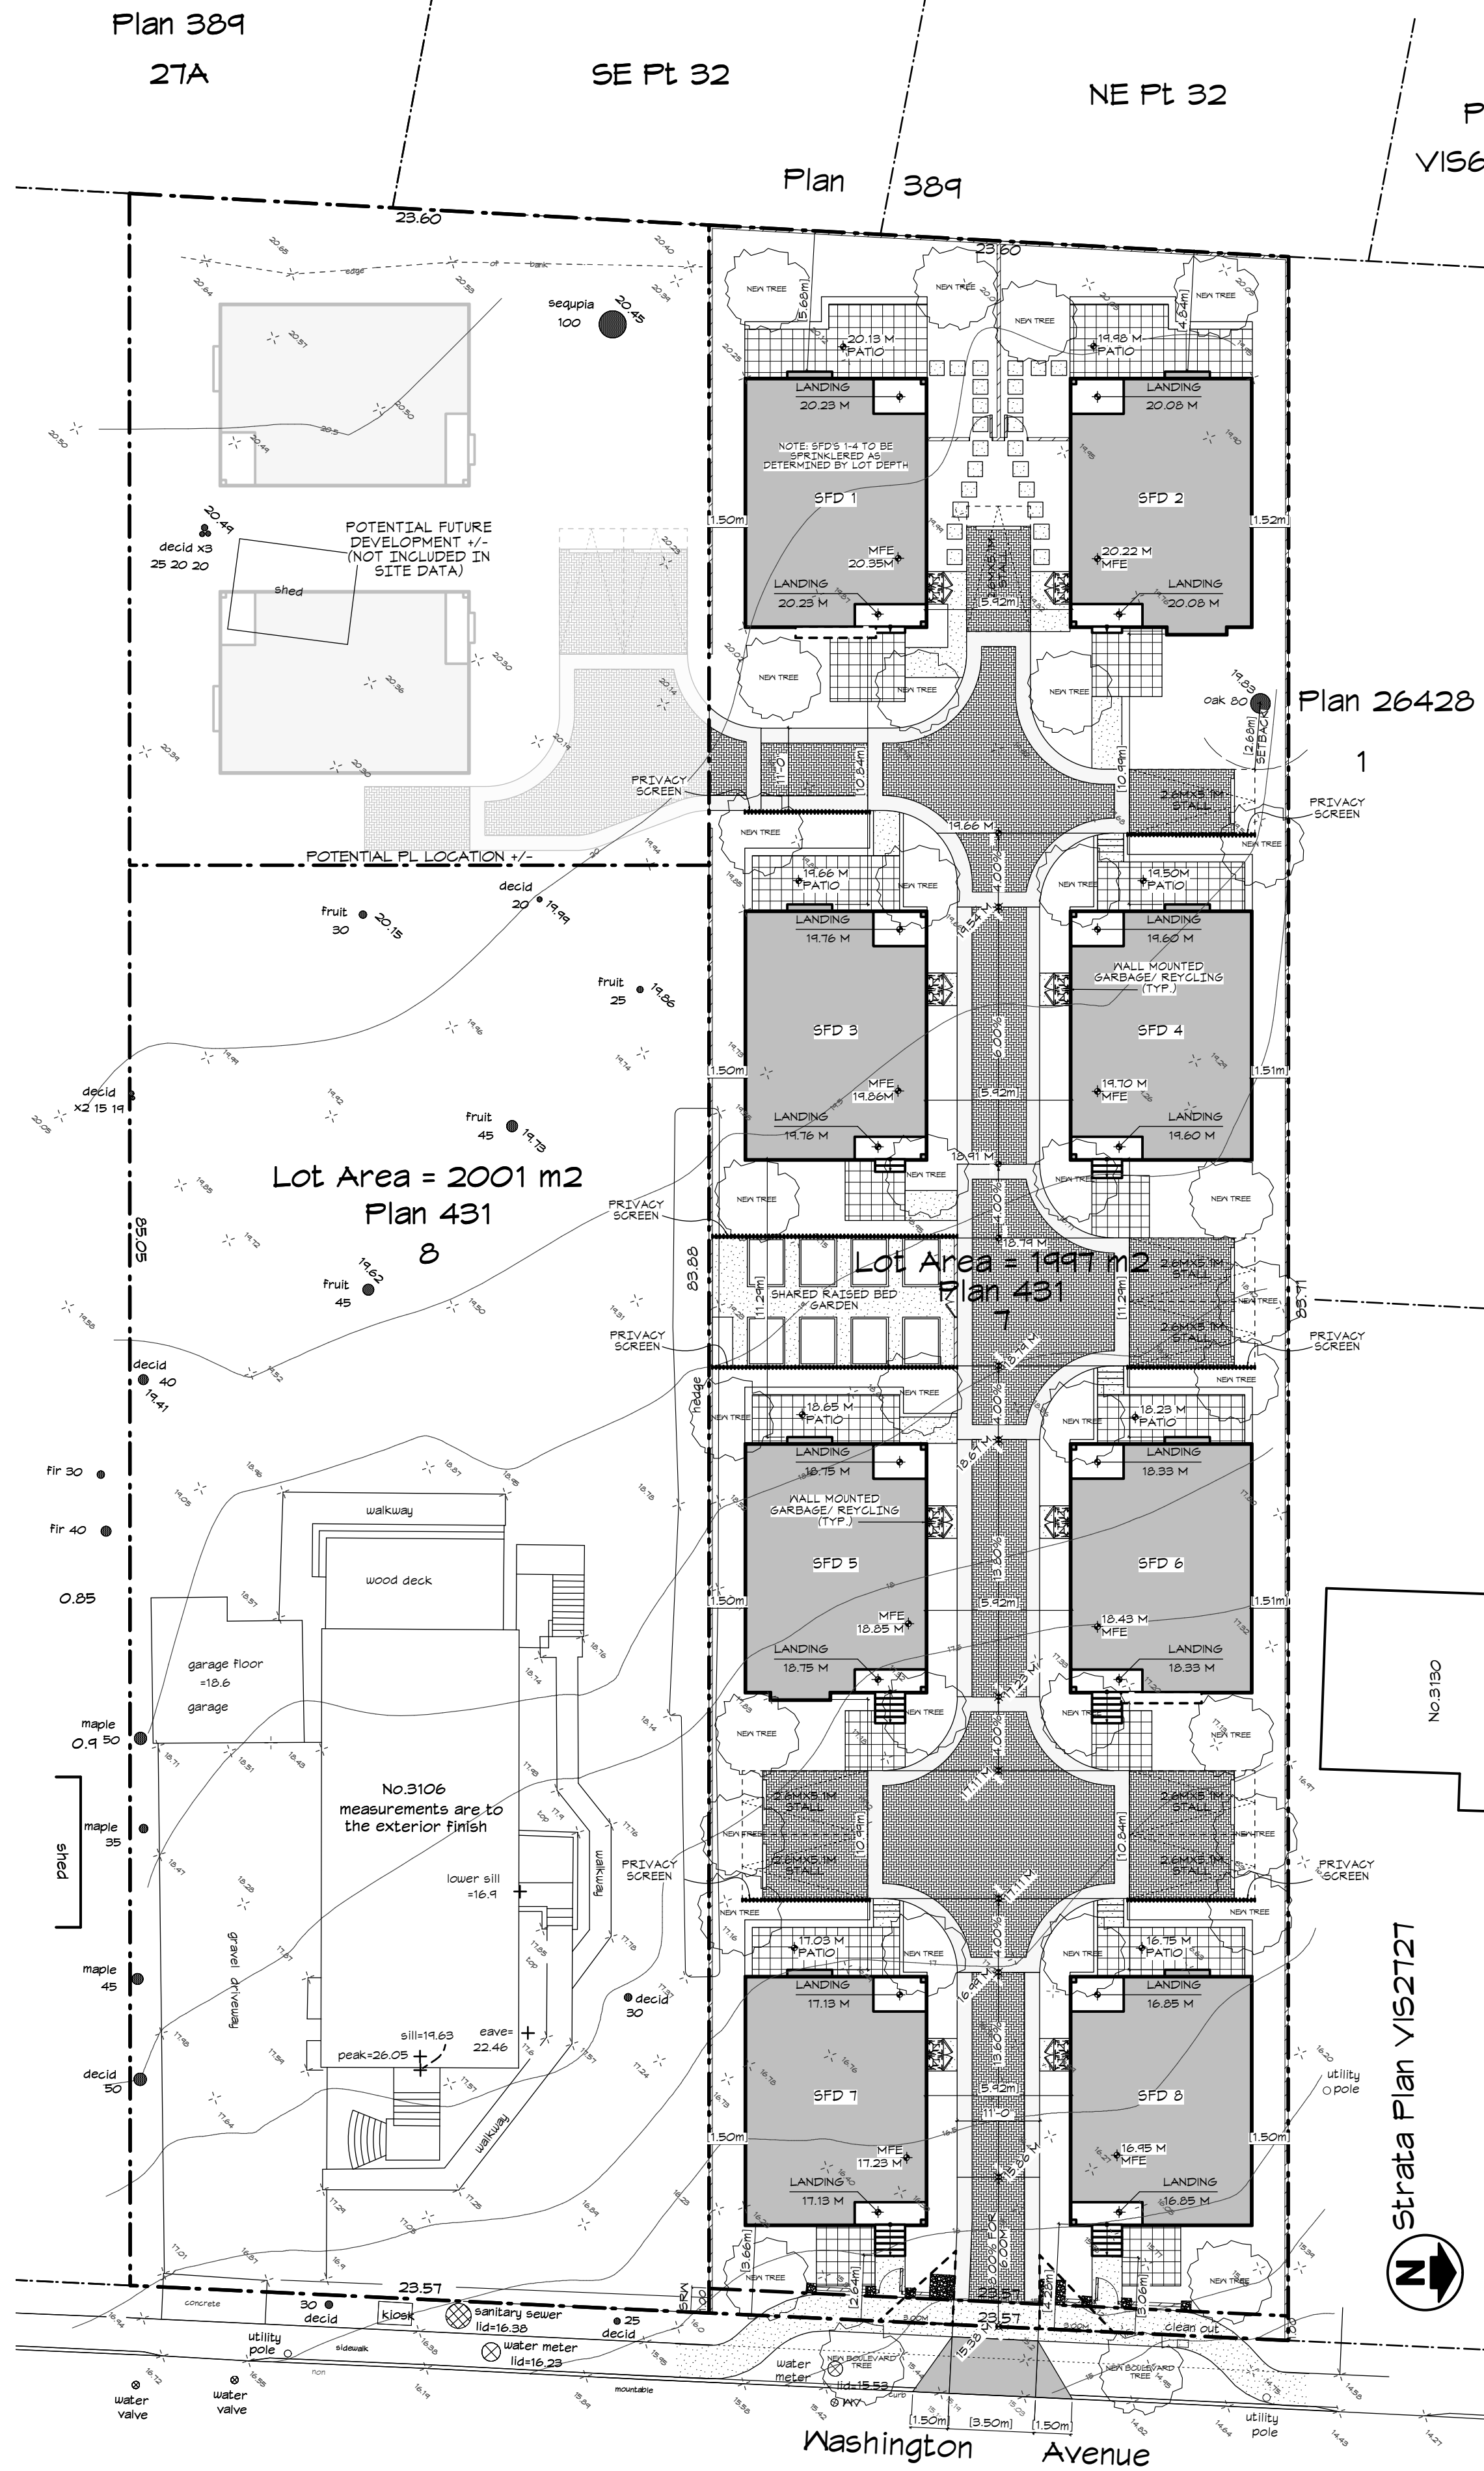

SITE PLAN - PROPOSED
Scale: 1:200

SITE DATA - 3120 WASHINGTON AVE. VICTORIA					
LEGAL DESCRIPTION - Lot 7, Section 7A, Victoria District, Plan 431					
EXISTING ZONING - R1-B					
PROPOSED ZONING - SITE SPECIFIC					
LOT AREA	PROPOSED - SITE	PROPOSED - SFD 1	PROPOSED - SFD 2	PROPOSED - SFD 3	PROPOSED - SFD 4
1997.63 M2 (21502.33 FT2)	1997.63 M2 (21502.33 FT2)				
LOT WIDTH	23.54 M (77.38')				
LOT DEPTH (AVG.)	84.80 M (278.20')				
SETBACKS					
FRONT (E)		10.84 M (35.56') TO SFD 3	10.99 M (36.05') TO SFD 4	11.29 M (37.04') TO SFD 5	11.29 M (37.04') TO SFD 6
REAR (W)	5.68 M (18.64')	5.68 M (18.64')	4.48 M (14.70')	10.84 M (35.56') TO SFD 1	10.99 M (36.05') TO SFD 2
SIDE (S)	1.50 M (4.92')	5.92 M (19.42') TO SFD 1	5.92 M (19.42') TO SFD 1	1.50 M (4.92')	5.92 M (19.42') TO SFD 3
SIDE (N)	5.92 M (19.42') TO SFD 2	5.92 M (19.42') TO SFD 2	1.52 M (5.00')	5.92 M (19.42') TO SFD 4	1.51 M (4.95')
SIDE (COMBINED)	7.51 M (24.84')	7.51 M (24.84')	7.44 M (24.41')	7.51 M (24.84')	7.43 M (24.38')
AVG. GRADE	19.98 M (65.55 FT)	19.98 M (65.55 FT)	19.98 M (65.55 FT)	19.98 M (65.55 FT)	19.98 M (65.55 FT)
BUILDING HEIGHT	6.66 M (21.85 FT)	6.66 M (21.85 FT)	6.66 M (21.85 FT)	6.66 M (21.85 FT)	6.66 M (21.85 FT)
STOREYS	2 STOREYS	2 STOREYS	2 STOREYS	2 STOREYS	2 STOREYS
FLOOR AREA	(COMBINED)				
UPPER FLOOR	546.29 M2 (5880.24 FT2)	69.29 M2 (745.86 FT2)	67.95 M2 (731.42 FT2)	67.95 M2 (731.42 FT2)	67.95 M2 (731.42 FT2)
MAIN FLOOR	498.88 M2 (5369.89 FT2)	61.73 M2 (664.51 FT2)	62.36 M2 (671.26 FT2)	61.73 M2 (664.51 FT2)	61.73 M2 (664.51 FT2)
CRAWLSPACE EXCLUDED	424.16 M2 (4565.62 FT2) EXCLUDED	53.02 M2 (570.75 FT2) EXCLUDED	53.02 M2 (570.75 FT2) EXCLUDED	53.02 M2 (570.75 FT2) EXCLUDED	53.02 M2 (570.75 FT2) EXCLUDED
TOTAL FLOOR AREA	1045.17 M2 (11250.12 FT2)	130.31 M2 (1402.64 FT2)	130.31 M2 (1402.64 FT2)	129.68 M2 (1395.86 FT2)	129.68 M2 (1395.86 FT2)
FLOOR AREA RATIO	0.523	0.066	0.066	0.065	0.065
SITE COVERAGE	30.32 % (605.86 M2)	3.80 % (75.93 M2)	3.76 % (75.17 M2)	3.74 % (74.76 M2)	3.75 % (75.07 M2)
OPEN SITE SPACE	48.02 % (959.38 M2)				
PARKING	8 SPACES	1 SPACE	1 SPACE	1 SPACE	1 SPACE
LOT AREA	PROPOSED - SFD 5	PROPOSED - SFD 6	PROPOSED - SFD 7	PROPOSED - SFD 8	
LOT WIDTH					
LOT DEPTH (AVG.)					
SETBACKS					
FRONT (E)		10.99 M (36.05') TO SFD 1	10.84 M (35.56') TO SFD 6	2.64 M (8.66')	3.06 M (10.03')
REAR (W)	11.29 M (37.04') TO SFD 1	10.99 M (36.05') TO SFD 6	10.84 M (35.56') TO SFD 6	10.84 M (35.56') TO SFD 6	10.84 M (35.56') TO SFD 6
SIDE (S)	1.50 M (4.92')	5.92 M (19.42') TO SFD 5	5.92 M (19.42') TO SFD 5	1.50 M (4.92')	5.92 M (19.42') TO SFD 1
SIDE (N)	5.92 M (19.42') TO SFD 6	5.92 M (19.42') TO SFD 6	1.51 M (5.00')	5.92 M (19.42') TO SFD 6	1.50 M (4.92')
SIDE (COMBINED)	7.51 M (24.84')	7.43 M (24.38')	7.43 M (24.38')	7.51 M (24.84')	7.42 M (24.34')
AVG. GRADE	17.96 M (58.92 FT)	17.64 M (57.87 FT)	16.43 M (53.90 FT)	16.43 M (53.90 FT)	16.15 M (52.99 FT)
BUILDING HEIGHT	7.18 M (23.56 FT)	7.04 M (23.26 FT)	7.04 M (23.26 FT)	7.04 M (23.26 FT)	7.04 M (23.26 FT)
STOREYS	2 STOREYS	2 STOREYS	2 STOREYS	2 STOREYS	2 STOREYS
FLOOR AREA					
UPPER FLOOR	67.95 M2 (731.42 FT2)	69.29 M2 (745.86 FT2)	67.95 M2 (731.42 FT2)	67.95 M2 (731.42 FT2)	67.95 M2 (731.42 FT2)
MAIN FLOOR	62.36 M2 (671.26 FT2)	61.73 M2 (664.51 FT2)	61.73 M2 (664.51 FT2)	61.73 M2 (664.51 FT2)	61.73 M2 (664.51 FT2)
CRAWLSPACE EXCLUDED	53.02 M2 (570.75 FT2) EXCLUDED	53.02 M2 (570.75 FT2) EXCLUDED	53.02 M2 (570.75 FT2) EXCLUDED	53.02 M2 (570.75 FT2) EXCLUDED	53.02 M2 (570.75 FT2) EXCLUDED
TOTAL FLOOR AREA	130.31 M2 (1402.64 FT2)	130.31 M2 (1402.64 FT2)	129.68 M2 (1395.86 FT2)	129.68 M2 (1395.86 FT2)	129.68 M2 (1395.86 FT2)
FLOOR AREA RATIO	0.066	0.066	0.065	0.065	0.065
SITE COVERAGE	3.82 % (76.41 M2)	3.86 % (77.16 M2)	3.78 % (75.68 M2)	3.78 % (75.68 M2)	3.78 % (75.68 M2)
OPEN SITE SPACE					
PARKING	1 SPACE	1 SPACE	1 SPACE	1 SPACE	1 SPACE



LOCATION MAP
Scale: 1/8" = 1'-0"

DRAWING LIST:			
DP01	SITE PLAN & DATA	DP08	SFD-5
DP02	AVERAGE GRADE	DP09	SFD-6
DP03	AVERAGE GRADE	DP10	SFD-7
DP04	SFD-1	DP11	SFD-8
DP05	SFD-2	DP12	STREETSCAPE
DP06	SFD-3	DP13	COLOUR BOARD
DP07	SFD-4		

REV. NO.	DESCRIPTION	DATE
1	1. AREA OF SRM INCORPORATED BACK INTO LOT AREA; SITE DATA REVISED TO SUIT 2. FRONT YARD SETBACKS NO LONGER TAKEN TO LINE OF SRM 3. NOTE ADDED TO SITE PLAN: FENCES IN FRONT YARD NOT TO EXCEED 1.22M IN HEIGHT 4. DIMENSION FROM GARRY OAK LABELED AS SETBACK (TO PARKING STALL) FOR CLARITY (THIS DIMENSION IS NOT SHOWING GRZ) 5. SERVICING PLAN ADDED TO DP01 6. 2 PROPOSED TREES REMOVED TO CONFORM TO NEW SERVICING PLAN	MAY 29/20

Revisions
Received Date:
July 6, 2020

RE-ISSUED FOR DP
MAY 29, 2020





1161 NEWPORT AVE
Victoria, B.C. V8S 5E6
Phone: (250) 360-2144
Fax: (250) 360-2115

Drawn By: C.C.
Date: FEB 26, 2020
Scale: AS NOTED
Project:
3120 WASHINGTON
AVENUE - REZONING



Title:
SITE PLAN & DATA
Revision: Sheet:
Rev 1: MAY 29/20
DP01
Proj.No. ####

SFD 1 - Average Grade Calculation								
SEGMENT	Start	Finish	Average	Distance	Factor	Total Factors	Perimeter	Average grade (total factors / perimeter)
AB	19.92	20.13	20.03	10.16	203.45	710.38	35.56	19.977
BC	20.13	20.04	20.09	7.42	149.03			
CD	20.04	19.83	19.94	10.16	202.54			
DE	19.83	19.84	19.84	0.89	17.65			
EF	19.84	19.84	19.84	0.20	3.97			
FG	19.84	19.84	19.84	1.22	24.20			
GH	19.84	19.84	19.84	0.20	3.97			
HA	19.84	19.92	19.88	5.31	105.56			
			TOTAL	35.56	710.38			
AVERAGE GRADE							19.98	

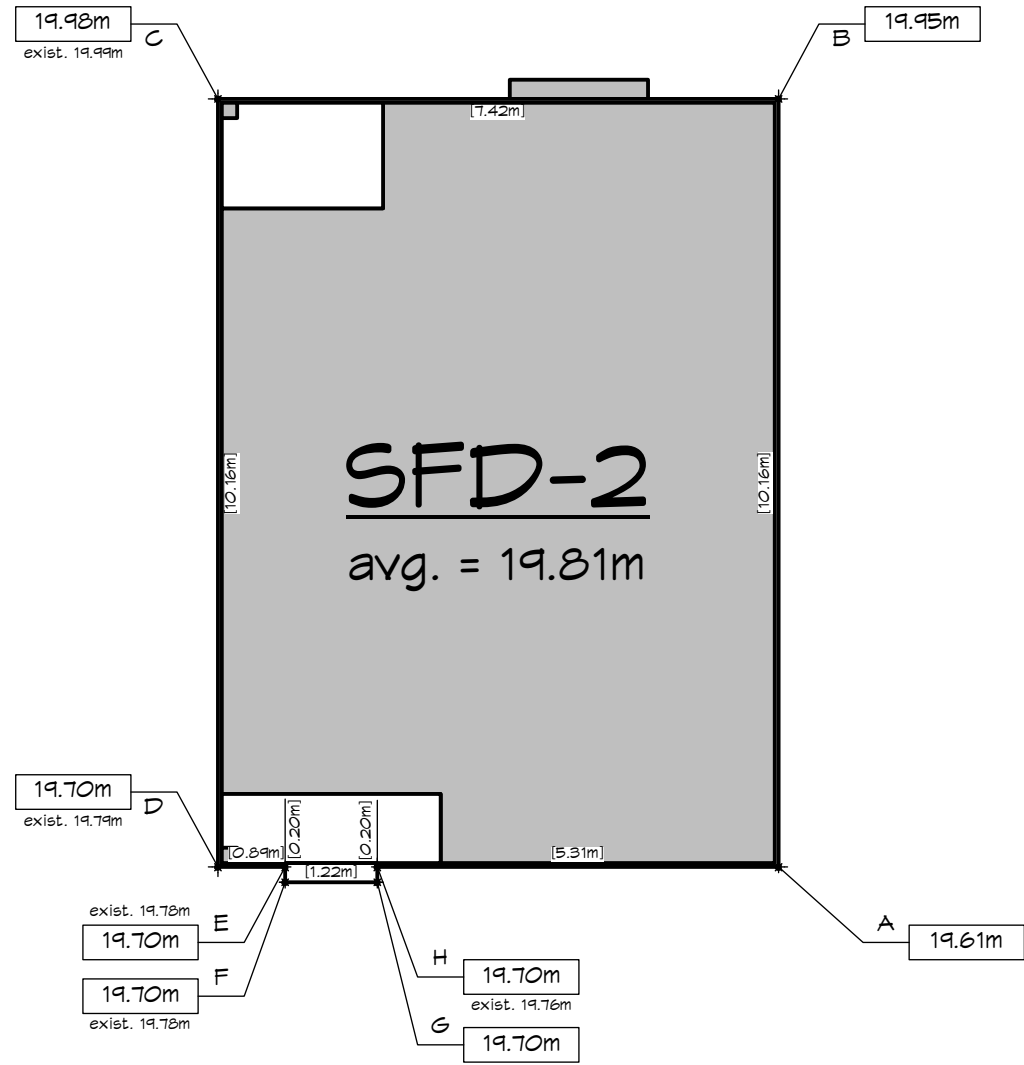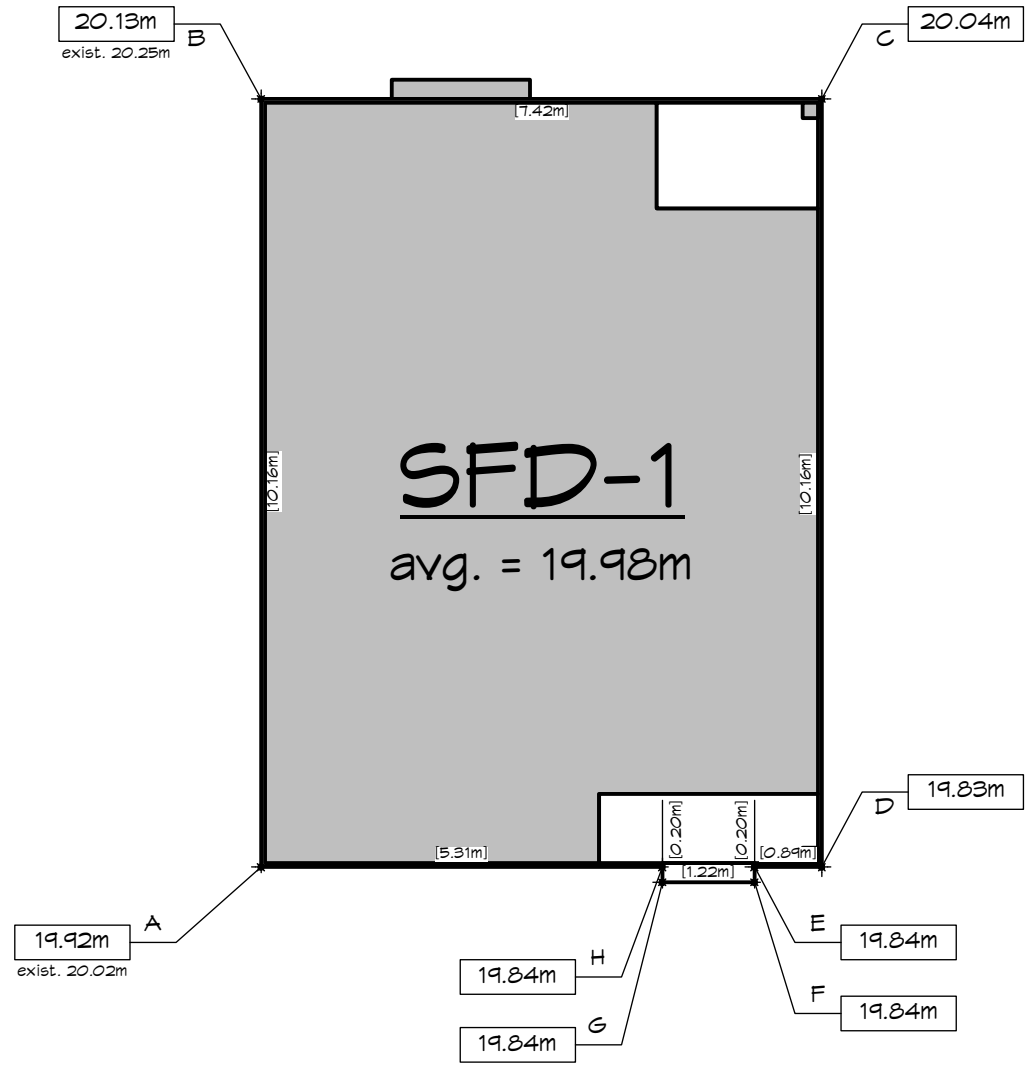

SFD 2 - Average Grade Calculation								
SEGMENT	Start	Finish	Average	Distance	Factor	Total Factors	Perimeter	Average grade (total factors / perimeter)
AB	19.61	19.95	19.78	10.16	200.96	704.49	35.56	19.811
BC	19.95	19.98	19.97	7.42	148.14			
CD	19.98	19.70	19.84	10.16	201.57			
DE	19.70	19.70	19.70	0.89	17.53			
EF	19.70	19.70	19.70	0.20	3.94			
FG	19.70	19.70	19.70	1.22	24.03			
GH	19.70	19.70	19.70	0.20	3.94			
HA	19.70	19.61	19.66	5.31	104.37			
			TOTAL	35.56	704.49			
AVERAGE GRADE							19.81	

SFD 3 - Average Grade Calculation								
SEGMENT	Start	Finish	Average	Distance	Factor	Total Factors	Perimeter	Average grade (total factors / perimeter)
AB	19.31	19.64	19.48	10.16	197.87	701.65	36.08	19.447
BC	19.64	19.64	19.64	7.42	145.73			
CD	19.64	19.20	19.42	10.16	197.31			
DE	19.20	19.23	19.22	0.89	17.10			
EF	19.23	19.20	19.22	0.46	8.84			
FG	19.20	19.26	19.23	1.22	23.46			
GH	19.26	19.29	19.28	0.46	8.87			
HA	19.29	19.31	19.30	5.31	102.48			
			TOTAL	36.08	701.65			
AVERAGE GRADE							19.45	

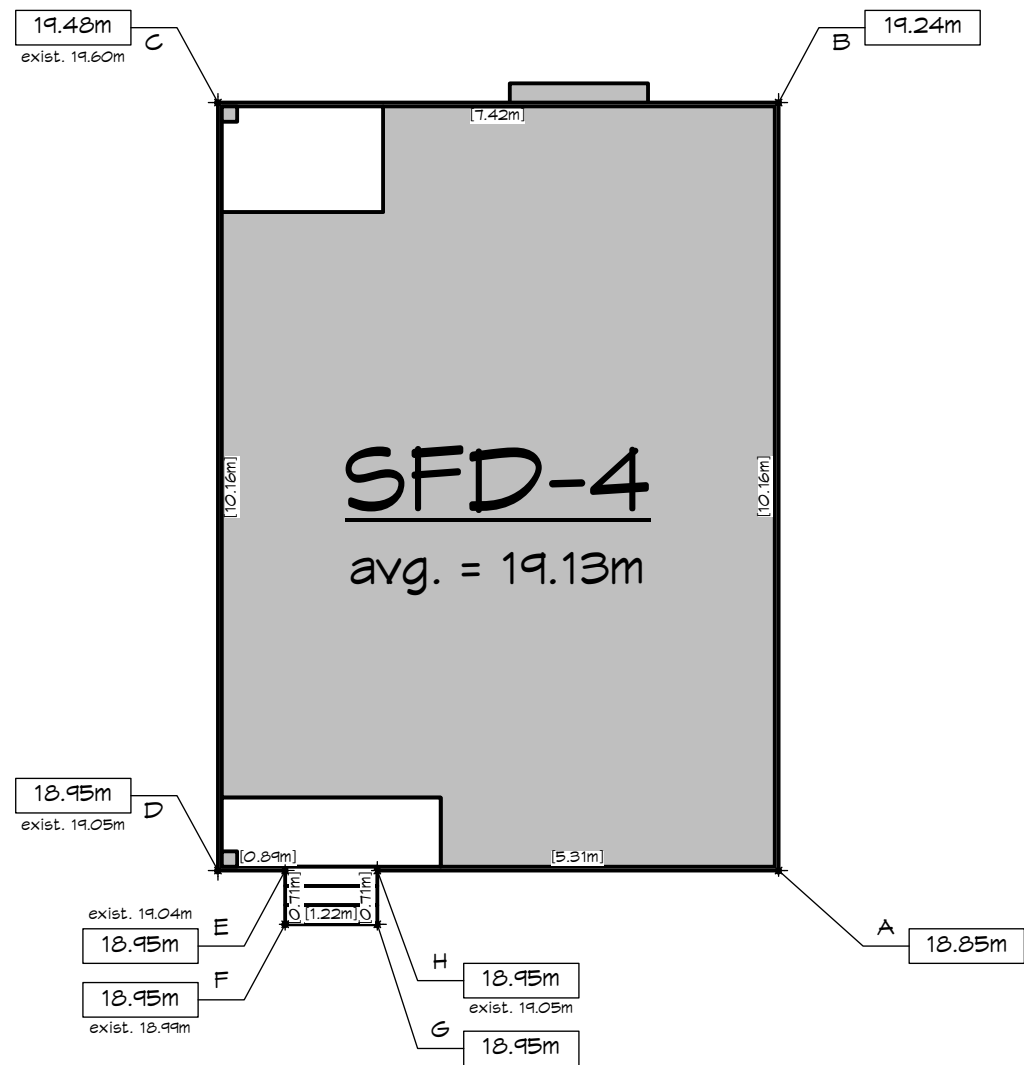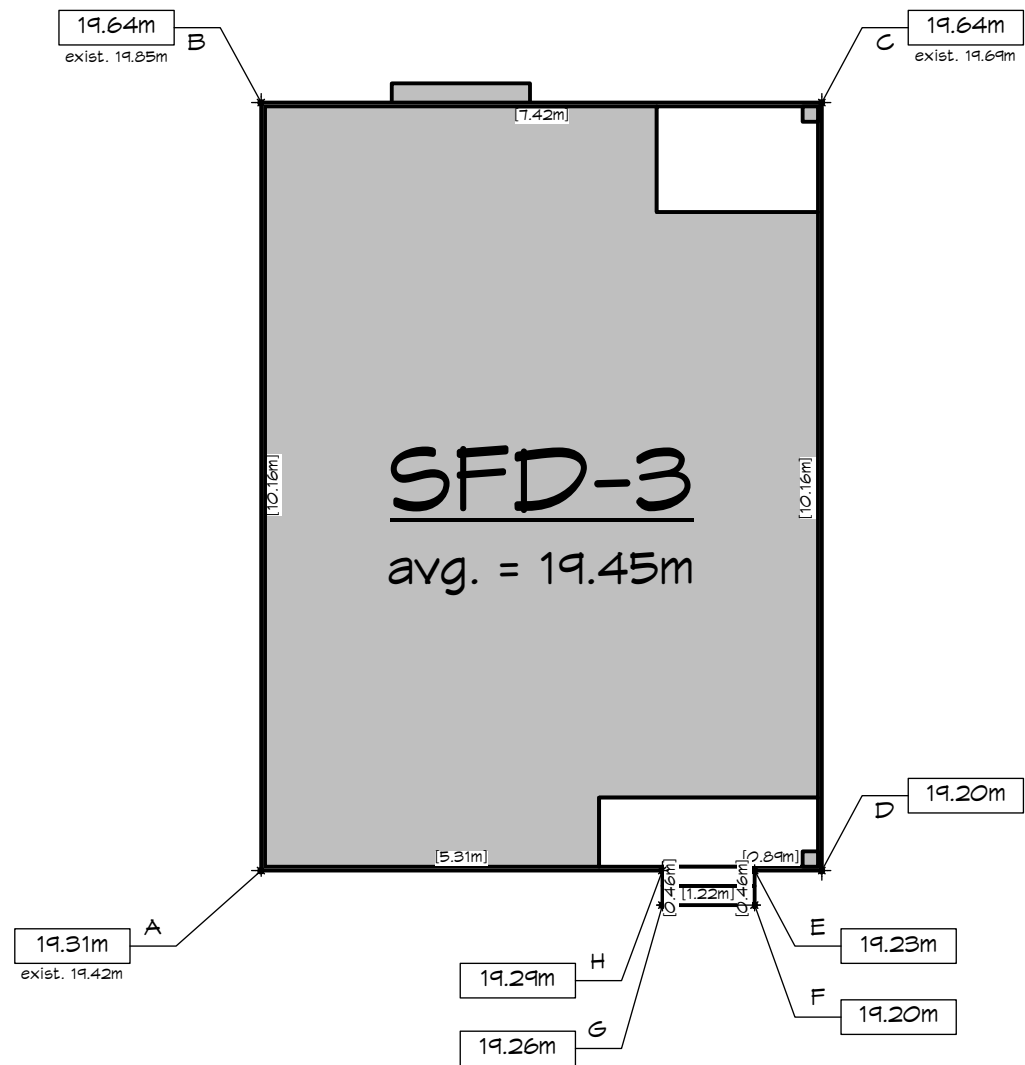

SFD 4 - Average Grade Calculation								
SEGMENT	Start	Finish	Average	Distance	Factor	Total Factors	Perimeter	Average grade (total factors / perimeter)
AB	18.85	19.24	19.05	10.16	193.50	699.85	36.58	19.132
BC	19.24	19.48	19.36	7.42	143.65			
CD	19.48	18.95	19.22	10.16	195.22			
DE	18.95	18.95	18.95	5.31	100.62			
EF	18.95	18.95	18.95	0.71	13.45			
FG	18.95	18.95	18.95	1.22	23.12			
GH	18.95	18.95	18.95	0.71	13.45			
HA	18.95	18.85	18.90	0.89	16.82			
			TOTAL	36.58	699.85			
AVERAGE GRADE							19.13	

RE-ISSUED FOR DP
MAY 29, 2020

ZEBRADESIGN

1161 NEWPORT AVE
Victoria, B.C. V8S 5E6
Phone: (250) 360-2144
Fax: (250) 360-2115

Drawn By: C.C.

Date: FEB 26, 2020

Scale: AS NOTED

Project:
3120 WASHINGTON
AVENUE - REZONING

Title:
AVERAGE GRADE

Revision:
Rev 1:
MAY 29/20



Sheet:

DP02

Proj.No. #####



REV. NO.	DESCRIPTION	DATE
1	NO CHANGES	MAY 29/20

SFD 5 - Average Grade Calculation							
SEGMENT	Start	Finish	Average	Distance	Factor	Total Factors	Average grade (total factors / perimeter)
AB	17.63	18.63	18.13	10.16	184.20	675.28	17.960
BC	18.63	18.42	18.53	7.42	137.46		
CD	18.42	17.37	17.90	10.16	181.81		
DE	17.37	17.34	17.36	0.89	15.45		
EF	17.34	17.28	17.31	1.22	21.12		
FG	17.28	17.31	17.30	1.22	21.10		
GH	17.31	17.39	17.35	1.22	21.17		
HA	17.39	17.63	17.51	5.31	92.98		
			TOTAL	37.60	675.28		17.96

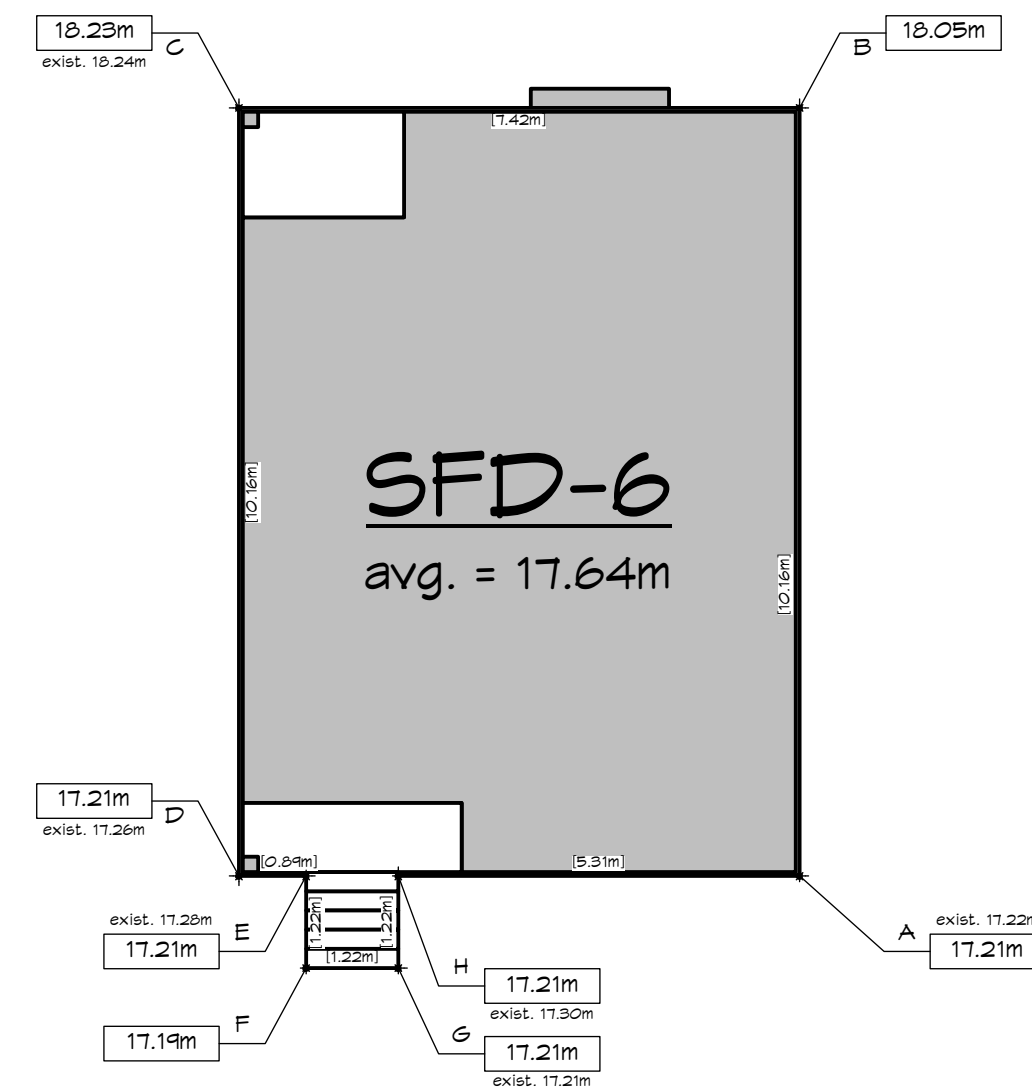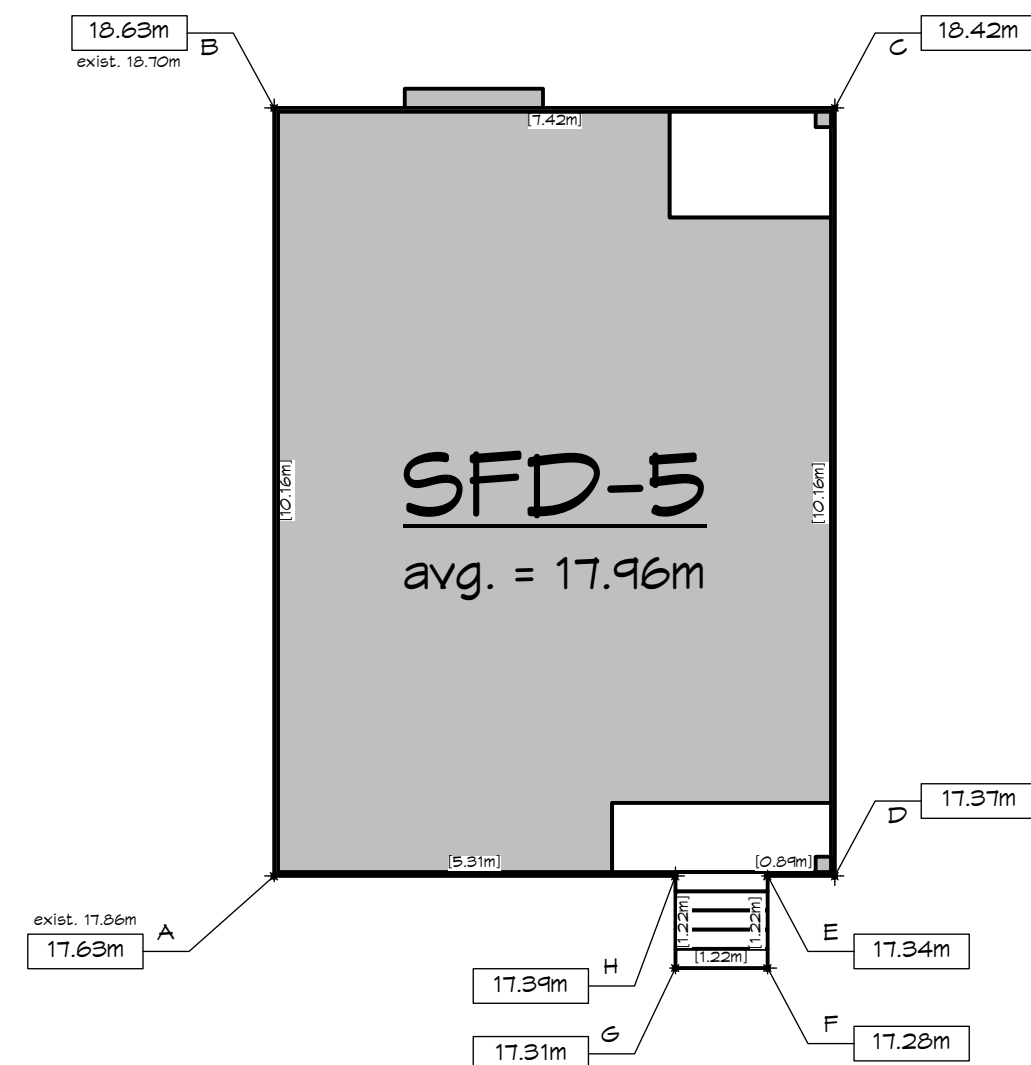

SFD 6 - Average Grade Calculation							
SEGMENT	Start	Finish	Average	Distance	Factor	Total Factors	Average grade (total factors / perimeter)
AB	17.21	18.05	17.63	10.16	179.12	663.42	17.644
BC	18.05	18.23	18.14	7.42	134.60		
CD	18.23	17.21	17.72	10.16	180.04		
DE	17.21	17.21	17.21	5.31	91.39		
EF	17.21	17.19	17.20	1.22	20.98		
FG	17.19	17.21	17.20	1.22	20.98		
GH	17.21	17.21	17.21	1.22	21.00		
HA	17.21	17.21	17.21	0.89	15.32		
			TOTAL	37.60	663.42		17.64

SFD 7 - Average Grade Calculation								
SEGMENT	Start	Finish	Average	Distance	Factor	Total Factors	Perimeter	Average grade (total factors / perimeter)
AB	16.01	16.99	16.50	10.16	167.64	617.80	37.60	16.431
BC	16.99	16.85	16.92	7.42	125.55			
CD	16.85	16.01	16.43	10.16	166.93			
DE	16.01	16.01	16.01	0.89	14.25			
EF	16.01	15.90	15.96	1.22	19.47			
FG	15.90	15.98	15.94	1.22	19.45			
GH	15.98	16.01	16.00	1.22	19.51			
HA	16.01	16.01	16.01	5.31	85.01			
			TOTAL	37.60	617.80		16.43	

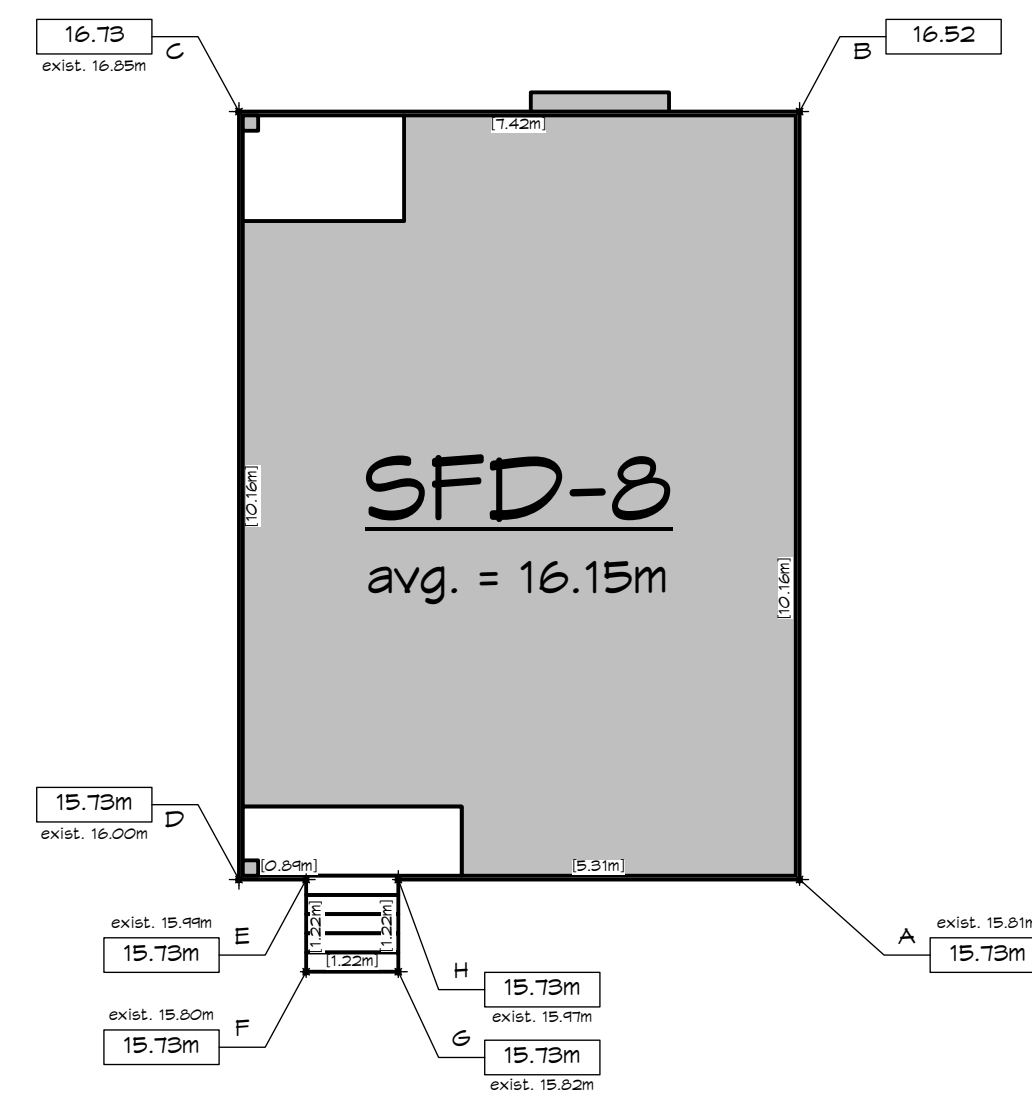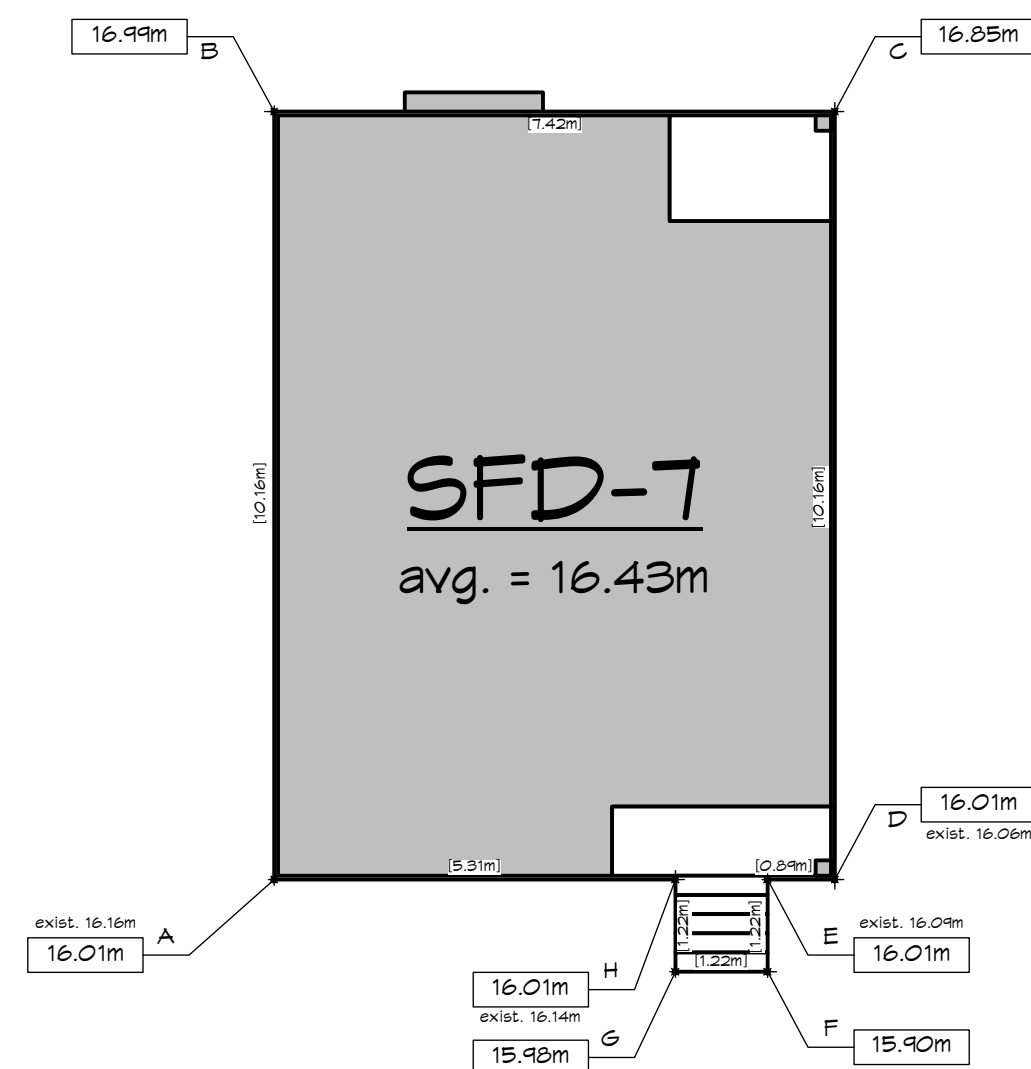

SFD 8 - Average Grade Calculation								
SEGMENT	Start	Finish	Average	Distance	Factor	Total Factors	Perimeter	Average grade (total factors / perimeter)
AB	15.73	16.52	16.13	10.16	163.83	607.18	37.60	16.148
BC	16.52	16.73	16.63	7.42	123.36			
CD	16.73	15.73	16.23	10.16	164.90			
DE	15.73	15.73	15.73	0.89	14.00			
EF	15.73	15.73	15.73	1.22	19.19			
FG	15.73	15.73	15.73	1.22	19.19			
GH	15.73	15.73	15.73	1.22	19.19			
HA	15.73	15.73	15.73	5.31	83.53			
			TOTAL	37.60	607.18		16.15	

REV. NO.	DESCRIPTION	DATE
1	NO CHANGES	MAY 29/20

RE-ISSUED FOR DP
MAY 29, 2020

ZEBRADESIGN

1161 NEWPORT AVE
Victoria, B.C. V8S 5E6
Phone: (250) 360-2144
Fax: (250) 360-2115

Drawn By: C.C.

Date: FEB 26, 2020

Scale: AS NOTED


Project:
3120 WASHINGTON
AVENUE - REZONING

Title:
AVERAGE GRADE


Revision:	Sheet:
Rev 1: MAY 29/20	

DP03


Proj.No. #####

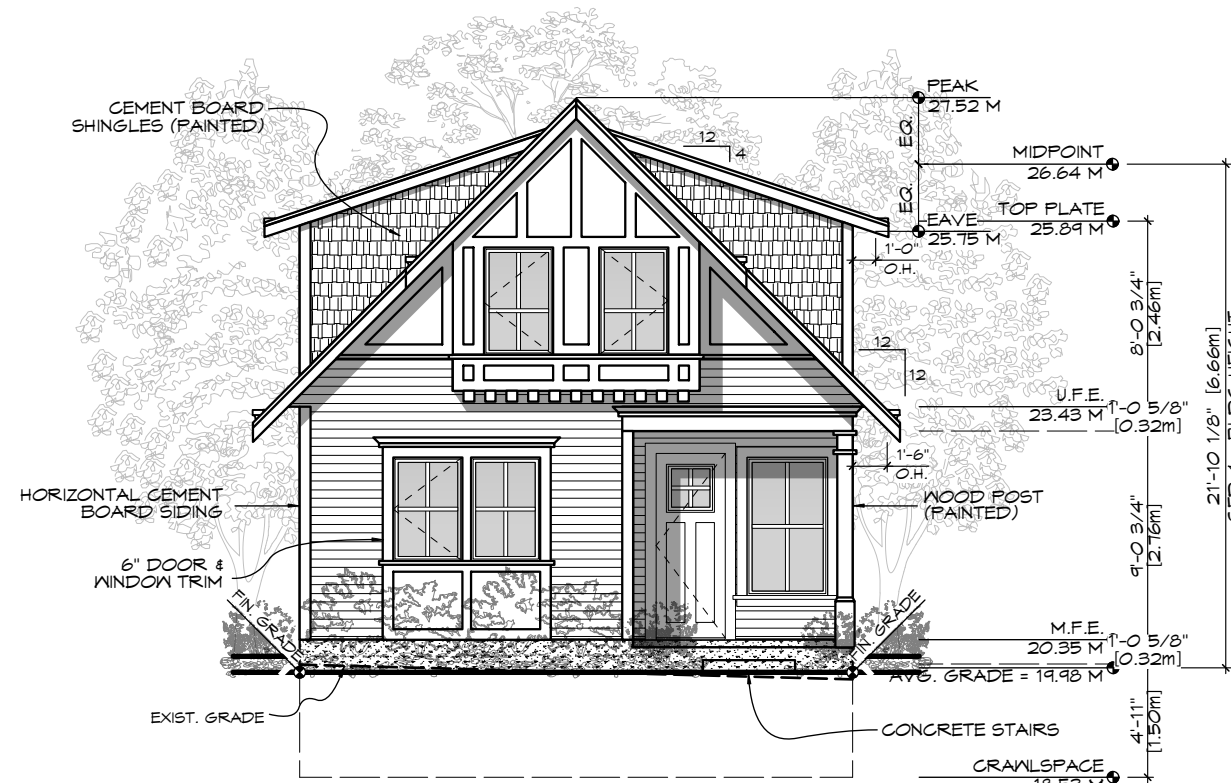


FRONT (E) ELEVATION
Scale: 1:100

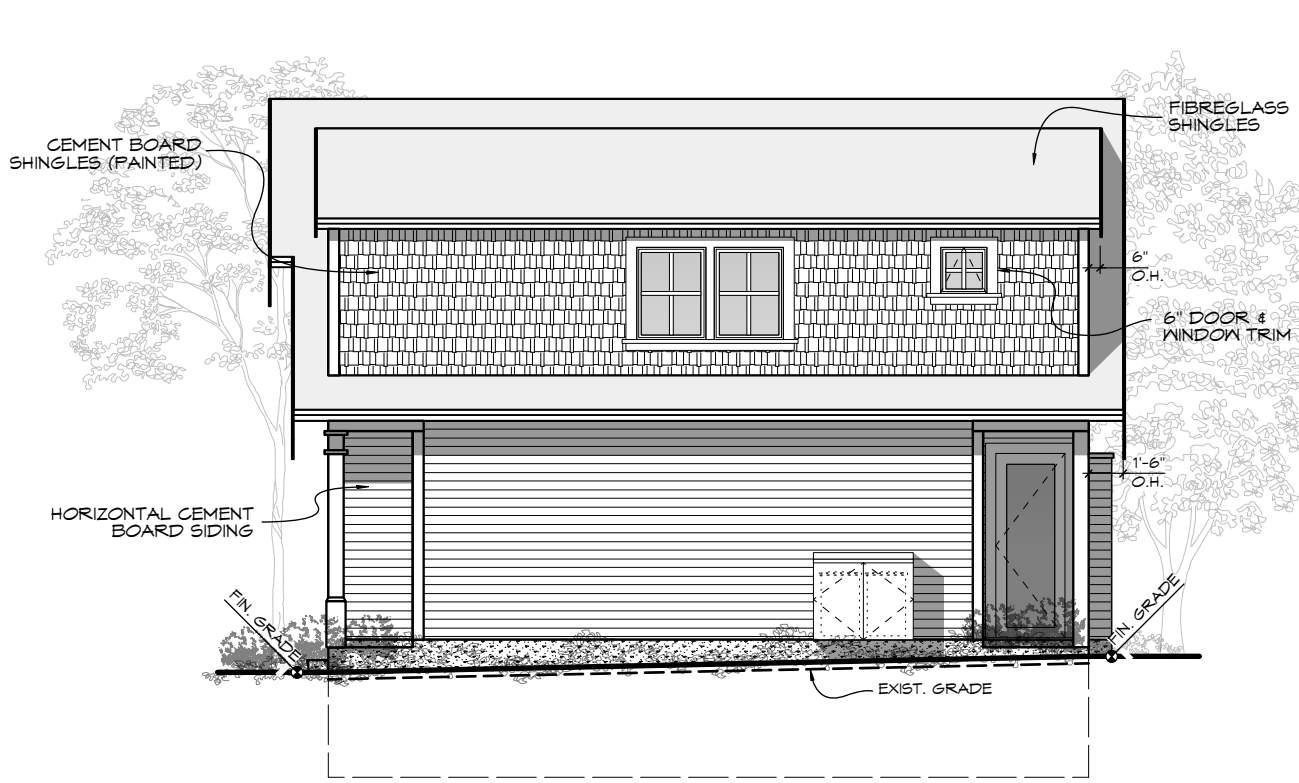


SIDE (N) ELEVATION
Scale: 1:100

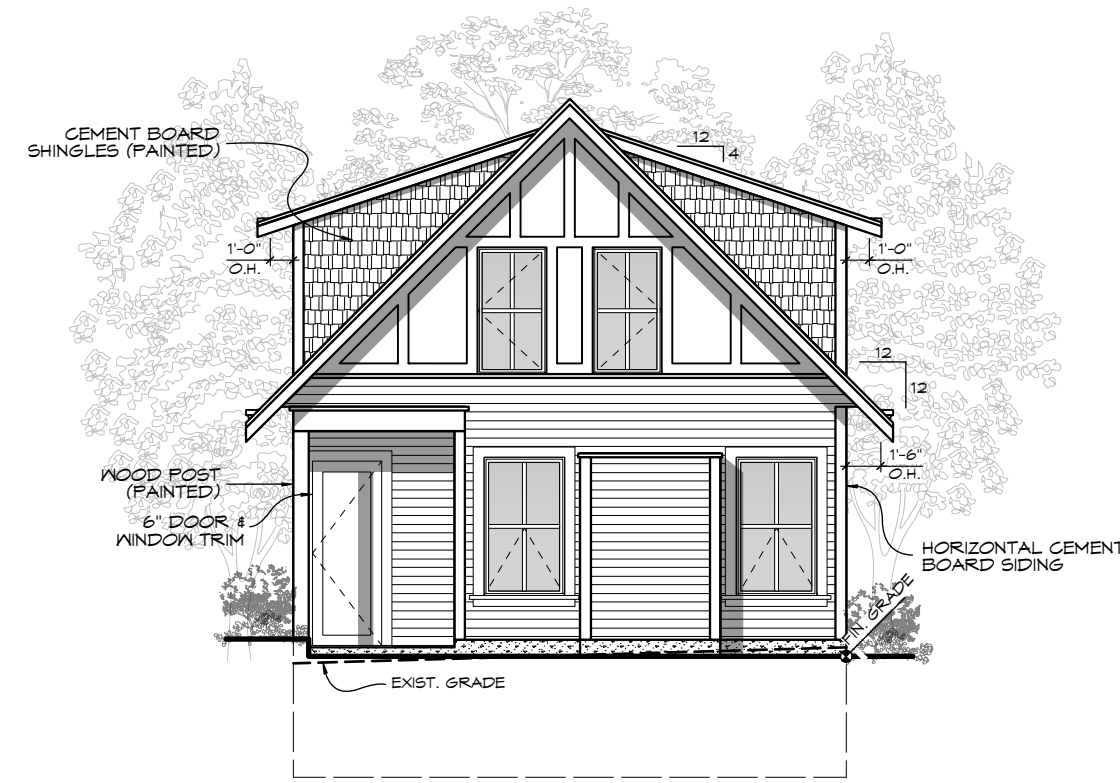


REAR (W) ELEVATION
Scale: 1:100

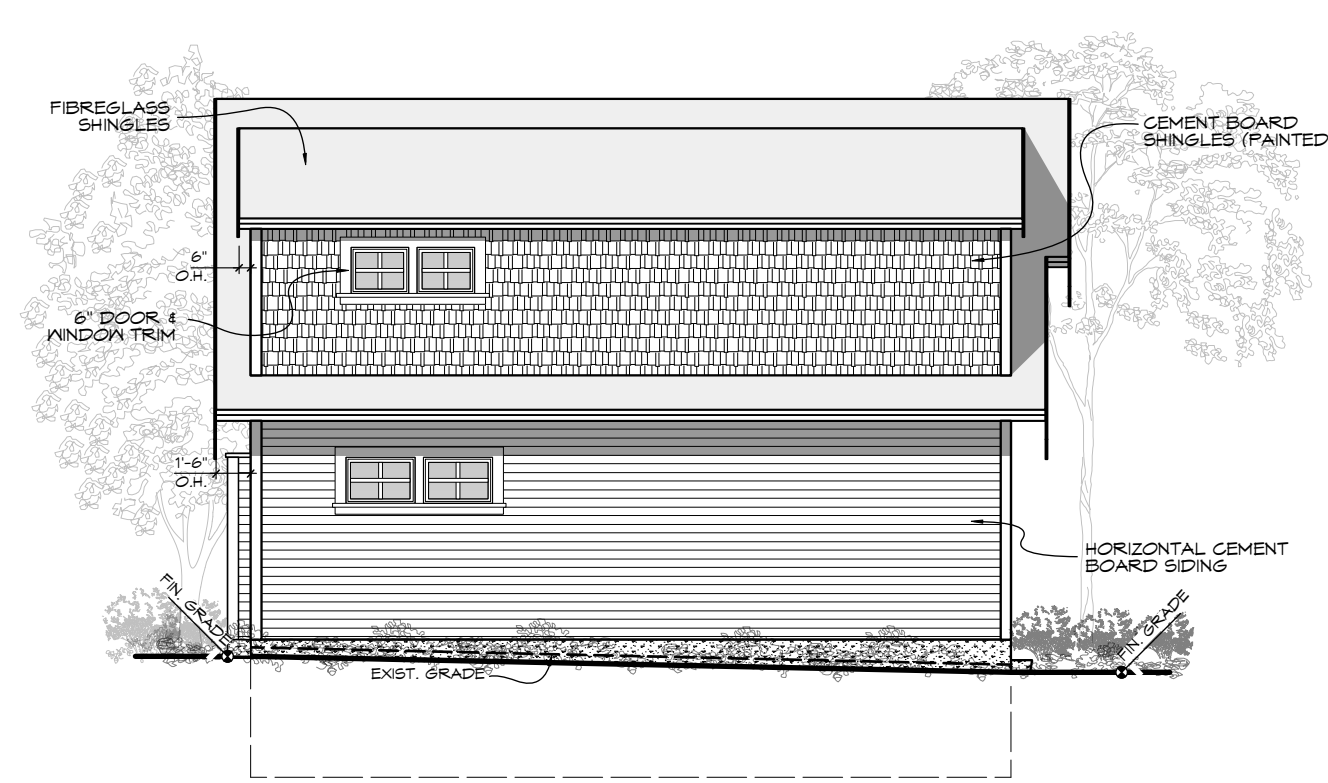


SIDE (S) ELEVATION
Scale: 1:100

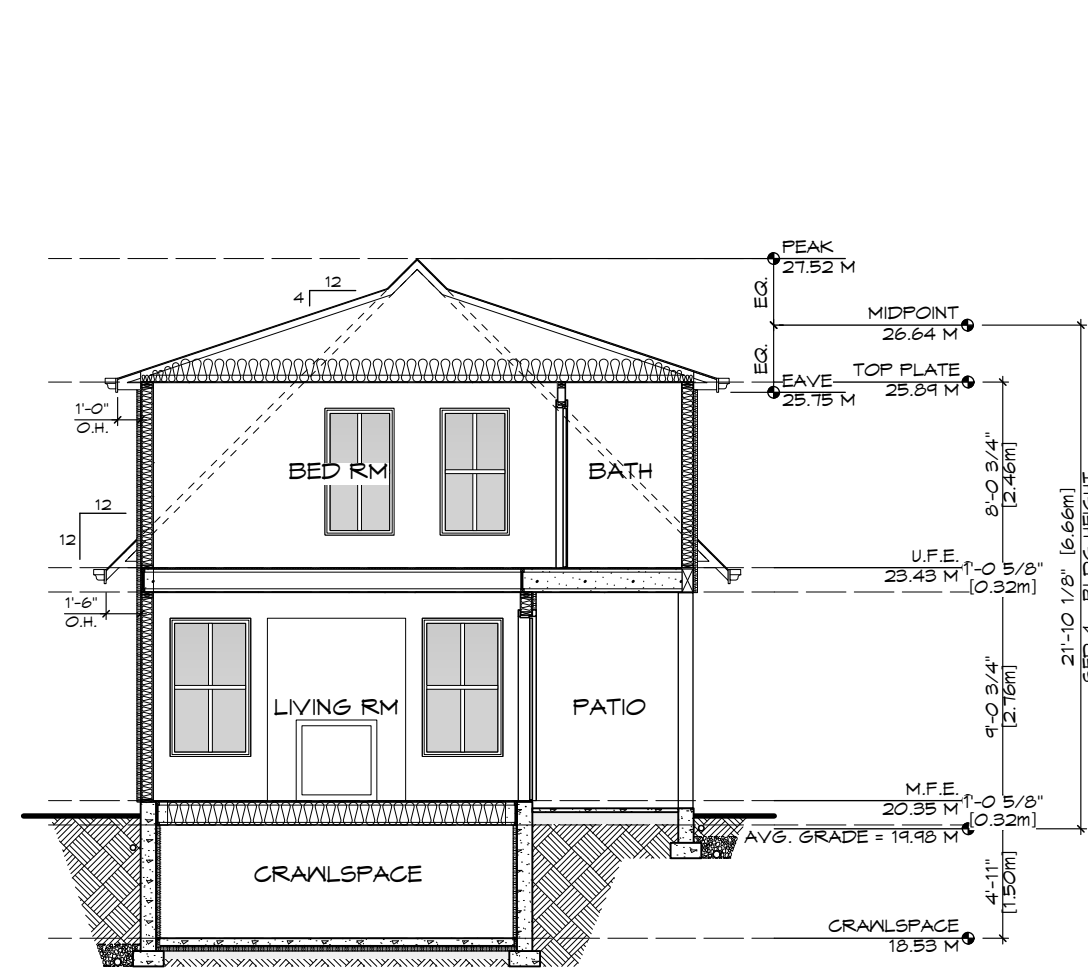


SECTION
Scale: 1:100

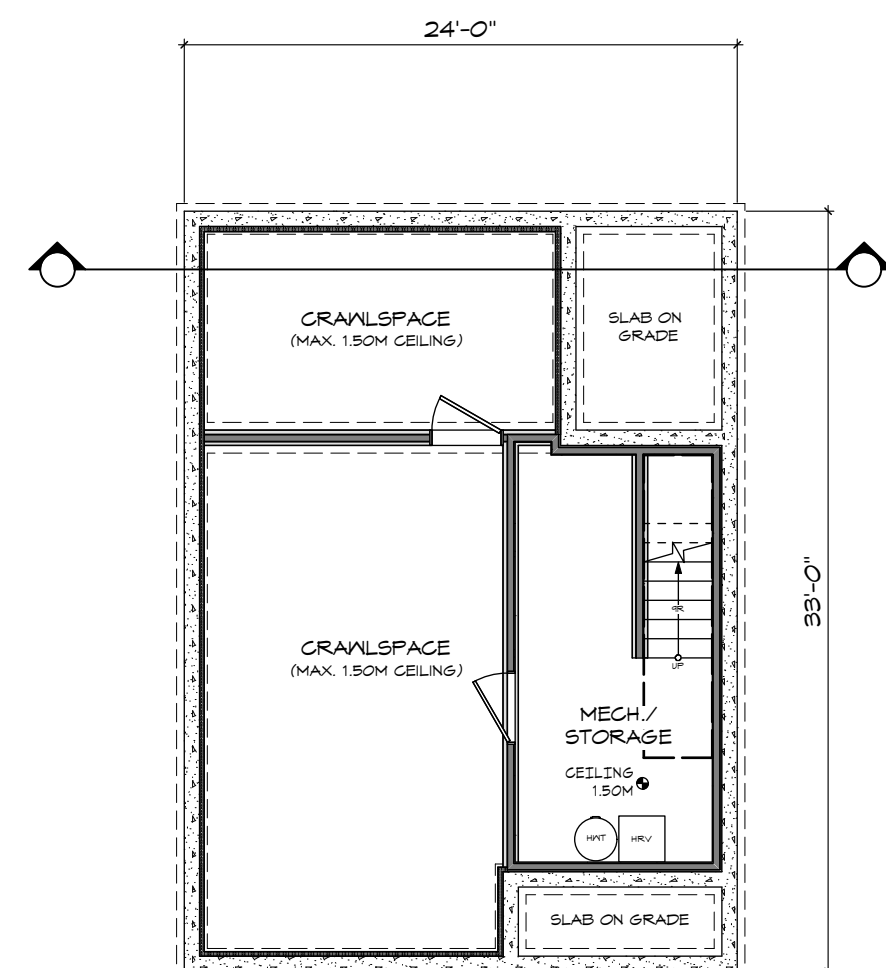


CRAWLSPACE
Scale: 1:100

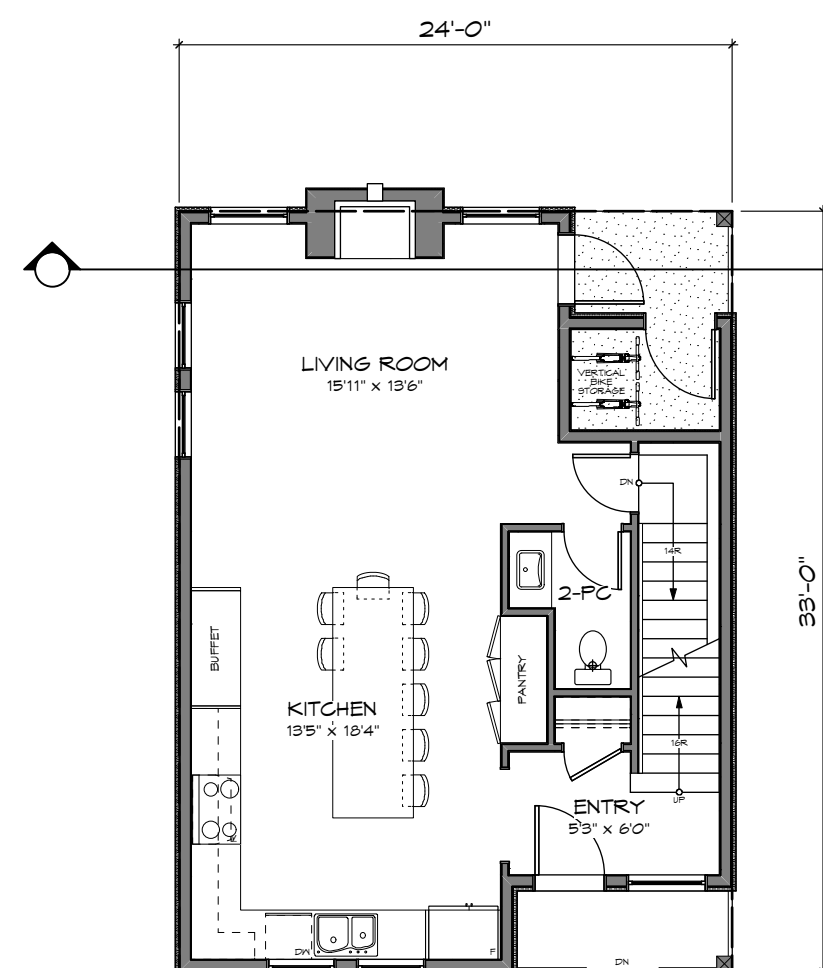

MAIN FLOOR
Scale: 1:100

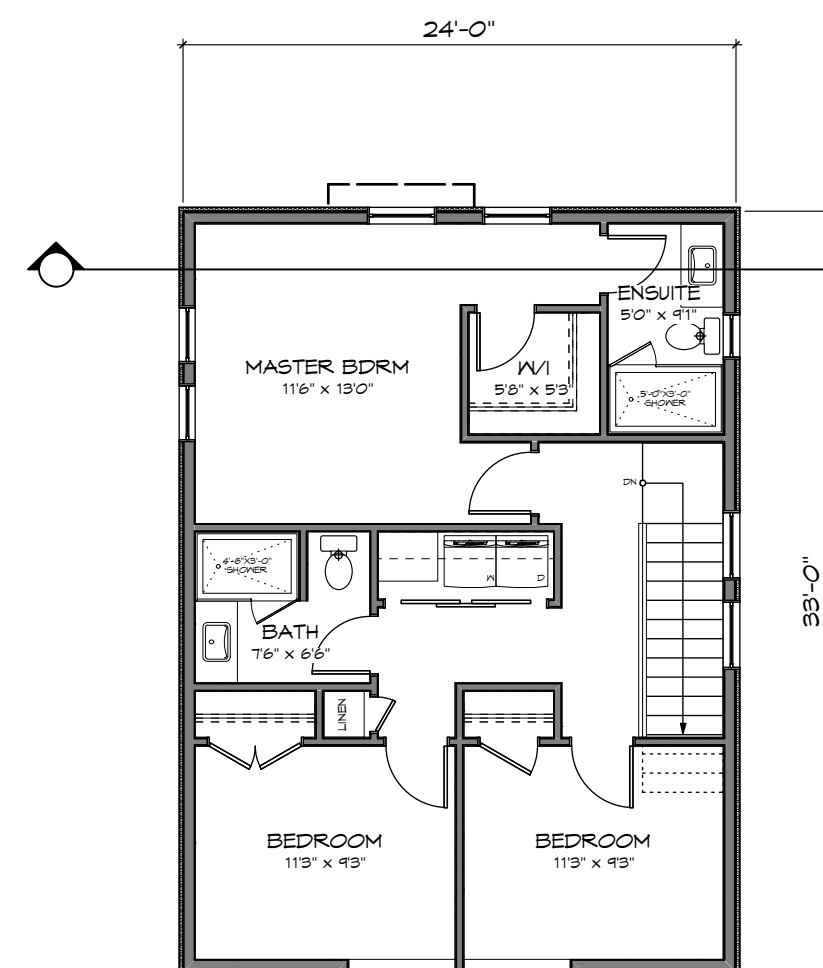

UPPER FLOOR
Scale: 1:100

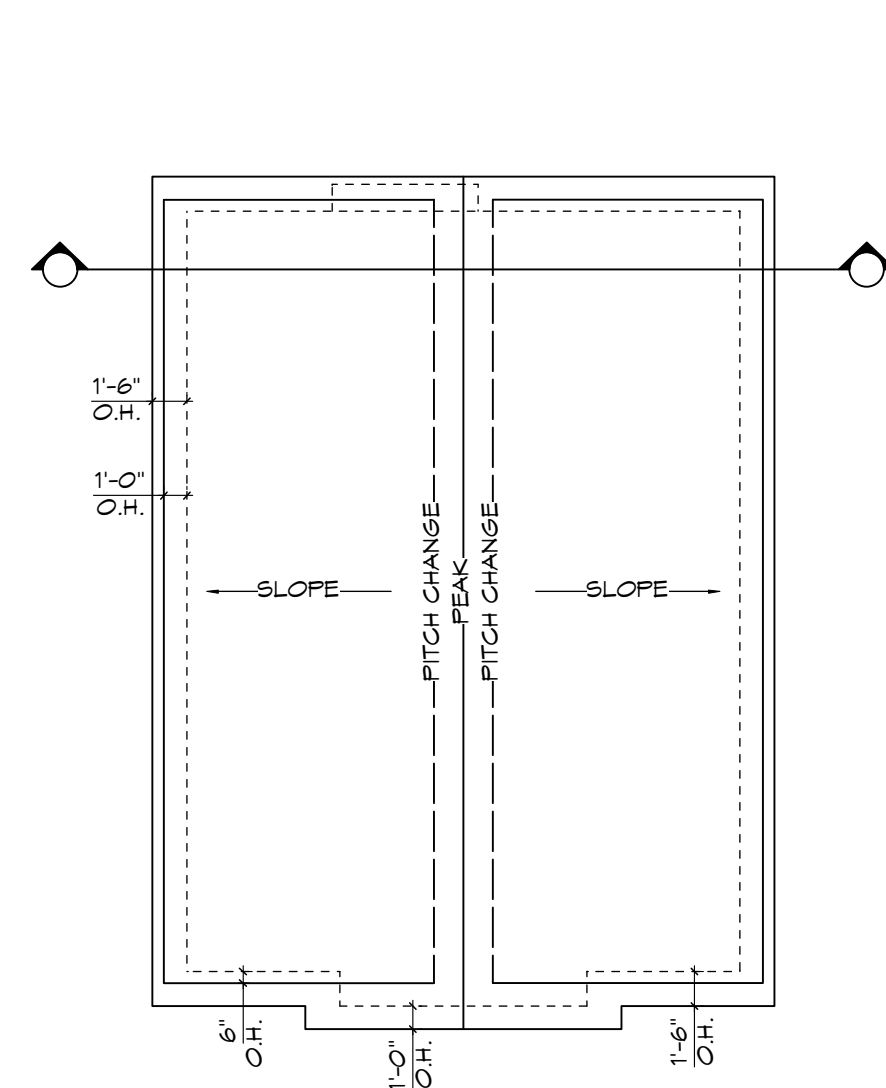

ROOF PLAN
Scale: 1:100

RE-ISSUED FOR DP
MAY 29, 2020



1161 NEWPORT AVE
Victoria, B.C. V8S 5E6
Phone: (250) 360-2144
Fax: (250) 360-2115

Drawn By: C.C.

Date: FEB 26, 2020

Scale: AS NOTED

Project:
3120 WASHINGTON
AVENUE - REZONING

Title:
FLOOR PLANS &
ELEVATIONS -
SFD 1


Revision:
Rev 1:
MAY 29/20

Sheet:


DPO4

Proj.No. #####


REV. NO.	DESCRIPTION	DATE
1	NO CHANGES	MAY 29/20

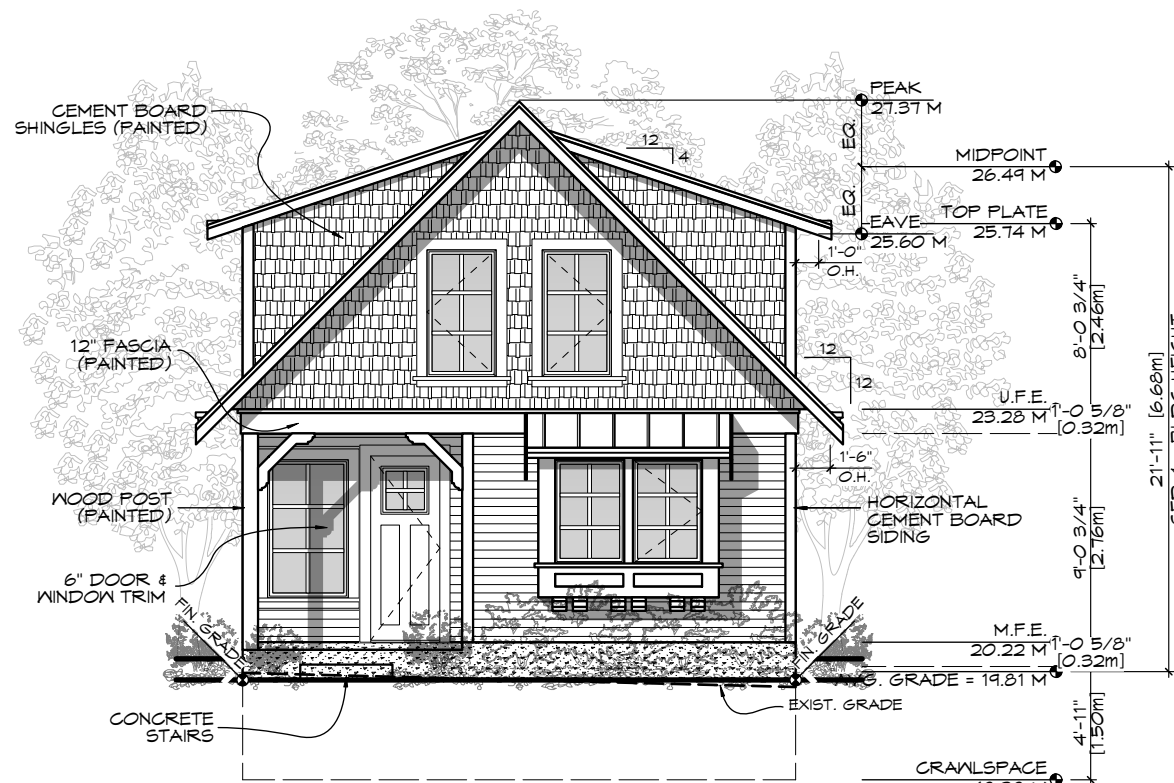


FRONT (E) ELEVATION
Scale: 1:100

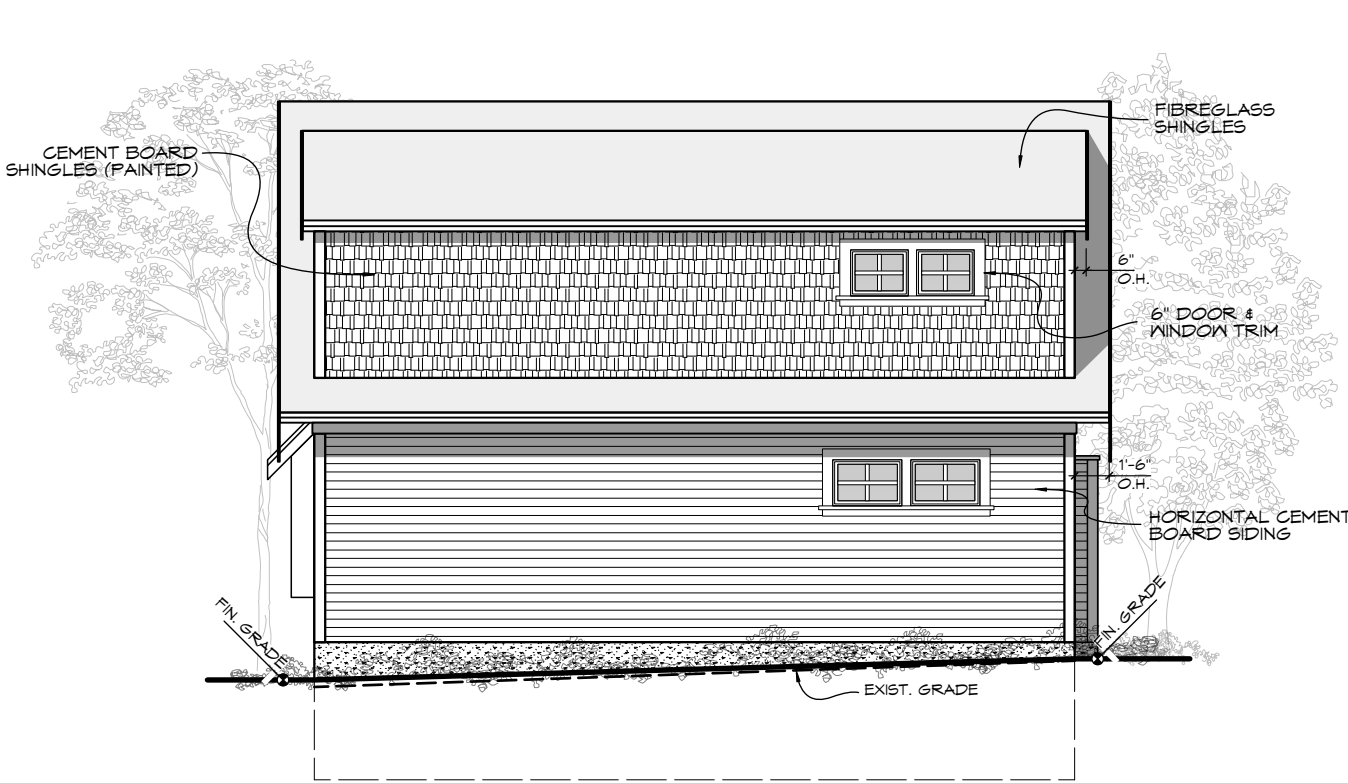


SIDE (N) ELEVATION
Scale: 1:100

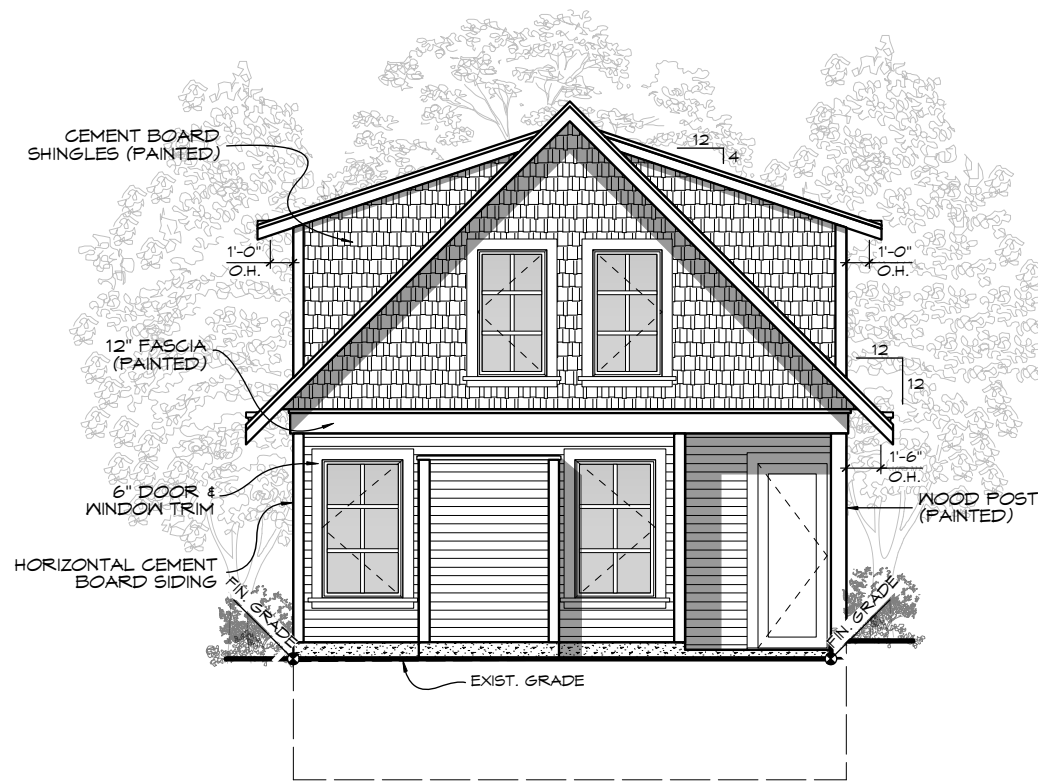


REAR (W) ELEVATION
Scale: 1:100

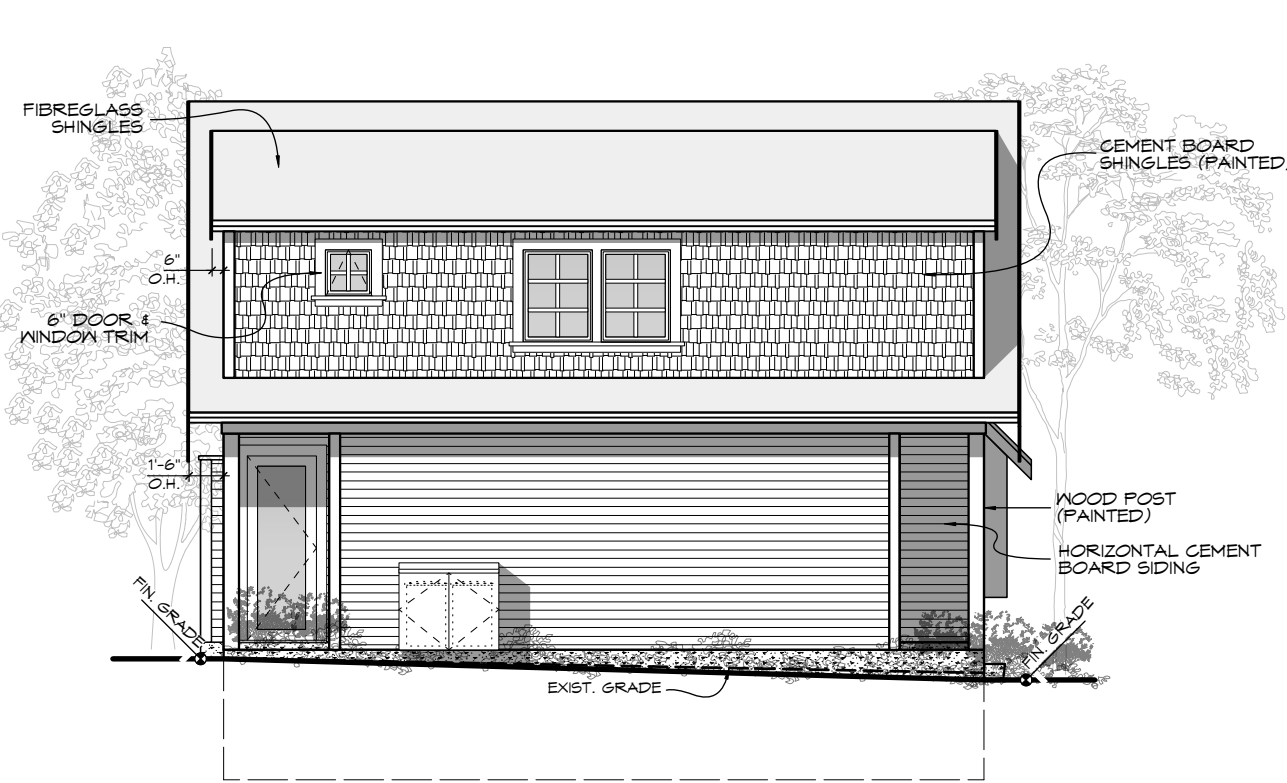


SIDE (S) ELEVATION
Scale: 1:100

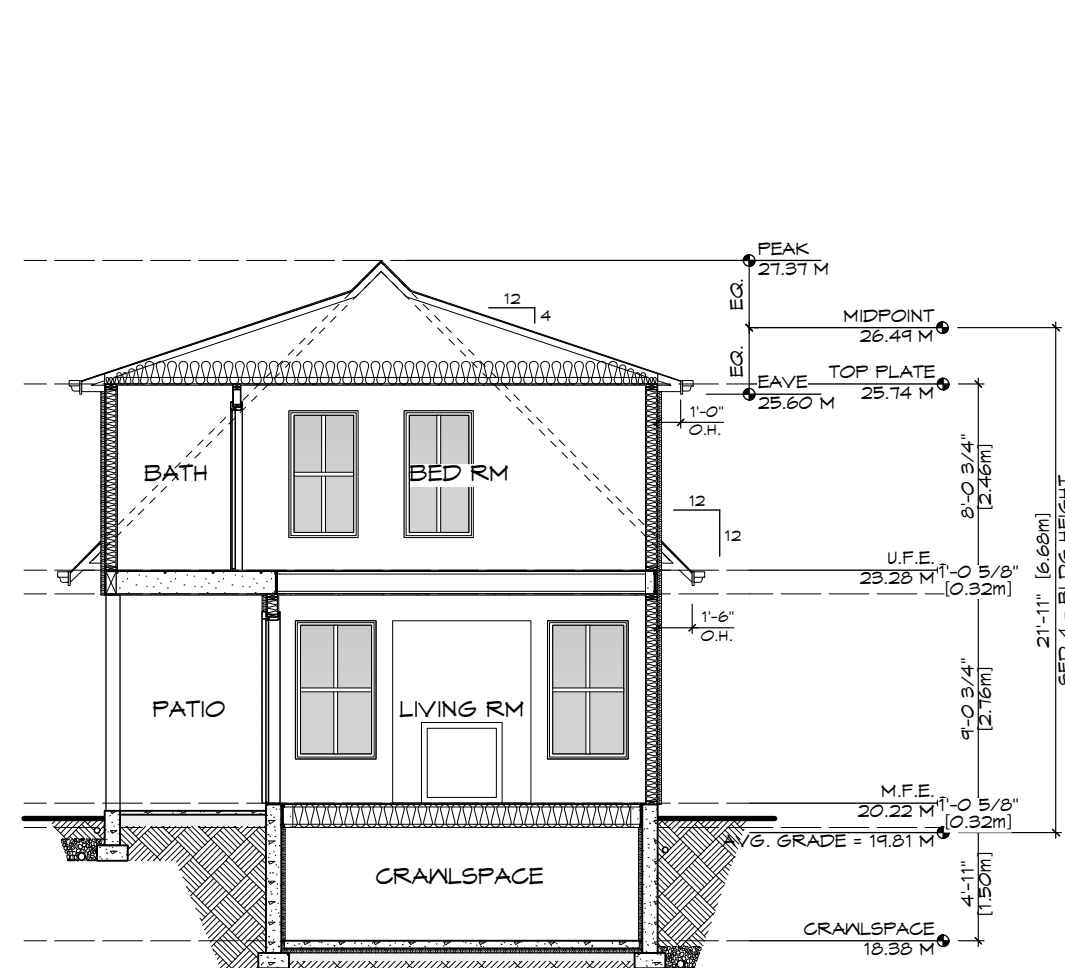


SECTION
Scale: 1:100

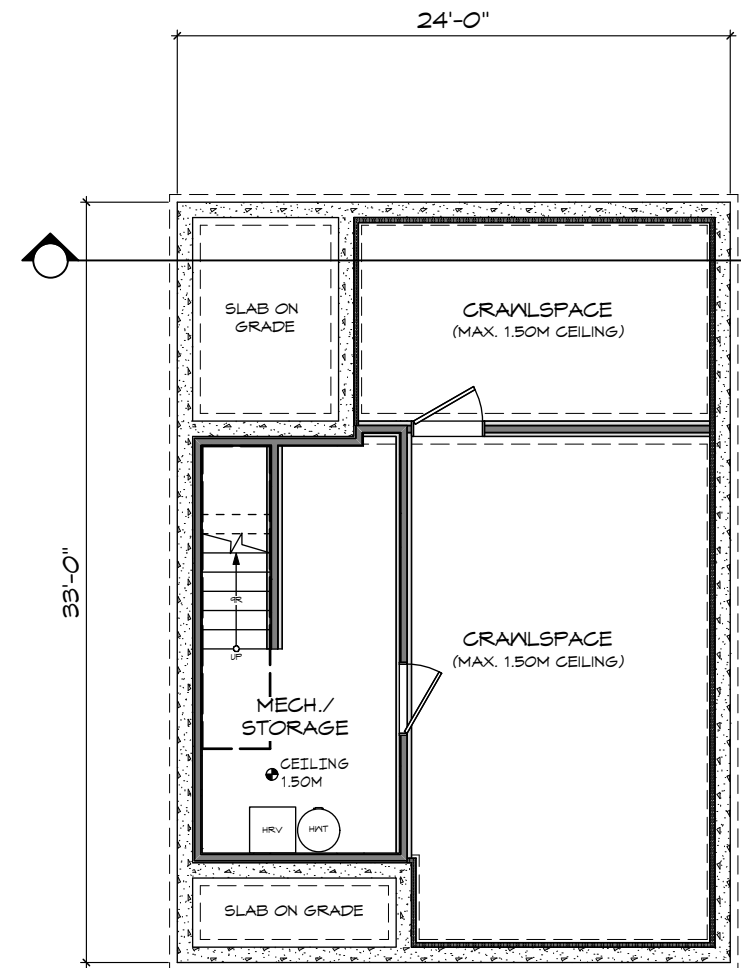


CRAWLSPACE
Scale: 1:100

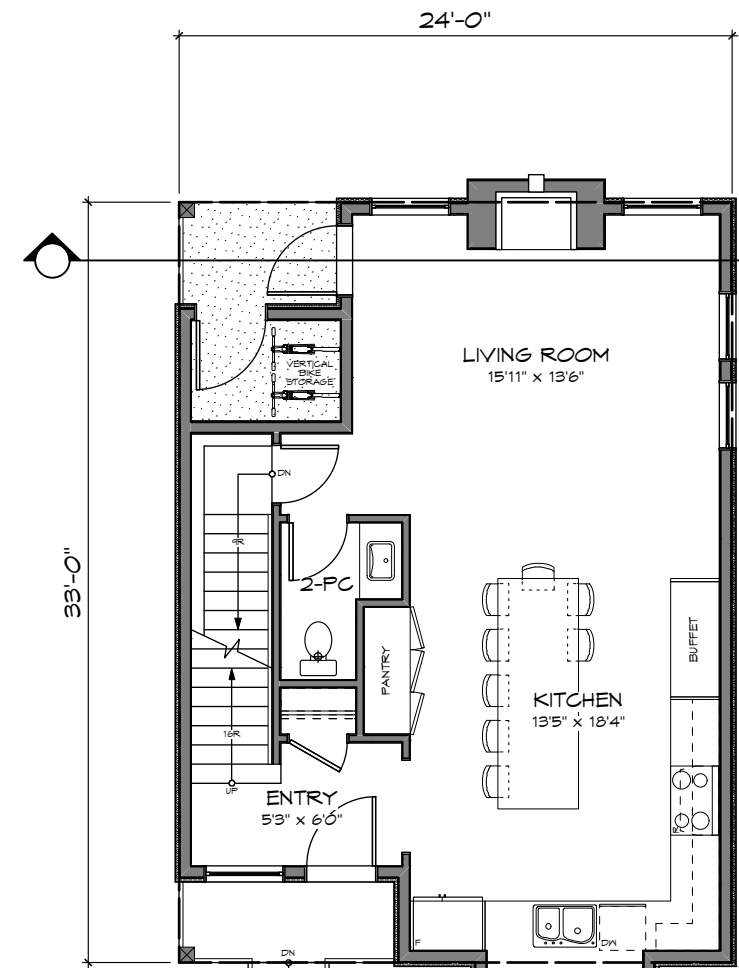

MAIN FLOOR
Scale: 1:100

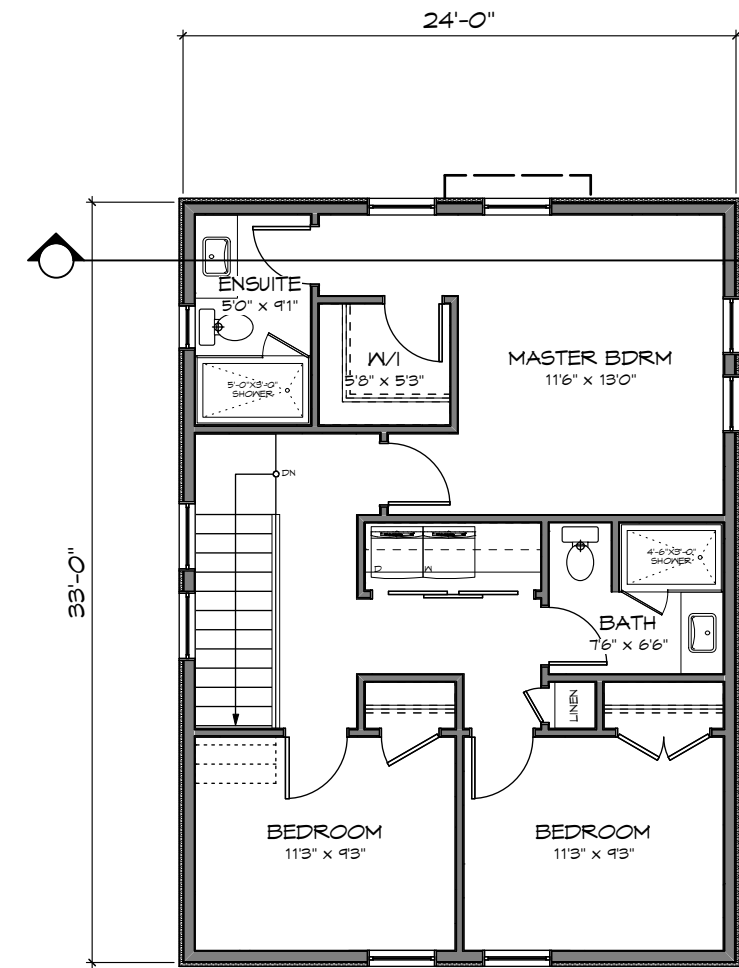

UPPER FLOOR
Scale: 1:100

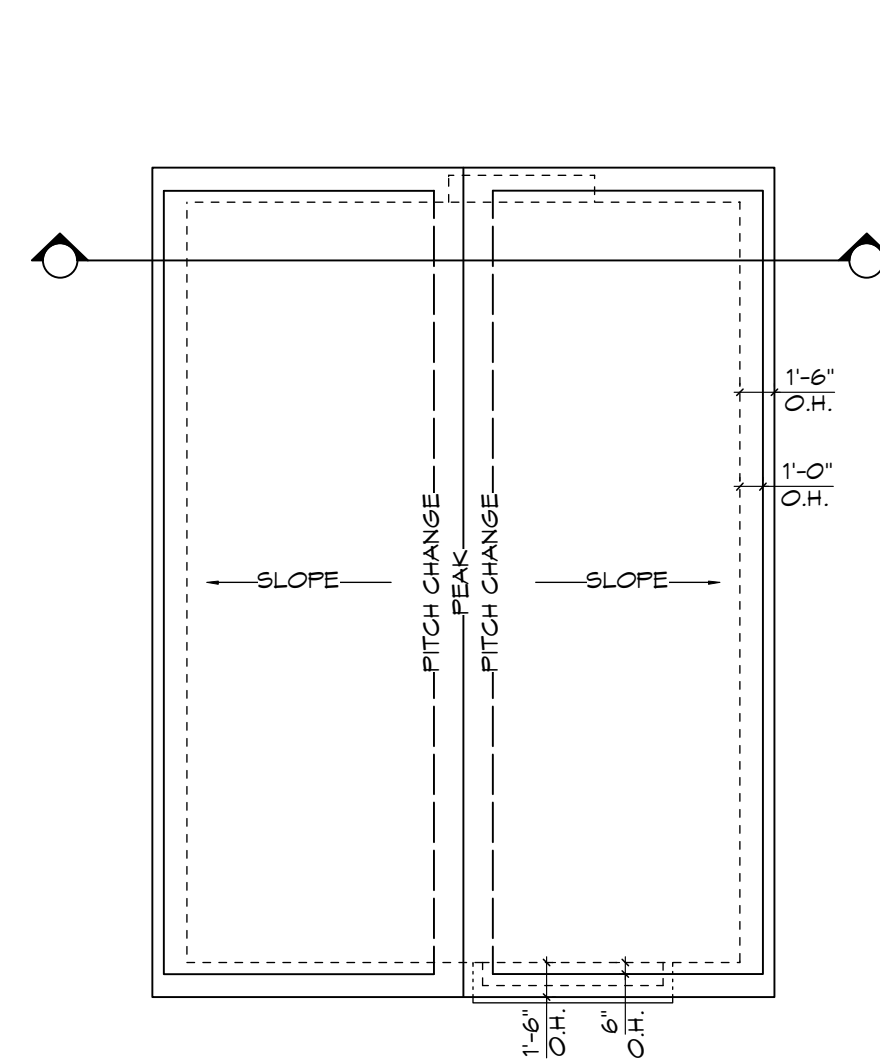

ROOF PLAN
Scale: 1:100

RE-ISSUED FOR DP
MAY 29, 2020



1161 NEWPORT AVE
Victoria, B.C. V8S 5E6
Phone: (250) 360-2144
Fax: (250) 360-2115

Drawn By: C.C.

Date: FEB 26, 2020

Scale: AS NOTED

Project:
3120 WASHINGTON
AVENUE - REZONING

Title:
FLOOR PLANS &
ELEVATIONS -
SFD 2


Revision:
Rev 1:
MAY 29/20

Sheet:


DP05

Proj.No. #####


REV. NO.	DESCRIPTION	DATE
1	NO CHANGES	MAY 29/20

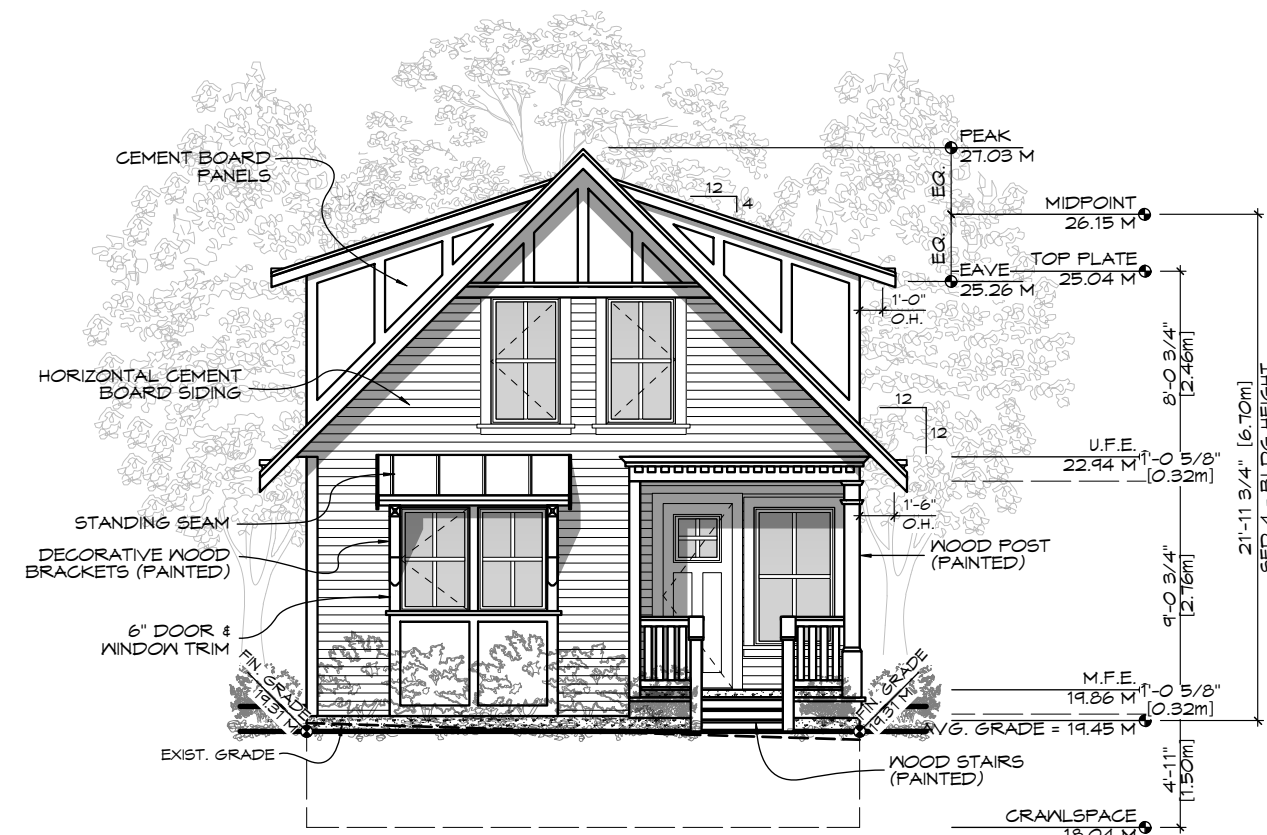


FRONT (E) ELEVATION
Scale: 1:100

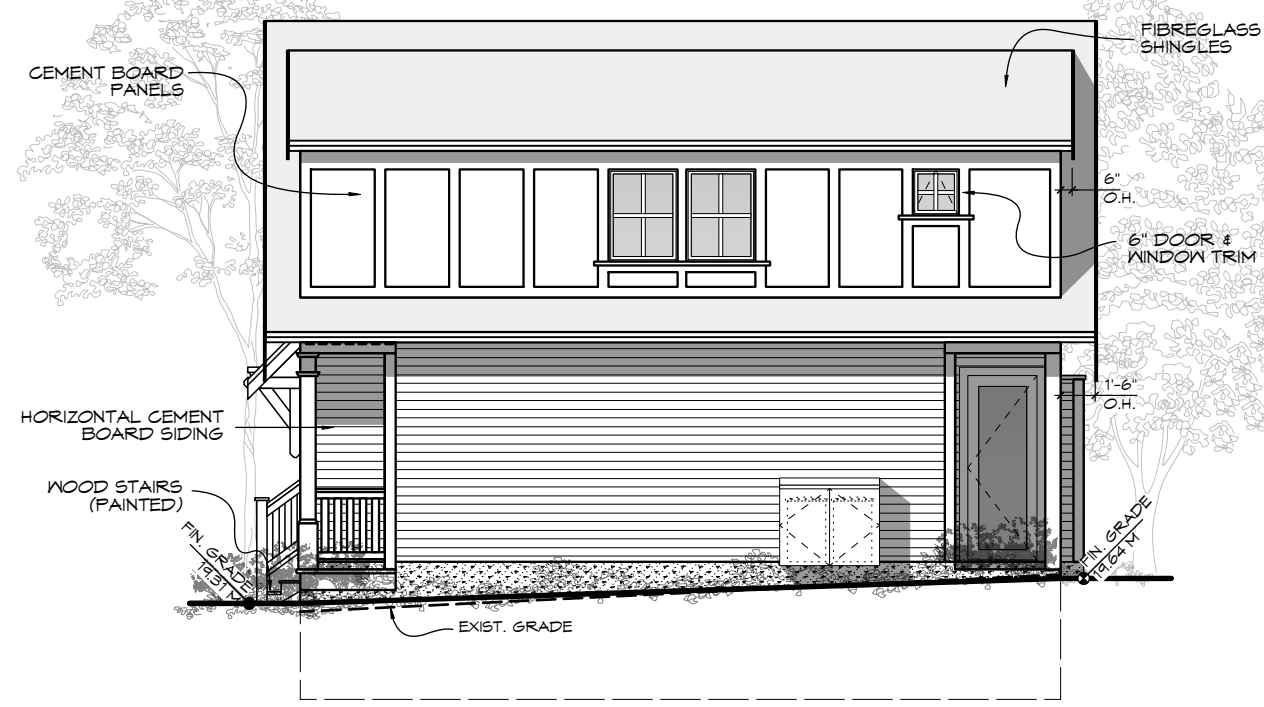


SIDE (N) ELEVATION
Scale: 1:100

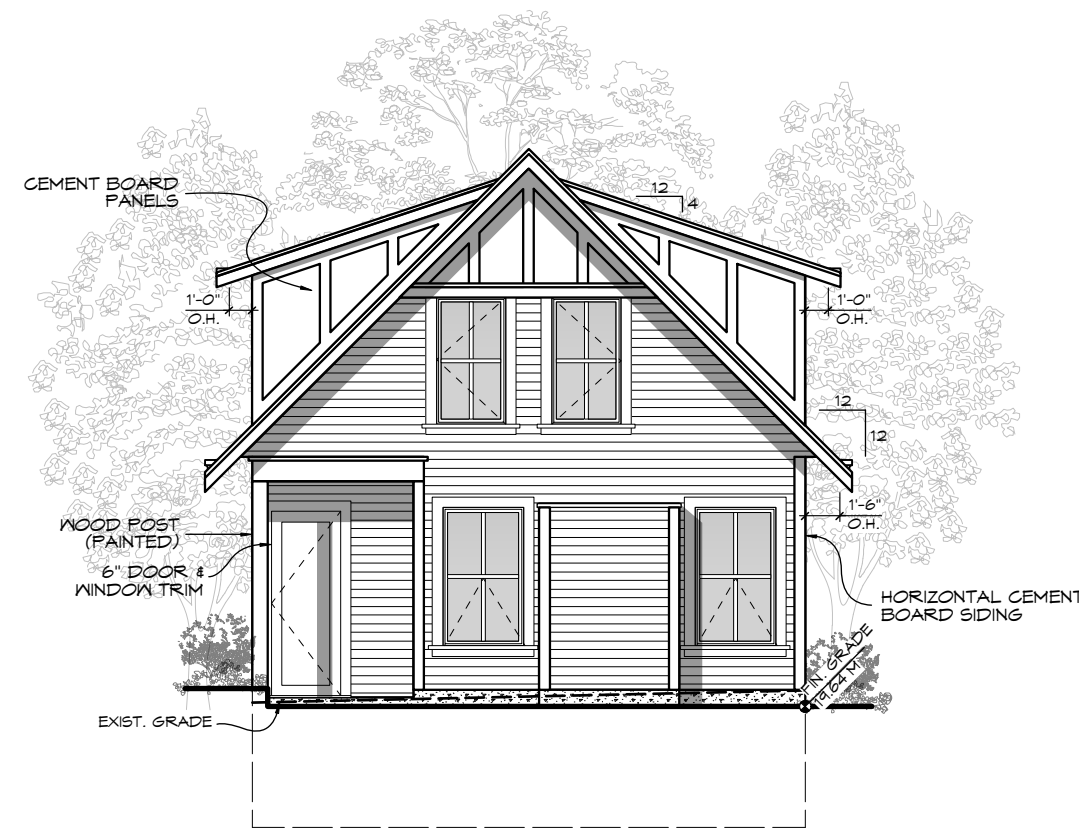


REAR (W) ELEVATION
Scale: 1:100

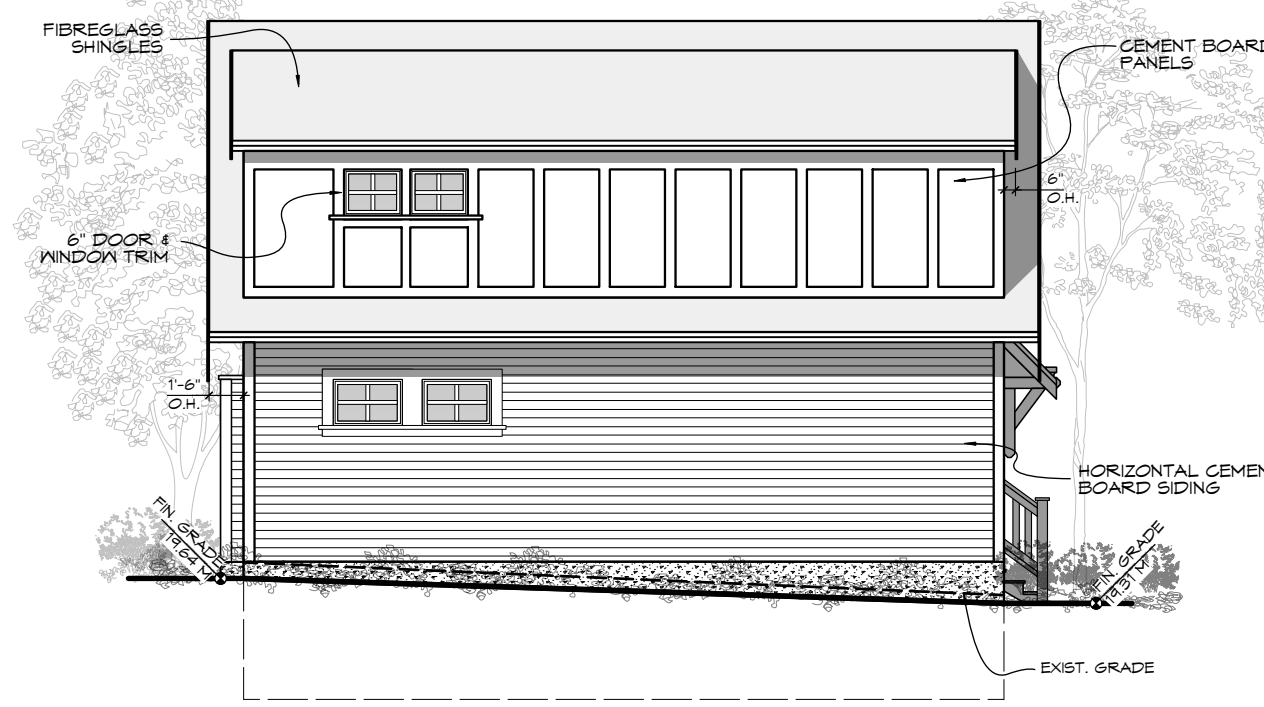


SIDE (S) ELEVATION
Scale: 1:100

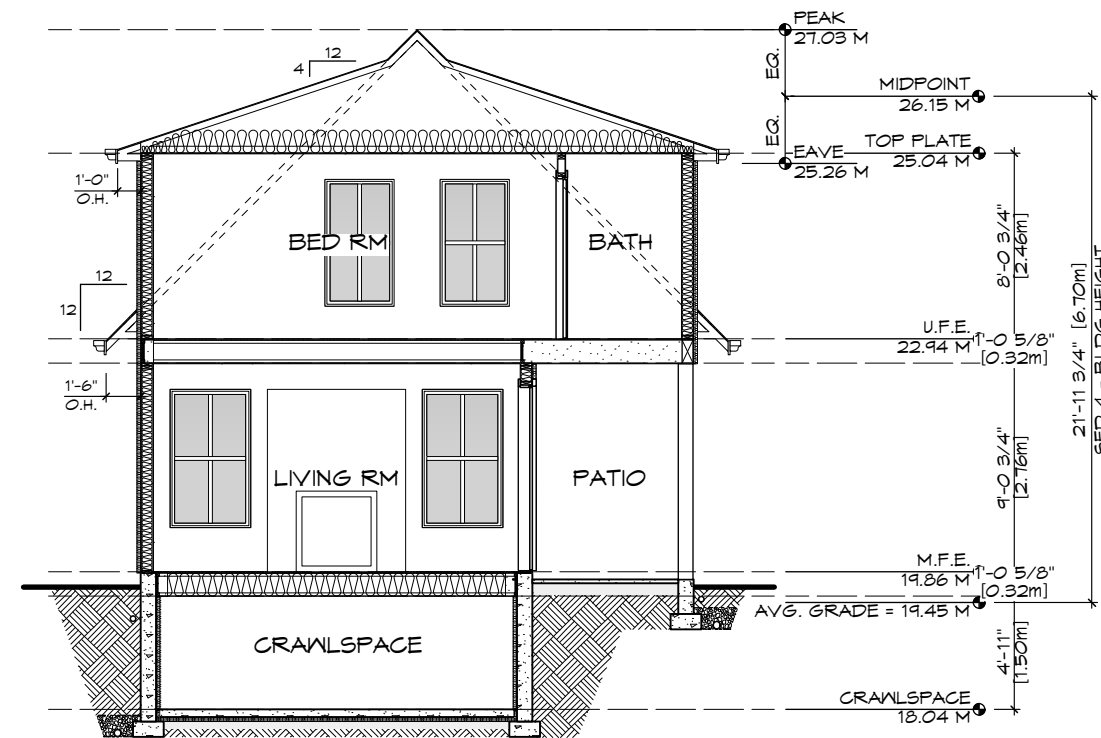


SECTION
Scale: 1:100

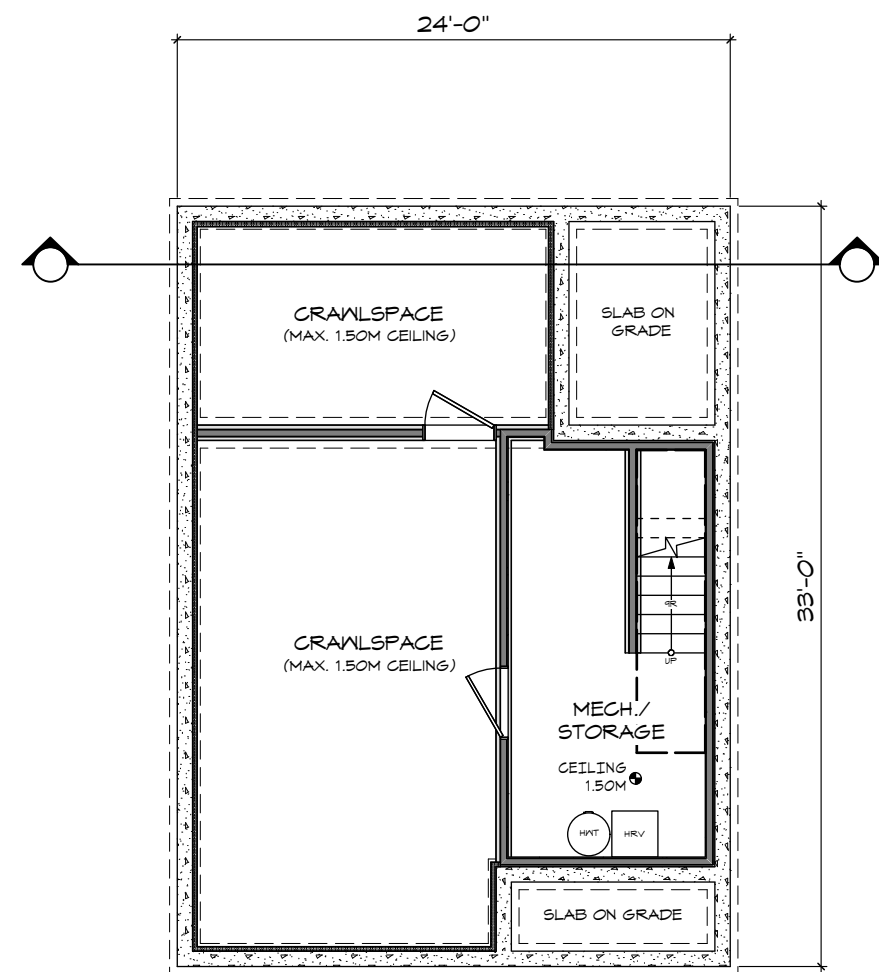


CRAWLSPACE
Scale: 1:100

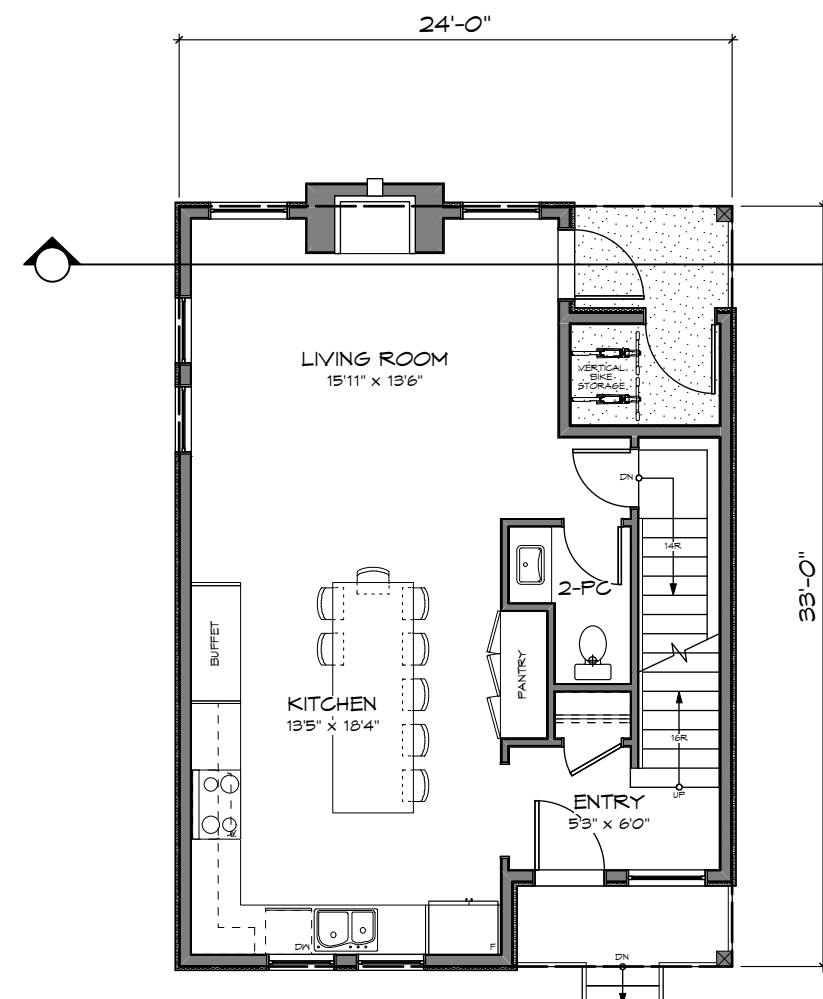

MAIN FLOOR
Scale: 1:100

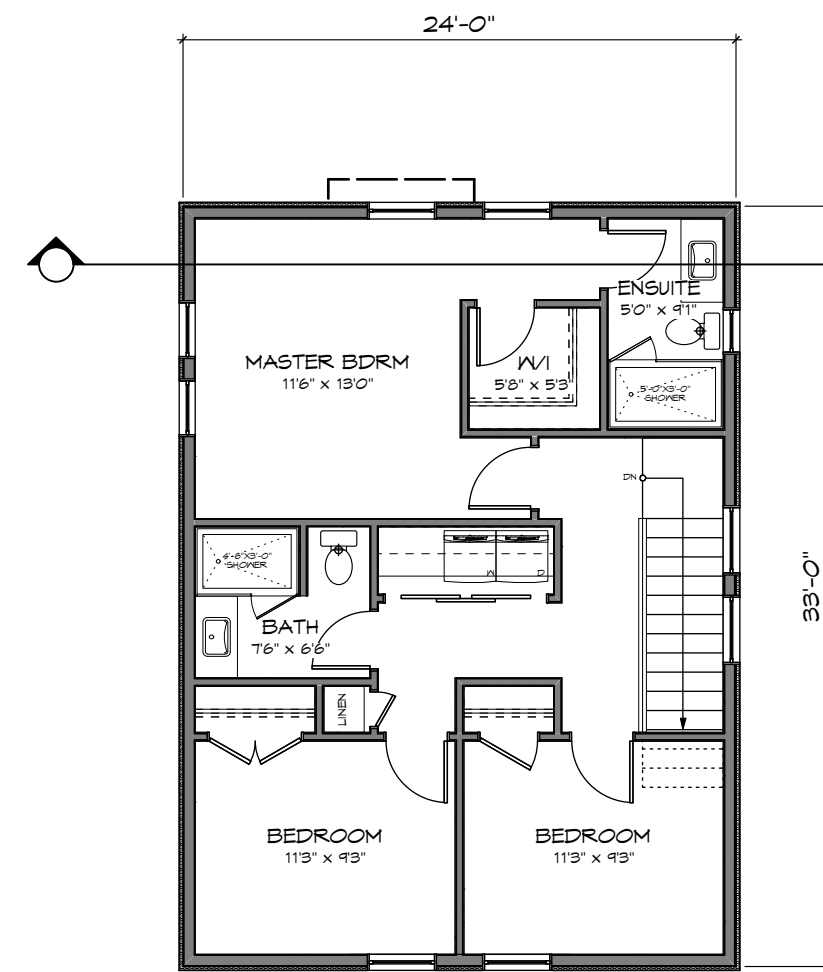

UPPER FLOOR
Scale: 1:100

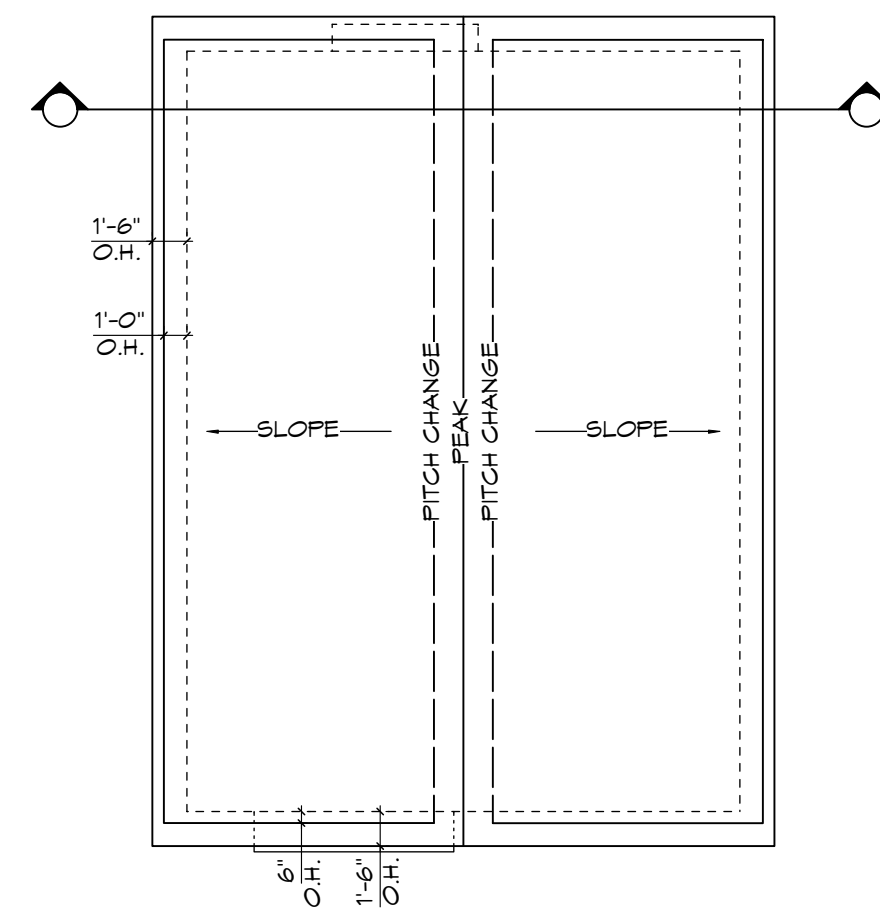

ROOF PLAN
Scale: 1:100

RE-ISSUED FOR DP
MAY 29, 2020



1161 NEWPORT AVE
Victoria, B.C. V8S 5E6
Phone: (250) 360-2144
Fax: (250) 360-2115

Drawn By: C.C.

Date: FEB 26, 2020

Scale: AS NOTED

Project:
3120 WASHINGTON
AVENUE - REZONING

Title:
FLOOR PLANS &
ELEVATIONS -
SFD 3


Revision: Rev 1:
MAY 29/20

Sheet:


DP06

Proj.No. #####


REV. NO.	DESCRIPTION	DATE
1	NO CHANGES	MAY 29/20

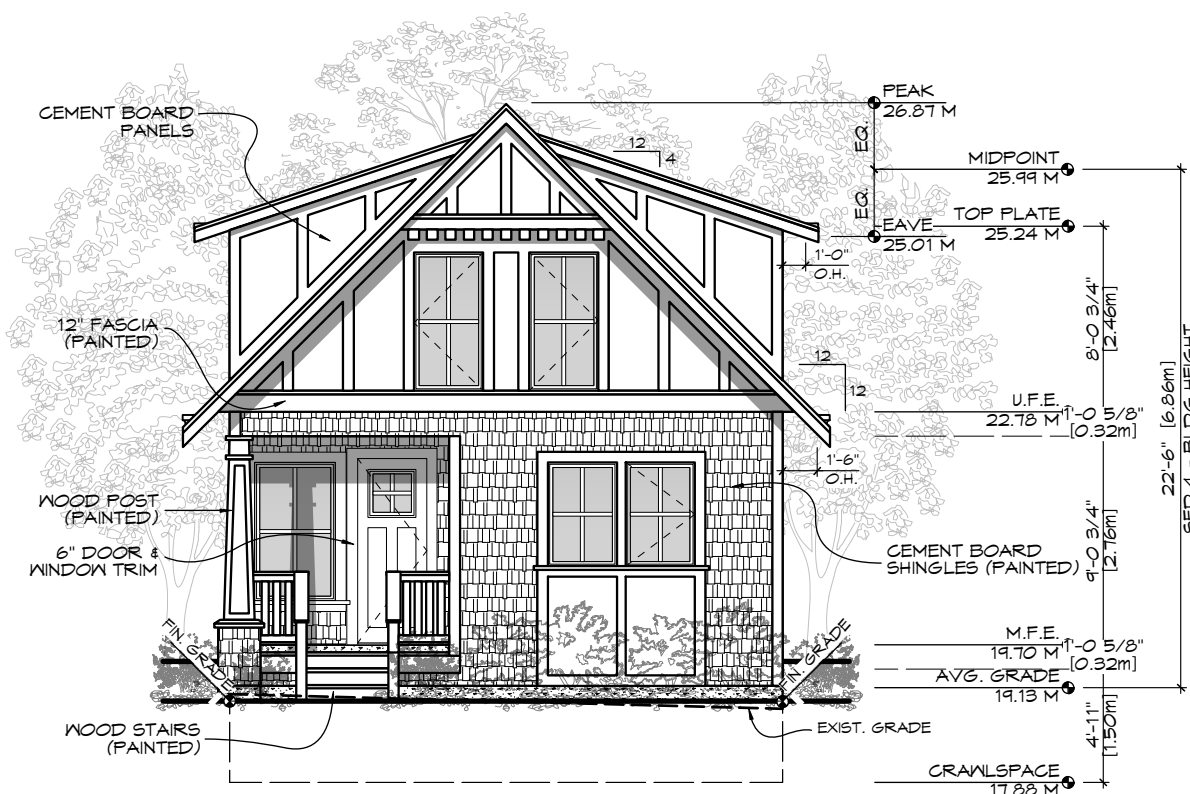


FRONT (E) ELEVATION
Scale: 1:100

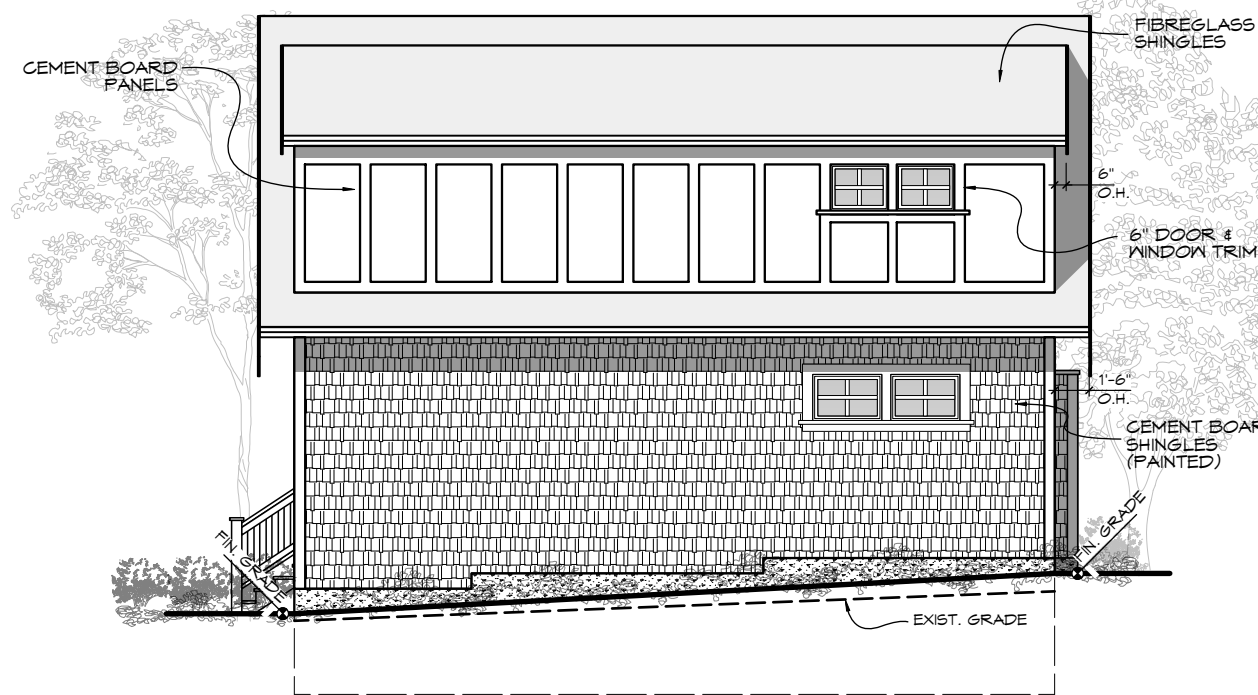


SIDE (N) ELEVATION
Scale: 1:100

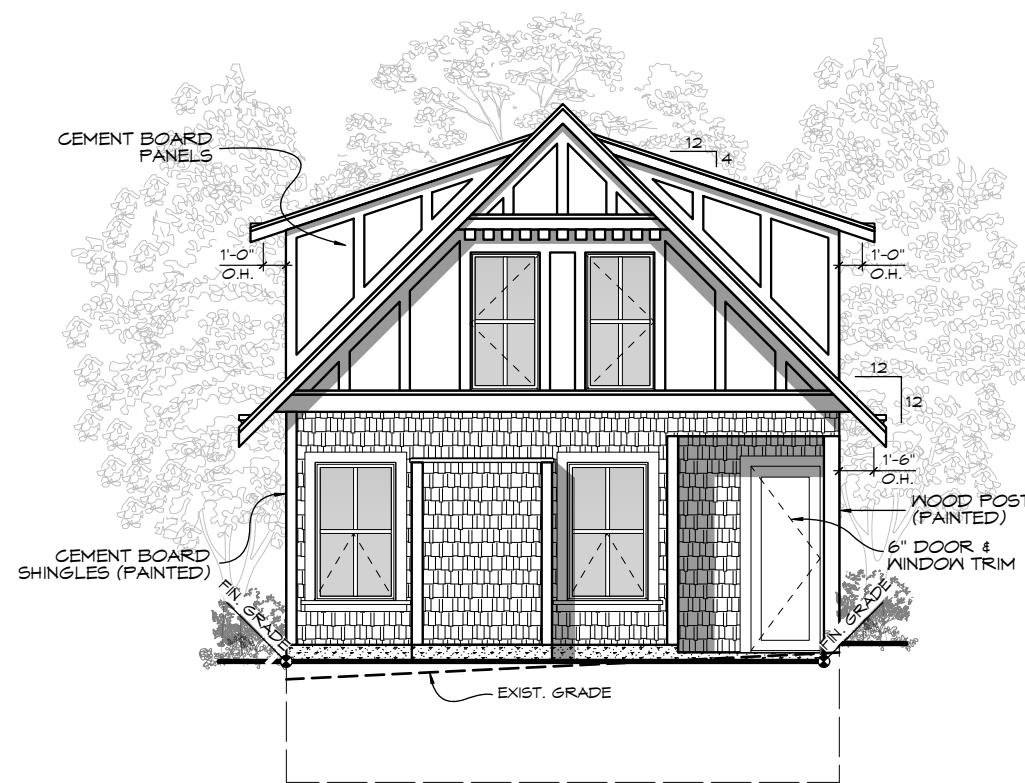


REAR (W) ELEVATION
Scale: 1:100

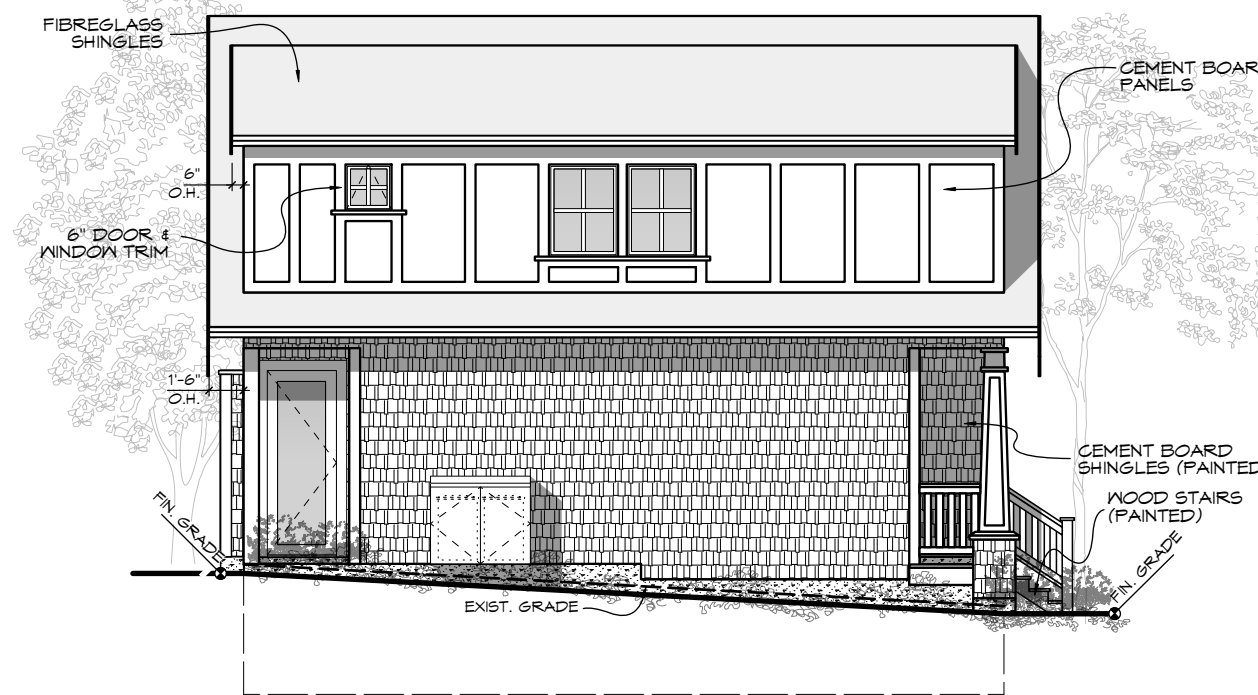


SIDE (S) ELEVATION
Scale: 1:100

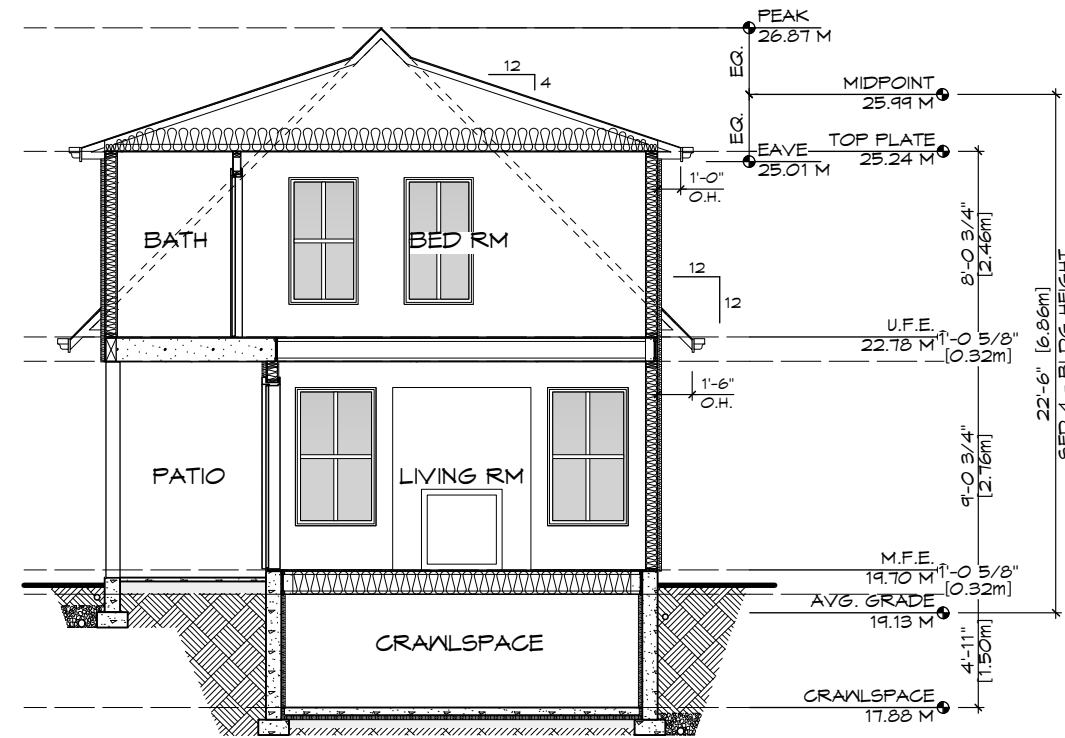


SECTION
Scale: 1:100

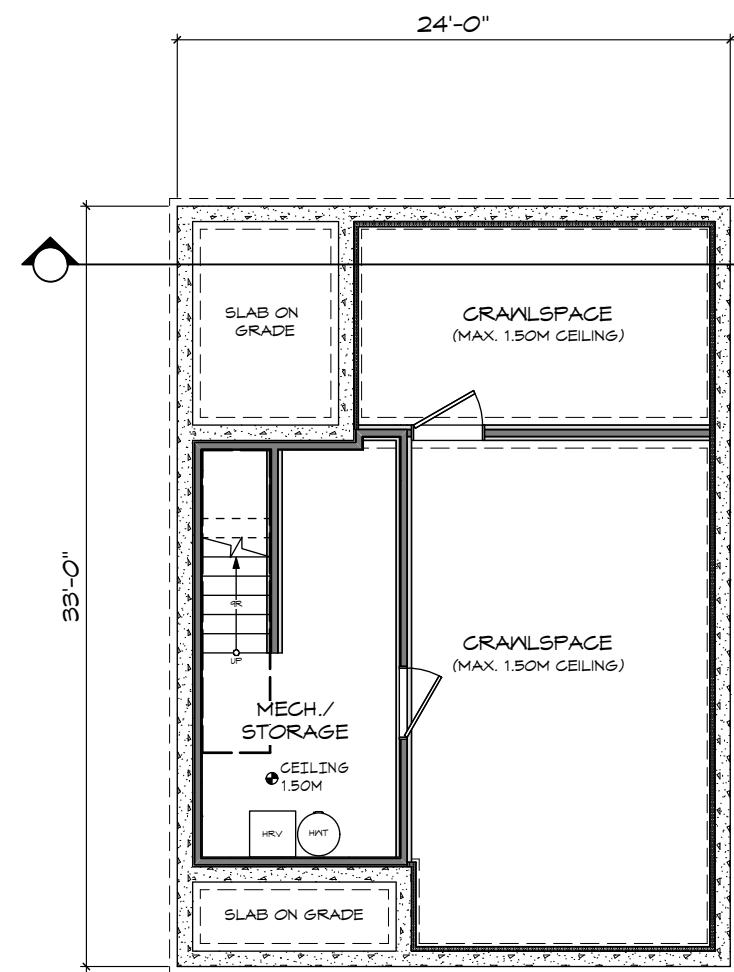


CRAWLSPACE
Scale: 1:100

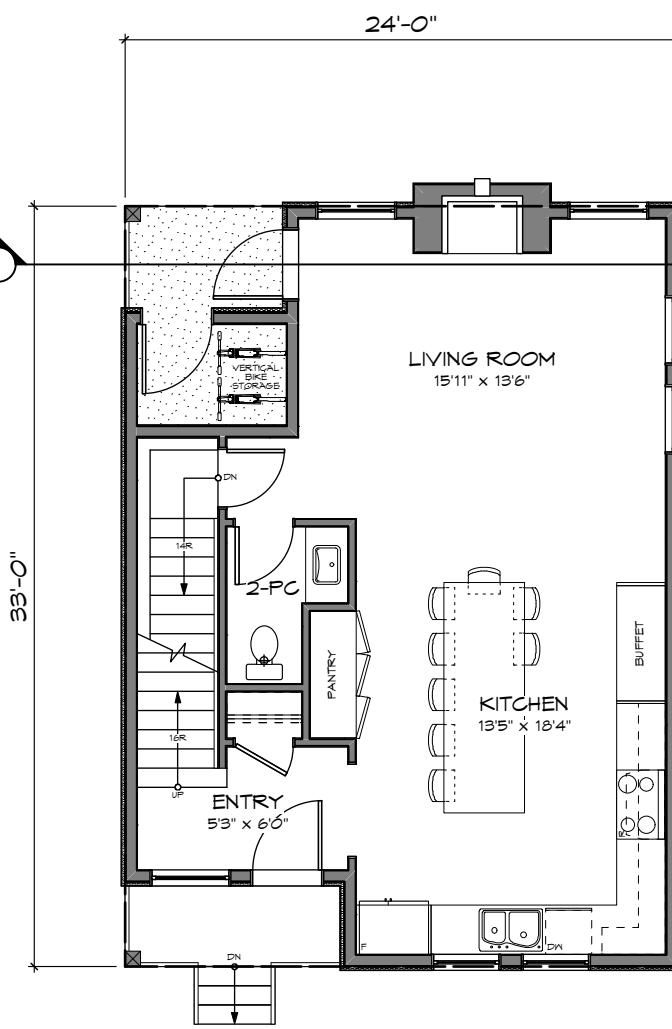

MAIN FLOOR
Scale: 1:100

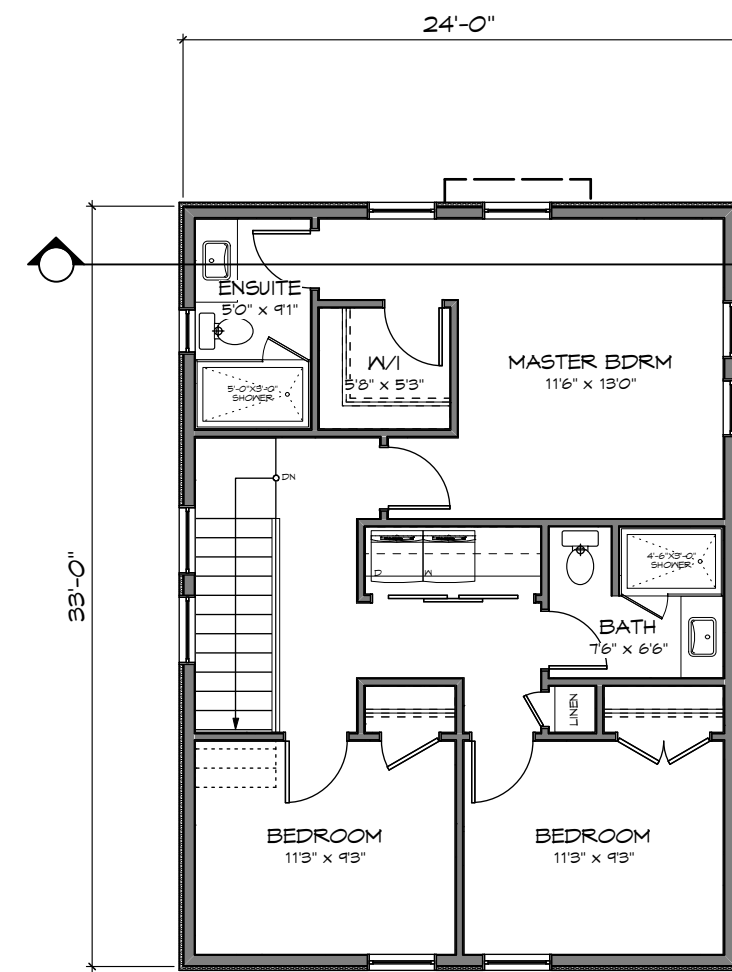

UPPER FLOOR
Scale: 1:100

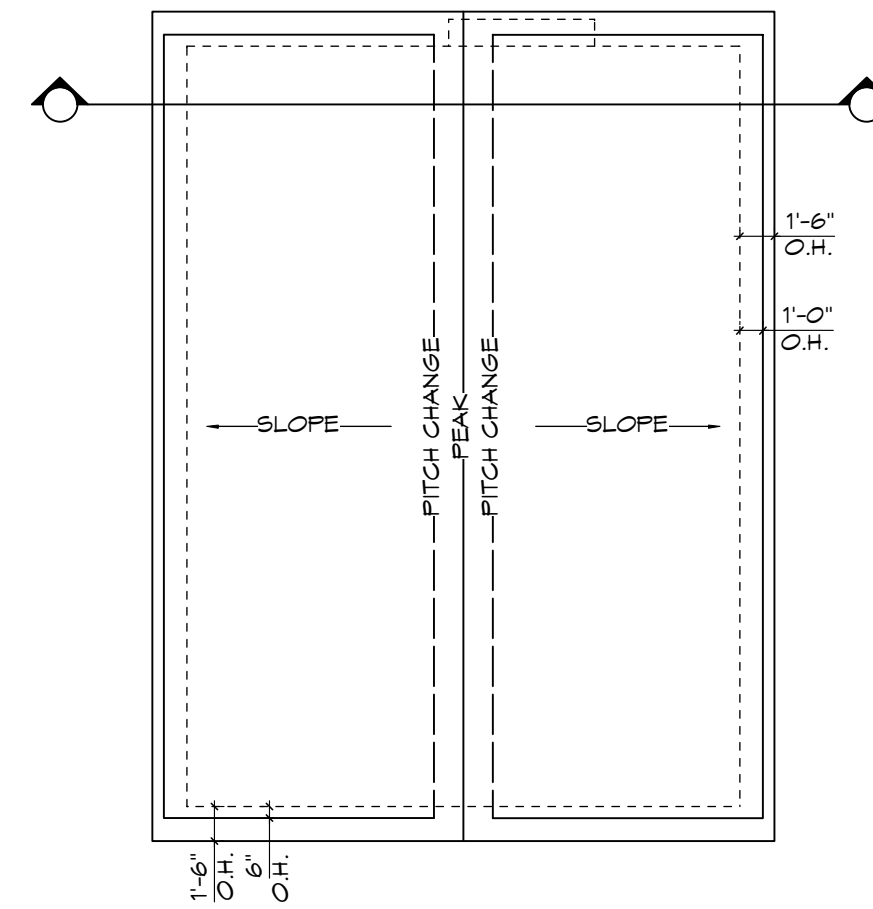

ROOF PLAN
Scale: 1:100

RE-ISSUED FOR DP
MAY 29, 2020

ZEBRADESIGN

1161 NEWPORT AVE
Victoria, B.C. V8S 5E6
Phone: (250) 360-2144
Fax: (250) 360-2115

Drawn By: C.C.

Date: FEB 26, 2020

Scale: AS NOTED

Project:
3120 WASHINGTON
AVENUE - REZONING

Title:
FLOOR PLANS &
ELEVATIONS -
SFD 4


Revision:
Rev 1:
MAY 29/20

Sheet:

DP07

Proj.No. #####


REV. NO.	DESCRIPTION	DATE
1	NO CHANGES	MAY 29/20

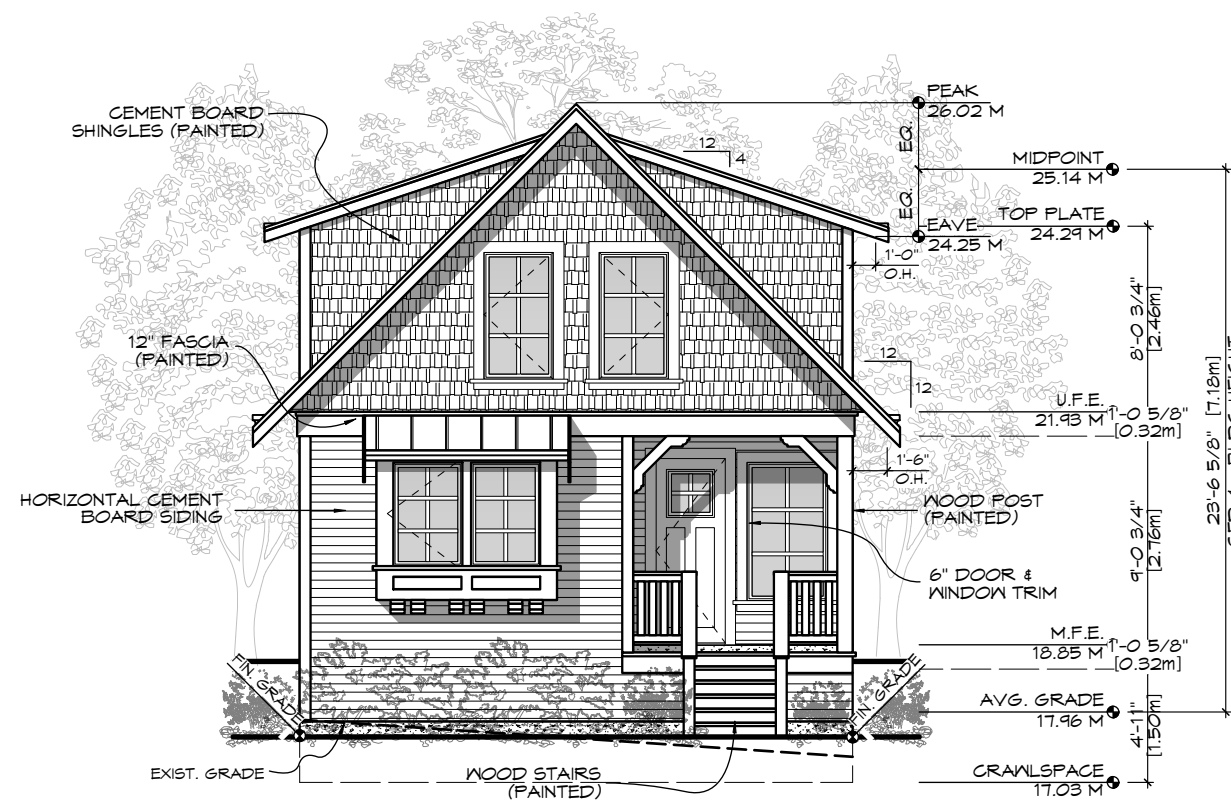

FRONT (E) ELEVATION
Scale: 1:100




SIDE (N) ELEVATION
Scale: 1:100

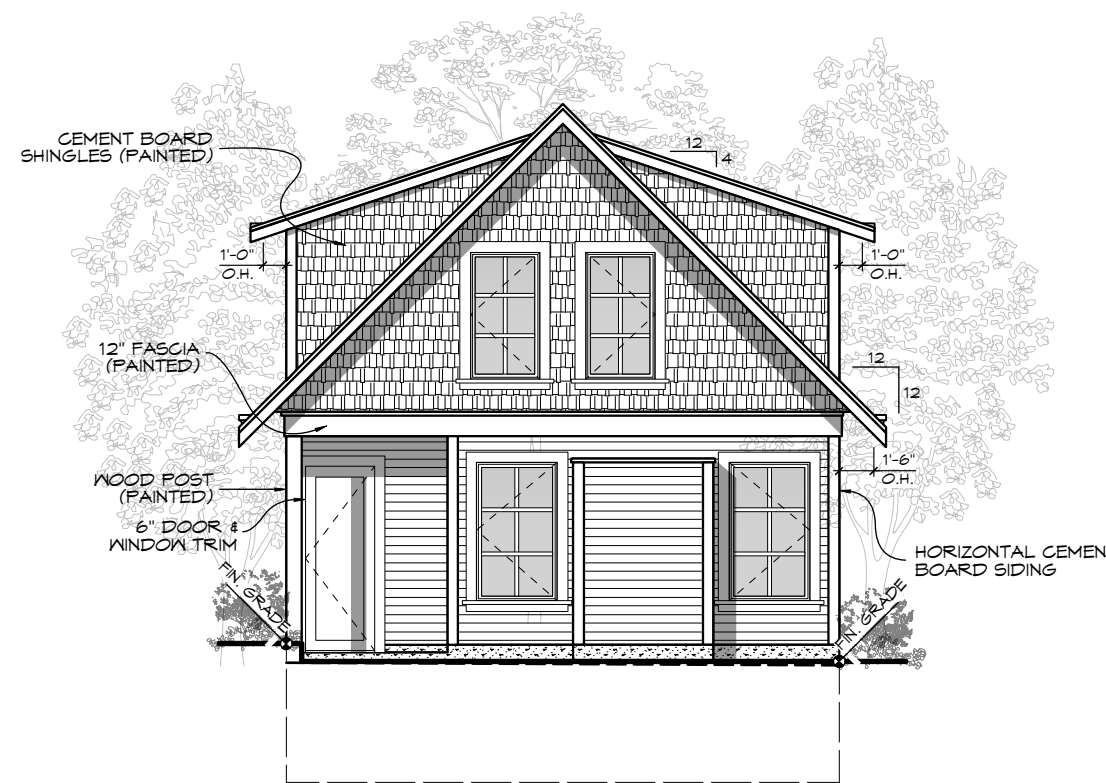


REAR (W) ELEVATION
Scale: 1:100




SIDE (S) ELEVATION
Scale: 1:100

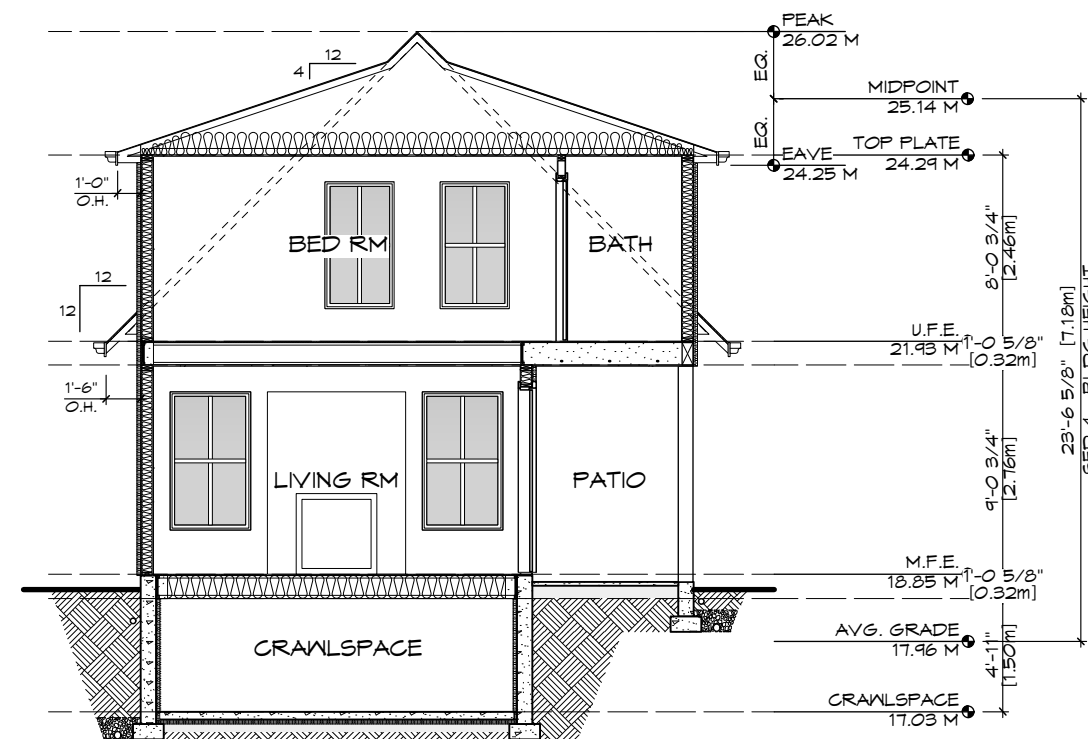


SECTION
Scale: 1:100

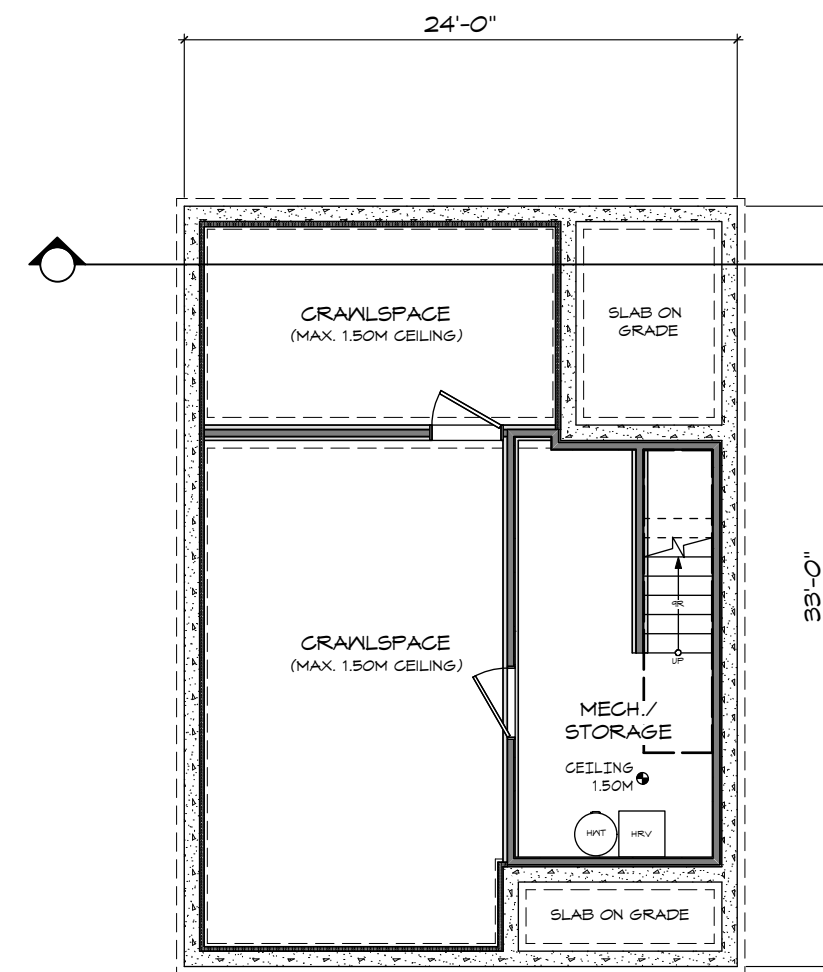


CRAWLSPACE
Scale: 1:100

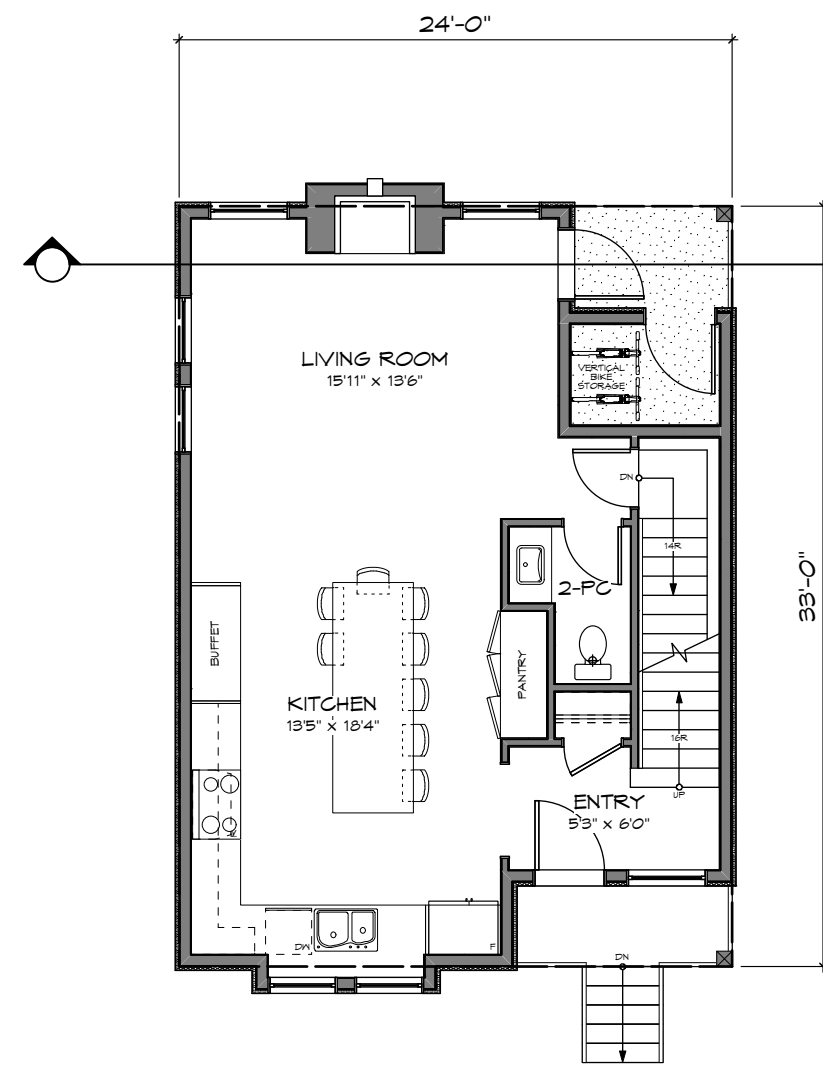

MAIN FLOOR
Scale: 1:100

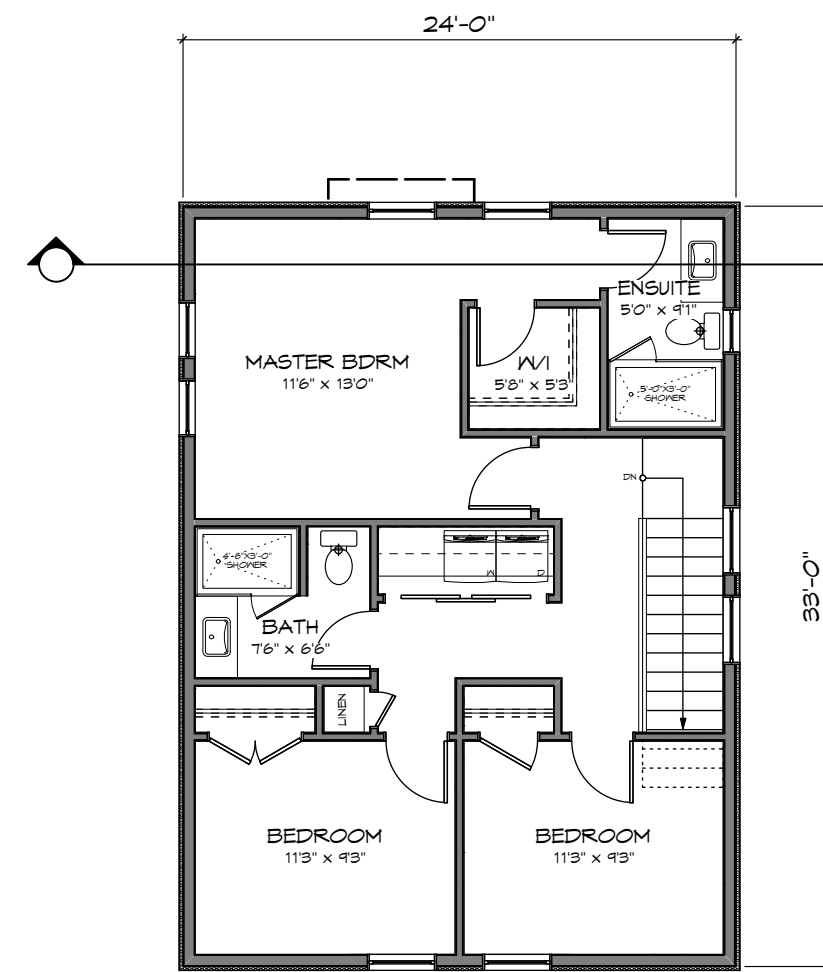

UPPER FLOOR
Scale: 1:100

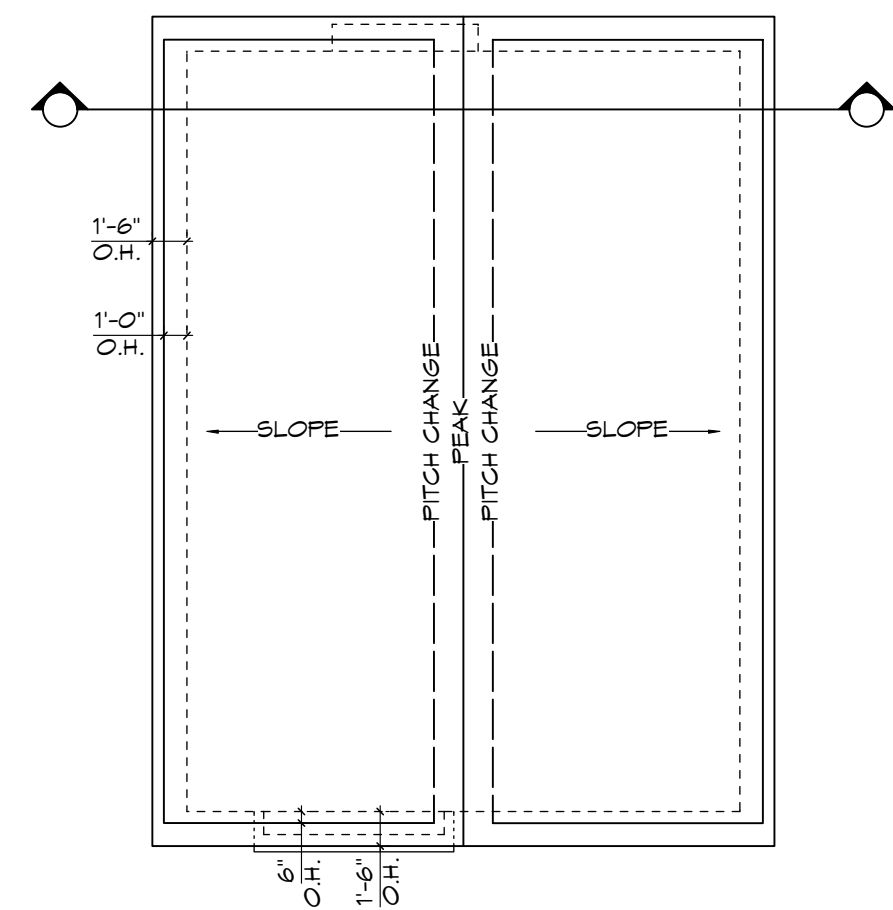

ROOF PLAN
Scale: 1:100

RE-ISSUED FOR DP
MAY 29, 2020

ZEBRADESIGN

1161 NEWPORT AVE
Victoria, B.C. V8S 5E6
Phone: (250) 360-2144
Fax: (250) 360-2115

Drawn By: C.C.

Date: FEB 26, 2020

Scale: AS NOTED

Project:
3120 WASHINGTON
AVENUE - REZONING

Title:
FLOOR PLANS &
ELEVATIONS -
SFD 5

Revision:
Rev 1:
MAY 29/20

Sheet:


DP08

Proj.No. #####


REV. NO.	DESCRIPTION	DATE
1	NO CHANGES	MAY 29/20




FRONT (E) ELEVATION
Scale: 1:100

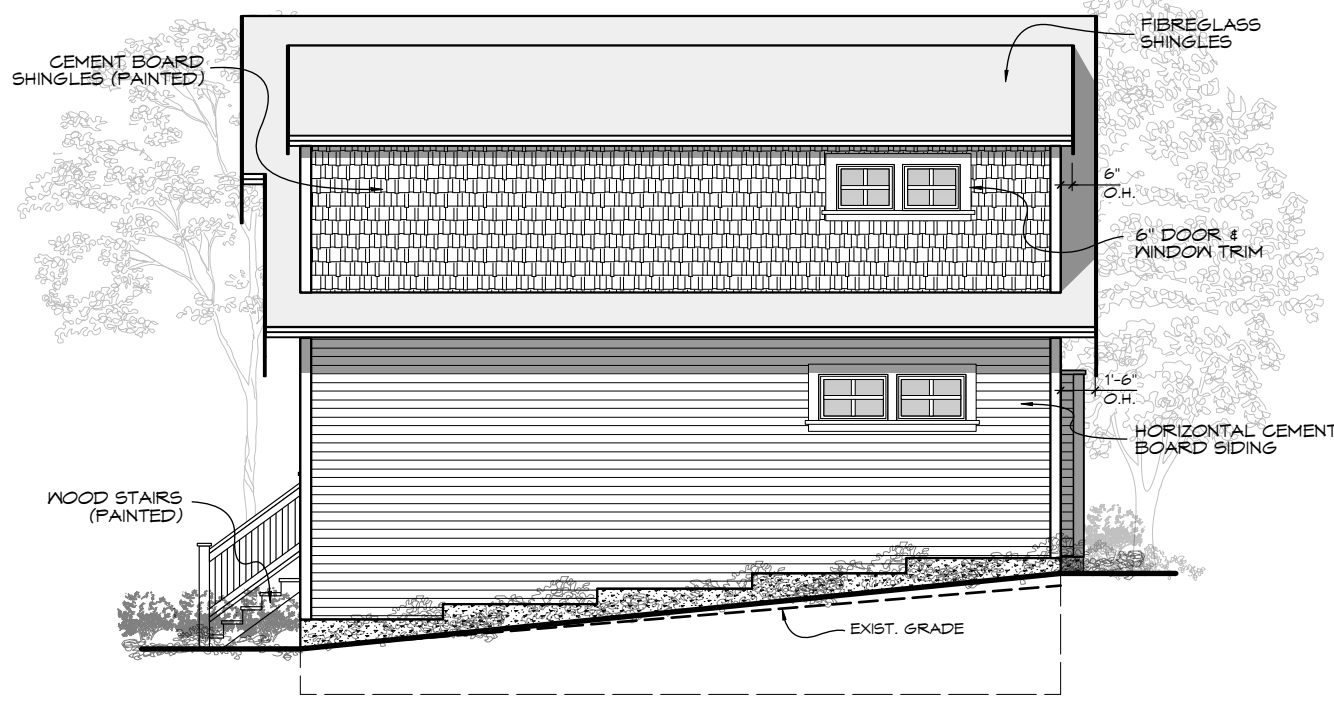


SIDE (N) ELEVATION
Scale: 1:100

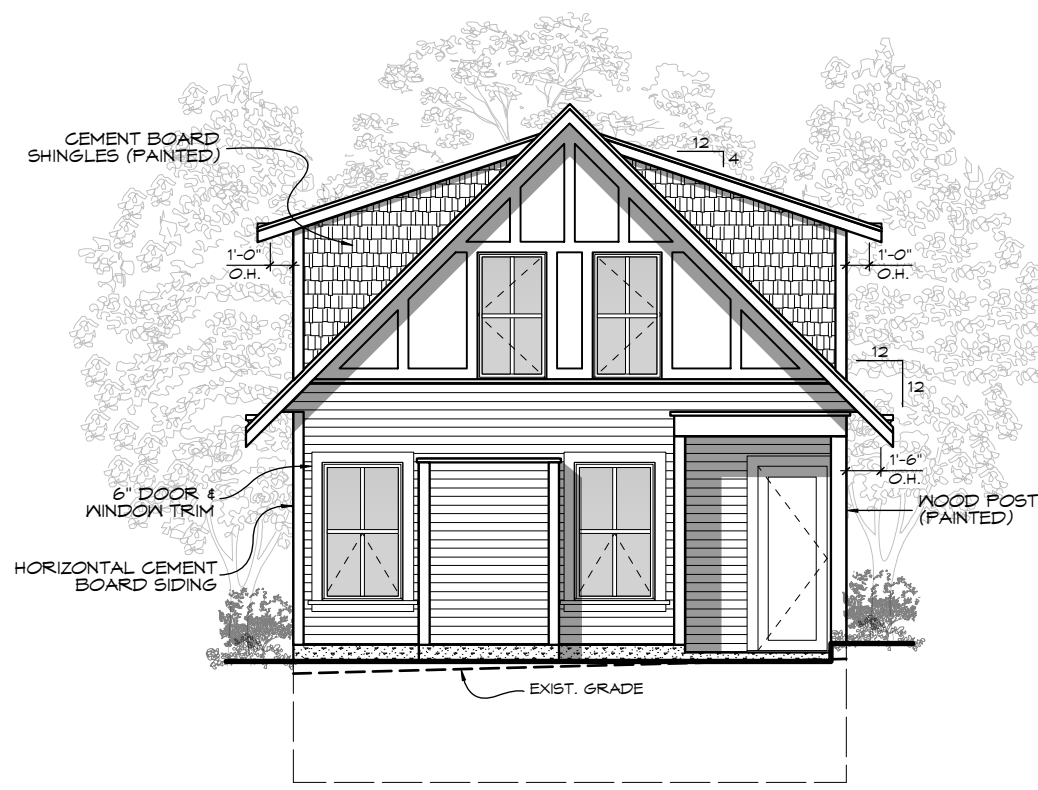


REAR (W) ELEVATION
Scale: 1:100

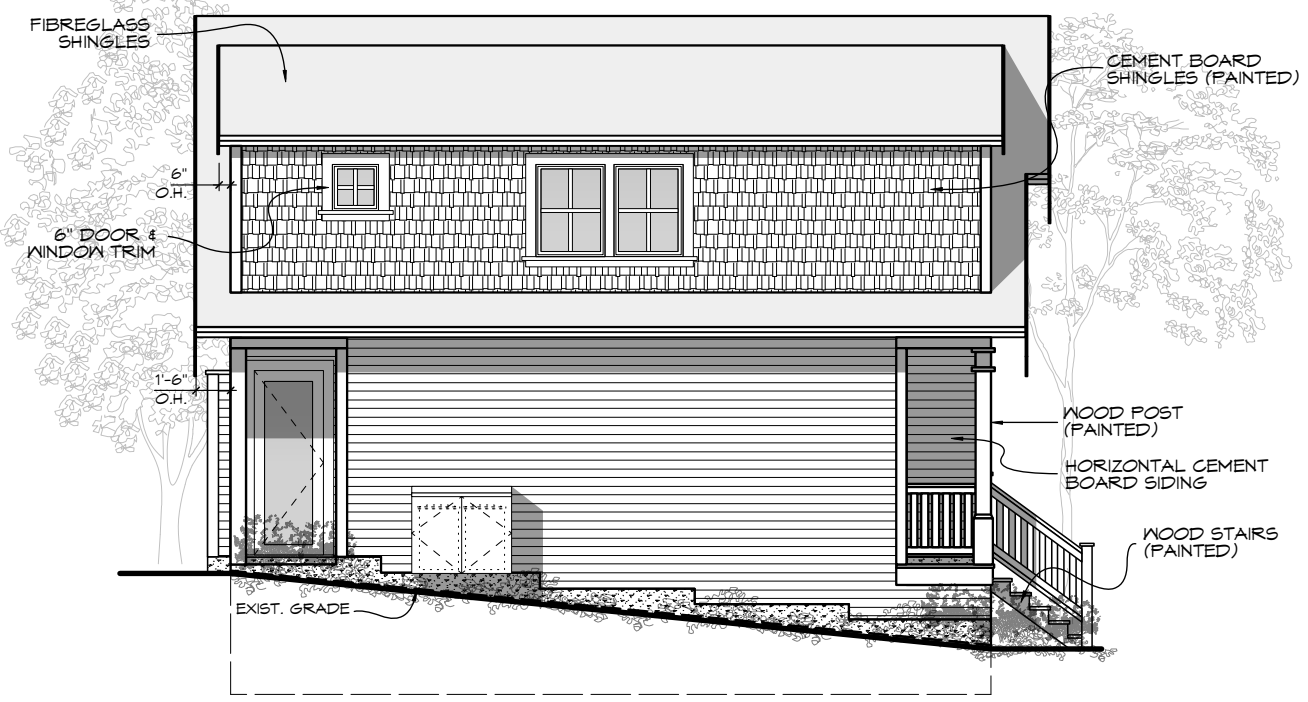


SIDE (S) ELEVATION
Scale: 1:100

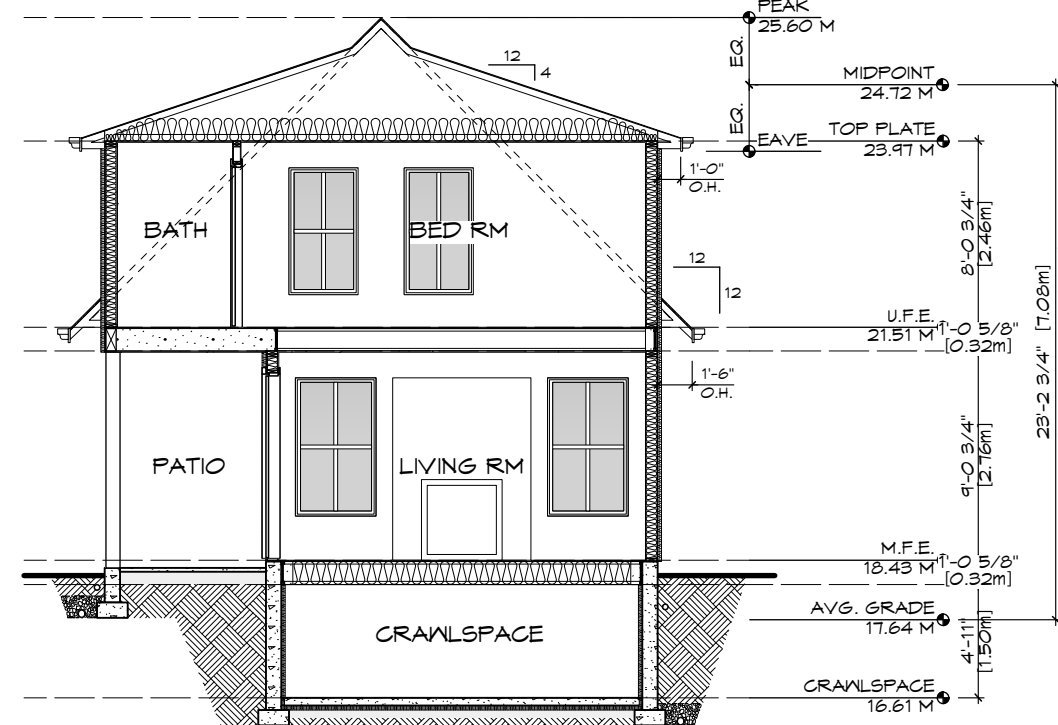


SECTION
Scale: 1:100

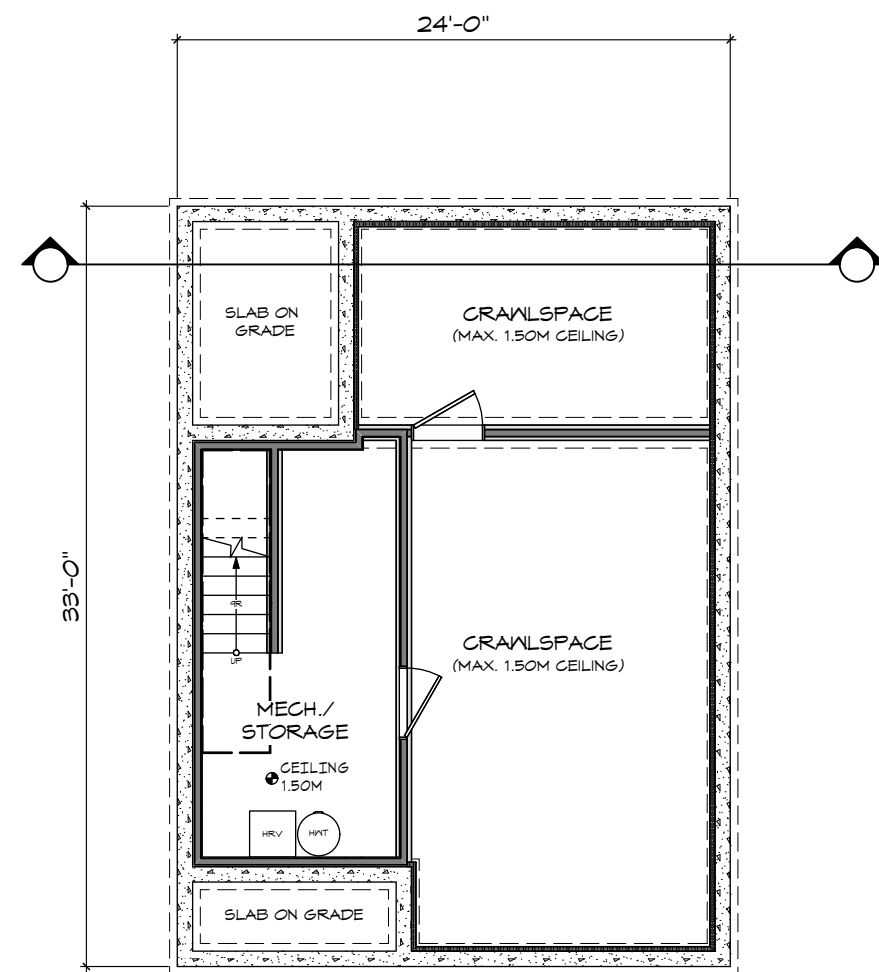


CRAWLSPACE
Scale: 1:100

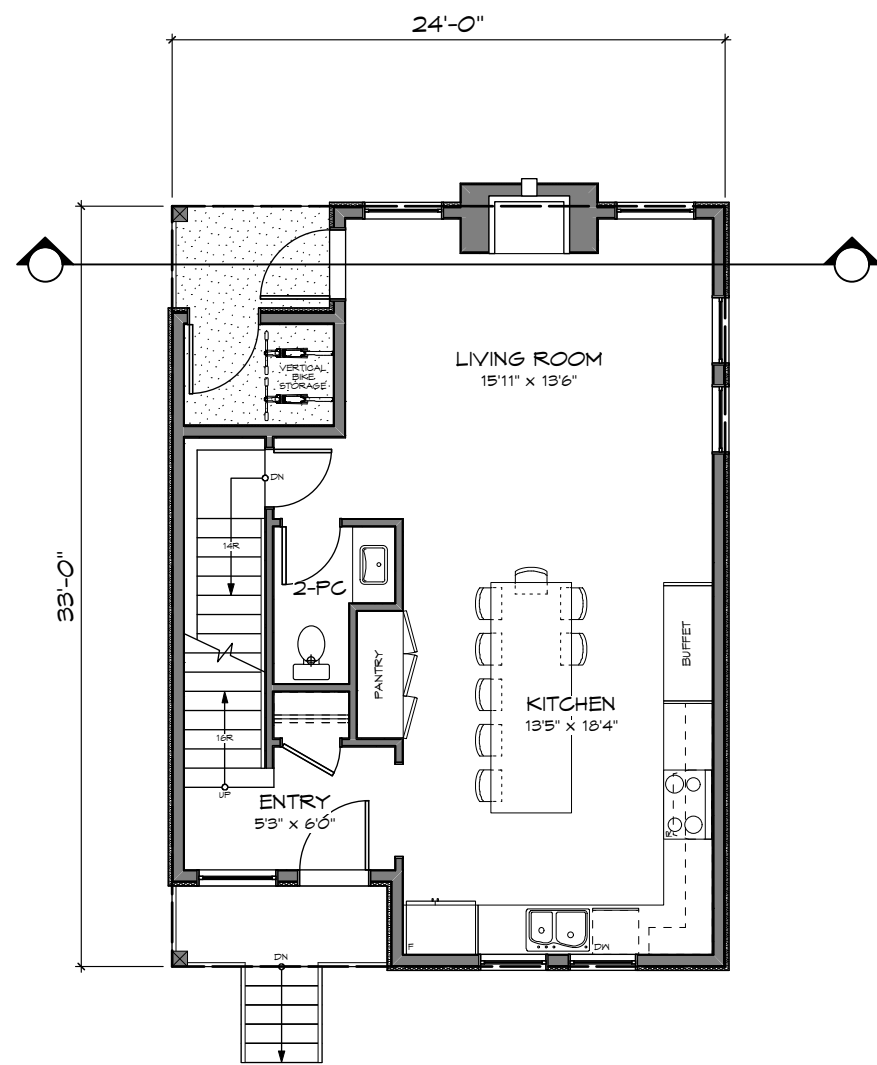

MAIN FLOOR
Scale: 1:100

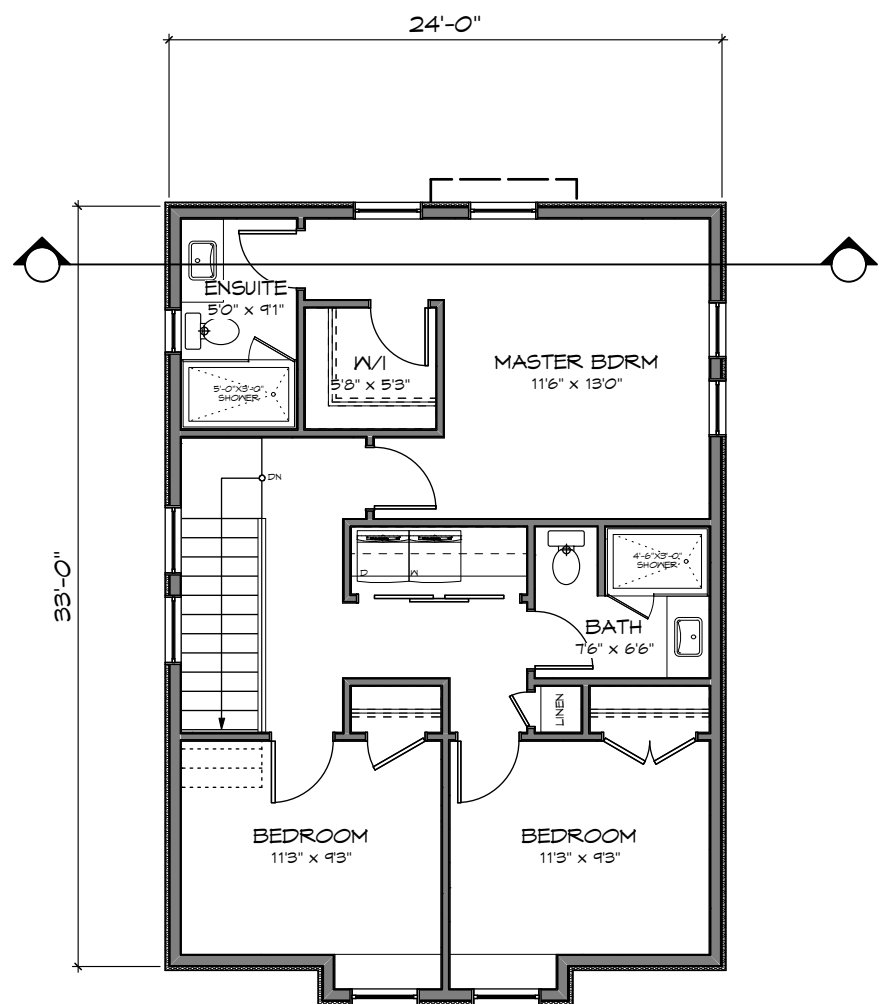

UPPER FLOOR
Scale: 1:100

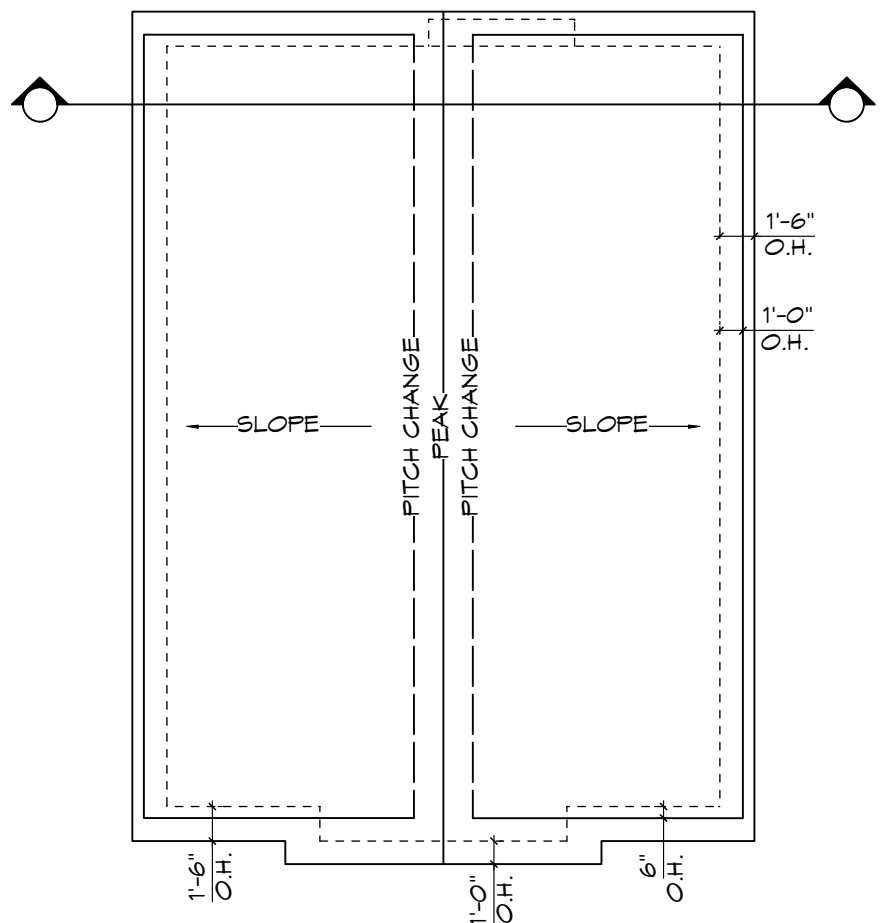

ROOF PLAN
Scale: 1:100

RE-ISSUED FOR DP
MAY 29, 2020



1161 NEWPORT AVE
Victoria, B.C. V8S 5E6
Phone: (250) 360-2144
Fax: (250) 360-2115

Drawn By: C.C.

Date: FEB 26, 2020

Scale: AS NOTED

Project:
3120 WASHINGTON
AVENUE - REZONING


Title:
FLOOR PLANS &
ELEVATIONS -
SFD 6

Revision:
Rev 1:
MAY 29/20


Sheet:
DPO9

Proj.No. #####


REV. NO.	DESCRIPTION	DATE
1	NO CHANGES	MAY 29/20

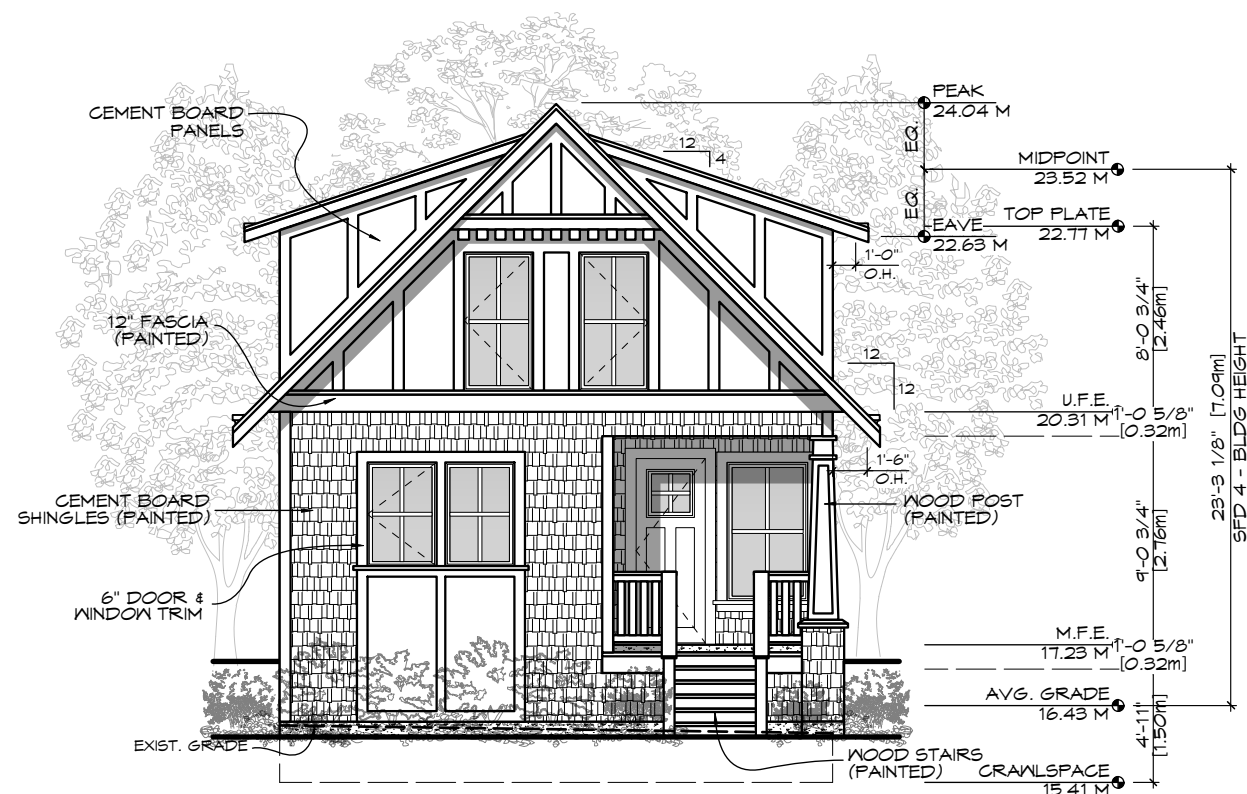


FRONT (E) ELEVATION
Scale: 1:100

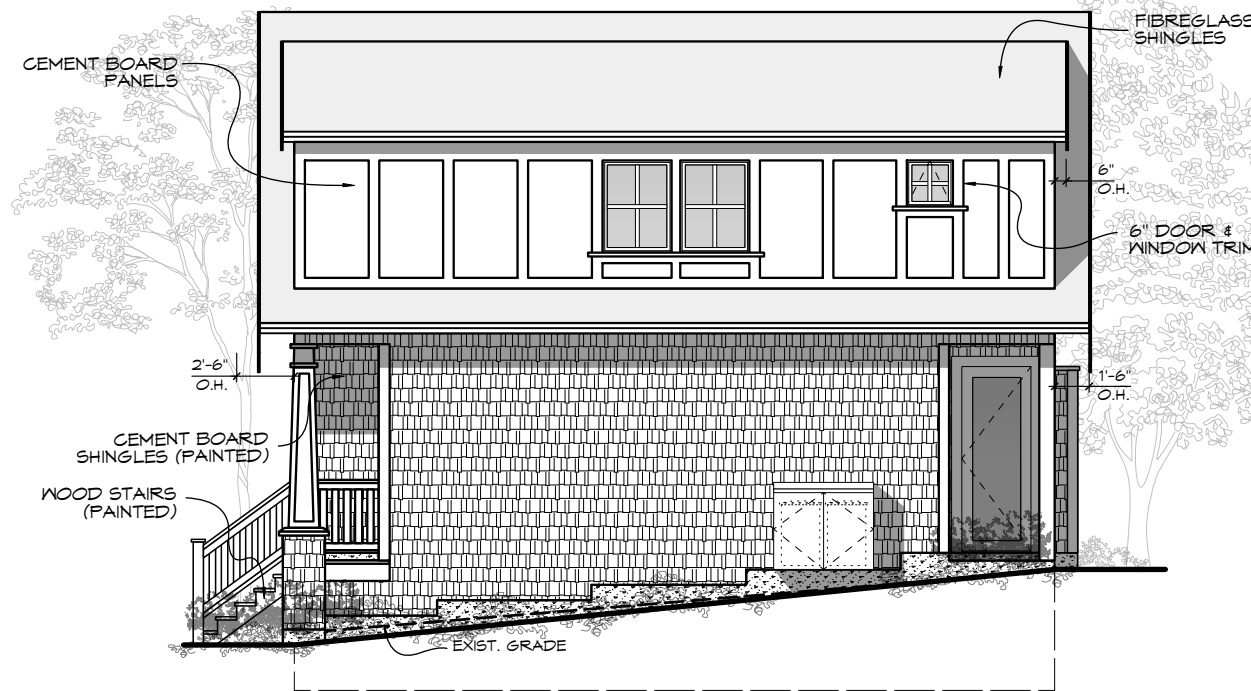


SIDE (N) ELEVATION
Scale: 1:100

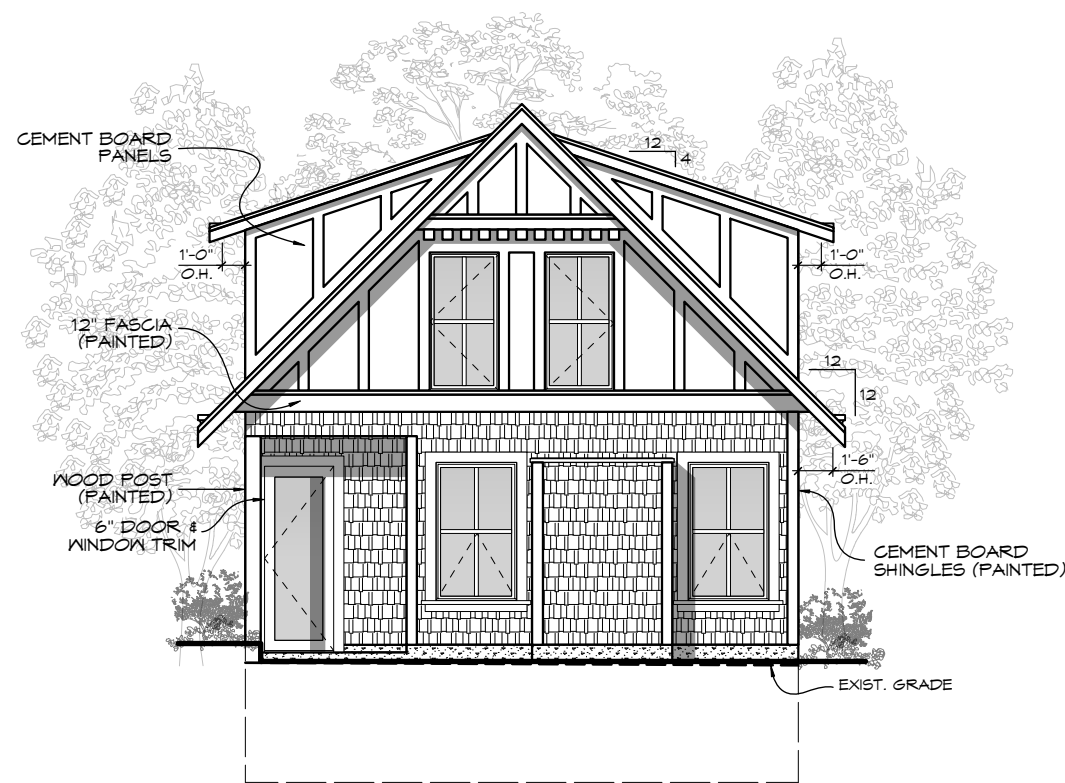


REAR (W) ELEVATION
Scale: 1:100

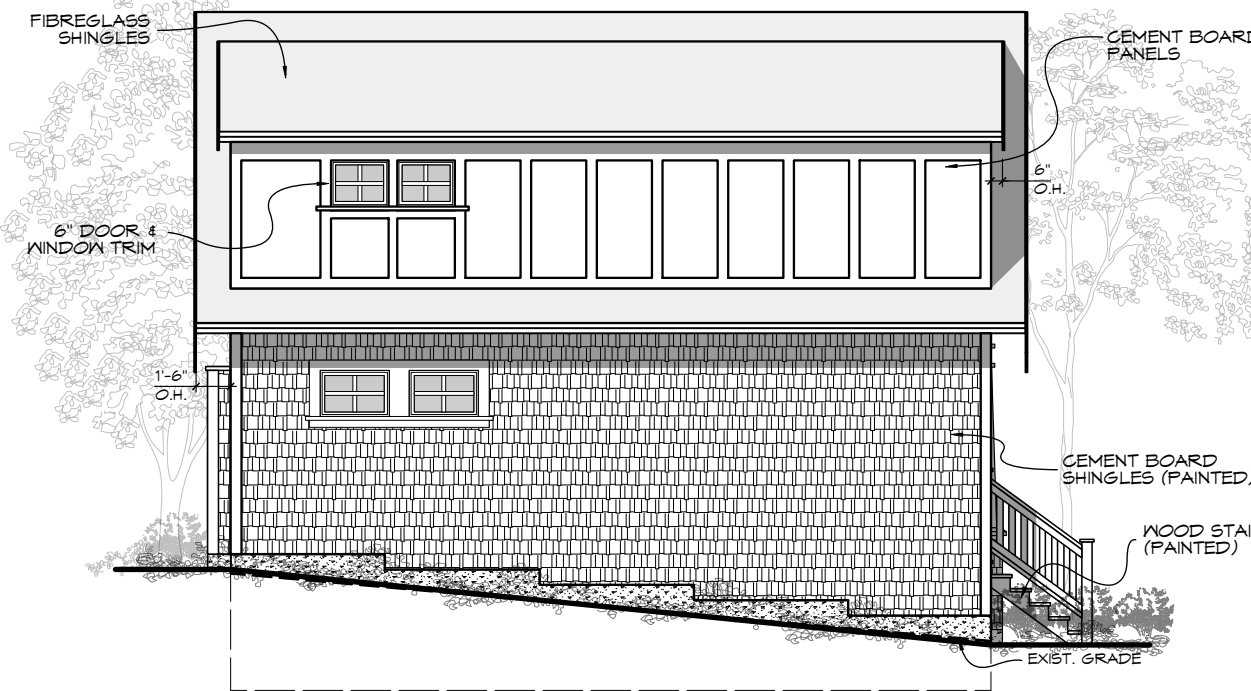


SIDE (S) ELEVATION
Scale: 1:100

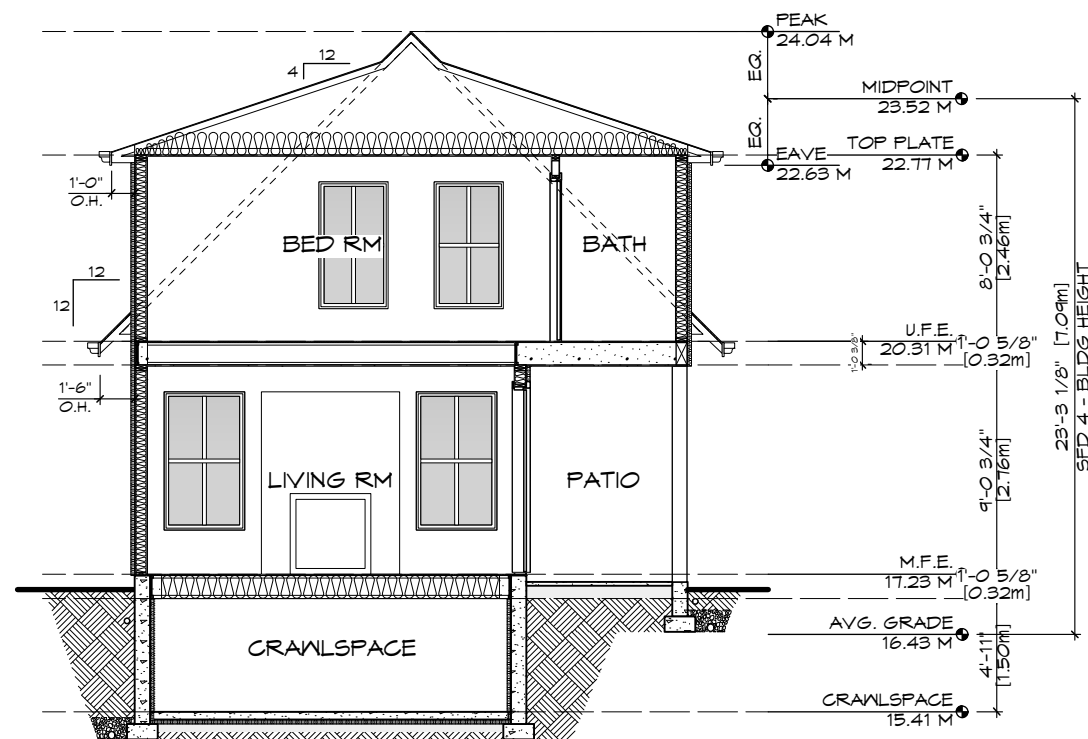


SECTION
Scale: 1:100

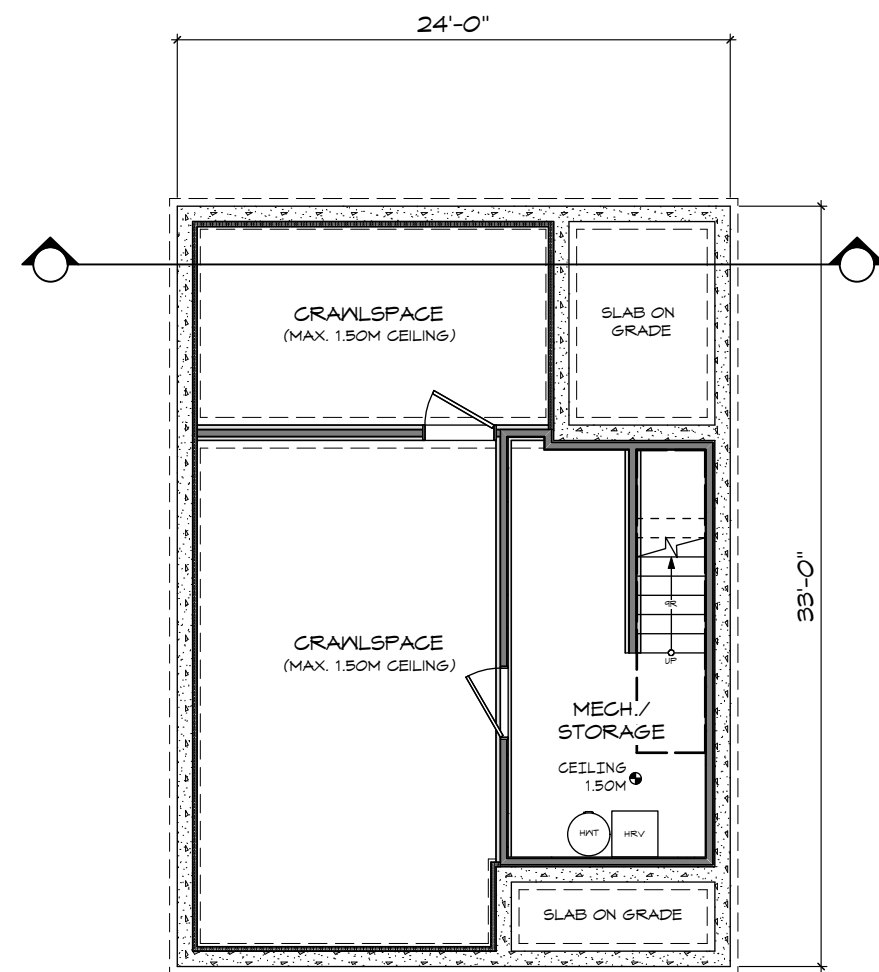


CRAWLSPACE
Scale: 1:100

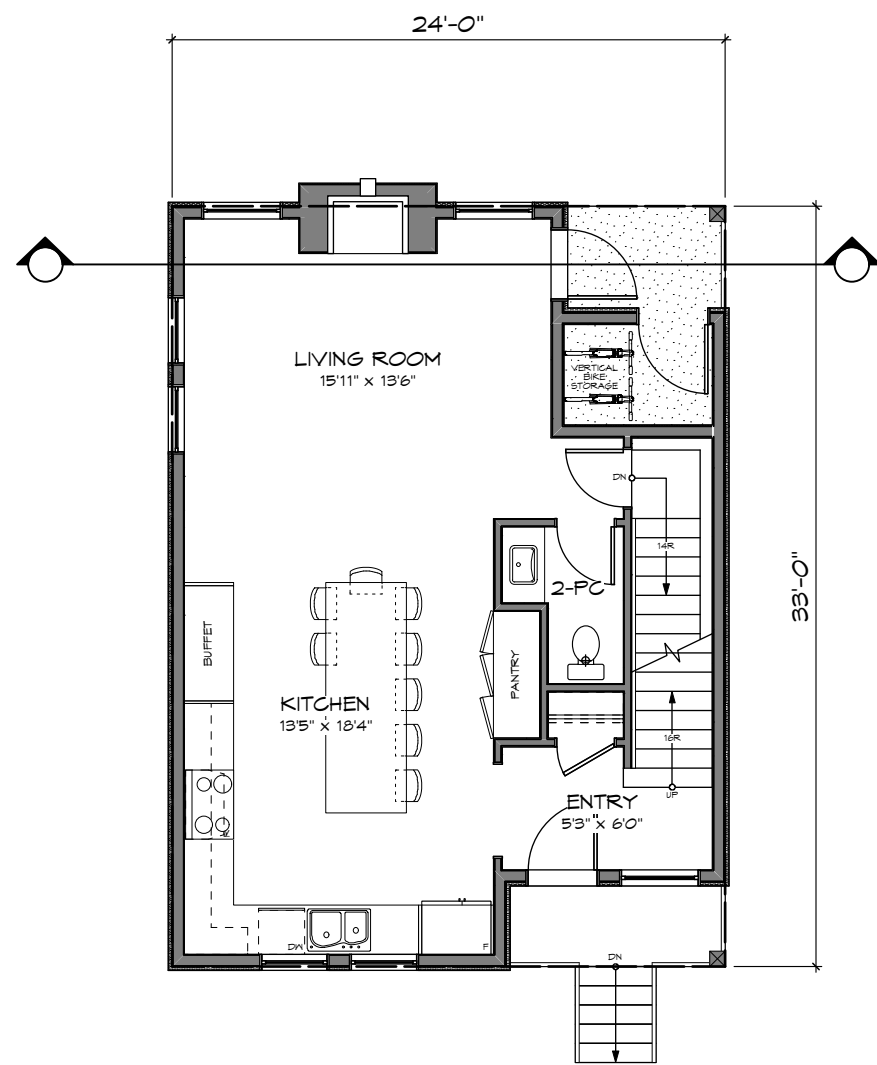

MAIN FLOOR
Scale: 1:100

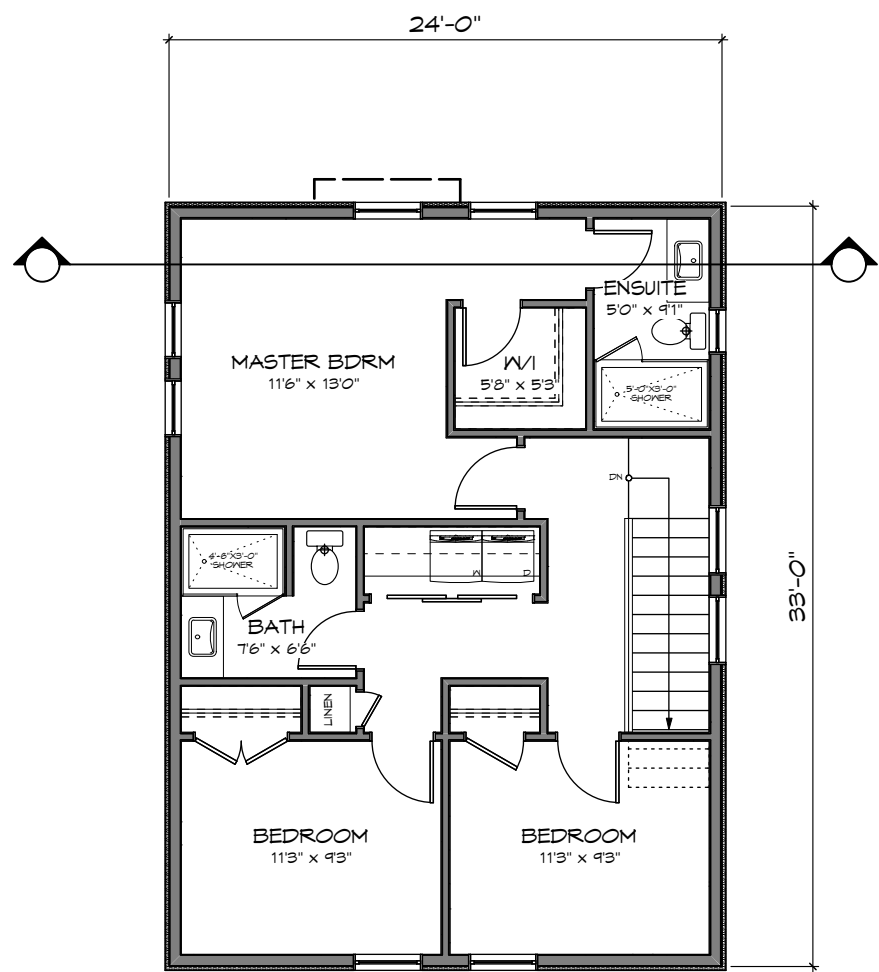

UPPER FLOOR
Scale: 1:100

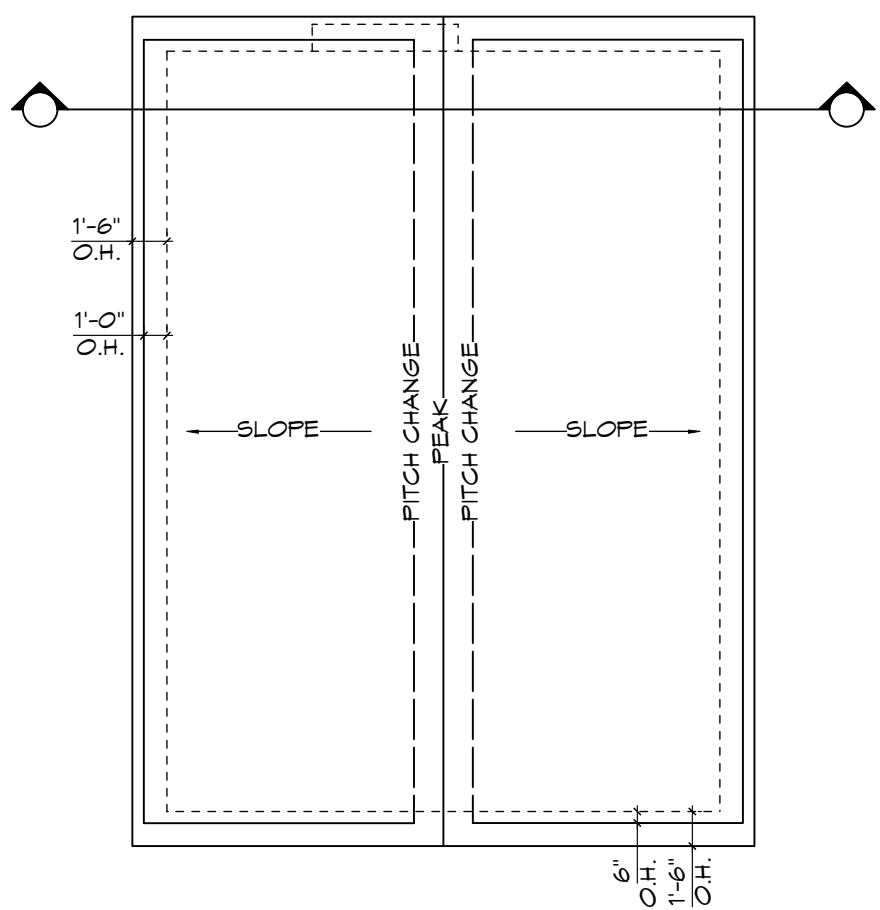

ROOF PLAN
Scale: 1:100

RE-ISSUED FOR DP
MAY 29, 2020



1161 NEWPORT AVE
Victoria, B.C. V8S 5E6
Phone: (250) 360-2144
Fax: (250) 360-2115

Drawn By: C.C.

Date: FEB 26, 2020

Scale: AS NOTED

Project:
3120 WASHINGTON
AVENUE - REZONING

Title:
FLOOR PLANS &
ELEVATIONS -
SFD 7

Revision:
Rev 1:
MAY 29/20

Sheet:


DP10

Proj.No. #####


REV. NO.	DESCRIPTION	DATE
1	NO CHANGES	MAY 29/20



FRONT (E) ELEVATION
Scale: 1:100

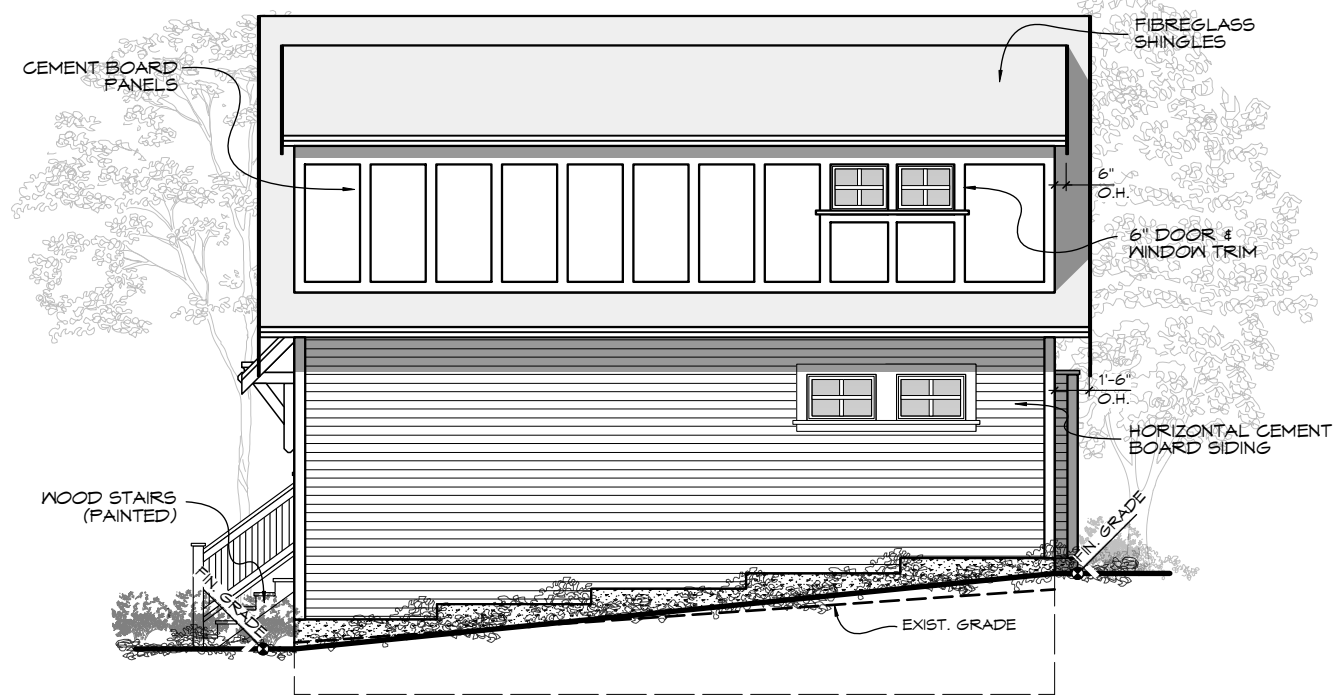


SIDE (N) ELEVATION
Scale: 1:100

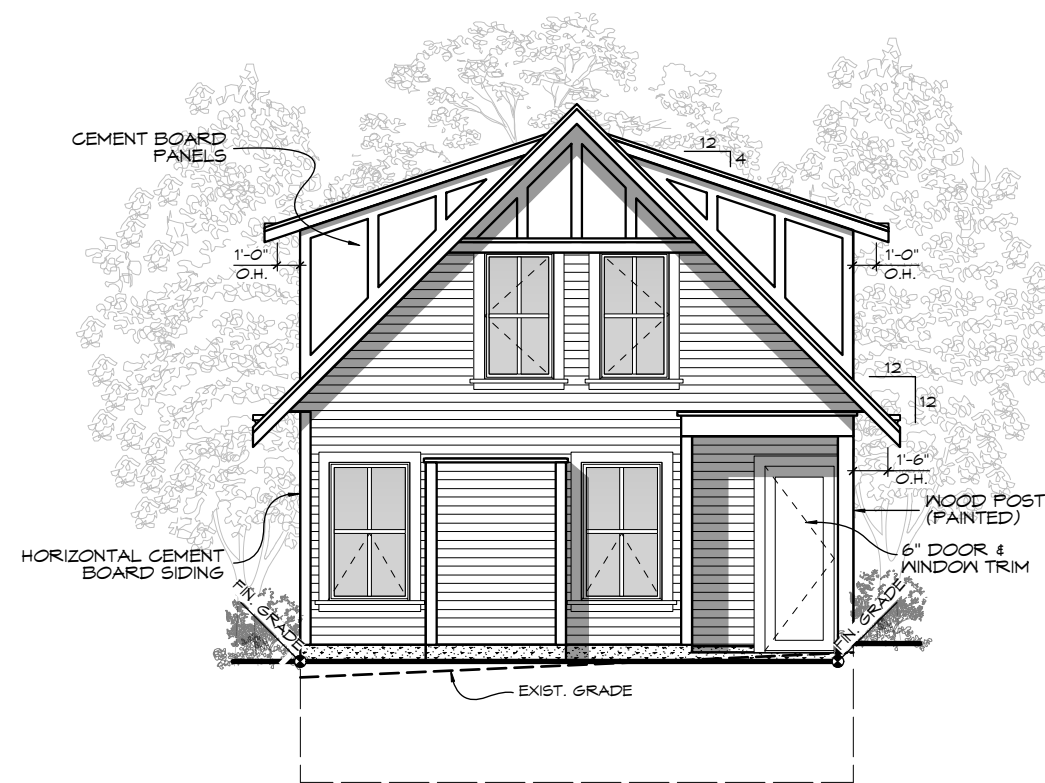


REAR (W) ELEVATION
Scale: 1:100




SIDE (S) ELEVATION
Scale: 1:100

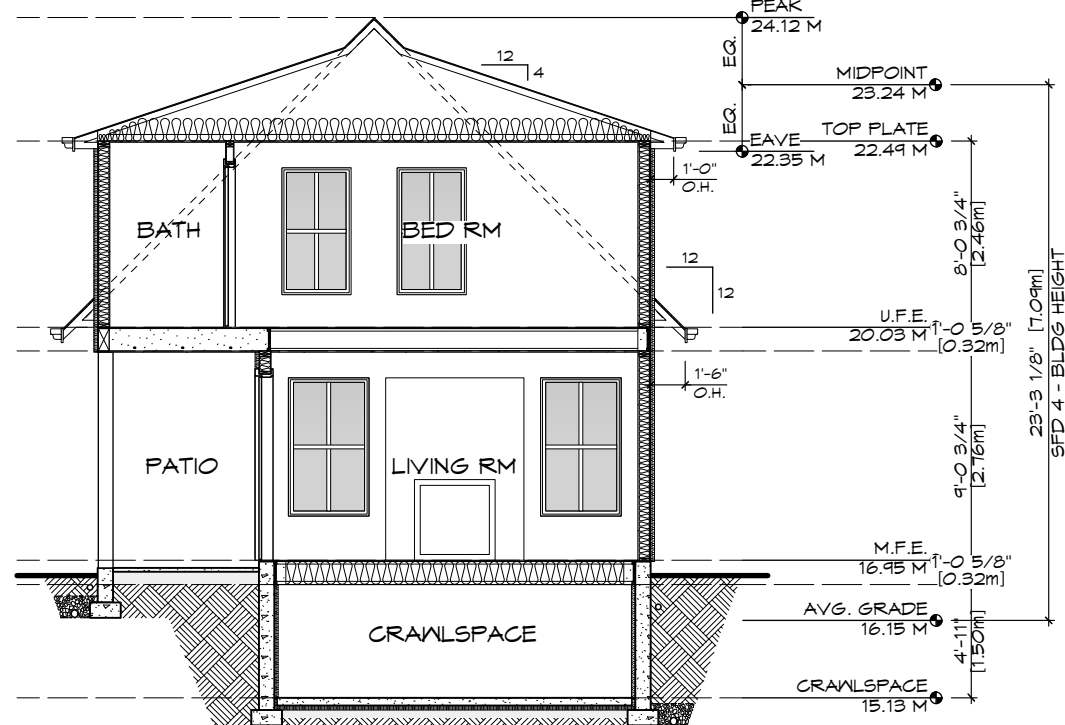


SECTION
Scale: 1:100

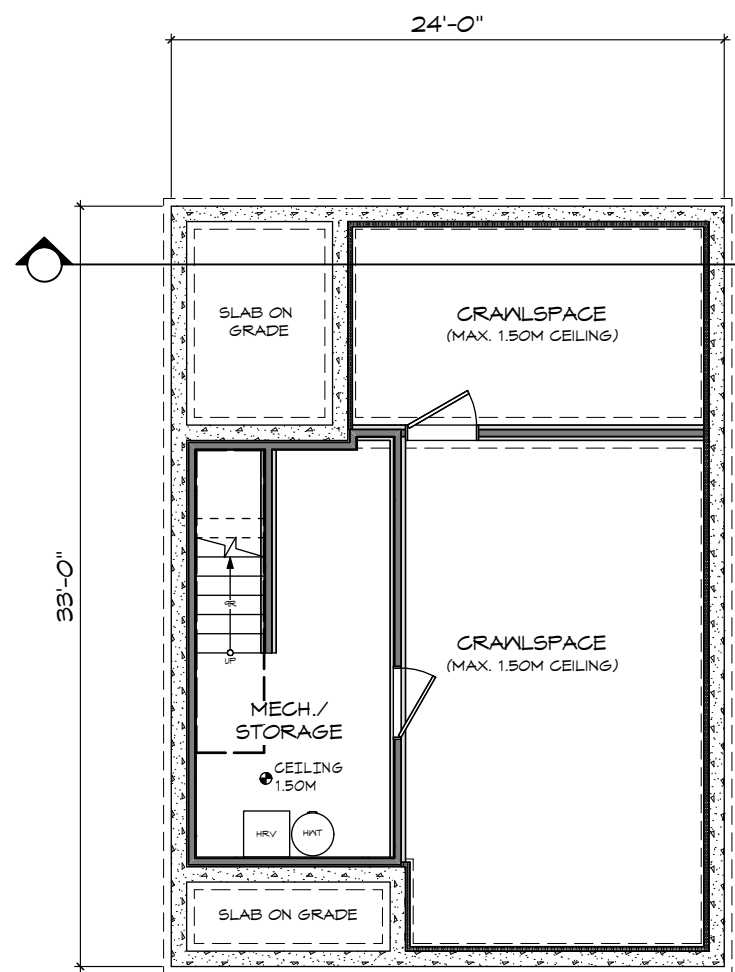


CRAWLSPACE
Scale: 1:100

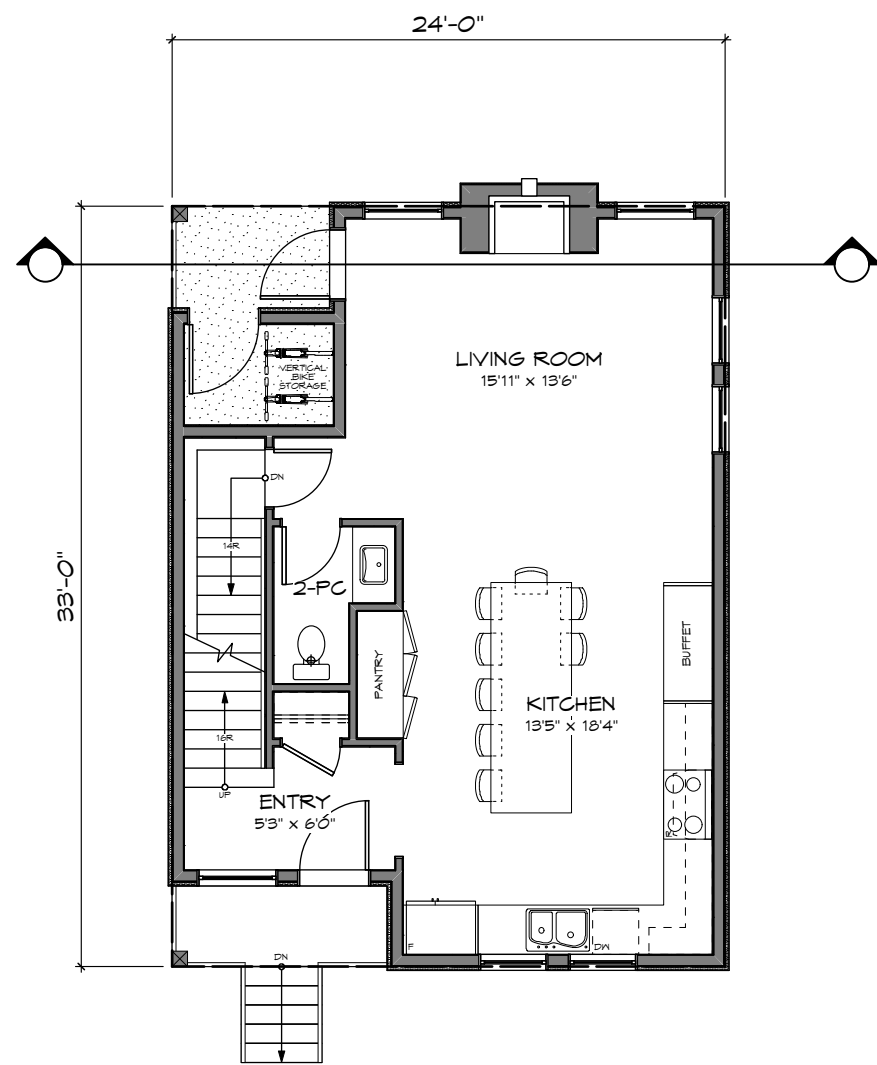

MAIN FLOOR
Scale: 1:100

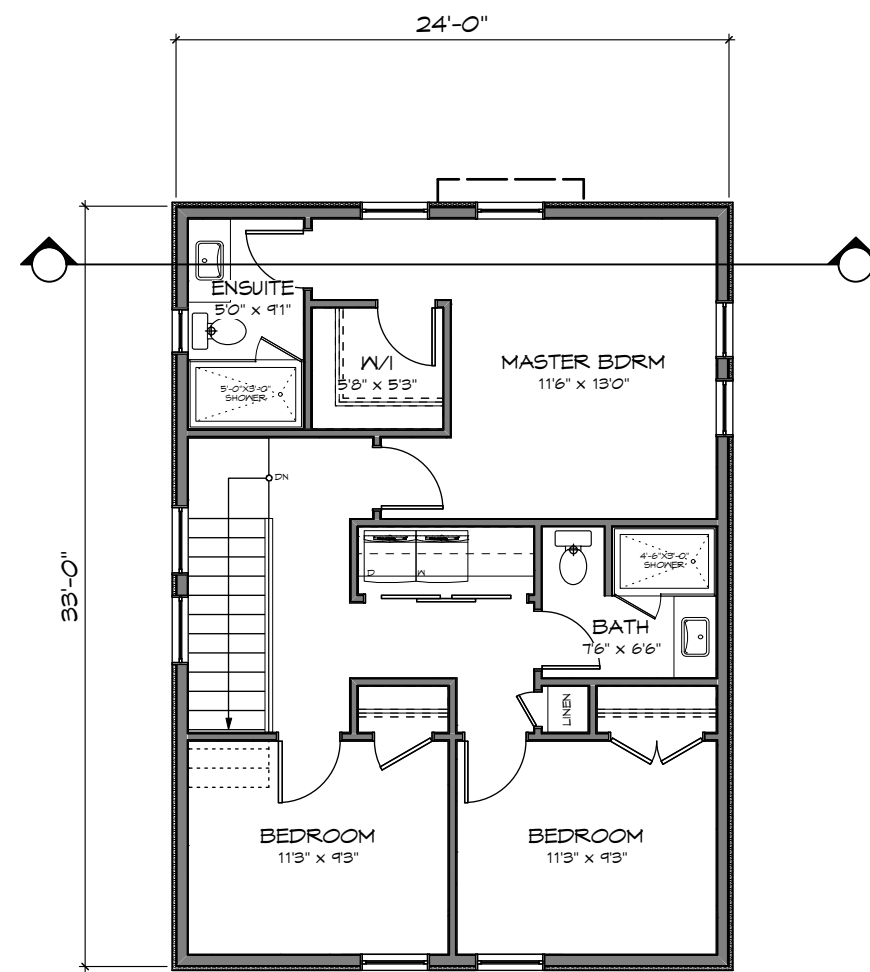

UPPER FLOOR
Scale: 1:100

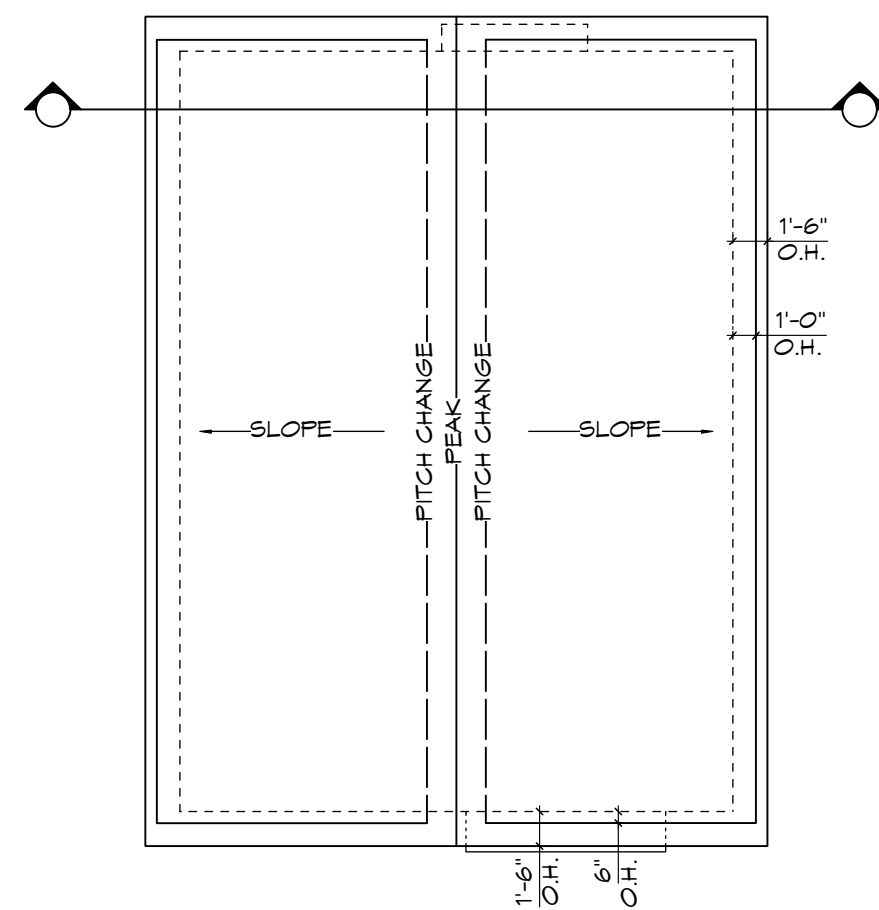

ROOF PLAN
Scale: 1:100

RE-ISSUED FOR DP
MAY 29, 2020

ZEBRADESIGN

1161 NEWPORT AVE
Victoria, B.C. V8S 5E6
Phone: (250) 360-2144
Fax: (250) 360-2115

Drawn By: C.C.

Date: FEB 26, 2020

Scale: AS NOTED

Project:
3120 WASHINGTON
AVENUE - REZONING

Title:
FLOOR PLANS &
ELEVATIONS -
SFD 8

Revision:
Rev 1:
MAY 29/20

Sheet:

DP11

Proj.No. #####

REV. NO.	DESCRIPTION	DATE
1	NO CHANGES	MAY 29/20



STREETSCAPE
Scale: 1:85

RE-ISSUED FOR DP
MAY 29, 2020

ZEBRADESIGN

1161 NEWPORT AVE
Victoria, B.C. V8S 5E6
Phone: (250) 360-2144
Fax: (250) 360-2115

Drawn By: C.C.

Date: FEB 26, 2020

Scale: AS NOTED

Project:
3120 WASHINGTON
AVENUE - REZONING

Title:
STREETSCAPE


Revision:
Rev 1:
MAY 29/20

Sheet:


DP12

Proj.No. ####


REV. NO.	DESCRIPTION	DATE
1	1.2 PROPOSED TREES REMOVED TO CONFORM TO NEW SERVING PLAN	MAY 29/20

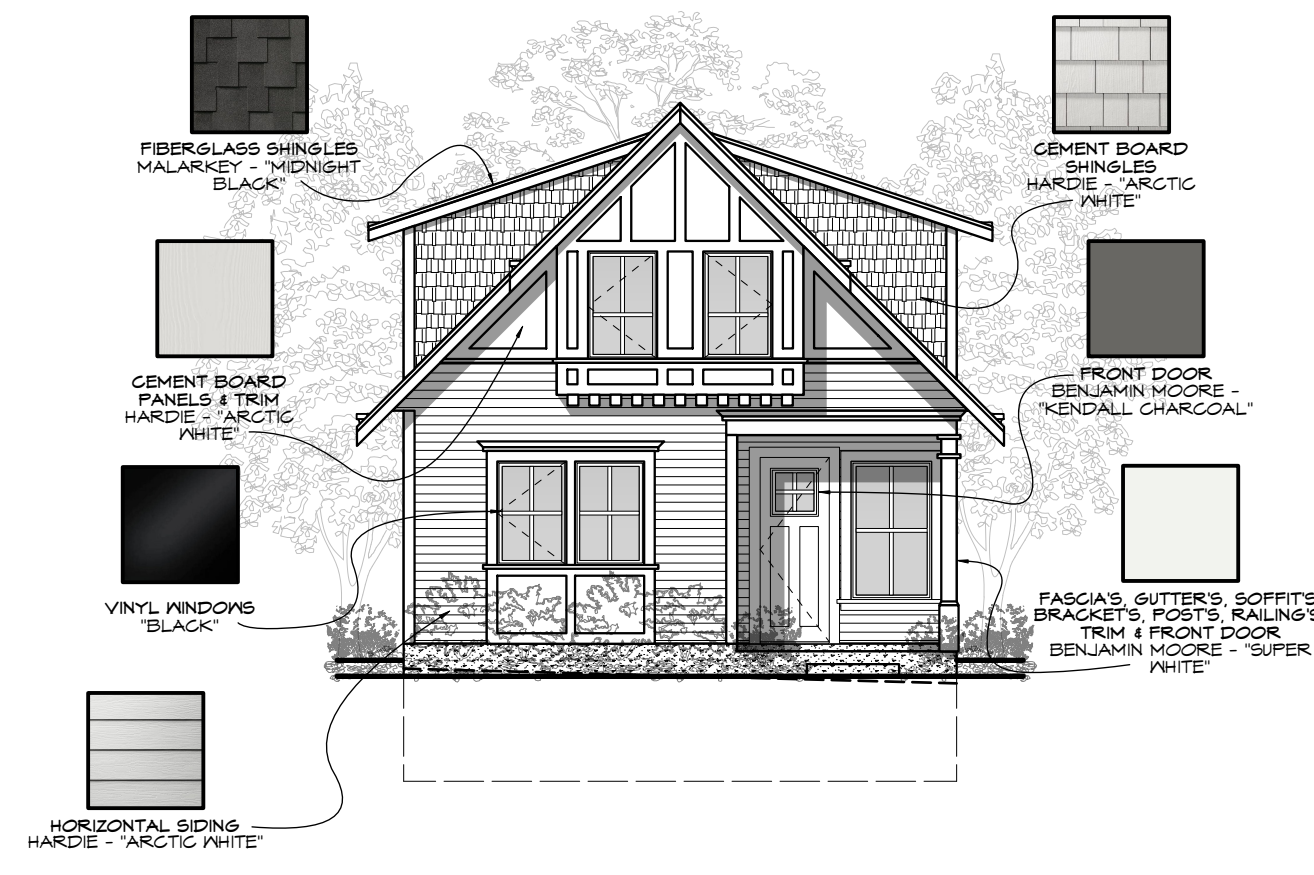


SFD-1 COLOURS
Scale: 1:100

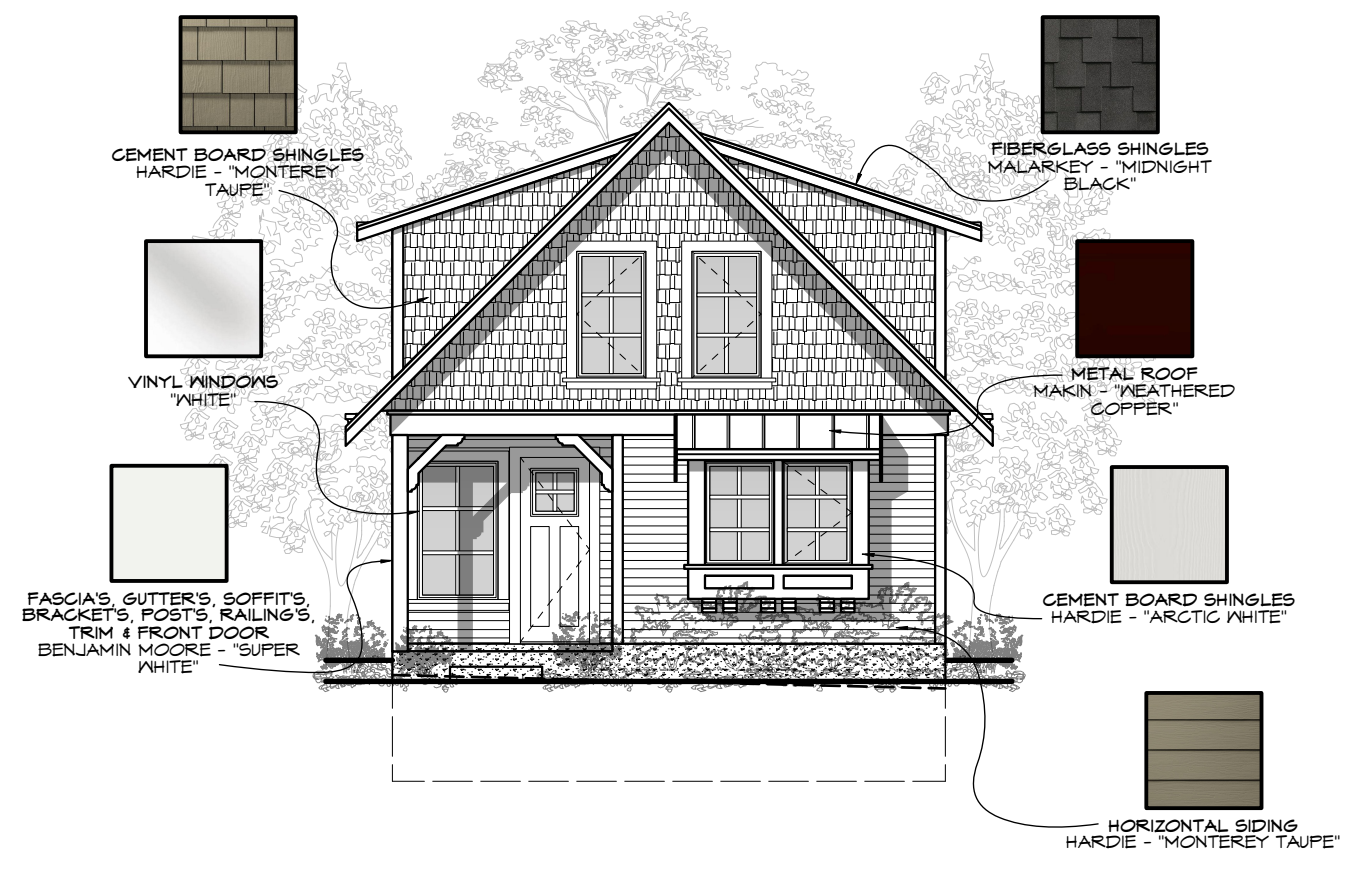


SFD-2 COLOURS
Scale: 1:100

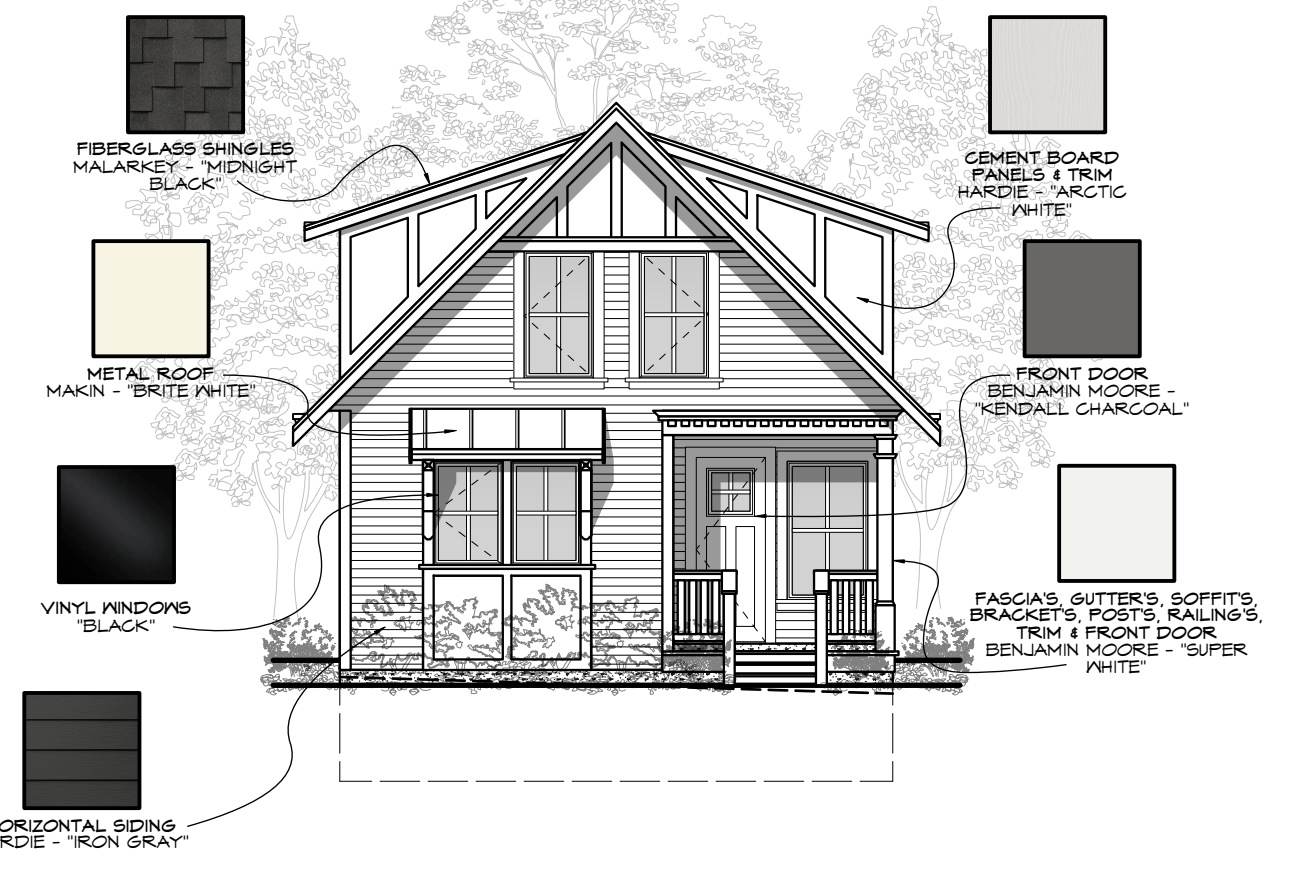


SFD-3 COLOURS
Scale: 1:100

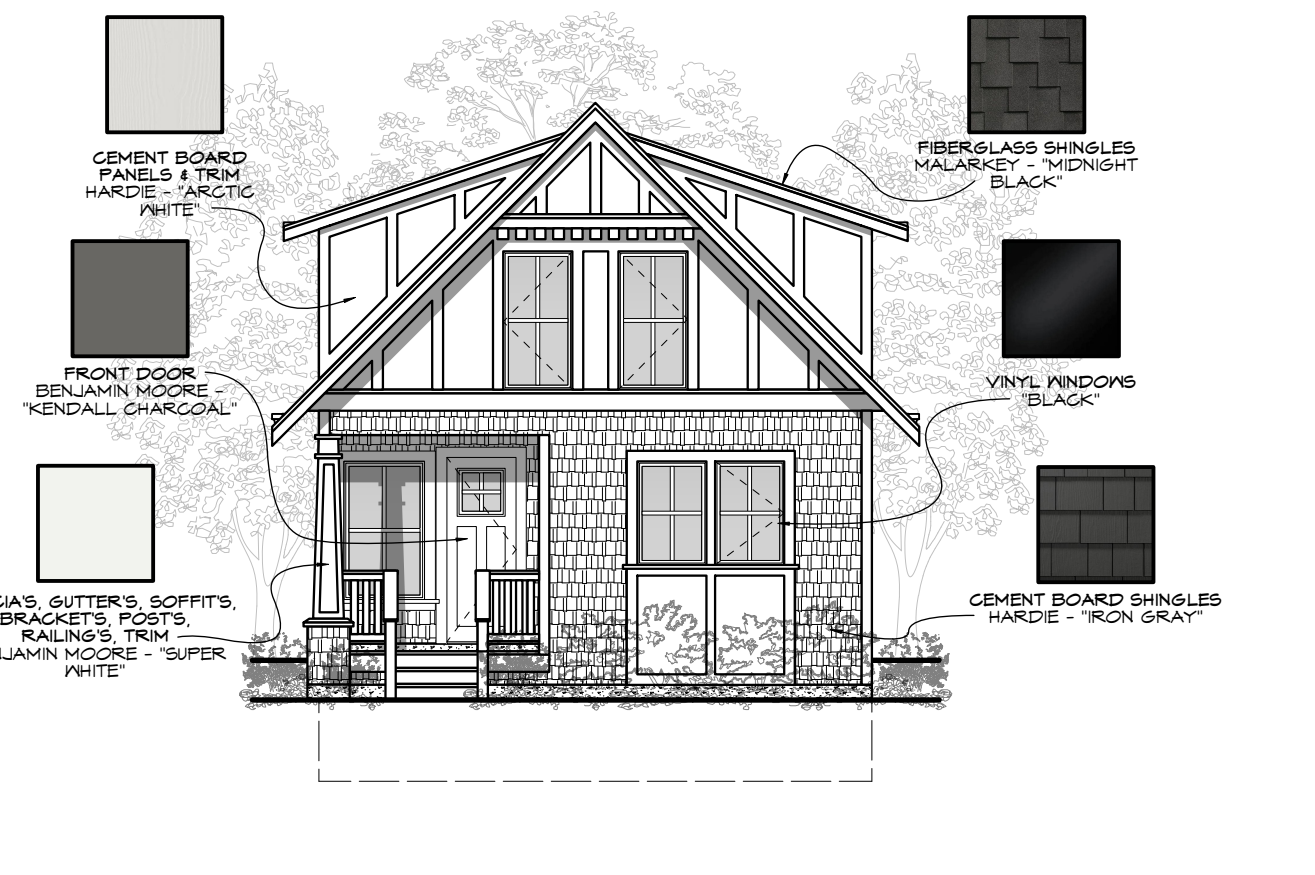


SFD-4 COLOURS
Scale: 1:100

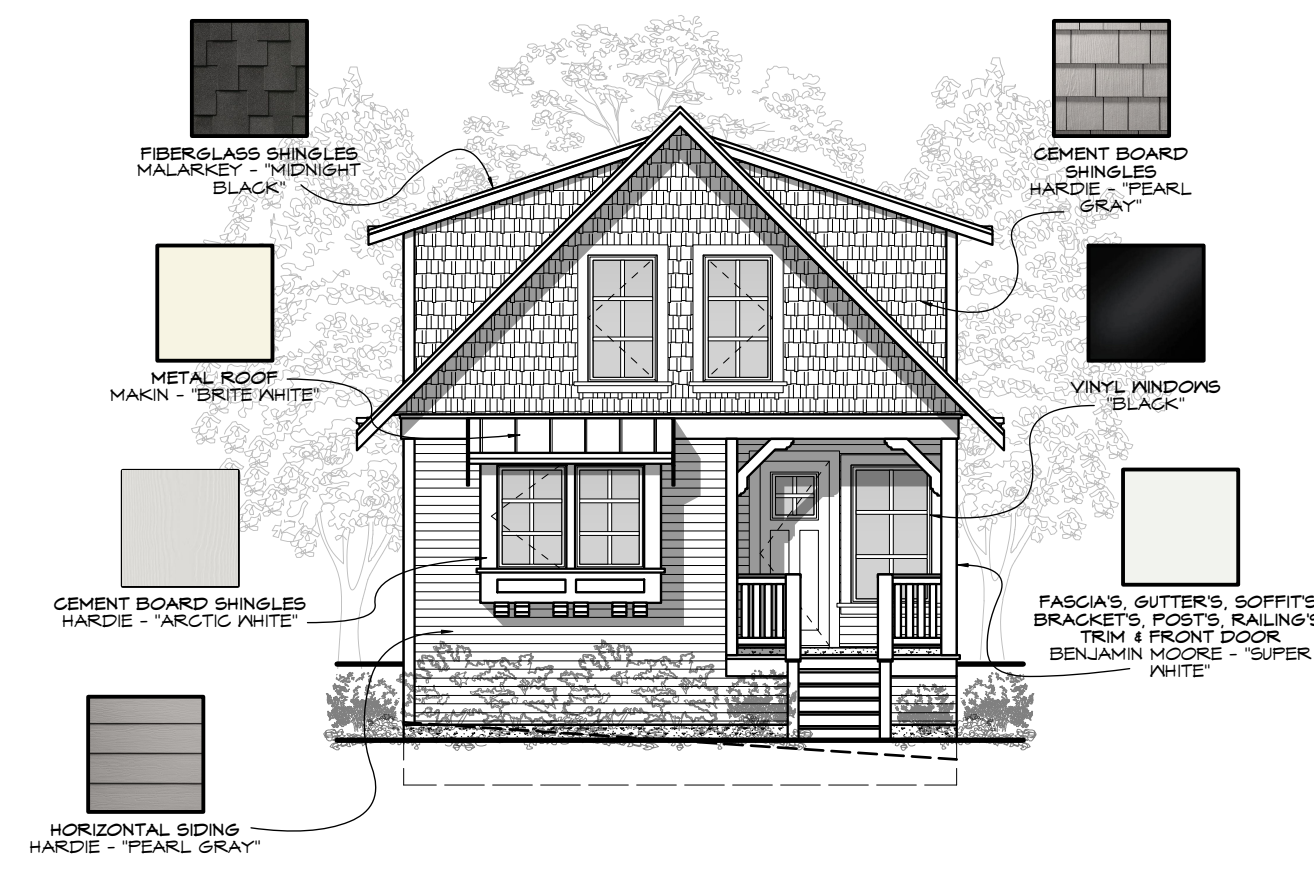

SFD-5 COLOURS
Scale: 1:100

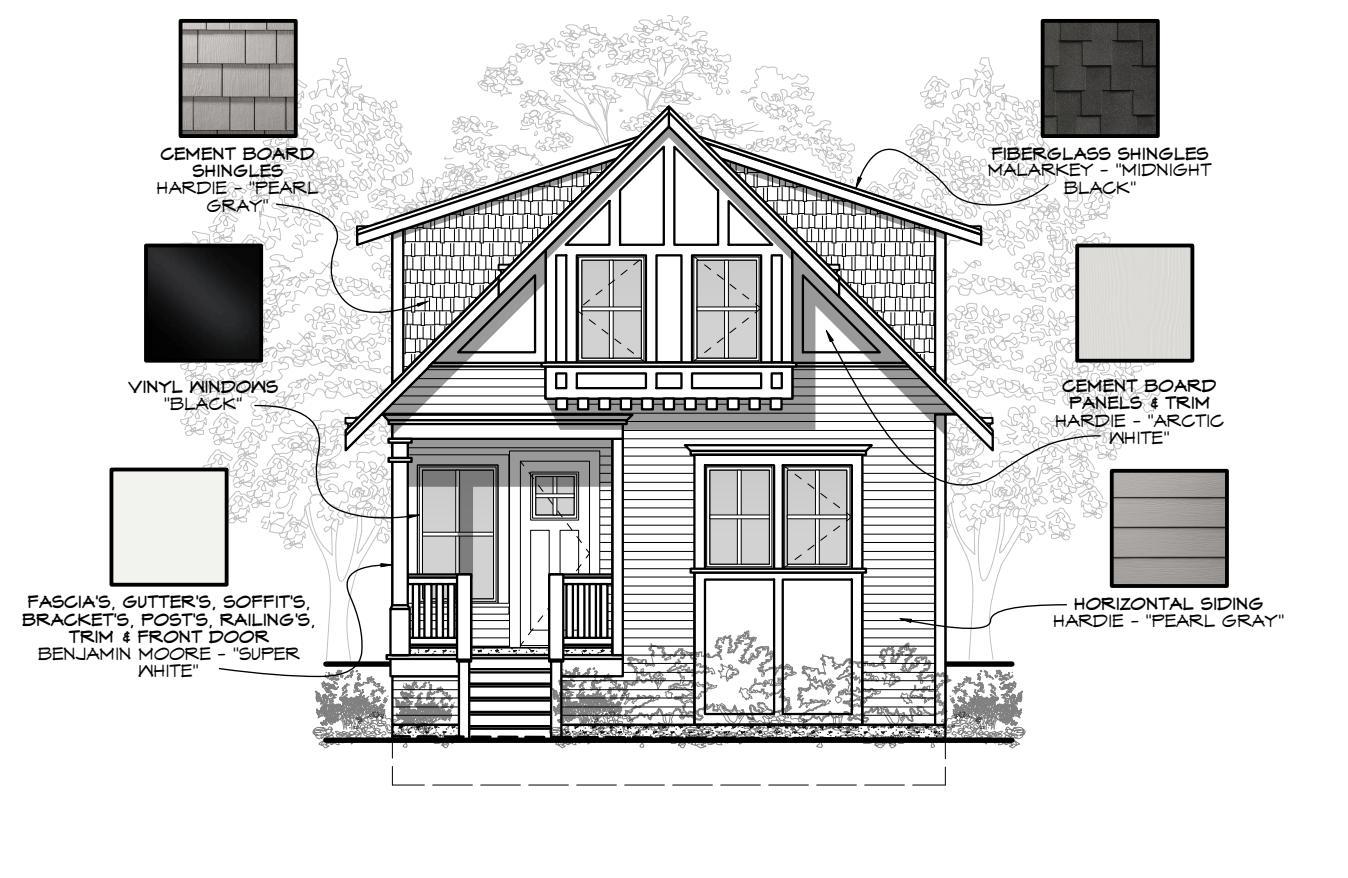

SFD-6 COLOURS
Scale: 1:100

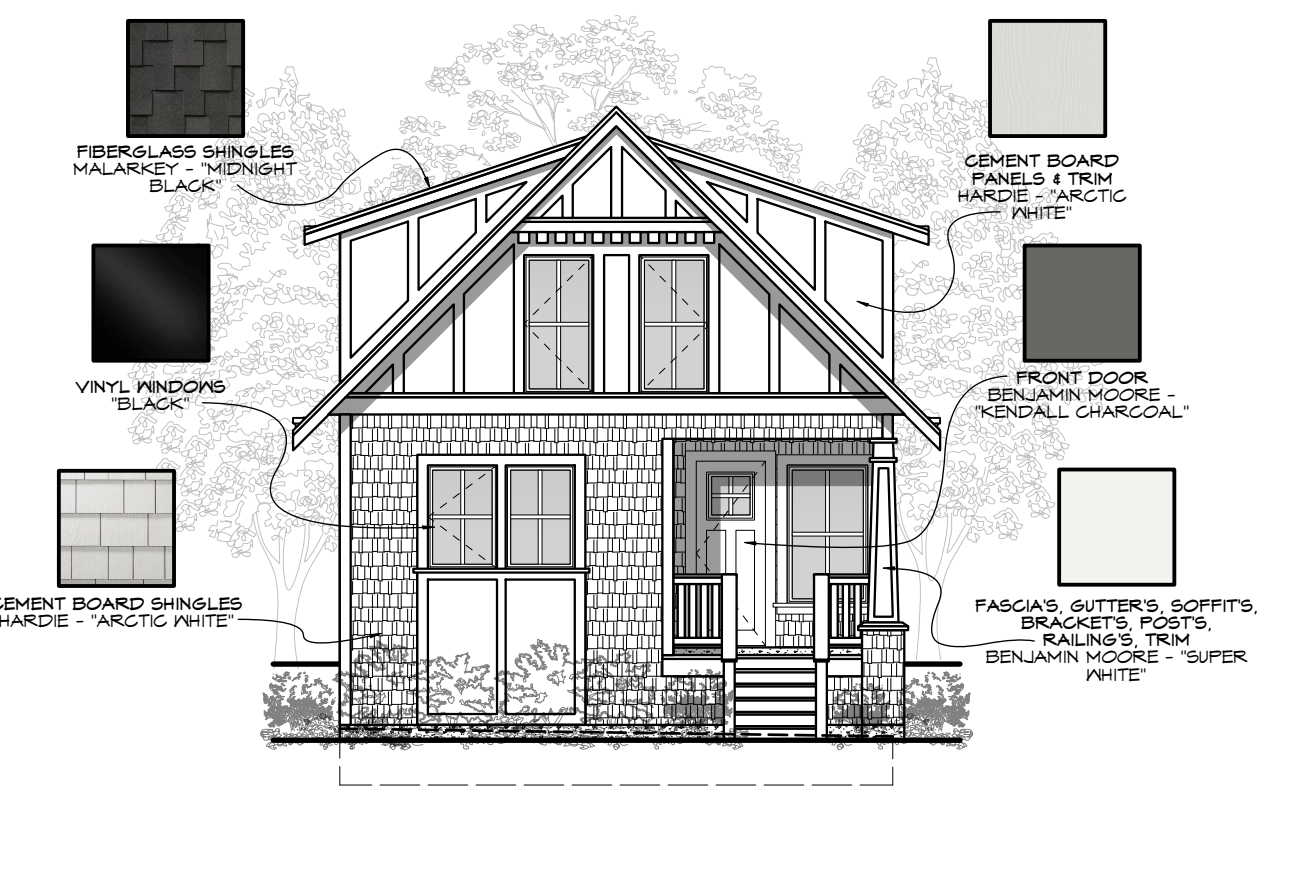

SFD-7 COLOURS
Scale: 1:100



SFD-8 COLOURS
Scale: 1:100

RE-ISSUED FOR DP
MAY 29, 2020



1161 NEWPORT AVE
Victoria, B.C. V8S 5E6
Phone: (250) 360-2144
Fax: (250) 360-2115

Drawn By: C.C.

Date: FEB 26, 2020

Scale: AS NOTED

Project:
3120 WASHINGTON
AVENUE - REZONING

Title:
COLOUR BOARD


Revision:
Rev 1:
MAY 29/20

Sheet:

DP13

Proj.No. #####

REV. NO.	DESCRIPTION	DATE
1	NO CHANGES	MAY 29/20

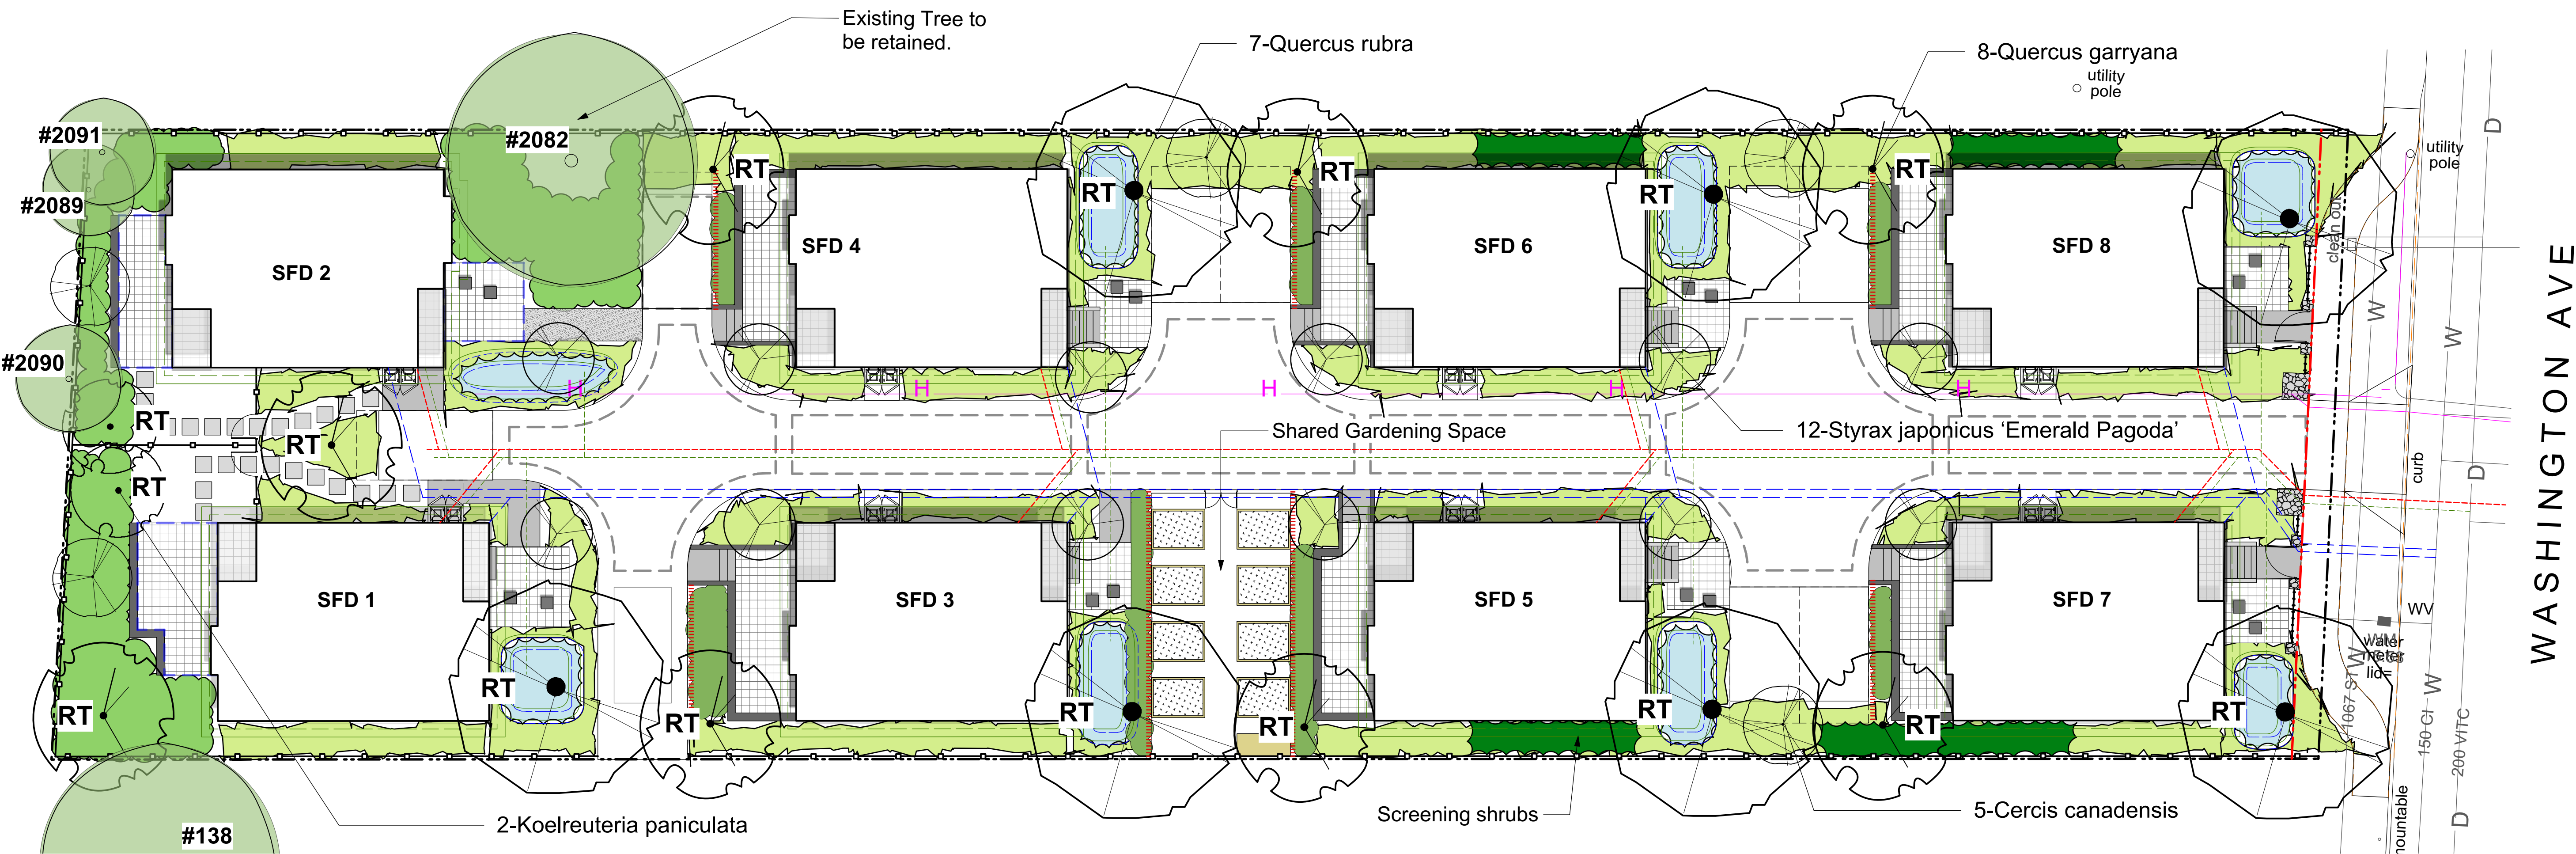

LEGEND

Property line

PROPOSED VEGETATION

PLANT LIST				
Sym	Qty	Botanical Name	Common Name	chd. Size / Plant Spacing
TREES:				
5		Cercis canadensis	Eastern Redbud	5.0cm cal, b&b
2		Koelreuteria paniculata	Panicled Goldenraintree	5.0cm cal, b&b
8		Quercus garryana	Garry Oak	5.0cm cal, b&b
7		Quercus rubra	Red Oak	6.0cm cal, b&b
12		Styrax japonicus 'Emerald Pagoda'	Japanese Snowbell	5.0cm cal, b&b
0				



Naturalized Shrub Plantings

Total area approx. 90 sq m. Planting areas planted @ 1 x #5 pot OR 2 x #3 pots OR 3 x #1 pots / sq. m.

Recommended Species:
Sword fern (*Polystichum munitum*)
Oregon Grape (*Mahonia aquifolium*)
Salal (*Gaultheria shallon*)
Red Flowering Current (*Ribes sanguineum*)
Nootka Rose (*Rosa nutkana*)
Snowberry (*Symphoricarpos albus*)
Evergreen huckleberry (*Vaccinium ovatum*)



Mixed Shrub and Perennial Plantings

Total area approx. 340 sq m. Planting areas planted @ 2 x #3 pots OR 3 x #1 pots / sq. m.

Recommended Species:
Rose Creek Abelia (*Abelia x chinensis 'Rose Creek'*)
Glacier Azalea (*Azalea japonica 'Glacier'*)
Beautyberry (*Callicarpa bodinieri var. giraldii Profusion*)
Sageleaf Rockrose (*Cistus salviifolius*)
Witchhazel (*Hamamelis mollis*)
Strawberry Tree (*Arbutus Unedo*)
Barrenwort (*Epimedium x rubrum*)
Newport Dwarf Escallonia (*Escallonia 'Newport Dwarf'*)
Topiarist's hebe (*Hebe topiaria*)
Lily turf (*Liriope muscari*)
Sword Fern (*Polystichum munitum*)
Soft Shield Fern (*Polystichum setiferum*)

RAIN WATER MANAGEMENT NOTES

Water collected from building roofs flow to the rain gardens located throughout the site or to permeable pavement in drive aisle.

The rain gardens are sized such that the bottom of the rain garden is a minimum of 5% of the impervious area. Rain gardens will be designed with underdrains and a high capacity overflow drain that will be connected to the onsite piped drainage system.

Permeable paving is used to manage onsite vehicular impervious surfaces. All paths and where possible, residential patios will be drained towards absorbent landscape areas or rain gardens.

PLANTING RATIONALE

The planting plan is designed to meet the City's Food-Bearing, Pollinator and Native Plant Landscape Design Guidelines and offers a variety of ornamental and amenity planting areas with native and appropriate non-native species that are adapted to site conditions, climate and design intent and provide pollinator habitat.

SHARED GARDENING SPACE

The site plan includes a shared gardening space that includes one raised gardening box per dwelling unit, a small shed and potting area.

GENERAL PLANTING NOTE


1. Plant quantities and species may change between issuance of DP and Construction due to plant availability and design changes.

BOULEVARD PLANTING NOTES

- Boulevard trees have been placed to avoid existing and proposed infrastructure. Trees planted within 1m of an existing underground municipal service will have a root barrier installed between the root ball and the existing infrastructure.
- Boulevard trees will be placed a minimum of 1.5m from an above ground municipal service such as fire hydrant, streetlight or driveway.
- Final selection of boulevard trees to be determined through consultation with municipal parks staff.
- Landscape within boulevard areas to be irrigated (unless otherwise indicated).
- Boulevard irrigation point of connection to be 19 mm service, refer to Civil drawings for location. Water meter and timer/controller, that is separate from building, to be provided at point of connection. Timer/controller for boulevard areas must be readily accessible to municipal staff.
- Design and installation of boulevard irrigation system to meet current IABC and Municipal Specifications.
- Design/build drawings for boulevard irrigation to be submitted to Landscape Architect in PDF and dwg formats, at least two weeks prior to commencement of irrigation installation and will be reviewed by municipal staff.
- Boulevard irrigation to be inspected as per municipal specification by municipal staff. Boulevard tree irrigation system will be maintained and operated by municipality, after it is inspected and approved by municipal staff.
- All trees within boulevard to be irrigated with double ring drip irrigation system c/w double check valve.

IRRIGATION AND LIGHTING NOTES

- Contractor to field fit irrigation system around existing trees, to limit disturbance to root systems.
- Sleeves shall be installed at the necessary depths, prior to pavement construction. Sleeving shall extend 300 mm from edge of paving into planting area, and shall have ends marked above grade unless otherwise shown on plan.
- Arborist to review (prior to installation) sleeving of irrigation lines in protected root zone (PRZ) of existing trees.
- Placement of electrical conduit through site to be coordinated with arborist.
- Arborist to be onsite and supervise all excavation/trenching within PRZ of retained trees.

 

NOT FOR CONSTRUCTION



client
CUBE DEVELOPMENTS
2272 MILLSTREAM ROAD
VICTORIA, BC

project
3120 WASHINGTON AVENUE
DEVELOPMENT
VICTORIA, BC

sheet title	
Planting Plan	
project no.	120.03
scale	1:125 @ 24"x36"
drawn by	MDI
checked by	SM/PdG
revision no.	sheet no.
2	L3.01

