

Rezoning & Development Permit Revision

24.07.05



VIEW FROM INTERSECTION OF DOUGLAS STREET AND TORONTO STREET. FOR ADDITIONAL RENDERINGS, REFER TO SUBMITTED REZONING PRESENTATION PACKAGE.

DOUGLAS STREET APARTMENTS

350 & 360 Douglas St. Victoria, BC V8V 2P5

Architecture	Structural	Mechanical	Electrical	Civil	Landscape
METAFOR ARCHITECTURE INC 200, 11460 Jasper Ave NW Edmonton, AB T5K 0M1 t: 780.490.5330 www.METAFOR.studio	Skyline Engineering Ltd. 380-4243 Glanford Ave Victoria, BC V8Z 4B9 t: 250.590.4133 www.skylineengineering.ca	m3 Mechanical Engineering Inc. 501-1803 Douglas St Victoria, BC V8T 5C3 t: 250.940.2256 www.m3mech.ca	AES Engineering 500-3795 Carey Road Victoria, BC V8Z 6T8 t: 250.381.6191 www.aesengr.com	JE Anderson & Associates 4212 Glanford Ave Victoria, BC V8Z 4B7 t: 250.727.2214 www.jeanderson.com	LADR 3-864 Queens Ave, Street Level Victoria, BC V8T 1M5 t: 250.598.0105 www.ladrla.ca

ARCHITECTURAL

DP0.00	COVER
DP1.01	EXISTING SITE PLAN
DP1.02	PROPOSED SITE PLAN
DP1.03	AVERAGE GRADE CALCULATION
DP1.04	TOTAL FLOOR AREA PLANS
DP1.05	SITE COVERAGE PLAN & BYLAW FRAMEWORK
DP2.01	PARKADE LEVEL 1
DP2.02	PARKADE LEVEL 2
DP2.03	LEVEL 1 & 2 FLOOR PLANS
DP2.04	LEVEL 3 & 4 FLOOR PLANS
DP2.05	LEVEL 5 & 6 FLOOR PLANS
DP2.06	ROOF/AMENITY PLAN
DP3.01	BUILDING ELEVATIONS
DP3.02	BUILDING ELEVATIONS
DP3.03	BUILDING CONTEXT ELEVATIONS
DP4.01	BUILDING SECTIONS
DP5.01	BUILDING CODE

ELECTRICAL

E1.0	SITE LIGHTING LAYOUT
E2.0	OFFSITE STREET LIGHTING LAYOUT
E2.1	OFFSITE STREET LIGHTING DETAILS

CIVIL

PRELIMINARY	GRADING PLAN
PRELIMINARY	CIVIL SERVICES DRAWING

LANDSCAPE

LANDSCAPE	CONCEPT PLAN
	TREE MANAGEMENT PLAN

SURVEY

PLOT	PLAN
------	------

NOTE: REFER TO SUBMITTED PRESENTATION PACKAGE FOR SUPPLEMENTAL GRAPHIC INFORMATION INCLUDING SITE ANALYSIS, SHADOW STUDIES, AND RENDERINGS. DRAWING PACKAGE AND PRESENTATION PACKAGE ARE TO BE REVIEWED IN CONJUNCTION.



Revisions

Bubbled areas indicate revisions compared to the previously submitted plans


Received Date

July 17, 2024

C:\AutoDesk_Temp\Revit\2021\22.703 Douglas Street Apartments_1\yeldv\2521.vrt

1
DP1.01
1 : 300

EXISTING SITE PLAN

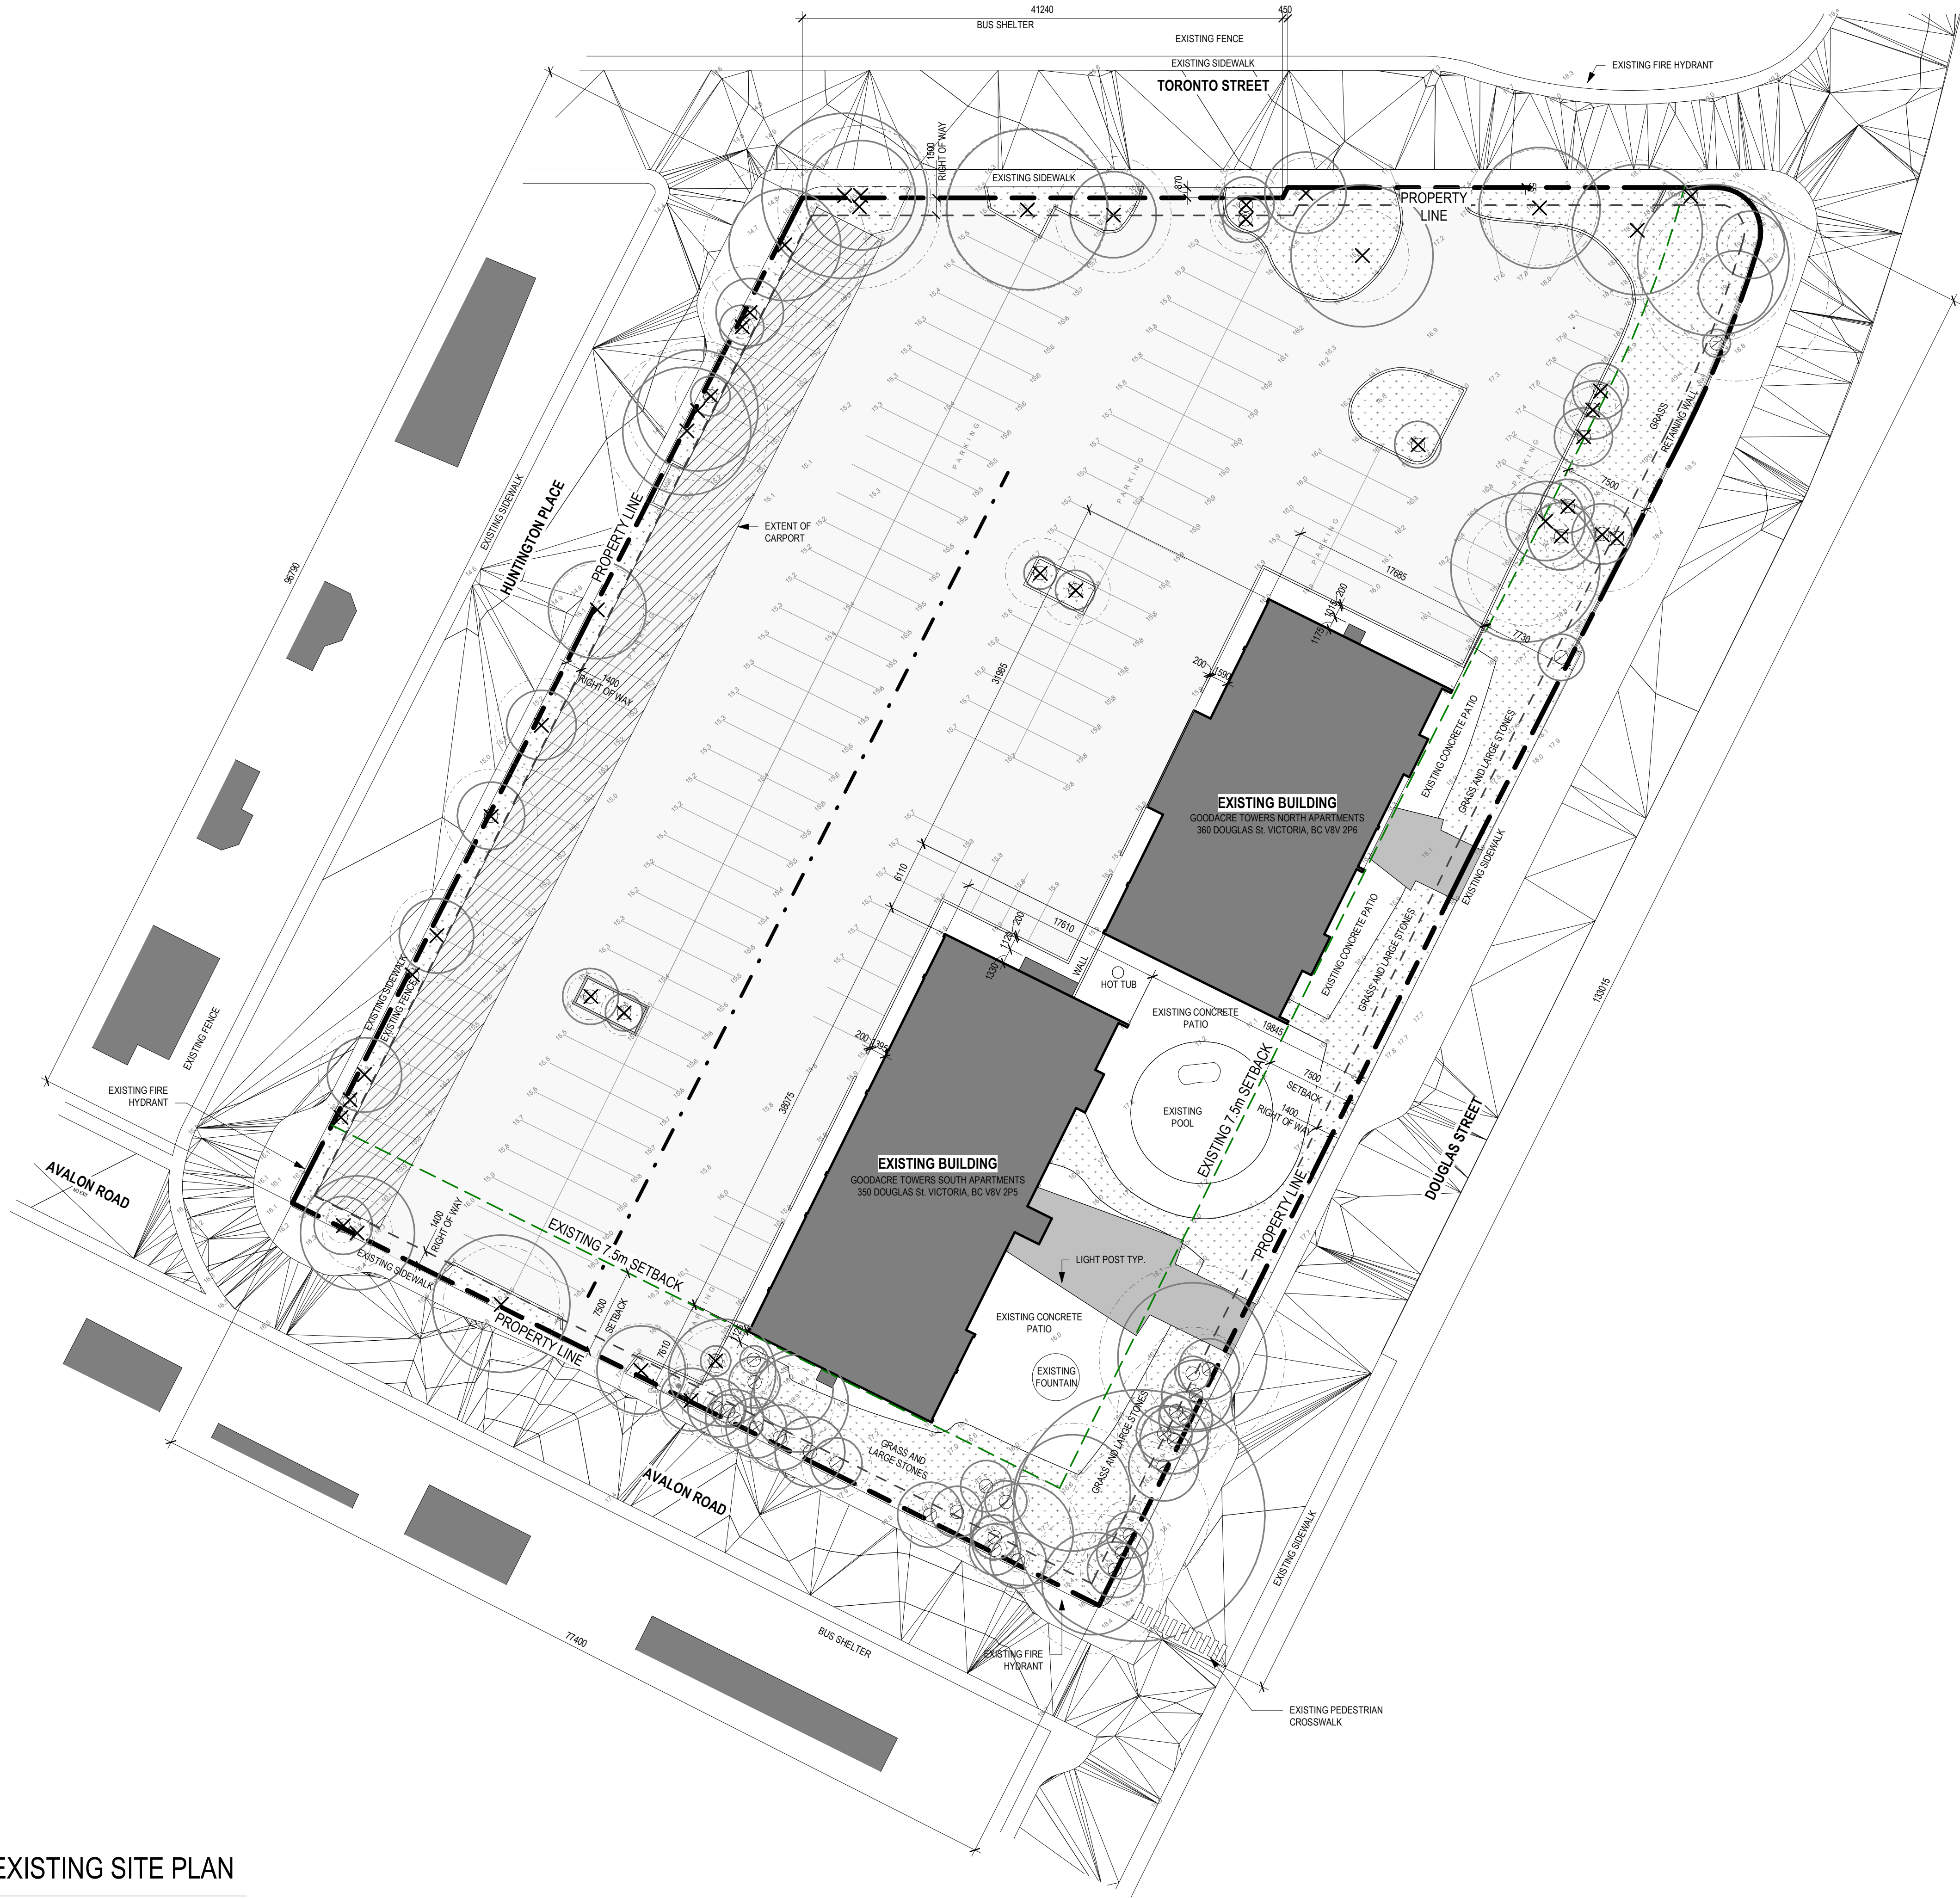

SITE LEGEND	
PROPERTY LINE	---
SETBACK LINE	---
(URW) UTILITY RIGHT OF AWAY	---
STORM LINE	---
GAS LINE	---
WATER LINE	---
DRAINAGE LINE	---
TELEPHONE LINE	---
PARKADE OUTLINE	---
UTILITY POLE	⊕
TRAFFIC SIGN	⊕
CATCH BASIN	⊕

DOUGLAS STREET
APARTMENTS

350 & 360 Douglas St.
Victoria, BC V8V 2P5

Issued/ Revision Schedule

no.	description	date
1	Issue #1 for Development Permit	23.05.17
2	Rezoning & Development Permit Revision	23.12.20
4	Rezoning & Development Permit Revision	24.07.05

Seal

Permit

Consultant



310, 625 11 Ave SW
Calgary, AB T2P 0E1
T: 403.264.8700

200, 11460 Jasper Ave NW
Edmonton, AB T5K 0M1
T: 780.490.5330

CALGARY | EDMONTON
www.METAFOR.studio

Architecture
Building Envelope
Commissioning
Interior Design
Sustainability + Resilience

METAFOR ARCHITECTURE INC.

Drawing Title

EXISTING SITE PLAN

Sheet

DP1.01

Scale

As indicated

Project No.

22.703

COPYRIGHTED. This design is the exclusive property of the Architect and shall not be reproduced without the Architect's written permission. These drawings are to be read in conjunction with the specifications, structural, mechanical and electrical drawings. The drawing must not be scaled. All dimensions, data and levels shall be verified before construction, and all errors or omissions reported immediately to the Architect.

Issued/ Revision Schedule		
no.	description	date
1	Issue #1 for Development Permit	23.05.17
2	Rezoning & Development Permit Revision	23.12.20
3	Rezoning & Development Permit Revision	24.05.03
4	Rezoning & Development Permit Revision	24.07.05

mit

consultant




PROPOSED SITE PLAN

et

scale	Project No.
-------	-------------


As indicated	22.703
--------------	--------

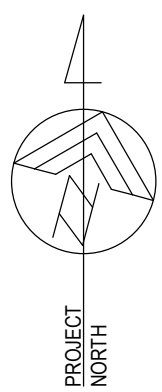

SITE LEGEND	
PROPERTY LINE	
SETBACK LINE	
(URW) UTILITY RIGHT OF AWAY	
STORM LINE	
GAS LINE	
WATER LINE	
DRAINAGE LINE	
TELEPHONE LINE	
PARKADE OUTLINE	
UTILITY POLE	
TRAFFIC SIGN	
CATCH BASIN	

PROJECT INFORMATION TABLE	
ADDRESS:	350 & 360 Douglas St, Victoria
LEGAL ADDRESS:	LOT 1, BECKLEY FARM, VICTORIA CITY, PLAN 19452
EXISTING ZONING:	R3-H MULTI-UNIT RESIDENTIAL
PROPOSED ZONING:	R3-H MULTI-UNIT RESIDENTIAL
SITE AREA:	8933m ²
COMMERCIAL FLOOR AREA:	0m ²
FRONT YARD SETBACK:	3.9m NORTH SIDE
REAR YARD SETBACK:	7.5m SOUTH SIDE
SIDE YARD SETBACK:	3.3m WEST SIDE
SIDE YARD SETBACK:	5.4m EAST SIDE
PROJECTIONS INTO SETBACKS: (MAXIMUM)	BALCONIES: 0.7m CANOPIES: 1.0m STEPS: 2.7m
TOTAL NUMBER OF UNITS:	90 UNITS
UNIT TYPE:	1 BEDROOM: 34 1 BEDROOM + DEN: 21 2 BEDROOM: 31 3 BEDROOM: 4
GROUND-ORIENTATED UNITS:	10 UNITS
MINIMUM UNIT FLOOR AREA:	47m ²
PARKING STALL SIZE:	2600 X 5100
LOADING STALL SIZE:	3000 X 9000

ZONING COMPARISON				
	EXISTING	PERMITTED (R3-H) FOR COMPARISON ONLY	PROPOSED (NEW BLDG ONLY)	PROPOSED (ENTIRE SITE)
USE	MULTI-UNIT RESIDENTIAL	MULTI-UNIT RESIDENTIAL	MULTI-UNIT RESIDENTIAL	MULTI-UNIT RESIDENTIAL
SETBACKS	7.5m REAR YARD SETBACK 7.5m EAST YARD SETBACK	7.5m SETBACK FROM CENTRELINE OF STREET, HAVING A BOUNDARY IN COMMON	3.9m FRONT YARD SETBACK 7.5m REAR YARD SETBACK 5.4m EAST YARD SETBACK 3.3m WEST YARD SETBACK	3.9m FRONT YARD SETBACK 7.5m REAR YARD SETBACK 5.4m EAST YARD SETBACK 3.3m WEST YARD SETBACK
NUMBER OF UNITS	197	N/A	90	287
UNIT MIX	STUDIO: 55 1 BD: 81 2 BD: 61	N/A	1 BD: 34 1BD+DEN: 21 2 BD: 31 3 BD: 4	STUDIO: 55 1 BD: 115 1BD+DEN: 21 2 BD: 92 3 BD: 4
TOTAL FLOOR AREA	360 DOUGLAS: 6,816 m ² 350 DOUGLAS: 7,853 m ²		7,244m ²	21,913 m ²
FLOOR SPACE RATIO	1.64:1	1.68 2.0 (OCP)	0.81:1	2.45:1
HEIGHT	350 DOUGLAS: 32.17m from main 360 DOUGLAS: 32.12m from main	34m	24.3m FROM AVE GRADE	34m
STOREYS	13 STOREYS INCL. BASEMENT		6 STOREYS	13 STOREYS
PARKING	183 STALLS ON GRADE	DEPENDENT ON UNIT SIZE	-	164 UNDERGROUND, 48 SURFACE INCLUDING: • ONE MOOD CAR SHARE • 16 VISITOR • 8 ACCESSIBLE TOTAL: 212 STALLS
PARKING RATIO	.93	N/A	-	0.73
BICYCLE PARKING	26 SHORT TERM 0 LONG TERM	DEPENDENT ON UNIT SIZE	3 SHORT TERM 293 LONG TERM (191 with electrical receptacles) • 30 AT GRADE • 126 IN PARKADE • 127 IN MAIN FLOOR BIKE ROOM	26 SHORT TERM 266 LONG TERM 67 LONG TERM (TO BE PROVIDED IN EXISTING BUILDINGS AS PART OF EXISTING PROJECT, 39 TO BE OVERSIZED) TOTAL: 349 LONG TERM
BICYCLE PARKING RATIO	0.13	-	3:1	1.22
BUILDING SITE COVERAGE	16.3% (1,450m ²)	N/A	33.2% (2,939m ²)	49.1% (4,389m ²)
PARKING SITE COVERAGE	58.1%	14%	-	25.7% (2,295m ²)
OPEN SPACE COVERAGE	28.4%	40%	-	25.2%

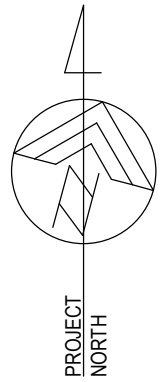

DOUGLAS STREET
APARTMENTS

350 & 360 Douglas St.
Victoria, BC V8V 2P5

Issued/ Revision Schedule

no.	description	date
1	Issue #1 for Development Permit	23.05.17
2	Rezoning & Development Permit Revision	23.12.20
3	Rezoning & Development Permit Revision	24.05.03
4	Rezoning & Development Permit Revision	24.07.05

Seal

Permit

Consultant



310, 625 11 Ave SW
Calgary, AB T2P 0E1
T: 403.264.8700

200, 11460 Jasper Ave NW
Edmonton, AB T5K 0M1
T: 780.490.5330

CALGARY | EDMONTON
www.METAFOR.studio

Architecture
Building Envelope
Commissioning
Interior Design
Sustainability + Resilience

METAFOR ARCHITECTURE INC.

Drawing Title

AVERAGE GRADE
CALCULATION

Sheet

DPI.03

Scale

Project No.

1 : 300

22.703




GRADES TO CALCULATE BUILDING HEIGHT


GRADE POINTS	ELEVATION	FROM	TO	AVERAGE ELEVATION	X	DISTANCE	=	TOTALS
A	16.3	A	B	15.7		89.7		1406.4
B	15.1	B	C	16.9		68.7		1164.0
C	18.8	C	D	18.8		10.8		202.1
D	18.8	D	E	18.4		3.6		65.5
E	18.0	E	F	18.2		10.1		184.0
F	18.4	F	G	17.4		15.2		263.0
G	16.3	G	H	16.3		1.3		21.3
H	16.3	H	I	15.9		37.3		593.7
I	15.5	I	J	16.0		79.4		1266.4
J	16.4	J	A	16.3		22.8		372.3
						338.8		5538.9

Average Grade: 16.35

NATURAL/EXISTING GRADE PLAN

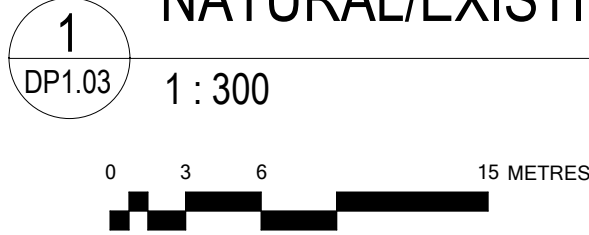

C:\AutoDesk_Temp\Revit\2021\22703 Douglas Street Apartments_1\yeldb\DWG\21\rvt

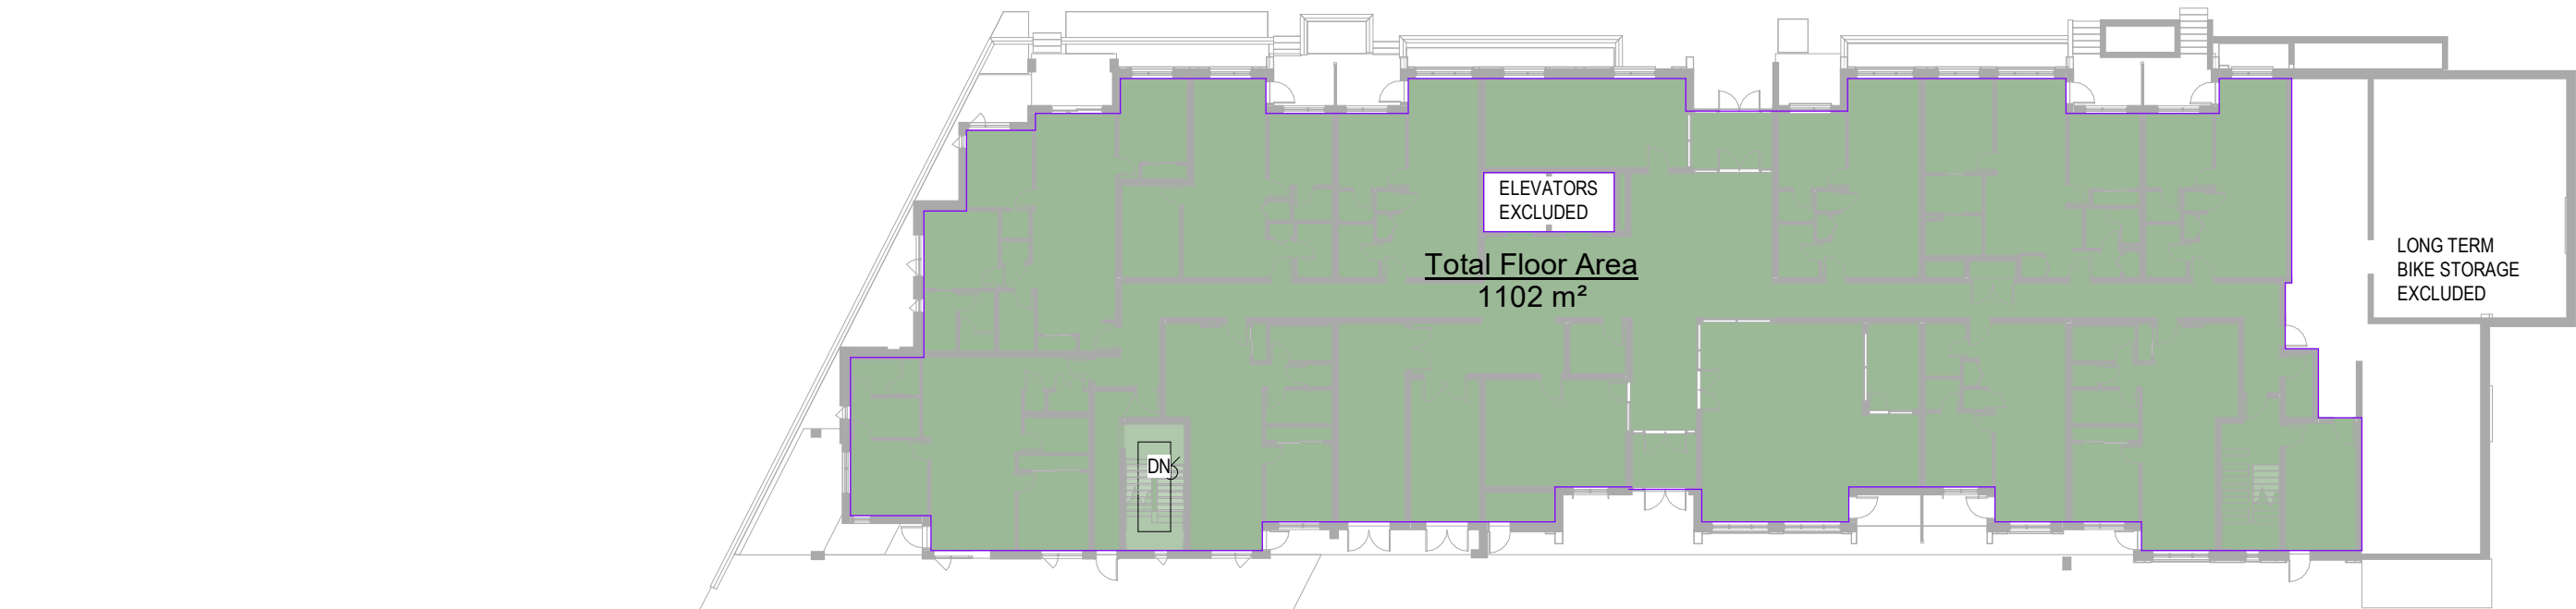


Legend

Total Floor Area


New Building Total Building Area	
Level	Area
LEVEL 1	1102 m²
LEVEL 1	16 m²
LEVEL 1	14 m²
LEVEL 2	1279 m²
LEVEL 3	1279 m²
LEVEL 4	1279 m²
LEVEL 5	1116 m²
LEVEL 6	1105 m²
ROOF	43 m²
Grand total: 10	7246 m²

TOTAL FLOOR AREA IS MEASURED TO THE INSIDE FACE OF EXTERIOR WALLS AND EXCLUDES ELEVATOR SHAFTS AND SPACE ALLOCATED FOR LONG TERM BIKE STORAGE


Unit Summary												
Unit Type	1BD A	1BD+D A	1BD+D B	1BD+D C	2BD A	2BD B	2BD C	2BD D	2BD E	2BD F	2BD G	3BD
Unit Configuration	1 bed	1 bed + den	1 bed + den	1 bed + den	2 bed	2 bed	2 bed	2 bed	2 bed	2 bed	2 bed	3 bed
Unit Size (sf)	543	689	637	689	871	879	821	864	788	984	826	969
Unit Size (sm)	50.4	64.0	59.2	64.0	80.9	81.7	76.3	80.3	73.2	91.4	76.7	90.0
Level 1	4	2	0	1	0	1	0	0	1	0	0	1
Level 2	6	2	1	1	1	1	1	1	1	1	0	1
Level 3	6	2	1	1	1	1	1	1	1	1	0	1
Level 4	6	2	1	1	1	1	1	1	1	1	0	1
Level 5	6	2	1	0	1	1	1	1	1	0	1	0
Level 6	6	2	1	0	1	1	0	1	1	0	1	0
TOTALS	34	12	5	4	5	6	4	5	6	3	2	4
% by Type	38%	13%	6%	4%	6%	7%	4%	6%	7%	3%	2%	4%
UNIT MIX	1 bed	1 bed + den			2 bed							3 bed
%	38%	23%			34%							4%
#	34	21			31							4

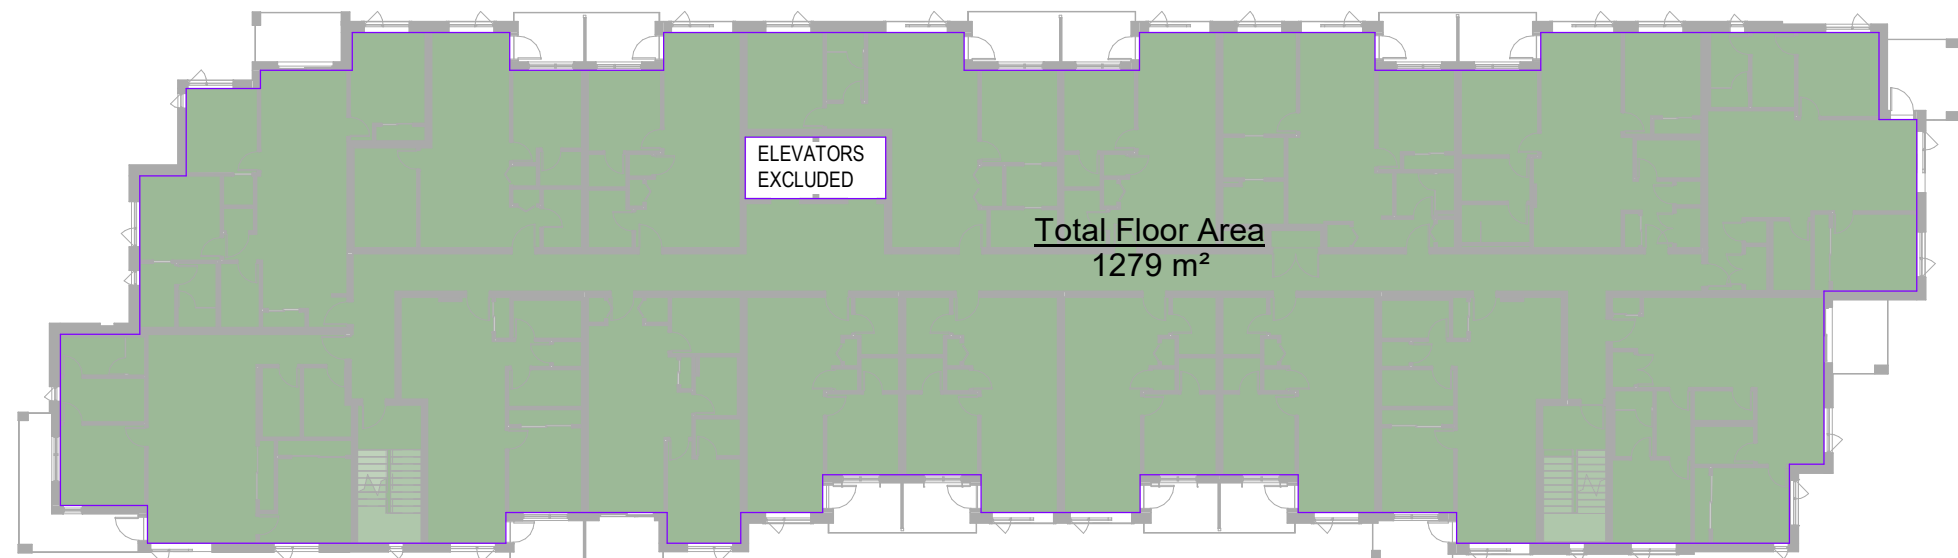


4
DP1.04
LEVEL 4
1 : 300

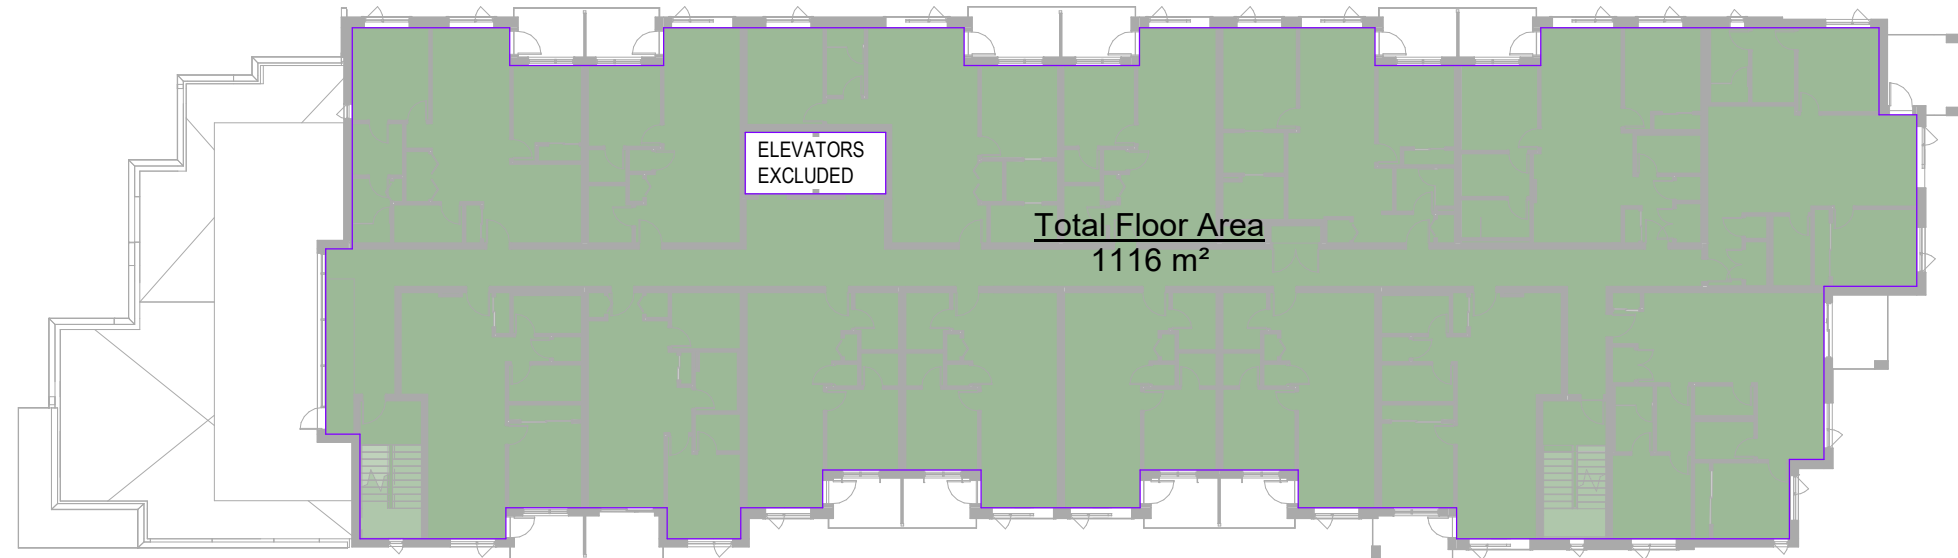

5
DP1.04
LEVEL 5
1 : 300

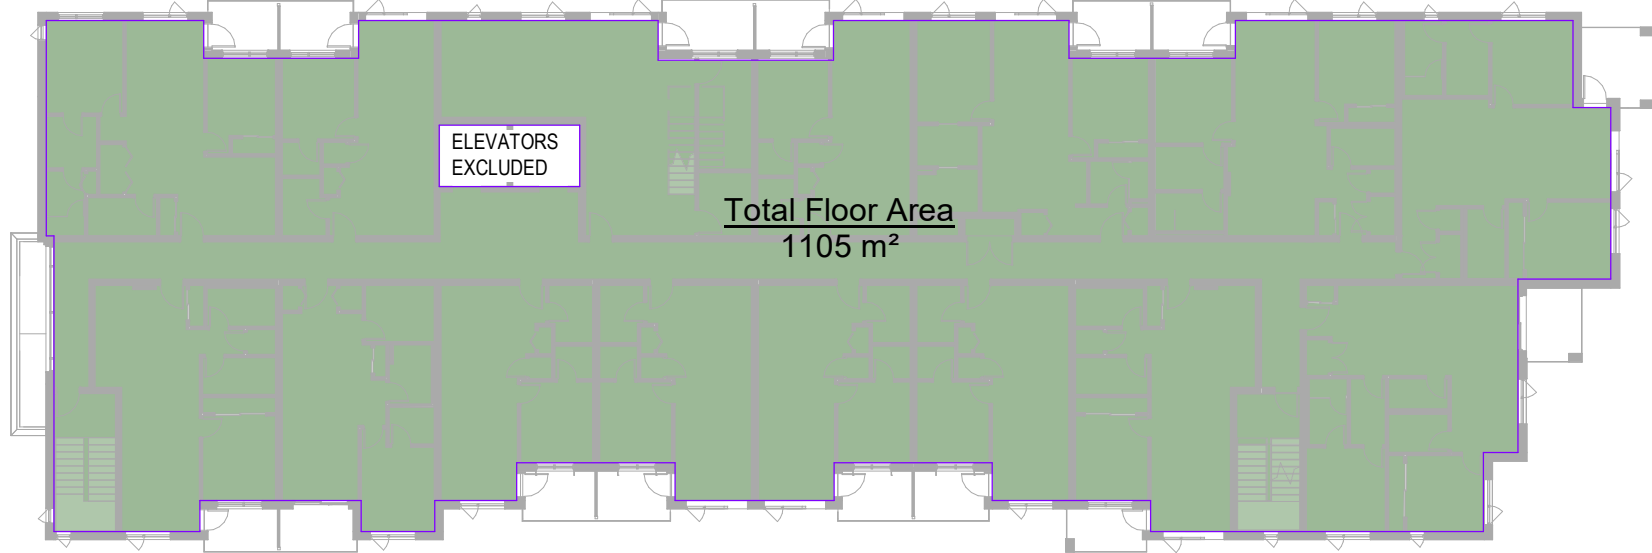


6
DP1.04
LEVEL 6
1 : 300

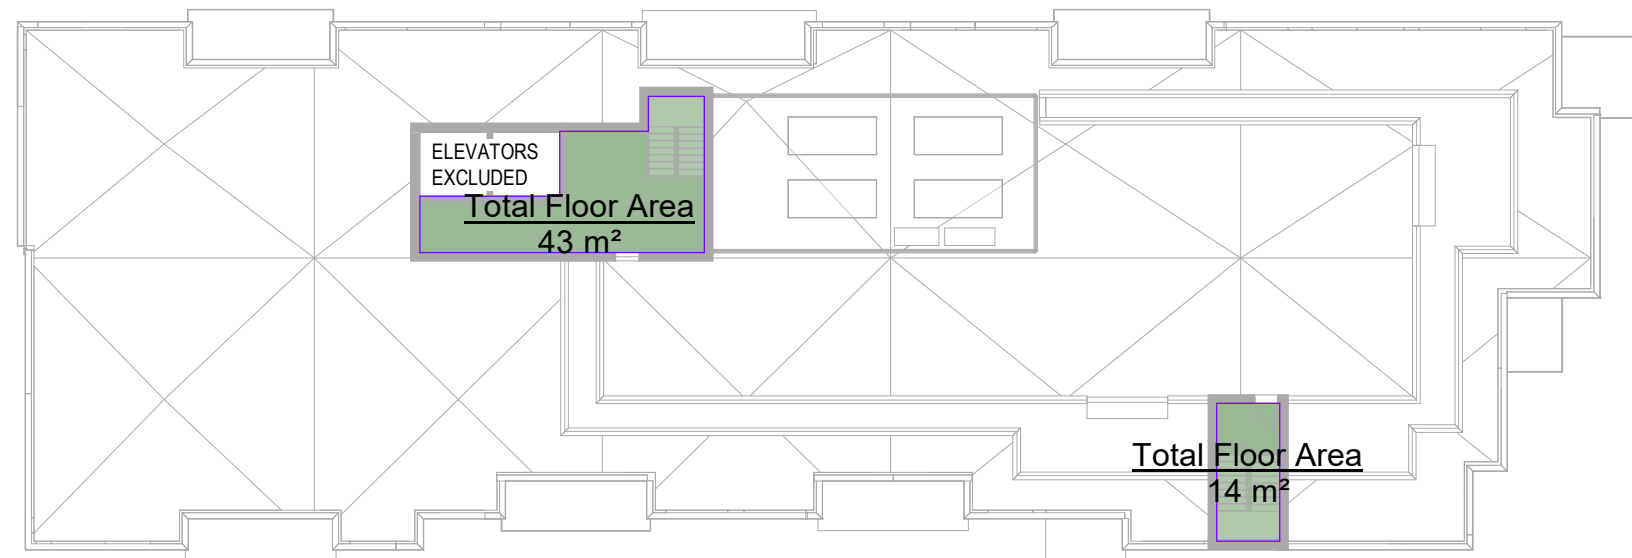


7
DP1.04
ROOF
1 : 300


1
DP1.04
LEVEL 1
1 : 300

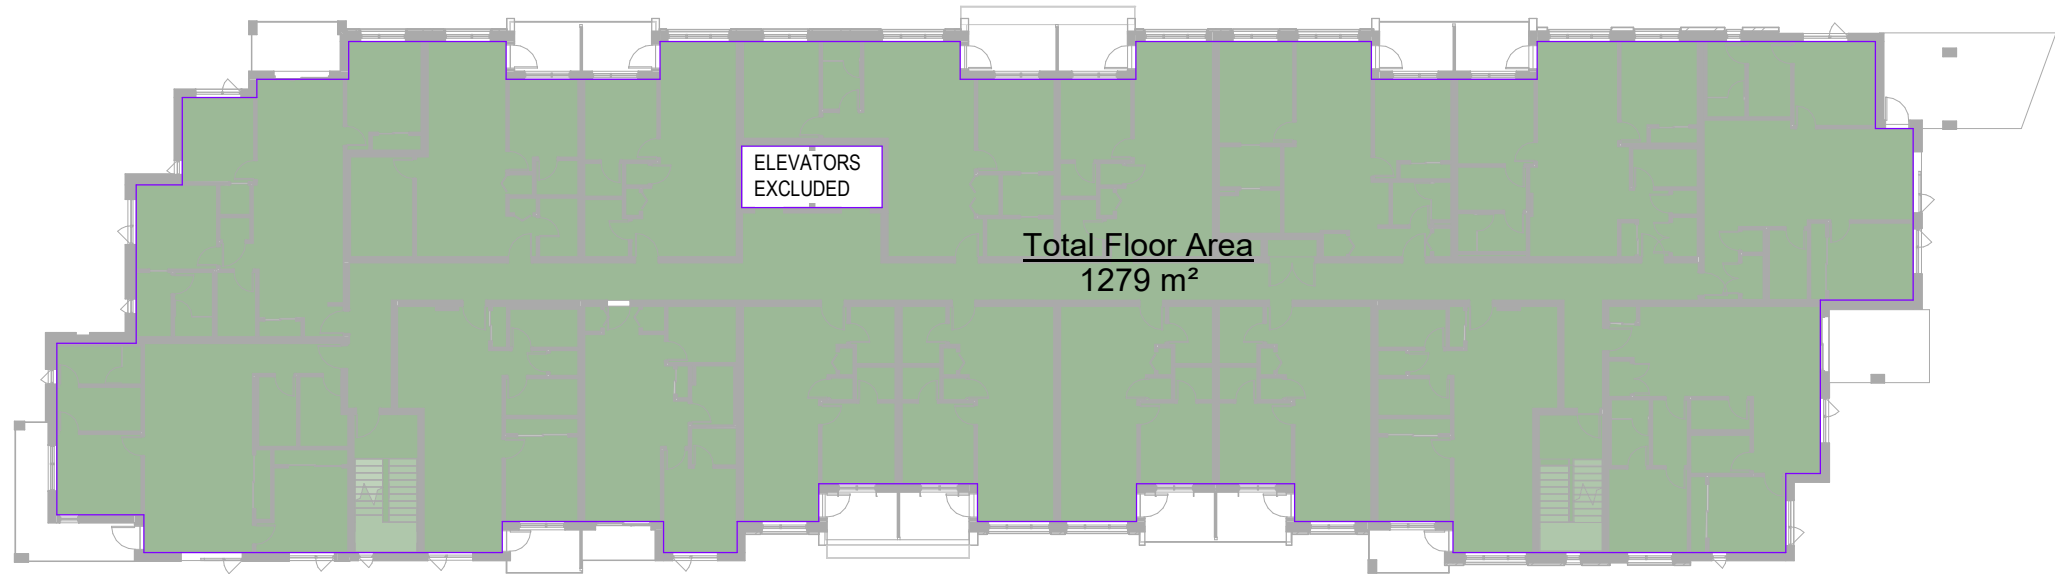

2
DP1.04
LEVEL 2
1 : 300

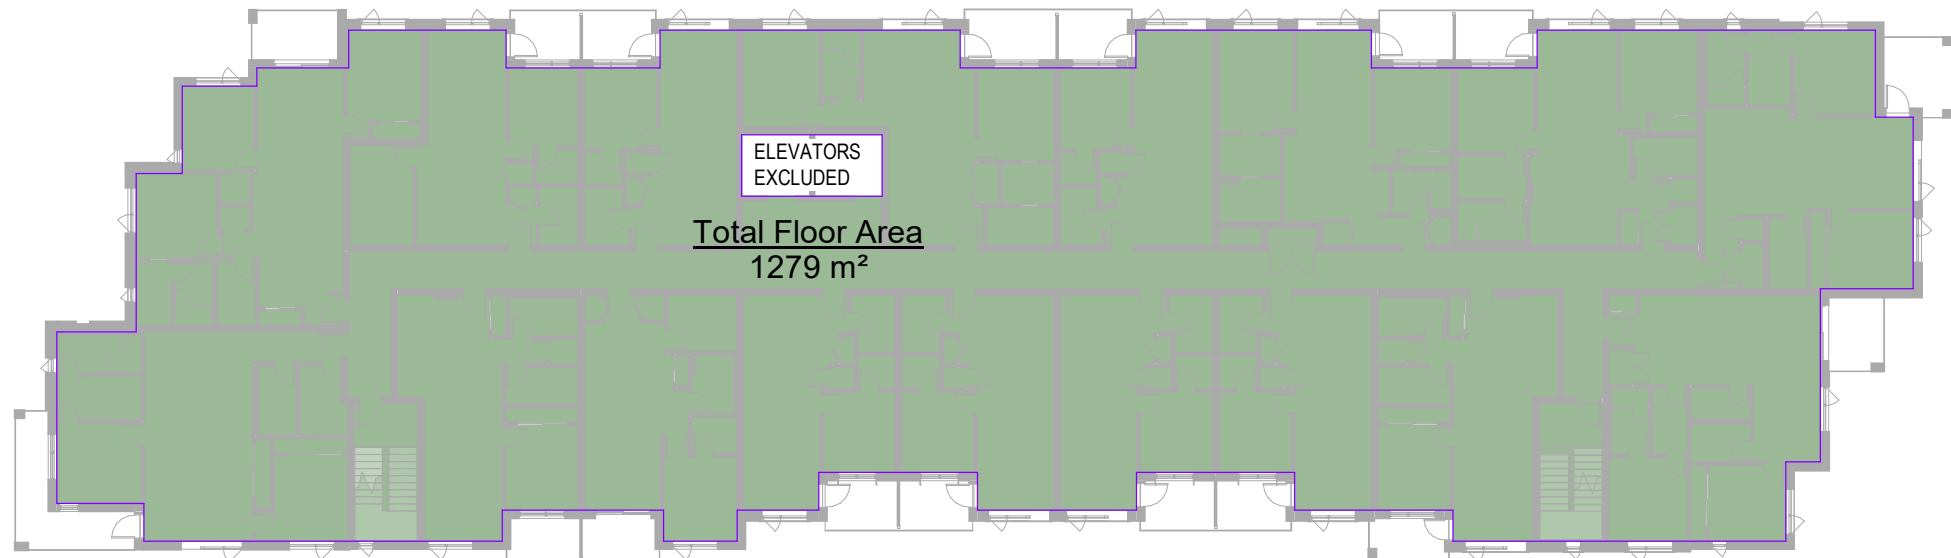

3
DP1.04
LEVEL 3
1 : 300

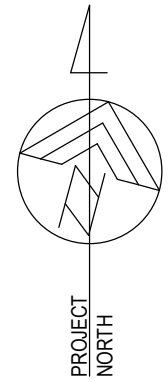

DOUGLAS STREET APARTMENTS

350 & 360 Douglas St.
Victoria, BC V8V 2P5

Issued/ Revision Schedule

no.	description	date
2	Rezoning & Development Permit Revision	23.12.20
3	Rezoning & Development Permit Revision	24.05.03
4	Rezoning & Development Permit Revision	24.07.05

Seal

Permit

Consultant



310, 625 11 Ave SW
Calgary, AB T2P 0E1
T: 403.264.8700

200, 11460 Jasper Ave NW
Edmonton, AB T5K 0M1
T: 780.490.5330

CALGARY | EDMONTON
www.METAFOR.studio

Architecture
Building Envelope
Commissioning
Interior Design
Sustainability + Resilience

METAFOR ARCHITECTURE INC.

Drawing Title
TOTAL FLOOR AREA PLANS

DP1.04

Scale


1 : 300

Sheet

Project No.

22.703

COPYRIGHTED. This design is the exclusive property of the Architect and shall not be reproduced without the Architect's written permission. These drawings are to be read in conjunction with the specifications, structural, mechanical and electrical drawings. The drawing must not be scaled. All dimensions, data and levels shall be verified before construction, and all errors or omissions reported immediately to the Architect.

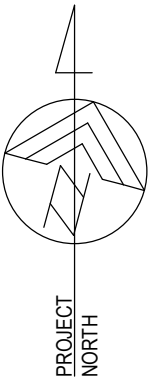

DOUGLAS STREET APARTMENTS

350 & 360 Douglas St.
Victoria, BC V8V 2P5

Issued/ Revision Schedule

no.	description	date
2	Rezoning & Development Permit Revision	23.12.20
3	Rezoning & Development Permit Revision	24.05.03
4	Rezoning & Development Permit Revision	24.07.05

Seal

Permit

Consultant



310, 625 11 Ave SW
Calgary, AB T2P 0E1
T: 403.264.8700

200, 11460 Jasper Ave NW
Edmonton, AB T5K 0M1
T: 780.490.5330

CALGARY | EDMONTON
www.METAFOR.studio

Architecture
Building Envelope
Commissioning
Interior Design
Sustainability + Resilience

METAFOR ARCHITECTURE INC.

Drawing Title

SITE COVERAGE PLAN & BYLAW
FRAMEWORK

Sheet

DPI.05

Scale

1 : 250

Project No.

22.703

TOTAL SITE

SITE AREA: 8,933 m²
TOTAL FLOOR AREA: 21,915 m²
FSR: 2.45
SITE COVERAGE: 49.5%

Legend

- 350 DOUGLAS
- 360 DOUGLAS
- AREA A - OPEN SITE
- AREA B - OPEN SITE
- BIKE STORAGE
- NEW BUILDING

Area Schedule (Site Coverage)		
Comments	Name	Area
AREA A		
AREA A	NEW BUILDING	2939 m ²
AREA A	AREA A - OPEN SITE	1460 m ²
		4399 m ²
AREA B		
AREA B	350 DOUGLAS	816 m ²
AREA B	360 DOUGLAS	634 m ²
AREA B	BIKE STORAGE	43 m ²
AREA B	AREA B - OPEN SITE	3040 m ²
		4533 m ²
Grand total:		8933 m ²

SITE COVERAGE INCLUDES ALL STRUCTURES INCLUDING BUILDINGS (TO EXTERIOR FACE OF WALL), STAIRS, LANDINGS, CANOPIES, BALCONIES, AND OTHER BUILDING PROJECTIONS. PARKADE STRUCTURES THAT PROJECT MORE THAN 0.6m ABOVE EXISTING GRADE ARE ALSO INCLUDED.





1
DPI.05

SITE COVERAGE AREA PLAN

1 : 250

C:\AutoDesk_Temp\Revit\2021\22.703 Douglas Street Apartments_1\kyleb\K2521.rvt

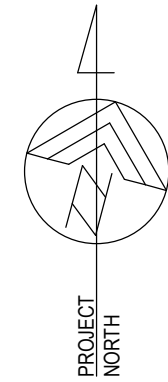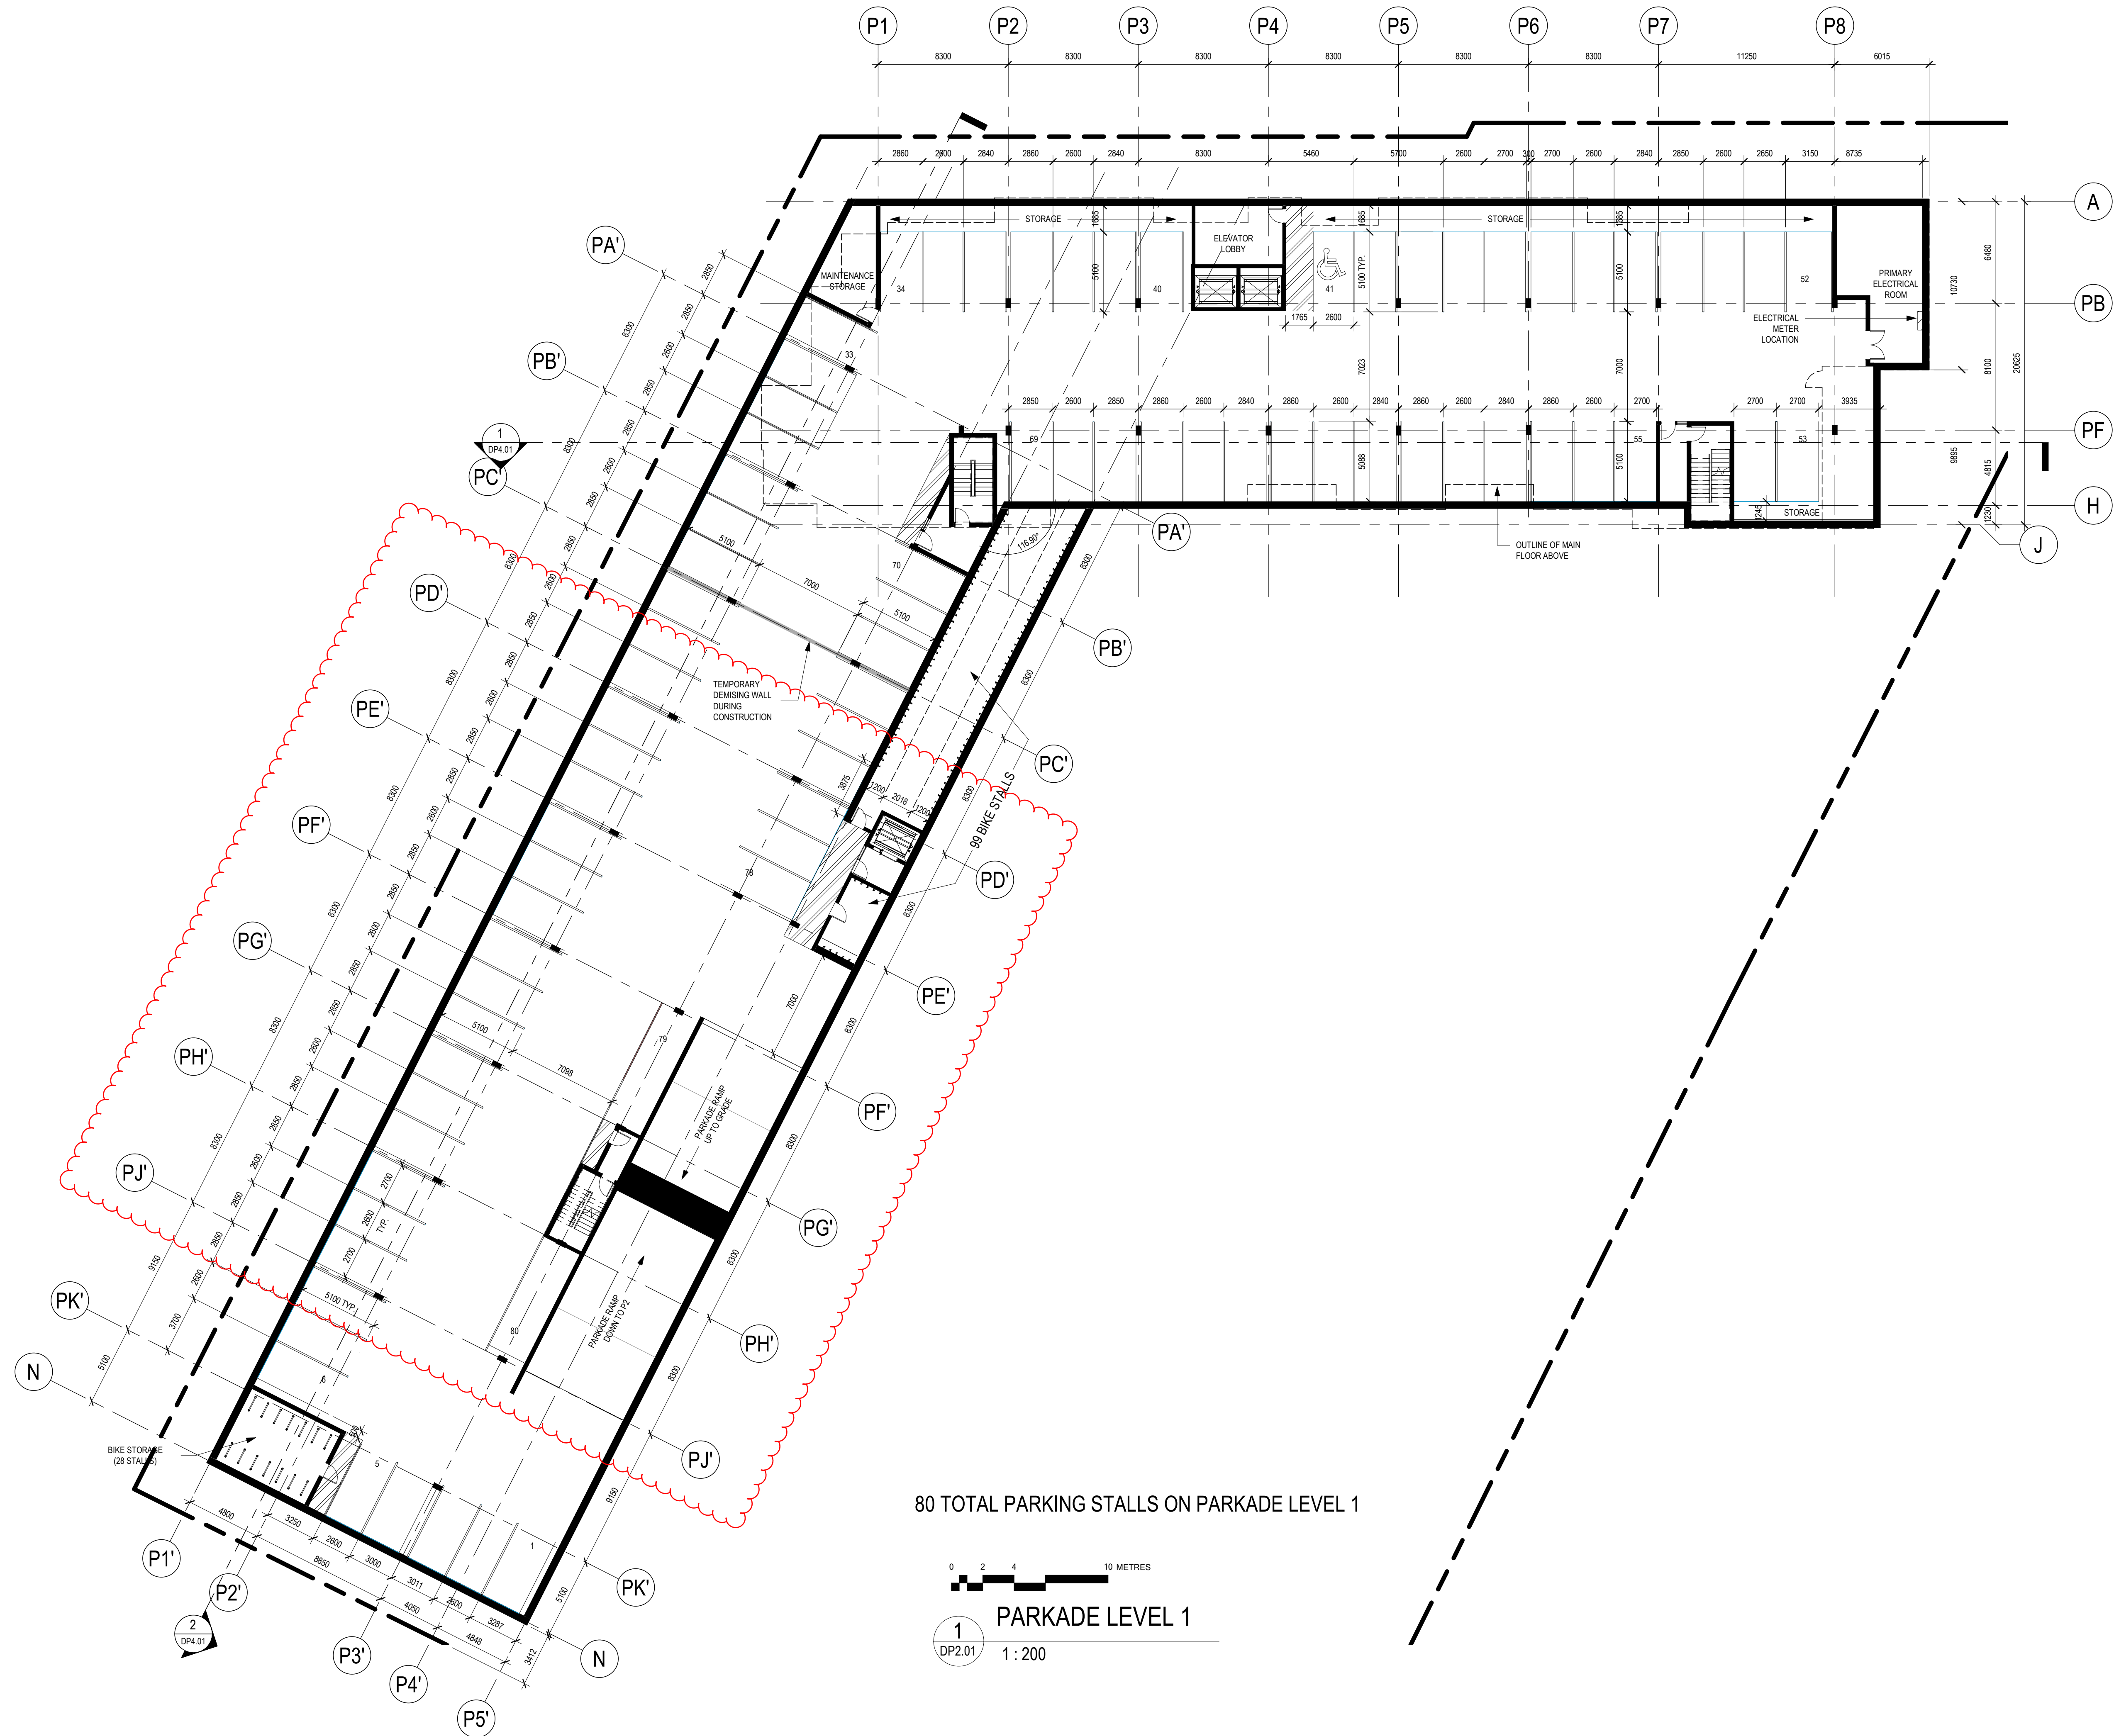

DOUGLAS STREET
APARTMENTS

350 & 360 Douglas St.
Victoria, BC V8V 2P5

Issued/ Revision Schedule		
no.	description	date
1	Issue #1 for Development Permit	23.05.17
2	Rezoning & Development Permit Revision	23.12.20
3	Rezoning & Development Permit Revision	24.05.03
4	Rezoning & Development Permit Revision	24.07.05

Seal

Permit

Consultant



310, 625 11 Ave SW
Calgary, AB T2P 0E1
T: 403.264.8700

200, 11460 Jasper Ave NW
Edmonton, AB T5K 0M1
T: 780.490.5330

CALGARY | EDMONTON
www.METAFOR.studio

Architecture
Building Envelope
Commissioning
Interior Design
Sustainability + Resilience

METAFOR ARCHITECTURE INC.

Drawing Title


PARKADE LEVEL 1

Sheet

DP2.01

Scale	Project No.
1 : 200	22.703

COPYRIGHTED. This design is the exclusive property of the Architect and shall not be reproduced without the Architect's written permission. These drawings are to be read in conjunction with the specifications, structural, mechanical and electrical drawings. The drawing must not be scaled. All dimensions, data and levels shall be verified before construction, and all errors or omissions reported immediately to the Architect.

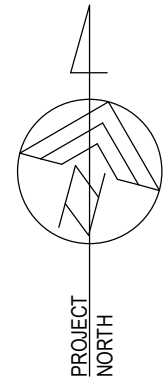

DOUGLAS STREET
APARTMENTS

350 & 360 Douglas St.
Victoria, BC V8V 2P5

Issued/ Revision Schedule

no.	description	date
1	Issue #1 for Development Permit	23.05.17
2	Rezoning & Development Permit Revision	23.12.20
3	Rezoning & Development Permit Revision	24.05.03
4	Rezoning & Development Permit Revision	24.07.05

Seal

Permit

Consultant



310, 625 11 Ave SW
Calgary, AB T2P 0E1
T: 403.264.8700

200, 11460 Jasper Ave NW
Edmonton, AB T5K 0M1
T: 780.490.5330

CALGARY | EDMONTON
www.METAFOR.studio

Architecture
Building Envelope
Commissioning
Interior Design
Sustainability + Resilience

METAFOR ARCHITECTURE INC.

Drawing Title

PARKADE LEVEL 2

Sheet


DP2.02

Scale

1 : 200

Project No.

22.703

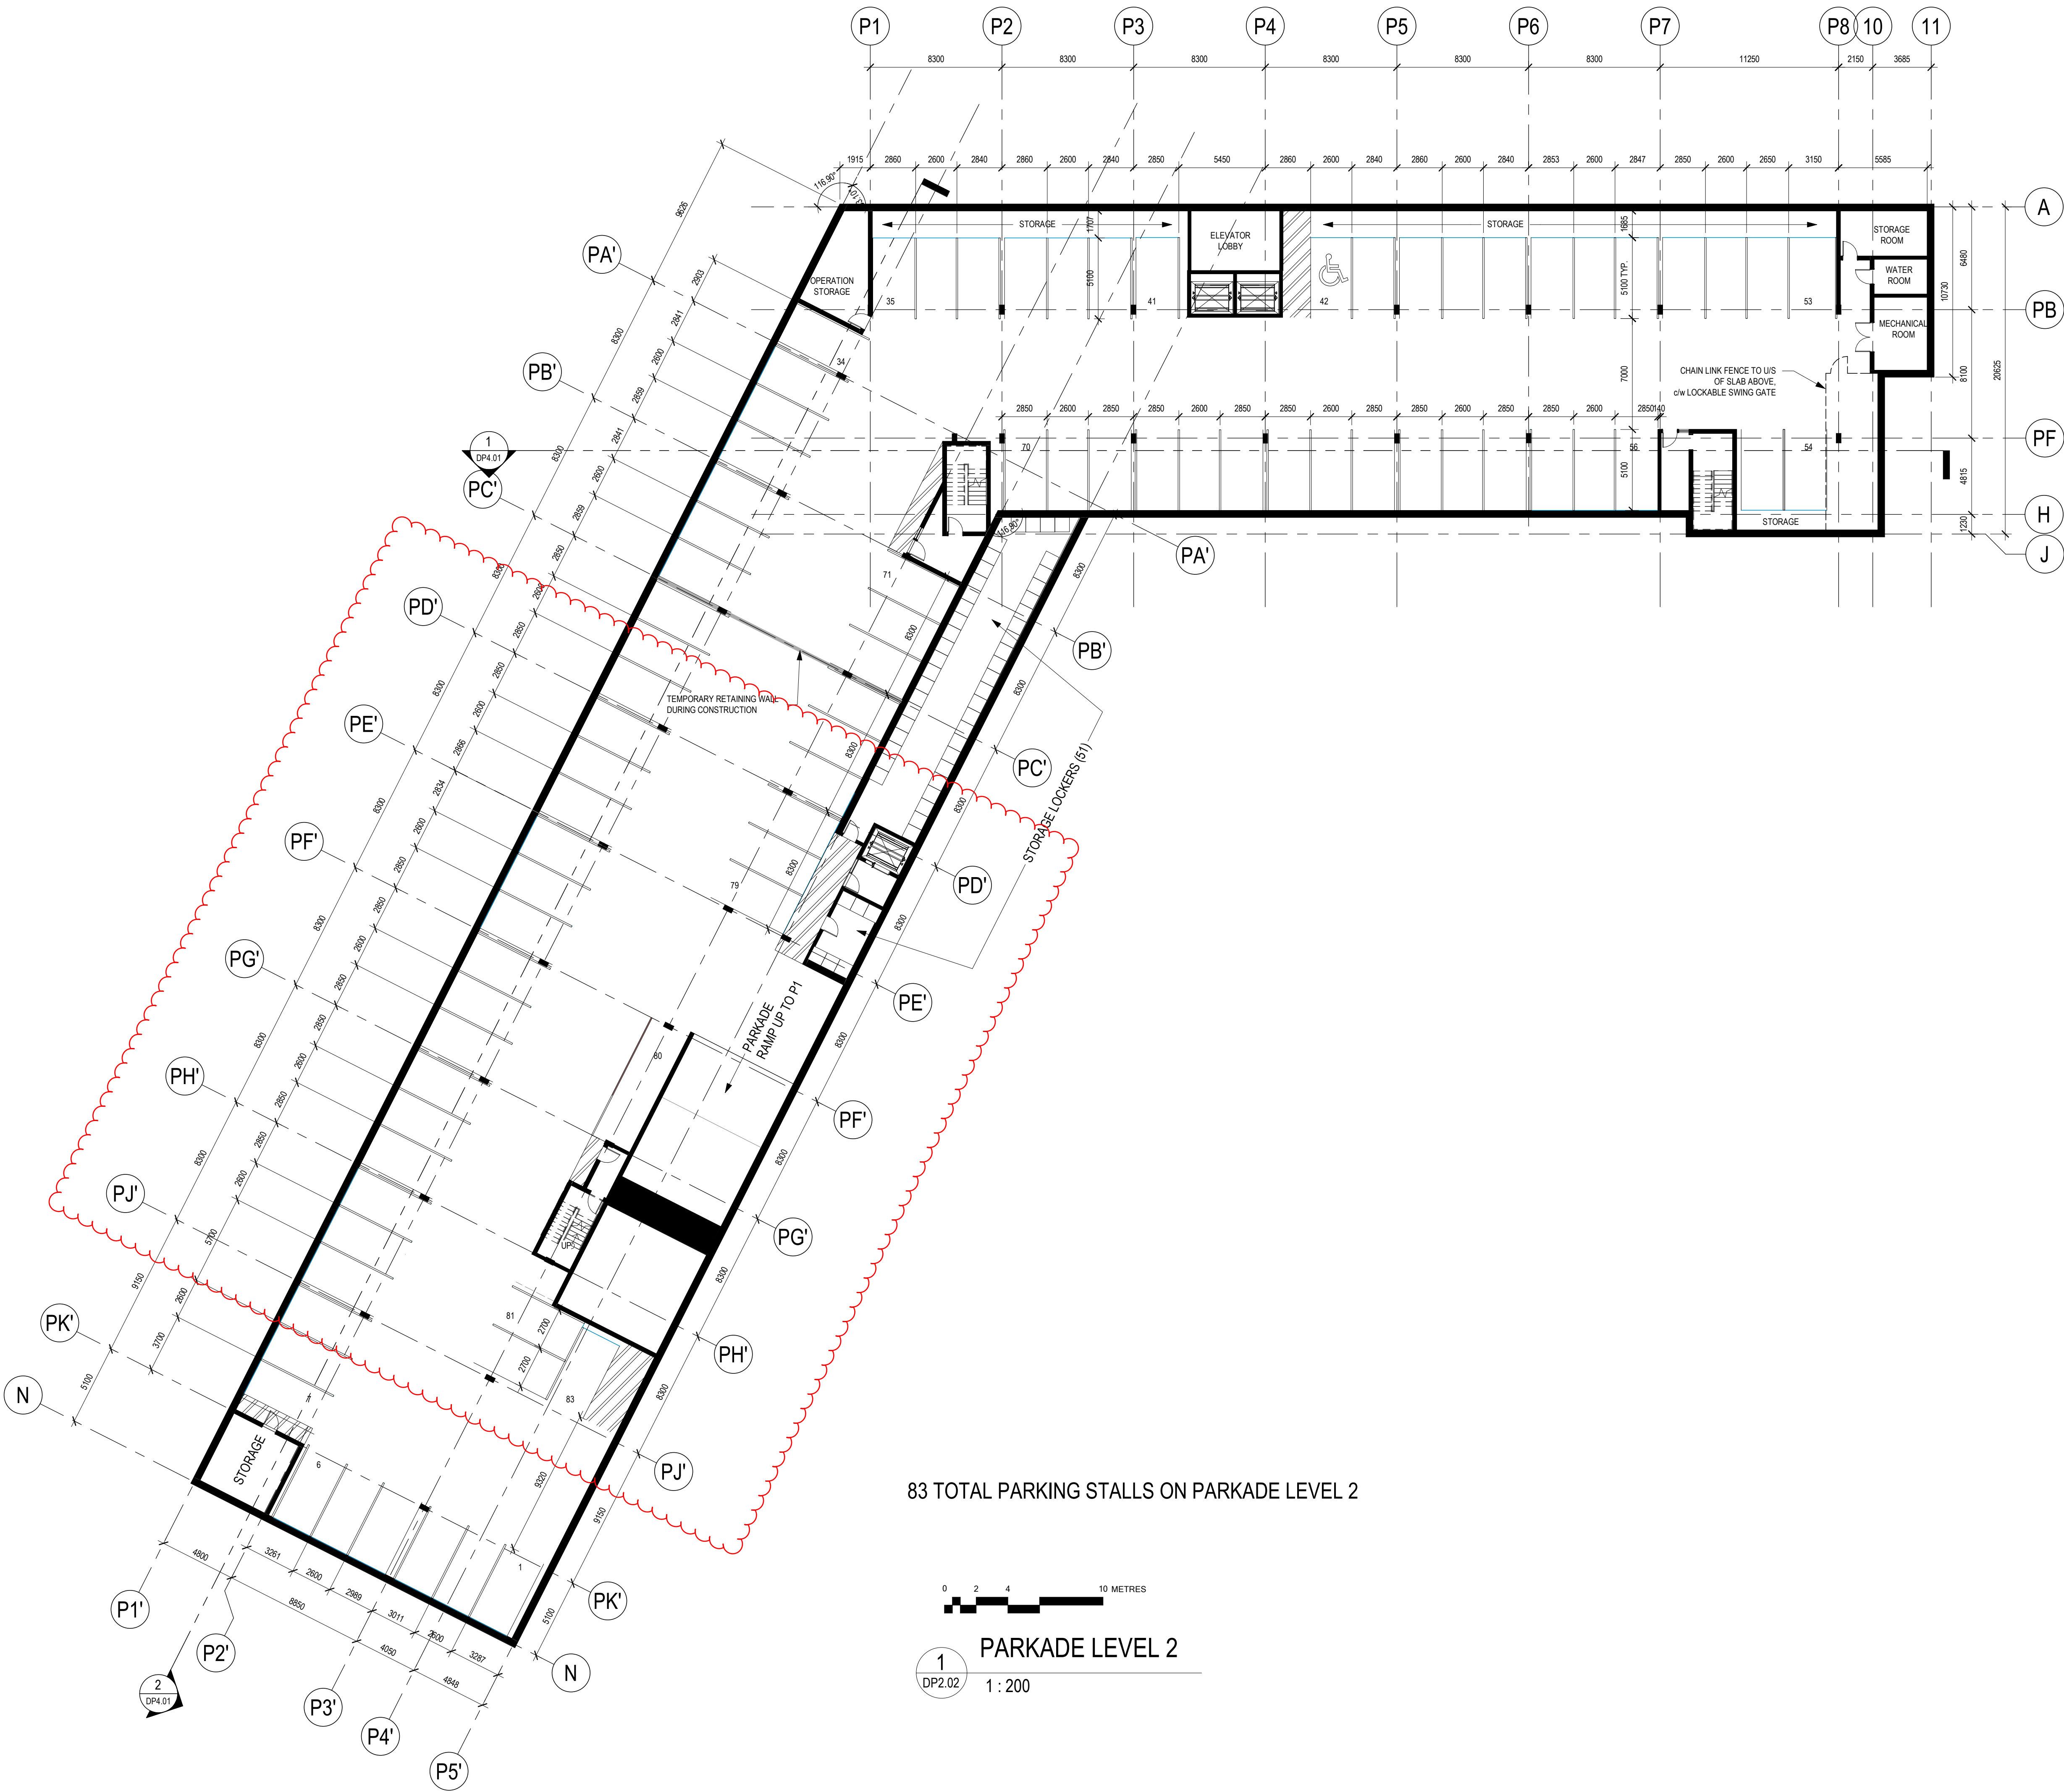


83 TOTAL PARKING STALLS ON PARKADE LEVEL 2




PARKADE LEVEL 2

1
DP2.02
1 : 200


C:\AutoDesk_Temp\Rev\2021\22703 Douglas Street Apartments_kyleb\DWG\21x11.dwg

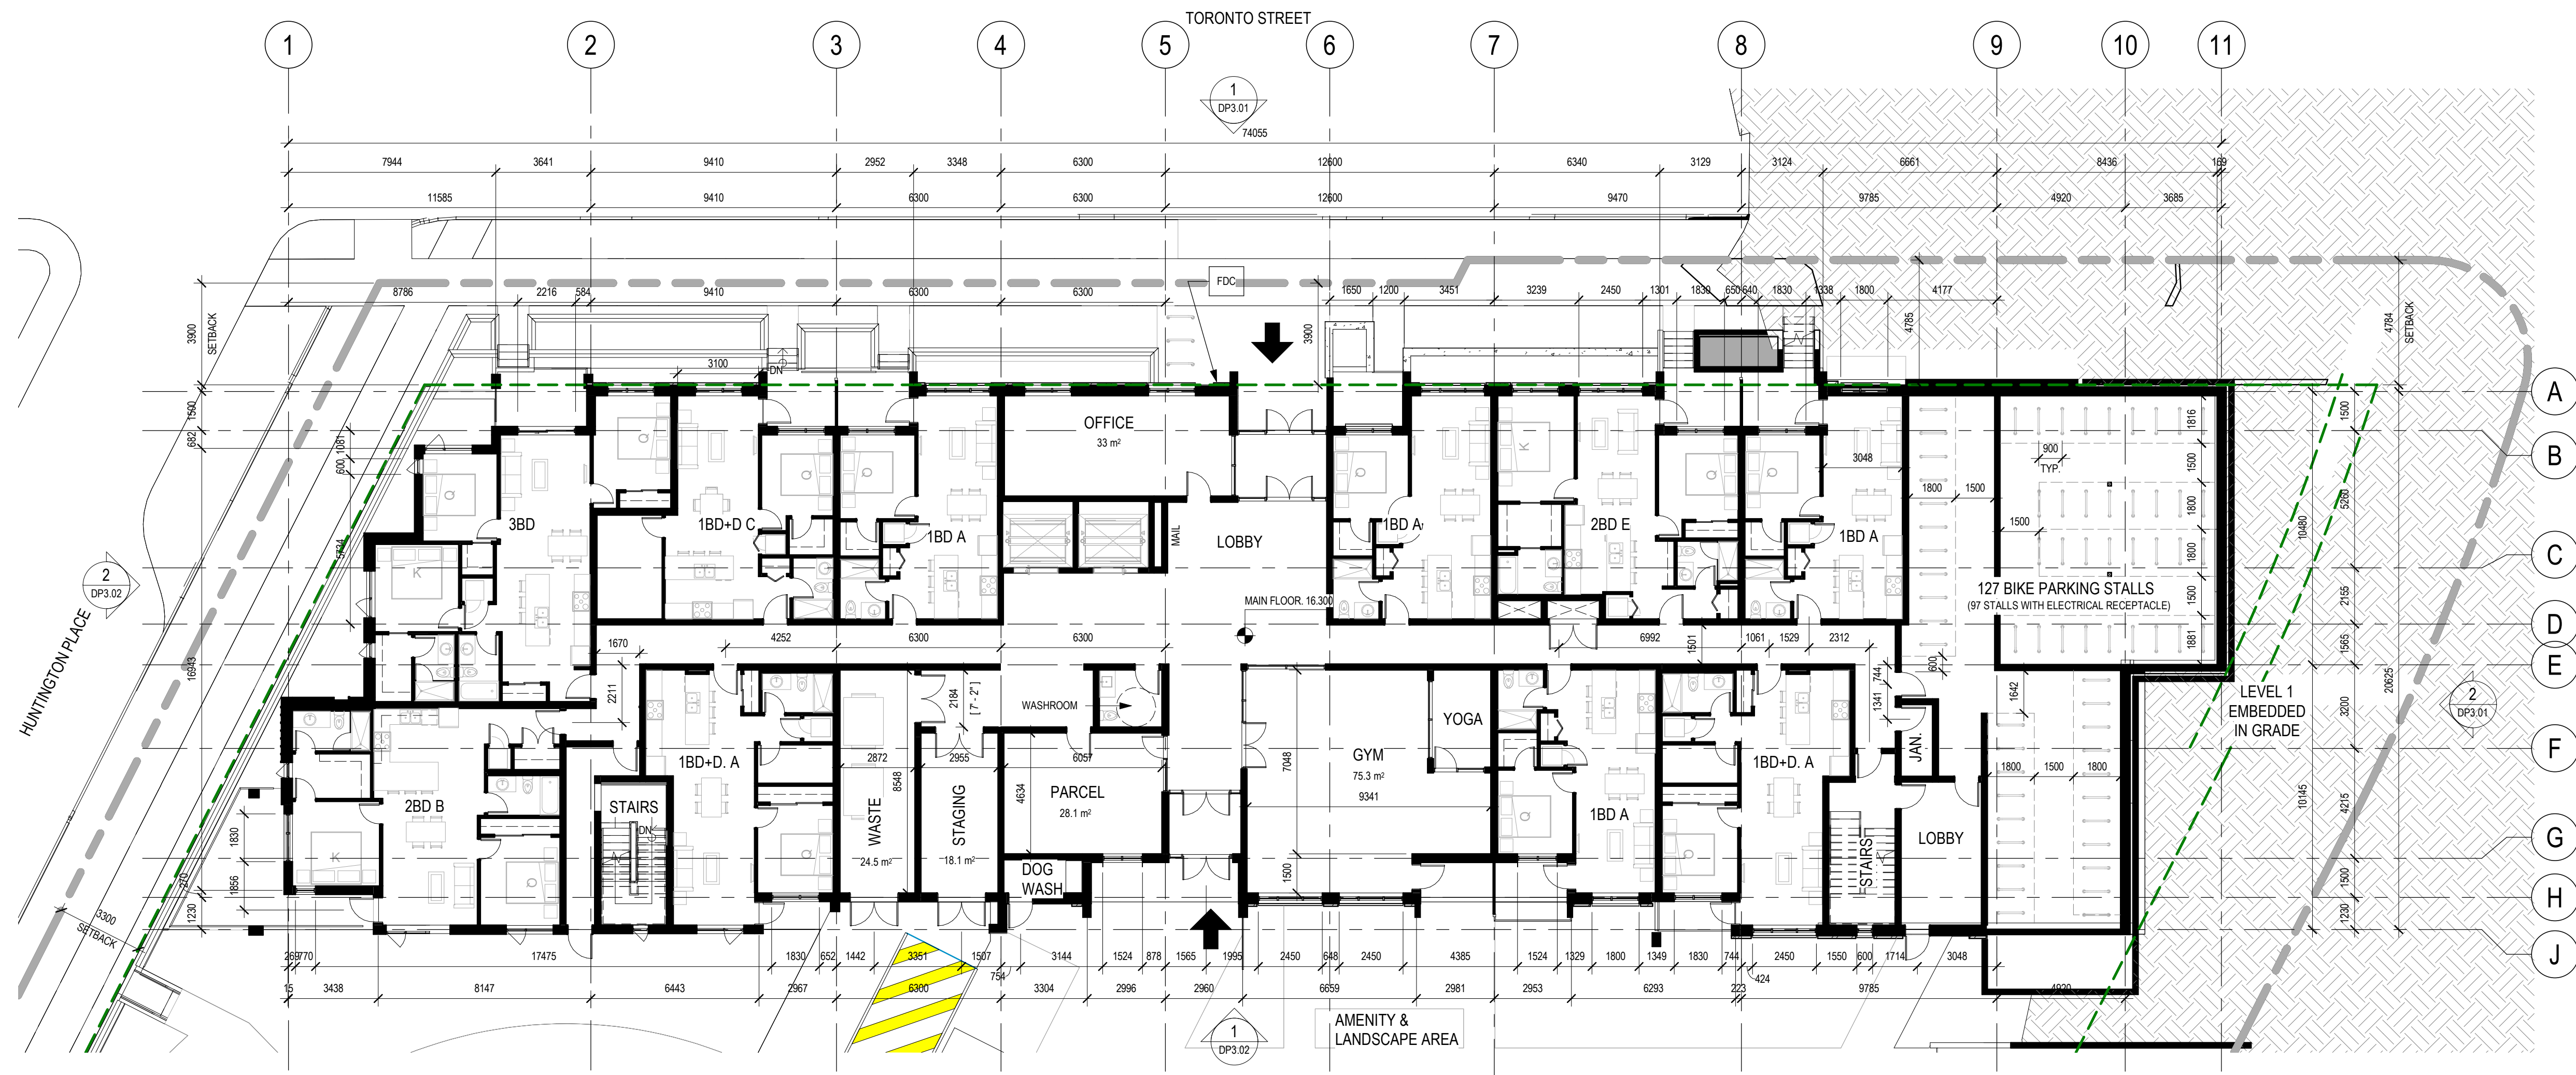

1
DP2.03
LEVEL 1 MAIN FLOOR
1 : 150

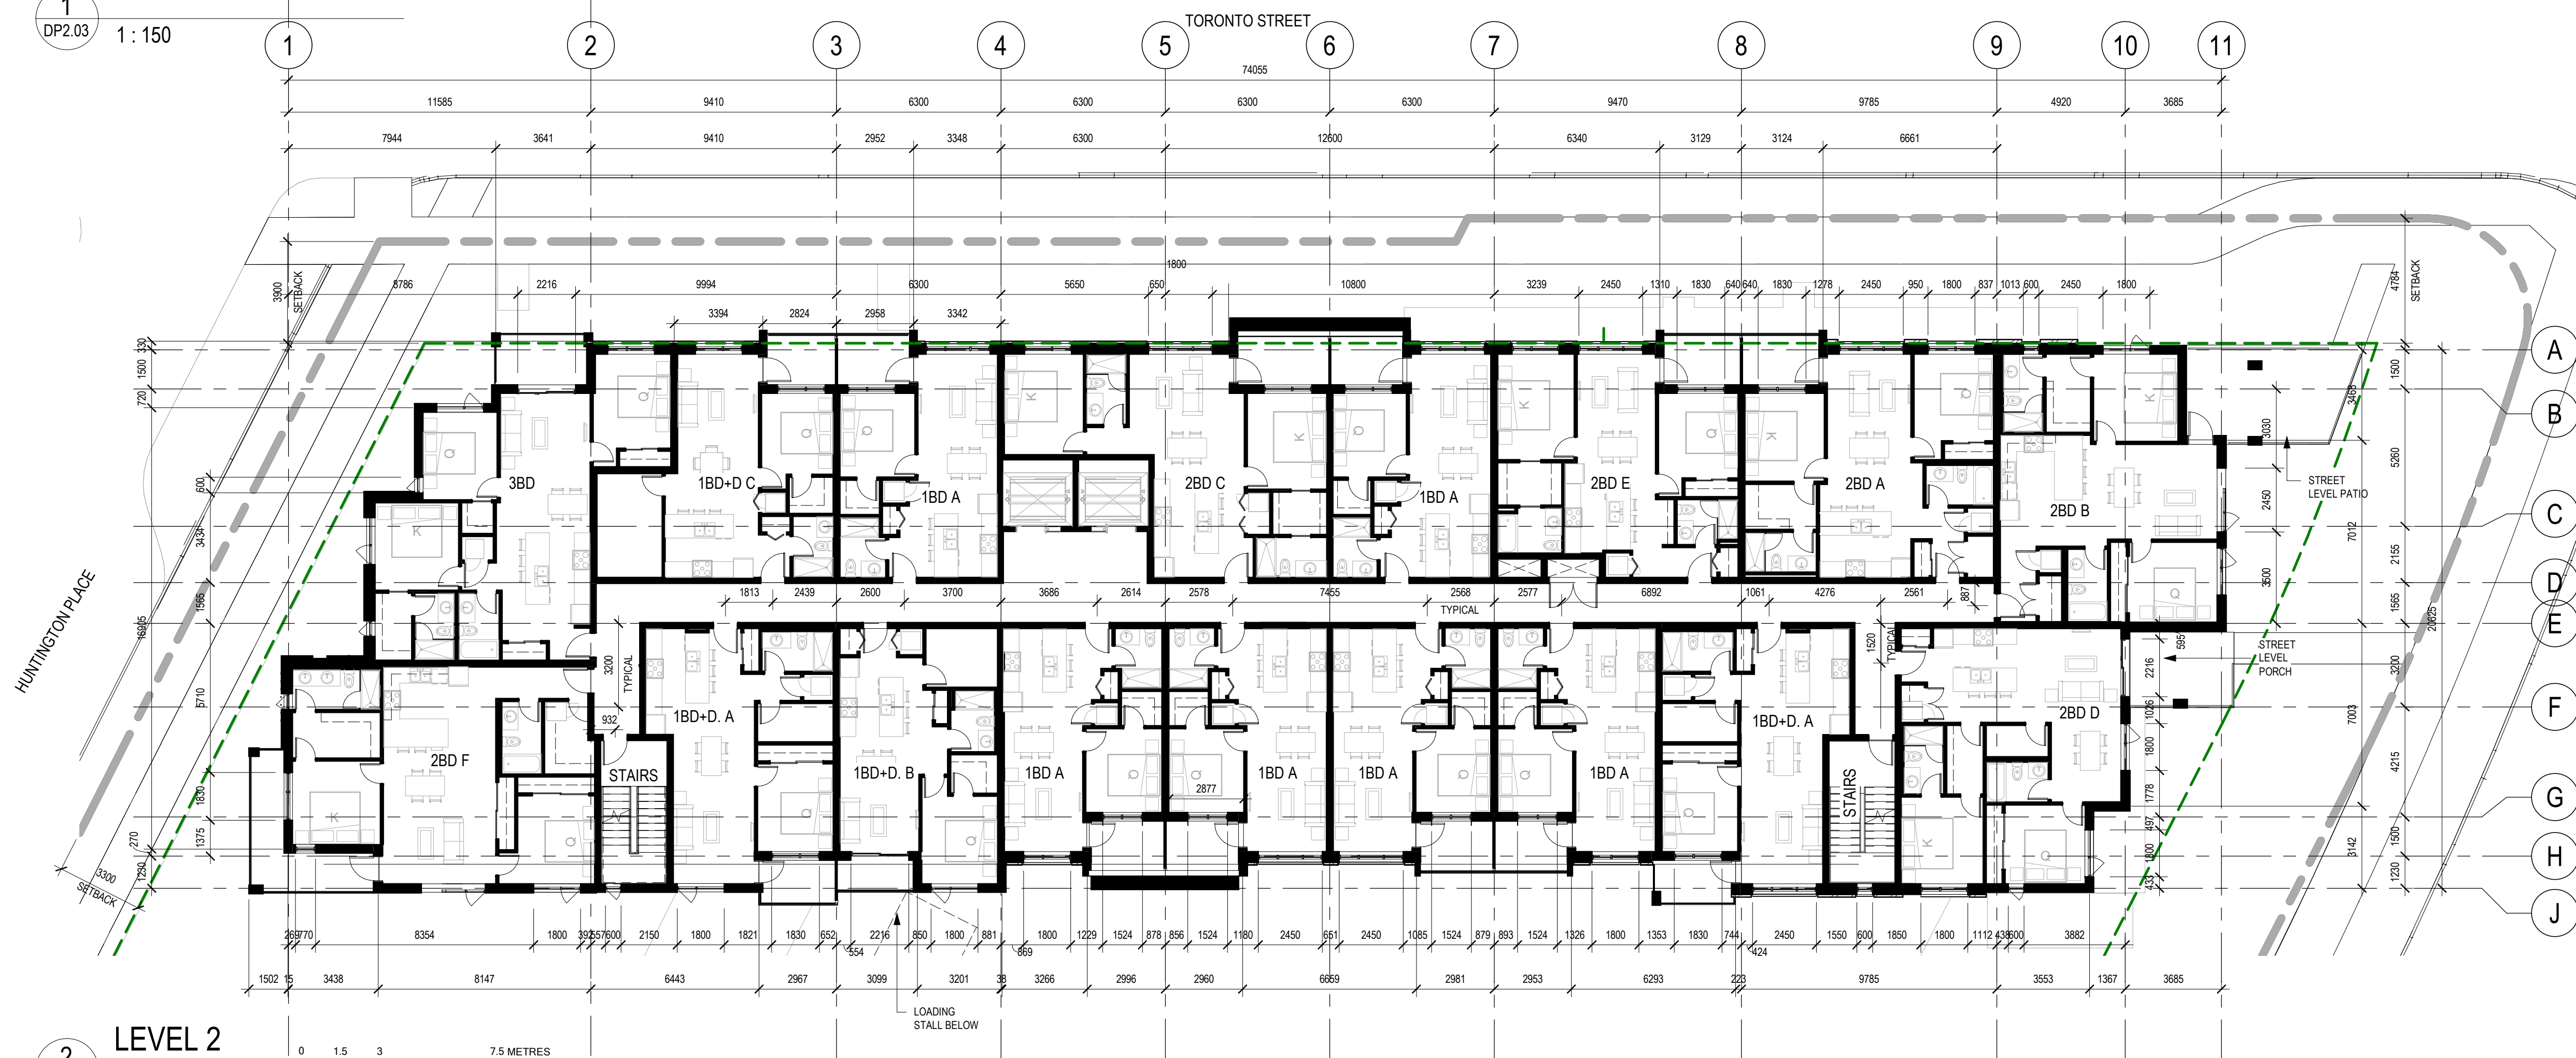

2
DP2.03
LEVEL 2
1 : 150

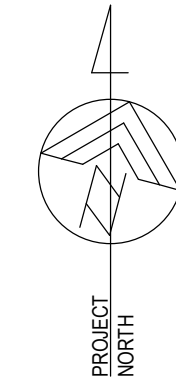

DOUGLAS STREET APARTMENTS

350 & 360 Douglas St.
Victoria, BC V8V 2P5

Issued/ Revision Schedule

no.	description	date
1	Issue #1 for Development Permit	23.05.17
2	Rezoning & Development Permit Revision	23.12.20
3	Rezoning & Development Permit Revision	24.05.03
4	Rezoning & Development Permit Revision	24.07.05

Seal

Permit

Consultant



310, 625 11 Ave SW
Calgary, AB T2P 0E1
T: 403.264.6700

200, 11460 Jasper Ave NW
Edmonton, AB T5K 0M1
T: 780.490.5330

CALGARY | EDMONTON
www.METAFOR.studio

Architecture
Building Envelope
Commissioning
Interior Design
Sustainability + Resilience

METAFOR ARCHITECTURE INC.

Drawing Title
LEVEL 1 & 2 FLOOR PLANS

DP2.03

Scale


1 : 150

Project No.


22.703

COPYRIGHTED. This design is the exclusive property of the Architect and shall not be reproduced without the Architect's written permission. These drawings are to be read in conjunction with the specifications, structural, mechanical and electrical drawings. The drawing must not be scaled. All dimensions, data and levels shall be verified before construction, and all errors or omissions reported immediately to the Architect.


C:\AutoDesk_Temp\Revit\2021\22703 Douglas Street Apartments_1\level\DWG\21\1.vrt

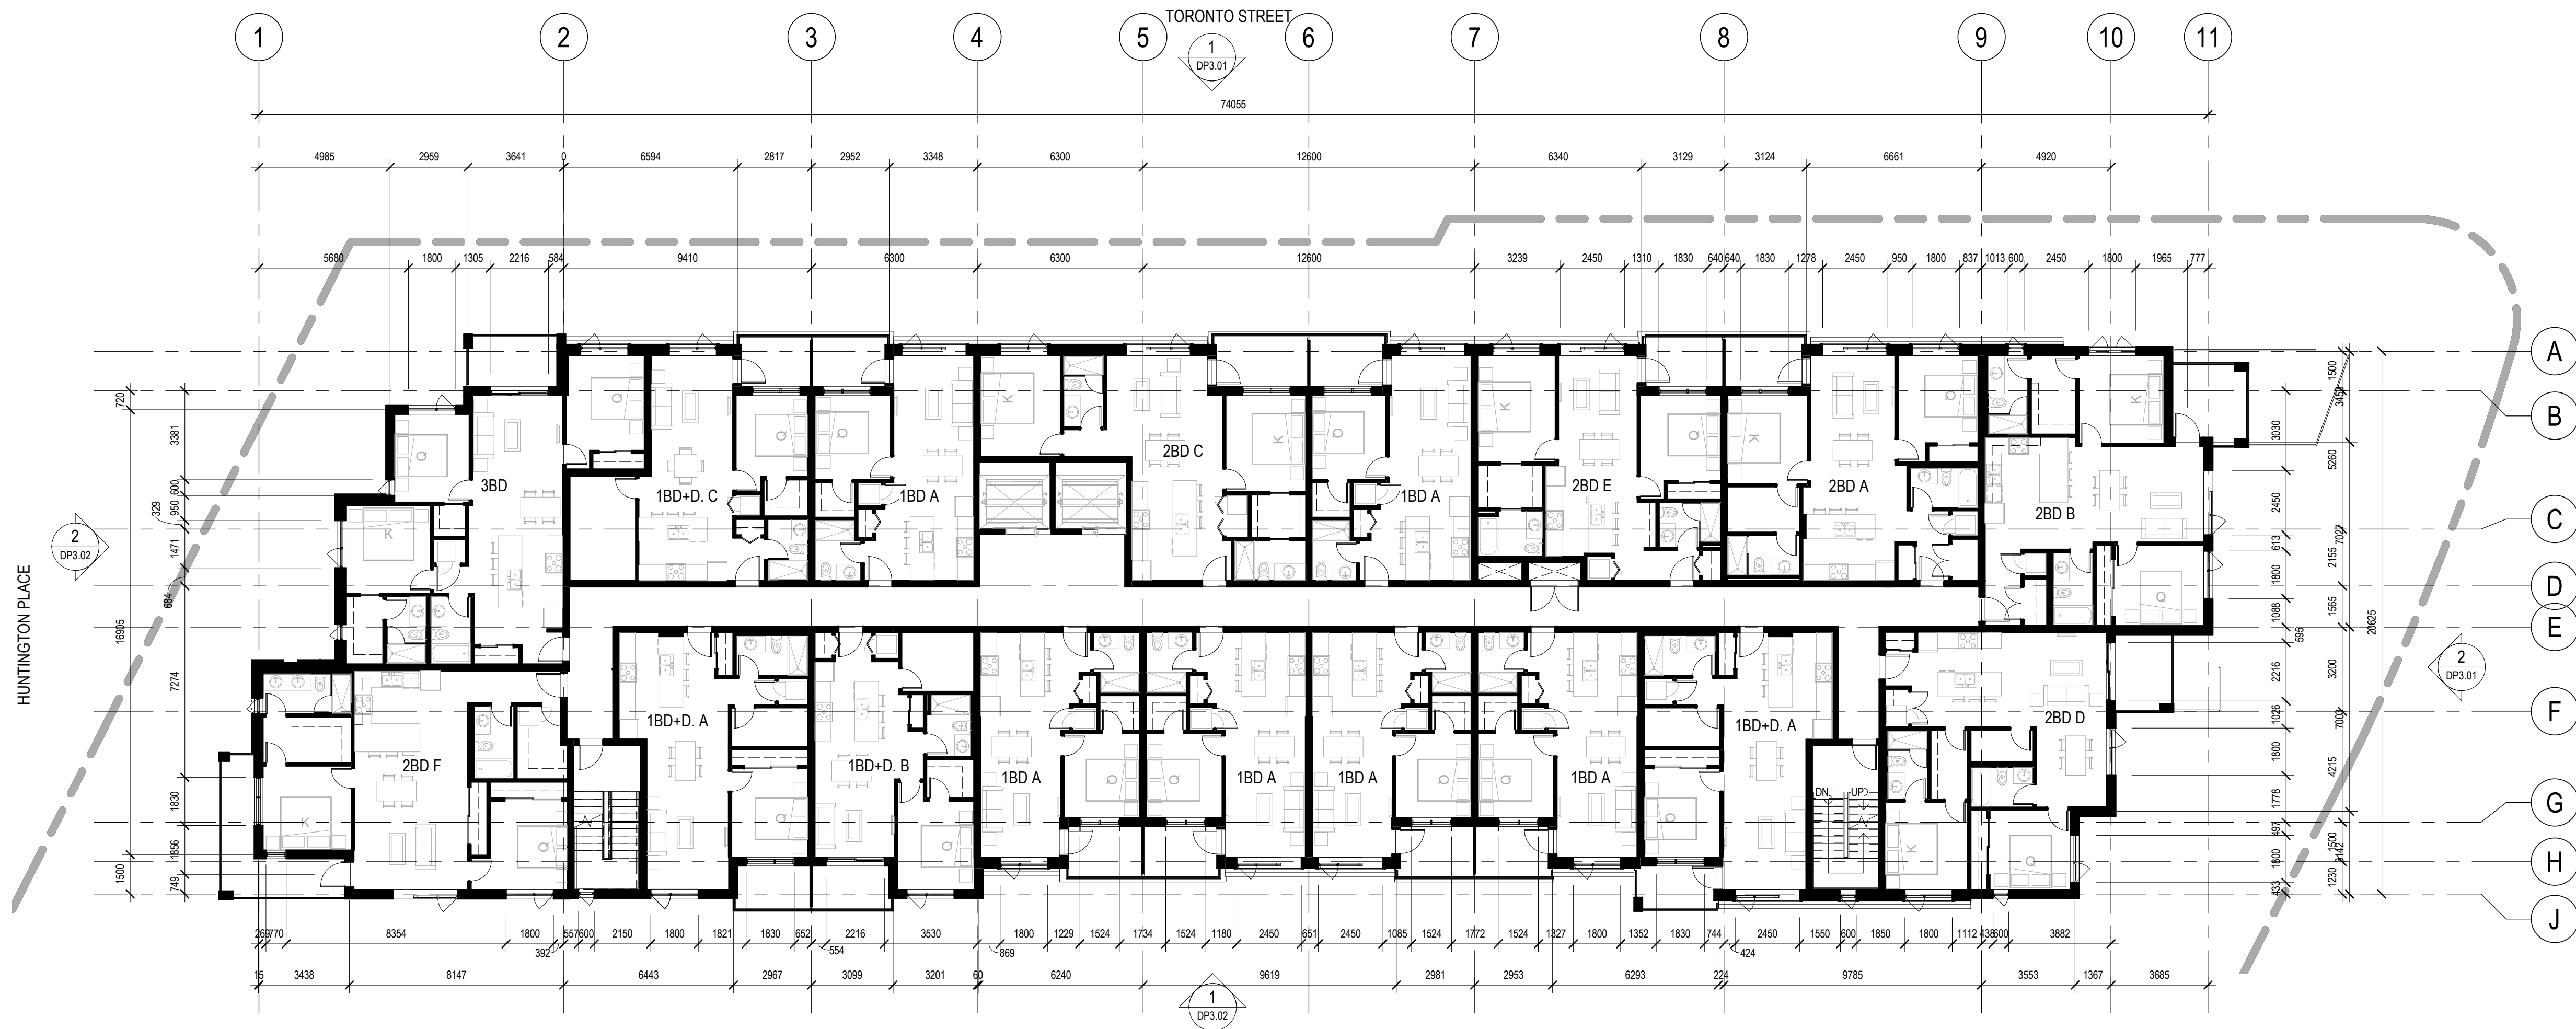

1 Level 3 FLOOR PLAN
DP2.04 1 : 150

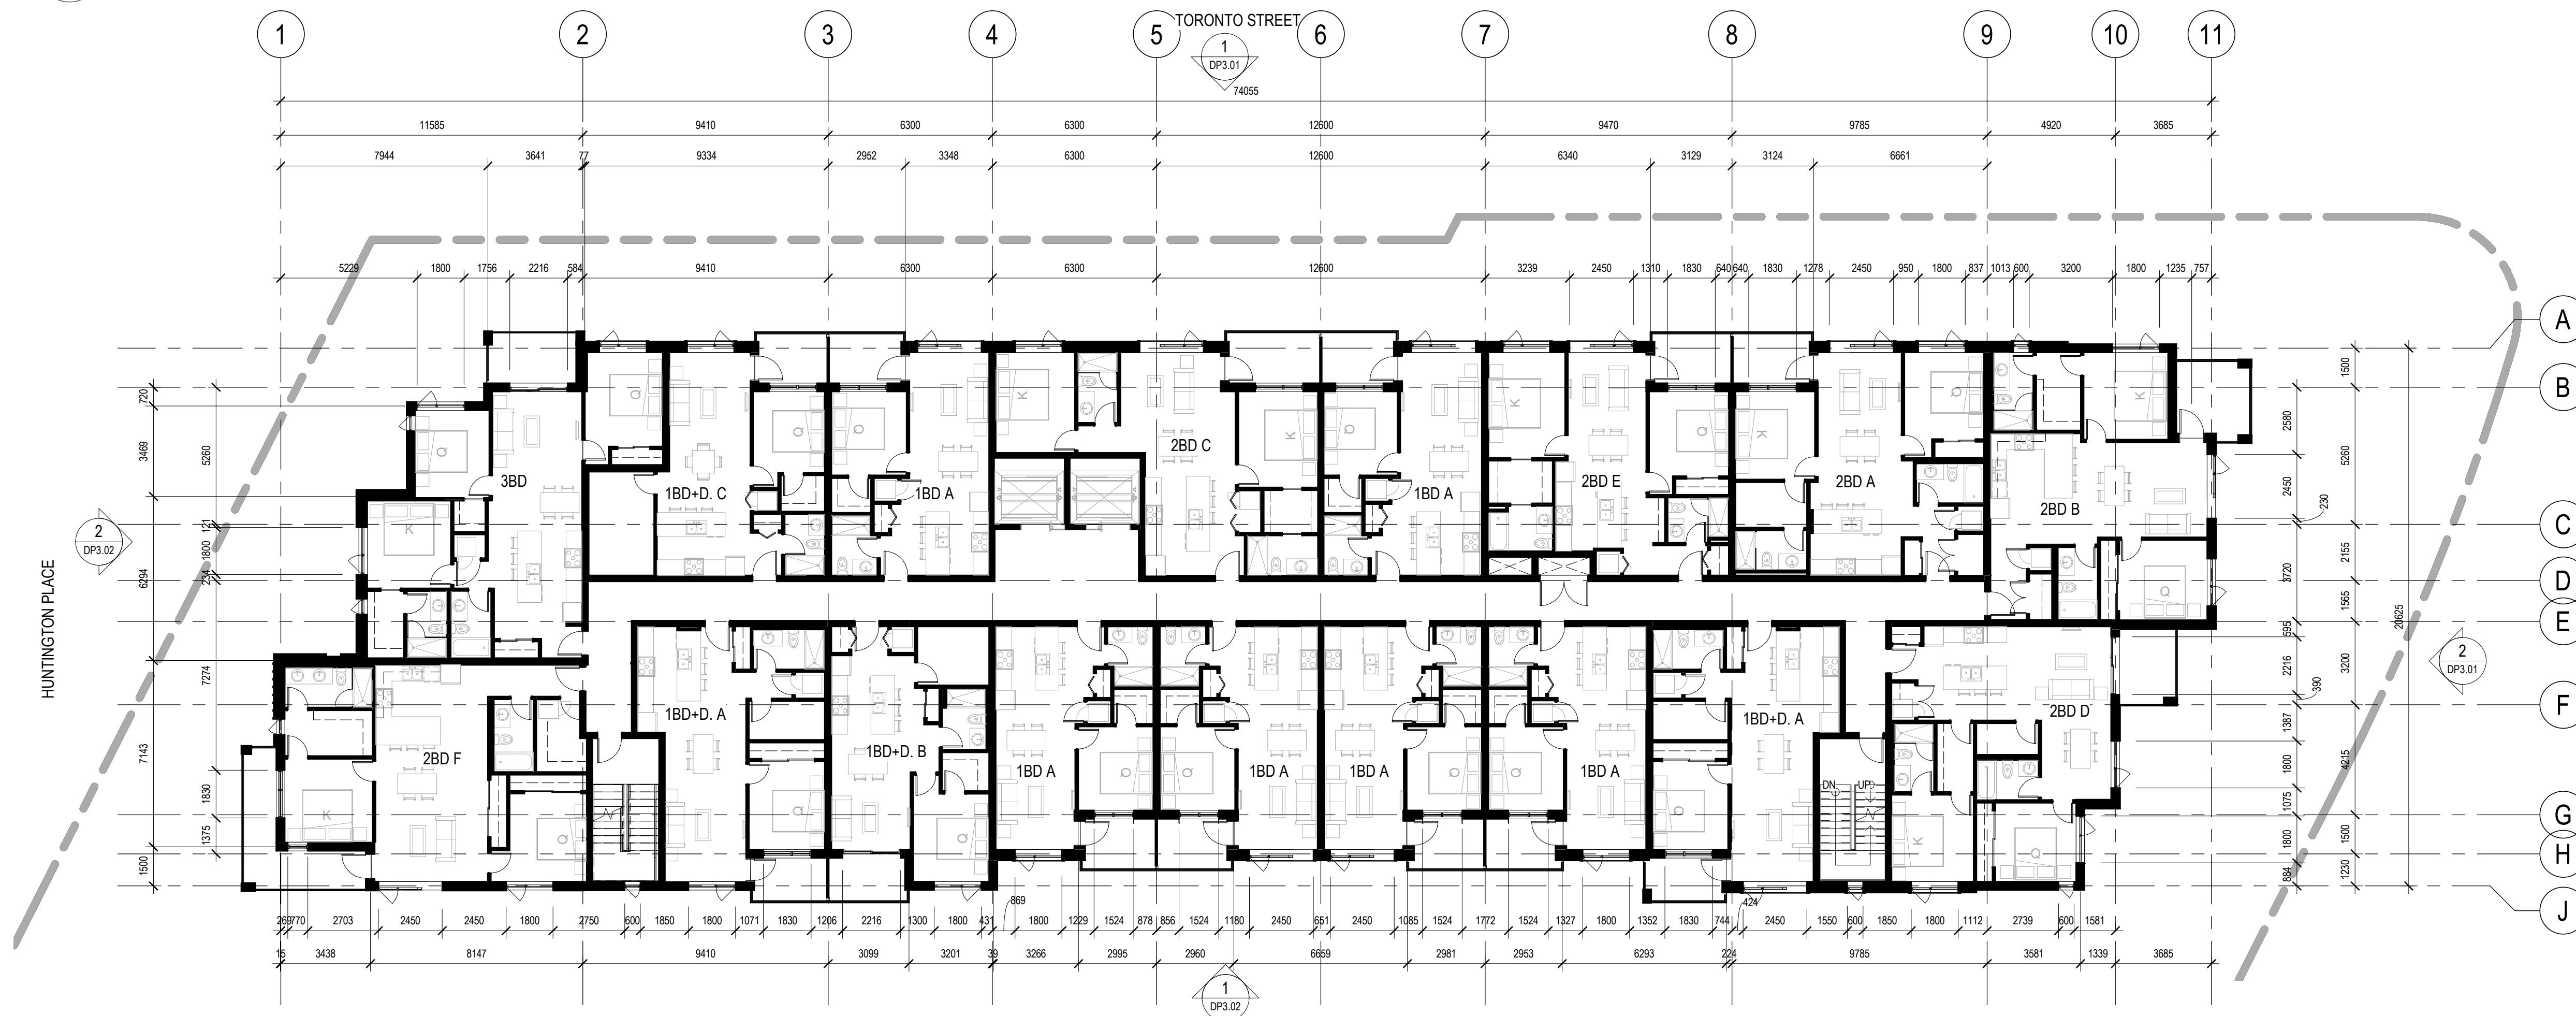

2 LEVEL 4 FLOOR PLAN
DP2.04 1 : 150

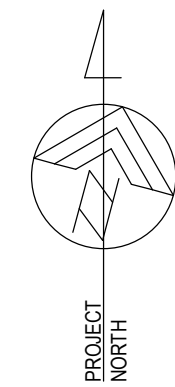

DOUGLAS STREET

DOUGLAS STREET

DOUGLAS STREET APARTMENTS

350 & 360 Douglas St.
Victoria, BC V8V 2P5

Issued/ Revision Schedule		
no.	description	date
1	Issue #1 for Development Permit	23.05.17
2	Rezoning & Development Permit Revision	23.12.20
3	Rezoning & Development Permit Revision	24.05.03
4	Rezoning & Development Permit Revision	24.07.05

Seal

Permit

Consultant

METAFOR

310, 625 11 Ave SW
Calgary, AB T2P 0E1
T: 403.264.8700

200, 11460 Jasper Ave NW
Edmonton, AB T5K 0M1
T: 780.490.5330

CALGARY | EDMONTON
www.METAFOR.studio

Architecture
Building Envelope
Commissioning
Interior Design
Sustainability + Resilience

METAFOR ARCHITECTURE INC.


Drawing Title
LEVEL 3 & 4 FLOOR PLANS


Sheet

DP2.04

Scale	Project No.
1 : 150	22.703

COPYRIGHTED. This design is the exclusive property of the Architect and shall not be reproduced without the Architect's written permission. These drawings are to be read in conjunction with the specifications, structural, mechanical and electrical drawings. The drawing must not be scaled. All dimensions, data and levels shall be verified before construction, and all errors or omissions reported immediately to the Architect.

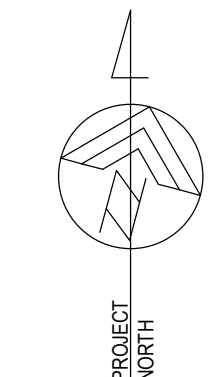

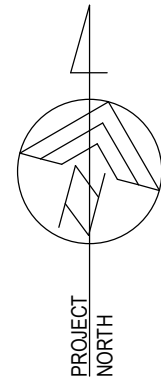

DOUGLAS STREET
APARTMENTS

350 & 360 Douglas St.
Victoria, BC V8V 2P5

Issued/ Revision Schedule

no.	description	date
2	Rezoning & Development Permit Revision	23.12.20
3	Rezoning & Development Permit Revision	24.05.03
4	Rezoning & Development Permit Revision	24.07.05

Seal

Permit

Consultant



310, 625 11 Ave SW
Calgary, AB T2P 0E1
T: 403.264.8700

200, 11460 Jasper Ave NW
Edmonton, AB T5K 0M1
T: 780.490.5330

CALGARY | EDMONTON
www.METAFOR.studio

Architecture
Building Envelope
Commissioning
Interior Design
Sustainability + Resilience

METAFOR ARCHITECTURE INC.

Drawing Title

ROOF/ AMENITY PLAN

Sheet


DP2.06

Scale

1 : 150

Project No.

22.703

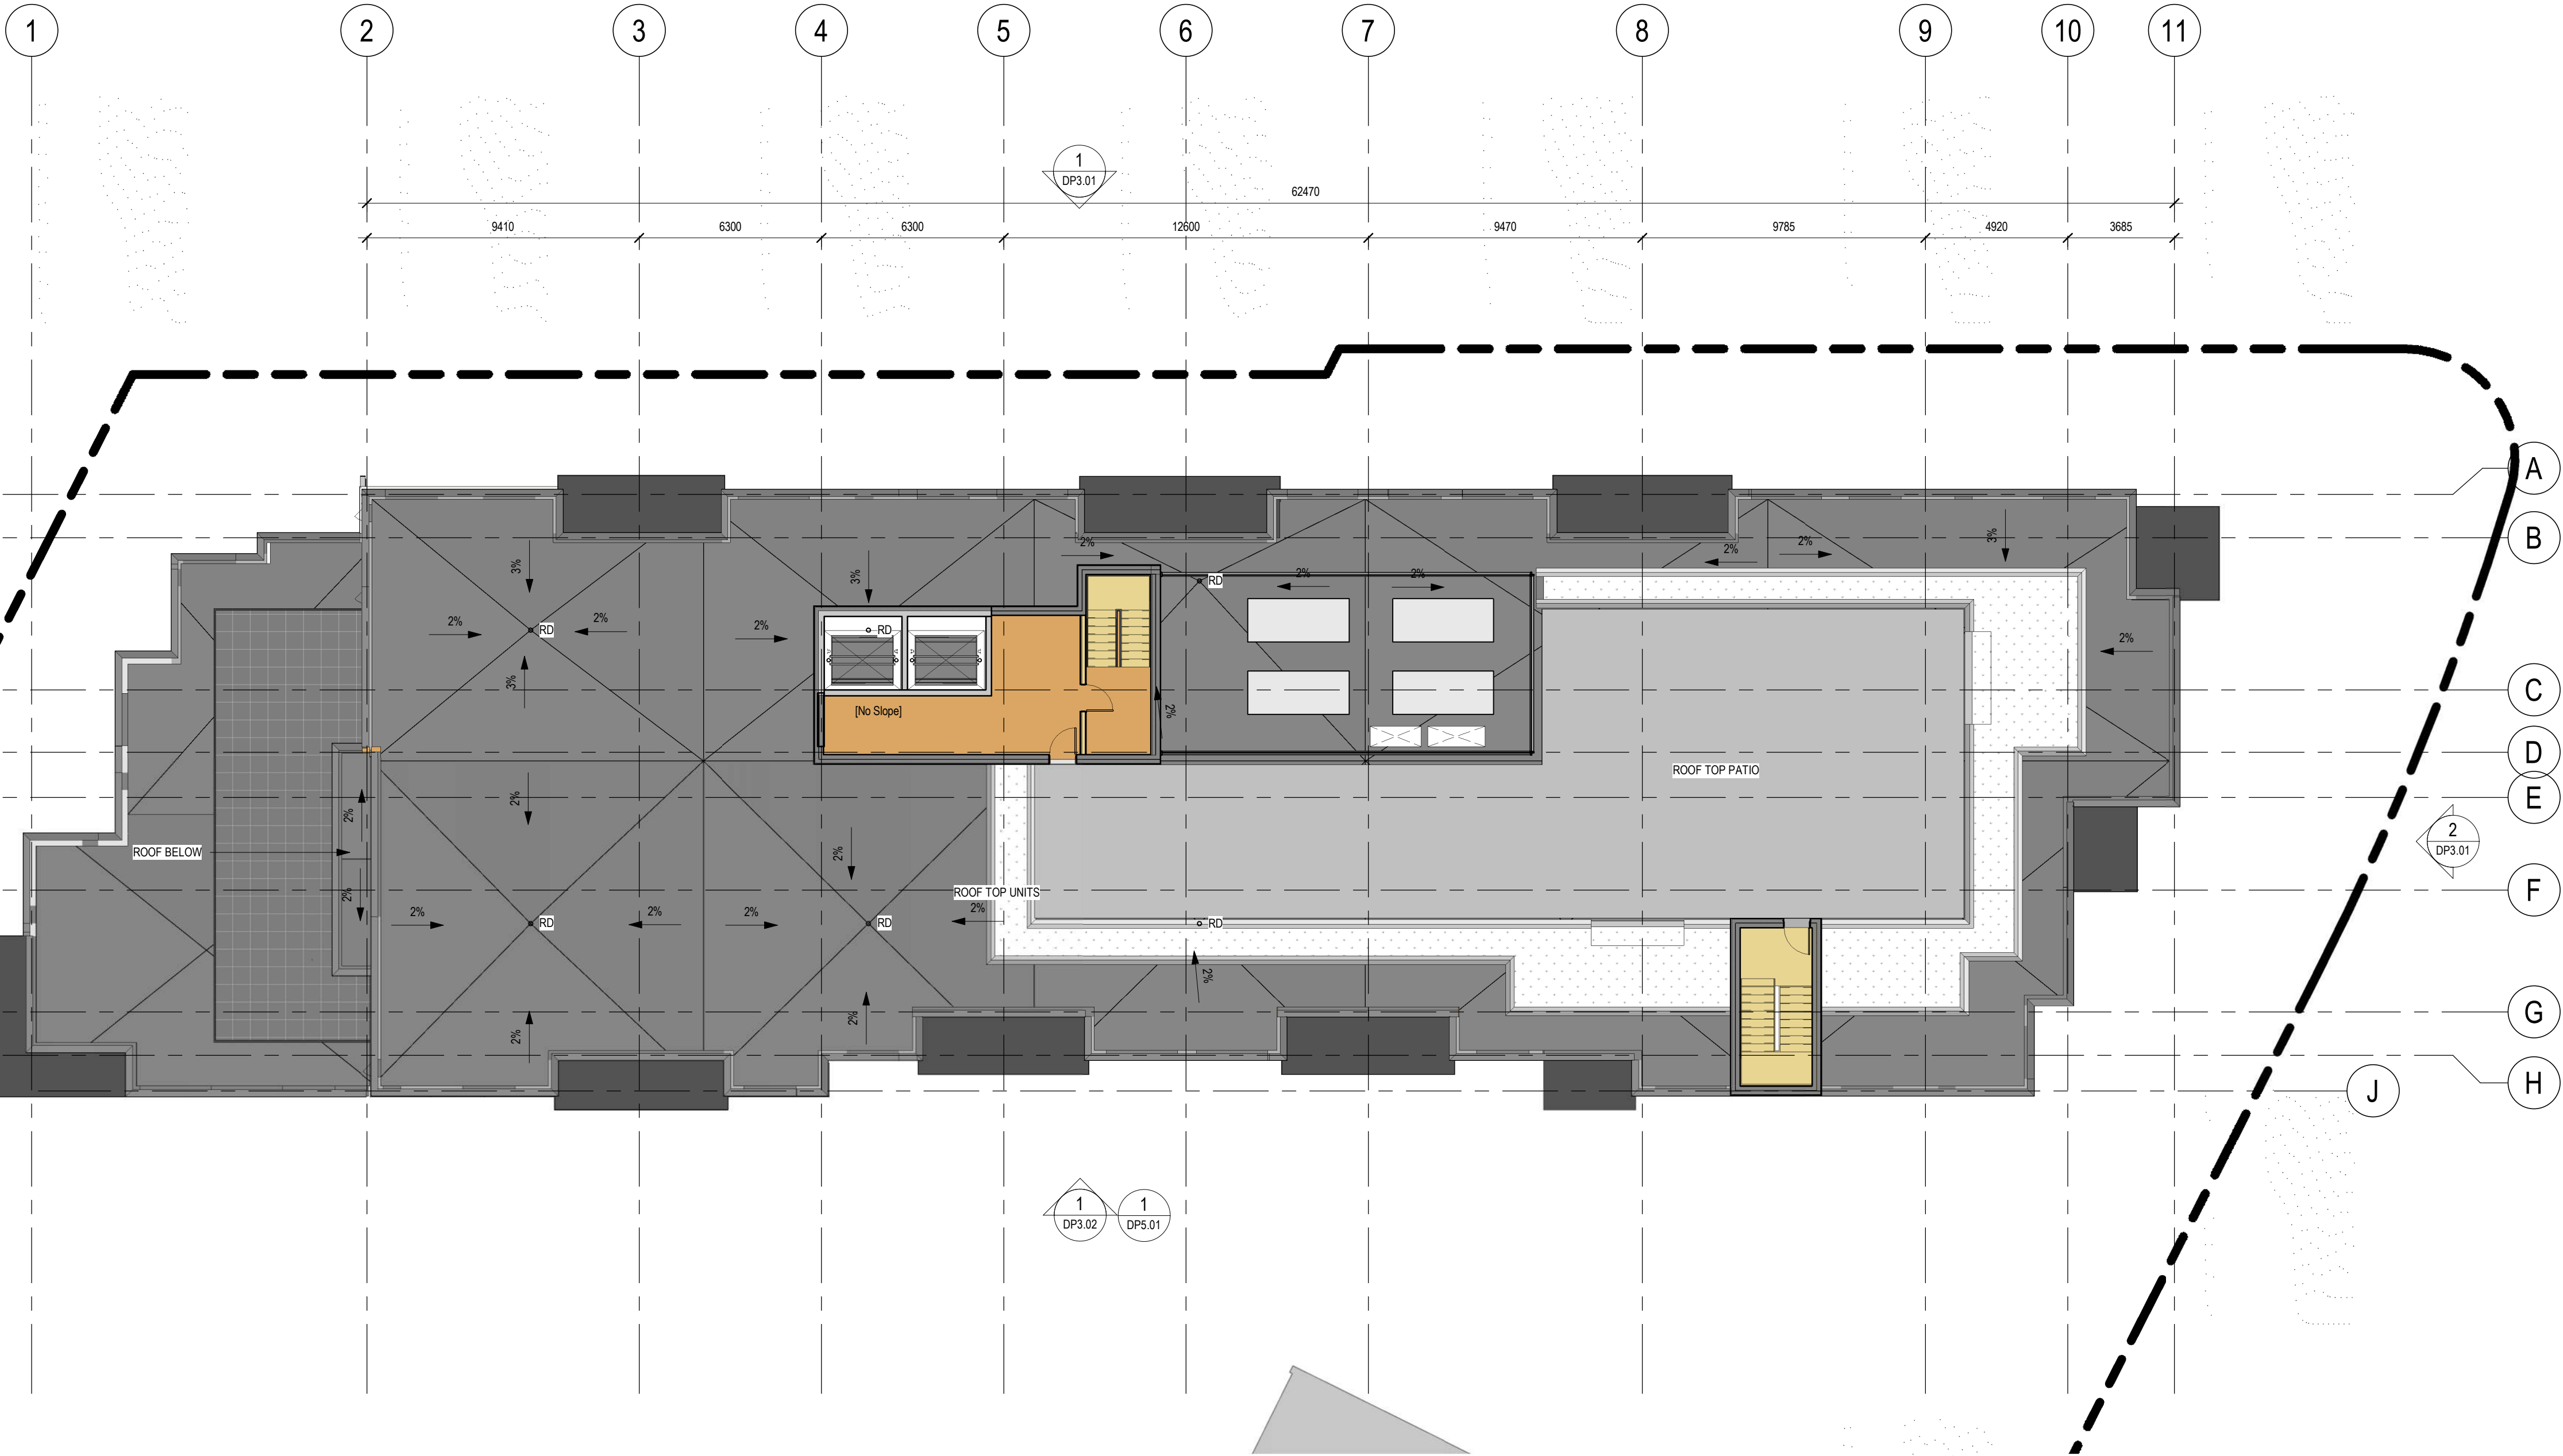

1 ROOF PLAN


DP2.06
1 : 150

0 1.5 3 7.5 METRES

C:\AutoDesk_Temp\Revit\2021\22.703 Douglas Street Apartments_kylebdkv62h.vrt



1
DP3.02
SOUTH ELEVATION
1 : 150

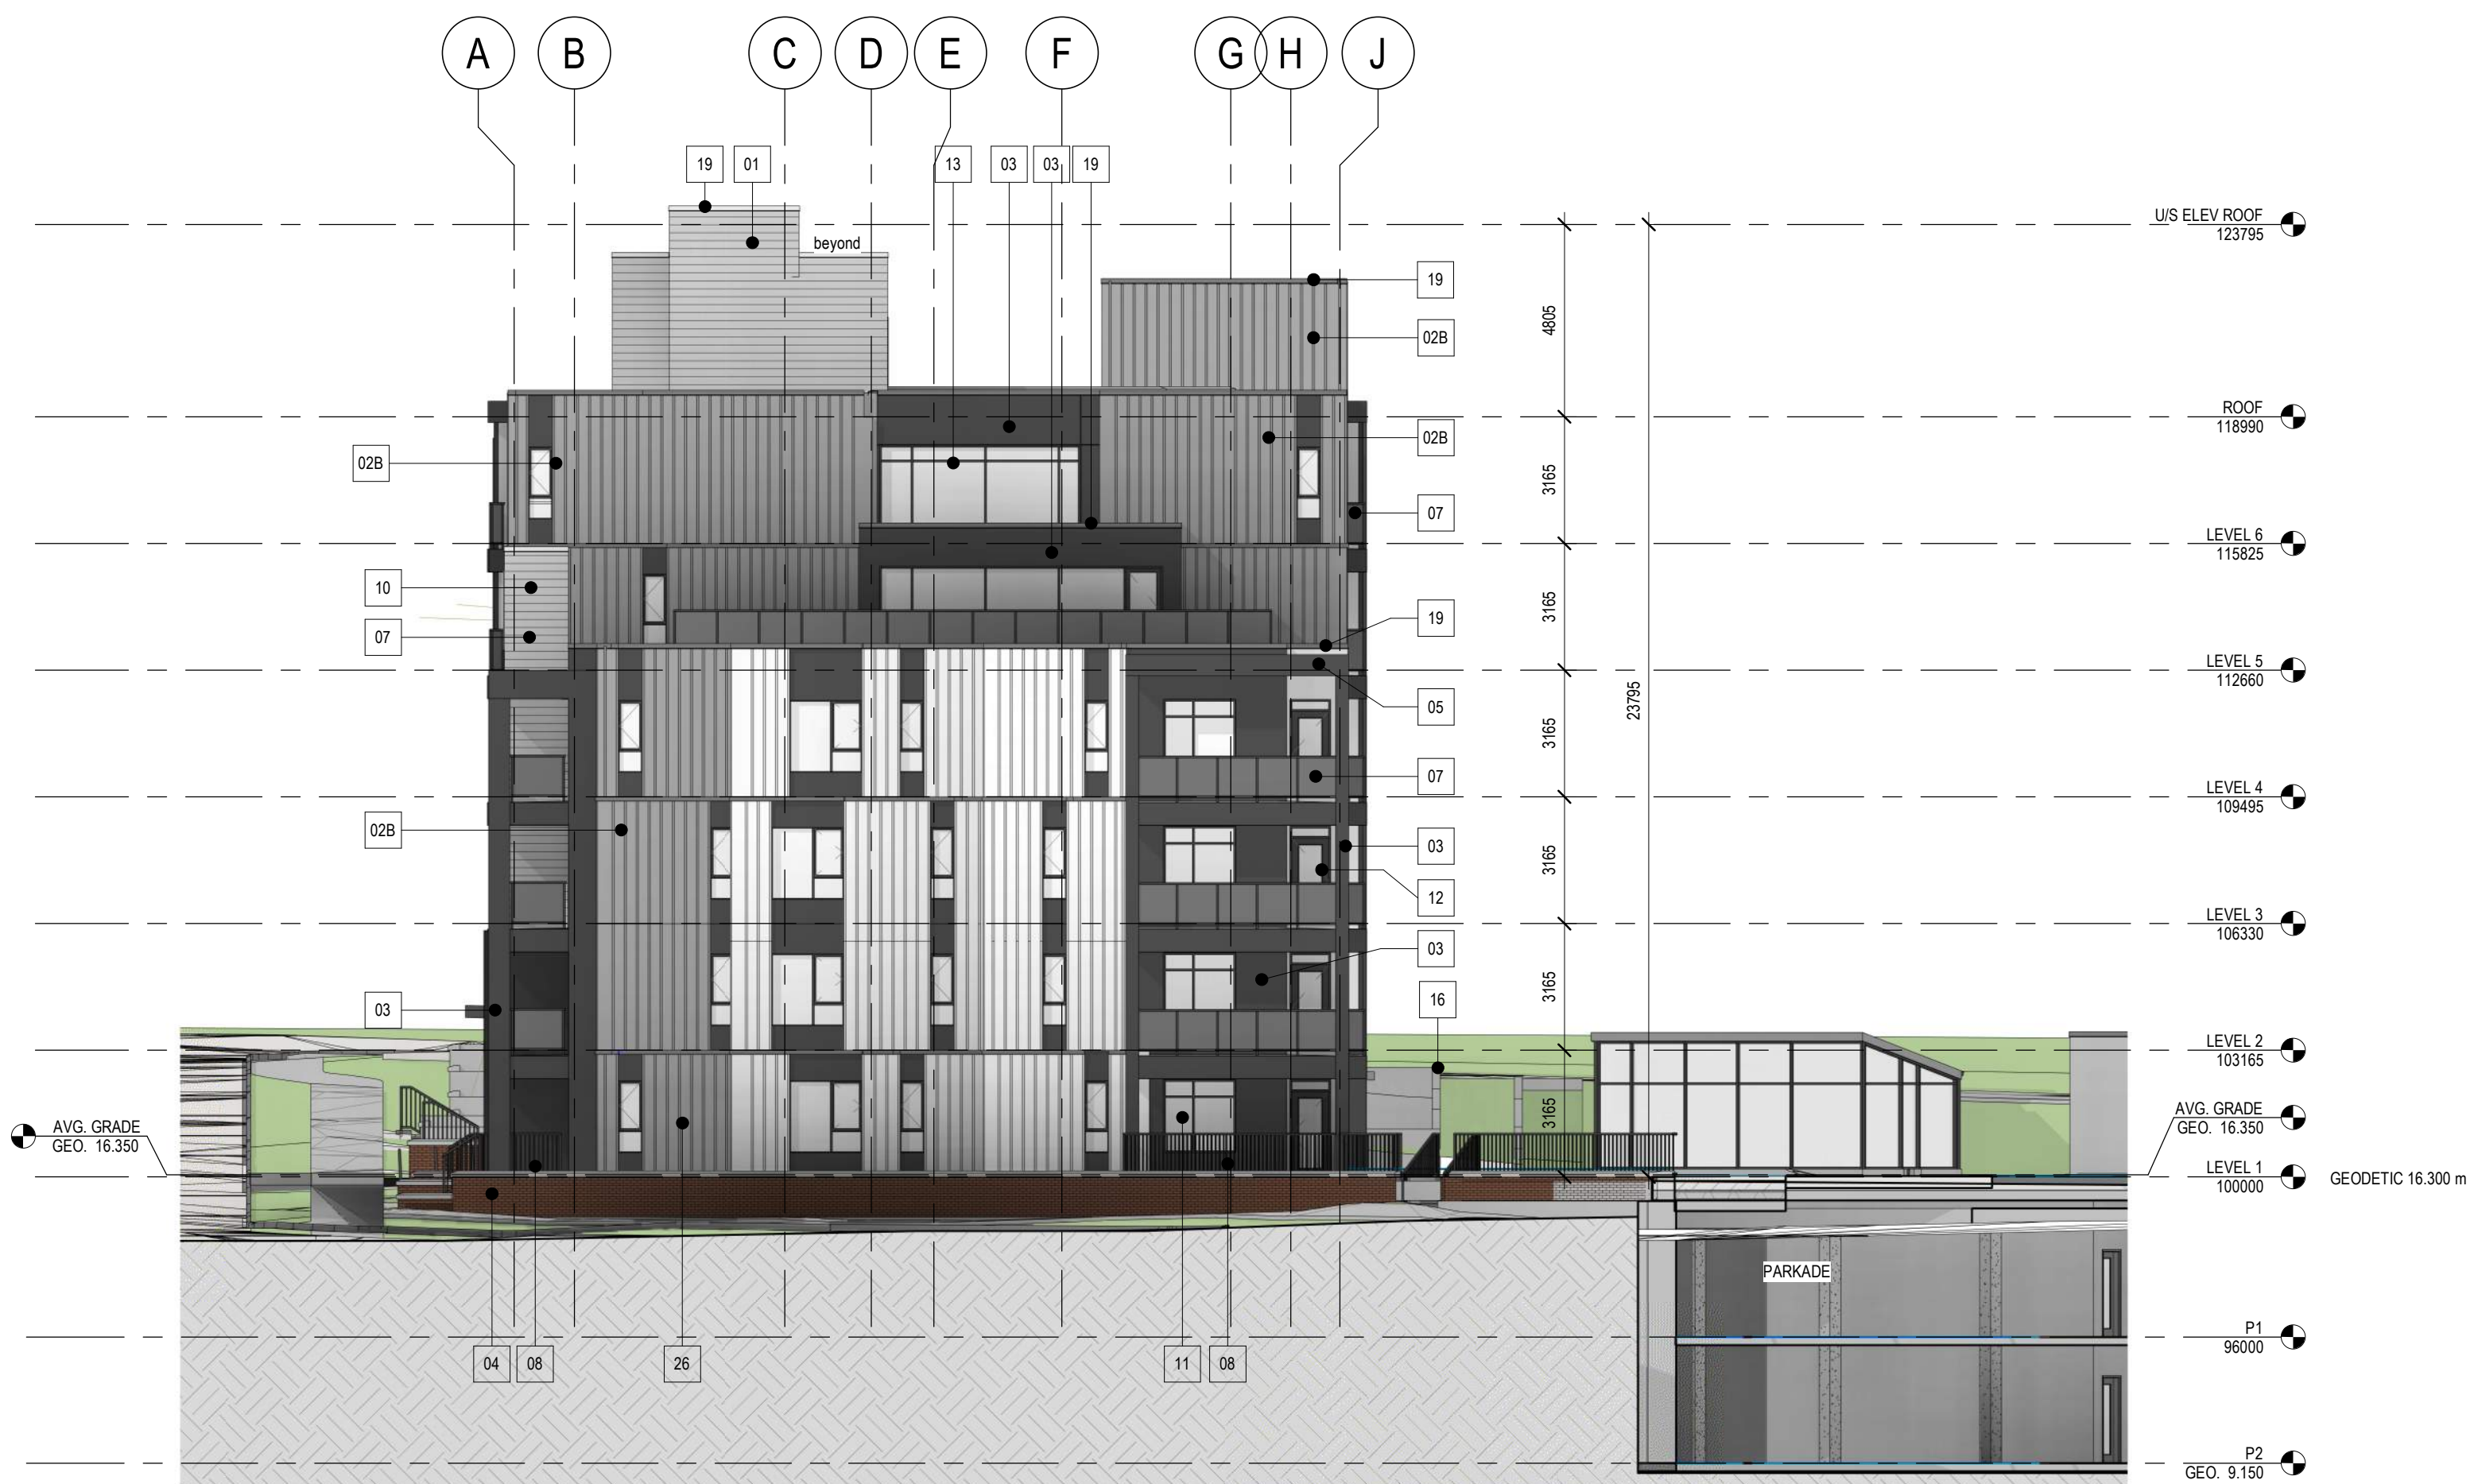

2
DP3.02
WEST ELEVATION
1 : 150

EXTERIOR ELEVATION LEGEND	
Key Value	Keynote Text
01	FIBRE CEMENT PLANK SIDING - COLOUR WHITE
02A	BOARD AND BATTEN, COLOUR WHITE
02B	BOARD AND BATTEN, COLOUR LIGHT GREY
03	CHARCOAL PANEL (FIBRE CEMENT OR SIM.)
04	BRICK
05	CHARCOAL METAL CANOPY
06	ENTRANCE WOOD ACCENT AND METAL CANOPY
07	FROSTED GLASS RAILING
08	BLACK METAL RAILING
09	INSULATED METAL DOOR
10	FROSTED GLASS SCREEN
11	CHARCOAL FRAME WINDOWS
12	CHARCOAL FRAME DOORS
12B	CHARCOAL FRAME SLIDING DOORS
13	CHARCOAL FRAME STOREFRONT
14	LIGHT GRAY PANEL (FIBRE CEMENT OR SIM.)
15	CONCRETE FOUNDATION WALL
16	CONCRETE RETAINING WALL
19	METAL FLASHING - COLOUR TO MATCH ADJACENT
21	WOOD-GRAIN FINISH SOFFIT (FORMED METAL PANEL)
22	RETAINING WALL/PLANTER WITH BRICK CLADDING
24	ROOF TOP MECHANICAL SCREEN, EXTRUDED ALUMINUM LOUVRE PROFILE BETWEEN VERTICAL SUPPORTS
26	ACCENT BEND, COLOUR GREY
27	CONCRETE STAIR

DOUGLAS STREET
APARTMENTS
350 & 360 Douglas St.
Victoria, BC V8V 2P5

Issued/ Revision Schedule

no.	description	date
1	Issue #1 for Development Permit	23.05.17
2	Rezoning & Development Permit Revision	23.12.20
3	Rezoning & Development Permit Revision	24.05.03
4	Rezoning & Development Permit Revision	24.07.05

Seal

Permit

Consultant



310, 625 11 Ave SW
Calgary, AB T2P 0E1
T: 403.264.8700

200, 11460 Jasper Ave NW
Edmonton, AB T5K 0M1
T: 780.490.5330

CALGARY | EDMONTON
www.METAFOR.studio

Architecture
Building Envelope
Commissioning
Interior Design
Sustainability + Resilience

METAFOR ARCHITECTURE INC.

Drawing Title
BUILDING ELEVATIONS

DP3.02

Scale	Project No.
1 : 150	22.703

COPYRIGHTED. This design is the exclusive property of the Architect and shall not be reproduced without the Architect's written permission. These drawings are to be read in conjunction with the specifications, structural, mechanical and electrical drawings. The drawing must not be scaled. All dimensions, data and levels shall be verified before construction, and all errors or omissions reported immediately to the Architect.



EAST ELEVATION



NORTH ELEVATION



SOUTH ELEVATION



WEST ELEVATION

DOUGLAS STREET
APARTMENTS

350 & 360 Douglas St.
Victoria, BC V8V 2P5

Issued/ Revision Schedule

no.	description	date
1	Issue #1 for Development Permit	23.05.17
2	Rezoning & Development Permit Revision	23.12.20
3	Rezoning & Development Permit Revision	24.05.03
4	Rezoning & Development Permit Revision	24.07.05

Seal

Permit

Consultant



310, 625 11 Ave SW
Calgary, AB T2P 0E1
T: 403.264.8700

200, 11460 Jasper Ave NW
Edmonton, AB T5K 0M1
T: 780.490.5330

CALGARY | EDMONTON
www.METAFOR.studio

Architecture
Building Envelope
Commissioning
Interior Design
Sustainability + Resilience

METAFOR ARCHITECTURE INC.

Drawing Title

BUILDING CONTEXT
ELEVATIONS

Sheet


DP3.03

Scale


1 : 1

Project No.

22.703

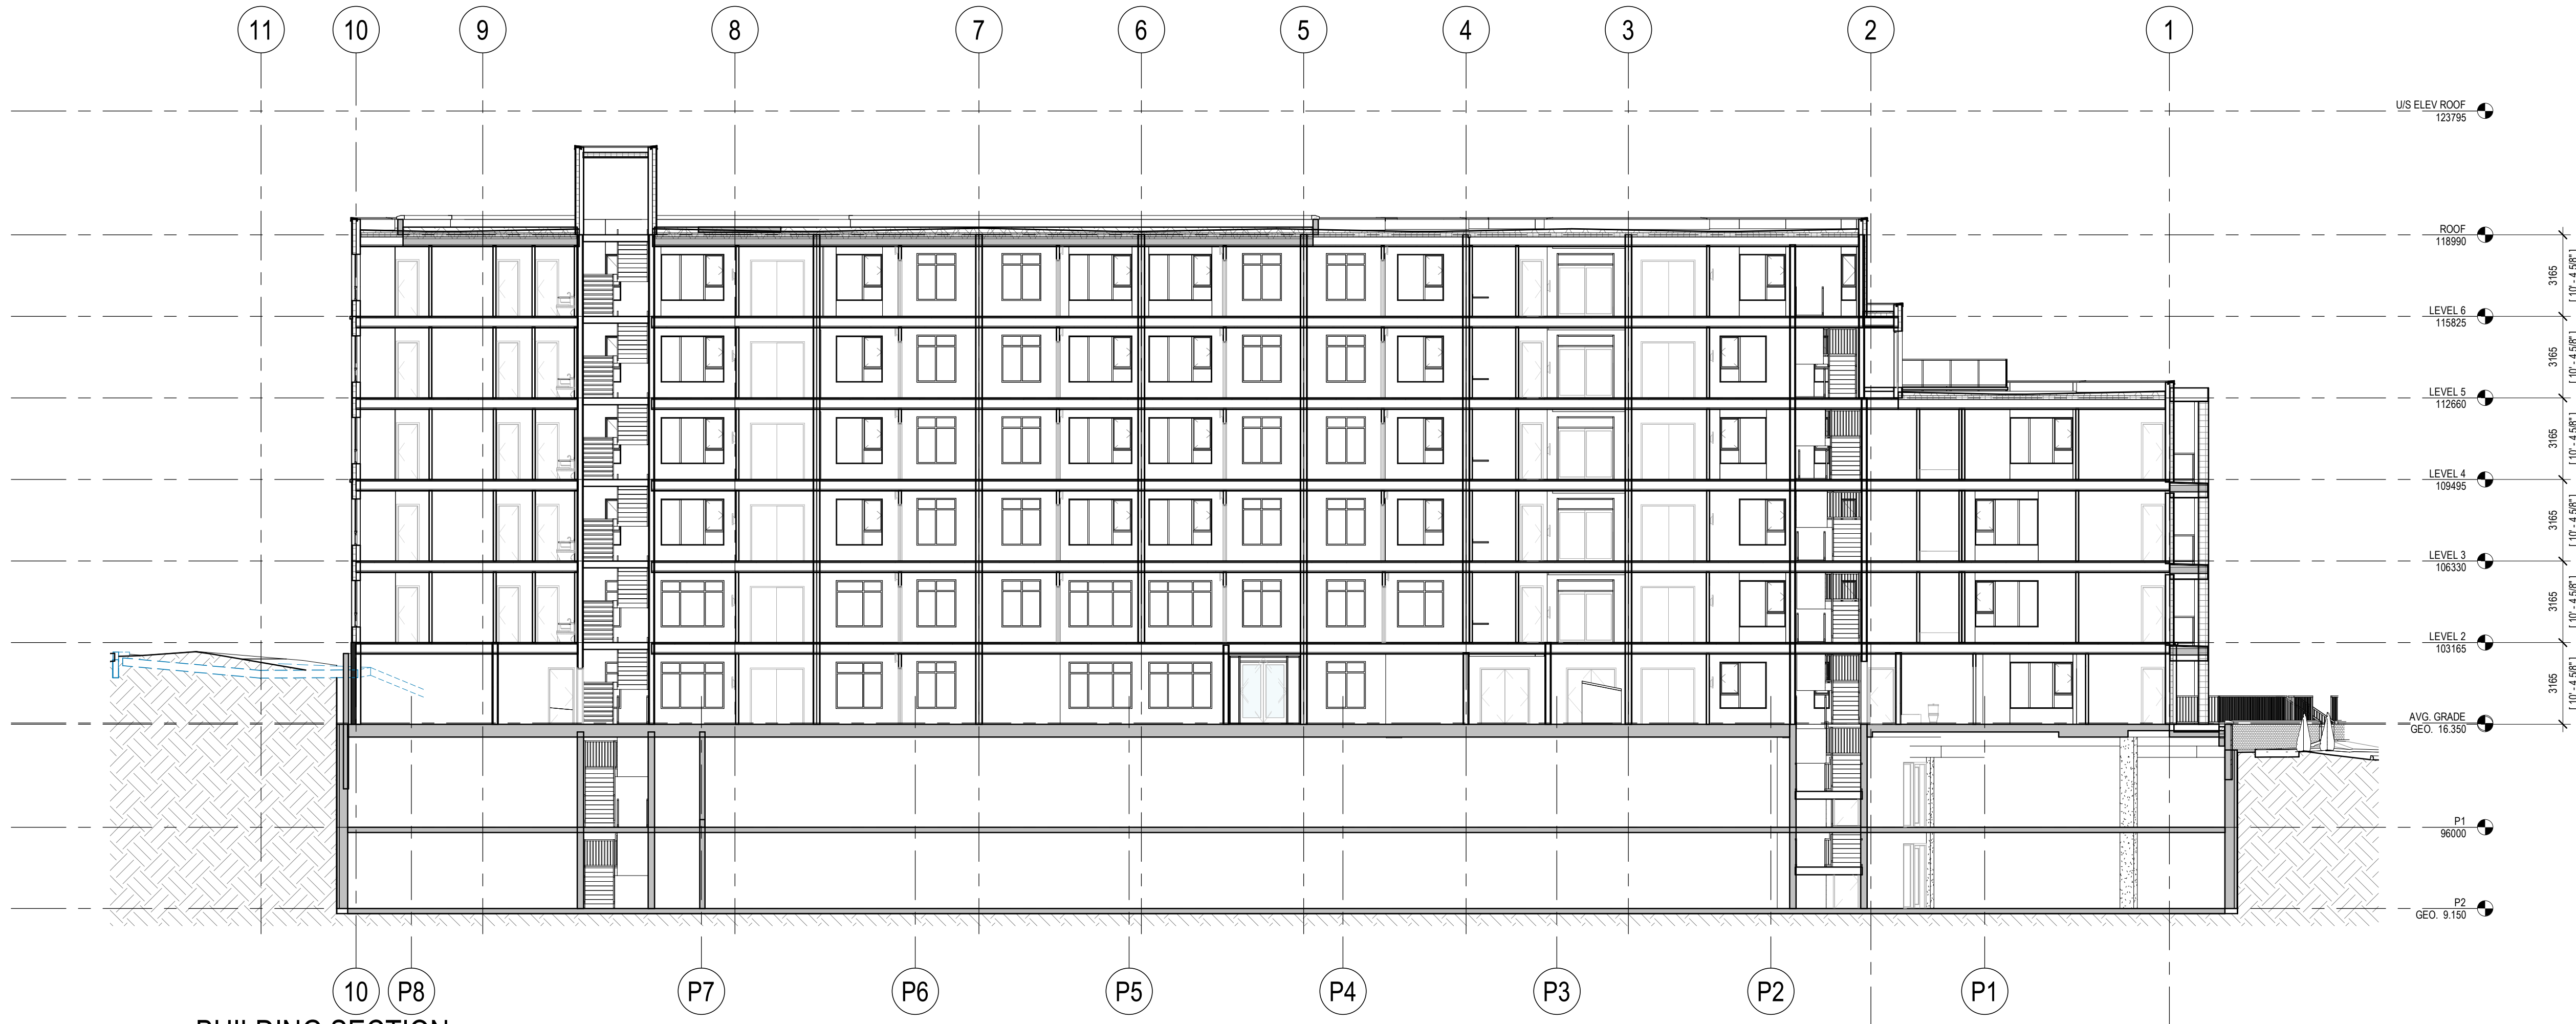

1
DP4.01
BUILDING SECTION
1 : 150

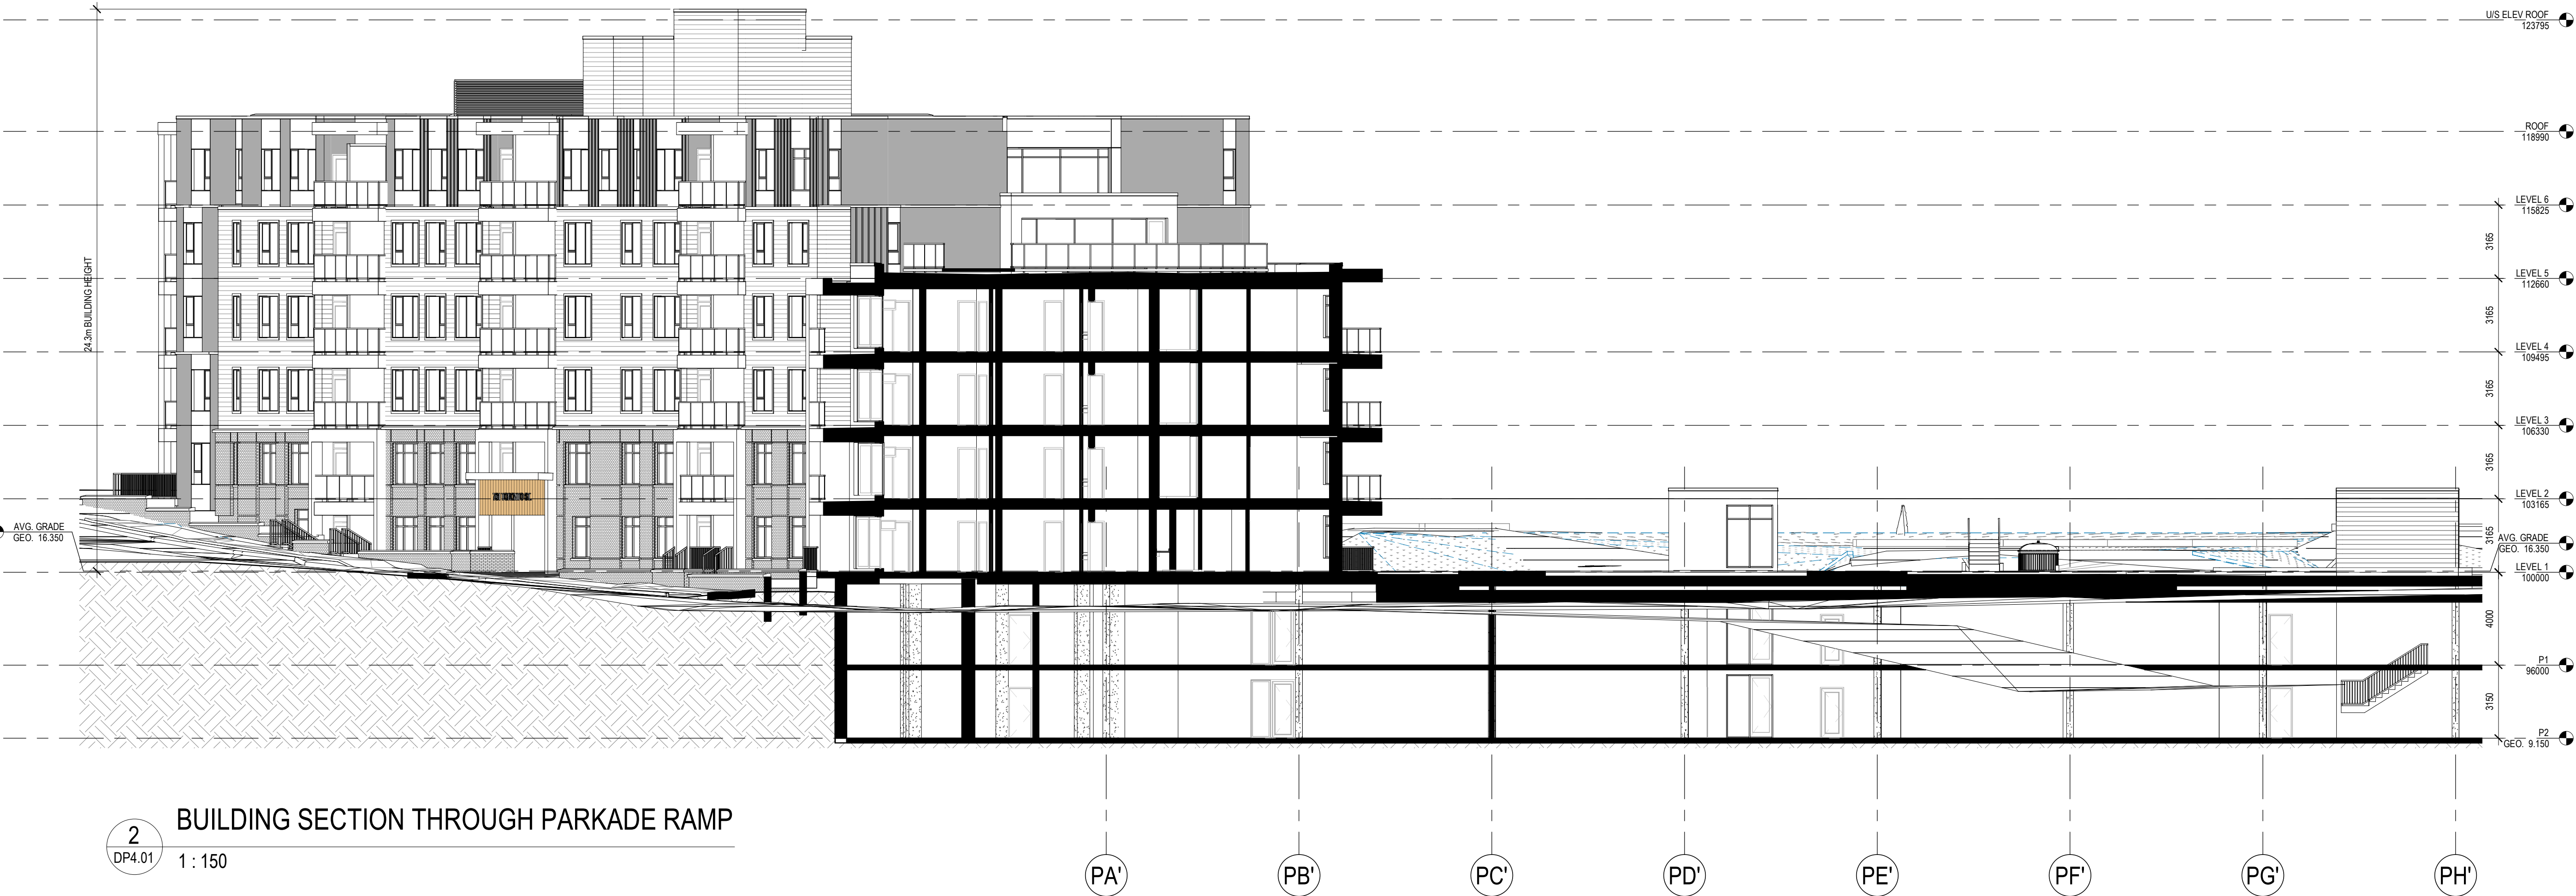

2
DP4.01
BUILDING SECTION THROUGH PARKADE RAMP
1 : 150

DOUGLAS STREET
APARTMENTS
350 & 360 Douglas St.
Victoria, BC V8V 2P5

Issued/ Revision Schedule		
no.	description	date
1	Issue #1 for Development Permit	23.05.17
2	Rezoning & Development Permit Revision	23.12.20
4	Rezoning & Development Permit Revision	24.07.05

Seal

Permit

Consultant



310, 625 11 Ave SW
Calgary, AB T2P 0E1
T: 403.264.8700
200, 11460 Jasper Ave NW
Edmonton, AB T5K 0M1
T: 780.490.5330
CALGARY | EDMONTON
www.METAFOR.studio


Architecture
Building Envelope
Commissioning
Interior Design
Sustainability + Resilience
METAFOR ARCHITECTURE INC.

Drawing Title
BUILDING SECTIONS


Sheet
DP4.01
Scale
1 : 150
Project No.
22.703

DOUGLAS STREET
APARTMENTS

350 & 360 Douglas St.
Victoria, BC V8V 2P5

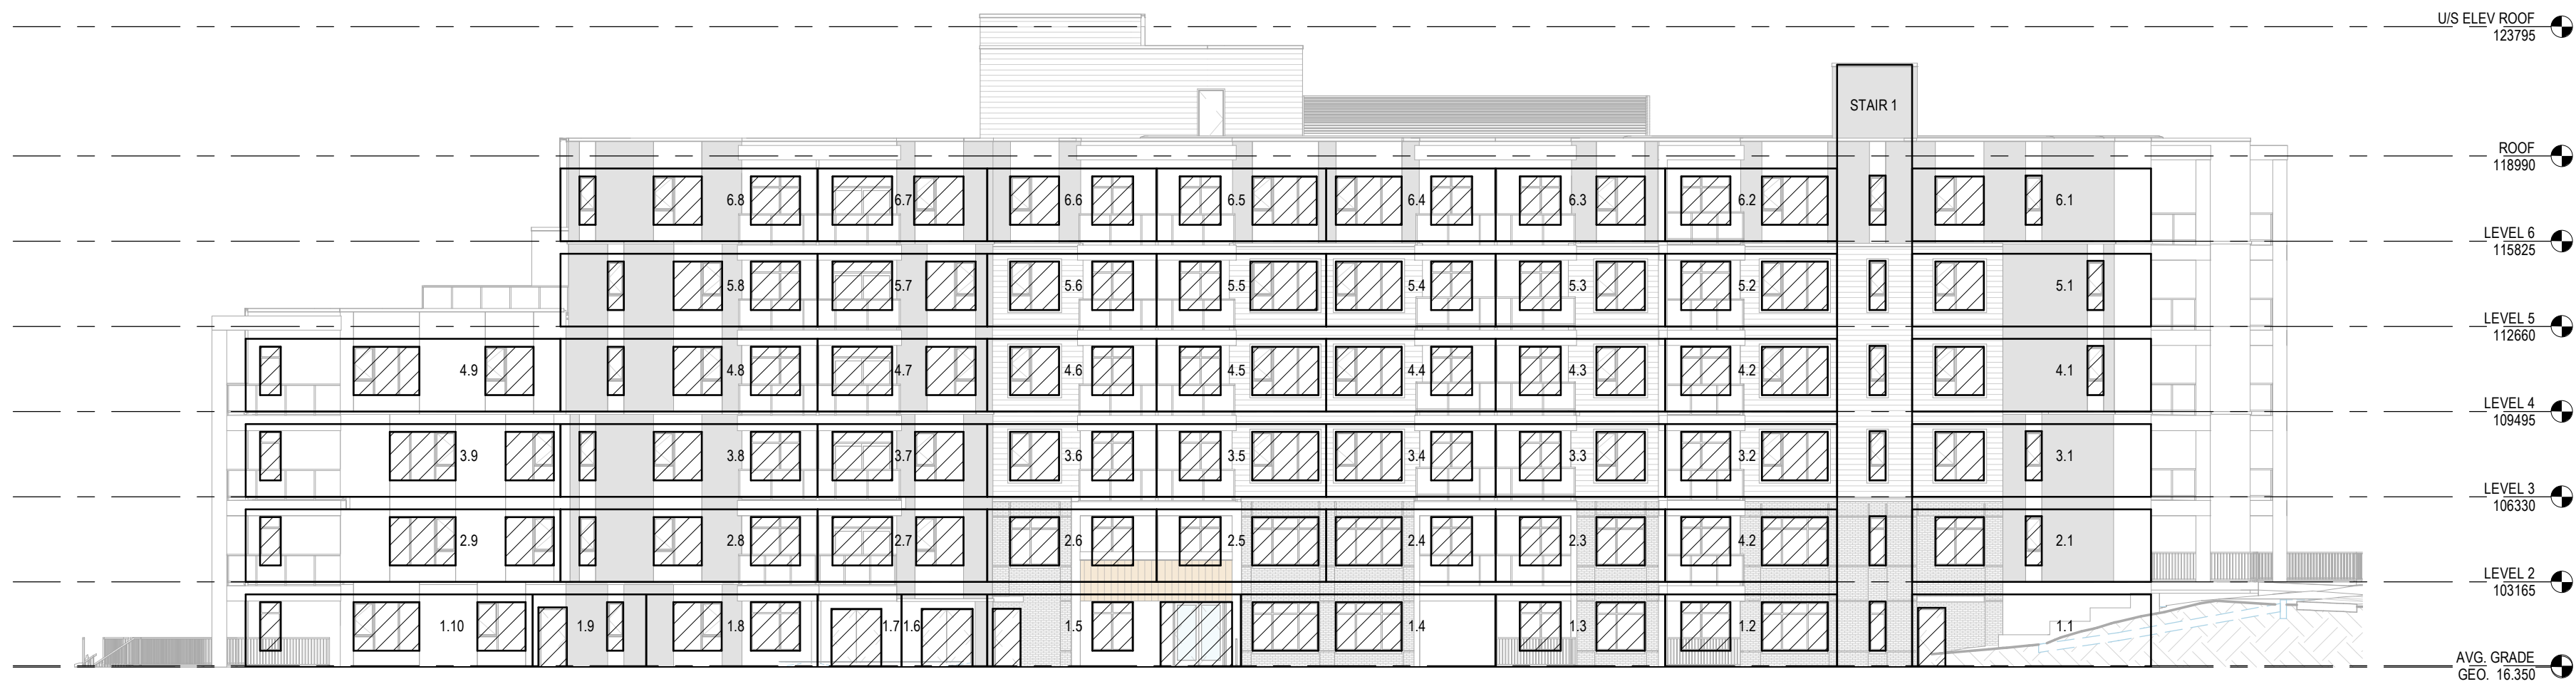

1
DP5.01 1:200

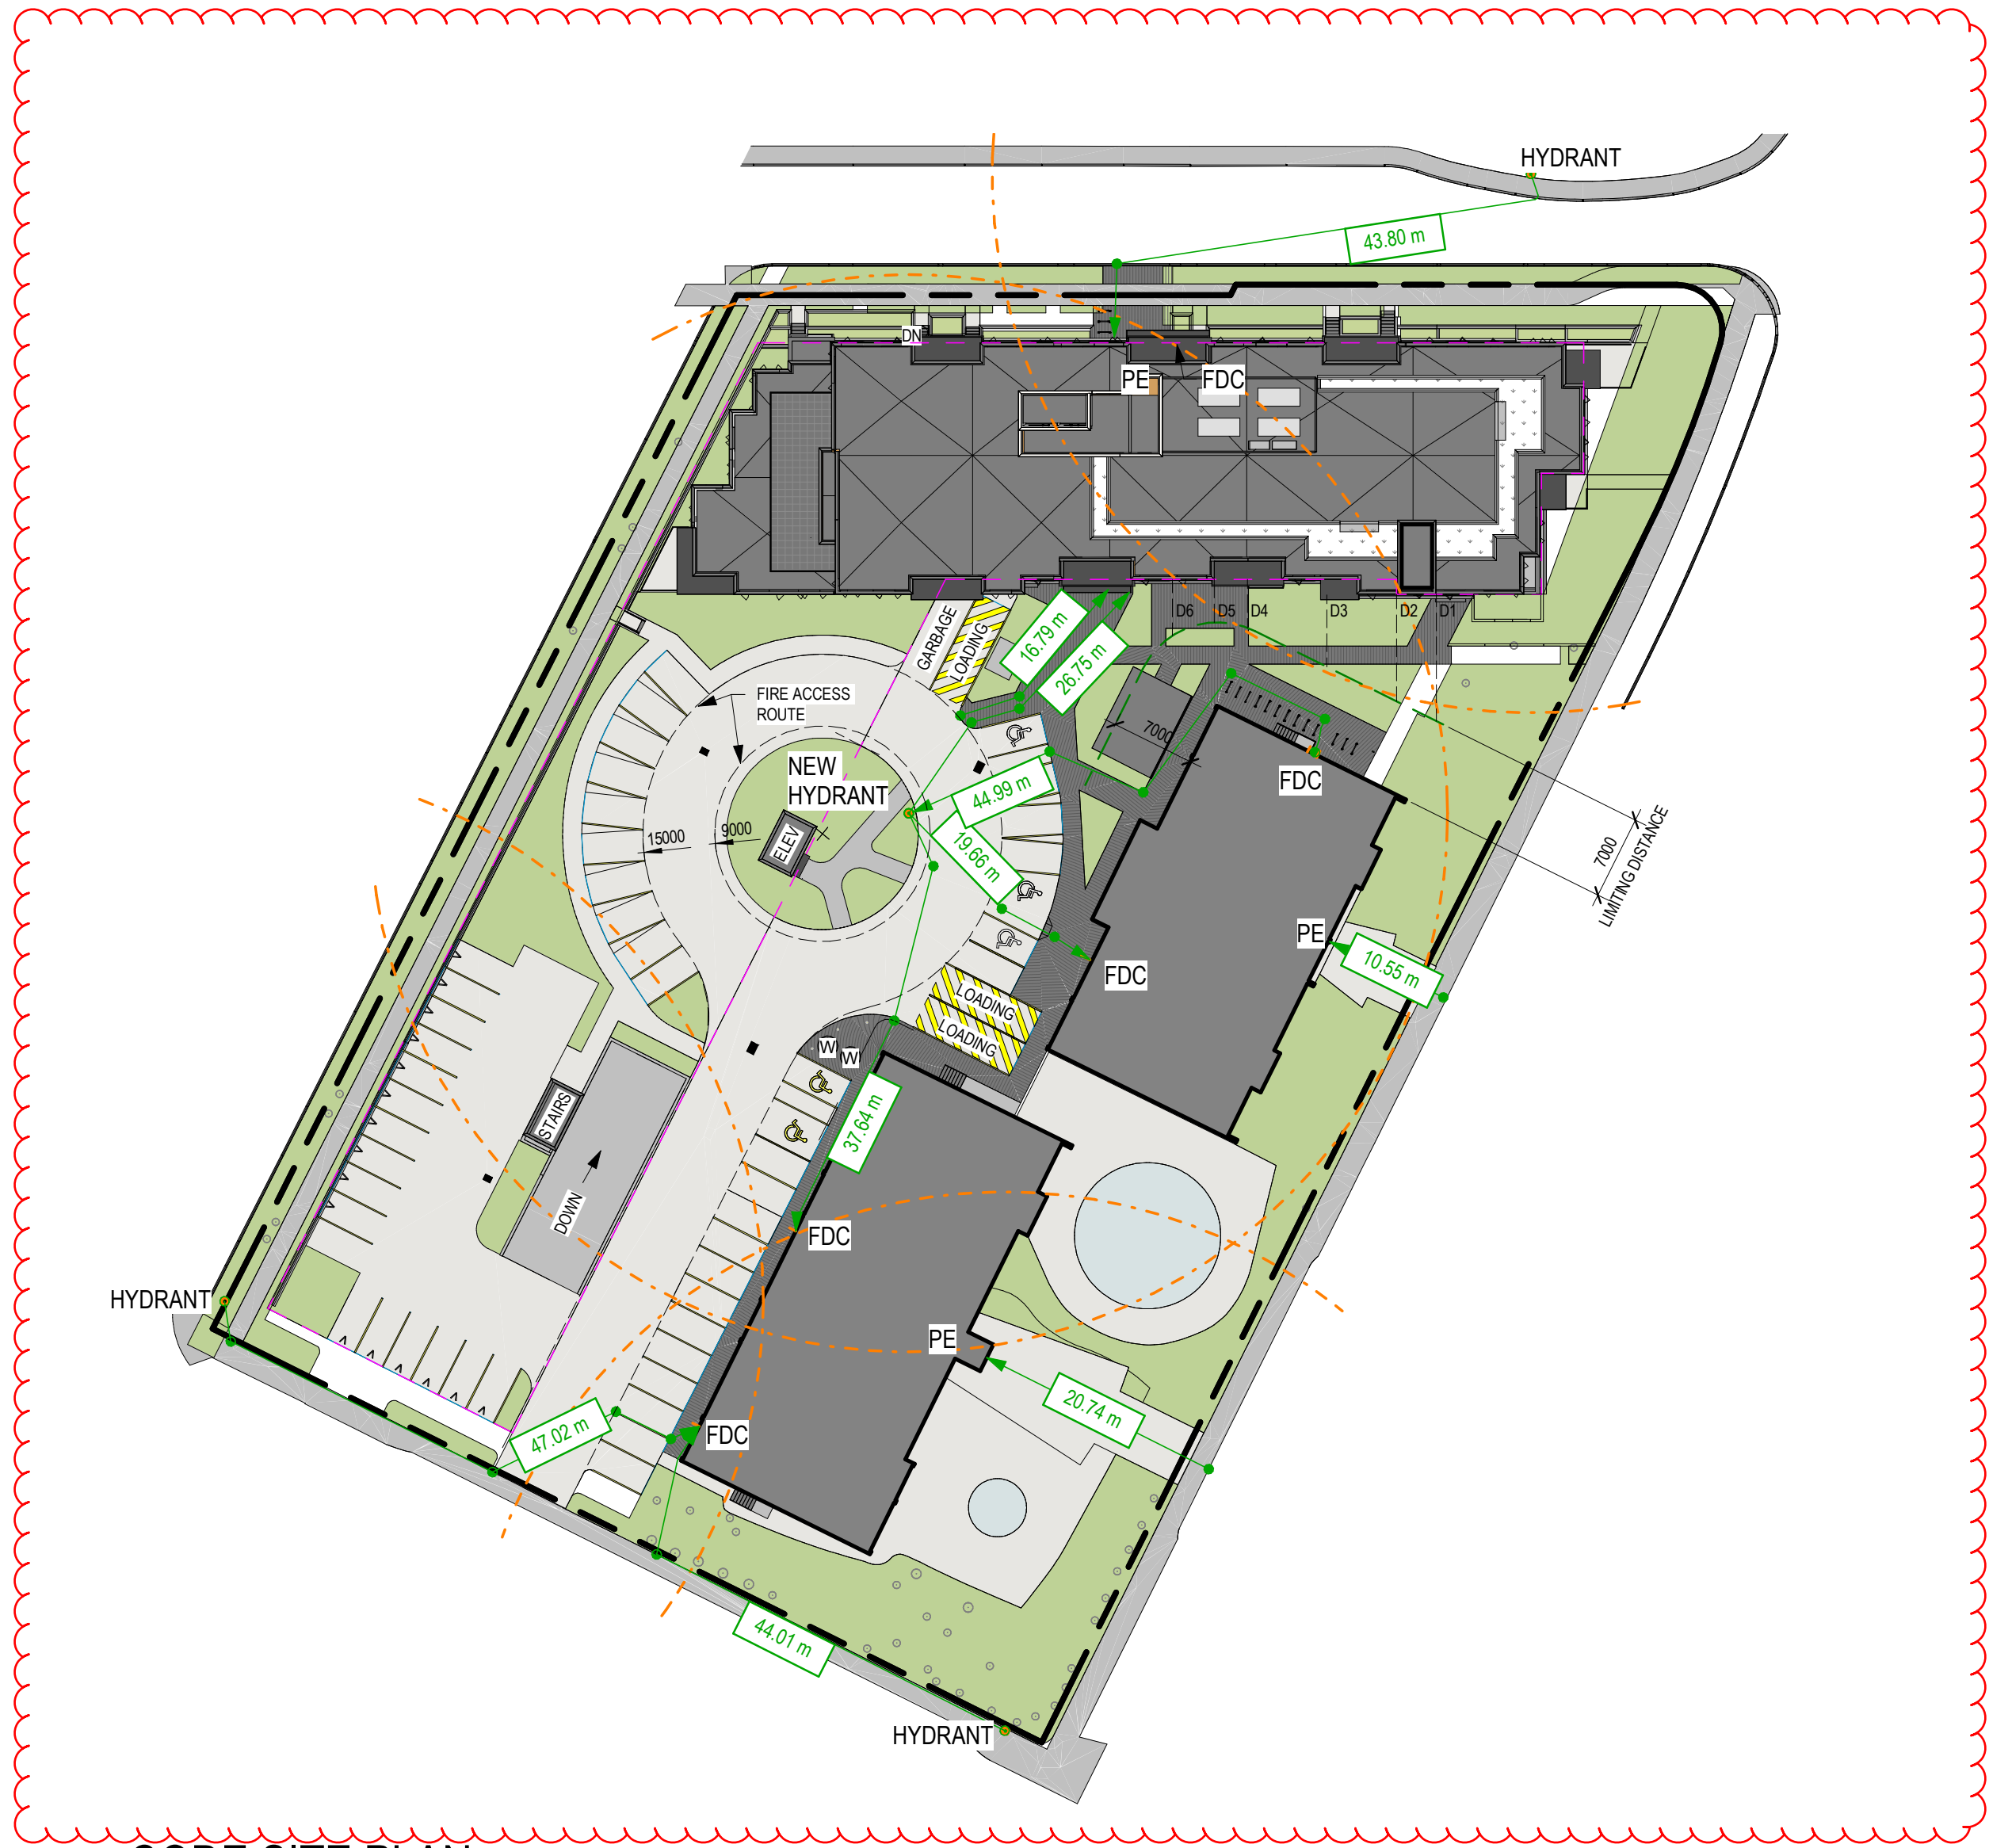

2
DP5.01 1:500

SOUTH ELEVATION LIMITING DISTANCE CALCS (TABLE 3.2.3.1.-D)									
FIRE COMPARTMENT	LIMITING DISTANCE (m)	EXPOSING FACE (m2)	ALLOWABLE OPENINGS (%)	PROPOSED OPENINGS (m2)	PROPOSED OPENINGS (%)	REQ'D FIRE RATING	REQ'D CONSTRUCTION	REQ'D CLADDING	
6.1	10.6 (D1)	24.0	100%	4.3	18%	-	-	-	
6.2	6.0 (D3)	17.2	100%	8.8	51%	-	-	-	
6.3	4.0 (D4)	17.0	100%	6.0	35%	-	-	-	
6.4	3.6 (D5)	17.0	60%	7.1	42%	45 minute	combustible or non-combustible	combustible or non-combustible	
6.5	4.6 (D6)	17.0	100%	7.2	42%	-	-	-	
6.6	15.0	17.0	100%	6.0	35%	-	-	-	
6.7	9+	17.0	100%	7.3	43%	-	-	-	
6.8	9+	25.8	100%	7.6	29%	-	-	-	
STAIR 1	8.9 (D2)	61.8	99%	8.1	13%	45 minute	combustible or non-combustible	combustible or non-combustible	
5.1	10.6 (D1)	24.0	100%	4.3	18%	-	-	-	
5.2	6.0 (D3)	17.2	100%	8.8	51%	-	-	-	
5.3	4.0 (D4)	17.0	100%	6.0	35%	-	-	-	
5.4	3.6 (D5)	17.0	60%	7.1	42%	45 minute	combustible or non-combustible	combustible or non-combustible	
5.5	4.6 (D6)	17.0	100%	7.2	42%	-	-	-	
5.6	15.0	17.0	100%	6.0	35%	-	-	-	
5.7	9+	17.0	100%	7.3	43%	-	-	-	
5.8	9+	25.8	100%	7.6	29%	-	-	-	
4.1	10.6 (D1)	24.0	100%	4.3	18%	-	-	-	
4.2	6.0 (D3)	17.2	100%	8.8	51%	-	-	-	
4.3	4.0 (D4)	17.0	100%	6.0	35%	-	-	-	
4.4	3.6 (D5)	17.0	60%	7.1	42%	45 minute	combustible or non-combustible	combustible or non-combustible	
4.5	4.6 (D6)	17.0	100%	7.2	42%	-	-	-	
4.6	15.0	17.0	100%	6.0	35%	-	-	-	
4.7	9+	17.0	100%	7.3	43%	-	-	-	
4.8	9+	25.8	100%	7.6	29%	-	-	-	
4.9	9+	35.6	100%	9.0	25%	-	-	-	
3.1	10.6 (D1)	24.0	100%	4.3	18%	-	-	-	
3.2	6.0 (D3)	17.2	100%	8.8	51%	-	-	-	
3.3	4.0 (D4)	17.0	100%	6.0	35%	-	-	-	
3.4	3.6 (D5)	17.0	60%	7.1	42%	45 minute	combustible or non-combustible	combustible or non-combustible	
3.5	4.6 (D6)	17.0	100%	7.2	42%	-	-	-	
3.6	15.0	17.0	100%	6.0	35%	-	-	-	
3.7	9+	17.0	100%	7.3	43%	-	-	-	
3.8	9+	25.8	100%	7.6	29%	-	-	-	
3.9	9+	35.6	100%	9.0	25%	-	-	-	
2.1	10.6 (D1)	24.0	100%	4.3	18%	-	-	-	
2.2	6.0 (D3)	17.2	100%	8.8	51%	-	-	-	
2.3	4.0 (D4)	17.0	100%	6.0	35%	-	-	-	
2.4	3.6 (D5)	17.0	60%	7.1	42%	45 minute	combustible or non-combustible	combustible or non-combustible	
2.5	4.6 (D6)	17.0	100%	7.2	42%	-	-	-	
2.6	15.0	17.0	100%	6.0	35%	-	-	-	
2.7	9+	17.0	100%	7.3	43%	-	-	-	
2.8	9+	25.8	100%	7.6	29%	-	-	-	
2.9	9+	35.6	100%	9.0	25%	-	-	-	
1.1	10.6 (D1)	24.0	100%	2.3	10%	-	-	-	
1.2	6.0 (D3)	17.2	100%	8.8	51%	-	-	-	
1.3	4.0 (D4)	17.0	100%	6.0	35%	-	-	-	
1.4	3.6 (D5)	25.6	35%	8.8	34%	45 minute	combustible or non-combustible	non-combustible	
1.5	8.7	25.5	100%	11.4	45%	-	-	-	
1.6	9+	8.5	100%	4.0	47%	-	-	-	
1.7	9+	8.5	100%	4.0	47%	-	-	-	
1.8	9+	17.2	100%	6.5	38%	-	-	-	
1.9	9+	11.4	100%	3.4	30%	-	-	-	
1.1	9+	28.8	100%	9.0	31%	-	-	-	
Existing building (table 3.2.3.1.-B; Less than 3:1 ratio)	7.0	21.0	100%	3.4	16%	-	-	-	

Issued/ Revision Schedule

no.	description	date
2	Rezoning & Development Permit Revision	23.12.20
4	Rezoning & Development Permit Revision	24.07.05

Seal

Permit

Consultant



310, 625 11 Ave SW
Calgary, AB T2P 0E1
T: 403.264.8700

200, 11460 Jasper Ave NW
Edmonton, AB T5K 0M1
T: 780.490.5330

CALGARY | EDMONTON
www.METAFOR.studio

Architecture
Building Envelope
Commissioning
Interior Design
Sustainability + Resilience

METAFOR ARCHITECTURE INC.

Drawing Title

BUILDING CODE

Sheet

DP5.01

Scale

As indicated

Project No.

22.703

Required Parks inspections for street tree planting:
Street trees must have one dominant central leader or single straight trunk, 6-8 cm diameter caliper measured 15 cm above ground, a well-balanced crown with branching starting at 1.8 m - 2.5 m above ground and be planted per the City of Victoria Supplemental Drawing SD P4 (Tree Planting in Boulevard) or SD P5 (Tree Planting in Sidewalk with Tree Guard) and the Canadian Landscape Standard.

1. Inspection of soil and planting area prior to planting.
2. Inspection of tree stock prior to planting.
3. Inspection of installed tree. Trees must be in good health and condition with no visible signs of disease, insect pests, or damage, and comply with the latest version of the Canadian Landscape Standard.

Required Parks inspections for seed and sod boulevard:
The details for the seed and sod boulevard can be found in Schedule B3-4. (Please ensure that adequate soil volumes for the proposed street trees are installed in grass boulevards). Please contact Tom Sherbo, tsherbo@victoria.ca and copy treereperts@victoria.ca 48 hours prior to the required inspection time to schedule an inspection.

1. Inspection of excavated and scarified subgrade prior to backfill.
2. Inspection of installed, rolled and prepared growing media prior to sodding.
3. Inspection when the installed turfgrass meets the conditions for total performance as required in the Current Edition of the Canadian Landscape Standard.

Required Soil Testing
A soil test for the growing media, for each landscape application on City Property must be submitted to the City Parks treereperts@victoria.ca for review at least one week prior to soil placement. Growing media must meet the standards for each specific landscape application as required in the current edition of the Canadian Landscape Standard.

Schedule B3-4 and Schedule C Notes
The Victoria Subdivision and Development Servicing Bylaw No. 12-042 and the associated Schedules can be found on the City of Victoria Bylaws webpage.

75% OF PLANT STOCK IS:
N - Denotes Native Species
PH - Denotes Pollinator Habitat
FB - Denotes Fruit Bearing

Recommended Nursery Stock

Trees

Total: 70

Botanical Name	Common Name	Size
Acer rubrum 'October Glory'	October Glory Red Maple	6cm cal
Cercis canadensis 'Forest Pansy'	Forest Pansy Redbud	6cm cal.
Magnolia grandiflora 'Victoria'	Victoria Magnolia	6cm cal.
Parrotia persica	Persian Ironwood	6cm cal.
Quercus garryana	Garry Oak	6cm cal
Street Trees - Species to be determined by the City of Victoria Parks Dept.		6cm cal

Large Shrubs

Total: 203

Botanical Name	Common Name	Size
Ceanothus thyrsiflorus 'Victoria'	Victoria Ceanothus (California Lilac)	#5 pot
Rhododendron 'Nova Zembla'	Nova Zembla Rhododendron	#7 pot
Ribes sanguineum 'King Edward VII'	King Edward VII Flowering Currant	#5 pot

Medium Shrubs

Total: 319

Botanical Name	Common Name	Size
Azalea 'Snowbird'	Snowbird Azalea	#5 pot
Mahonia aquifolium	Tall Oregon Grape	#5 pot
Rhododendron macrophyllum	Pacific Rhododendron	#5 pot

Small Shrubs

Total: 281

Botanical Name	Common Name	Size
Cornus stolonifera 'Kelsey'	Kelsey Dogwood	#1 pot
Gaultheria shallon	Salal	#1 pot
Mahonia repens	Creeping Oregon Grape	#1 pot
Rosmarinus officinalis	Rosemary	#1 pot
Vaccinium 'Sunshine Blue'	Sunshine Blue Blueberry	#1 pot

Perennials, Annuals and Ferns

Total: 956

Botanical Name	Common Name	Size
Calamagrostis x acutiflora 'Karl Foerster'	Karl Foerster Feather Reed Grass	#1 pot
Helictotrichon sempervirens	Blue Oat Grass	#1 pot
Lavandula stoechas 'Anouk'	Anouk Lavender	#1 pot
Polystichum munitum	Snow Fern	#1 pot

Groundcovers

Total: 849

Botanical Name	Common Name	Size
Fragaria chiloensis	Coastal Strawberry	#1 pot

Vines

Total: 23


Botanical Name	Common Name	Size
Clematis viticella 'Polish Spirit'	Polish Spirit Clematis	#5 pot

- Notes:**
1. All work to be completed to current BCSLA Landscape Standards
2. All soft landscape to be irrigated with an automatic irrigation system

MATERIALS LEGEND

Asphalt / Roadways	Colored & sawcut concrete - Concrete sidewalks and plazas
Decorative concrete pavers - Ground level patios	Composite wood decking - Rooftop patio
Aggregate - Maintenance access paths	Planting beds
Grass - Sod lawn	

EXISTING TREE (RETAINED)	EXISTING TREE (REMOVED)
--------------------------	-------------------------

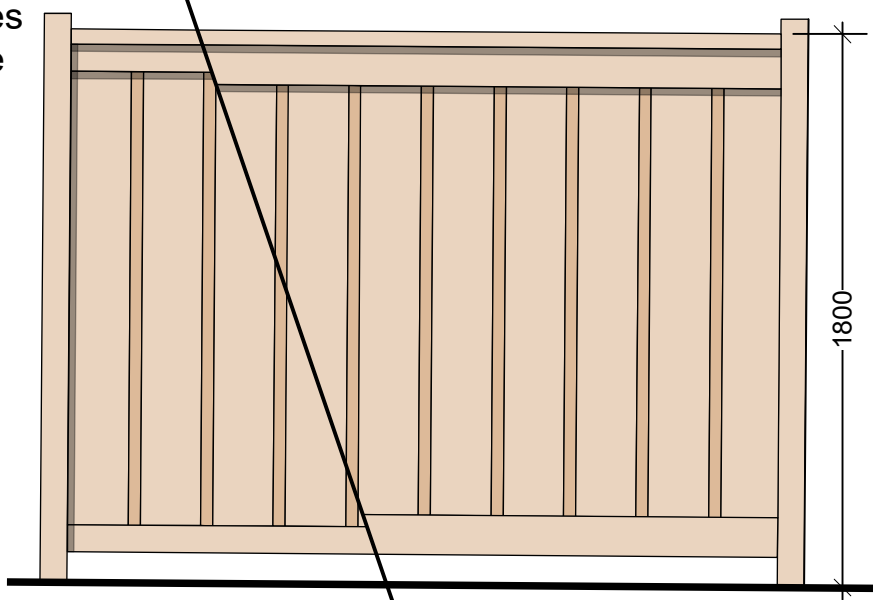



1 1800mm Ht. Cedar Privacy Fence
Scale: 1:25

5 10 15

Jun 05 - 24
Dec 20 - 23
Jun 05 - 23
Oct 10 - 22

350/360 Douglas St. Starlight | Landscape Concept Plan

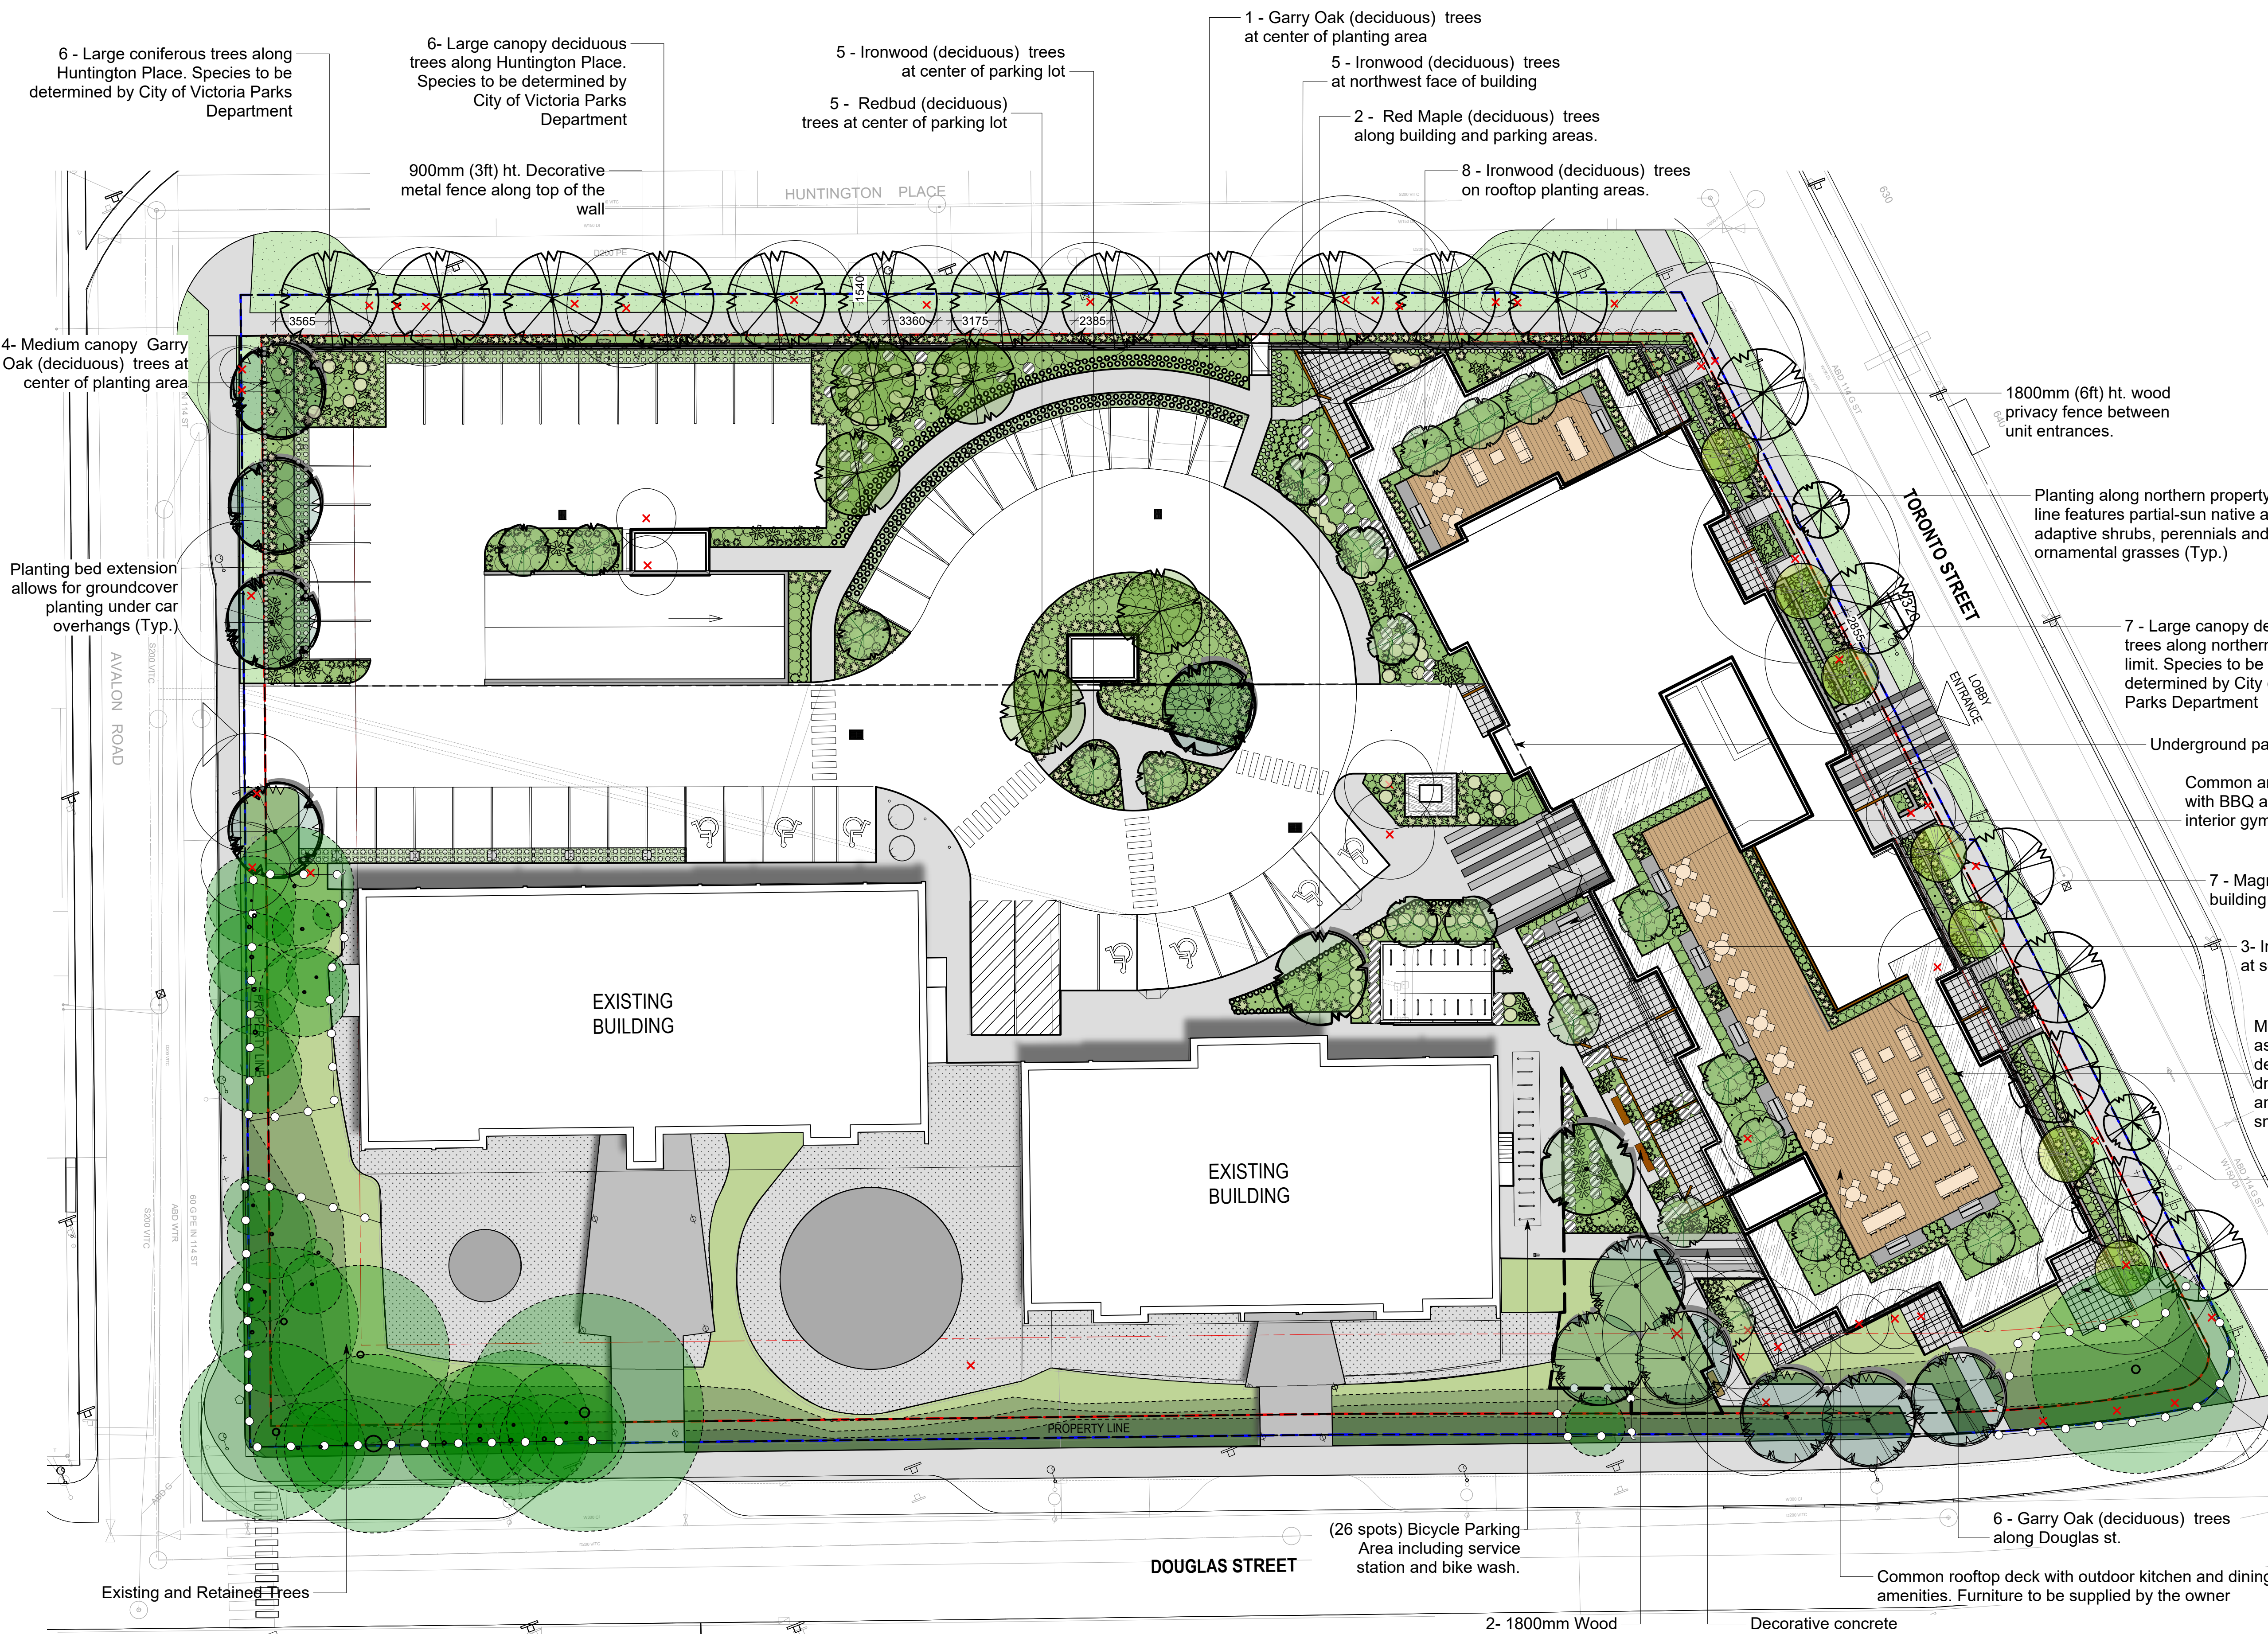

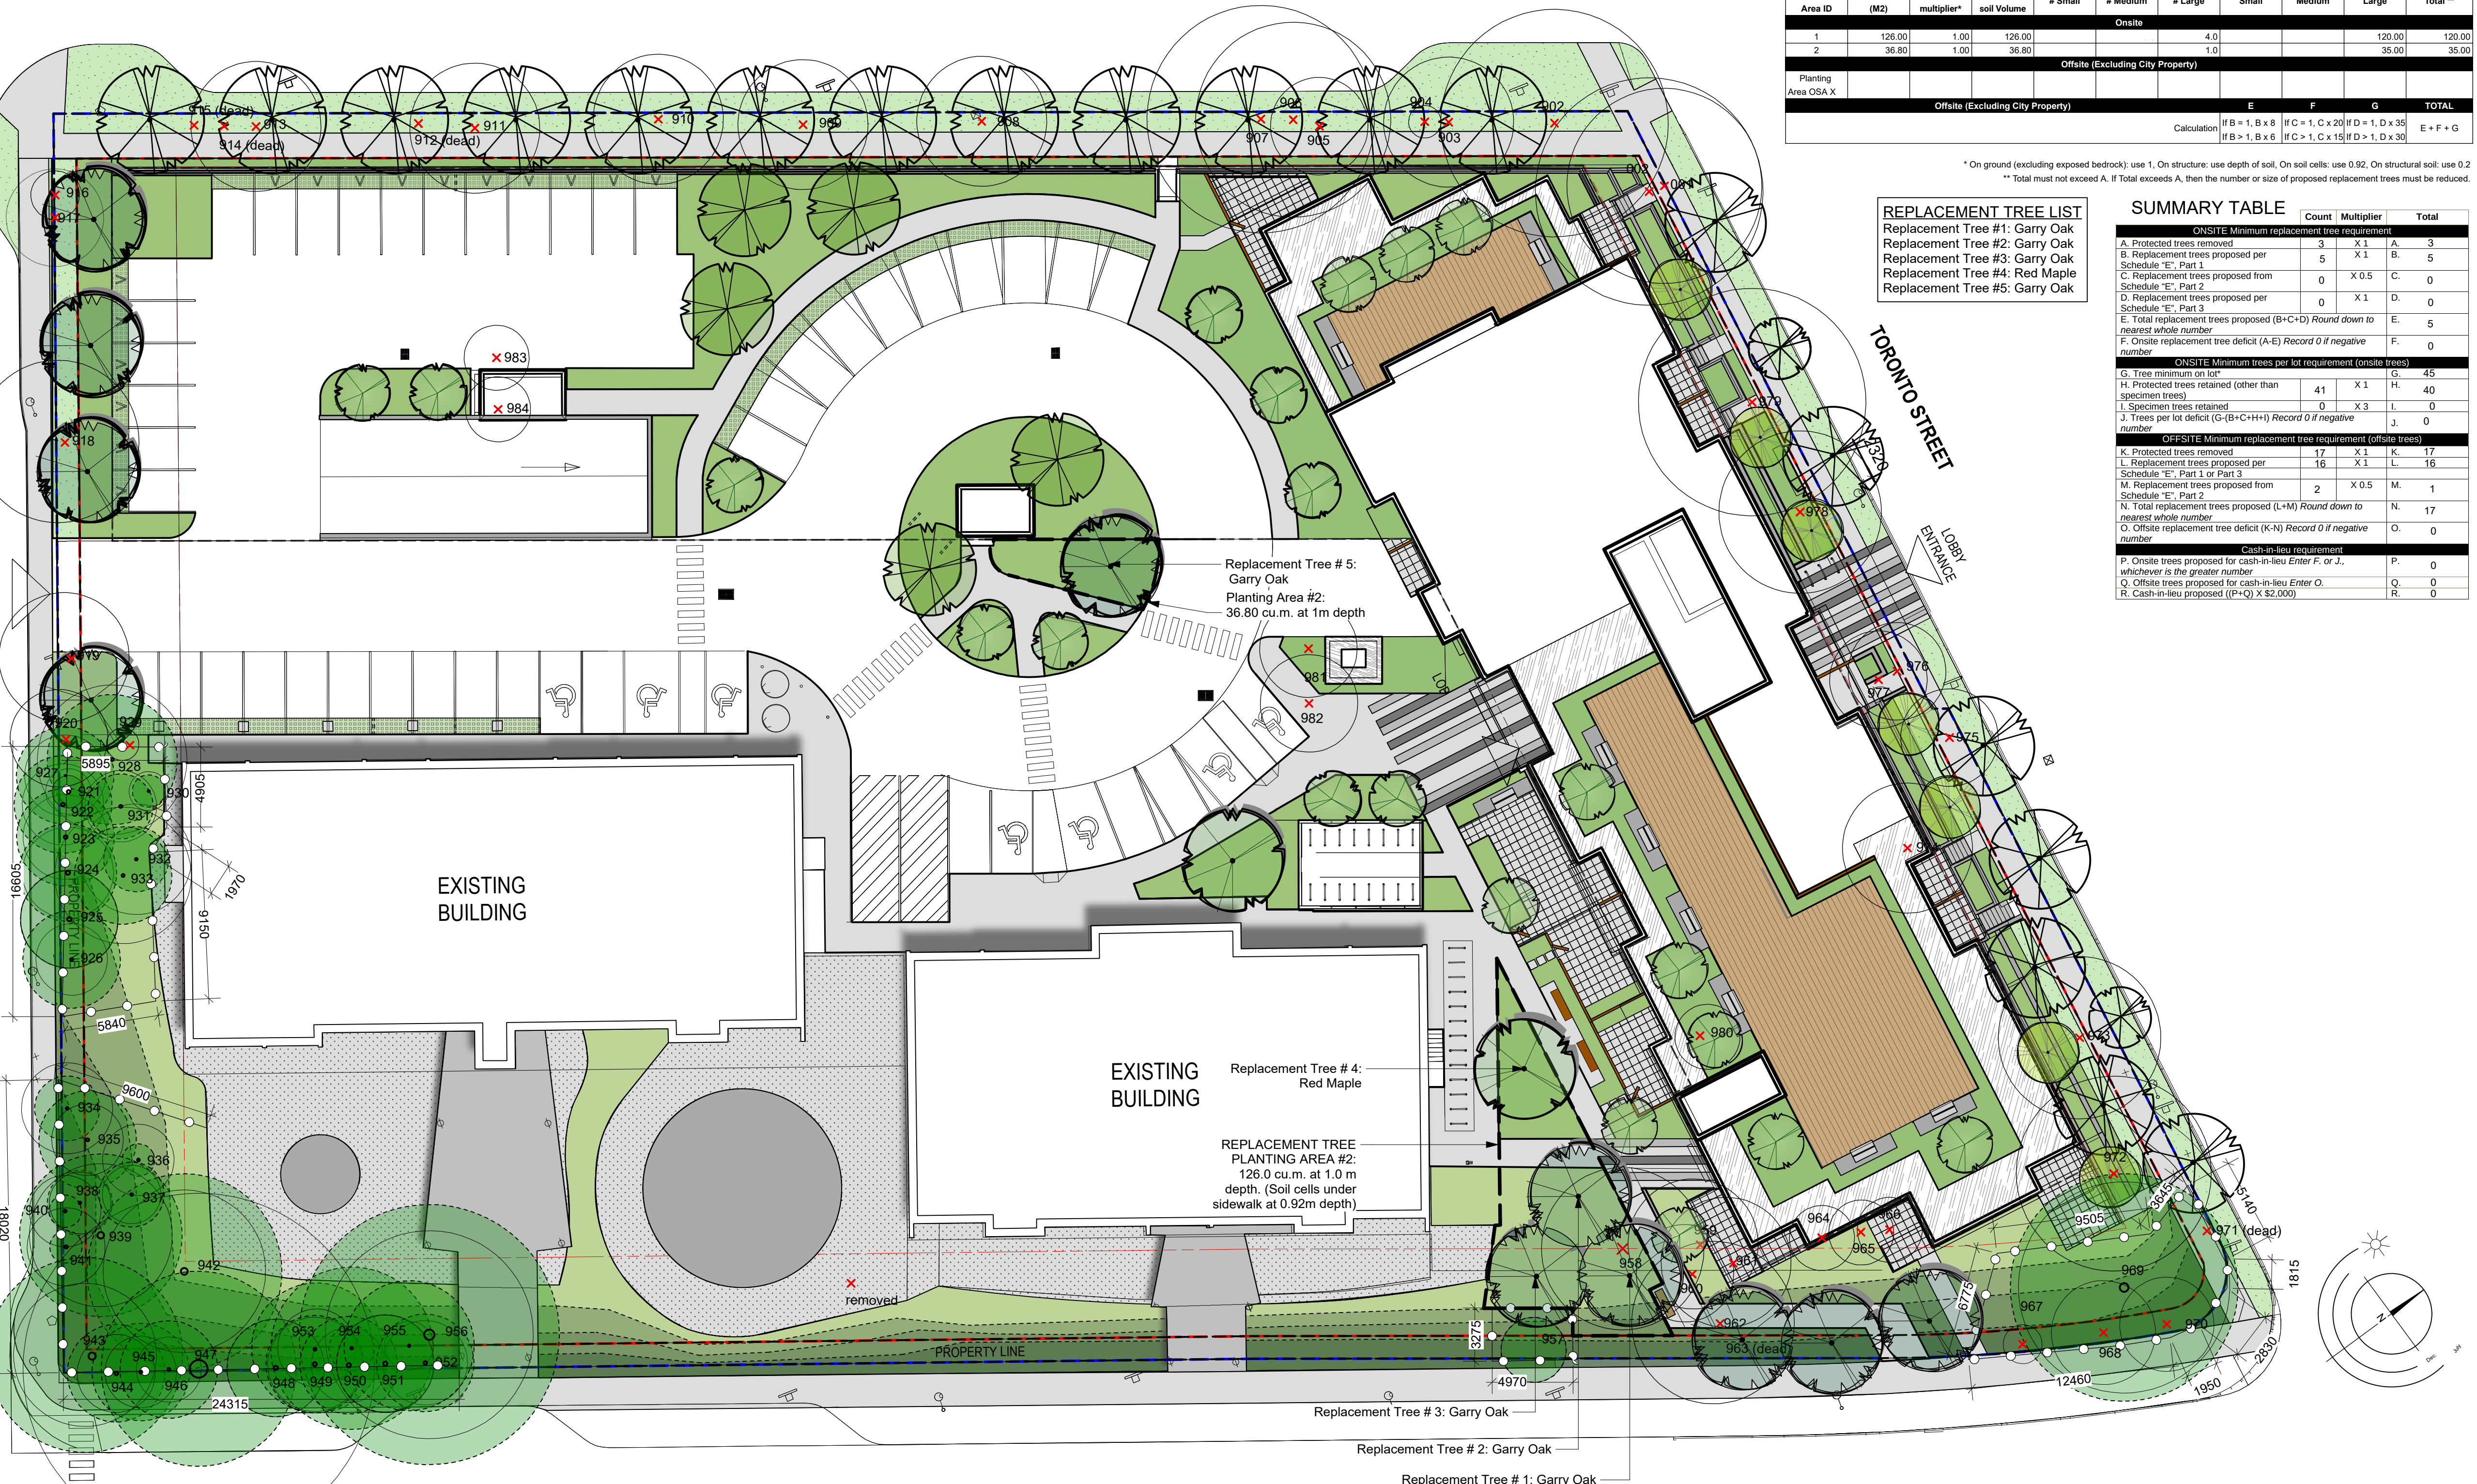

SOIL TABLE

Planting Area ID	Area (M2)	Soil Volume multiplier*	Estimated Soil Volume	A	B	C	D	E	F	G	Total **
				# Small	# Medium	# Large	Small	Medium	Large		
Onsite											
1	126.00	1.00	126.00				4.0			120.00	120.00
2	36.80	1.00	36.80				1.0			35.00	35.00
Offsite (Excluding City Property)											
Planting Area GSA X											
Offsite (Excluding City Property)											
							E	F	G	TOTAL	
Calculation							#B = 1.8 x 8	#C = 1.1 x 20	#D = 1.1 x 35		
							#B > 1.8 x 8	#C > 1.1 x 15	#D > 1.1 x 30	E + F + G	

* On ground (excluding exposed bedrock): use 1. On structure: use depth of soil. On soil cells: use 0.92. On structural soil: use 0.2
** Total must not exceed A. If total exceeds A, then the number or size of proposed replacement trees must be reduced.

REPLACEMENT TREE LIST

Replacement Tree #1: Garry Oak
Replacement Tree #2: Garry Oak
Replacement Tree #3: Garry Oak
Replacement Tree #4: Red Maple
Replacement Tree #5: Garry Oak

SUMMARY TABLE

	Count	Multiplier	Total
ON-SITE Minimum replacement tree requirement (onsite trees)			
A. Protected trees removed	5	X 1	A. 3
B. Replacement trees proposed per Schedule "E", Part 1	5	X 1	B. 5
C. Replacement trees proposed per Schedule "E", Part 2	0	X 0.5	C. 0
D. Replacement trees proposed per Schedule "E", Part 3	0	X 1	D. 0
E. Total replacement trees proposed (B+C+D) Round down to nearest whole number			E. 5
F. Onsite replacement tree deficit (A-E) Record 0 if negative number			F. 0
ON-SITE Minimum replacement tree requirement (onsite trees)			
G. Tree minimum on lot	17	X 1	G. 45
H. Protected trees retained (other than specimen trees)	41	X 1	H. 40
I. Specimen trees retained	0	X 3	I. 0
J. Trees per lot deficit (G-(H+I)) Record 0 if negative number			J. 0
ON-SITE Minimum replacement tree requirement (onsite trees)			
K. Protected trees removed	17	X 1	K. 17
L. Replacement trees proposed per Schedule "E", Part 1 or Part 3	16	X 1	L. 16
M. Replacement trees proposed per Schedule "E", Part 2	2	X 0.5	M. 1
N. Total replacement trees proposed (L+M) Round down to nearest whole number			N. 17
O. Offsite replacement tree deficit (K-N) Record 0 if negative number			O. 0
Cash-in-lieu requirement			
P. Onsite trees proposed for cash-in-lieu Enter "P" or "J."			P. 0
Q. Offsite trees proposed for cash-in-lieu Enter "Q."			Q. 0
R. Cash-in-lieu proposed (P+Q) X \$2,000			R. 0

DOUGLAS STREET

TREE PROTECTION NOTES

Tree protection barrier: The areas, surrounding the trees to be retained, should be isolated from the construction activity by erecting protective barrier fencing. Where possible, the fencing should be erected at the perimeter of the critical root zone. The barrier fencing to be erected must be a minimum of 1200mm in height, of solid frame construction that is attached to wooden or metal posts. A solid board or rail must run between the posts at the top and the bottom of the fencing. This solid frame can then be covered with flexible snow fencing. The fencing must be erected prior to the start of any construction activity on site (i.e. demolition, excavation, construction), and remain in place through completion of the project. Signs should be posted around the protection zone to declare off limits to all construction related activity. The project arborist must be consulted before this fencing is removed or moved for any purpose.

Arborist supervision: All excavation occurring within the critical root zones of protected trees must be completed under the supervision of a project arborist. Any severed or severely damaged roots must be pruned/died back to the trunk of the tree. See "Methods to avoid soil compaction" if the back to sound tissue to reduce wood surface area and encourage rapid to be replaced with new wood.

Methods to avoid soil compaction: In areas where construction traffic must encroach into the critical root zones of trees to be retained, efforts must be made to reduce soil compaction where possible by displacing the weight of machinery and foot traffic. This can be achieved by one of the following methods:

- Installing a layer of hog fuel or coarse wood chips at least 20cm in depth and maintaining it in good condition until construction is complete.
- Placing medium weight geotextile cloth over the area to be used and installing a layer of compacted rock to a depth of 15cm over top.
- Placing two layers of 19mm plywood.
- Placing steel plates.

Midging: Mulching can be an important proactive step in maintaining the health of trees and mitigating construction related impacts and overall stress. Much should be made from a natural material such as wood chips or bark pieces and be 5-8cm deep. No mulch should be tamped or compacted. Care must be taken to ensure that the area of the critical root zones of surrounding trees. The use of small low-concussion suitable footprints and into the critical root zones of surrounding trees. The use of small low-concussion suitable footprints and into the critical root zones of surrounding trees.

Paved surfaces above tree roots: Where paved areas cannot avoid encroachment within critical root zones of trees to be retained, efforts must be made to reduce soil compaction where possible by displacing the weight of machinery and foot traffic. This can be achieved by one of the following methods:

- Installing a layer of hog fuel or coarse wood chips at least 20cm in depth and maintaining it in good condition until construction is complete.
- Placing medium weight geotextile cloth over the area to be used and installing a layer of compacted rock to a depth of 15cm over top.
- Placing two layers of 19mm plywood.
- Placing steel plates.

Midging: Mulching can be an important proactive step in maintaining the health of trees and mitigating construction related impacts and overall stress. Much should be made from a natural material such as wood chips or bark pieces and be 5-8cm deep. No mulch should be tamped or compacted. Care must be taken to ensure that the area of the critical root zones of surrounding trees. The use of small low-concussion suitable footprints and into the critical root zones of surrounding trees. The use of small low-concussion suitable footprints and into the critical root zones of surrounding trees.

Impacts on the trees to be retained. This may require the project arborist supervise the excavations associated with installing the irrigation system. Excessive frequent irrigation and irrigation which wets the trunks of trees can have a detrimental impact on the tree health and can lead to root and trunk decay.

Arborist's role: It is the responsibility of the client or his/her representative to contact the project arborist for the purpose of:

- Locating the barrier fencing.
- Reviewing the report with the project foreman or site supervisor.
- Locating work zones and machine access corridors where required.
- Supervising excavation for any areas within the critical root zones of trees to be retained including any proposed retaining wall footings and review any proposed fill areas near trees to be retained.

TREE INVENTORY

Tag	Height (m)	DBH (cm)	Location (City)	Species	Name	Health	Condition	Retention	Remarks						
901	Y	On	N	Y	Norway maple	Acacia	33	8	10	4	Dead	Good	Unsuitable	Good	Dead, no foliage. Low susceptibility to tree adjacent
902	Y	On	N	Y	Norway maple	Acacia	33	8	10	4	Dead	Good	Unsuitable	Good	Dead, no foliage. Low susceptibility to tree adjacent
