

REISSUED FOR DEVELOPMENT PERMIT
APRIL 11, 2022



257 BELLEVILLE STREET
VICTORIA, BRITISH COLUMBIA

Prepared for the City of Victoria on behalf of ADZ Properties Ltd.

Client ■ ADZ Properties Ltd. #517 - 1177 West Hastings Street Vancouver, British Columbia V6E 2K3	Architectural ■ MTA Architecture 310, 625 11 Avenue SW Calgary, Alberta T2R 0E1 ph. 403.264.8700 www.mtalink.com	Architectural ■ Alan Lowe Architect Inc. #118 - 21 Erie Street Victoria, British Columbia V8V 5A8 ph. 250.360.2888	Landscape ■ Phillips Farevaag Smallen Berg 1777 W 3rd Avenue Vancouver, British Columbia V6J 1K7 ph. 604.736.5168
---	--	--	---

architectural

A0.01	General Notes and Assemblies
A0.02	Perspectives
A0.03	Sun & Shadow Studies
A0.04	Average Grade Key Plan
A1.01	Survey Plan
A1.02	Overall Context Plan
A1.03	Site Context Plan & Data Sheet
A1.04	Detailed Site Plan
A1.05	Site Photos
A2.01A	Parkade Level P1 Plan
A2.01B	Parkade Level P2 Plan
A2.02	Main Floor Plan
A2.03	Second Floor Plan
A2.04	Third Floor Plan
A2.05	Fourth Floor Plan
A2.06	Fifth Floor Plan
A2.07	Sixth Floor Plan
A2.08	Seventh Floor Plan
A2.09	Eighth Floor Plan
A2.10	Mech. Penthouse Plan
A2.11	Roof Plan
A4.01	Exterior Elevations
A4.02	Exterior Elevations
A4.03	Exterior Elevations
A4.04	Exterior Elevations
A4.05	Streetscape Elevations
A5.01	Building Sections
A5.02	Building Sections

landscape

L0.1	Tree Management Plan
L1.1	Landscape Plan - Ground Floor
L1.2	Landscape Plan - Roof Levels
L2.1	Planting Plan - Ground Floor
L2.2	Planting Plan - Roof Levels
L3.1	Planting Details
L3.2	Landscape Sections and Details
L3.3	Landscape Sections and Details

CITY OF
VICTORIA

Revisions
Received Date:
October 28, 2022
Deemed Date:
June 8, 2022

MUNICIPAL ADDRESS			
257 BELLEVILLE STREET, VICTORIA, BC			
LEGAL ADDRESS			
LOT A, VICTORIA CITY, PLAN 21081			
LAND USE DESCRIPTION			
EXISTING: R-6S PROPOSED: R-6S			
PROJECT STATISTICS			
	Existing Zoning Standard	Existing Building	Proposal
Zoning	R-6S		R-6S
Site Area (m²)	2000	2053.88	2053.88
Site Coverage (%)	45%	30%	53%
Building Area			1092.56
Main Floor (m²)		619.15	870.14
Gross Floor Area (above Grade excl. Balconies, incl mech.)			6153.22
Floor Space Ratio	3.00:1	0.90	2.995
Building Height (m)	30	15	32 (incl. mechanical penthouse)
Number of Floors	N/A	3	9
Setbacks (m)			
1. "North Elevation" GL 1-mid 6/7 GL mid 6/7-8 GL 8-10 GL 10-13	0.0	21.86 3.64 2.30 3.51	5.94 3.00 3.85
2. "South Elevation"	2.5	2.23	2.50
3. "West Elevation"	4.5	4.8	4.575
4. "East Elevation" GL D-G GL A-D	0.4	1.34 n/a	0.40 1.26
Note: Existing Setbacks to relative proposed Gridlines			
Open Space (%)	40%	31.7%	28.5%
Parking Stalls	40	25	78
Bicycle Parking	1.25/unit		6 @ Entry & 71 @ Main & Parkade Level

Net to Gross Ratio	1.28
Parkade Level P1 Area	1846 m²
Parkade Level P2 Area	1846 m²
Number of Floors above Grade	9 incl. Roof Top Mechanical (Laurel Point - 11)
Total Height @ Top of Parapet (excl. Mechanical Room)	30000mm (Laurel Point - 32000mm)
Floor to Floor Height (Typ.)	3350mm
Podium Floor to Floor	4500mm
Typ. Slab thickness	225mm
Zero Elevation	8.80m (center of Cross Street near Lobby)
Number of Units	32-57 (Max. 57 units)
Parking stall count	Min 40 required / 78 stalls provided / including 6 Handicap and 6 Visitor U/G

GENERAL NOTES REGARDING UNITS:
Building makes use of an open plan concept. Unit sizes and types will vary depending on end-user's unit configuration. Number and type of unit will vary. Below is a sample configuration of the building.

Typical Unit Configuration	Avg. No.	Avg. Area/unit (m²)
1 BEDROOM	5	110
1 Bedroom & Den	15	125
2 BEDROOM	9	195
Ground Oriented Access	3	115

BUILDING AREA CALCULATION	
BUILDING GROSS AREAS MEASURED TO THE INSIDE FACE OF THE EXTERIOR WALLS	
OPEN SITE SPACE CALCULATION	
CALCULATION BASED ON CITY OF VICTORIA "SCHEDULE A" DEFINITION OF OPEN SITE SPACE.	
OPEN SITE SPACE MEANS THAT PORTION OF THE LOT: A) WHICH FROM THE SURFACE OF THE LOT IN A VERTICAL COLUMN UPWARD IS NOT OCCUPIED OR OBSTRUCTED BY THE BUILDING OR ITS PARTS EXCEPT 1) ACCESSORY GARDEN STRUCTURE 2) BALCONY OR ROOF PROJECTION B) WHICH IS GRADED AND LANDSCAPED	

BUILDING CODE ANALYSIS	
BUILDING AREA	6054.44 M²
NUMBER OF STORIES	9
NO. OF STREETS	2
APPLICABLE CODE	BCBC 2018
MAJOR OCCUPANCY	C
Building is Classified under Section 3.2.2.47 Group C, Any Height, Any Area, Sprinklered	
SPRINKLERED	Yes
FIRE ALARMS REQUIRED	Yes
STANDPIPE & HOSE REQUIRED	Yes
CONSTRUCTION COMBUSTIBLE	No

FIRE RESISTANCE RATINGS				
ROOF			2 Hours	
MEZZANINE			n/a	
FLOORS			2 Hours	
LOAD BEARING			2 Hours	
FIREWALL REQUIREMENTS			TBC	
SPATIAL SEPARATION & UNPROTECTED OPENINGS				
TABLE 3.2.3.1C UNPROTECTED OPENING LIMITS FOR A BUILDING THAT IS SPRINKLERED THROUGHOUT - FOR GROUPS A, B, C, D AND F, DIVISION 3 OCCUPANCIES				
"NORTH ELEVATION"				
FLOOR	GRIDLINE	LIMITING DISTANCE	AREA	SHOWN
Main	5-7	PL - 12.18m	23.6m²	100%
Room: Mail Room R112 Note: Allowable openings as per Code 100%				
Main	Mid 6/7-8	PL - 3.00m	41.2m²	39%
Room: Corridor R111 Note: Allowable openings as per Code 40%				
Main - 5th	8-10	PL - 0.00m	32.3m²	0%
Room: Stair #03 & #04. Note: Allowable openings as per Code 0%.				
Main	10-13	PL - 3.62m	48.4m²	34%
Room: Unit #03 R120 Note: Allowable openings as per Code 40%.				
2nd - 5th	Mid 6/7-8	PL - 3.00m	19.4m²	73%
Room: Units R212, R312, R412 & R512 Note: Allowable openings as per Code 74%				
2nd & 3rd	10-12	PL - 3.62m	32.6m²	44%
Room: Units R214 & R314 Note: Allowable openings as per Code 46%				
4th	10-11	PL - 3.62m	13.6m²	100 %
Room: Unit R413 Note: Allowable openings as per Code 100%				
6th	Mid 6/7-9	PL - 3.00m	35.2m²	43%
Room: Unit R607 Note: Allowable openings as per Code 46%				
7th	3-4	PL - 6.01m	15.8m²	100%
Room: Unit R706 Note: Allowable openings as per Code 100%				
7th	4-5	PL - 7.80m	17.7m²	100%
Room: Unit R706 Note: Allowable openings as per Code 100%				
7th	5-6	PL - 9.57m	14.9m²	100%
Room: Unit R706 Note: Allowable openings as per Code 100%				
7th	Mid 6/7-8	PL - 3.00m	26.1m²	47%
Room: Unit R706 Note: Allowable openings as per Code 52%				
All Eighth Floor 'North' Glazing @ 100% allowable Unprotected Openings				
"EAST ELEVATION"				
FLOOR	GRIDLINE	LIMITING DISTANCE	AREA	SHOWN
Main	C-Mid D/E	PL - 1.65m	28.3m²	17%
Room: Mail Room R112 Note: Allowable openings as per Code 18%				
2nd - 7th	Mid C/D-D/E	PL - 1.65m	15.4m²	19%
Room: Unit R211, R311, R411, R511, R606 & R707 Note: Allowable openings as per Code 20%				
2nd - 7th	Mid B/C-C/D	PL - 3.00m	15.3m²	72%
Room: Unit R211, R311, R411, R511, R606 & R706 Note: Allowable openings as per Code 74%				
8th	Mid B/C-DE	PL - 3.00m	29.9m²	43%
Room: Unit R806 Note: Allowable openings as per Code 46%				
COMPARTMENTALIZATION - SEPARATIONS				
FIRE SEPERATIONS - GENERAL				
3.1.8.1 General Requirements 3.3.4.2 Residential Occupancy, Fire Separations				
ASSEMBLY OCCUPANCIES				
3.3.2.2 In the case of gathering spaces at grade, or assembly functions				
CORRIDOR SEPARATION				
3.3.1.4 Public Corridor Separation 3.3.2.6 Corridors				
EXIT ENCLOSURES				
3.4.4 Fire Separation of Exits				
FIRE STOPPING				
3.1.9 Building Services in Fire Separations and Fire-Rated Assemblies 3.1.11 Fire Stops in Concealed Spaces 3.1.11.5 Fire Stopping of Horizontal Concealed Spaces				
FLOOR ASSEMBLY RATINGS				
3.2.2 Building Size and Construction Relative to Occupancy				
INTERCONNECTED FLOOR SPACES				
3.2.8 Mezzanines and openings through Floor Assemblies 3.2.8.2 (6) Interconnected Space conformity requirements 3.2.3.2 (3) Sprinklered Interconnected Spaces and exposed Building Face 3.2.2.2 Means of Egress from Mezzanines				
JANITOR ROOMS				
3.3.1.21 Janitor's Rooms				
CONT'D				

PENETRATION OF FIRE SEPARATIONS	
3.1.9.4 Combustible Piping Penetrations 3.1.9.5 Openings Through a Membrane Ceiling	
REPAIR GARAGES	
3.3.5.5 N/A	
ROOM WITH FUEL FIRE APPLIANCES	
3.6.2.1 Fire Separations Around Service Rooms 3.6.2.2 Service Rooms Under Exits 3.6.2.3 Service Equipment 3.6.2.6 Door Swing for Service Rooms	
SERVICE EQUIPMENT THROUGH FIRE SEPARATION	
3.1.9.1 Fire Stopping of Service Penetrations	
SERVICE ROOMS	
3.6.2.1 Fire Separations Around Service Rooms 3.6.2.2 Service Rooms under Exits	
SUITE TO SUITE SEPARATION	
3.3.1.1 Separation of Suites	
SEPARATION BETWEEN MAJOR OCCUPANCIES	
3.1.3.1 Separation of Major Occupancies	
STORAGE ROOMS	
3.3.4.3 Storage Rooms 3.6.2.5 Combustible Refuse Storage	
STORAGE GARAGES	
3.3.5.6 Storage Garage Separation	
VERTICAL SERVICE SPACES	
3.3.5.6 Storage Garage Separation	
VERTICAL SERVICE SPACES	
3.1.8.3 Continuity of Fire Separations 3.1.9.1 Fire Stopping of Service Penetrations 3.5.3 Fire Separations 3.6.3.1 Fire Separations for Vertical Service Spaces 3.6.3.3 Linen and Refuse Chutes	
CLOSURES IN FIRE SEPARATIONS 3.1.8	
DAMPERS	
3.1.8.7,8,9 Fire Dampers, Fire Dampers Waived, Installation of Fire Dampers	
DOORS	
3.1.8.4 Determination of Ratings 3.1.8.5 Installation of Closures 3.1.8.10 Twenty Minute Closures 3.1.8.11 Self-Closing Devices	
DOOR LATCHES	
3.1.8.13 Door Latches	
HOLD OPEN DEVICES	
3.1.8.12 Hold-Open Devices	
MAXIMUM OPENINGS PERMITTED IN FIRE SEPARATIONS	
3.1.8.6 Maximum Openings	
SELF CLOSING DEVICES	
3.1.8.11 Self Closing Devices	
WIRED GLASS AND GLASS BLOCK	
3.1.8.5 Installation of Closures 3.1.8.14 Wired Glass and Glass Block	
MAXIMUM AREA OF GLASS IN EXITS AND FIREWALLS	
3.1.8.15-16 Temperature Rise Limits, Area Limits for Wired Glass and Glass Block	
SIZE AND OCCUPANCY REQUIREMENTS FOR FIRE SAFETY 3.2	
BASEMENT FLOOR AND LOAD BEARING RATING	
3.2.1.4 Floor Assembly Over Basement	
BUILDING HEIGHT (NUMBER OF STOREYS) FIRST STOREY DEFINITION - MAX 2.0m ABOVE GROUND	
3.2.1.1 8 Storeys	
NUMBER OF STREETS BUILDING IS FACING WITHIN 15.0m (3.2.2.10)	
3.2.2.10 Fire Lanes Requirements	
BUILDING CLASSIFICATION (BUILDING SIZE AND CONSTRUCTION RELATIVE TO OCCUPANCY 3.2.2.20-83)	
Classification Article - C Residential Construction Type - Non-Combustible Sprinklered - Yes	
RATINGS	
Floors	
Roofs	
Load Bearing	
SPRINKLER REQUIREMENTS	
3.2.5.13 Automatic Sprinkler Systems	
FIRE ALARM REQUIREMENTS	
3.2.4.1 Determination of Requirement for a Fire Alarm System	
SAFETY REQUIREMENTS WITHIN FLOOR AREAS 3.3	
SEPARATION OF SUITES	
3.3.1.1 Separation of Suites 3.3.2 Assembly Occupancy 3.3.3 Care or Detention Occupancy 3.3.4 Residential Occupancy 3.3.5 Industrial Occupancy	

CORRIDOR SEPARATION - PUBLIC	
3.3.1.4 Public Corridor Separations	
CORRIDOR SEPARATION - ASSEMBLY OCCUPANCY	
3.3.2.6 Corridors	
SUITE EGRESS	
3.3.1.5 Egress Doorways	
JANITORS ROOM RATING	
3.3.1.21 Fire Rating of 1 Hour	
STORAGE ROOM RATING	
3.3.4.3 Fire Rating of 1 Hour	
REPAIR GARAGE SEPARATION	
3.3.5.5 Fire Rating of 2 Hours	
STORAGE GARAGE SEPARATION	
3.3.5.6 Fire Rating of 1.5 Hours	

EGRESS AND EXIT REQUIREMENTS 3.3.3.4	
ACCESS TO EXIT DIMENSIONS (WIDTH)	
3.3.1.9 1100mm Minimum Width	
ACCESS TO EXIT DIMENSIONS (CLEARANCE)	
3.3.1.8 (see 3.4.3.4) 2100mm Minimum Clearance	
CORRIDORS	
Corridor and Aisle Widths 3.3.1.9 1100mm minimum width 3.3.2.5 Aisle Seating (N/A) 3.3.3.3 Minimum of 1100mm wide	
CORRIDOR OBSTRUCTIONS IN ACCESS TO EXITS	
3.3.1.9 (3) to 3.3.1.9 (6) Projections limited to 100mm into corridor 3.3.1.23 Obstructions	
CORRIDOR OBSTRUCTIONS IN EXITS	
3.4.3.3 Exit Width Reduction	

CROSS-OVER FLOORS	
3.4.6.17 Emergency Access to Floor Areas	
DOORS	
DOOR RELEASE HARDWARE	
3.3.1.13 Doors and Door Hardware 3.3.2.7 Doors 3.4.6.15 Door Release Hardware	
DOOR - SLIDING	
3.3.1.12 Sliding Doors 3.4.6.13 Sliding Doors	
INTERCONNECTED FLOOR SPACE (3.2.8) EXCEPTIONS TO SPECIAL PROTECTION	
3.2.8.2 Exceptions to special protection	
CONSTRUCTION REQUIREMENTS	
2.2.8.3 Construction Requirements	

SPRINKLERS	
2.2.8.4 Building containing interconnected floor space shall be sprinklered throughout	
VESTIBULES	
3.2.8.5 Vestibules	
DRAFT STOPS	
3.2.8.7 Draft Stops	

DOOR SWING	
3.3.1.11 Door Swing 3.4.5.11 Direction of Door Swing	
DOOR WIDTH	
3.3.3.4 Doorway Width 3.4.3 Width and Lenght of Exits 3.4.6.10 Doors	
ELECTROMAGNETIC LOCKS	
3.4.6.15 (4) Door Release Hardware - Electromagnetic Locks	
TRANSPARENT DOORS AND PANELS	
3.3.1.19 Transparent Doors and Panels 3.4.1.8 Transparent Doors and Panels	
WIRED GLASS IN DOORS	
3.1.8.15 / 16 Temperature Rise Limit for Door / Area Limits for Wired Glass & Blocks 3.1.8.17 Temperature Rise and Area Limits Waived	
EMERGENCY LIGHTING AND POWER	
3.2.7.3 Emergency Lighting 3.2.7.4 Emergency Power for Lighting	
EXIT DIMENSIONS (WIDTH)	
3.4.3.2 Exit Width	
EXIT DIMENSIONS (HEADROOM CLEARANCE)	
3.4.3.4 Headroom Clearance	
LOCATION OF EXITS FROM FLOOR AREAS	
3.4.2.3 Distance between Exits 3.4.2.5 Location of Exits	
3.8.3.2 Parking and Driveways	

EXIT CAPACITY
3.4.3.2 Exit Width
EXIT THROUGH LOBBY
3.4.4.2 Exits Through Lobbies
EXIT SIGNAGE
3.4.5 Exit Signs
GUARDS
3.3.2.9 Guards
3.3.1.1.8 Guards
3.4.6.5 Guards
HANDRAILS
3.4.6.4 Handrails
LIGHTING
3.2.7.1 Minimum Lighting Requirements
OBSTRUCTIONS TO EGRESS
3.3.1.23 Obstructions
3.4.3.3 Exit Width Reduction
OCCUPANT LOAD
3.1.17 Occupant Load (3.1.17.1) 2 persons per sleeping room in a dwelling unit
RAMPS
3.3.1.14 Ramps and Stairways
3.4.1.4 Public Corridor Separations
3.4.6.7 Treads, Risers and Tactile Warning
FIXED SEATS, ASSEMBLY OCCUPANCY
3.3.2.4 Fixed Seats
3.3.2.8 Fixed Bench Type Seats Without Arms
STAIR LANDINGS AND STAIR FLIGHTS
3.4.6.3 Landings and Maximum Vertical Rise of Stair Flights
STAIR TREADS AND RISERS
3.3.1.14 Ramps and Stairways
3.3.1.16 Curved or Spiral Stairs
3.3.2.14 Risers for Stairs
3.4.6.7 Treads, Risers and Tactile Warning



VIEW FROM BELLEVILLE STREET



VIEW FROM INNER HARBOR



VIEW FROM QUEBEC STREET



VIEW FROM PENDRAY & QUEBEC STREET

257 BELLEVILLE STREET

VICTORIA, BRITISH COLUMBIA

no.	issued for	date
1	DEVELOPMENT PERMIT	OCT 23/2012
2	DEVELOPMENT PERMIT	MAR 16/2020
3	REISSUED DEVELOPMENT PERMIT	DEC 03/2020



alan lowe architect inc.



mtaink.com Urban Design Architecture Interior Design

PERSPECTIVES

A0.02

drawn	DL	scale	AS SHOWN
checked	DL	project no.	20.118

MARCH SHADOW STUDIES



MARCH 21ST 2011 - 10.00am




MARCH 21ST 2011 - 12.00pm




MARCH 21ST 2011 - 2.00pm


JUNE SHADOW STUDIES

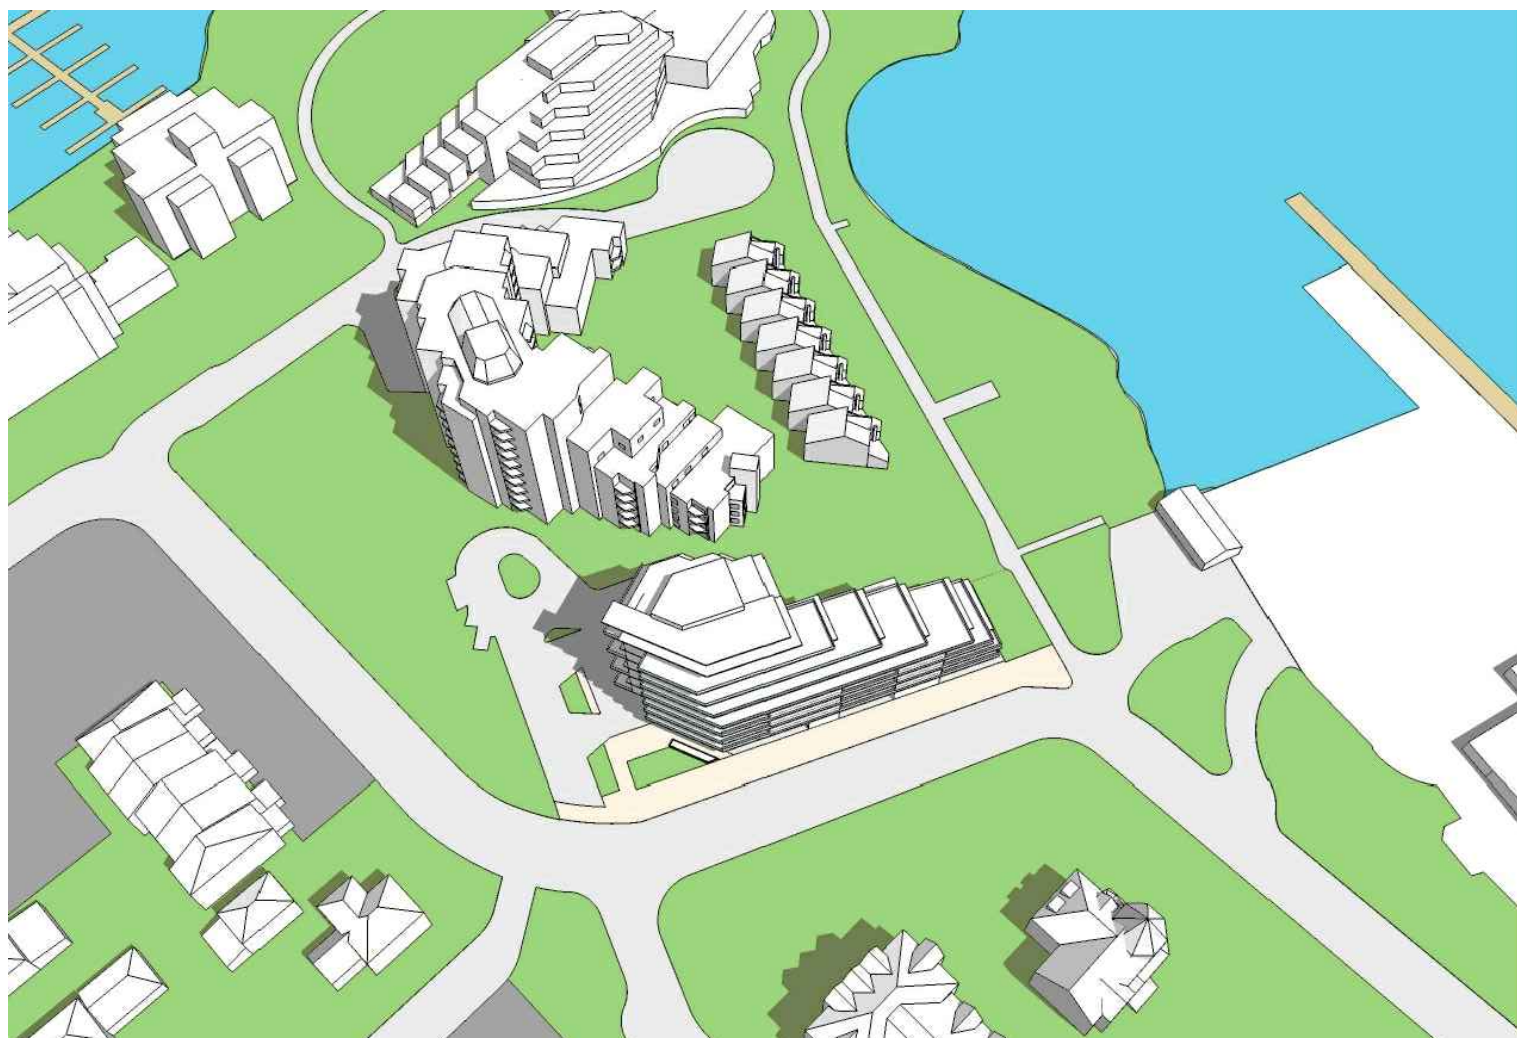

JUNE 21ST 2011 - 10.00am

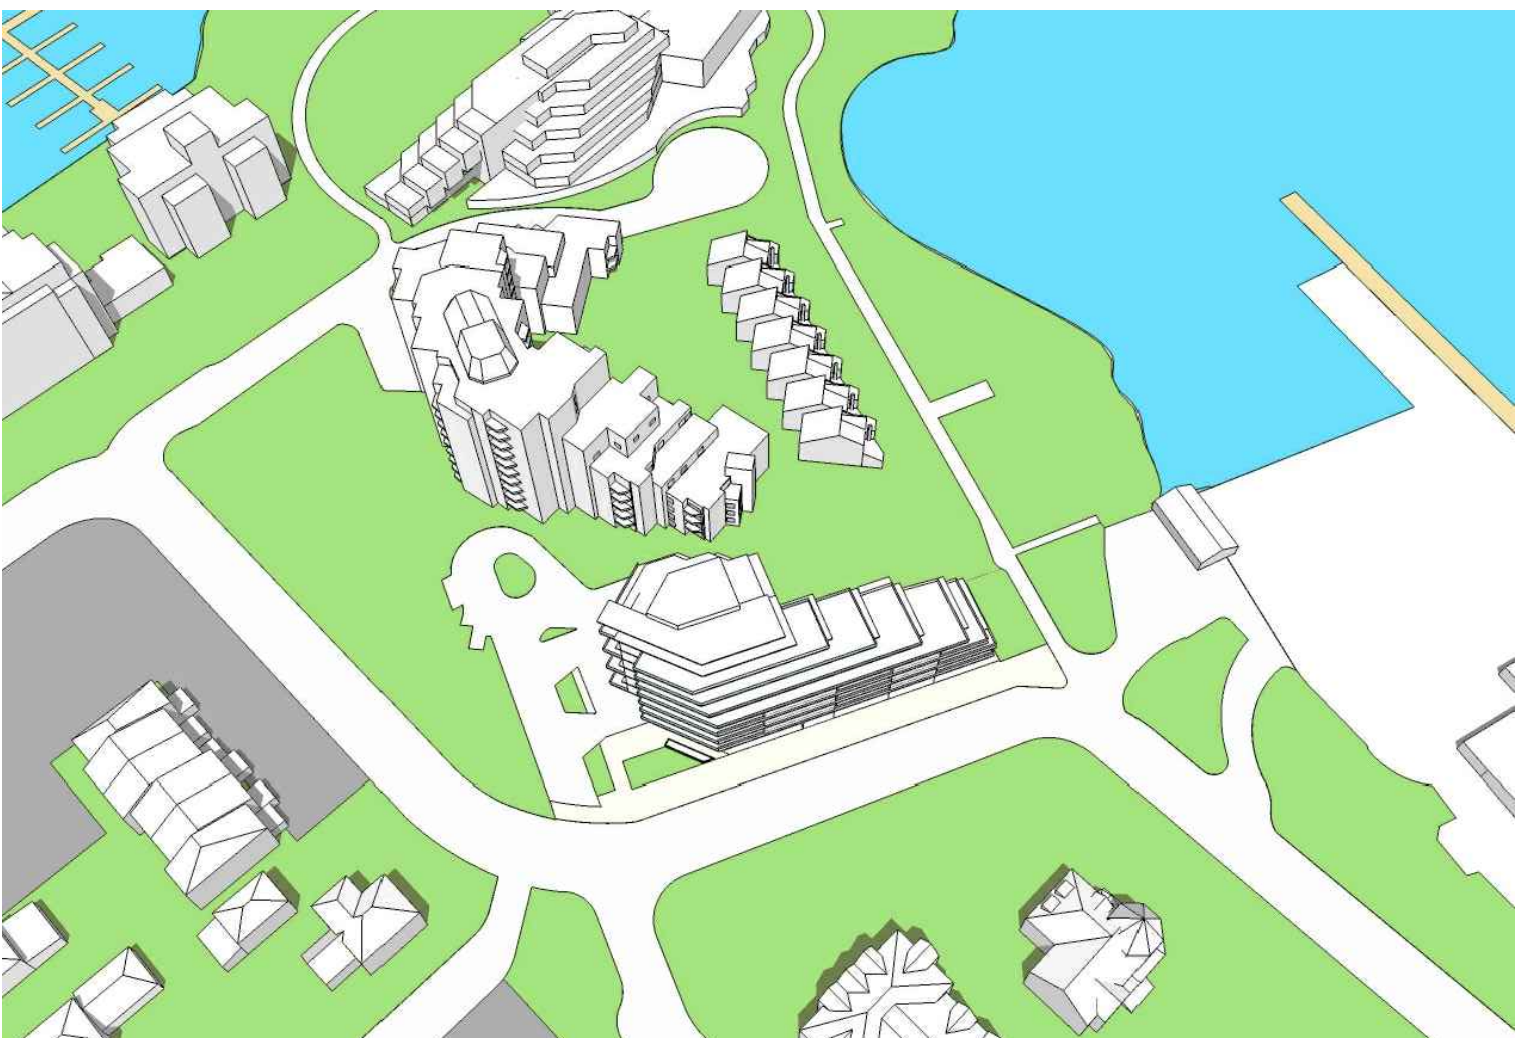

JUNE 21ST 2011 - 12.00pm

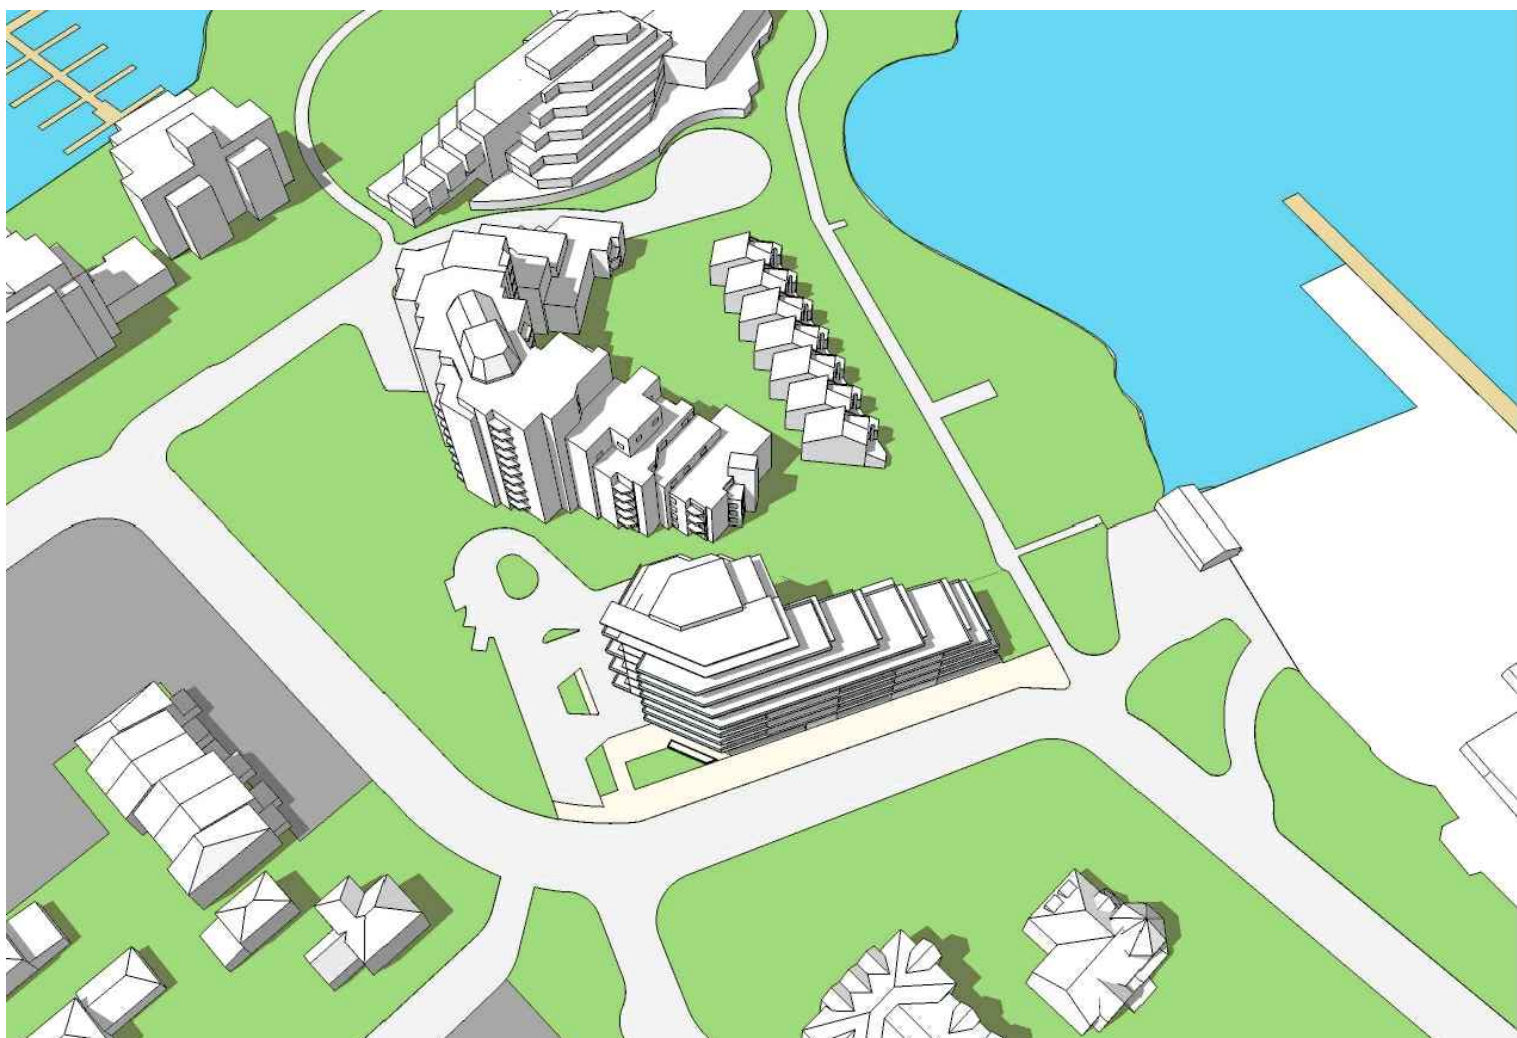

JUNE 21ST 2011 - 2.00pm

SEPTEMBER SHADOW STUDIES



SEPTEMBER 21ST 2011 - 10.00am



SEPTEMBER 21ST 2011 - 12.00pm



SEPTEMBER 21ST 2011 - 2.00pm


DECEMBER SHADOW STUDIES



DECEMBER 21ST 2011 - 10.00am



DECEMBER 21ST 2011 - 12.00pm

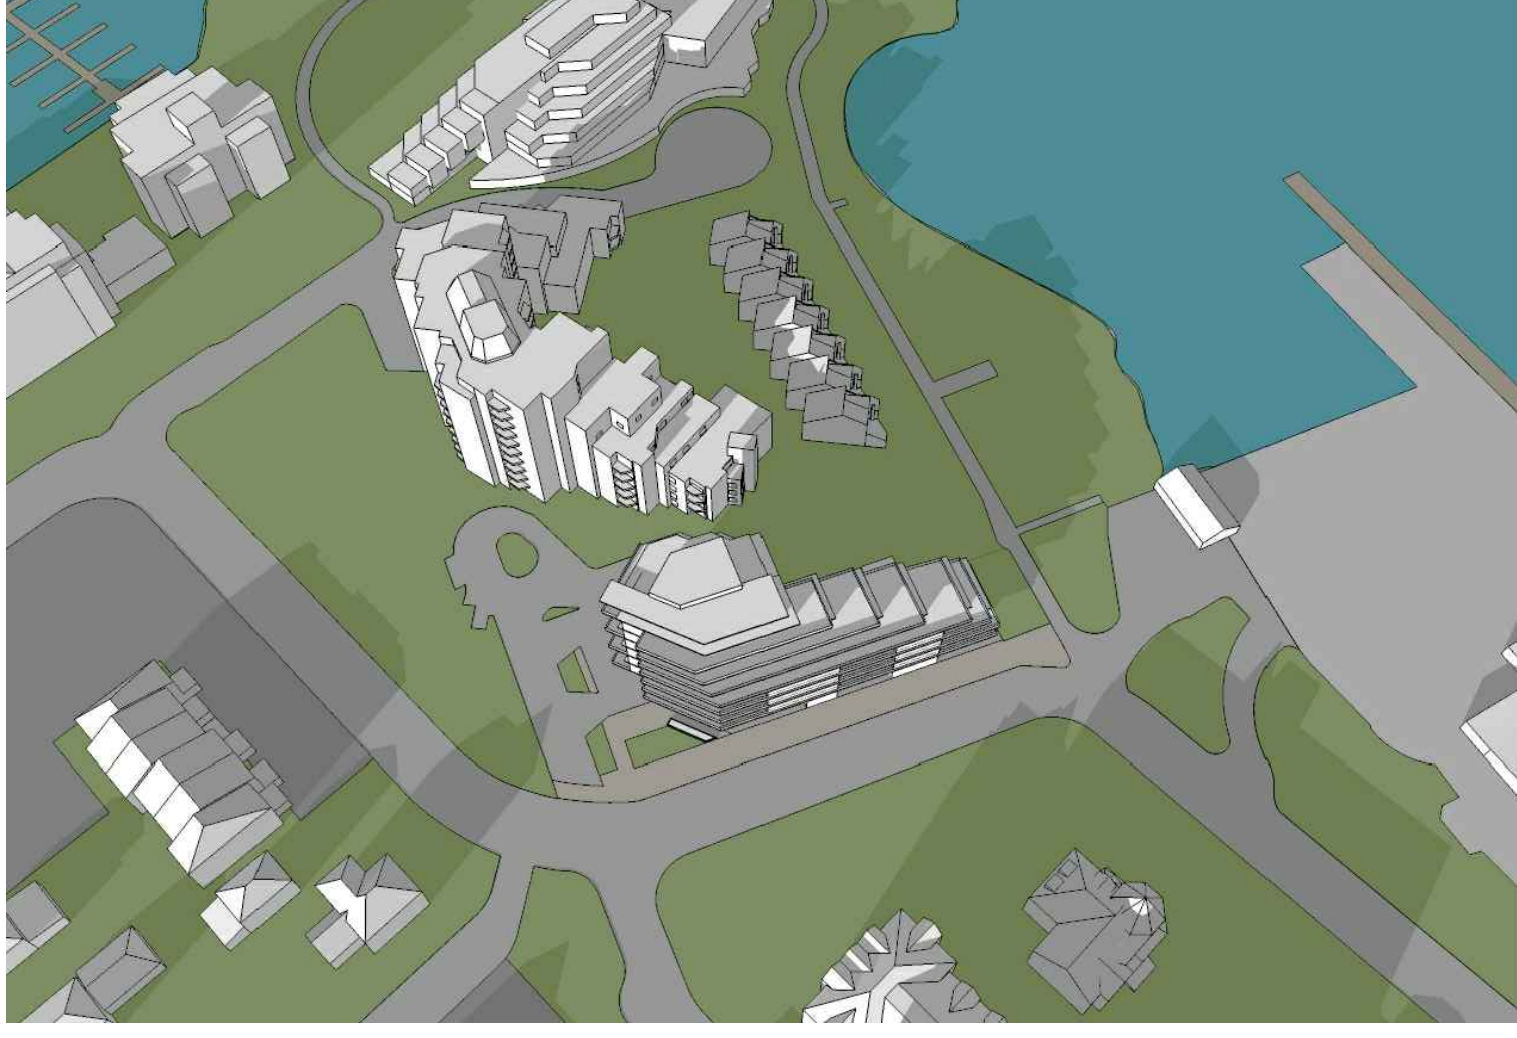

DECEMBER 21ST 2011 - 2.00pm

257 BELLEVILLE STREET

VICTORIA, BRITISH COLUMBIA

no.	issued for	date
1	DEVELOPMENT PERMIT	OCT 23/2012
2	DEVELOPMENT PERMIT	MAR 16/2020
3	REISSUED DEVELOPMENT PERMIT	DEC 03/2020



alan lowe architect inc.

MTa

CALGARY | EDMONTON

310, 625 - 11 Ave SW Calgary AB T2R 0E1

T. 403.264.8700

F. 403.264.8029

mtalink.com

Urban Design Architecture Interior Design

drawing title	
SUN & SHADOW STUDIES	
A0.03	
sheet	
drawn	scale
DS	AS SHOWN
checked	project no.
DL	20.118



Average Grade Calculation:			
Grade Points	Average of Points	Distance between Points	Totals
A&B	$7.85 + 9/2 = 8.425$	35.850m	302.036
B&C	$9 + 8.85/2 = 8.925$	31.854m	284.287
C&D	$8.85 + 9/2 = 8.925$	18.150m	161.989
D&E	$9 + 8/2 = 8.5$	34.847m	296.199
E&F	$8 + 7.5/2 = 7.75$	3.2m	24.8
F&G	$7.5 + 6.93/2 = 7.215$	17.7m	127.705
G&A	$6.93 + 7.85/2 = 7.39$	69.901m	516.568
Totals:		211.502m	1,713.594
Grade Calculation: $1,713,594/211.502 = 8.102m$			

[illegible]

seal

ermit

tant

alan **lowe** architect inc.



mtalink.com Urban Design Architecture Interior Design

Drawing title

AVERAGE GRADE KEY PLAN

A0.04

Sheet

drawn



drawn AS SHOWN scale

scale


DL

project no.
20.118

no.

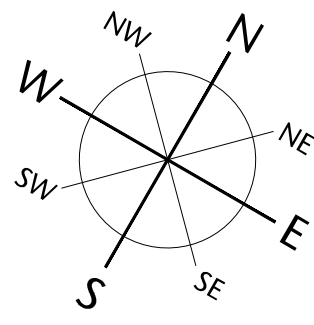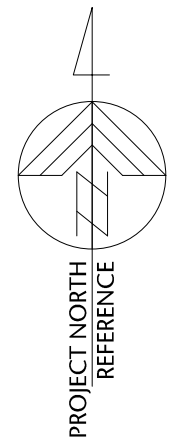

COMPASS NORTH

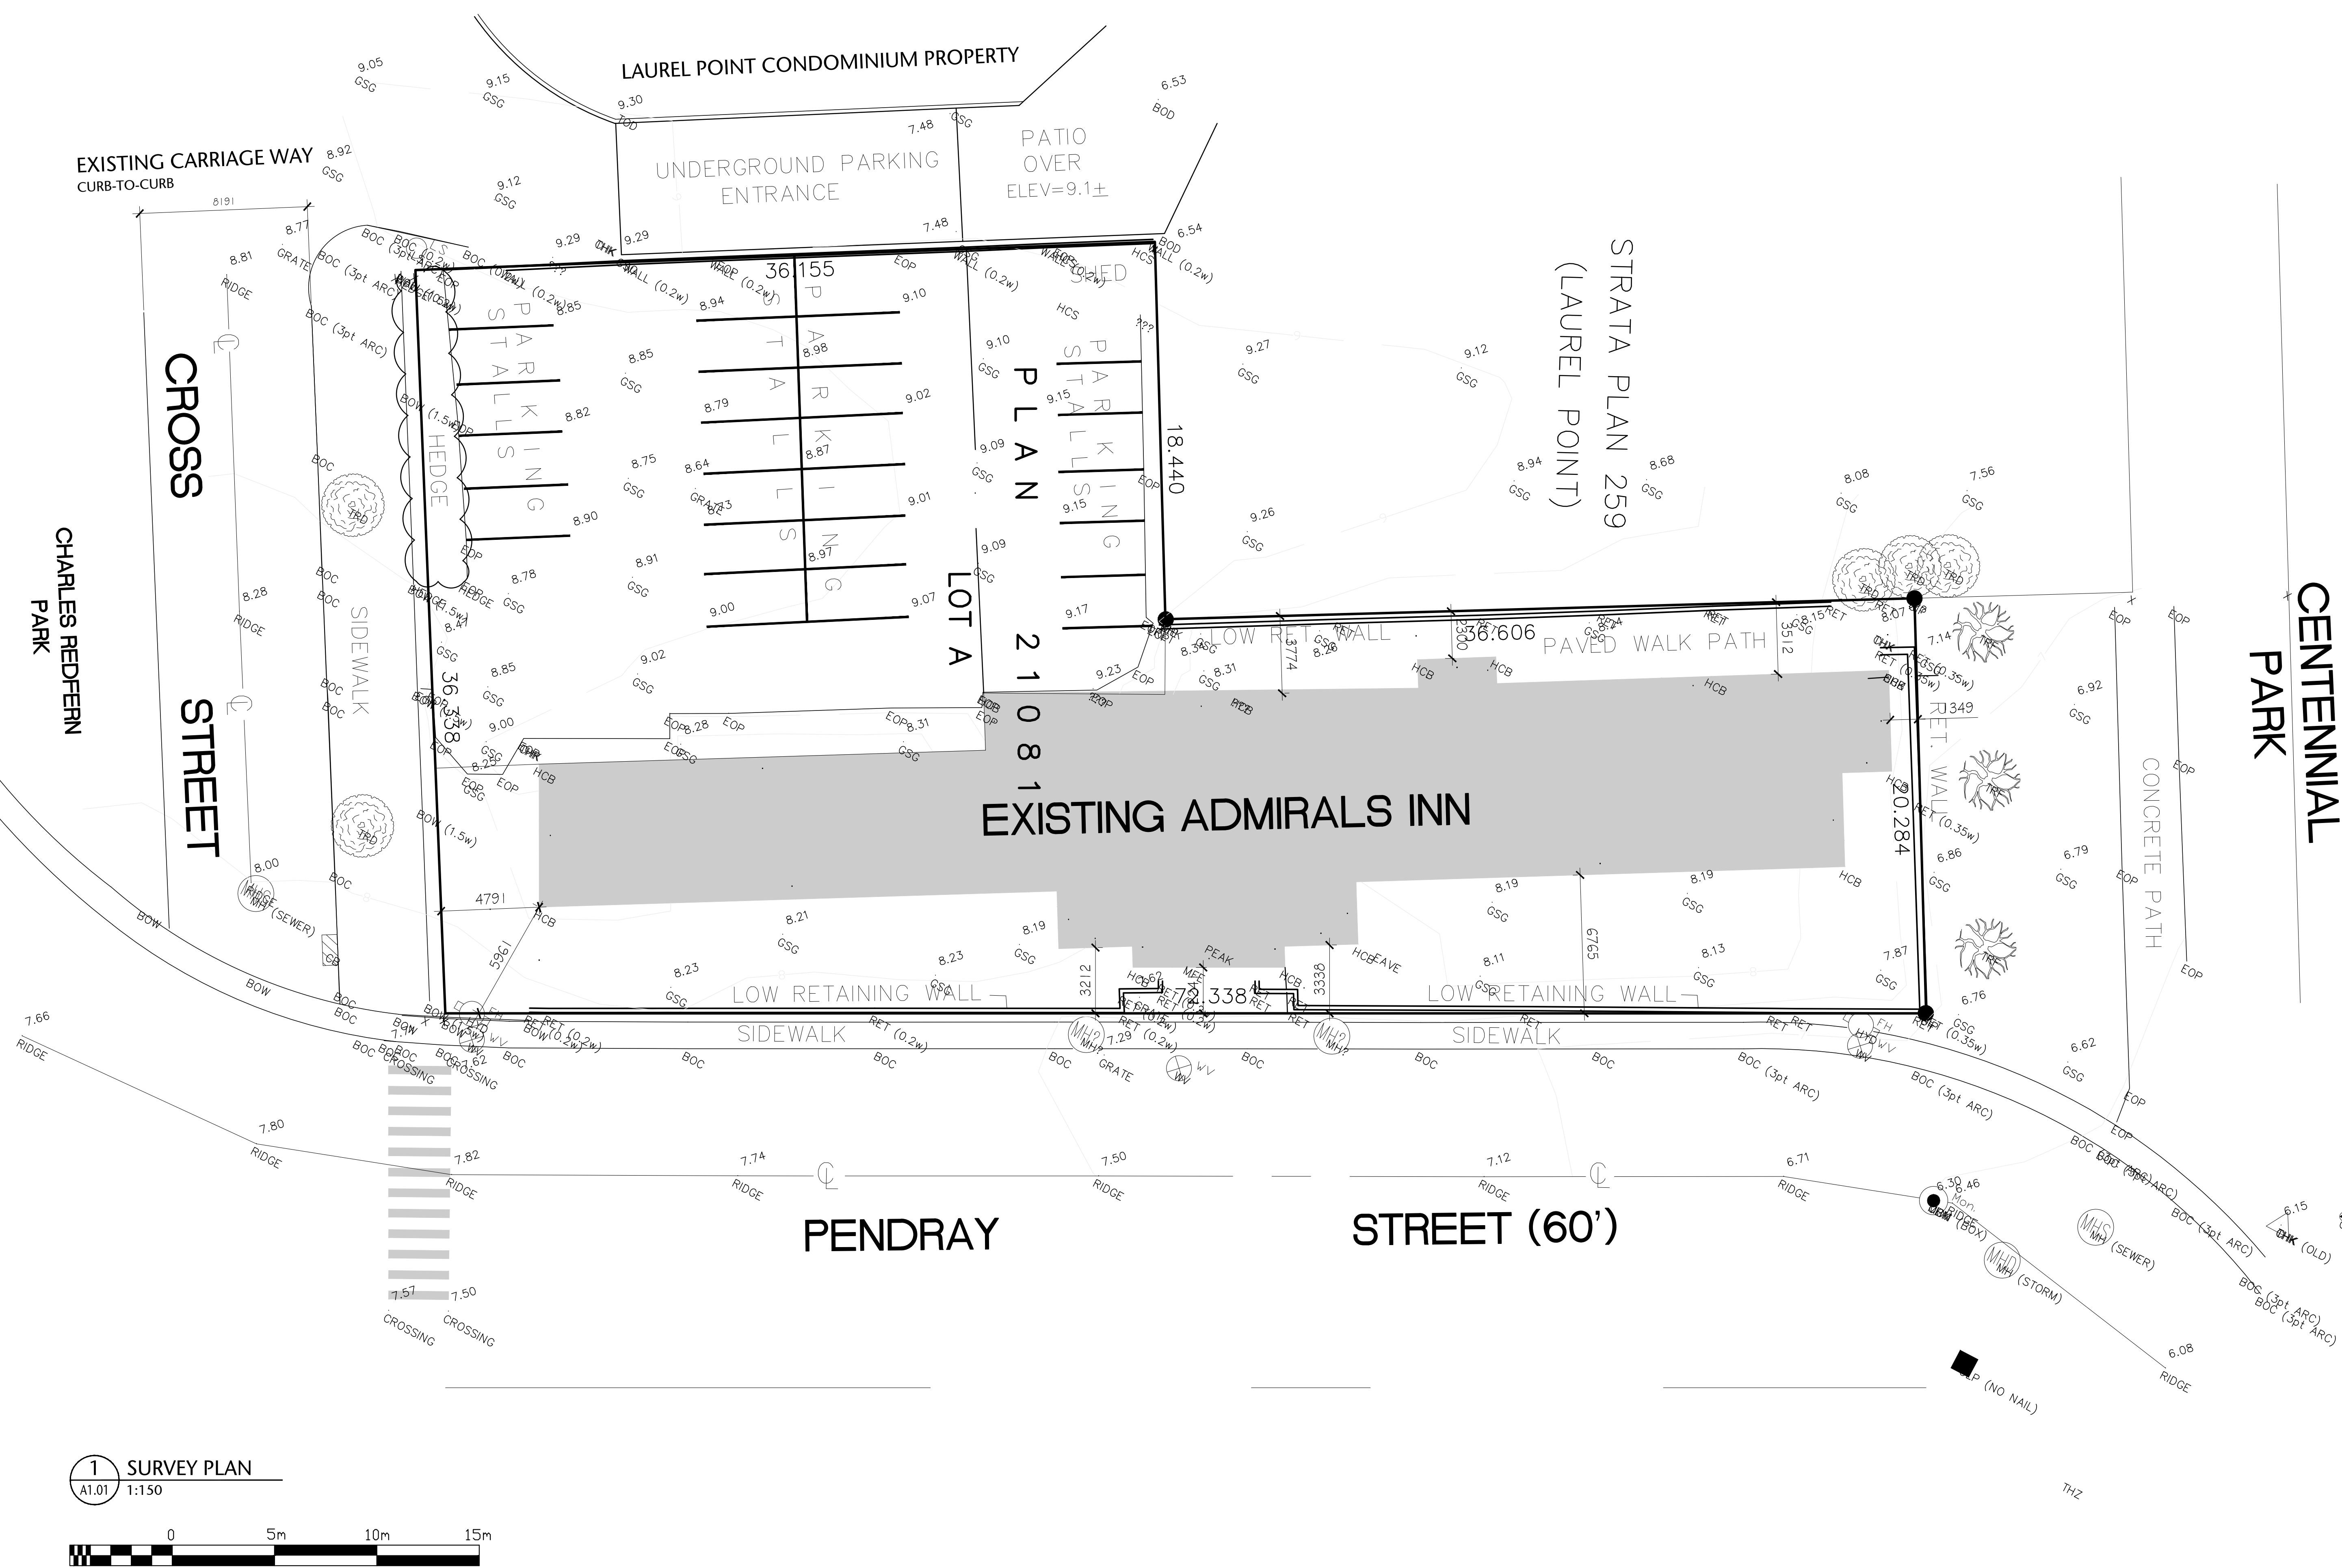

1 SURVEY PLAN
A1.01 1:150



257 BELLEVILLE STREET

VICTORIA, BRITISH COLUMBIA

no.	issued for	date
1	DEVELOPMENT PERMIT	OCT 23/2012
2	DEVELOPMENT PERMIT	MAR 16/2020
3	REISSUED DEVELOPMENT PERMIT	DEC 03/2020



	seal
	permit
	consultant


alan lowe architect inc.



mtalink.com Urban Design Architecture Interior Design

drawing title	
SURVEY PLAN	
sheet	
A1.01	
drawn	scale
NA	AS SHOWN
checked	project no.
DL	20.118

P:\2020\20.118.257 Belleville DP Renewal\ID Integrated Design\ID20 AutoCAD\ID22 Current\Sheets\A1.00\20.118.09-151-A1.02 OVERALL CONTEXT PLAN.dwg 2020/12/02 6:10 PM Iona Crunkiewicz

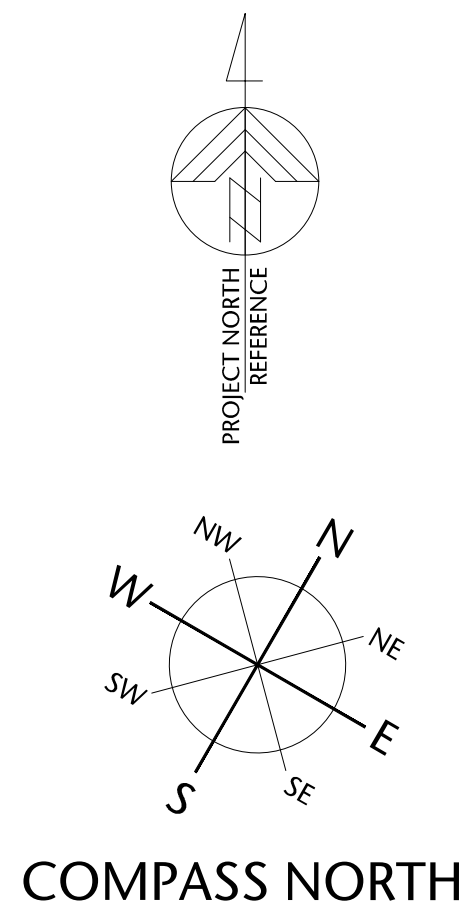

1 OVERALL CONTEXT PLAN
A1.02 NTS

0 10 20 30 40m
1:750

257 BELLEVILLE STREET

VICTORIA, BRITISH COLUMBIA

no.	issued for	date
1	DEVELOPMENT PERMIT	OCT 23/2012
2	DEVELOPMENT PERMIT	MAR 16/2020
3	REISSUED DEVELOPMENT PERMIT	DEC 03/2020



alan lowe architect inc.

MTa CALGARY | EDMONTON
310, 625 - 11 Ave SW Calgary AB T2R 0E1
T. 403.264.8700
F. 403.264.8029

mtalink.com Urban Design Architecture Interior Design


OVERALL CONTEXT PLAN

A1.02

drawn	scale
POR	AS SHOWN
checked	project no.
DL	20.118

COPYRIGHTED. This design is the exclusive property of the Architect and shall not be reproduced without the Architects written permission. These drawings are to be read in conjunction with the specifications, structural, mechanical and electrical drawings. This drawing must not be scaled. All dimensions, data and levels shall be verified before construction, and all errors or omissions reported immediately to the Architect.

P:\2020\20.118.257 Belleville DP Renewal\1D Integrated Design\20 AutoCAD\022 Current\Sheets\A1.00\20.118.09-151-A1.03 SITE PLAN.dwg 2021/06/07 5:20 PM Iona Cunliffe

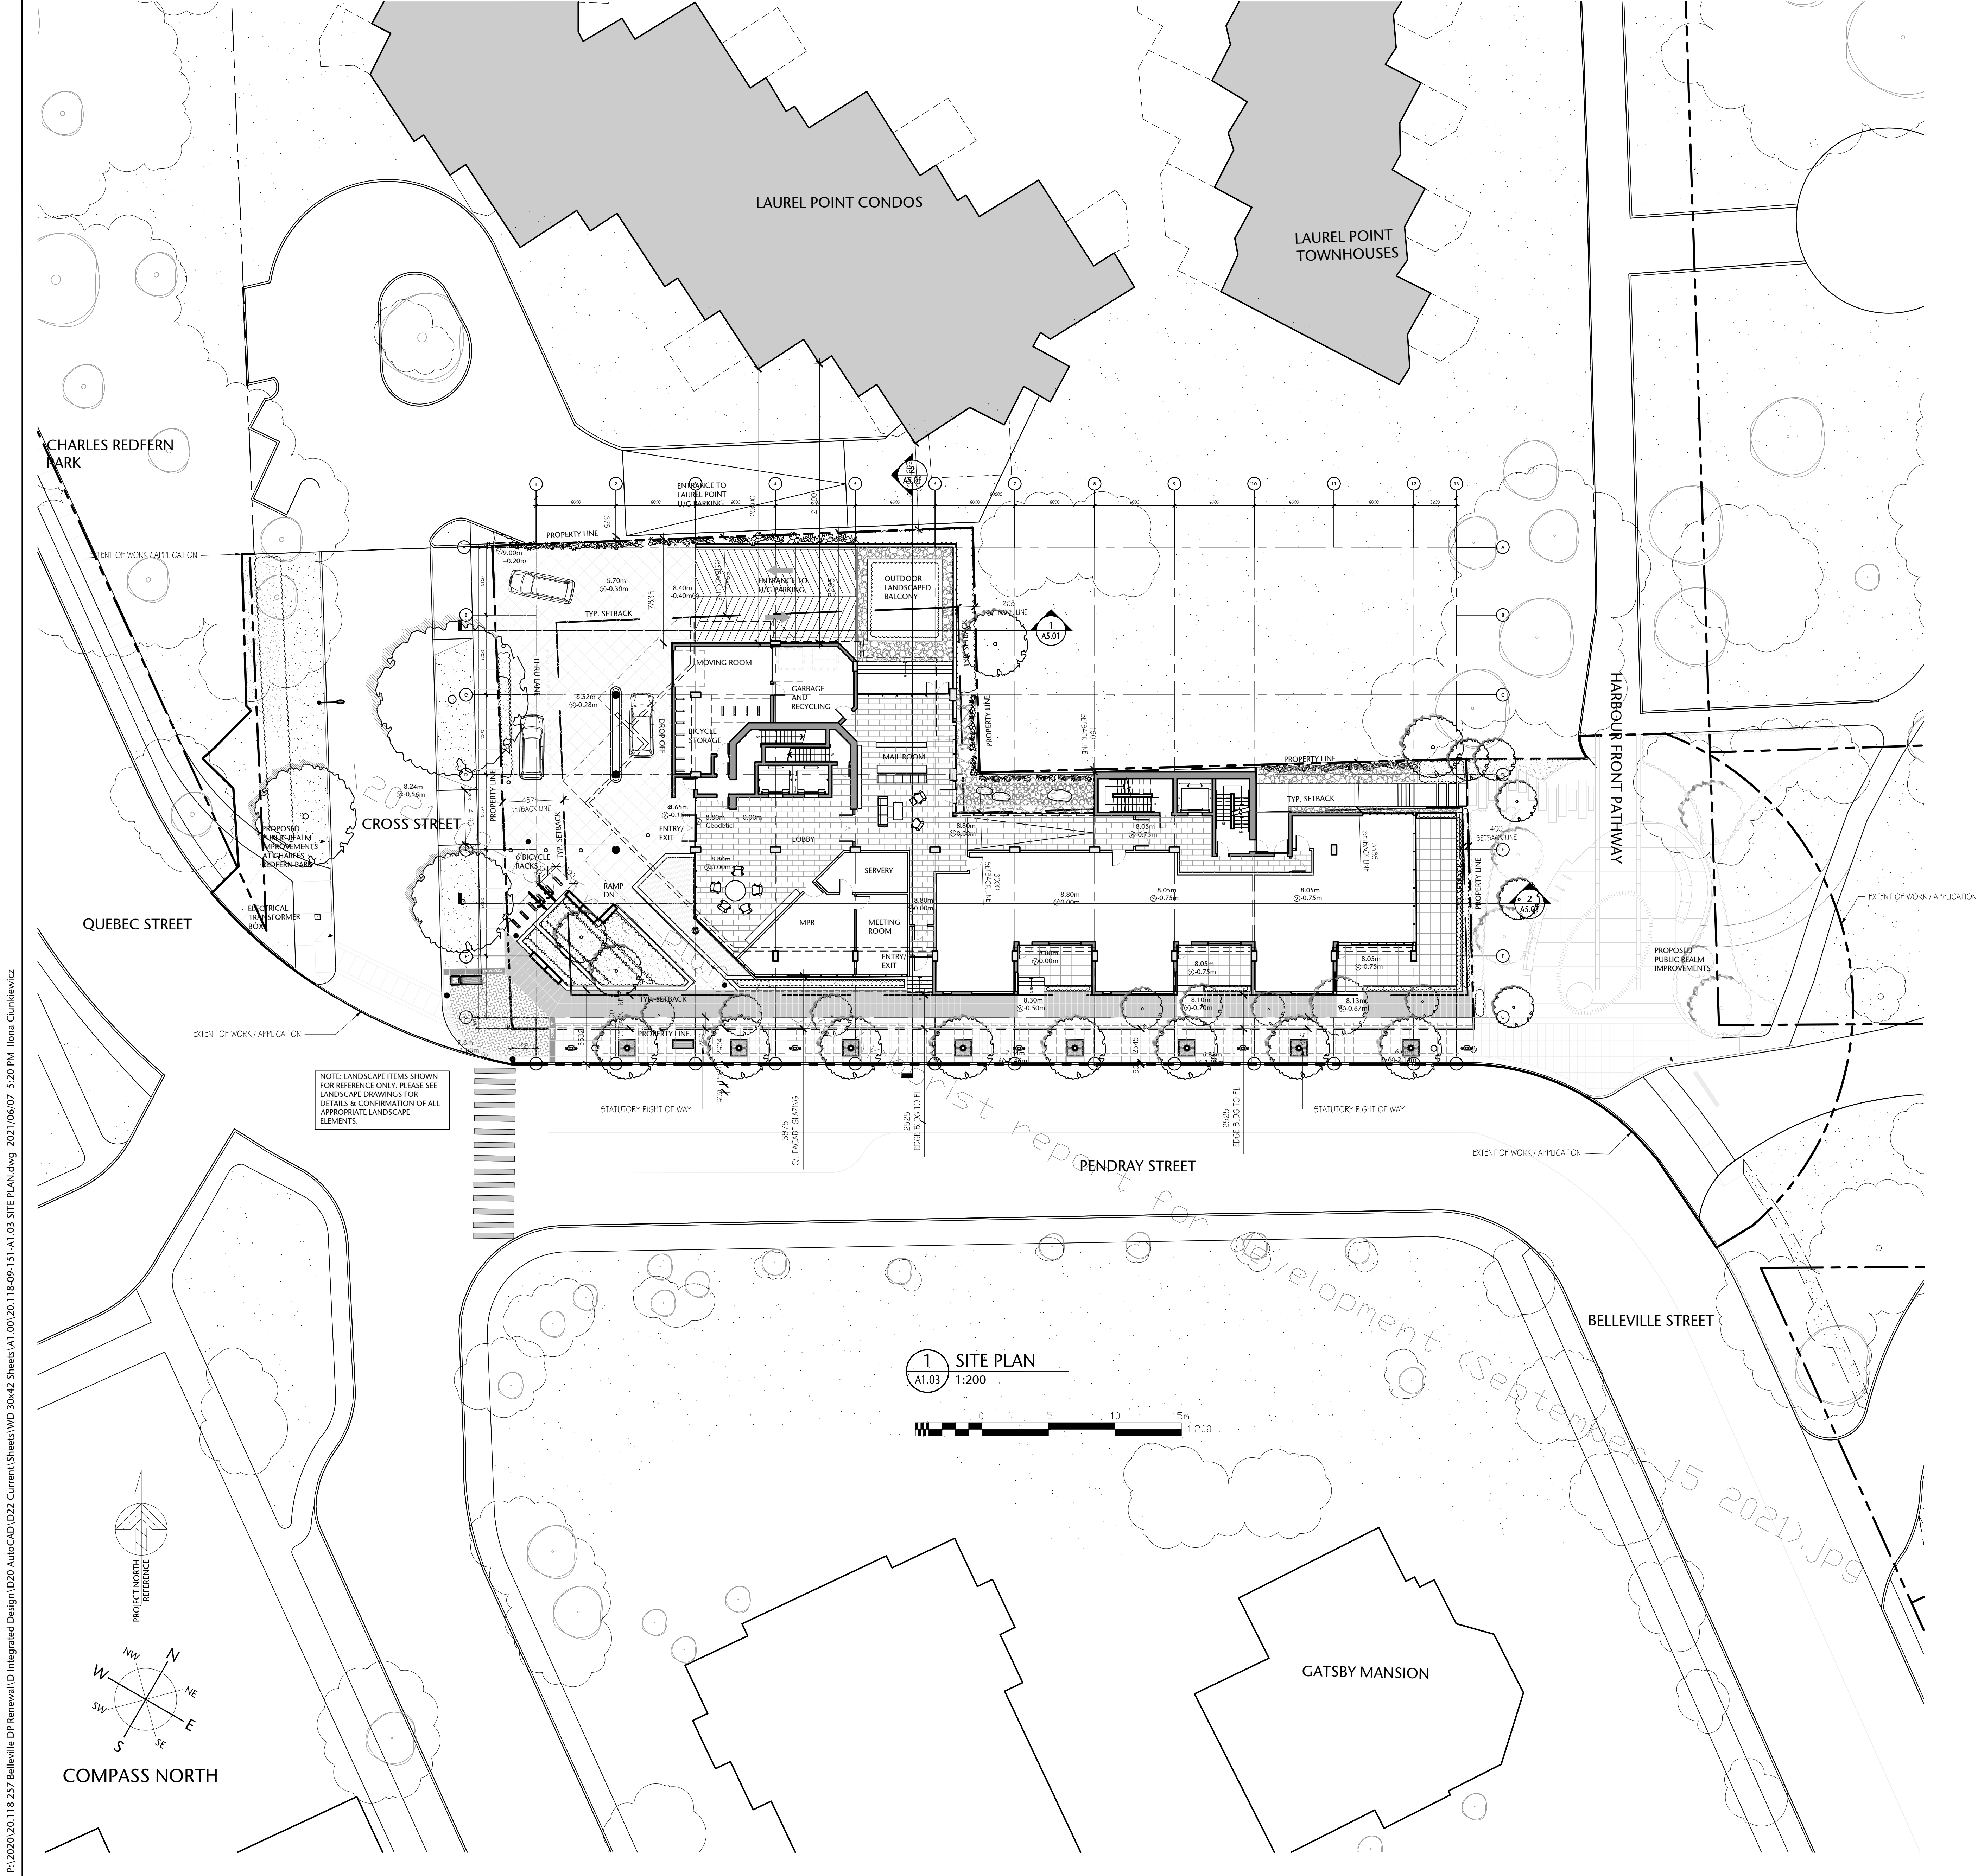

MUNICIPAL ADDRESS
257 BELLEVILLE STREET, VICTORIA, BC
LEGAL ADDRESS
LOT A, VICTORIA CITY, PLAN 21081
LAND USE DESCRIPTION
EXISTING: R-65 PROPOSED: R-65

PROJECT STATISTICS			
	Existing Zoning Standard	Existing Building	Proposal
Zoning	R-65		R-65
Site Area (m²)	2000	2053.88	2053.88
Site Coverage (%)	45%	30%	53%
Building Area			1092.56
Main Floor (m²)		619.15	870.14
Gross Floor Area (above Grade excl. Balconies, incl mech.)			6153.22
Floor Space Ratio	3.00:1	0.90	2.995
Building Height (m)	30	15	32 (incl. mechanical penthouse)
Number of Floors	N/A	3	9
Setbacks (m)			
1. "North Elevation"	0.0		
CL 1-mid 6/7		21.86	5.94
CL mid 6/7-8		3.64	3.00
CL 8-10		2.30	0.19
CL 10-13		3.51	3.585
2. "South Elevation"	2.5	2.23	2.50
3. "West Elevation"	4.5	4.8	4.575
4. "East Elevation"	0.4		
CL D-G		1.34	0.40
CL A-D		n/a	1.26
Note: Existing Setbacks to relative proposed Gridlines			
Open Space (%)	40%	31.7%	28.5%
Parking Stalls	40	25	78
Bicycle Parking	1.25/unit		6 @ Entry & 71 @ Main & Parkade Level

Net to Gross Ratio	1.28
Parkade Level P1 Area	1846 m²
Parkade Level P2 Area	1846 m²
Number of Floors above Grade	9 incl. Roof Top Mechanical (Laurel Point - 11)
Total Height @ Top of Parapet (excl. Mechanical Room)	30000mm (Laurel Point - 32000mm)
Floor to Floor Height (Typ.)	3350mm
Podium Floor to Floor	4500mm
Typ. Slab thickness	225mm
Zero Elevation	8.80m (center of Cross Street near Lobby)
Number of Units	32-57 (Max. 57 units)
Parking stall count	Min 40 required 78 stalls provided / including 6 Handicap and 6 Visitor U/G

GENERAL NOTES REGARDING UNITS: Building makes use of an open plan concept. Unit sizes and types will vary depending on end-user's unit configuration. Number and type of unit will vary. Below is a sample configuration of the building.		
Typical Unit Configuration	Avg. No.	Avg. Area/unit (m²)
1 BEDROOM	5	110
1 Bedroom & Den	15	125
2 BEDROOM	9	195
Ground Oriented Access	3	115

BUILDING AREA CALCULATION
BUILDING GROSS AREAS MEASURED TO THE INSIDE FACE OF THE EXTERIOR WALLS
OPEN SITE SPACE CALCULATION
CALCULATION BASED ON CITY OF VICTORIA "SCHEDULE A" DEFINITION OF OPEN SITE SPACE.
OPEN SITE SPACE MEANS THAT PORTION OF THE LOT: A) WHICH FROM THE SURFACE OF THE LOT IN A VERTICAL COLUMN UPWARD IS NOT OCCUPIED OR OBSTRUCTED BY THE BUILDING OR ITS PARTS EXCEPT 1) ACCESSORY GARDEN STRUCTURE 2) BALCONY OR ROOF PROJECTION B) WHICH IS GRADED AND LANDSCAPED

257 BELLEVILLE STREET

VICTORIA, BRITISH COLUMBIA

no.	issued for	date
1	DEVELOPMENT PERMIT	OCT 23/2012
2	DP ADDITIONAL ITEMS	DEC 05/2012
3	DEVELOPMENT PERMIT	MAR 16/2020
4	REISSUED DEVELOPMENT PERMIT	DEC 03/2020
5	REISSUED DEVELOPMENT PERMIT	JUN 07/2021
6	REISSUED DEVELOPMENT PERMIT	DEC 06/2021
7	REISSUED DEVELOPMENT PERMIT	APR 11/2022

seal



permit

consultant

alan lowe architect inc.



SITE CONTEXT PLAN & DATA SHEET

A1.03	sheet
drawn	scale
POR	AS SHOWN
checked	project no.
DL	20.118

COPYRIGHTED. This design is the exclusive property of the Architect and shall not be reproduced without the Architect's written permission. These drawings are to be read in conjunction with the specifications, structural, mechanical and electrical drawings. This drawing must not be scaled. All dimensions, data and levels shall be verified before construction, and all errors or omissions reported immediately to the Architect.

257 BELLEVILLE STREET

VICTORIA, BRITISH COLUMBIA

no.	issued for	date
1	DEVELOPMENT PERMIT	OCT 23/2012
2	DEVELOPMENT PERMIT	MAR 16/2020
3	REISSUED DEVELOPMENT PERMIT	DEC 03/2020
4	REISSUED DEVELOPMENT PERMIT	JUN 07/2021
5	REISSUED DEVELOPMENT PERMIT	DEC 06/2021



alan lowe architect inc.




Urban Design Architecture Interior Design

DETAILED SITE PLAN

A1.04

drawn	scale
POR	AS SHOWN
checked	project no.
DL	20.118

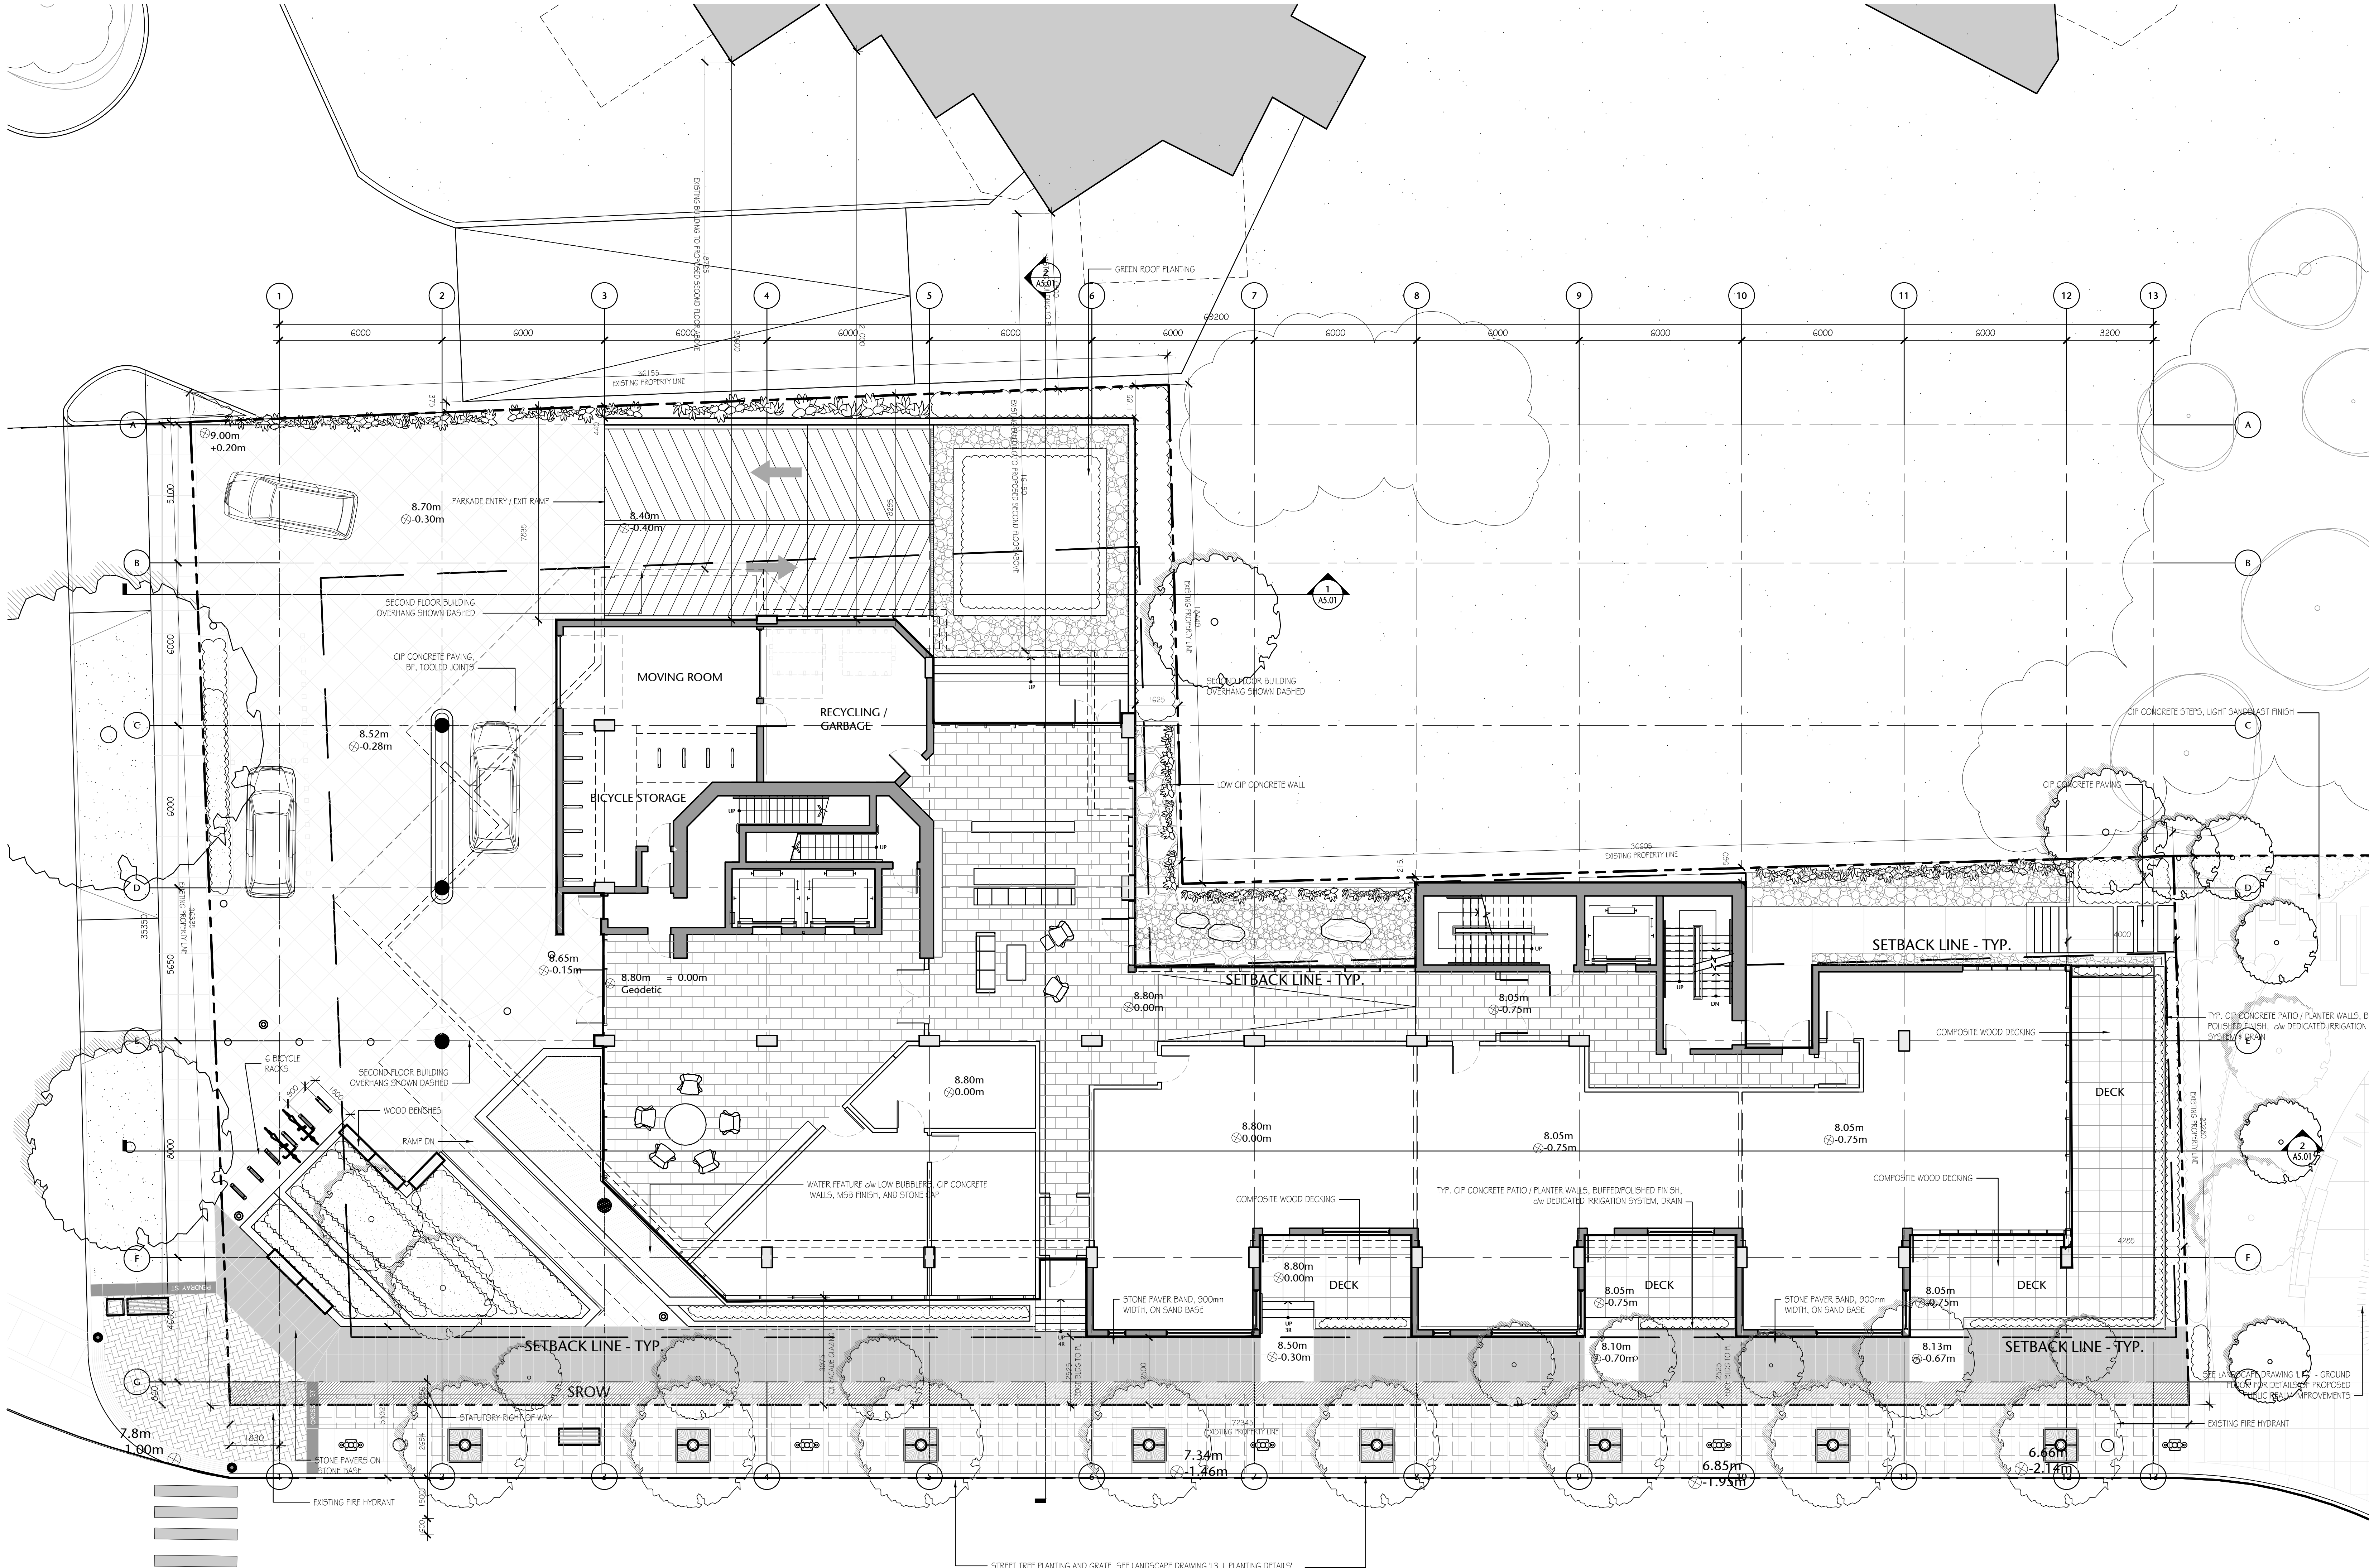


NOTE: LANDSCAPE ITEMS SHOWN FOR REFERENCE ONLY. PLEASE SEE LANDSCAPE DRAWINGS FOR DETAILS & CONFIRMATION OF ALL APPROPRIATE LANDSCAPE ELEMENTS.

NOTE: FOR TYPICAL LANDSCAPE FINISHES & GRADING, SEE LANDSCAPE DRAWINGS

SCHEDULE A
STATUTORY RIGHT OF WAY SHOWN HATCHED

1 DETAILED SITE PLAN
A1.04 1:150

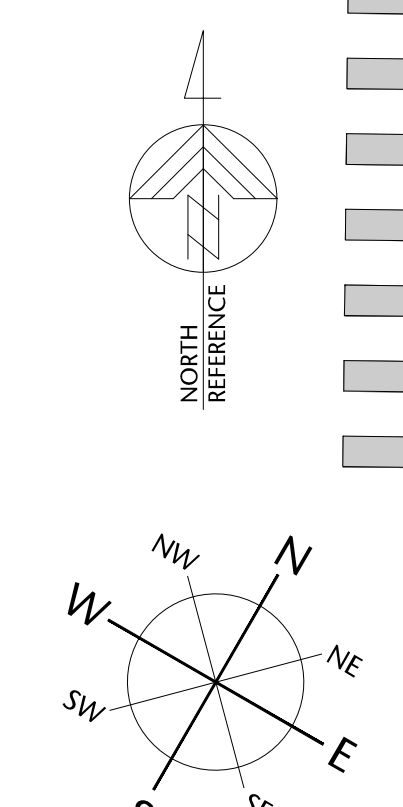

COMPASS NORTH

P:\2020\20.118 257 Belleville DP Renewal\DP Renewal\1D Integrated Design\20 AutoCAD\022 Current\Sheets\A1.04\A1.04 SITE PHOTOS.dwg 2021/06/07 5:24 PM Iona Cunliffe



1 QUEBEC STREET LOOKING EAST DOWN PENDRAY STREET
NTS

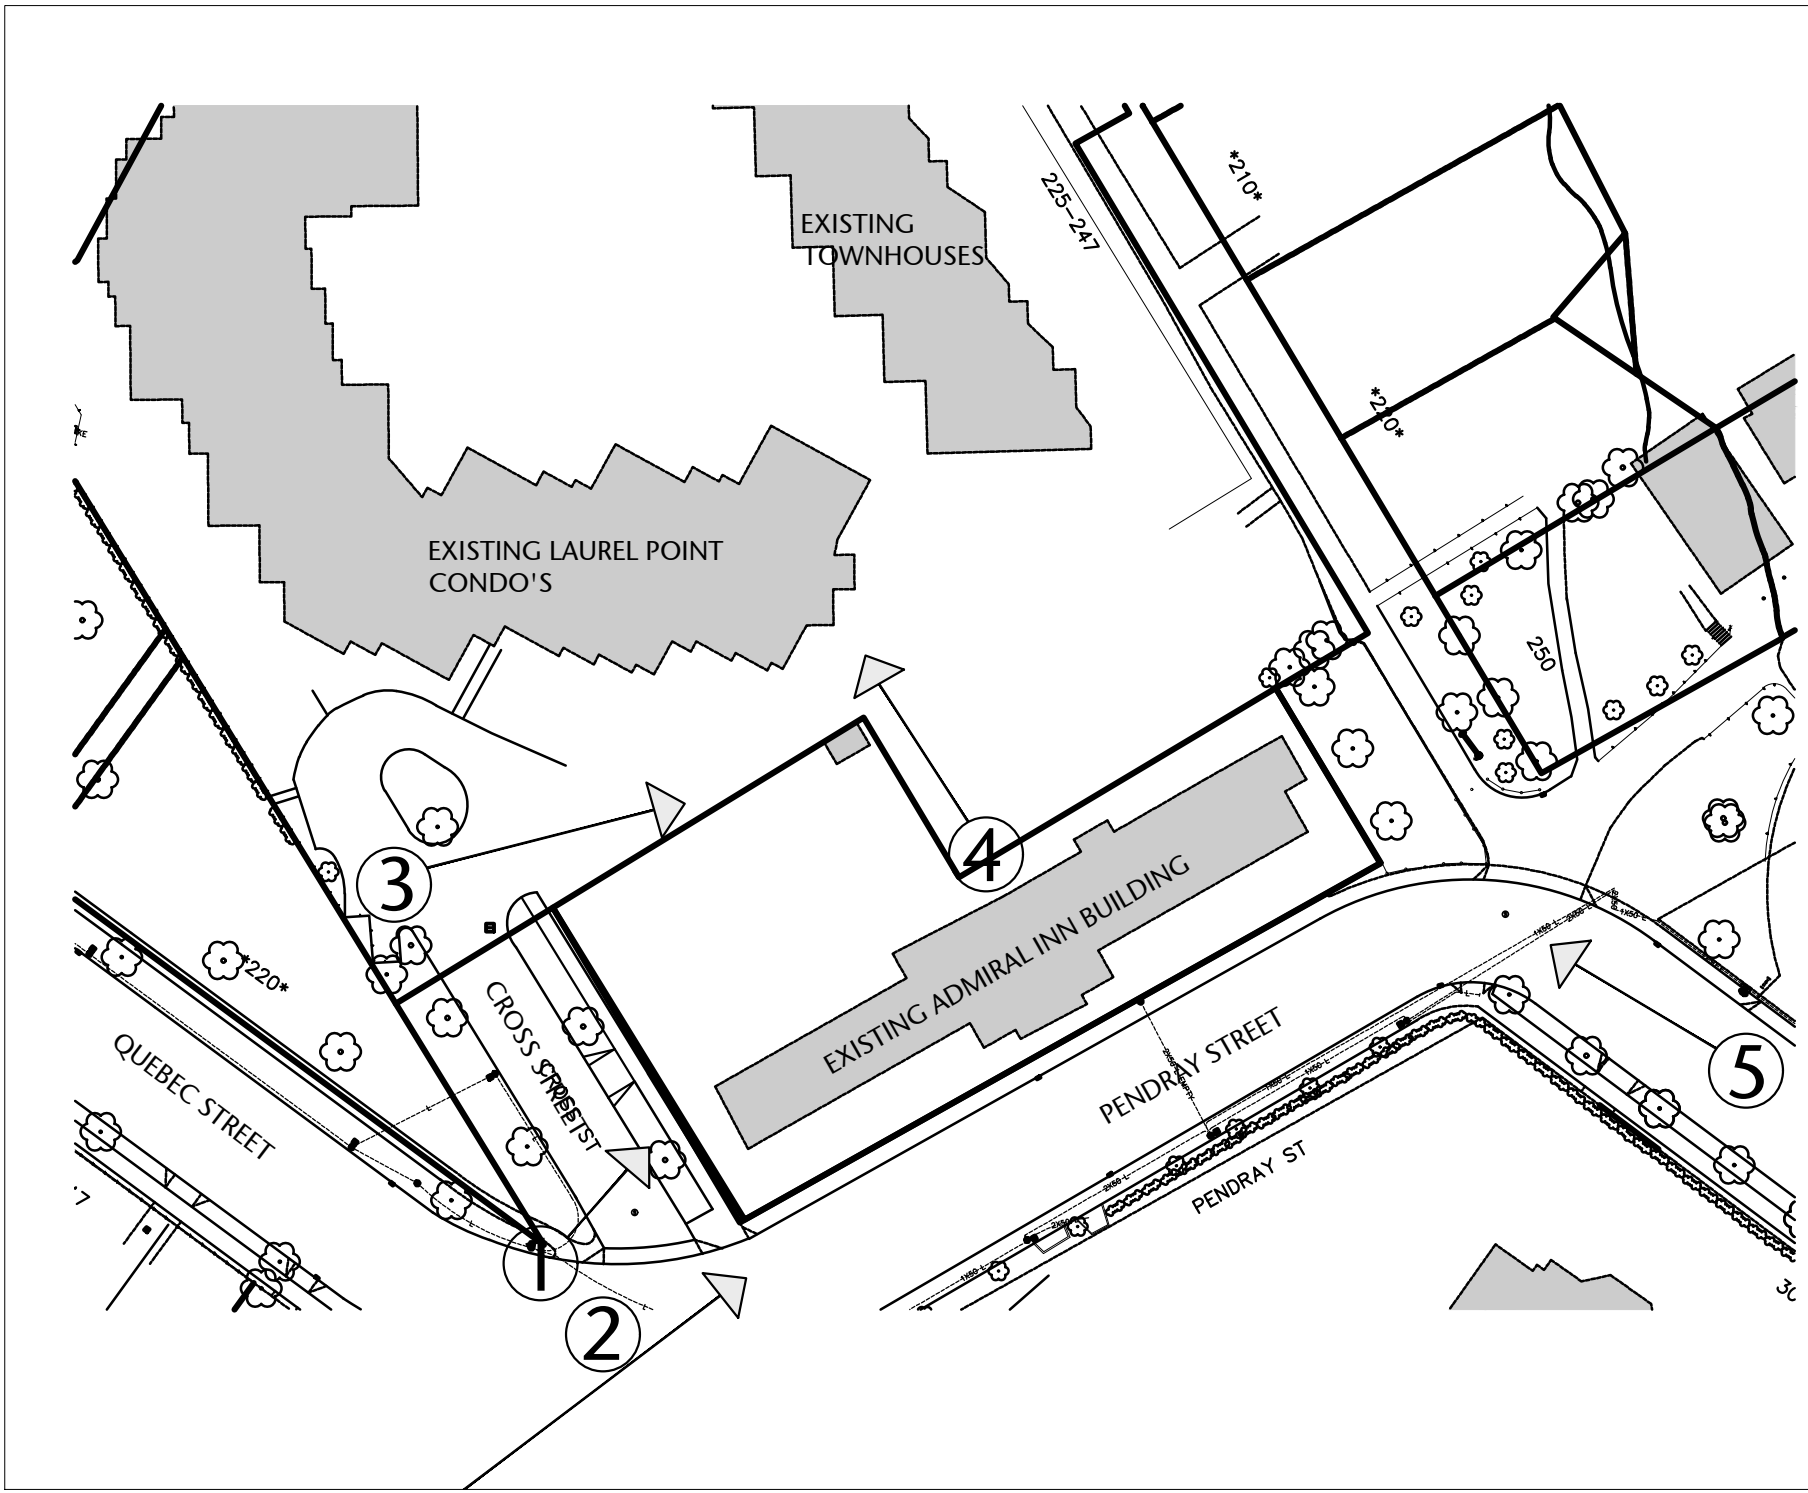


PHOTO LOCATION PLAN
NTS



2 PENDRAY STREET LOOKING NORTH - EXISTING ADMIRAL'S INN BUILDING
NTS



3 VIEW LOOKING SOUTH DOWN CROSS STREET
NTS



4 LOOKING NORTH AT ADJACENT LAUREL POINT CONDO'S
NTS



5 VIEW LOOKING NORTH UP BELLEVILLE STREET - EXISTING ADMIRAL'S INN BUILDING
NTS

257 BELLEVILLE STREET

VICTORIA, BRITISH COLUMBIA

no.	issued for	date
1	DEVELOPMENT PERMIT	OCT 23/2012
2	DEVELOPMENT PERMIT	MAR 16/2020
3	REISSUED DEVELOPMENT PERMIT	DEC 03/2020



seal

permit

consultant

alan **lowe** architect inc.



mtalink.com Urban Design Architecture Interior Design

drawing title



SITE PHOTOS

A1.05


sheet

drawn	scale
NA	NTS
checked	project no.
DL	20.118

P:\2020\20.118 257 Belleville DP Renewal\1D Integrated Design\20 AutoCAD\022 Current\Sheets\WD 30x42 Sheets\A2.01A PARKADE LEVEL P1.dwg 2021/01/05 4:03 PM Iona Ciumkevics

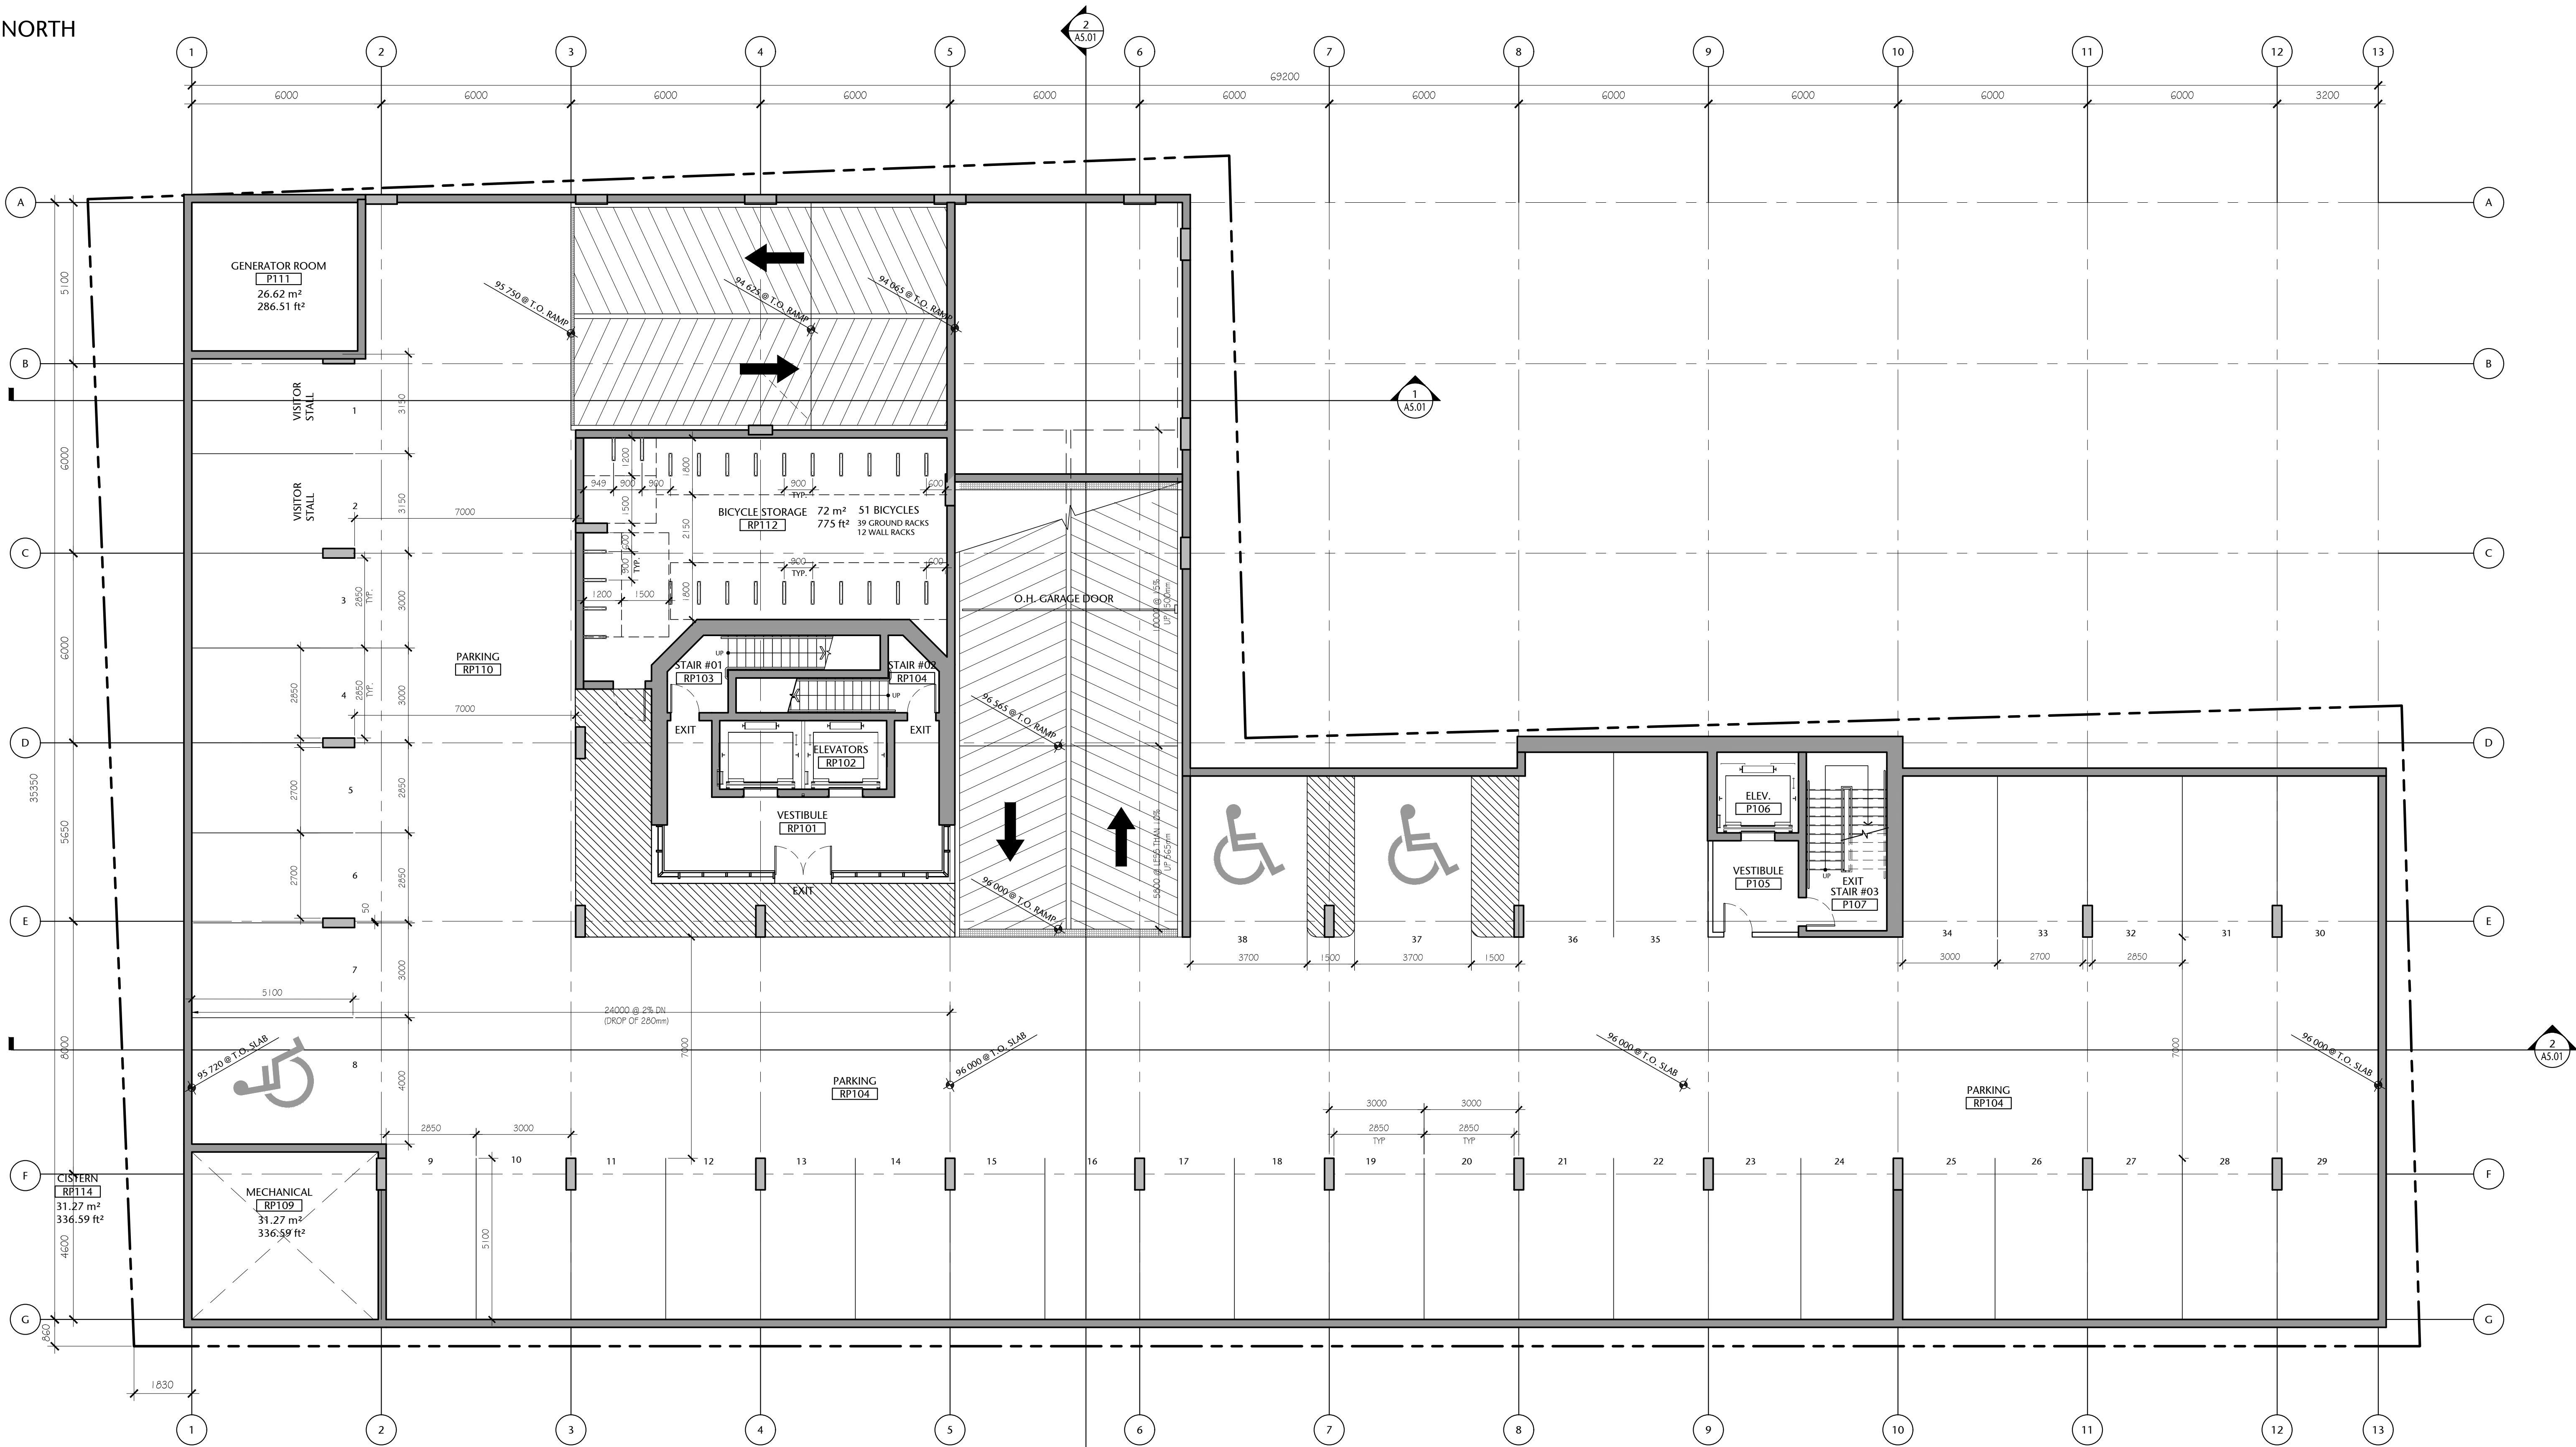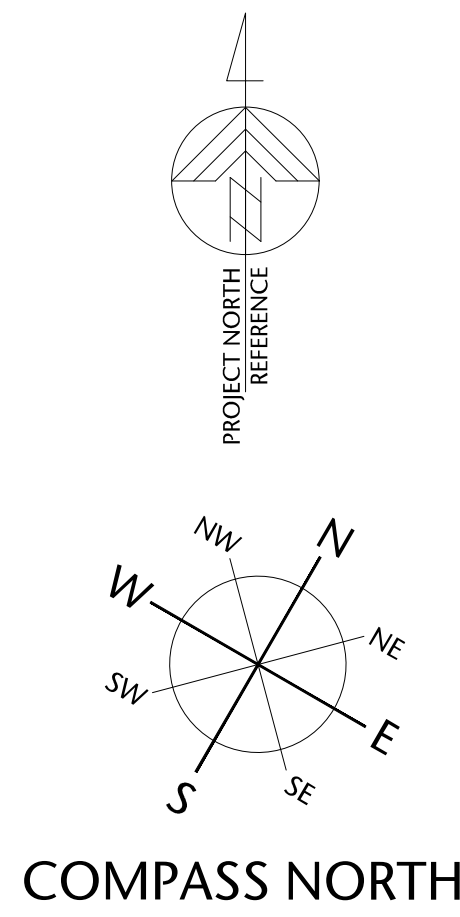

1 PARKADE LEVEL P1
A2.01
1:100

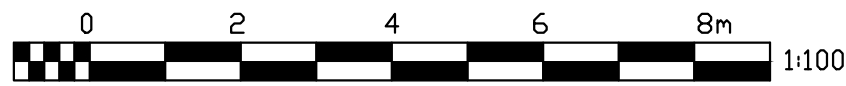

Parkade Level P1 General Notes:

1. PARKING STALL COUNT: 38 STALLS (40 INCLUDES 3 HC STALLS & 2 VISITOR STALLS)
2. TYPICAL STALL DIMENSION, 3m x 5.1m WITH A 7m DRIVE AISLE.
3. MECHANICAL, ELECTRICAL ROOM REQUIREMENTS TO BE CONFIRMED.

257 BELLEVILLE STREET

VICTORIA, BRITISH COLUMBIA

no.	issued for	date
1	DEVELOPMENT PERMIT	OCT 23/2012
2	DP ADDITIONAL ITEMS	DEC 05/2012
3	DP ADDITIONAL ITEMS	DEC 12/2012
4	DEVELOPMENT PERMIT	MAR 16/2020
5	REISSUED DEVELOPMENT PERMIT	DEC 03/2020



consultant

alan **lowe** architect inc.



310, 625 - 11 Ave SW Calgary AB T2R 0E1
T. 403.264.8700
F. 403.264.8029

mtalink.com Urban Design Architecture Interior Design



drawing title
PARKADE LEVEL P1

A2.01A


drawn	scale
POR	AS SHOWN
checked	project no.
DL	20.118

COPYRIGHTED. This design is the exclusive property of the Architect and shall not be reproduced without the Architect's written permission. These drawings are to be read in conjunction with the specifications, structural, mechanical and electrical drawings. This drawing must not be scaled. All dimensions, data and levels shall be verified before construction, and all errors or omissions reported immediately to the Architect.

P:\2020\20.118 257 Belleville DP Renewal\1D Integrated Design\20 AutoCAD\022 Current\Sheets\WD 30x42 Sheets\A2.01B PARKADE LEVEL P2.dwg 2021/01/05 4:05 PM Iona Clunkiewicz

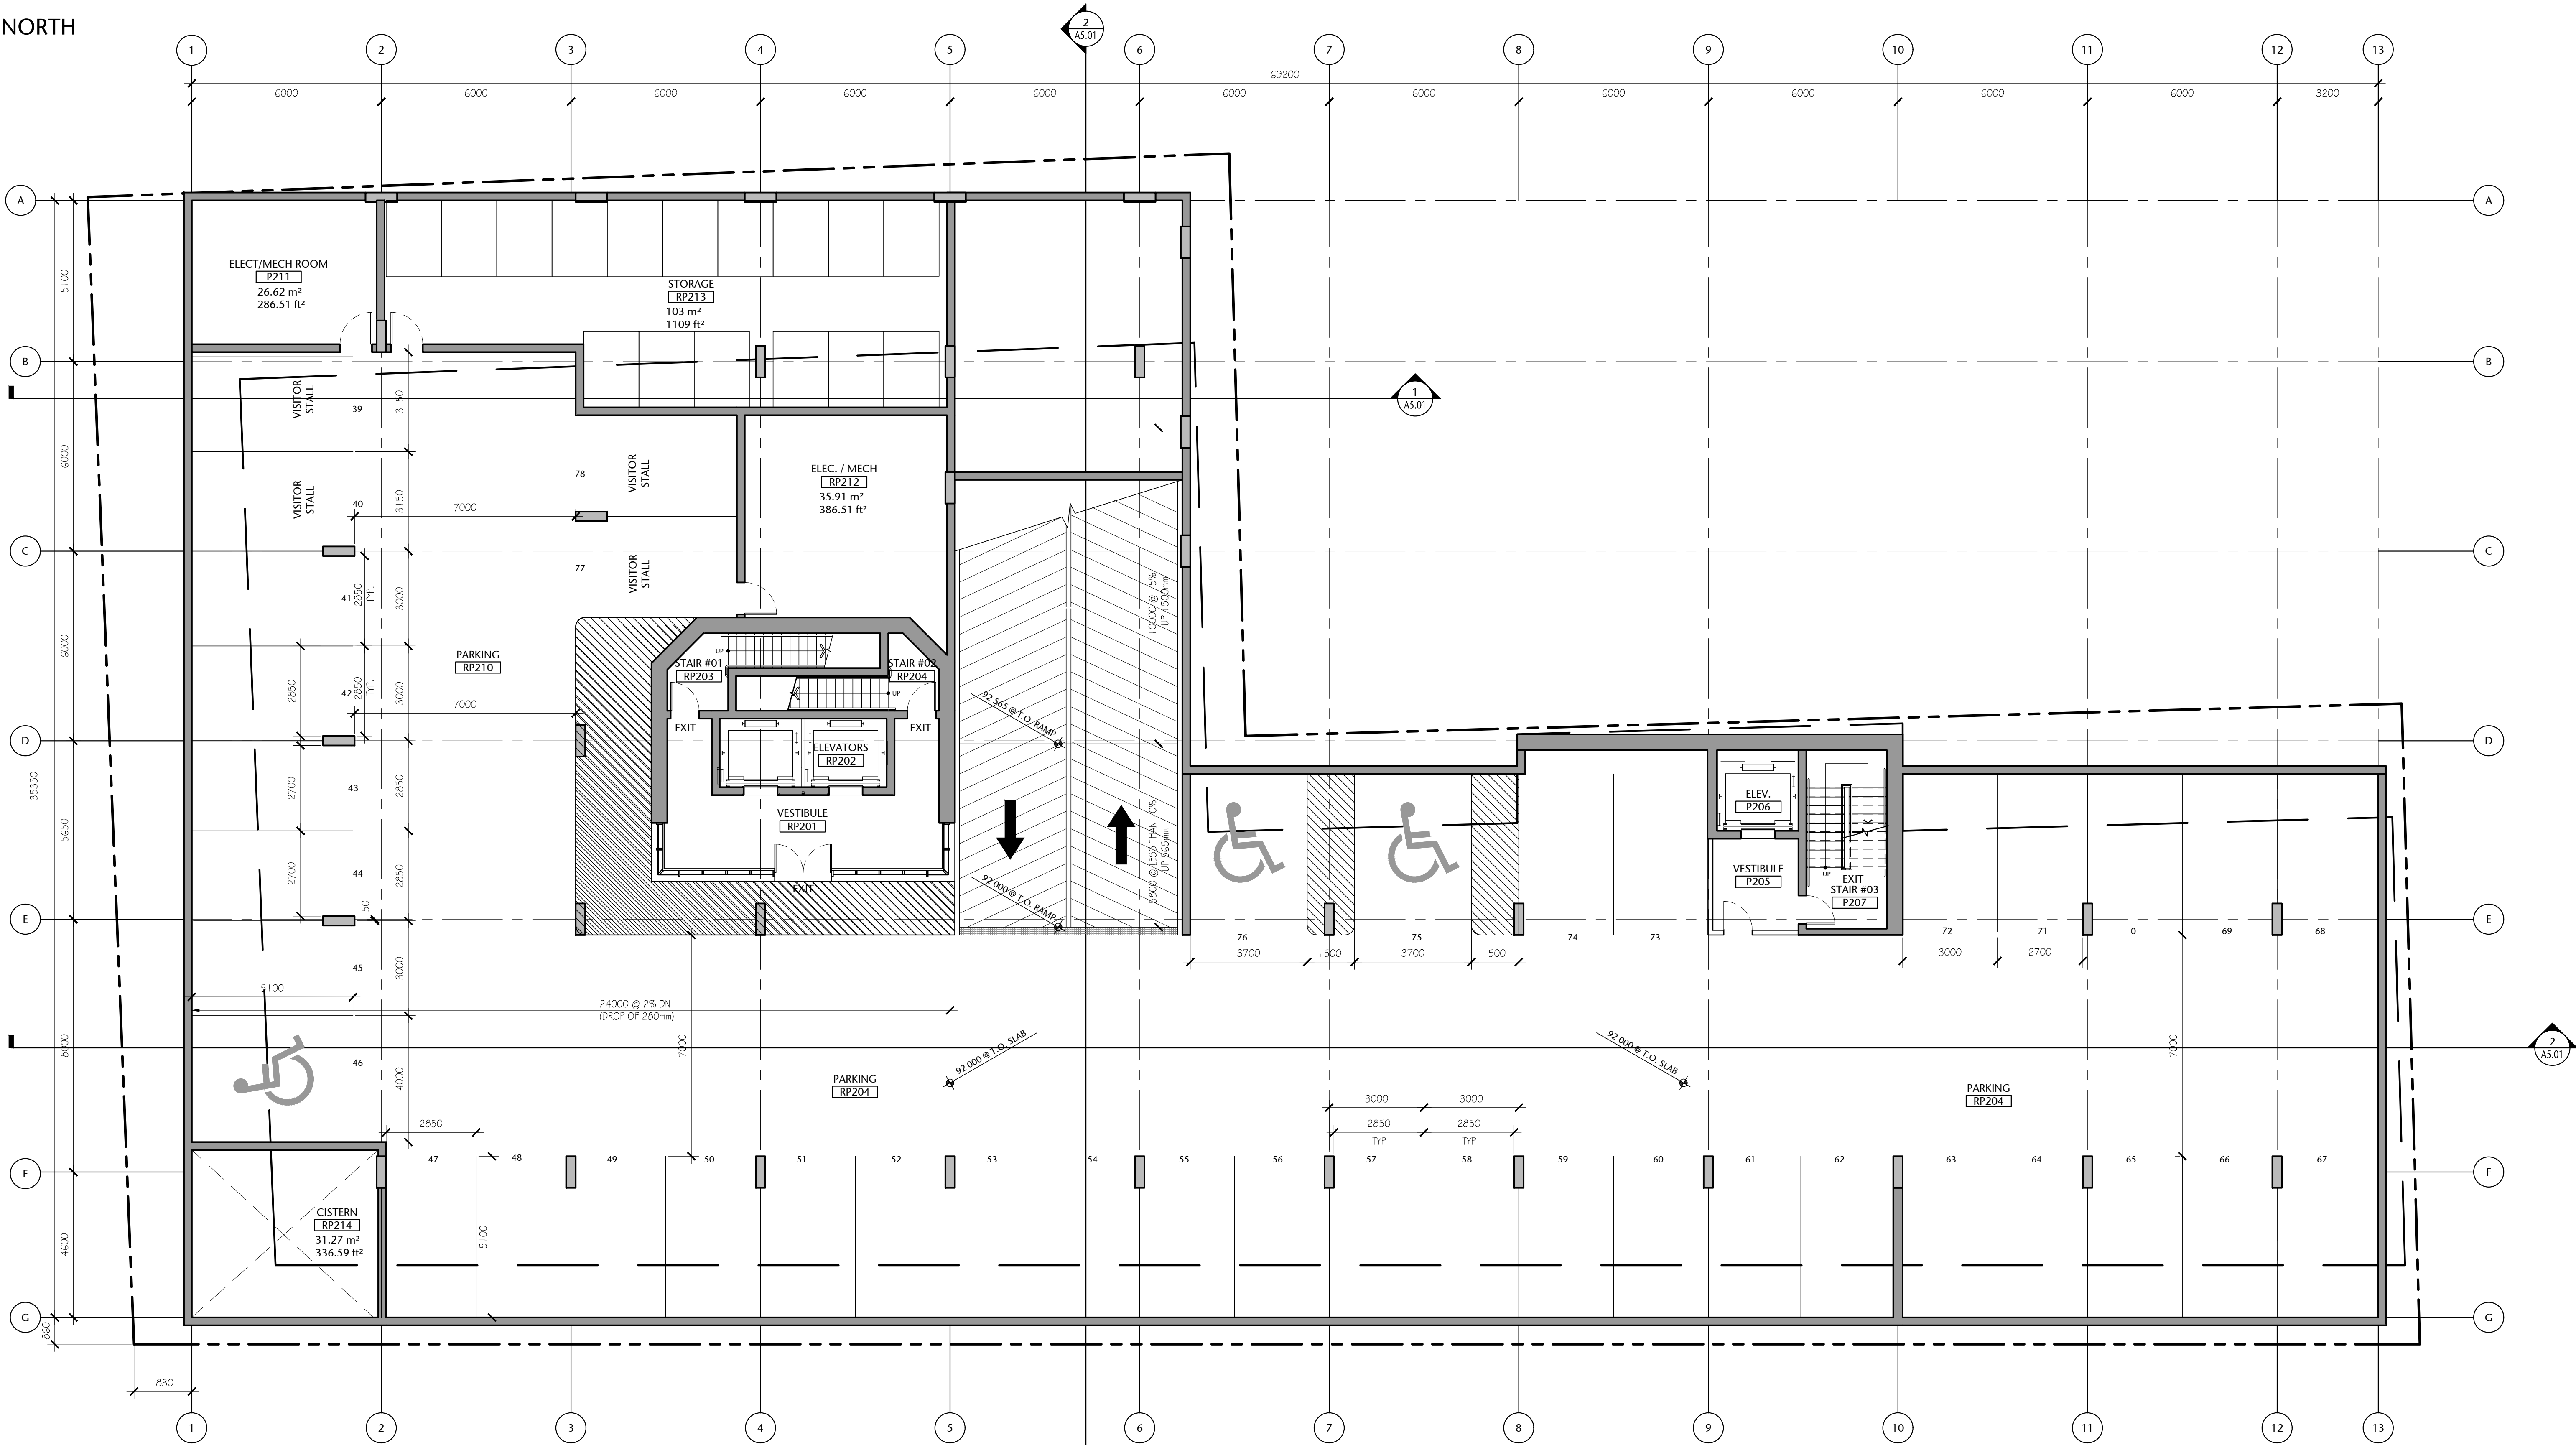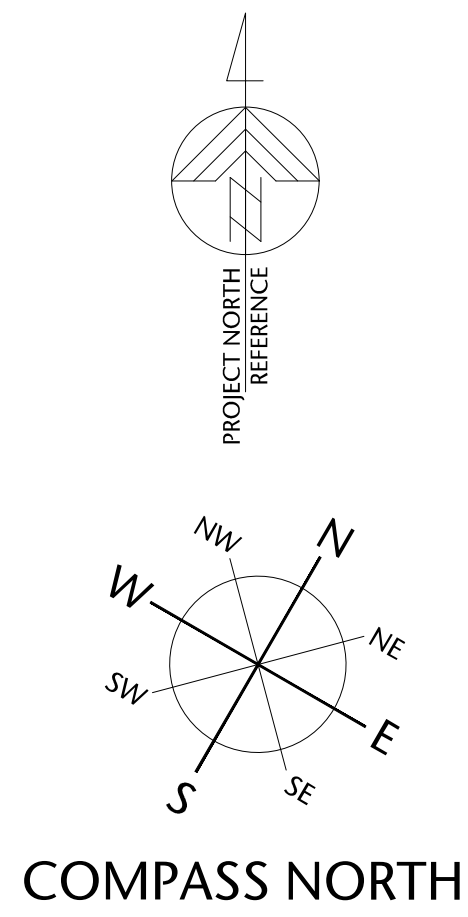

1 PARKADE LEVEL P2
A2.01B 1:100

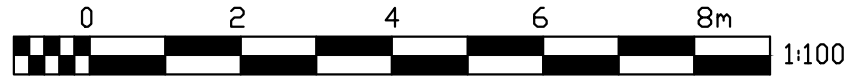

Parkade Level P2 General Notes:

1. PARKING STALL COUNT: 40 STALLS (40 INCLUDES 3 HC STALLS & 4 VISITOR STALLS)
2. TYPICAL STALL DIMENSION, 3m x 5.1m WITH A 7m DRIVE AISLE.
3. TENANT STORAGE AS SHOWN. MECHANICAL, ELECTRICAL ROOM REQUIREMENTS TO BE CONFIRMED.

257 BELLEVILLE STREET

VICTORIA, BRITISH COLUMBIA

no.	issued for	date
1	DEVELOPMENT PERMIT	OCT 23/2012
2	DP ADDITIONAL ITEMS	DEC 05/2012
3	DP ADDITIONAL ITEMS	DEC 12/2012
4	DEVELOPMENT PERMIT	MAR 16/2020
5	REISSUED DEVELOPMENT PERMIT	DEC 03/2020



consultant

alan **lowe** architect inc.



310, 625 - 11 Ave SW Calgary AB T2R 0E1
t. 403.264.8700
f. 403.264.8029



mtalink.com Urban Design Architecture Interior Design

drawing title
PARKADE LEVEL P2


A2.01B

drawn POR	scale AS SHOWN
checked DL	project no. 20.118

COPYRIGHTED. This design is the exclusive property of the Architect and shall not be reproduced without the Architects written permission. These drawings are to be read in conjunction with the specifications, structural, mechanical and electrical drawings. This drawing must not be scaled. All dimensions, data and levels shall be verified before construction, and all errors or omissions reported immediately to the Architect.

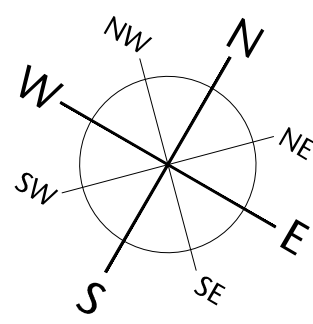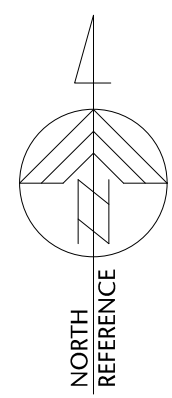

COMPASS NORTH

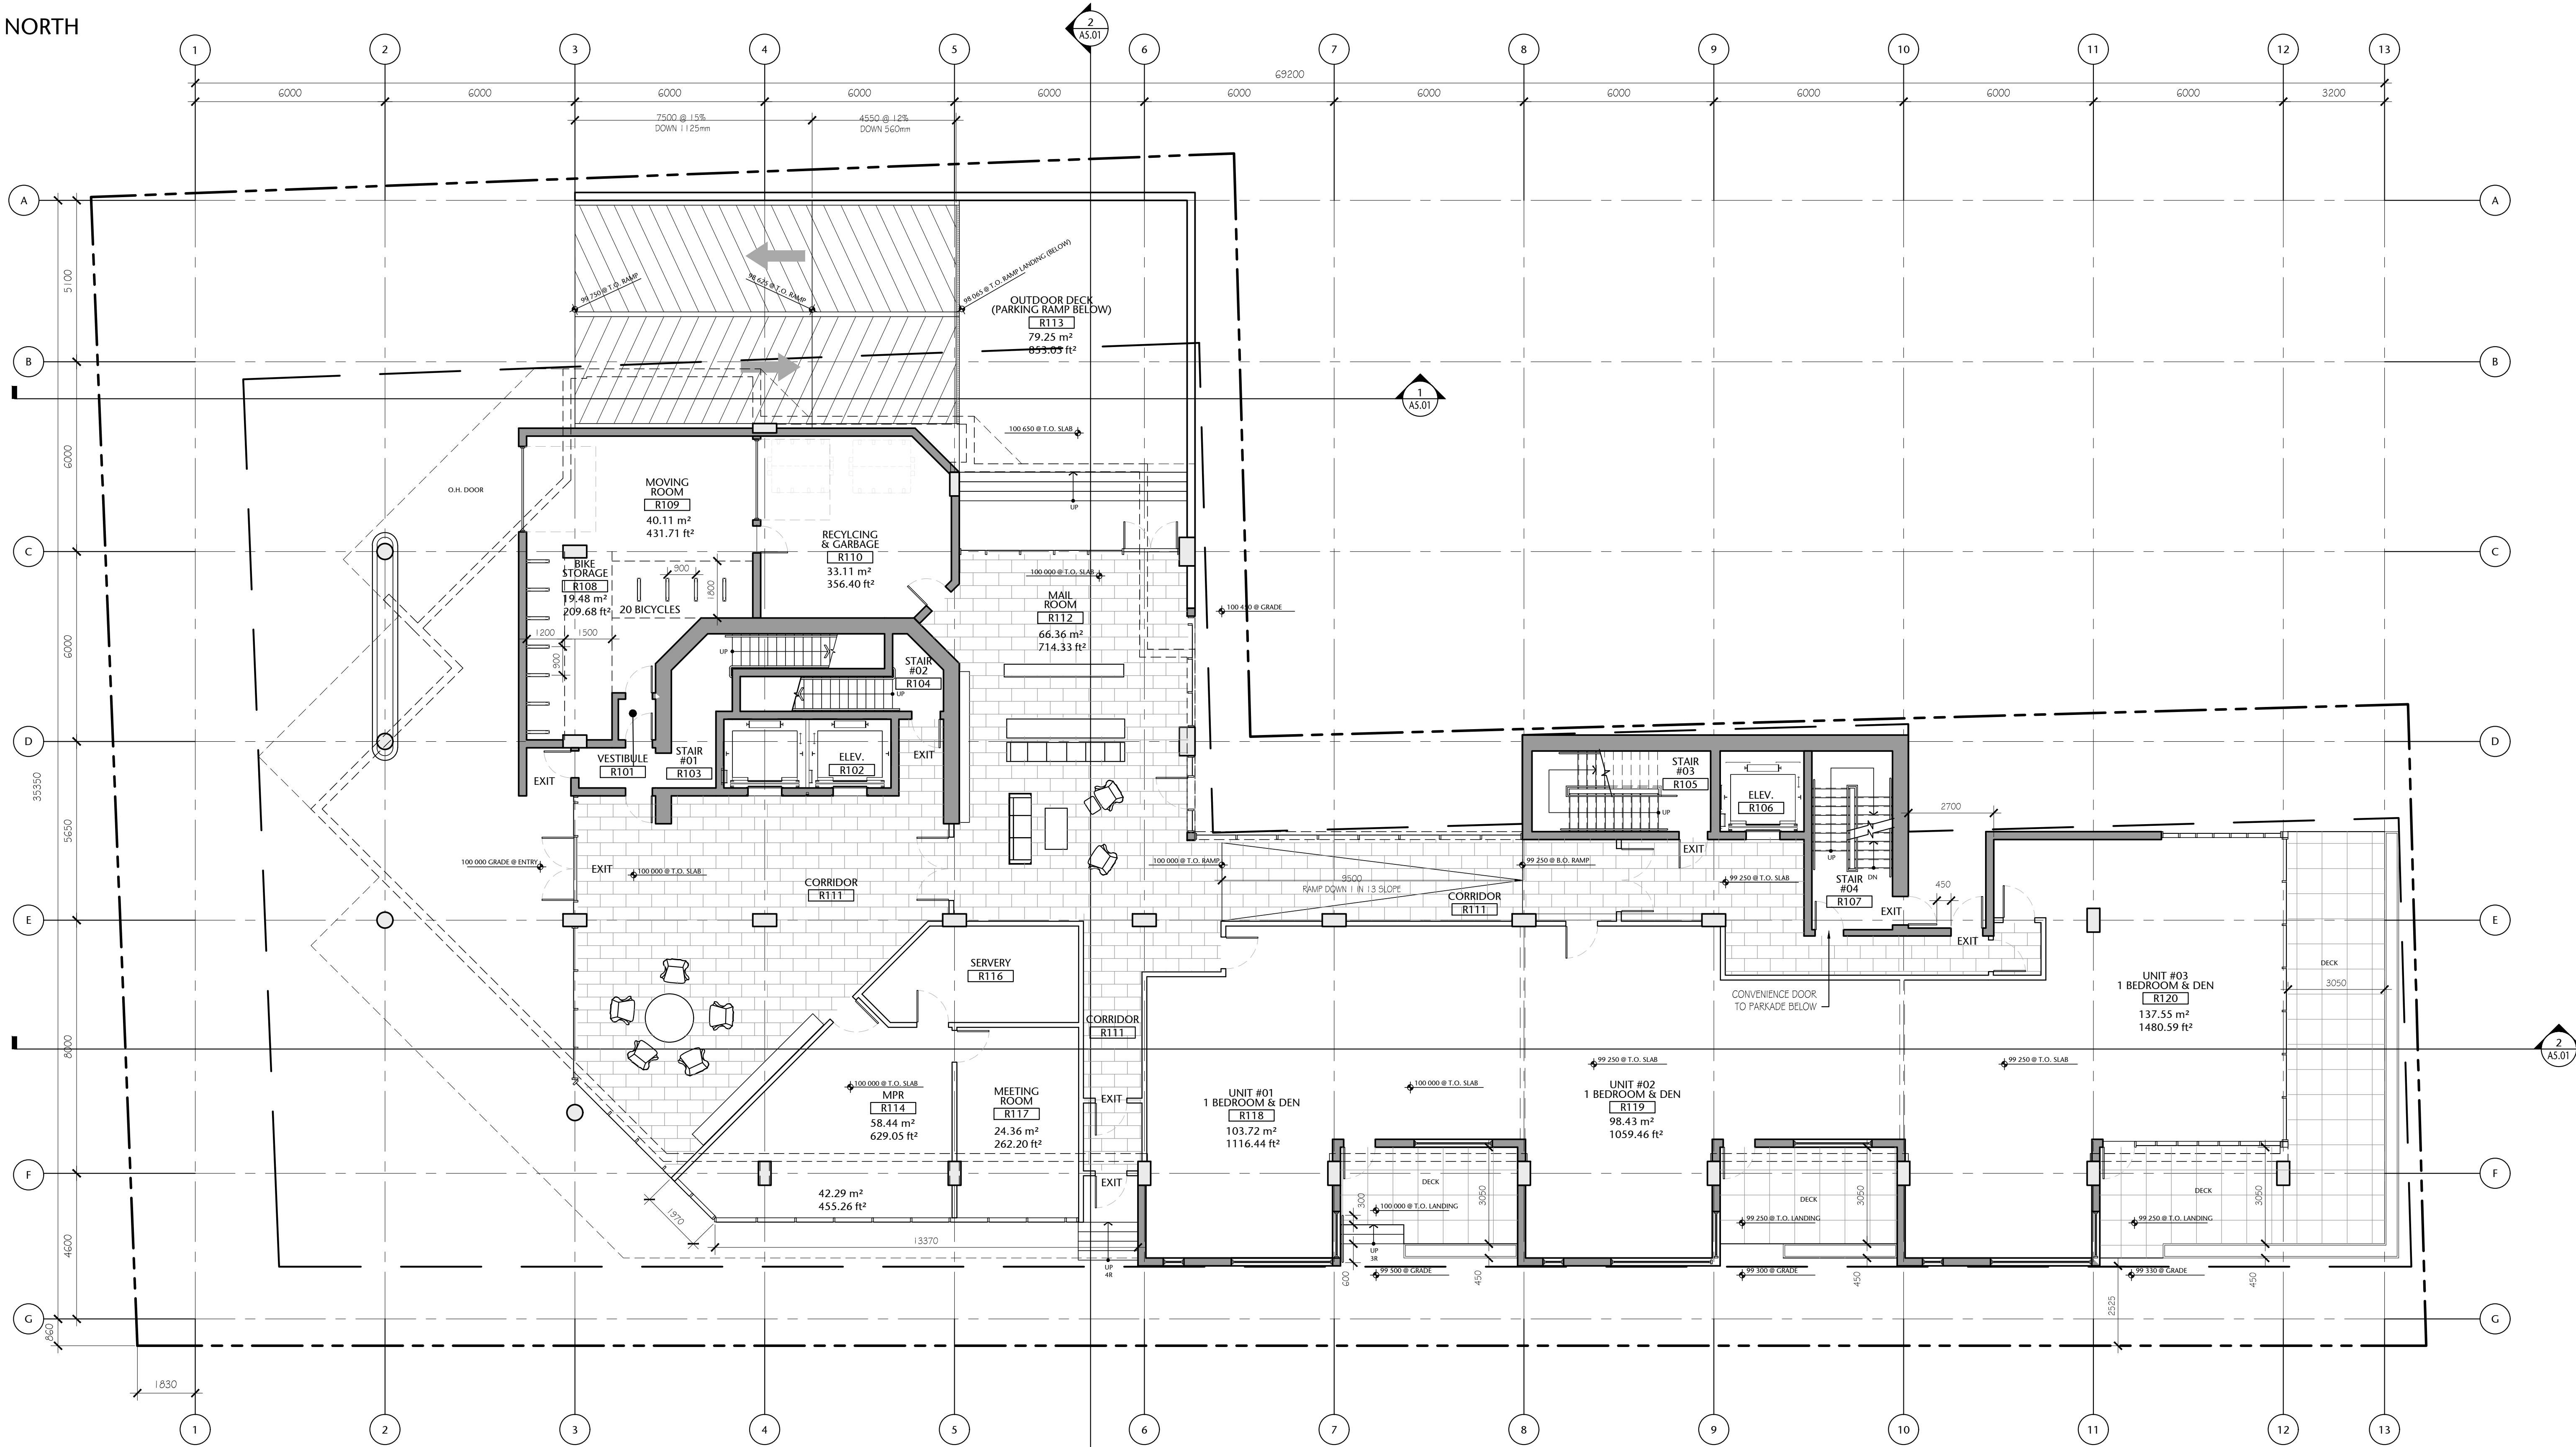


Main Floor Gross Area:
870.14 sq. mts. (9366.10 sq. ft.)

(Possible Unit Mix Illustrated)

Overall Gross Floor Areas:

Gross Floor Area above Grade (excluding balconies)		
	SQ. MTS.	SQ. FT.
1. Main Floor :	870.14	9,366
2. Second Floor:	950.23	10,228
3. Third Floor:	937.43	10,090
4. Fourth Floor:	857.23	9,227
5. Fifth Floor:	785.82	8,459
6. Sixth Floor:	651.25	7,010
7. Seventh Floor:	577.83	6,220
8. Eighth Floor:	424.51	4,569
9. Mech Penthouse	98.78	1,063
TOTAL AREA	6153.22	66,232

1 MAIN FLOOR PLAN
A2.02 1:100

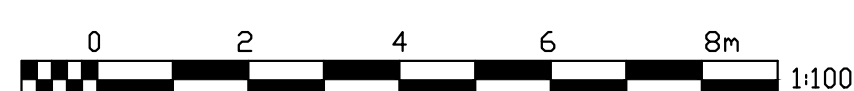

257 BELLEVILLE
STREET

VICTORIA, BRITISH COLUMBIA

no.	issued for	date
1	DEVELOPMENT PERMIT	OCT 23/2012
2	DEVELOPMENT PERMIT	MAR 16/2020
3	REISSUED DEVELOPMENT PERMIT	DEC 03/2020



alan lowe architect inc.





mtaink.com Urban Design Architecture Interior Design


drawing title
MAIN FLOOR PLAN

A2.02

drawn	scale
POR	AS SHOWN
checked	project no.
DL	20.118

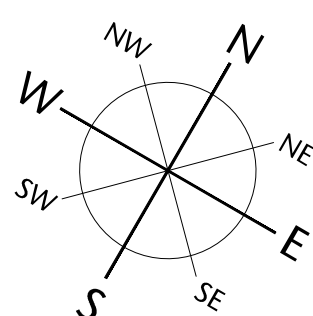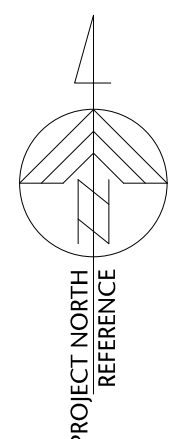

COMPASS NORTH

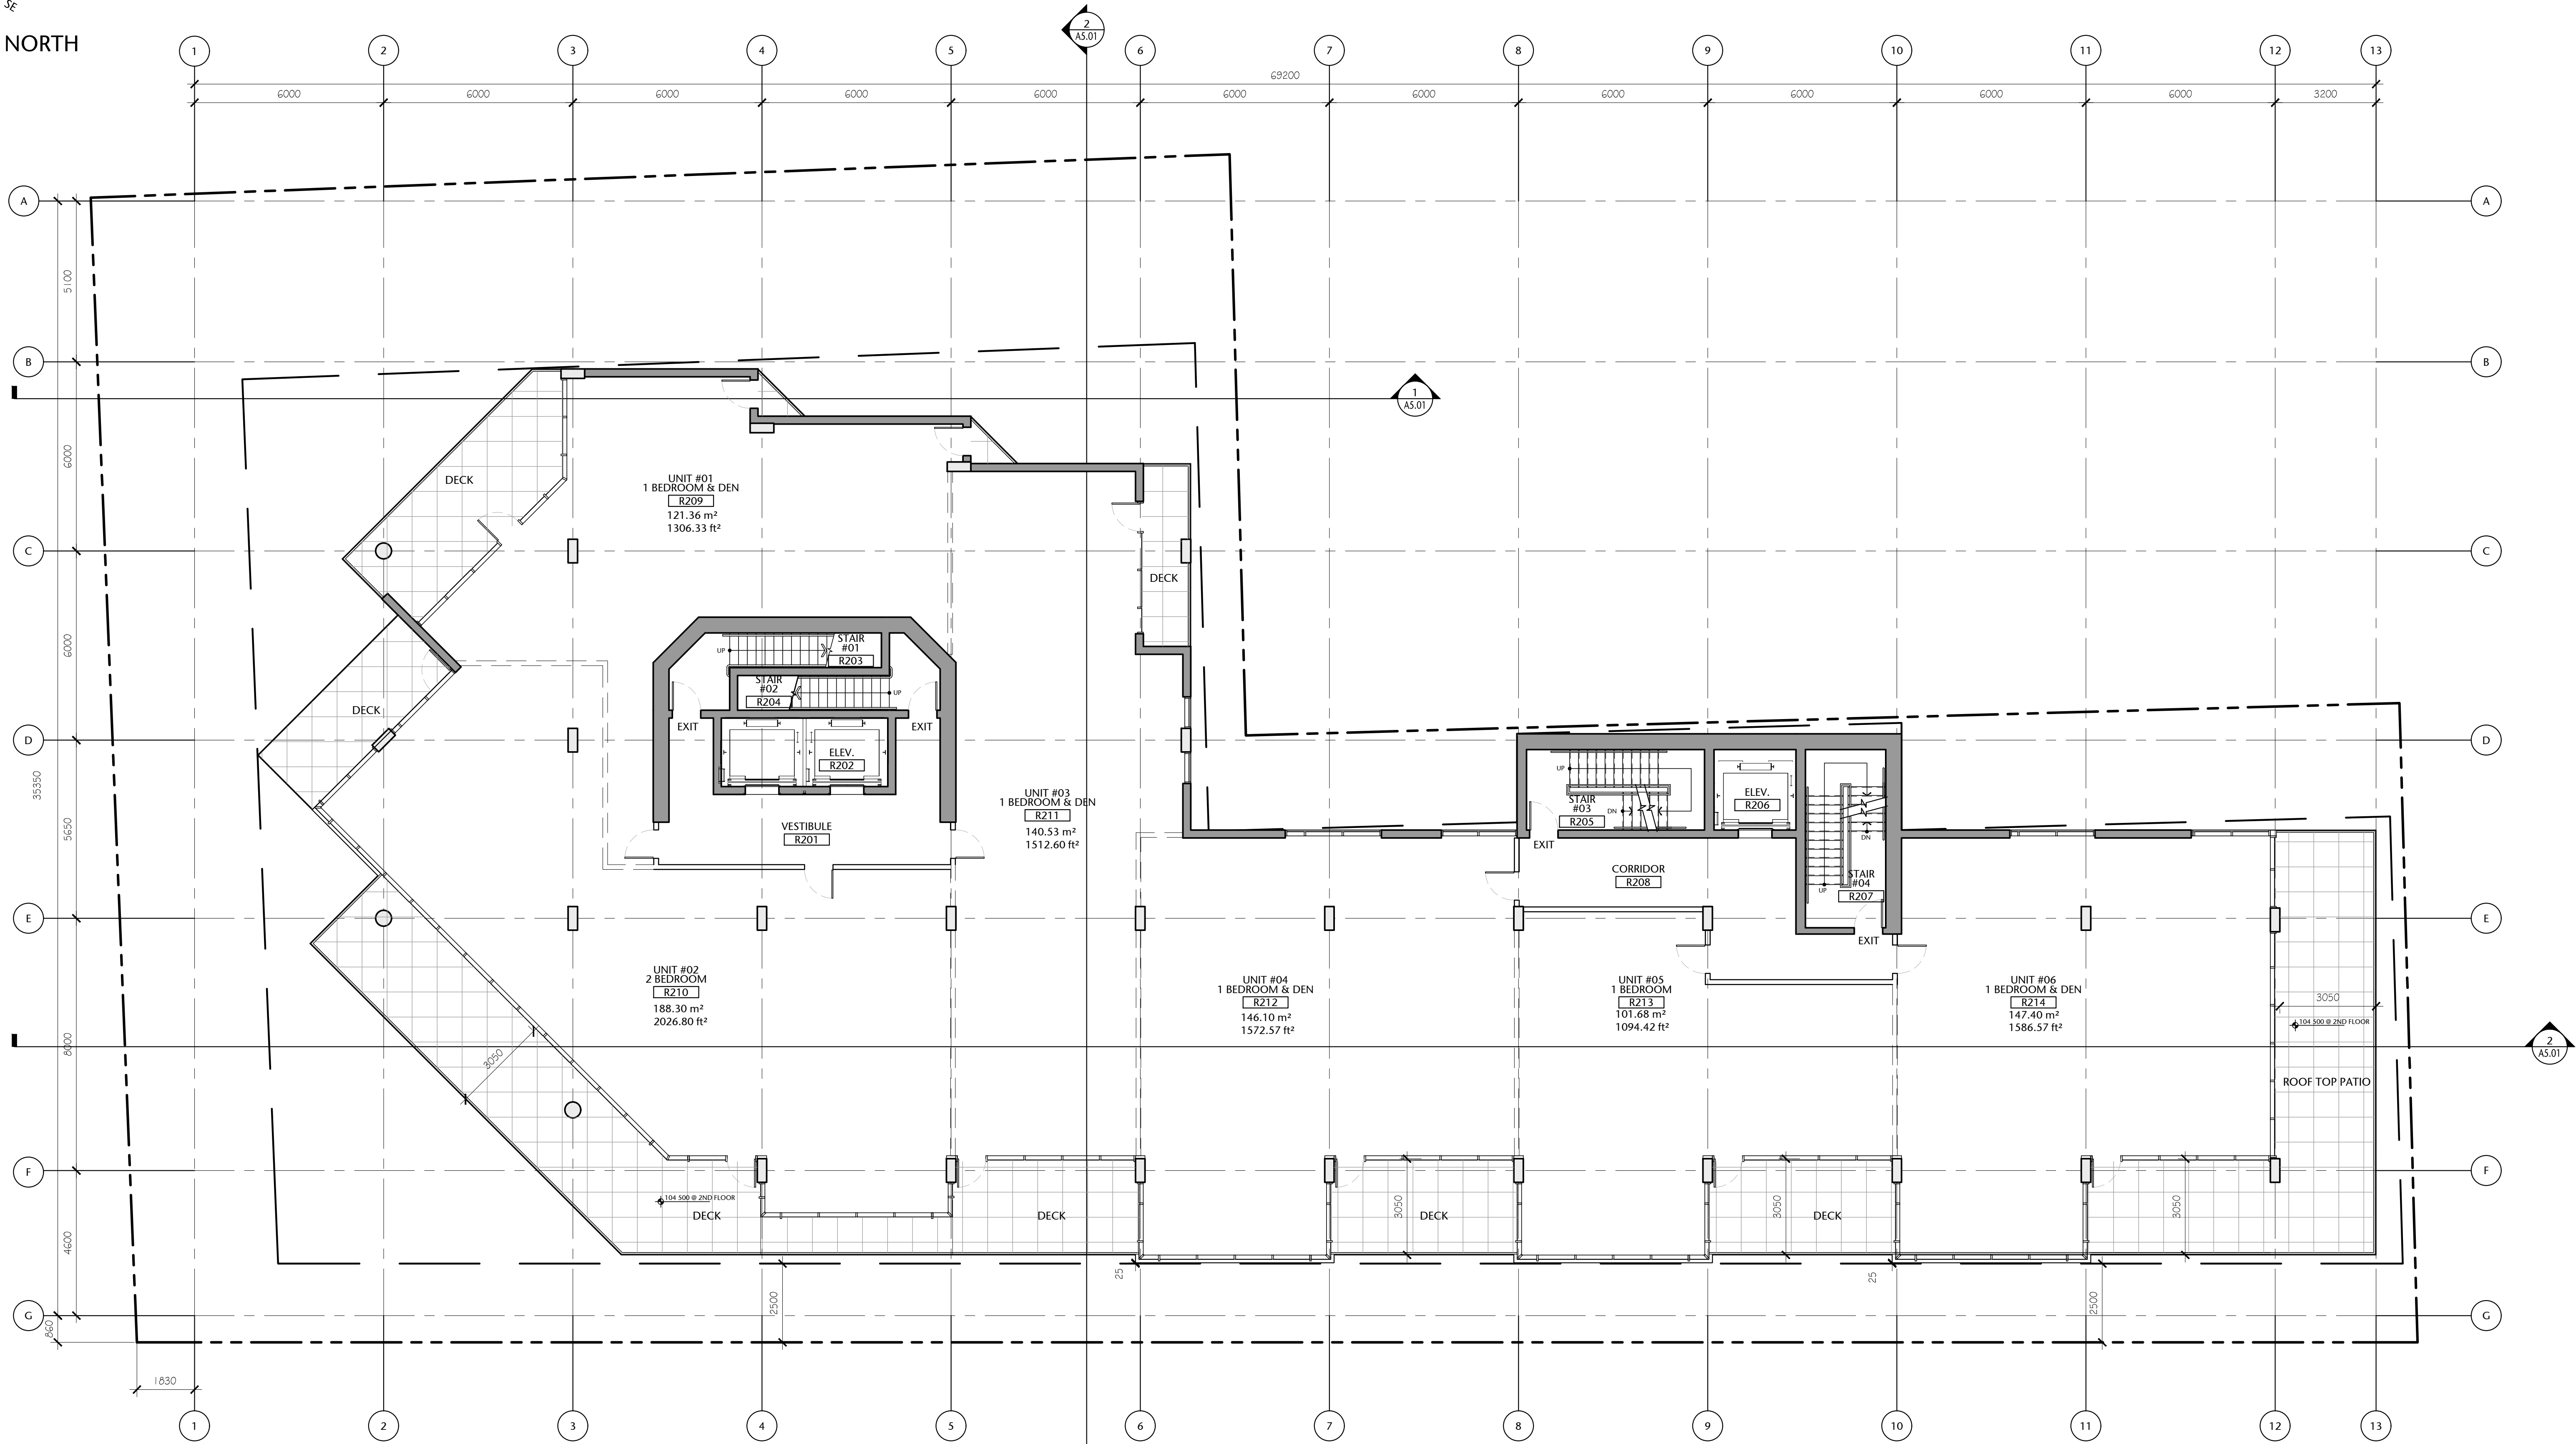


Second Floor Gross Area:
950.23 sq. mts. (10 228 sq. ft.)

(Possible Unit Mix Illustrated)

Overall Gross Floor Areas:

Gross Floor Area above Grade (excluding balconies)		
	SQ. MTS.	SQ. FT.
1. Main Floor :	870.14	9,366
2. Second Floor:	950.23	10,228
3. Third Floor:	937.43	10,090
4. Fourth Floor:	857.23	9,227
5. Fifth Floor:	785.82	8,459
6. Sixth Floor:	651.25	7,010
7. Seventh Floor:	577.83	6,220
8. Eighth Floor:	424.51	4,569
TOTAL AREA	6054.44	65,170

1 SECOND FLOOR PLAN
A2.03 1:100

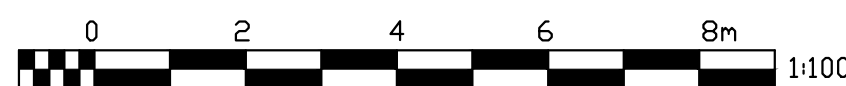

257 BELLEVILLE
STREET

VICTORIA, BRITISH COLUMBIA

no.	issued for	date
1	DEVELOPMENT PERMIT	OCT 23/2012
2	DEVELOPMENT PERMIT	MAR 16/2020
3	REISSUED DEVELOPMENT PERMIT	DEC 03/2020



alan lowe architect inc.





mtaink.com Urban Design Architecture Interior Design


SECOND FLOOR PLAN

A2.03

drawn	scale
POR	AS SHOWN
checked	project no.
DL	20.118

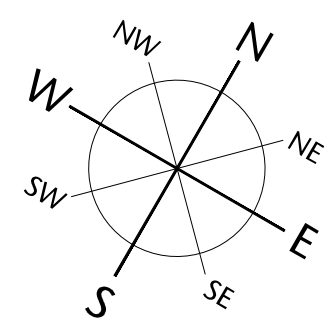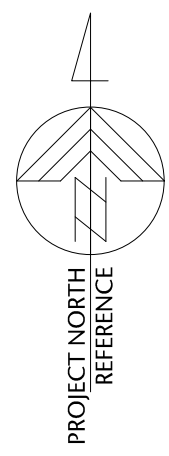

COMPASS NORTH

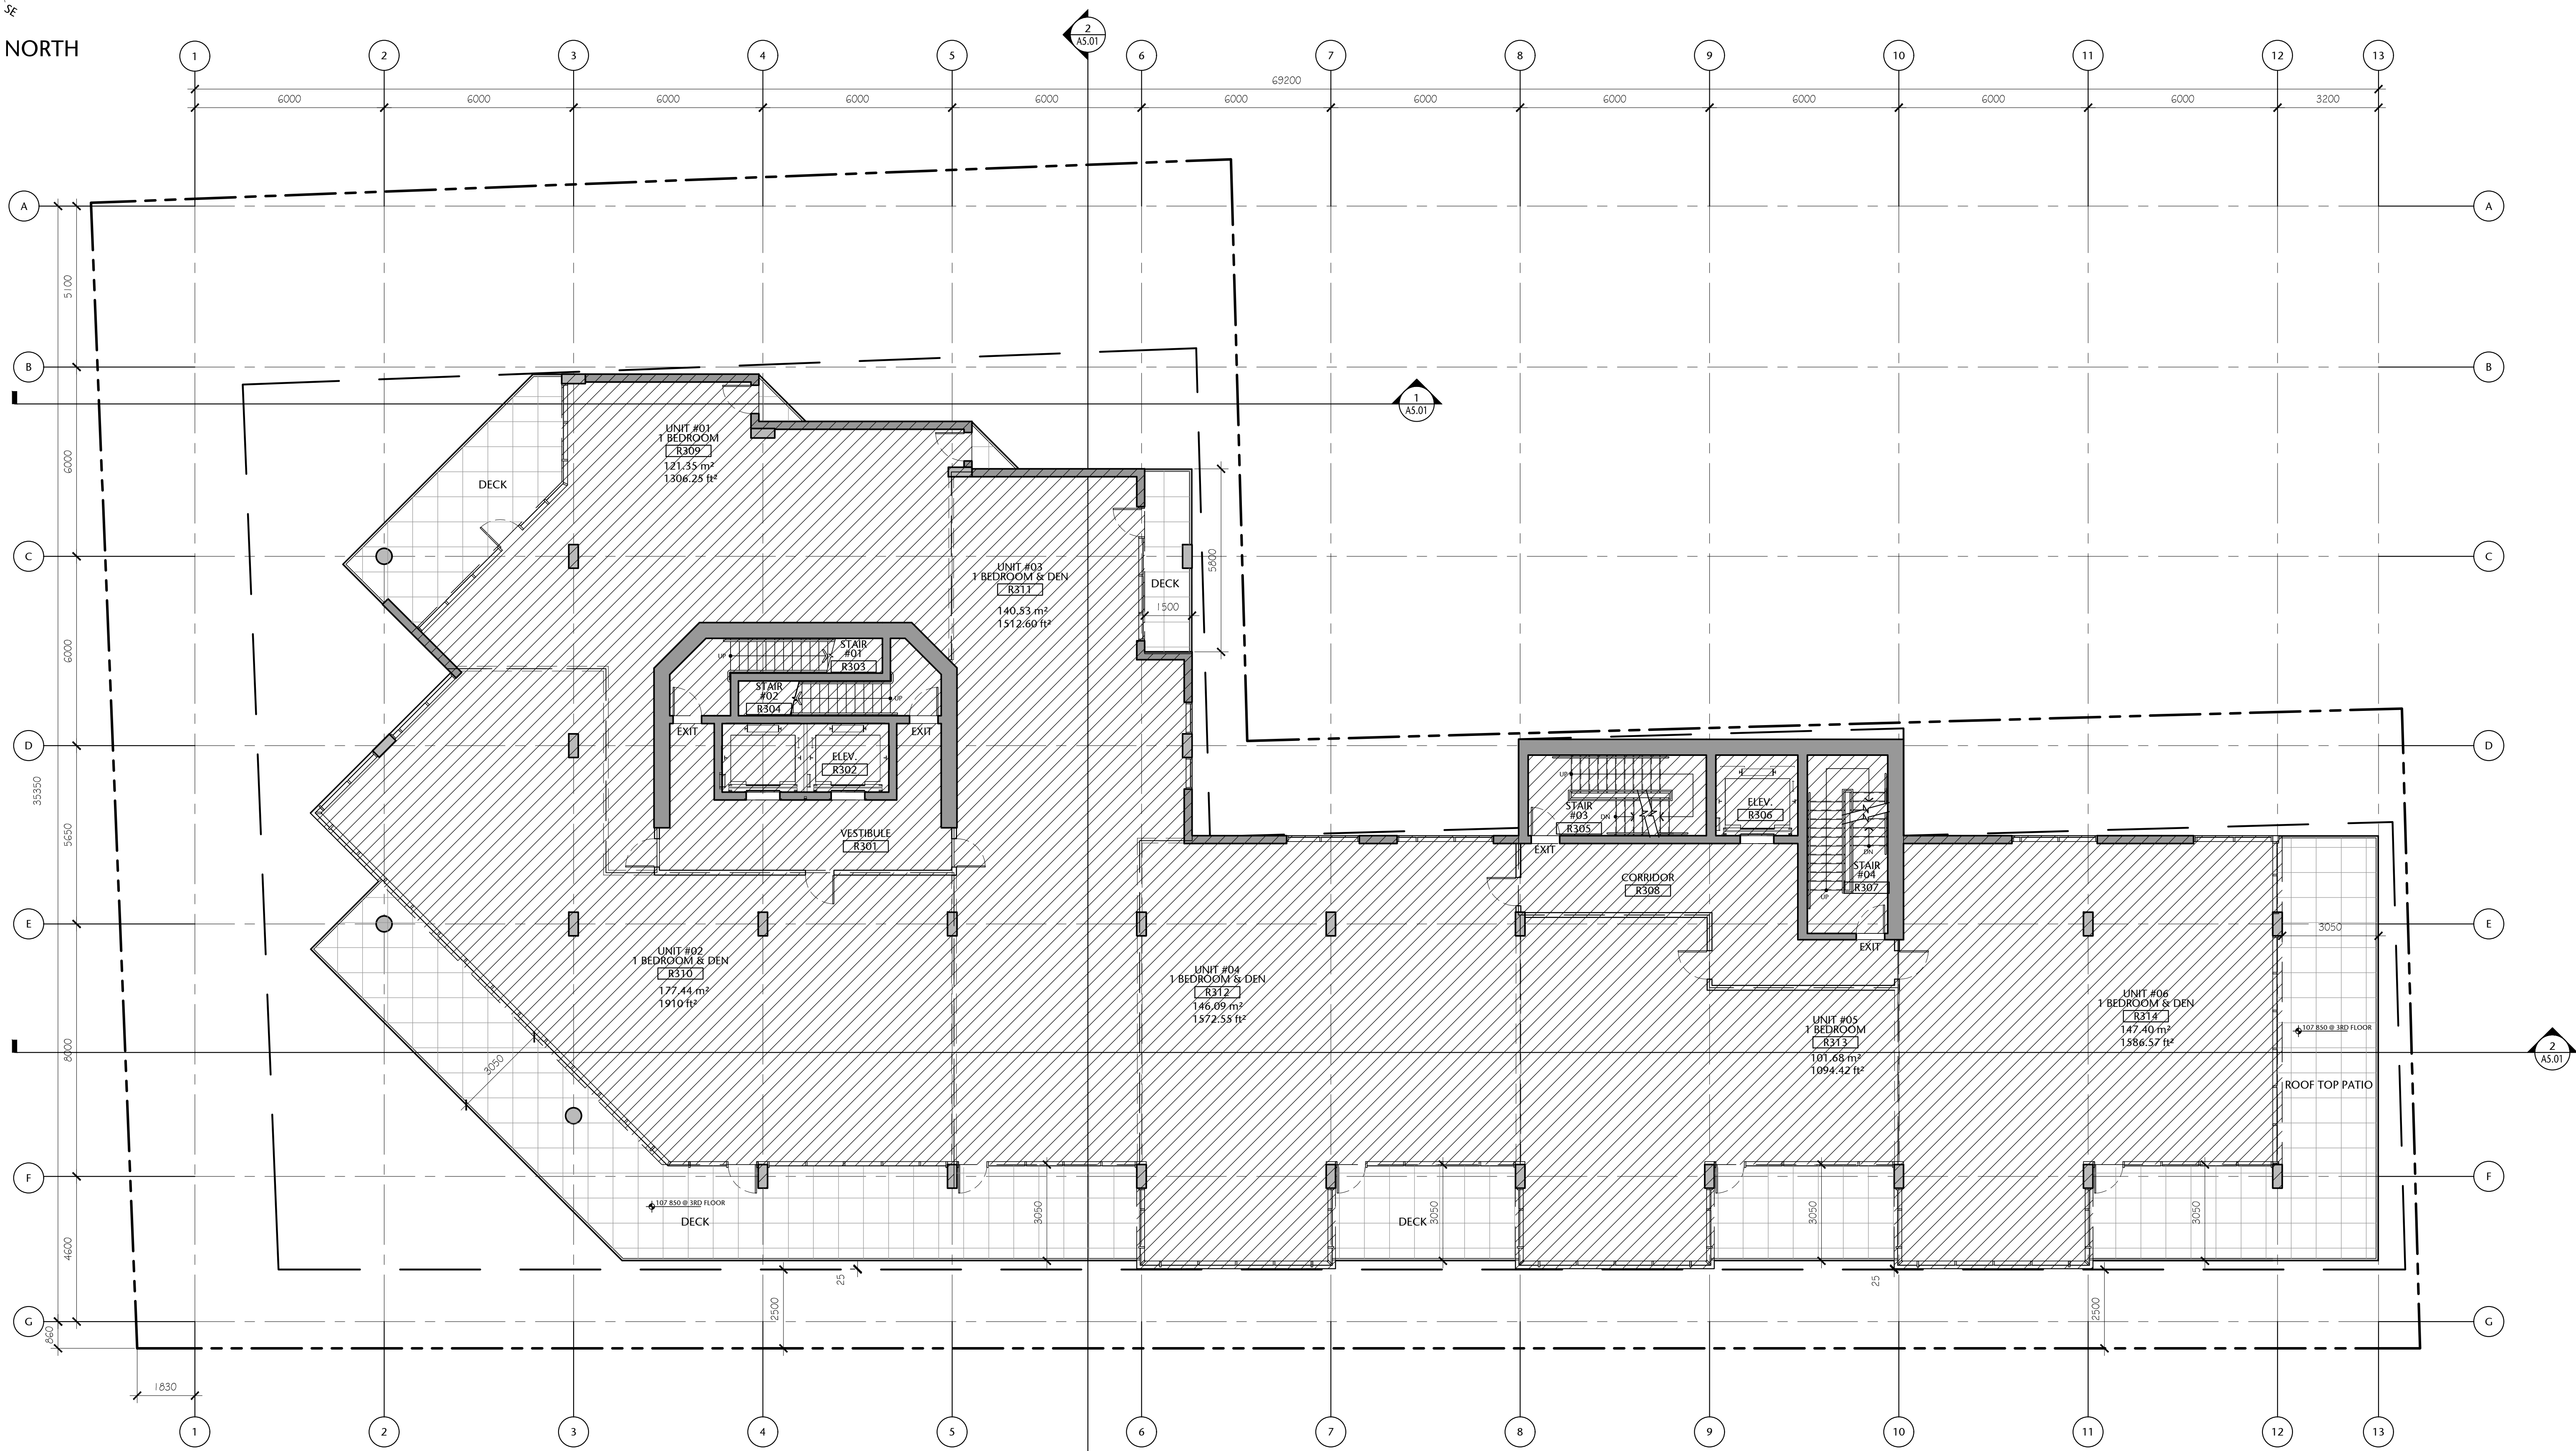

1 THIRD FLOOR PLAN
A2.04 1:100



Third Floor Gross Area:
937.43 sq. mts. (10 090.41 sq. ft.)

(Possible Unit Mix Illustrated)

Overall Gross Floor Areas:

Gross Floor Area above Grade (excluding balconies)		
	SQ. MTS.	SQ. FT.
1. Main Floor :	870.14	9,366
2. Second Floor:	950.23	10,228
3. Third Floor:	937.43	10,090
4. Fourth Floor:	857.23	9,227
5. Fifth Floor:	785.82	8,459
6. Sixth Floor:	651.25	7,010
7. Seventh Floor:	577.83	6,220
8. Eighth Floor:	424.51	4,569
9. Mech Penthouse	98.78	1,063
TOTAL AREA	6153.22	66,232

Note: All travel distance's shown under
allowed 45m under the applicable BC
Building Code 2018 Division B - Part 3
'3.4.2.5 Location of Exits (c)'

257 BELLEVILLE
STREET

VICTORIA, BRITISH COLUMBIA

no.	issued for	date
1	DEVELOPMENT PERMIT	OCT 23/2012
2	DEVELOPMENT PERMIT	MAR 16/2020
3	REISSUED DEVELOPMENT PERMIT	DEC 03/2020



consultant

alan **lowe** architect inc.



310, 625 - 11 Ave SW Calgary AB T2R 0E1
T: 403.264.8700
F: 403.264.8029



mtalink.com Urban Design Architecture Interior Design

drawing title


THIRD FLOOR PLAN

A2.04

drawn		scale	
POR	AS SHOWN	project no.	
checked			
DL		20.118	

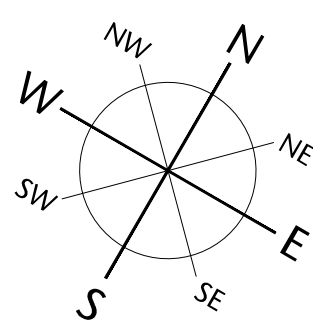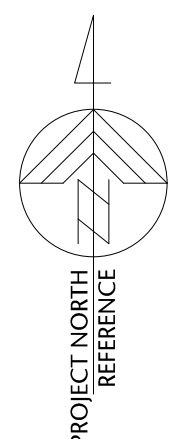

COMPASS NORTH

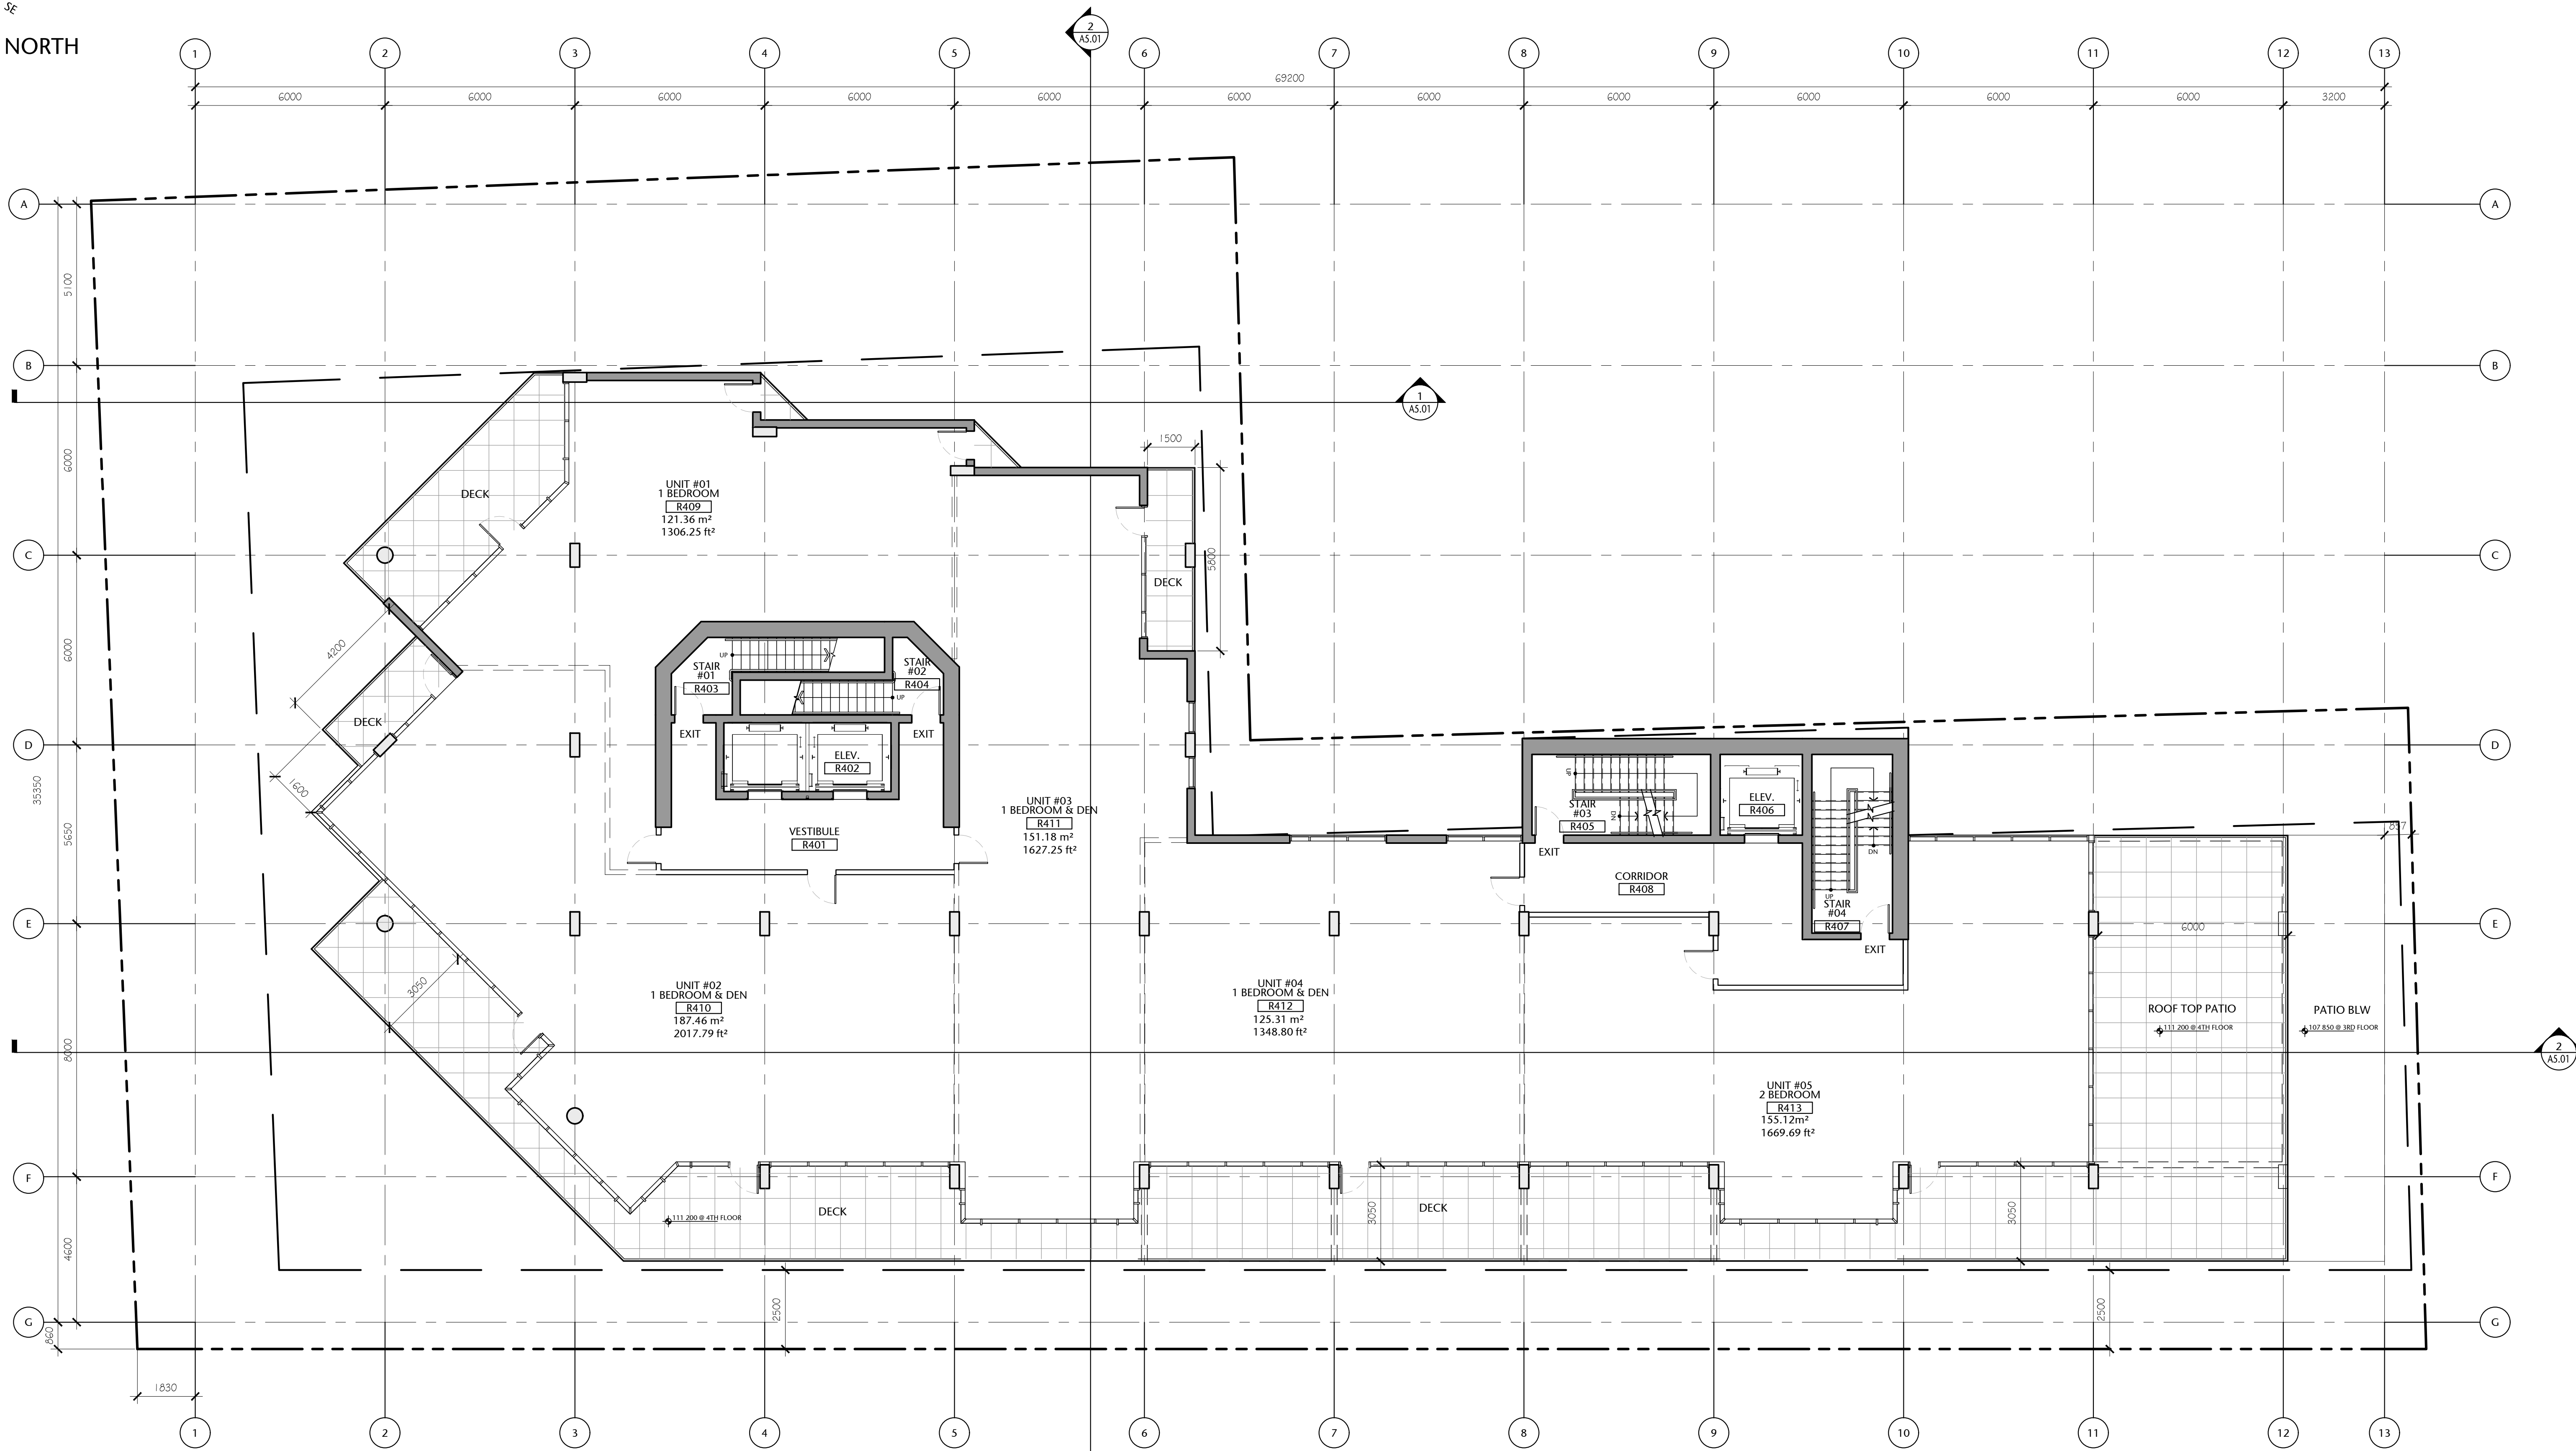

Fourth Floor Gross Area:
857.23 sq. mts. (9227.15 sq. ft.)

(Possible Unit Mix Illustrated)

Overall Gross Floor Areas:

Gross Floor Area above Grade (excluding balconies)		
	SQ. MTS.	SQ. FT.
1. Main Floor :	870.14	9,366
2. Second Floor:	950.23	10,228
3. Third Floor:	937.43	10,090
4. Fourth Floor:	857.23	9,227
5. Fifth Floor:	785.82	8,459
6. Sixth Floor:	651.25	7,010
7. Seventh Floor:	577.83	6,220
8. Eighth Floor:	424.51	4,569
9. Mech Penthouse	98.78	1,063
TOTAL AREA	6153.22	66,232

1 FOURTH FLOOR PLAN
A2.05
1:100




257 BELLEVILLE
STREET

VICTORIA, BRITISH COLUMBIA

no.	issued for	date
1	DEVELOPMENT PERMIT	OCT 23/2012
2	DEVELOPMENT PERMIT	MAR 16/2020
3	REISSUED DEVELOPMENT PERMIT	DEC 03/2020



alan **lowe** architect inc.

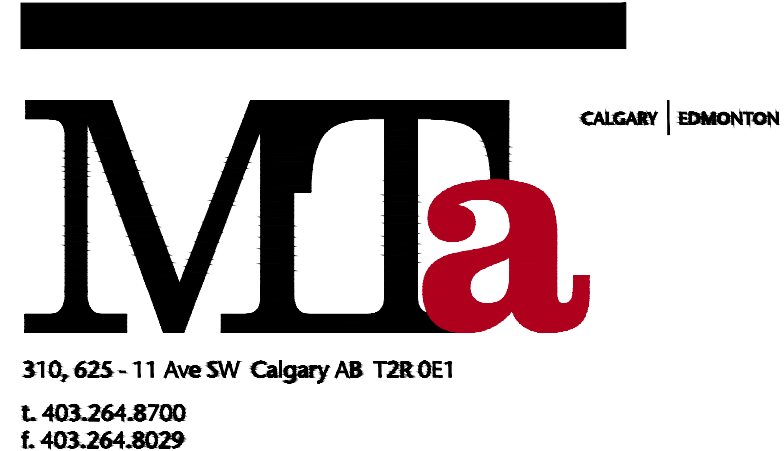

310, 625 - 11 Ave SW Calgary AB T2R 0E1
T. 403.264.8700
F. 403.264.8029



mtalink.com Urban Design Architecture Interior Design

FOURTH FLOOR PLAN

A2.05

drawn	scale
POR	AS SHOWN
checked	project no.
DL	20.118

P:\2020\20.118.257 Belleville DP Renewal\ID Integrated Design\ID20 AutoCAD\ID22 Current\Sheets\A2.00\20.118.09-151-A2.06 FIFTH FLOOR PLAN.dwg 2020/12/02 7:57 PM Iona Cunkiewicz

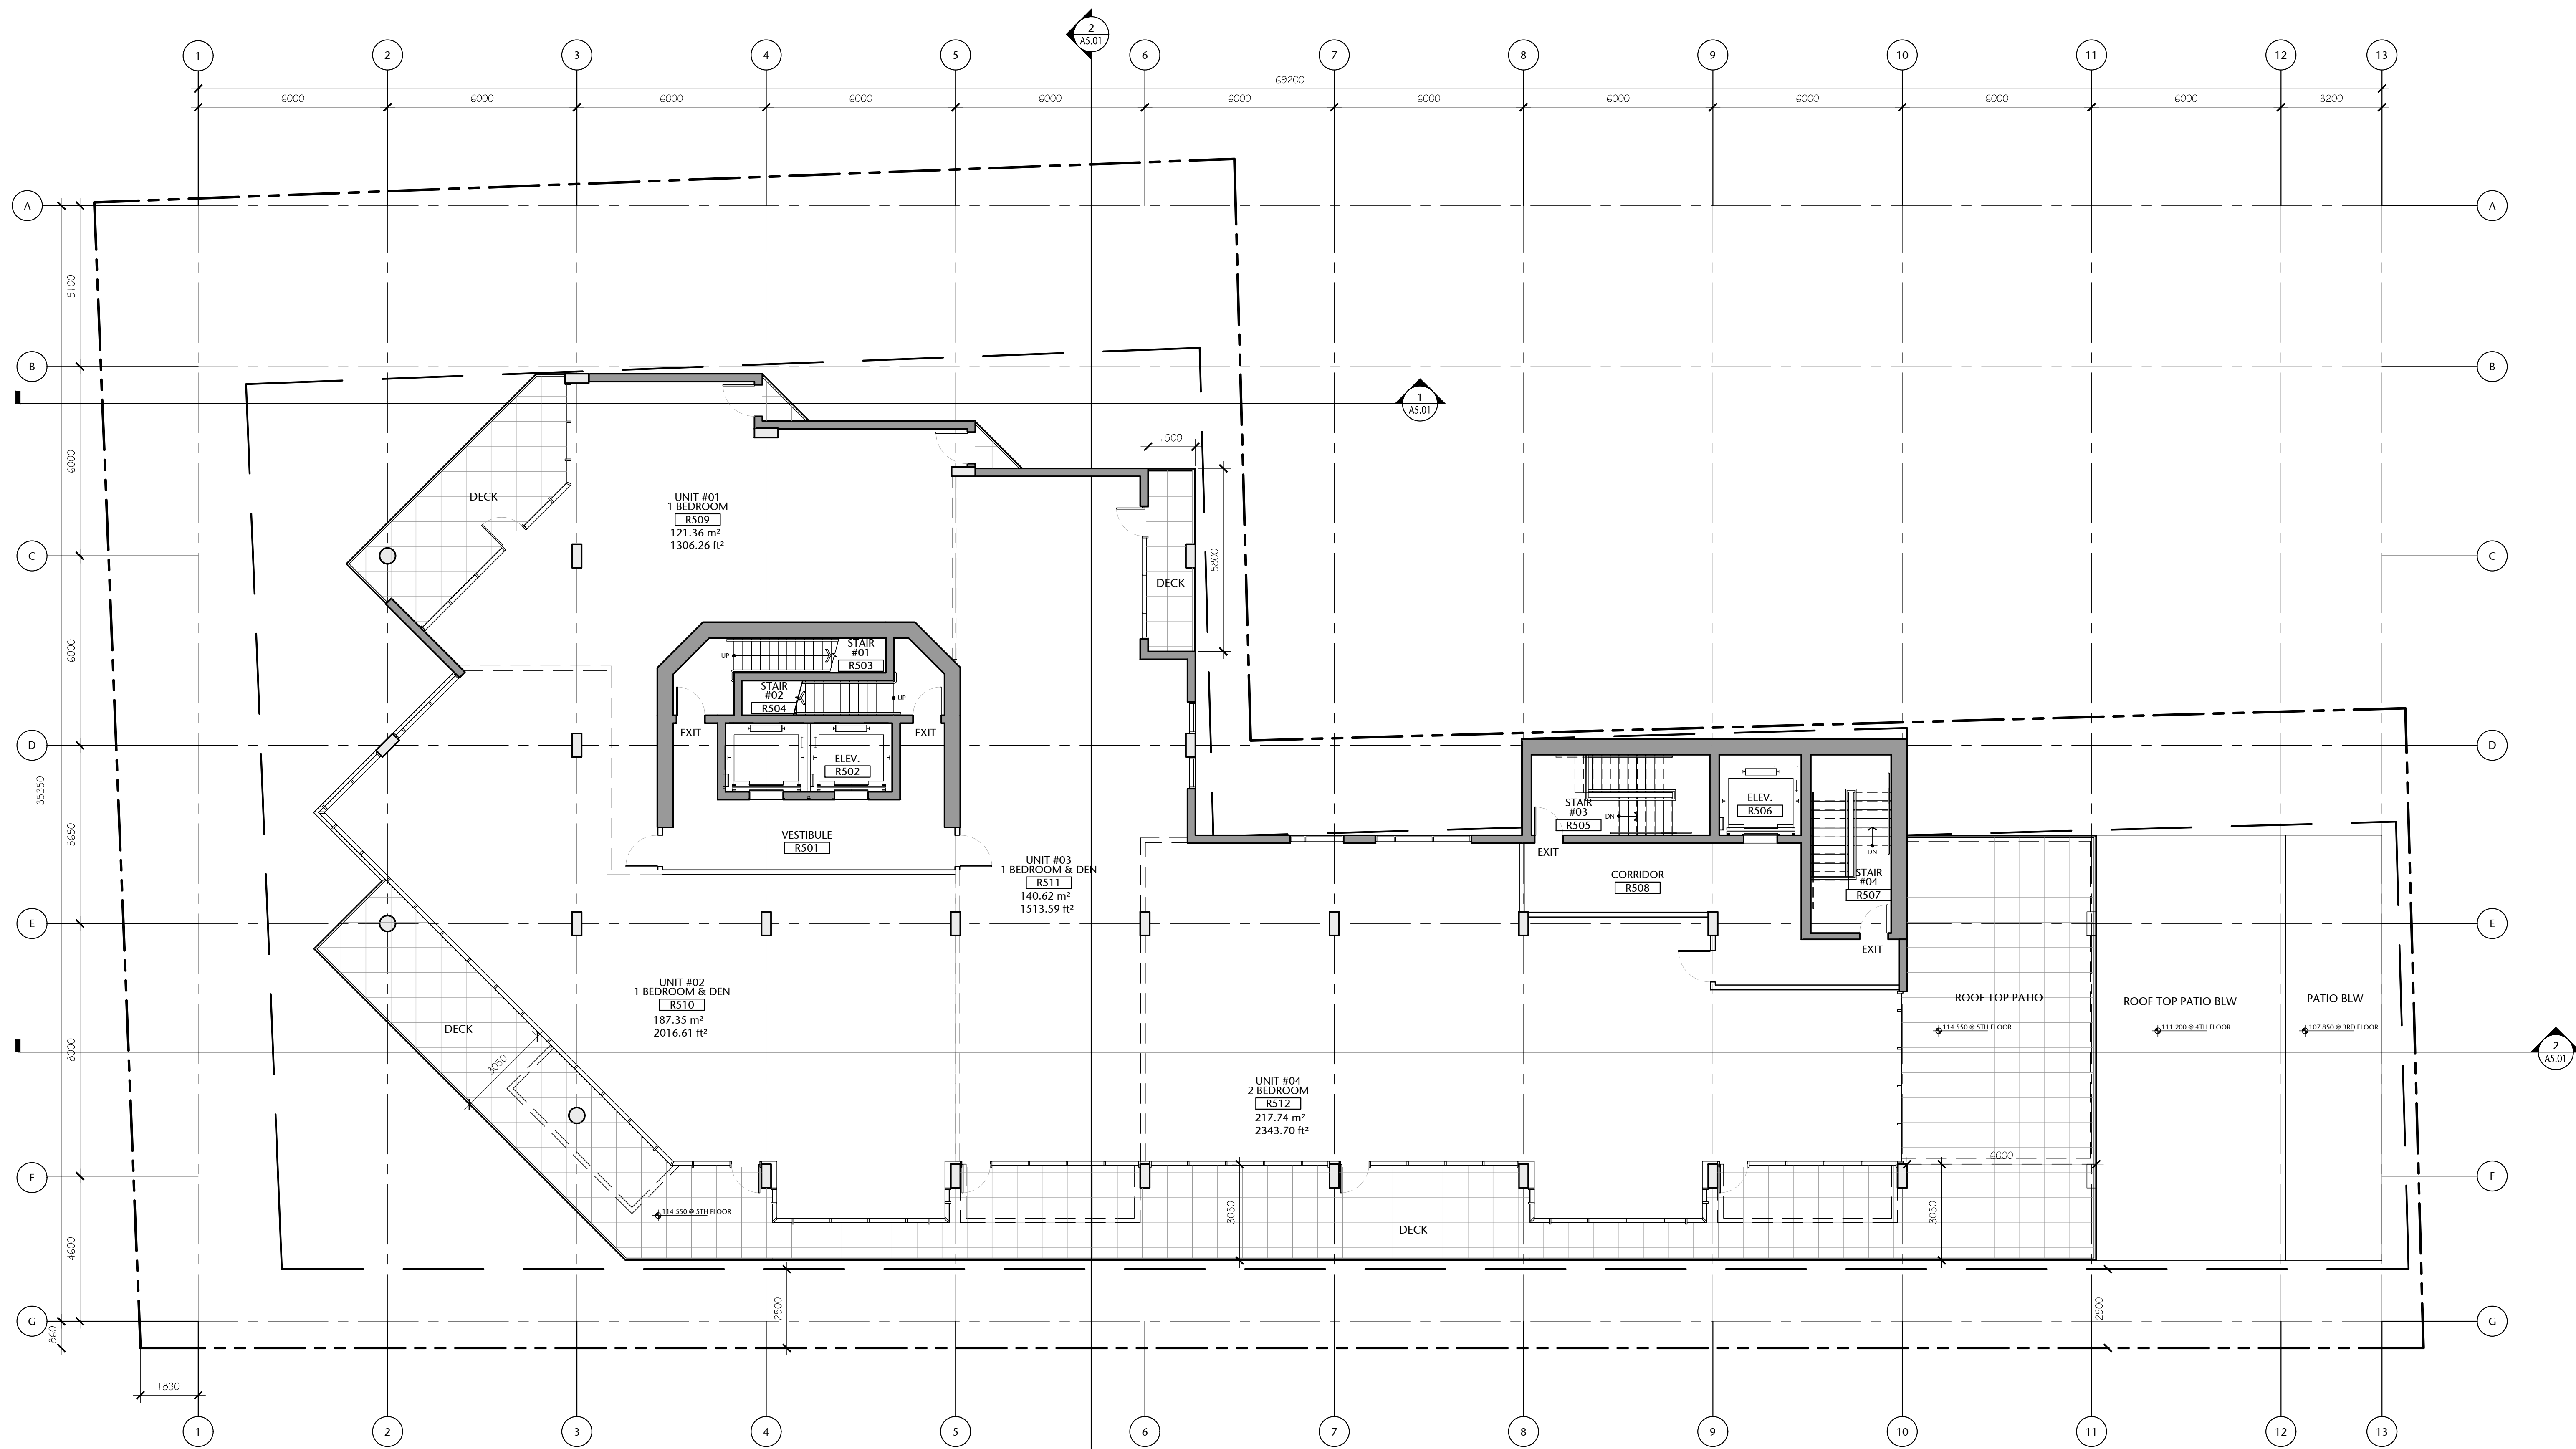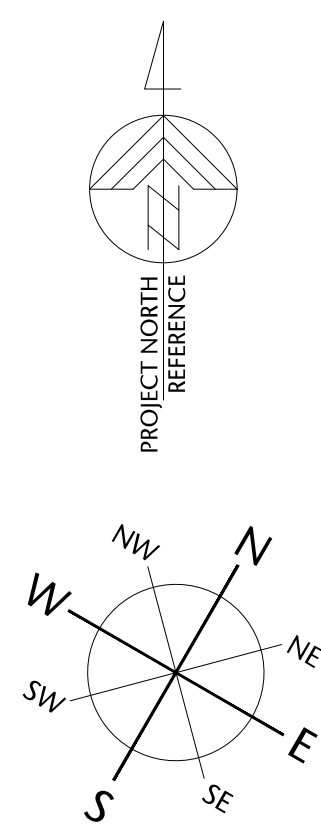

1 FIFTH FLOOR PLAN
A2.06 1:100



Fifth Floor Gross Area:
785.82 sq. mts. (8458.5 sq. ft.)

(Possible Unit Mix Illustrated)

Overall Gross Floor Areas:

Gross Floor Area above Grade (excluding balconies)		
	SQ. MTS.	SQ. FT.
1. Main Floor :	870.14	9,366
2. Second Floor:	950.23	10,228
3. Third Floor:	937.43	10,090
4. Fourth Floor:	857.23	9,227
5. Fifth Floor:	785.82	8,459
6. Sixth Floor:	651.25	7,010
7. Seventh Floor:	577.83	6,220
8. Eighth Floor:	424.51	4,569
9. Mech Penthouse	98.78	1,063
TOTAL AREA	6153.22	66,232

257 BELLEVILLE
STREET

VICTORIA, BRITISH COLUMBIA

no.	issued for	date
1	DEVELOPMENT PERMIT	OCT 23/2012
2	DEVELOPMENT PERMIT	MAR 16/2020
3	REISSUED DEVELOPMENT PERMIT	DEC 03/2020



alan lowe architect inc.



mtaink.com Urban Design Architecture Interior Design



FIFTH FLOOR PLAN

A2.06


drawn	scale
POR	AS SHOWN
checked	project no.
DL	20.118

COPYRIGHTED. This design is the exclusive property of the Architect and shall not be reproduced without the Architects written permission. These drawings are to be read in conjunction with the specifications, structural, mechanical and electrical drawings. All dimensions, data and levels shall be verified before construction, and all errors or omissions reported immediately to the Architect.

P:\2020\20_118_257 Belleville DP Renewal\ID Integrated Design\ID20 AutoCAD\ID22 Current\Sheets\WD 30x42 Sheets\A2.00\20_118-09-151-A2.07 SIXTH FLOOR PLAN.dwg 2020/12/02 7:59 PM Iona Cumberlidge

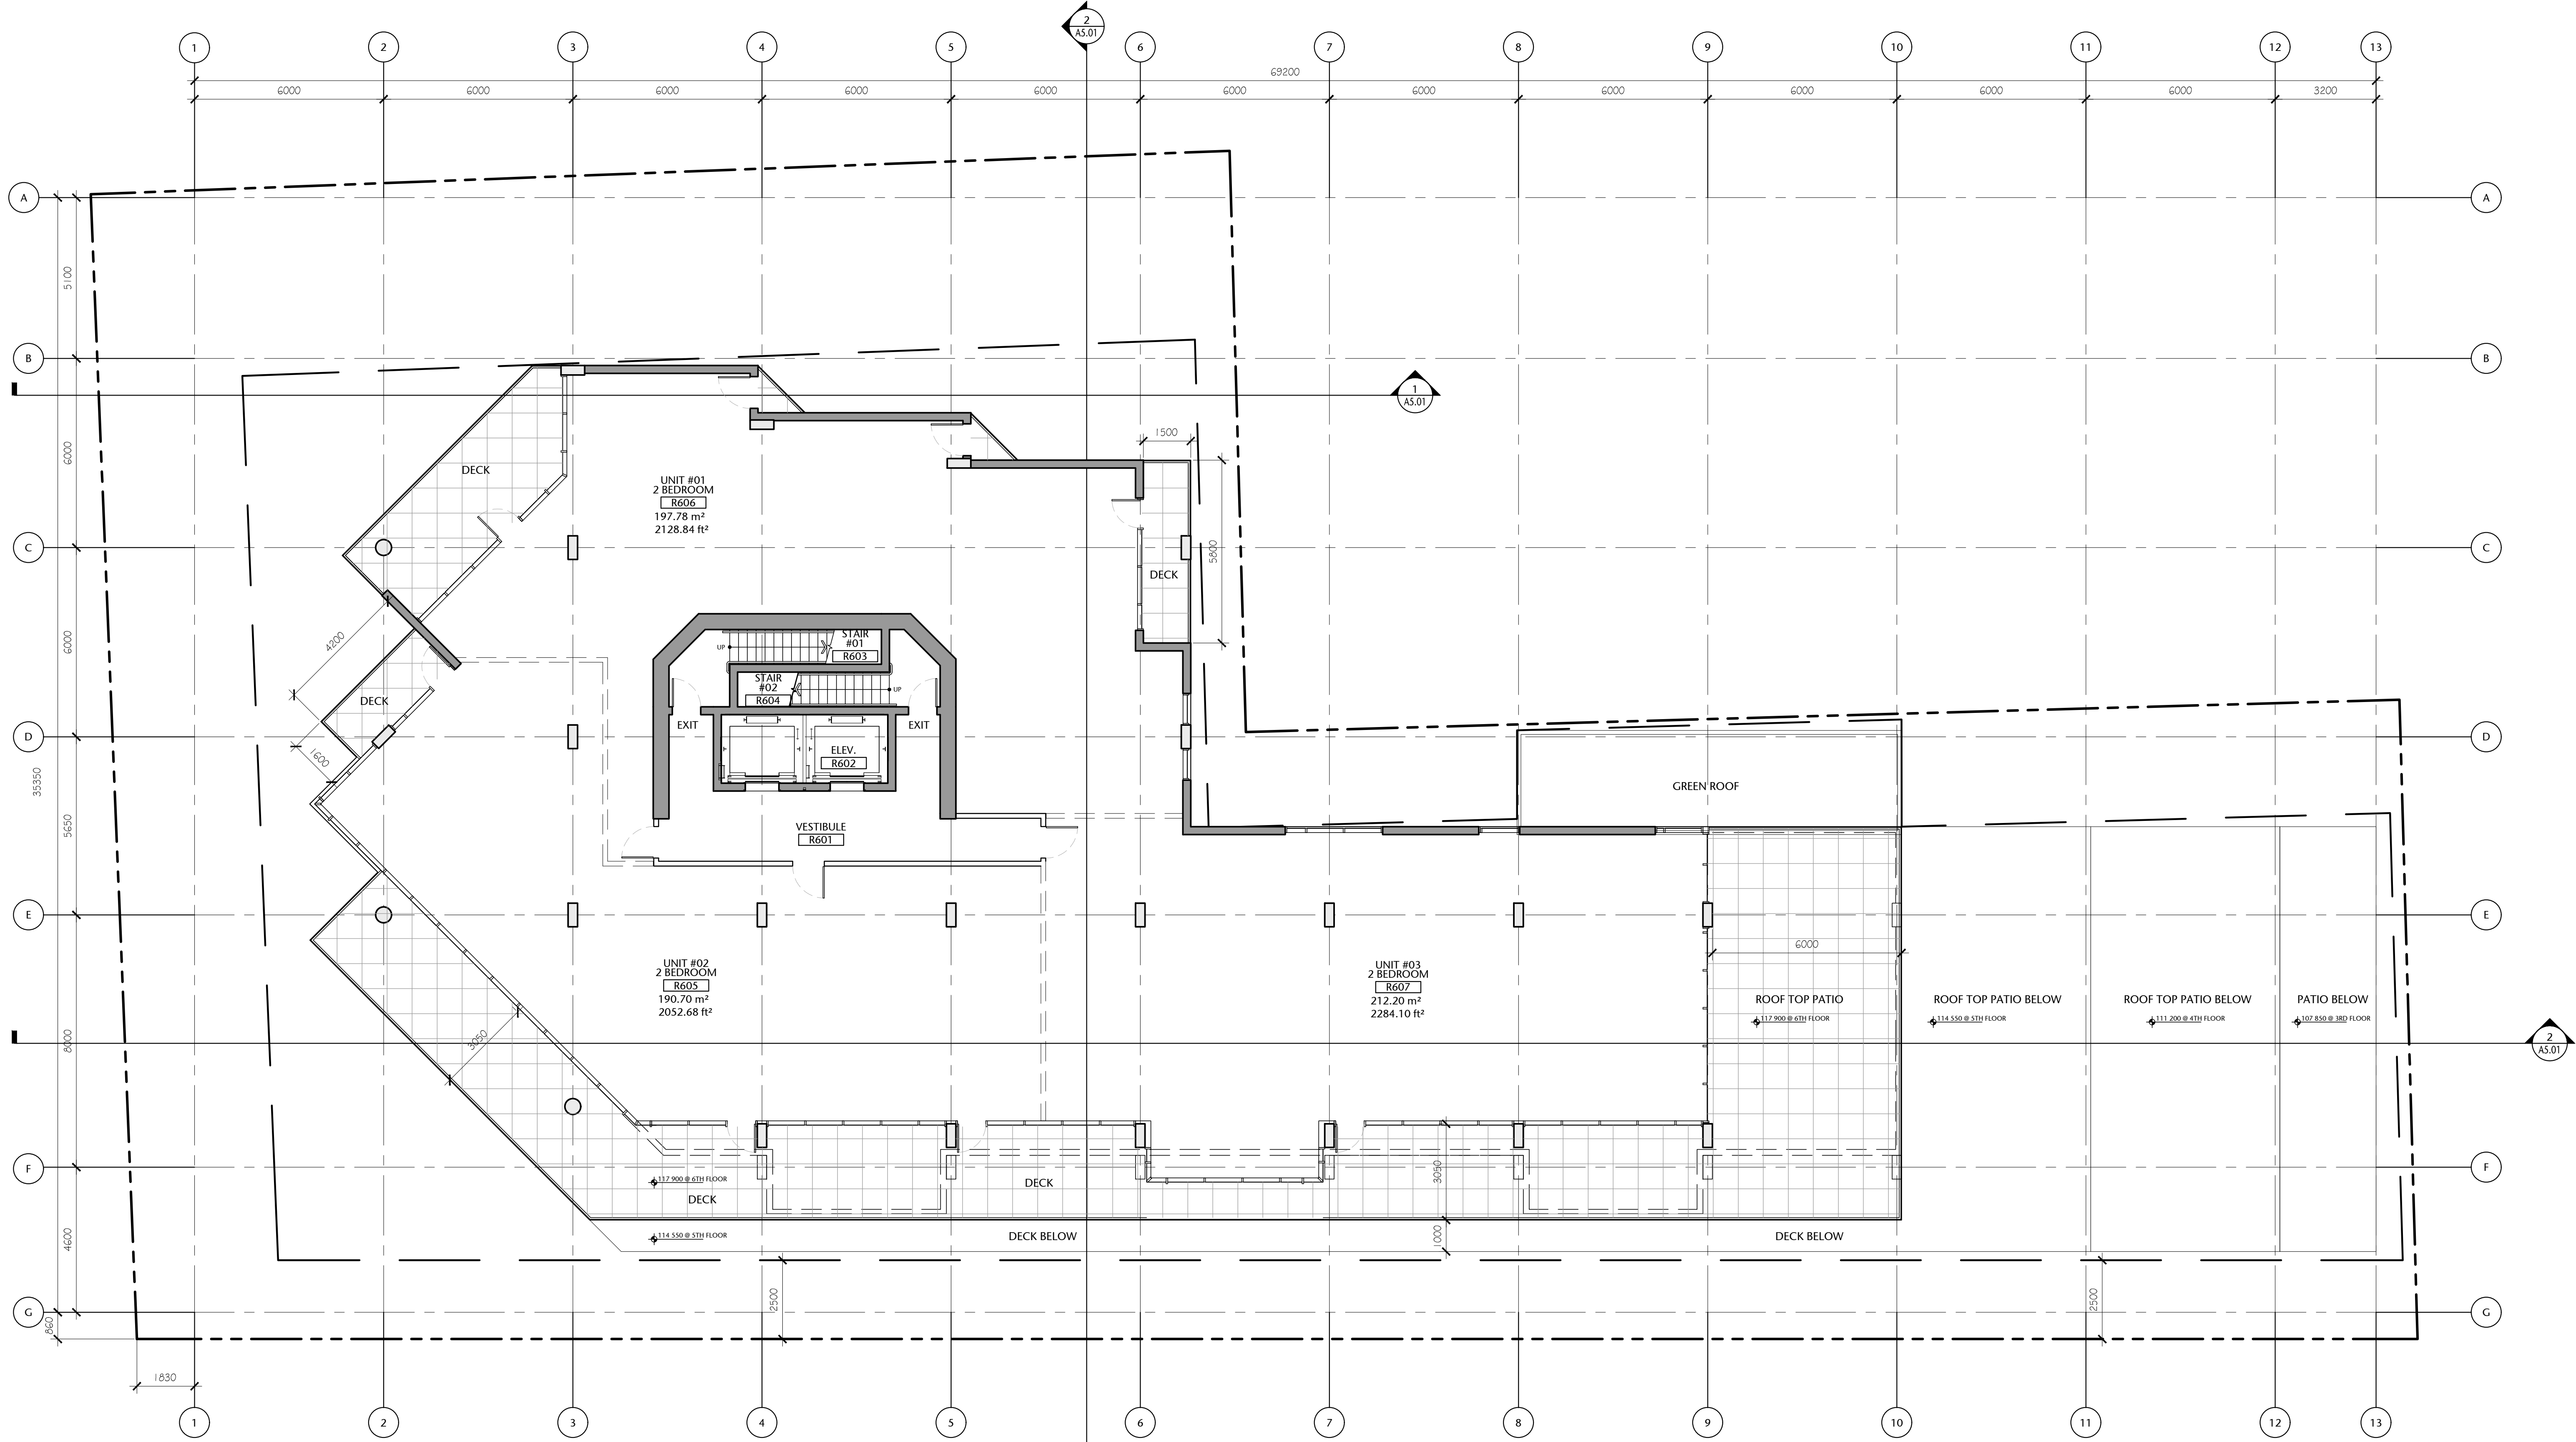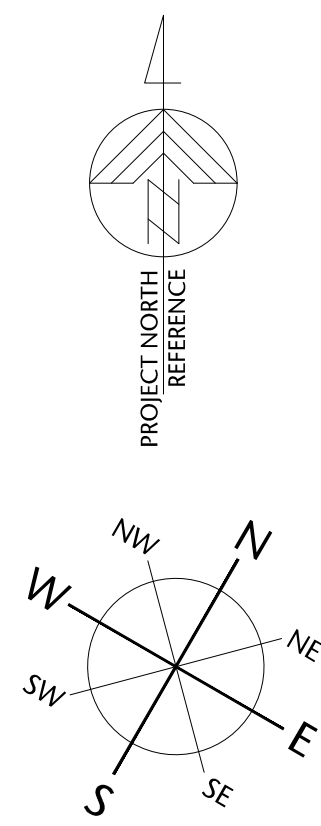

1 SIXTH FLOOR PLAN
A2.07 1:100

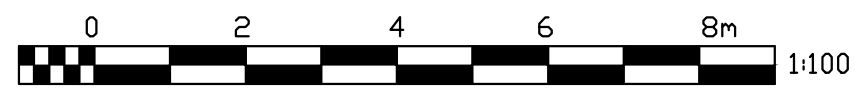

Sixth Floor Gross Area:
651.25 sq. mts. (7010 sq. ft.)

(Possible Unit Mix Illustrated)

Overall Gross Floor Areas:

Gross Floor Area above Grade (excluding balconies)		
	SQ. MTS.	SQ. FT.
1. Main Floor :	870.14	9,366
2. Second Floor:	950.23	10,228
3. Third Floor:	937.43	10,090
4. Fourth Floor:	857.23	9,227
5. Fifth Floor:	785.82	8,459
6. Sixth Floor:	651.25	7,010
7. Seventh Floor:	577.83	6,220
8. Eighth Floor:	424.51	4,569
9. Mech Penthouse	98.78	1,063
TOTAL AREA	6153.22	66,232

257 BELLEVILLE
STREET

VICTORIA, BRITISH COLUMBIA

no.	issued for	date
1	DEVELOPMENT PERMIT	OCT 23/2012
2	DEVELOPMENT PERMIT	MAR 16/2020
3	REISSUED DEVELOPMENT PERMIT	DEC 03/2020



alan **lowe** architect inc.



mtalink.com Urban Design Architecture Interior Design

drawing title

SIXTH FLOOR PLAN



A2.07

sheet


drawn	scale
POR	AS SHOWN
checked	project no.
DL	20.118

COPYRIGHTED. This design is the exclusive property of the Architect and shall not be reproduced without the Architects written permission. These drawings are to be read in conjunction with the specifications, structural, mechanical and electrical drawings. All dimensions, data and levels shall be verified before construction, and all errors or omissions reported immediately to the Architect.

P:\2020\20.118.257 Belleville DP Renewal\ID Integrated Design\ID20 AutoCAD\ID22 Current\Sheets\WD 30x42 Sheets\A2.00\20.118.09-151-A2.08 SEVENTH FLOOR PLAN.dwg, 2020/12/02, 8:00 PM, Iona Cunliewicz

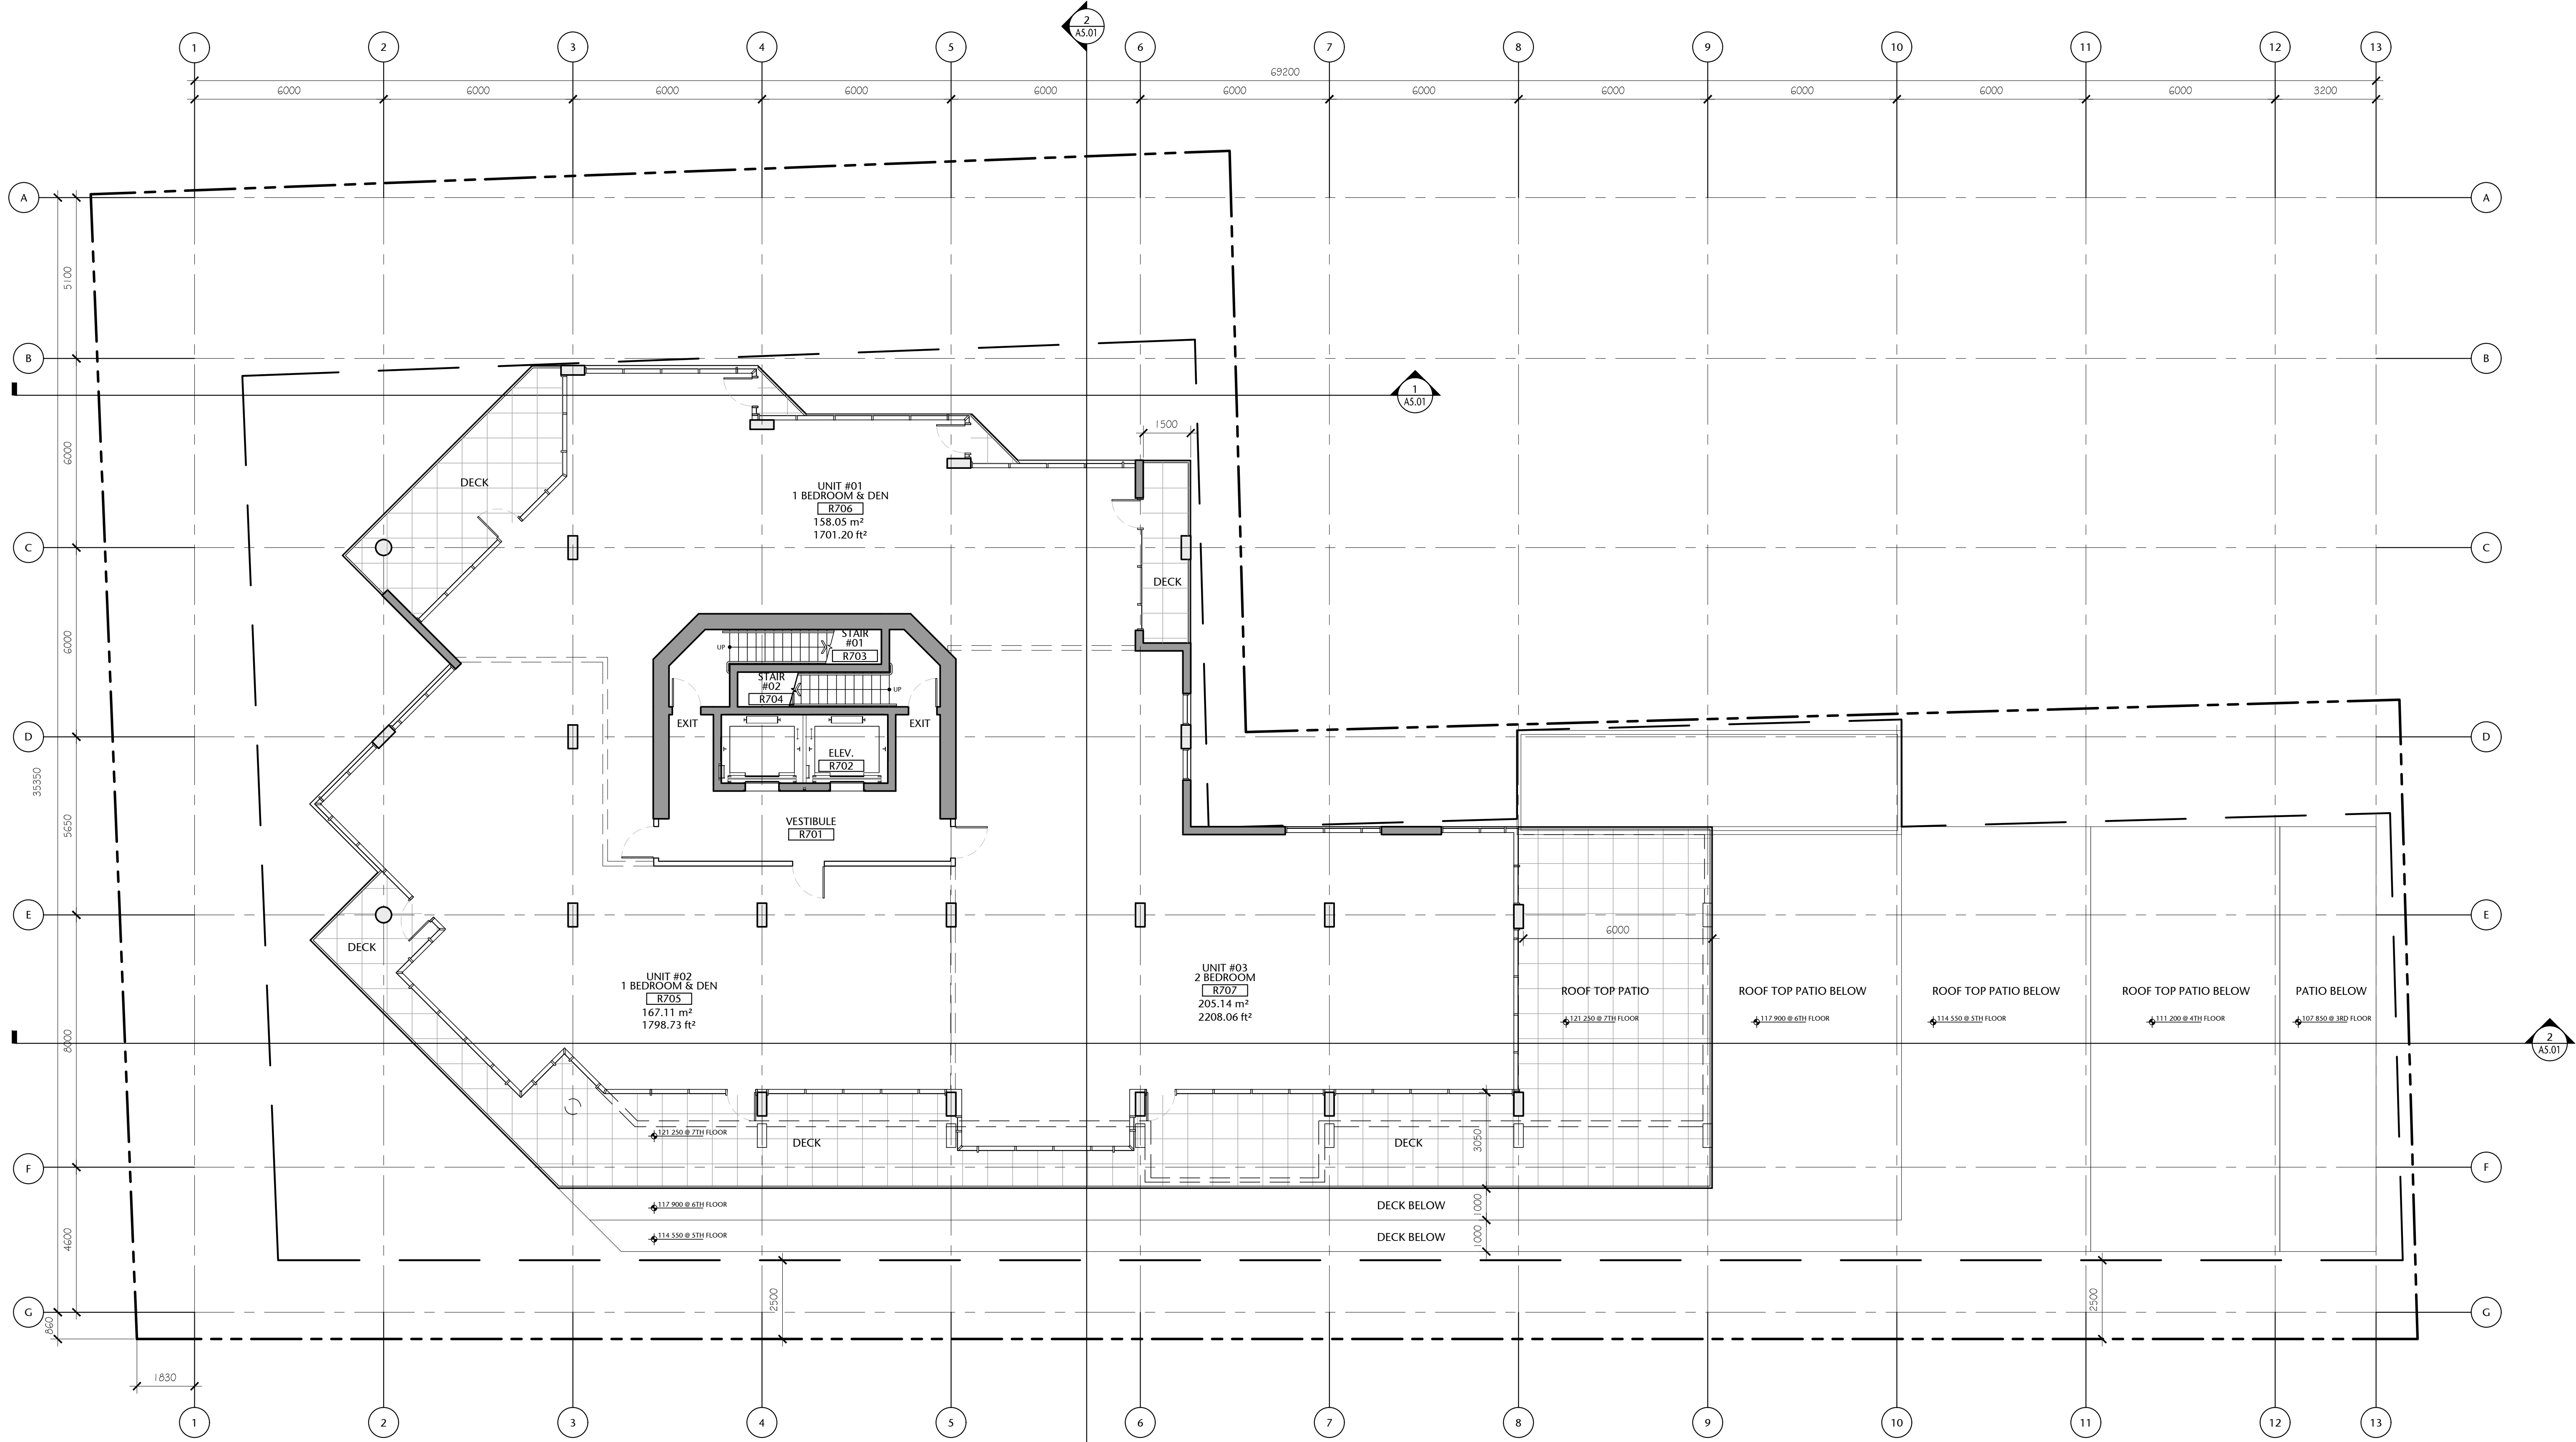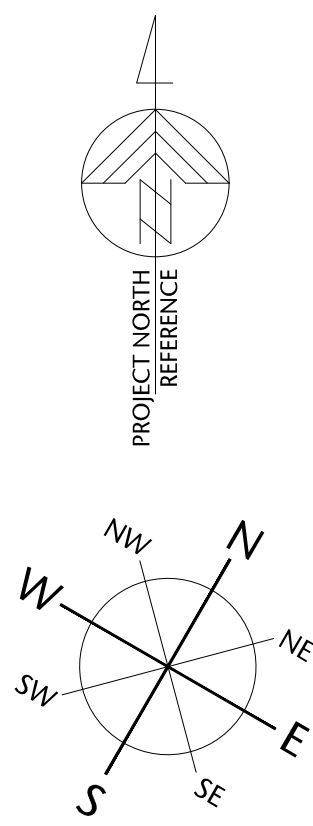

1 SEVENTH FLOOR PLAN
A2.08 1:100

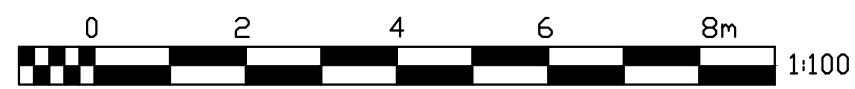

Seventh Floor Gross Area:
577.83 sq. mts. (6219.71 sq. ft.)

(Possible Unit Mix Illustrated)

Overall Gross Floor Areas:

Gross Floor Area above Grade (excluding balconies)		
	SQ. MTS.	SQ. FT.
1. Main Floor :	870.14	9,366
2. Second Floor:	950.23	10,228
3. Third Floor:	937.43	10,090
4. Fourth Floor:	857.23	9,227
5. Fifth Floor:	785.82	8,459
6. Sixth Floor:	651.25	7,010
7. Seventh Floor:	577.83	6,220
8. Eighth Floor:	424.51	4,569
9. Mech Penthouse	98.78	1,063
TOTAL AREA	6153.22	66,232

257 BELLEVILLE
STREET

VICTORIA, BRITISH COLUMBIA

no.	issued for	date
1	DEVELOPMENT PERMIT	OCT 23/2012
2	DEVELOPMENT PERMIT	MAR 16/2020
3	REISSUED DEVELOPMENT PERMIT	DEC 03/2020



alan lowe architect inc.





mtalink.com Urban Design Architecture Interior Design

SEVENTH FLOOR PLAN


A2.08

drawn	scale
POR	AS SHOWN
checked	project no.
DL	20.118

These drawings are to be read in conjunction with the specifications, structural, mechanical and electrical drawings. This drawing must not be scaled. All dimensions, data and levels shall be verified before construction, and all errors or omissions reported immediately to the Architect.

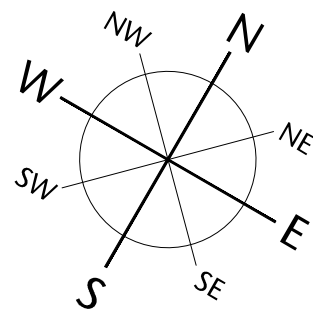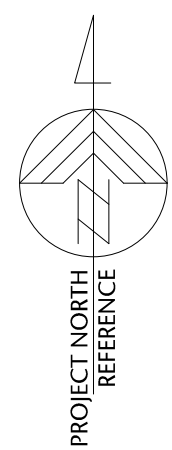

COMPASS NORTH

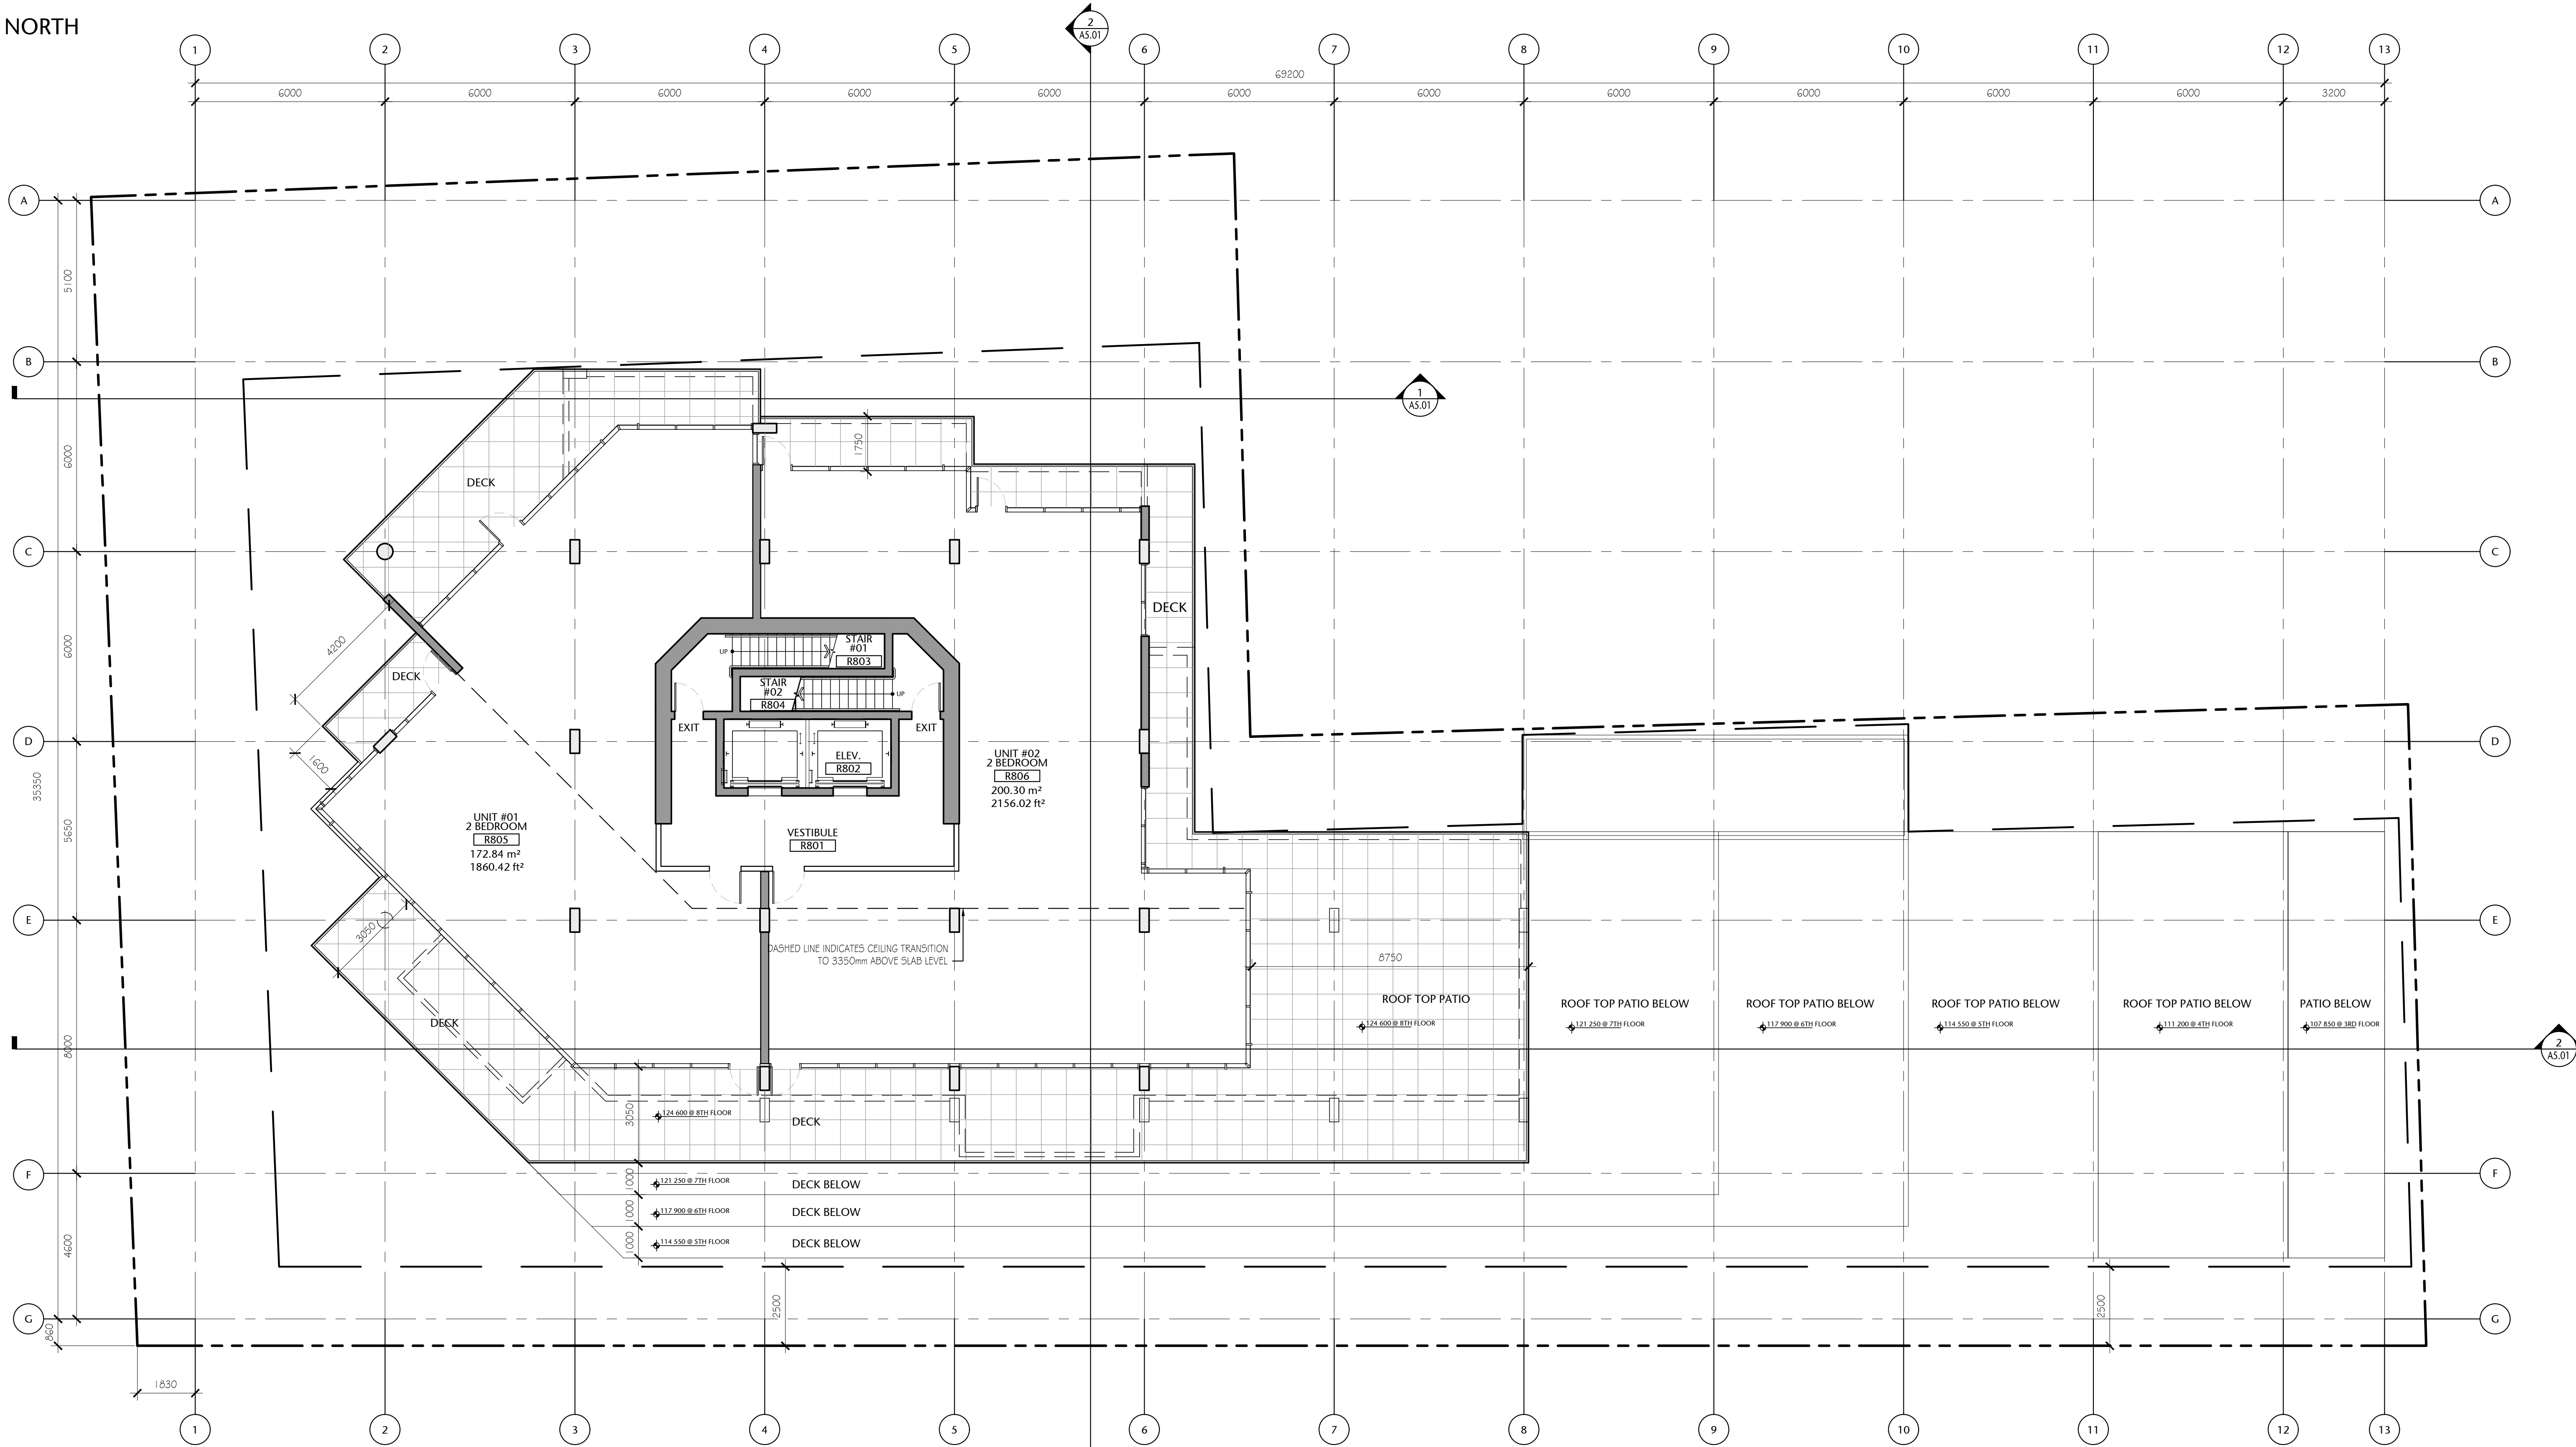


Eighth Floor Gross Area:
424.51 sq. mts. (4 569 sq. ft.)

(Possible Unit Mix Illustrated)

Overall Gross Floor Areas:

Gross Floor Area above Grade (excluding balconies)		
	SQ. MTS.	SQ. FT.
1. Main Floor :	870.14	9,366
2. Second Floor:	950.23	10,228
3. Third Floor:	937.43	10,090
4. Fourth Floor:	857.23	9,227
5. Fifth Floor:	785.82	8,459
6. Sixth Floor:	651.25	7,010
7. Seventh Floor:	577.83	6,220
8. Eighth Floor:	424.51	4,569
9. Mech Penthouse	98.78	1,063
TOTAL AREA	6153.22	66,232

1 EIGHTH FLOOR PLAN
A2.09 1:100

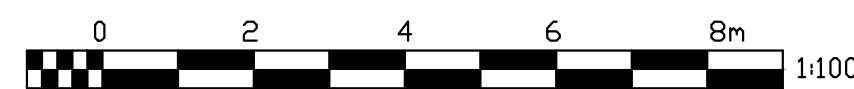

257 BELLEVILLE
STREET

VICTORIA, BRITISH COLUMBIA

no.	issued for	date
1	DEVELOPMENT PERMIT	OCT 23/2012
2	DEVELOPMENT PERMIT	MAR 16/2020
3	REISSUED DEVELOPMENT PERMIT	DEC 03/2020



alan **lowe** architect inc.



310, 625 - 11 Ave SW Calgary AB T2R 0E1
t. 403.264.8700
f. 403.264.8029



mtalink.com Urban Design Architecture Interior Design

EIGHTH FLOOR PLAN

A2.09

drawn	scale
POR	AS SHOWN
checked	project no.
DL	20.118

P:\2020\20.118.257 Belleville DP Renewal\ID Integrated Design\ID20 AutoCAD\ID22 Current\Sheets\WD 30x42 Sheets\A2.00\20.118-09-151-A2.10 MECH. PENTHOUSE PLAN.dwg 2020/12/02 8:05 PM Iona Cunkiewicz

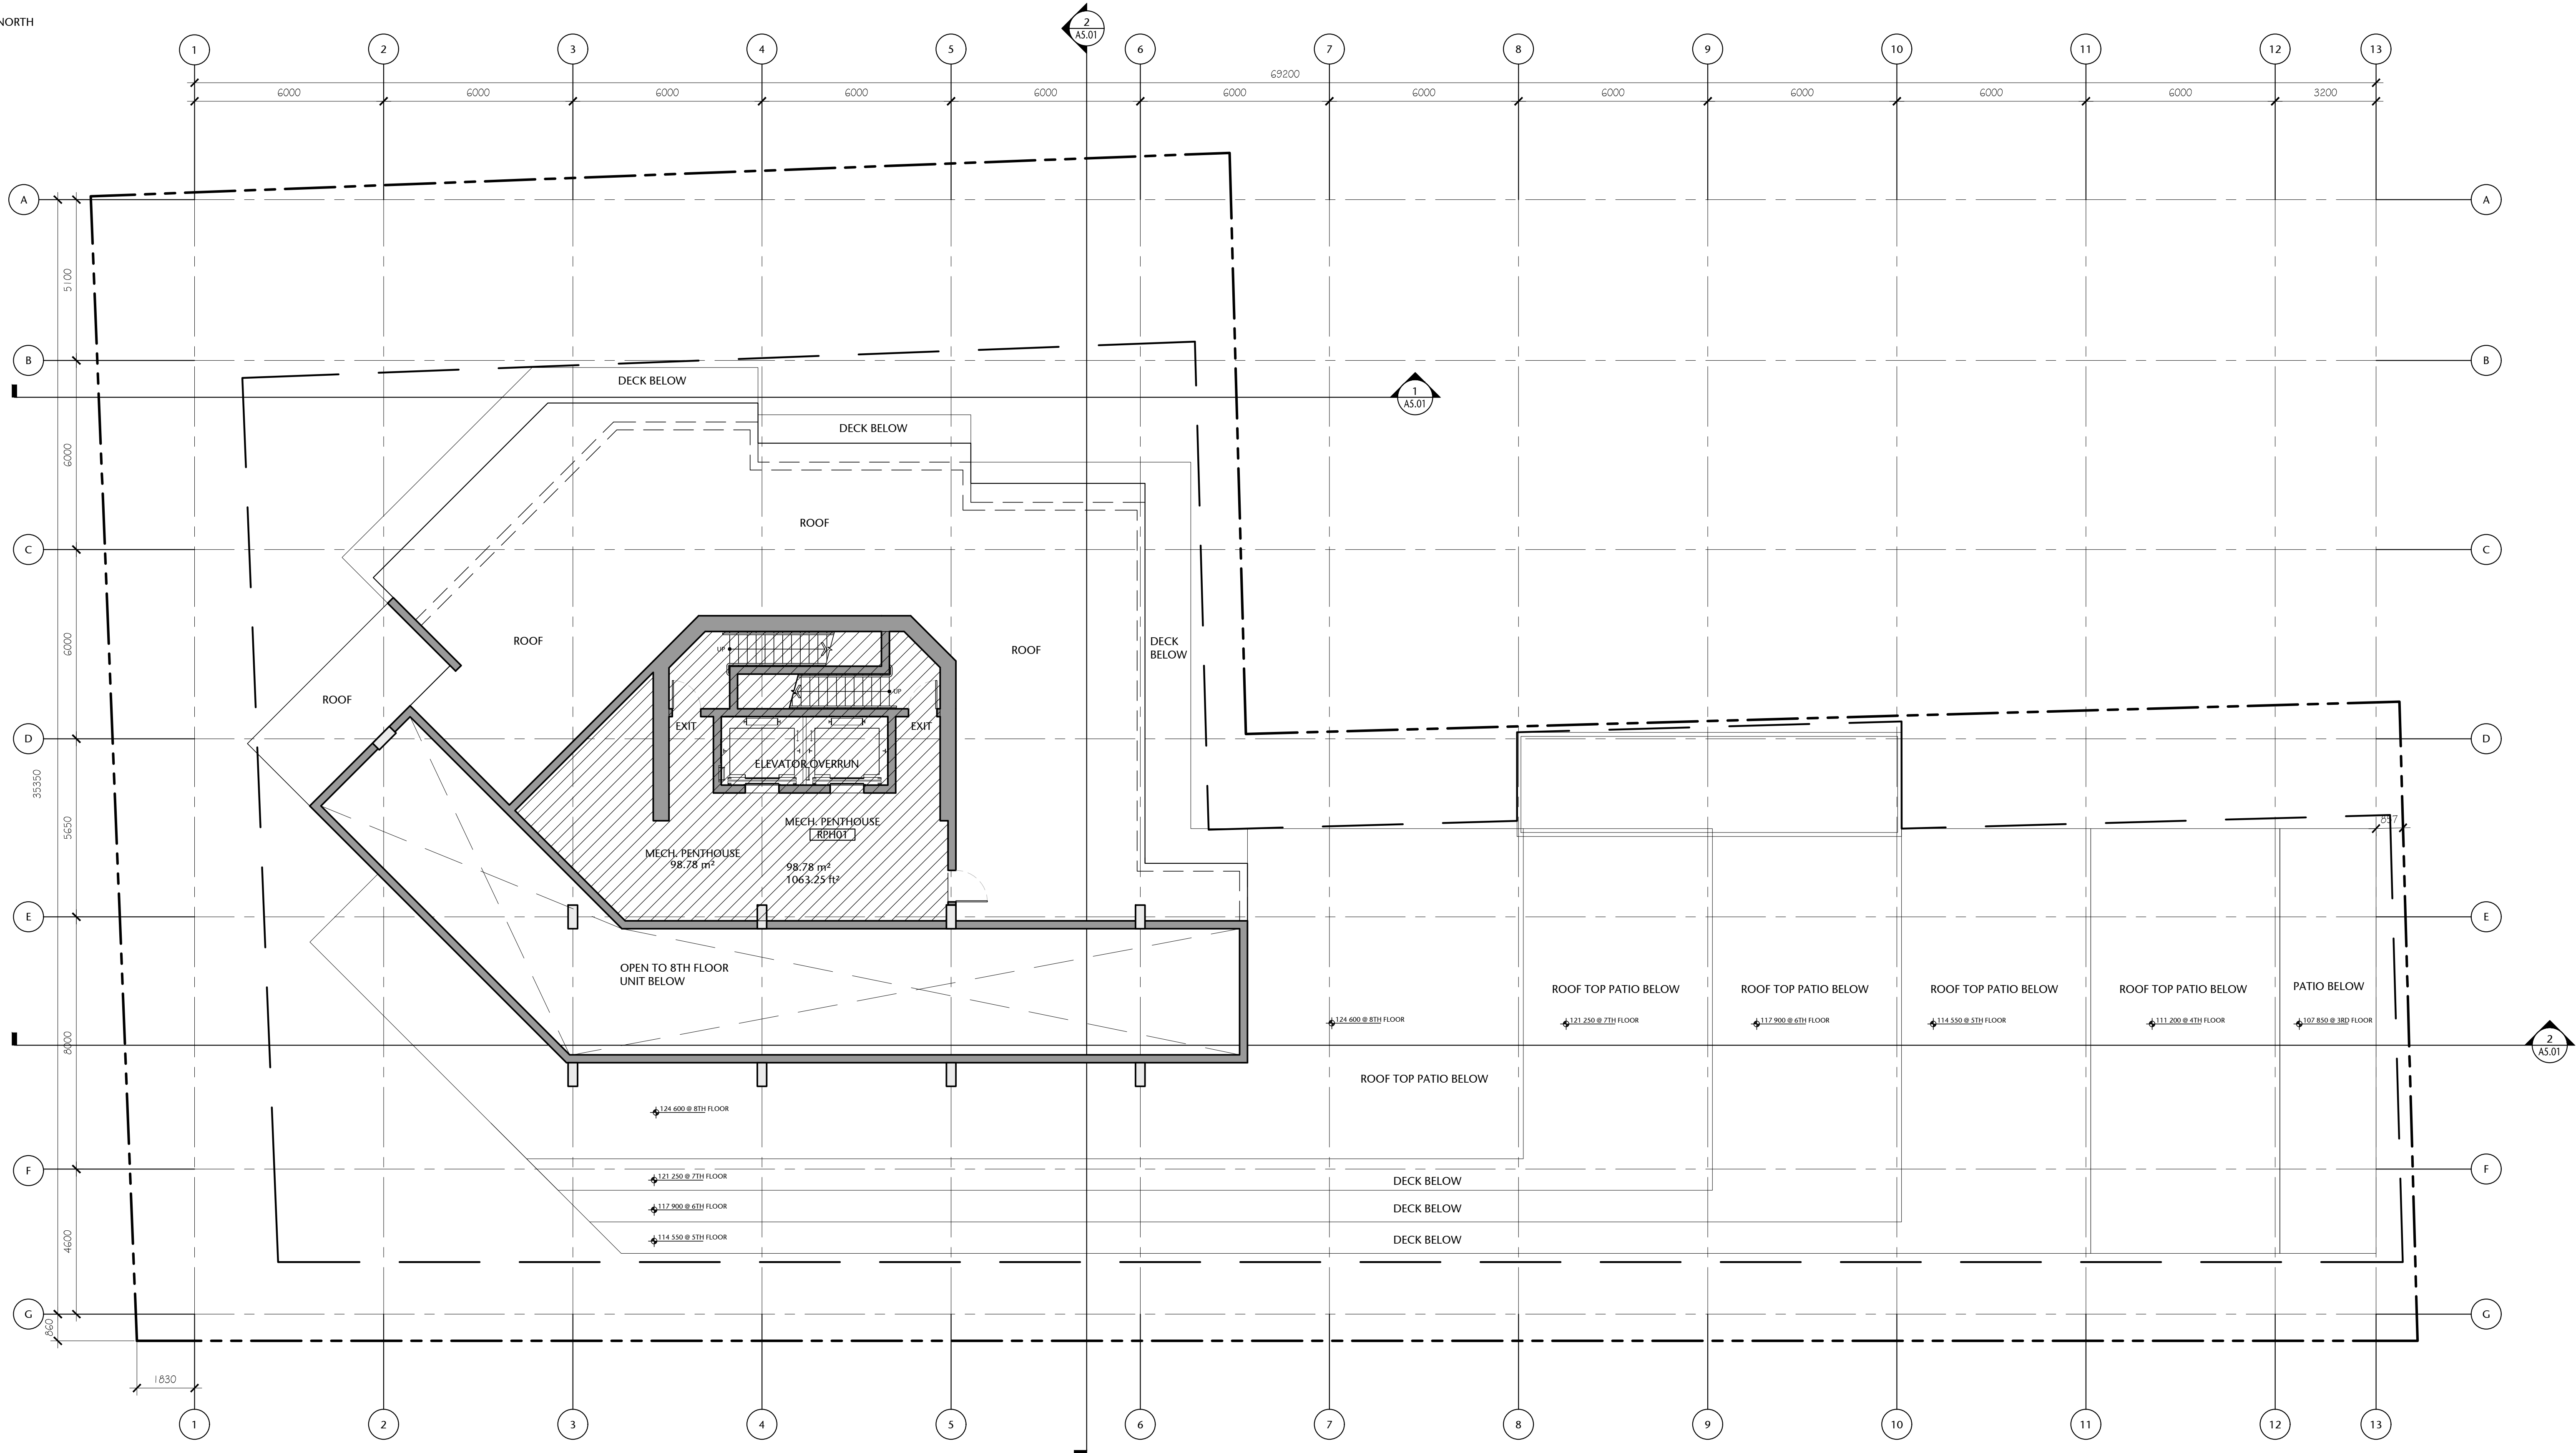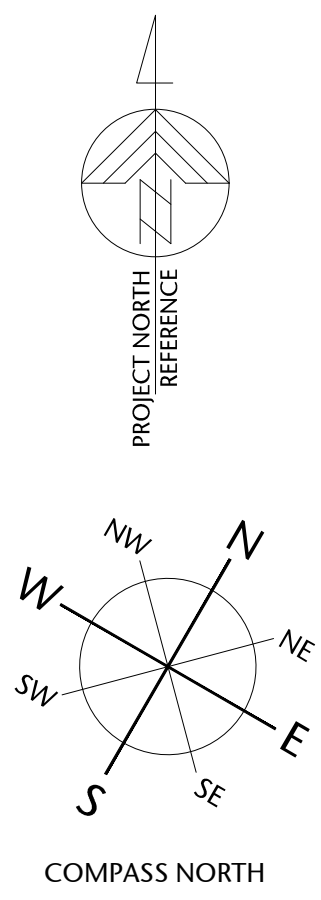

1 MECH. PENTHOUSE PLAN
A2.10 1:100



Overall Gross Floor Areas:

Gross Floor Area above Grade (excluding balconies)		
	SQ. MTS.	SQ. FT.
1. Main Floor :	870.14	9,366
2. Second Floor:	950.23	10,228
3. Third Floor:	937.43	10,090
4. Fourth Floor:	857.23	9,227
5. Fifth Floor:	785.82	8,459
6. Sixth Floor:	651.25	7,010
7. Seventh Floor:	577.83	6,220
8. Eighth Floor:	424.51	4,569
9. Mech Penthouse	98.78	1,063
TOTAL AREA	6153.22	66,232

257 BELLEVILLE
STREET

VICTORIA, BRITISH COLUMBIA

no.	issued for	date
1	DEVELOPMENT PERMIT	OCT 23/2012
2	DEVELOPMENT PERMIT	MAR 16/2020
3	REISSUED DEVELOPMENT PERMIT	DEC 03/2020



alan **lowe** architect inc.



mtalink.com Urban Design Architecture Interior Design

MECH. PENTHOUSE PLAN

A2.10

drawn	scale
POR	AS SHOWN
checked	project no.
DL	20.118



COPYRIGHTED. This design is the exclusive property of the Architect and shall not be reproduced without the Architects written permission. These drawings are to be read in conjunction with the specifications, structural, mechanical and electrical drawings. All dimensions, data and levels shall be verified before construction, and all errors or omissions reported immediately to the Architect.




DS, POR ^{drawn}	AS SHOWN ^{scale}
DL ^{checked}	20.118 ^{project no.}

Copyrighted material

P:\2020\20.118.257 Belleville DP Renewal\ID Integrated Design\ID20 AutoCAD\ID22 Current\Sheets\A4.00\20.118-09-151-A4.01 ELEVATIONS.dwg 2020/12/02 9:18 PM Ilona Czumbevicz

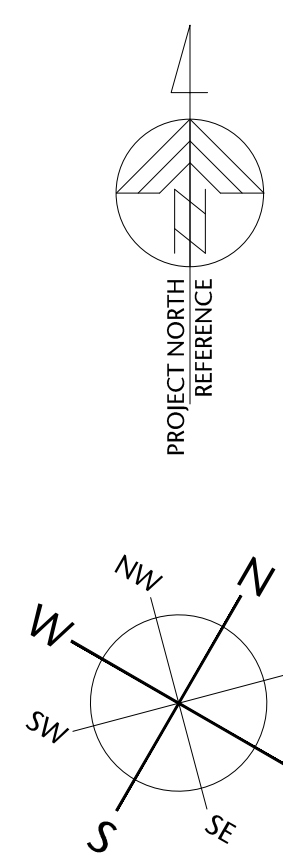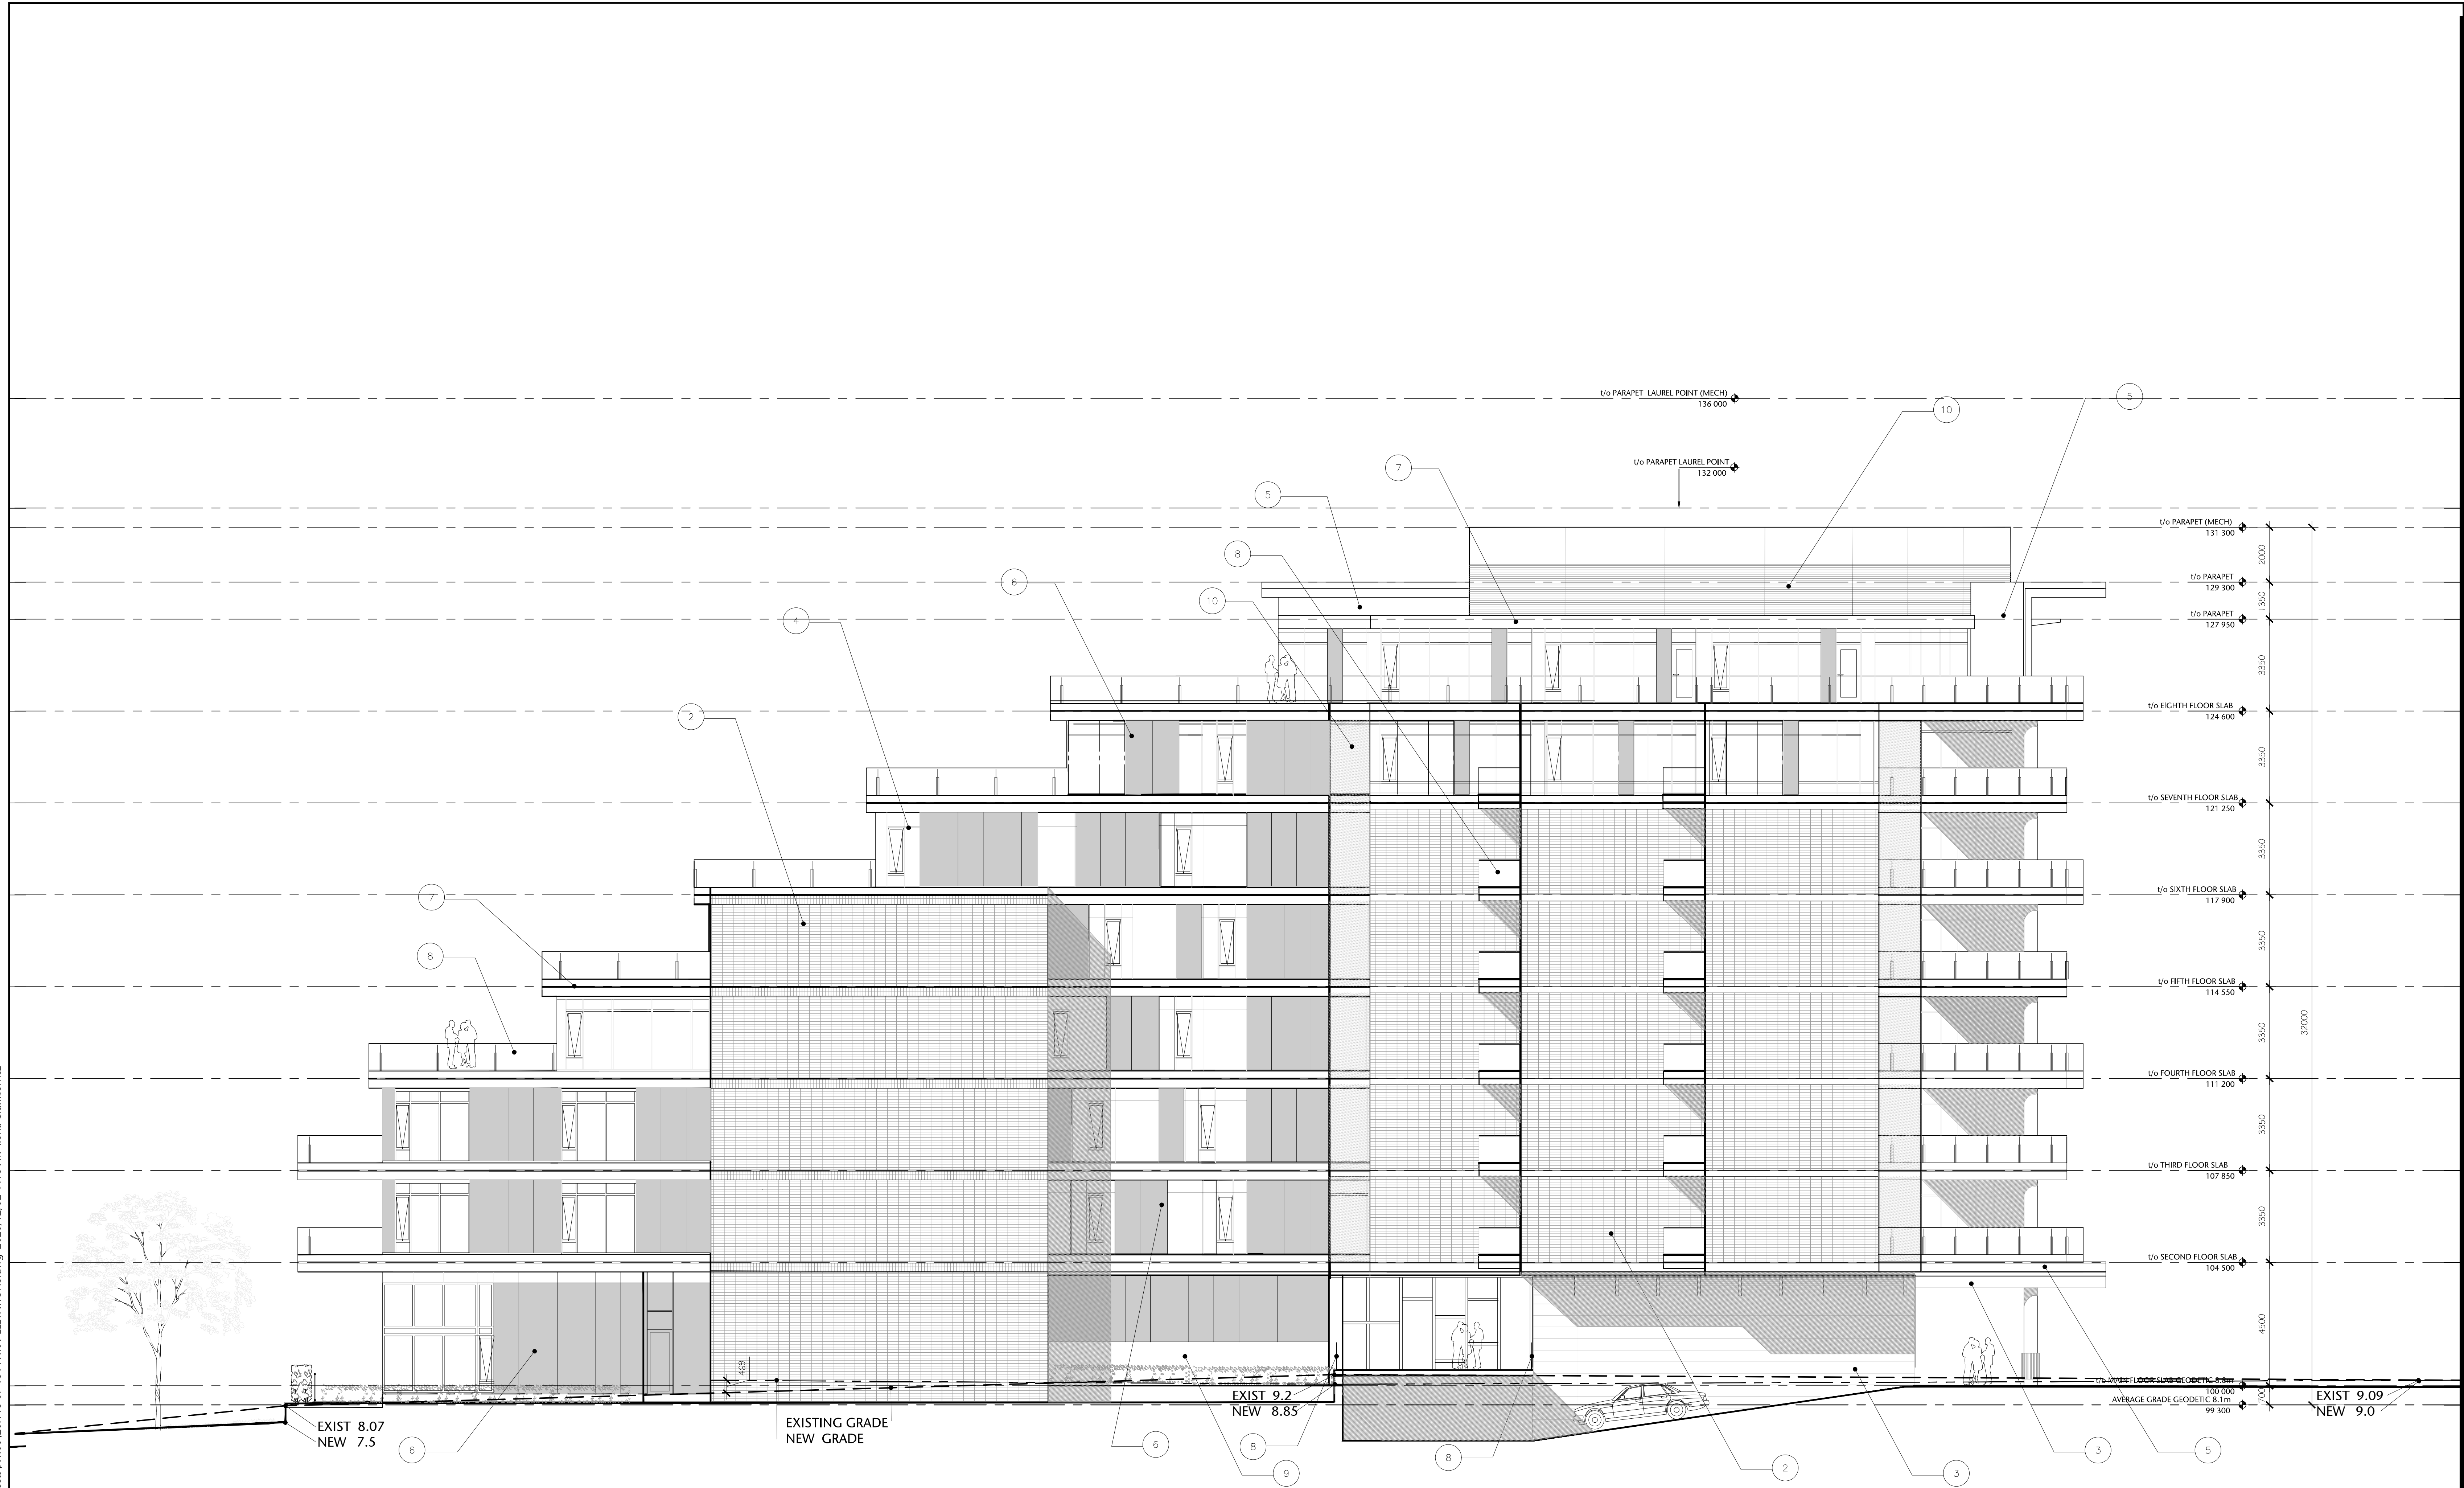

AVERAGE GRADE MAIN FLOOR	8.10 GEODETIC 8.80 GEODETIC
---	EXISTING GRADE
---	NEW GRADE

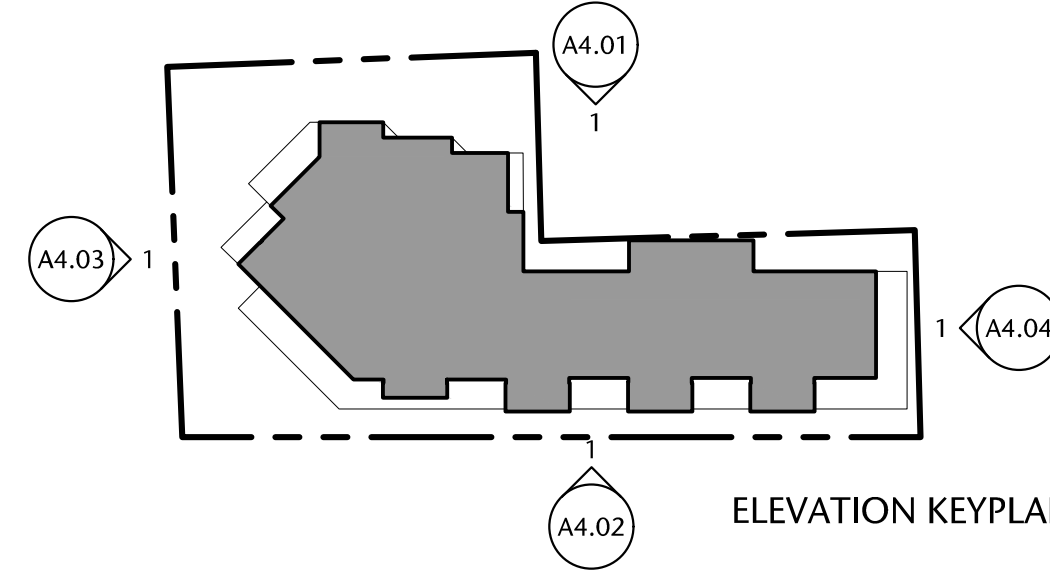

- 1 cast in place concrete
- 2 smooth red stack bond brick
- 3 British Columbia western red cedar
- 4 anodized aluminium
- 5 gray painted aluminium
- 6 composite wood panel - rustic color
- 7 prefinished gray aluminium
- 8 clear glass handrail
- 9 tinted vision glass
- 10 corrugated anodized aluminium

257 BELLEVILLE STREET

VICTORIA, BRITISH COLUMBIA

no.	issued for	date
1	DEVELOPMENT PERMIT	OCT 23/2012
2	DEVELOPMENT PERMIT	MAR 16/2020
3	REISSUED DEVELOPMENT PERMIT	DEC 03/2020
4	REISSUED DEVELOPMENT PERMIT	APR/11/2022



alan **lowe** architect inc.



mtalink.com Urban Design Architecture Interior Design


ELEVATIONS

A4.01

drawn	AS SHOWN
DL	project no.
DL	20.118

COPYRIGHTED. This design is the exclusive property of the Architect and shall not be reproduced without the Architects written permission. These drawings are to be read in conjunction with the specifications, structural, mechanical and electrical drawings. This drawing must not be scaled. All dimensions, data and levels shall be verified before construction, and all errors or omissions reported immediately to the Architect.

P:\2020\20.118.257 Belleville DP Renewal\ID Integrated Design\ID20 AutoCAD\ID22 Current\Sheets\A4.00\20.118.09-151-A4.02 ELEVATIONS.dwg 2020/12/02 9:19 PM Ilona Ciunbănevicz


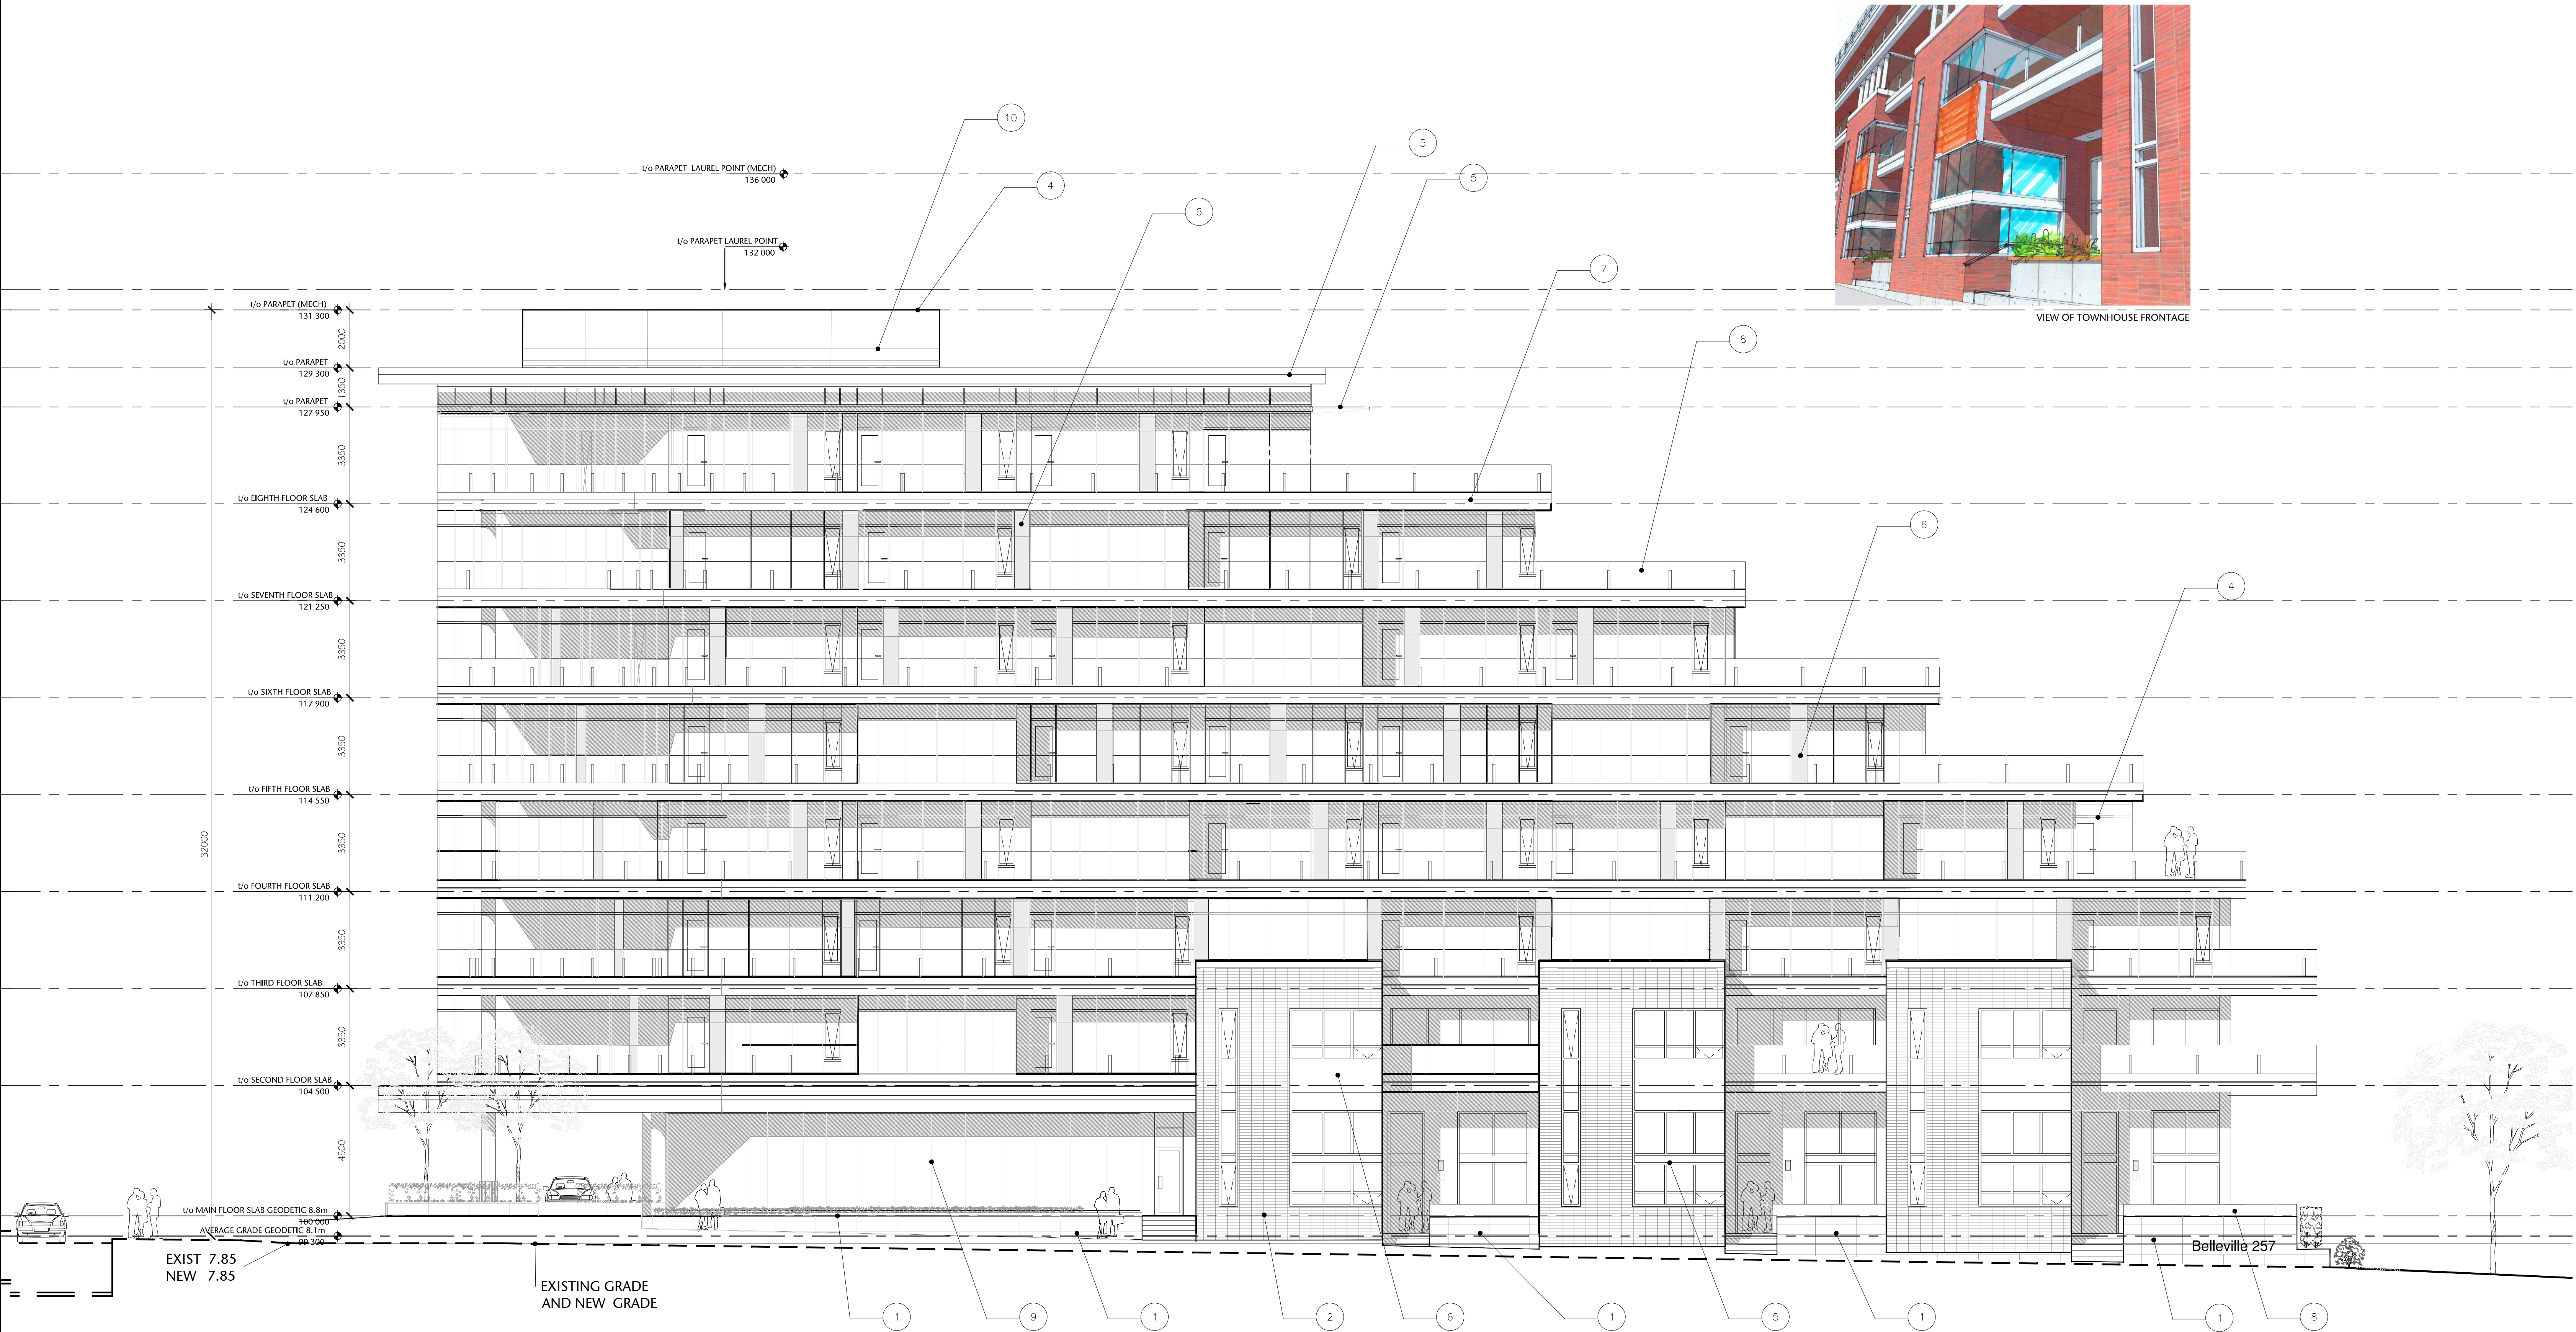


VIEW OF TOWNHOUSE FRONTAGE

1 "SOUTH" ELEVATION
A4.02 1:100

AVERAGE GRADE MAIN FLOOR	8.10 GEODETIC 8.80 GEODETIC
-----------------------------	--------------------------------

--- EXISTING GRADE
--- NEW GRADE

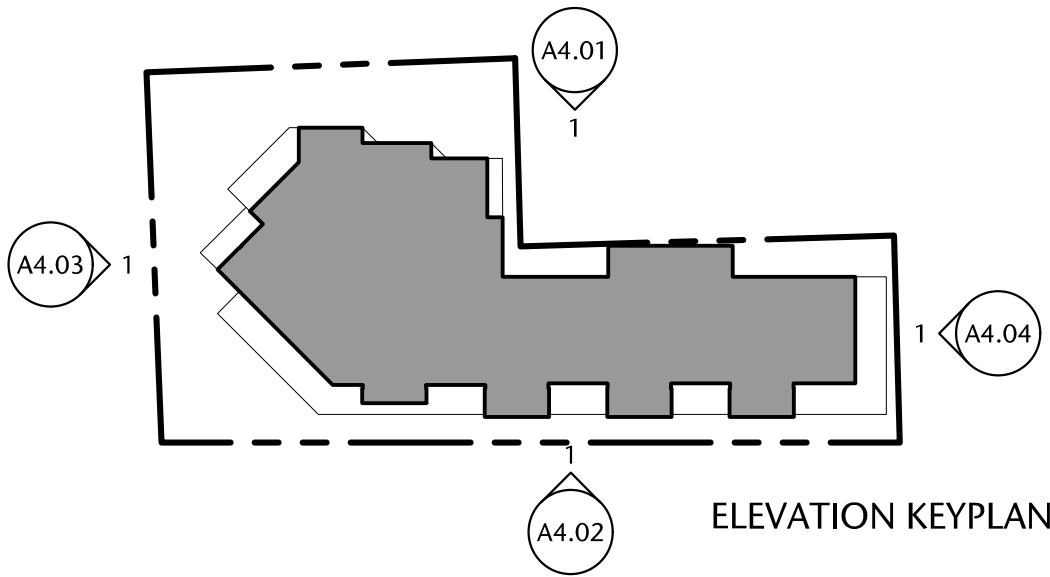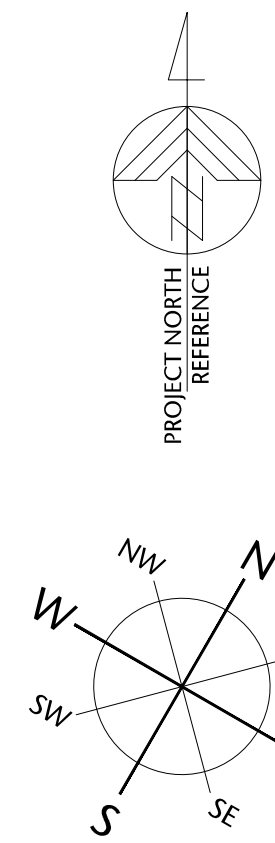

- 1 cast in place concrete
- 2 smooth red stack bond brick
- 3 British Columbia western red cedar
- 4 anodized aluminium
- 5 gray painted aluminium
- 6 composite wood panel - rustic color
- 7 prefinished gray aluminium
- 8 clear glass handrail
- 9 tinted vision glass
- 10 corrugated anodized aluminium

257 BELLEVILLE STREET

VICTORIA, BRITISH COLUMBIA

no.	issued for	date
1	DEVELOPMENT PERMIT	OCT 23/2012
2	DEVELOPMENT PERMIT	MAR 16/2020
3	REISSUED DEVELOPMENT PERMIT	DEC 03/2020
4	REISSUED DEVELOPMENT PERMIT	APR/11/2022



alan **lowe** architect inc.





mtalink.com Urban Design Architecture Interior Design

ELEVATIONS

A4.02

drawn	DL	AS SHOWN
checked	DL	20.118

P:\2020\20.118.257 Belleville DP Renewal\ID Integrated Design\ID20 AutoCAD\ID22 Current\Sheets\A4.00\20.118.09-151-A4.03 ELEVATIONS.dwg 2020/12/02 9:22 PM Ilona Ciunbănevicz

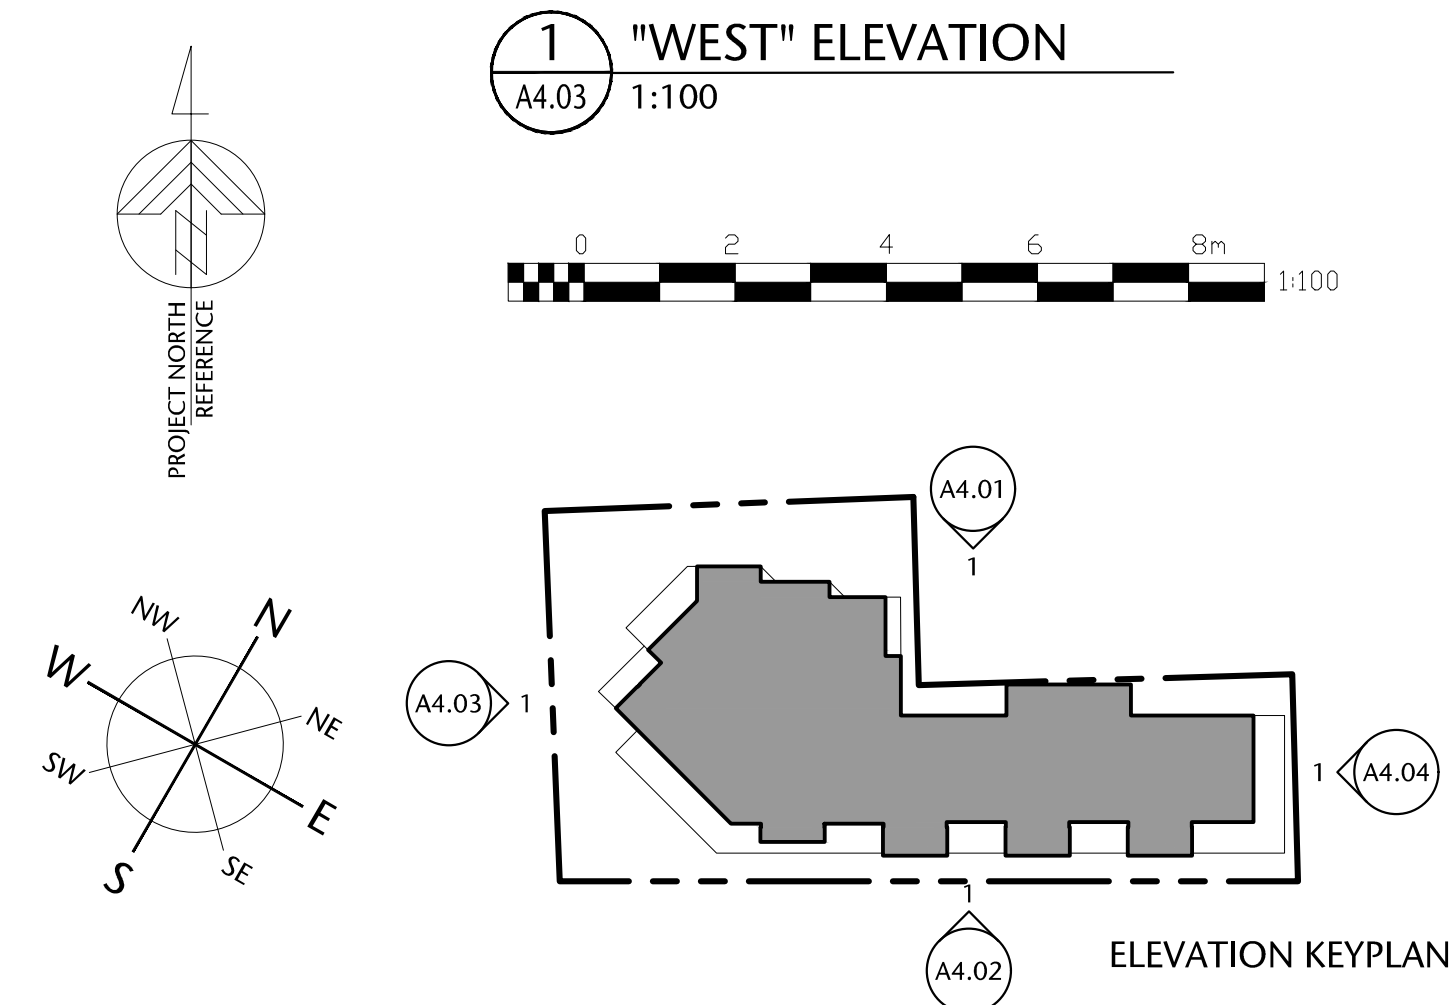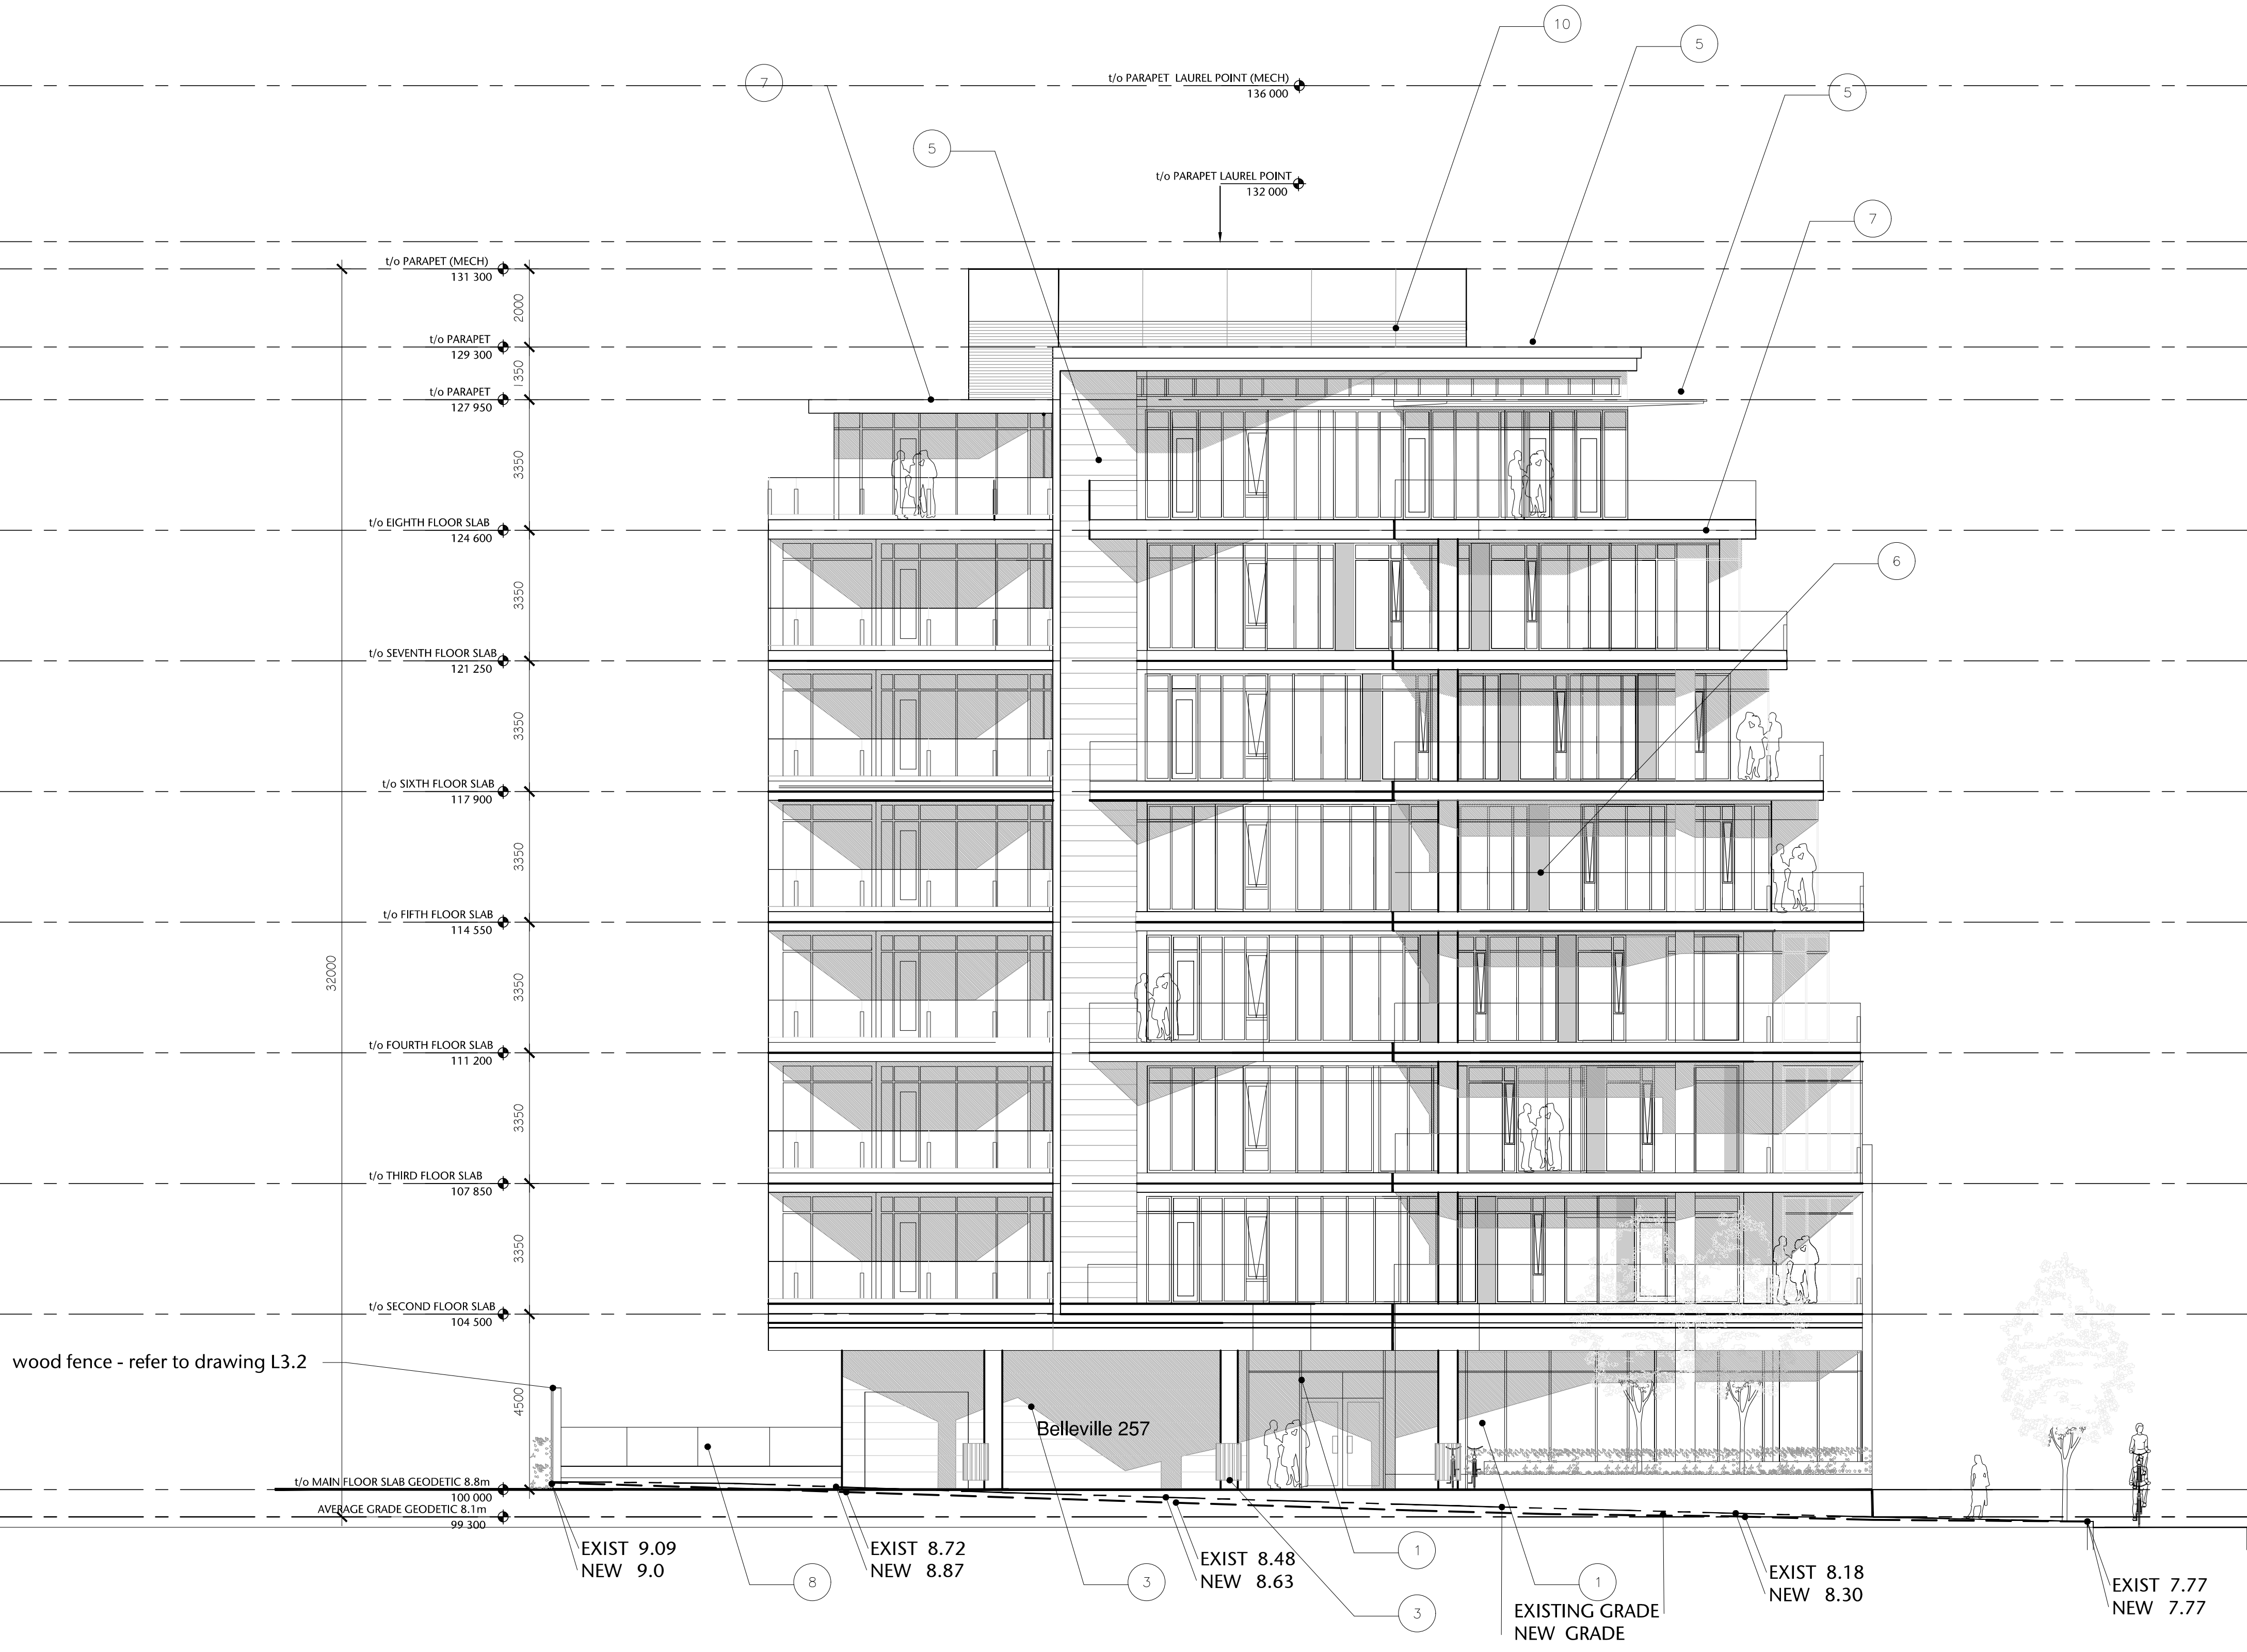

AVERAGE GRADE	8.10 GEODETIC
MAIN FLOOR	8.80 GEODETIC

EXISTING GRADE
NEW GRADE

- 1 cast in place concrete
- 2 smooth red stack bond brick
- 3 British Columbia western red cedar
- 4 anodized aluminium
- 5 gray painted aluminium
- 6 composite wood panel - rustic color
- 7 prefinished gray aluminium
- 8 clear glass handrail
- 9 tinted vision glass
- 10 corrugated anodized aluminium

257 BELLEVILLE STREET

VICTORIA, BRITISH COLUMBIA

no.	issued for	date
1	DEVELOPMENT PERMIT	OCT 23/2012
2	DEVELOPMENT PERMIT	MAR 16/2020
3	REISSUED DEVELOPMENT PERMIT	DEC 03/2020
4	REISSUED DEVELOPMENT PERMIT	APR/11/2022



alan lowe architect inc.



mtalink.com Urban Design Architecture Interior Design


ELEVATIONS

A4.03

drawn	DL	AS SHOWN
checked	DL	project no. 20.118

COPYRIGHTED. This design is the exclusive property of the Architect and shall not be reproduced without the Architects written permission. These drawings are to be read in conjunction with the specifications, structural, mechanical and electrical drawings. This drawing must not be scaled. All dimensions, data and levels shall be verified before construction, and all errors or omissions reported immediately to the Architect.

VICTORIA, BRITISH COLUMBIA

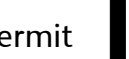seal

ultant


mtalink.com Urban Design Architecture Interior Design

Drawing title


sheet

checked	project no.
DL	20.118


These drawings are to be read in conjunction with the specifications, structural, mechanical and electrical drawings. This drawing must not be scaled. All dimensions, data and levels shall be verified before construction, and all errors or omissions reported immediately to the Architect.

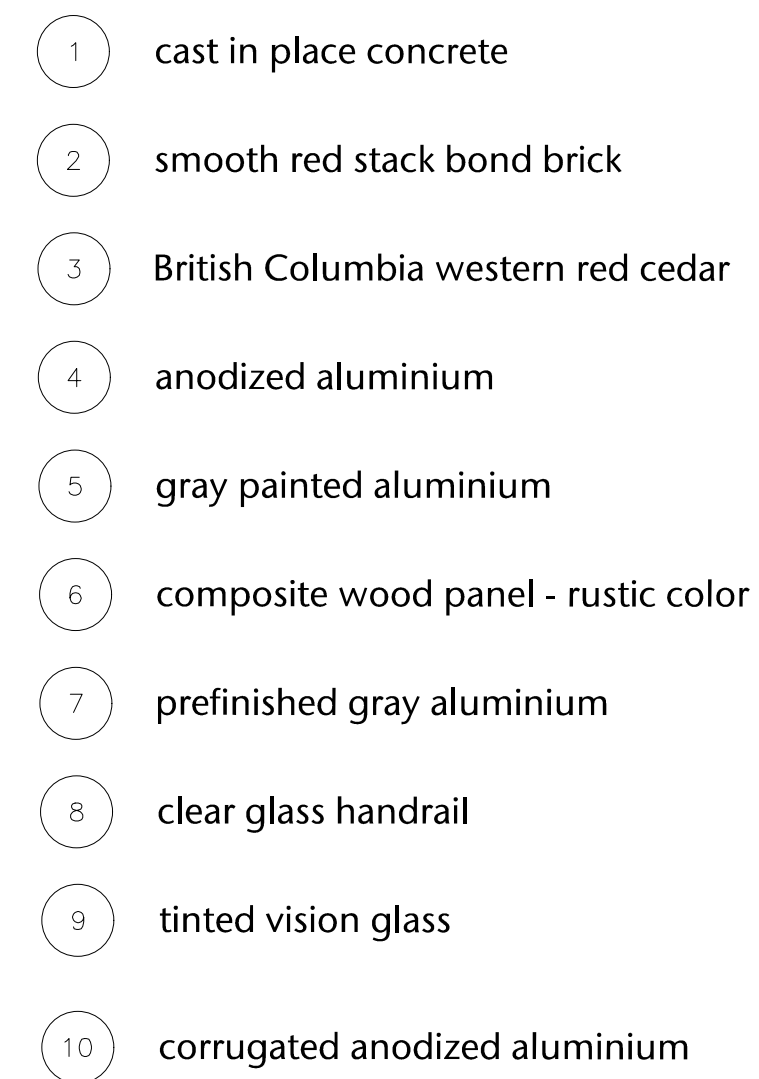

P:\2020\20.118.257 Belleville DP Renewal\ID Integrated Design\ID20 AutoCAD\ID22 Current\Sheets\A4.00\20.118.09-151-A4.05 STREETScape ELEVATIONS.dwg 2020/12/02 9:52 PM Iona Cunniff

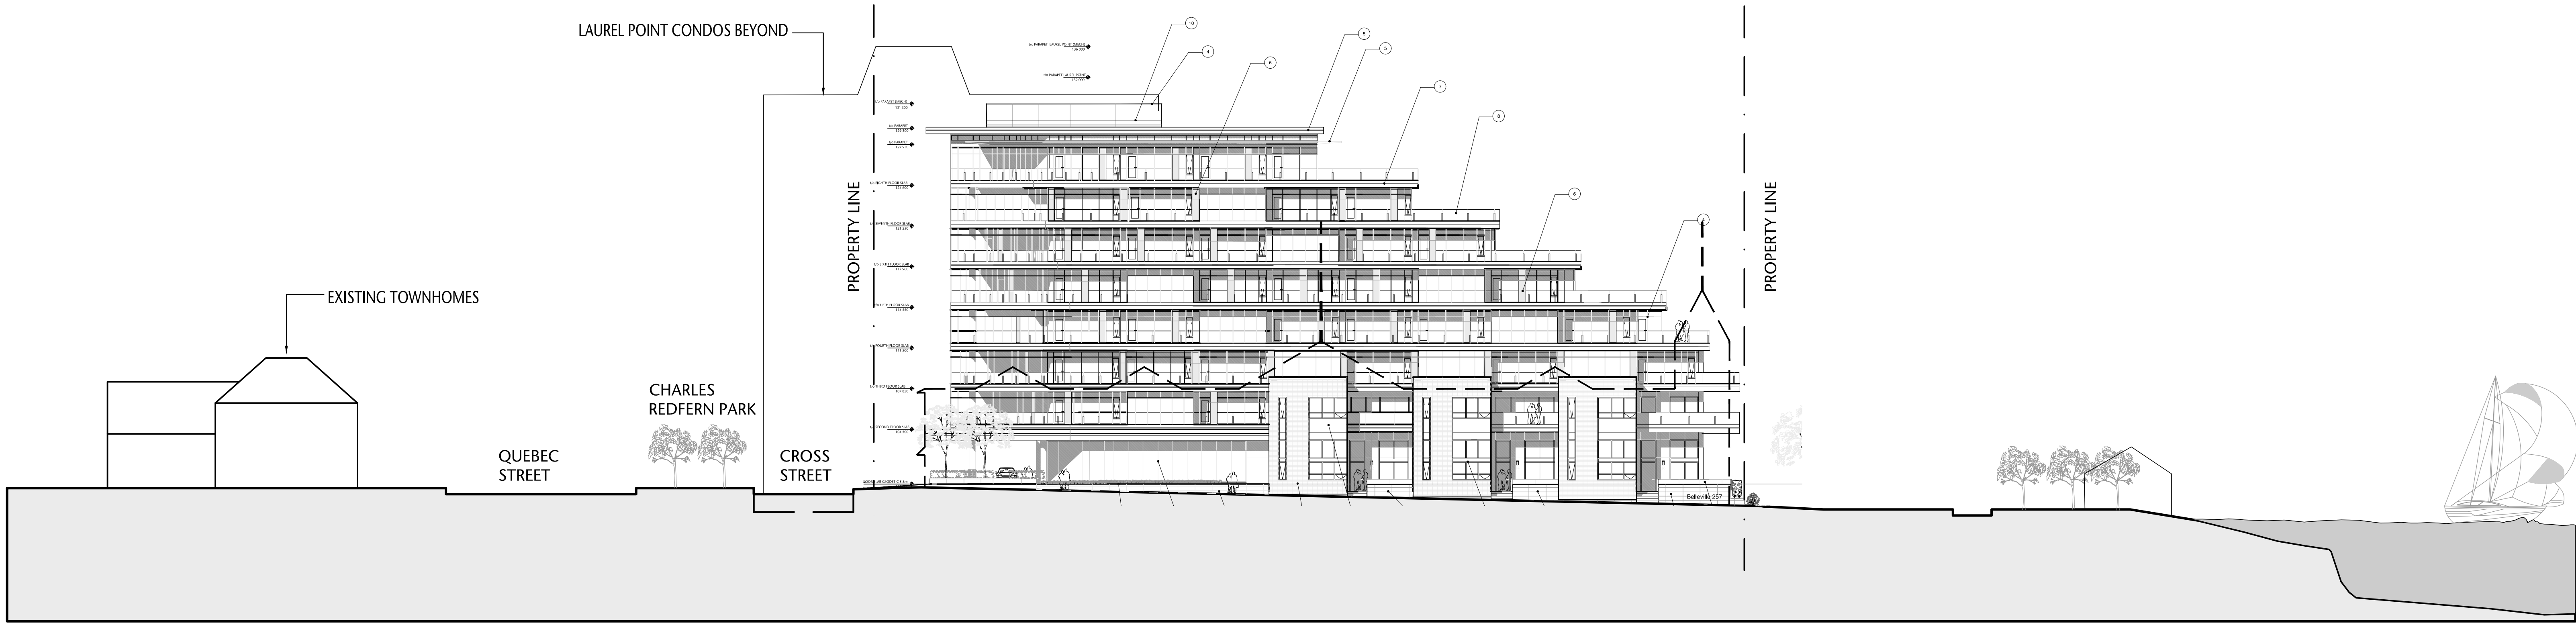

1 STREETScape ELEVATION ALONG PENDRAY STREET
A4.05 1:250

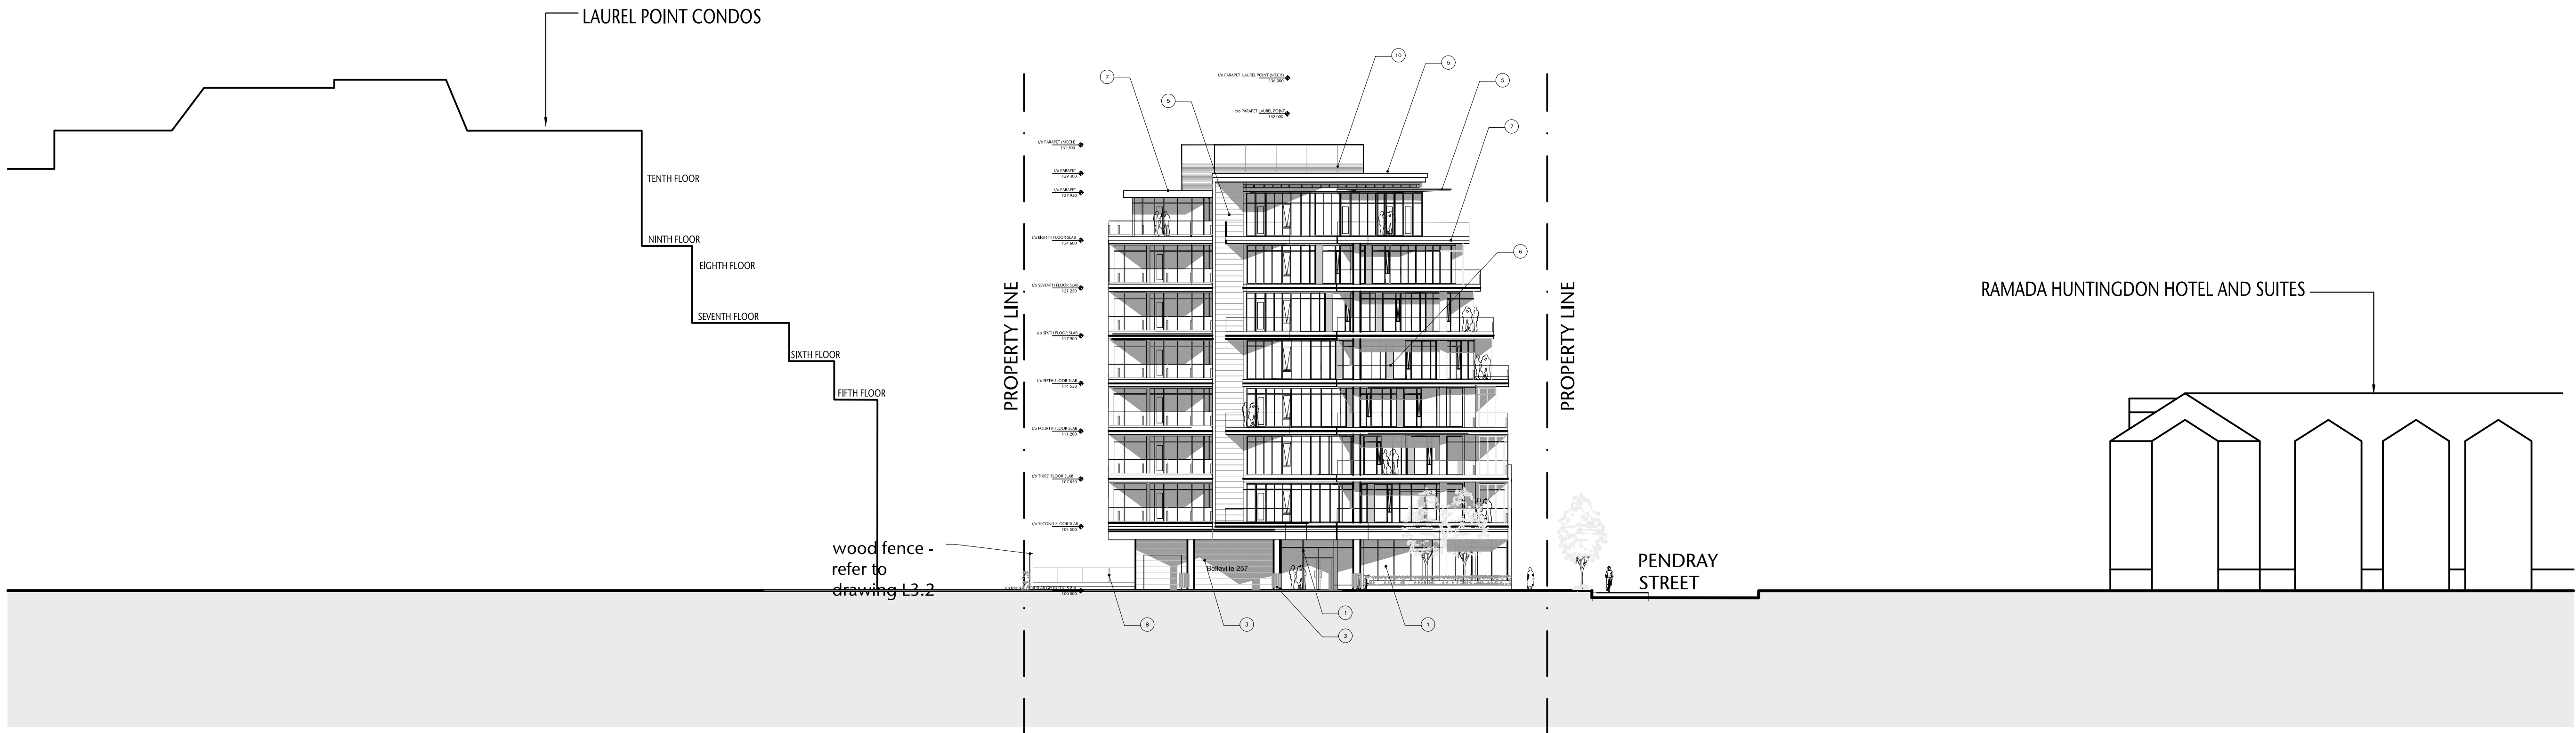

2 STREETScape ELEVATION ALONG QUEBEC STREET
A4.05 1:250

257 BELLEVILLE STREET

VICTORIA, BRITISH COLUMBIA

no.	issued for	date
1	DEVELOPMENT PERMIT	OCT 23/2012
2	DEVELOPMENT PERMIT	MAR 16/2020
3	REISSUED DEVELOPMENT PERMIT	DEC 03/2020



consultant

alan lowe architect inc.

MTa CALGARY | EDMONTON
310, 625 - 11 Ave SW Calgary AB T2R 0E1
t. 403.264.8700
f. 403.264.8029


mtalink.com Urban Design Architecture Interior Design

drawing title
STREETScape ELEVATIONS

A4.05		sheet
POR, DS	AS SHOWN	scale
DL	20.118	project no.

COPYRIGHTED. This design is the exclusive property of the Architect and shall not be reproduced without the Architects written permission. These drawings are to be read in conjunction with the specifications, structural, mechanical and electrical drawings. This drawing must not be scaled. All dimensions, data and levels shall be verified before construction, and all errors or omissions reported immediately to the Architect.

P:\2020\20.118.257 Belleville DP Renewal\ID Integrated Design\ID20 AutoCAD\ID22 Current Sheets\WD 30x42 Sheets\A5.00\20.118.09-151-A5.02 BUILDING SECTIONS.dwg 2020/12/02 10:01 PM Iona Clunkiewicz

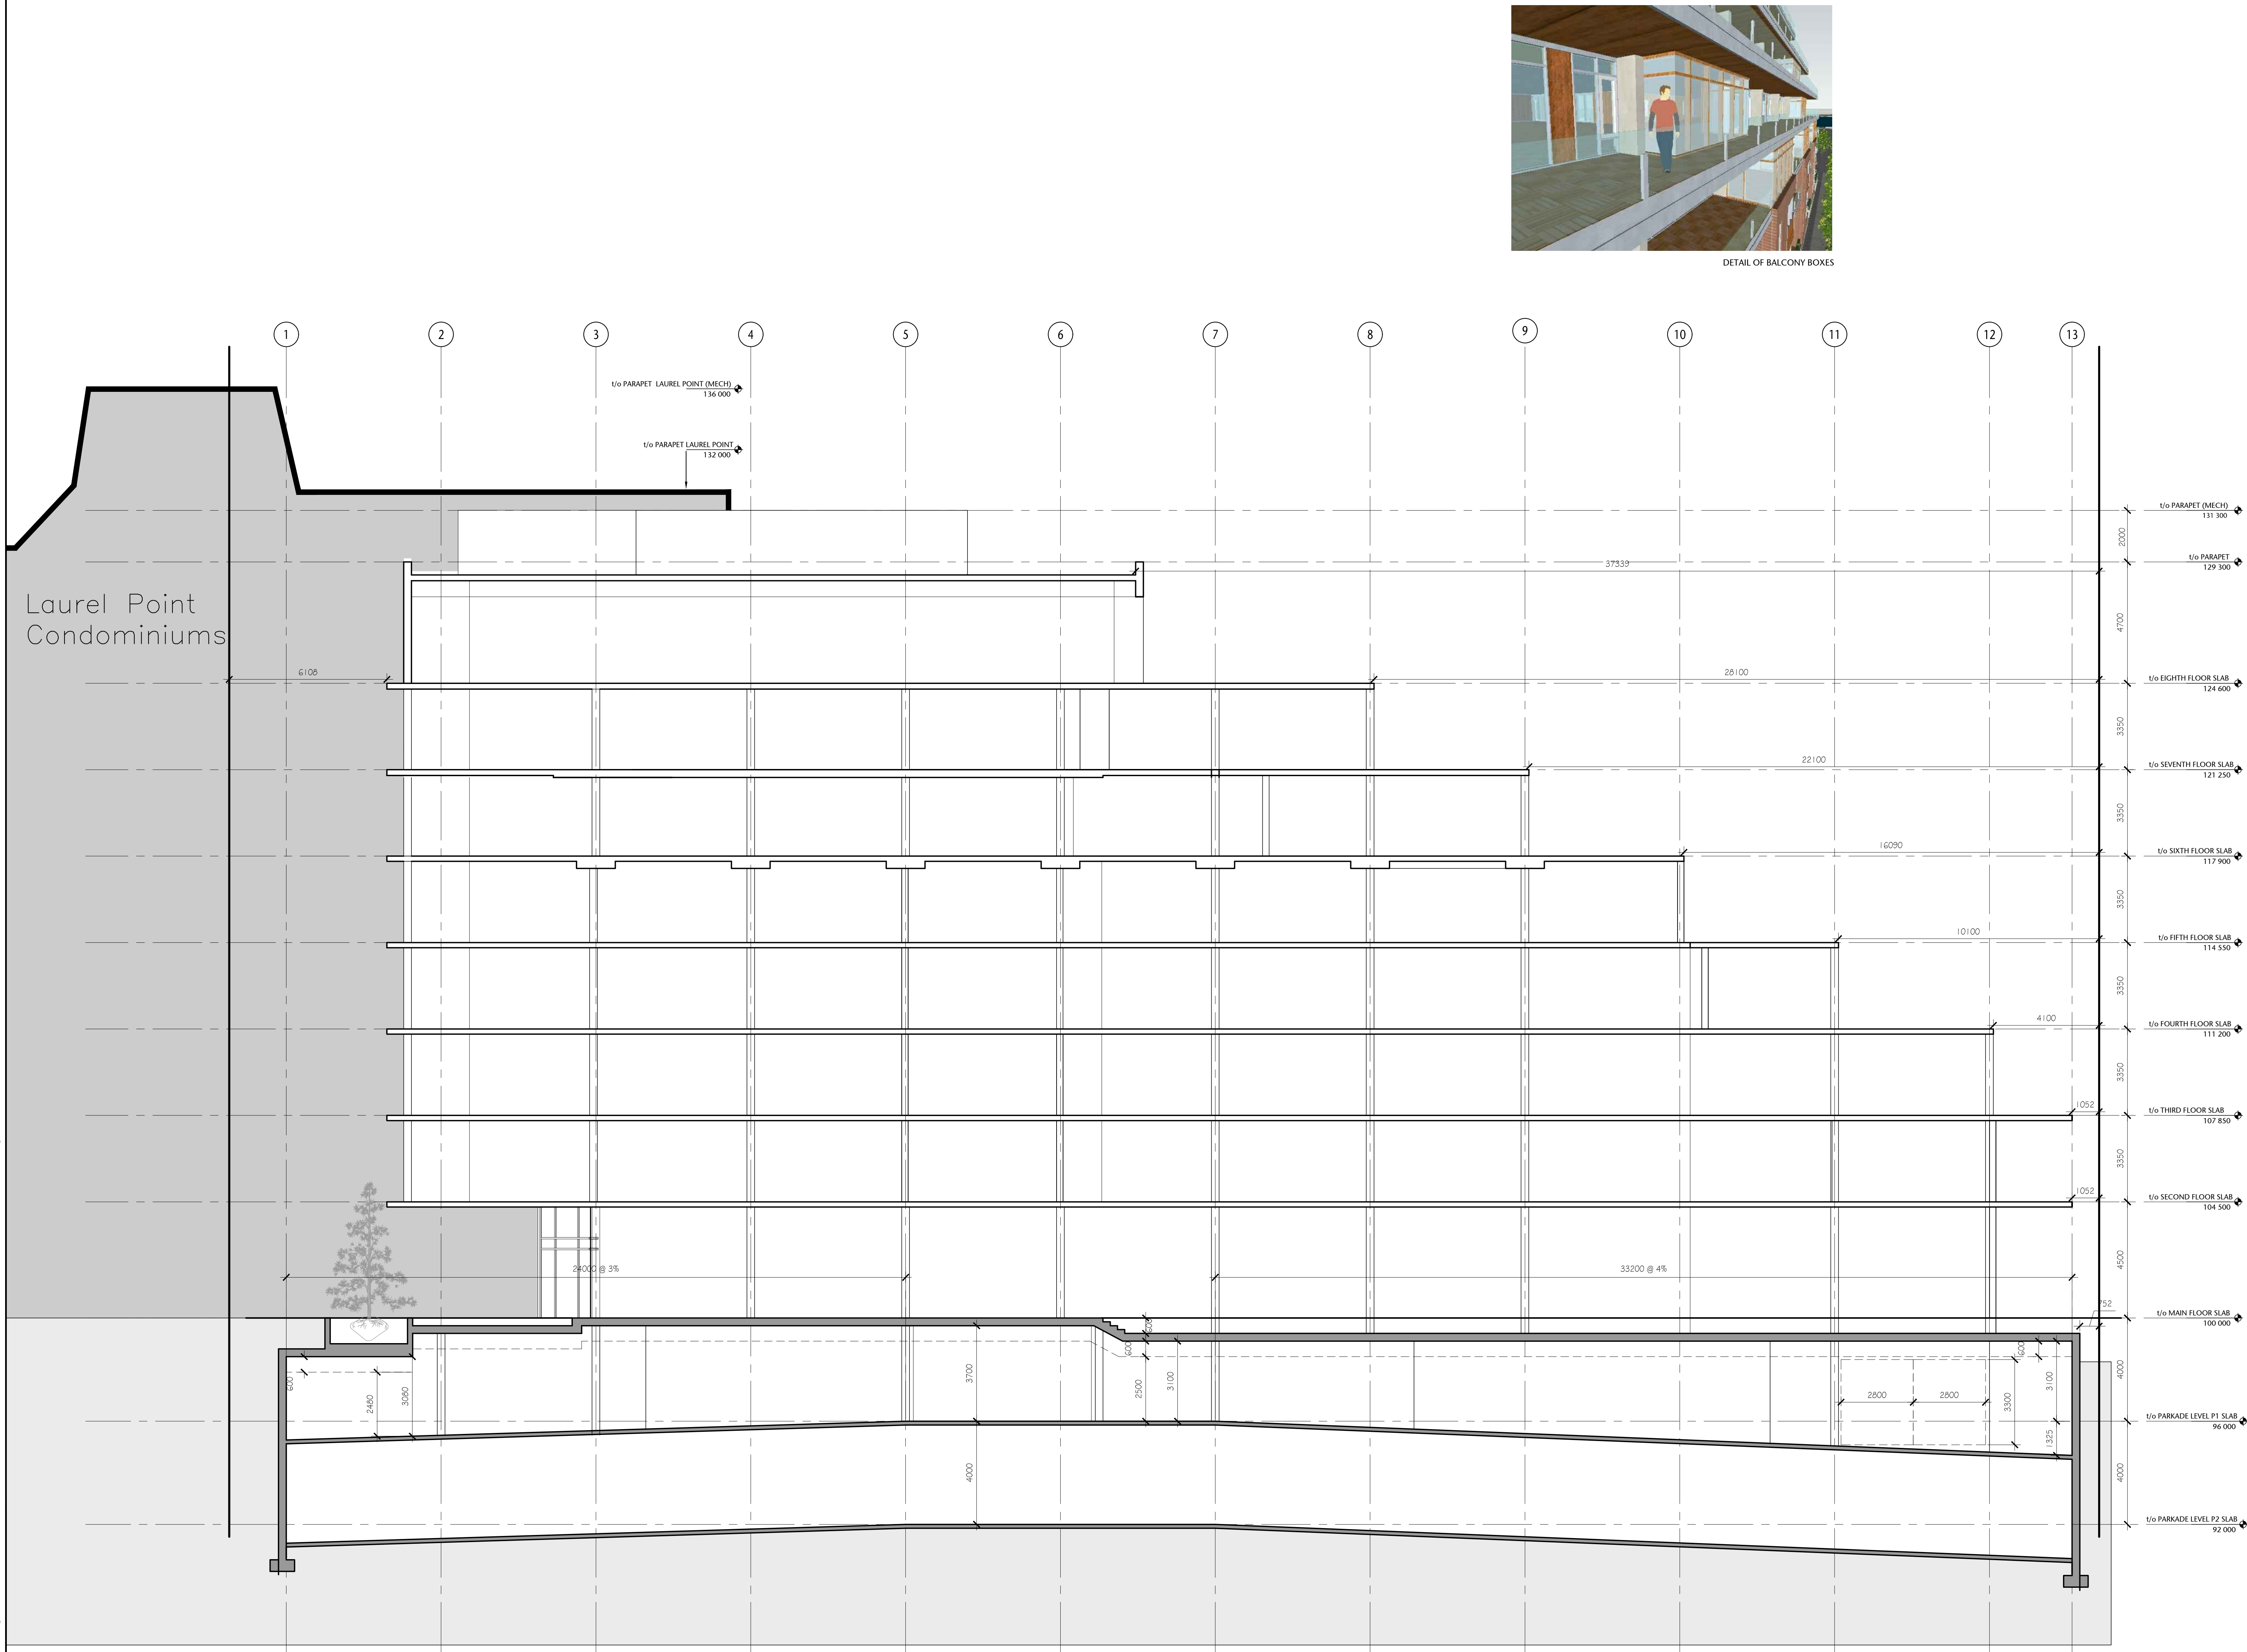

257 BELLEVILLE STREET

VICTORIA, BRITISH COLUMBIA

no.	issued for	date
1	DEVELOPMENT PERMIT	OCT 23/2012
2	DEVELOPMENT PERMIT	MAR 16/2020
3	REISSUED DEVELOPMENT PERMIT	DEC 03/2020



alan lowe architect inc.

MTa CALGARY | EDMONTON
310, 625 - 11 Ave SW Calgary AB T2R 0E1
t. 403.264.8700
f. 403.264.8029


mtalink.com Urban Design Architecture Interior Design

BUILDING SECTIONS

A5.02

PO, DS, DL	AS SHOWN
checked DL	project no. 20.118


COPYRIGHTED. This design is the exclusive property of the Architect and shall not be reproduced without the Architects written permission. These drawings are to be read in conjunction with the specifications, structural, mechanical and electrical drawings. This drawing must not be scaled. All dimensions, data and levels shall be verified before construction, and all errors or omissions reported immediately to the Architect.

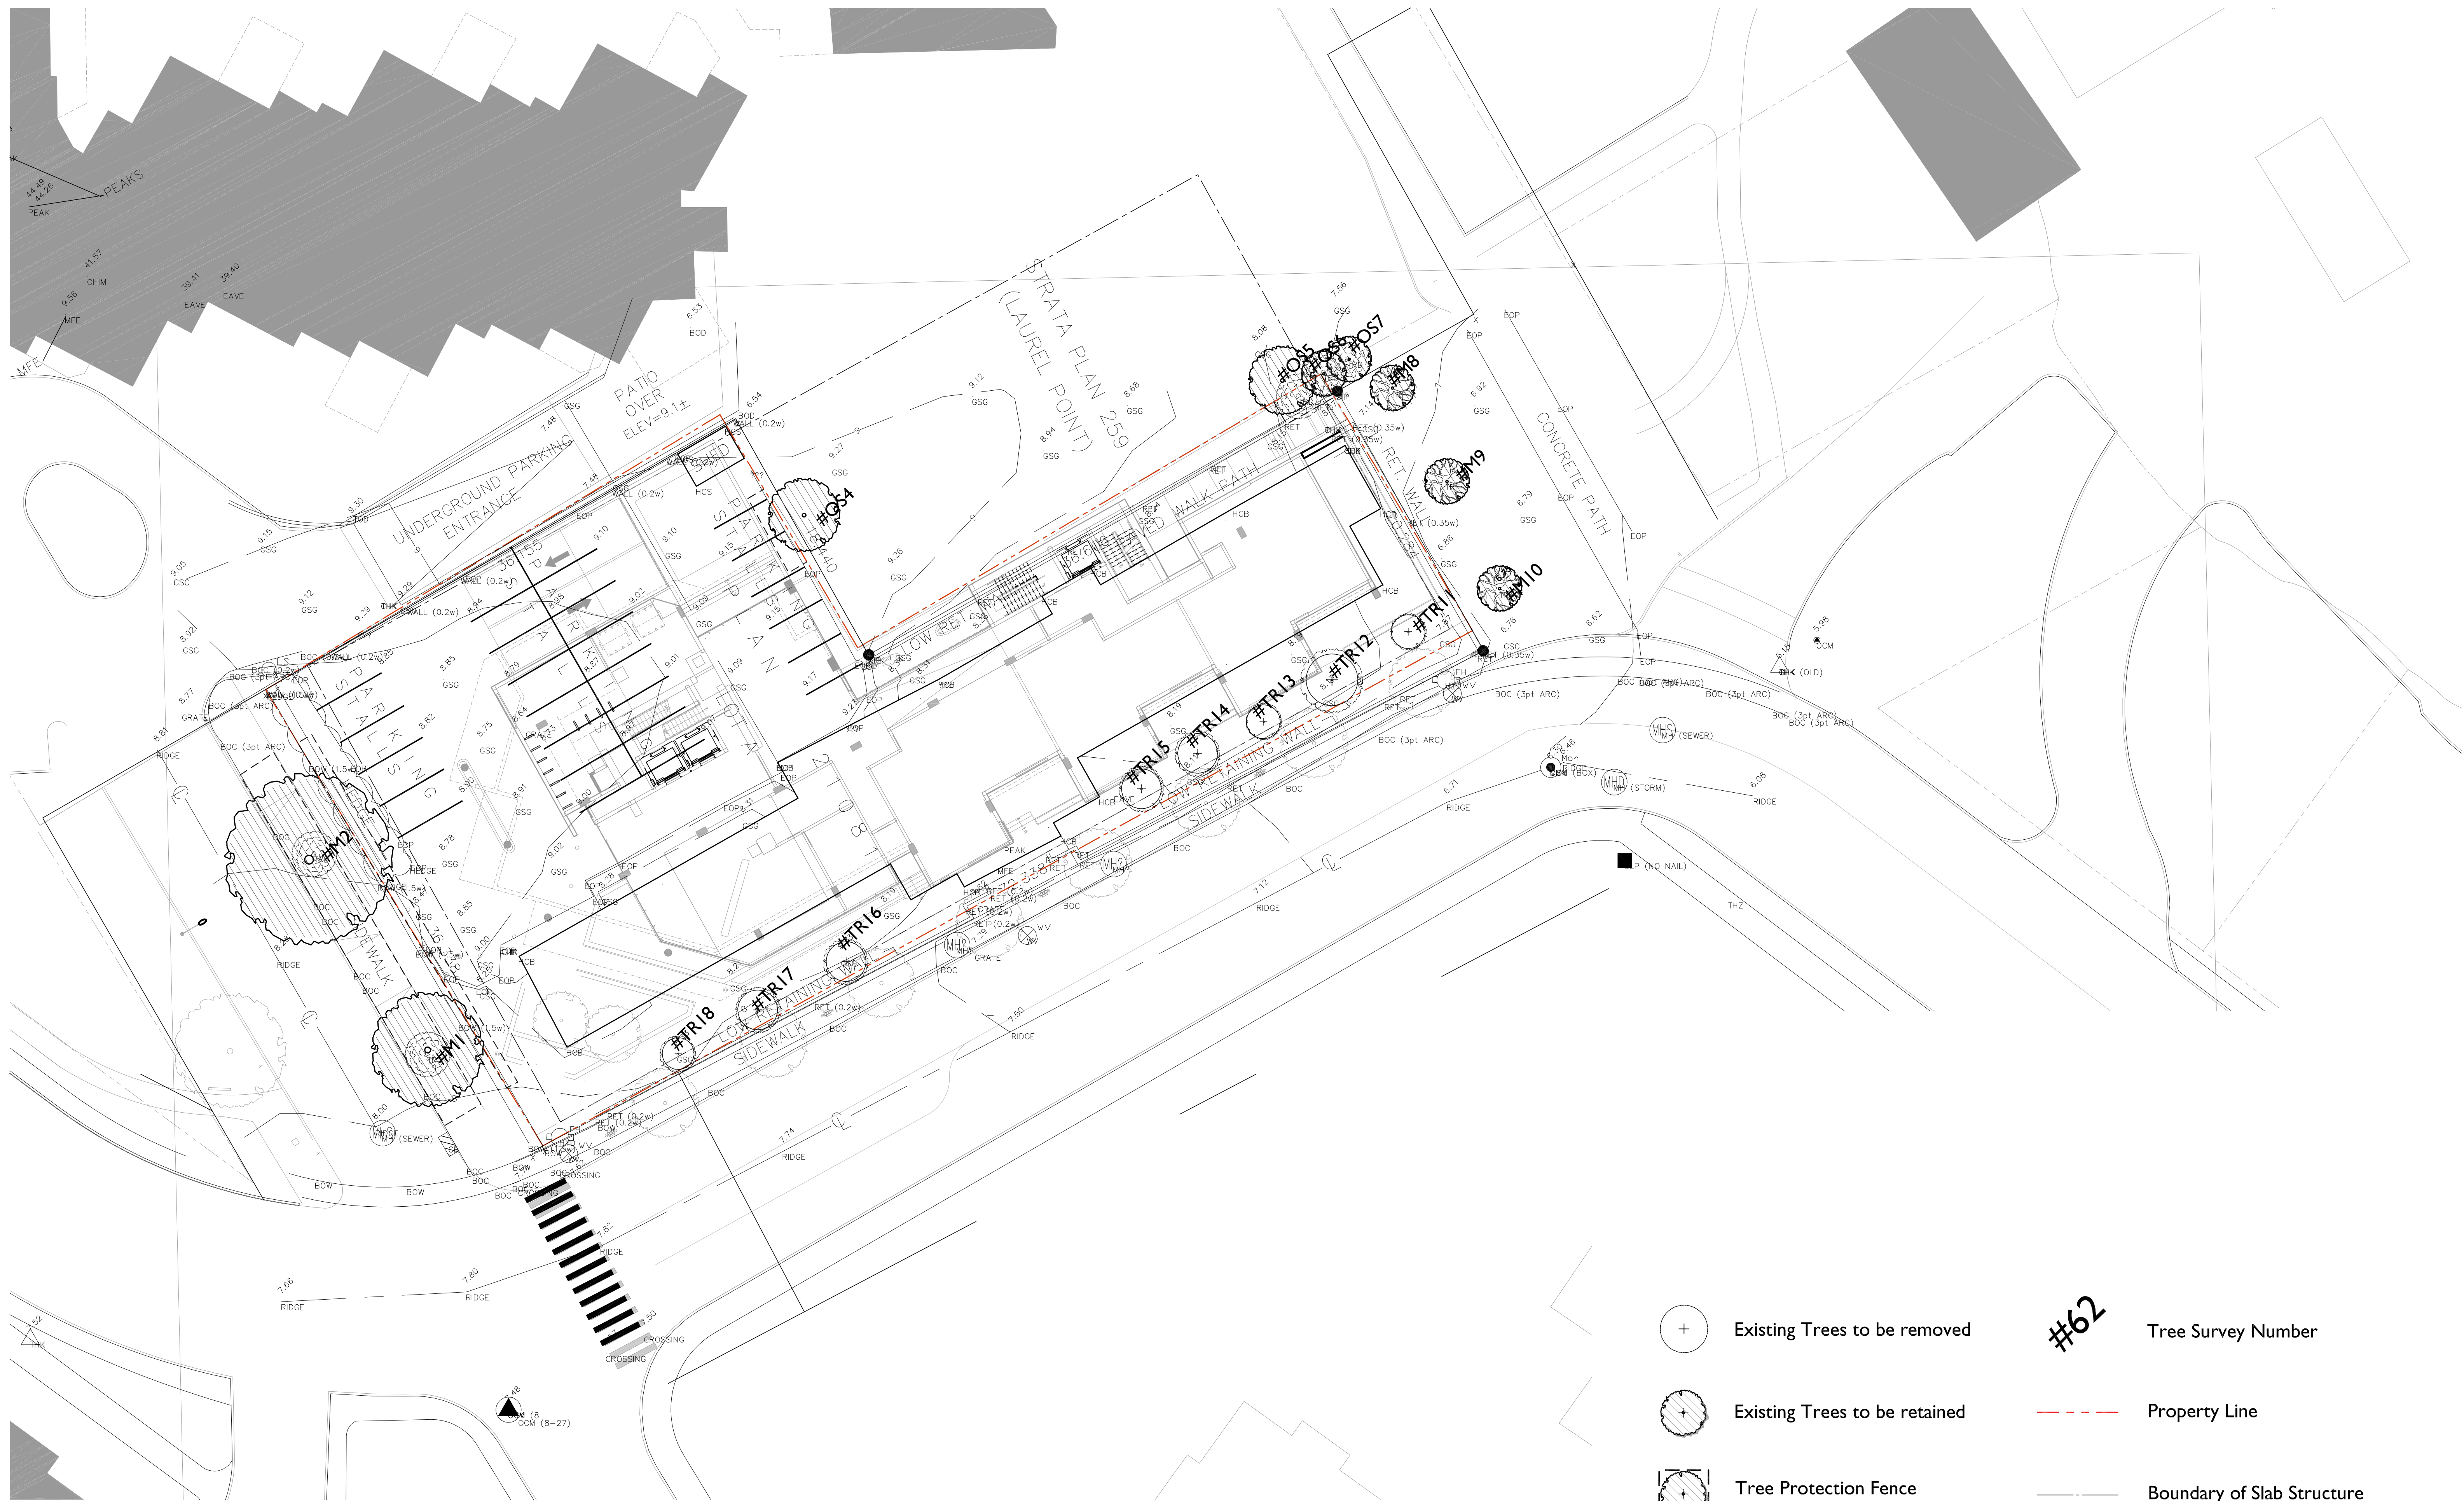

- Existing Trees to be removed
- Existing Trees to be retained
- Tree Protection Fence
- #62

Tree Survey Number
- Property Line
- Boundary of Slab Structure

- GENERAL NOTES:**
- THIS DRAWING IS FOR REFERENCE ONLY. REFER TO THE SURVEY MAP DATED APRIL 17, 2014 PROVIDED BY BENNETT LAND SURVEYING LTD.
 - THE CONTRACTOR SHALL VERIFY ALL EXISTING CONDITIONS PRIOR TO LANDSCAPE FEATURES REMOVAL.
 - ALL PRUNING TO BE DONE UNDER THE SUPERVISION OF THE APPOINTED ARBORIST AS PER SPEC.
 - REFER TO ELECTRICAL DRAWINGS FOR ALL SERVICE TERMINATION AND REINSTATEMENT.
 - ALL ONSITE LANDSCAPE FEATURES AND PLANTS NOT IDENTIFIED FOR RETENTION OR RELOCATION ARE TO BE REMOVED.
 - REFER TO CERTIFIED ARBORISTS TREE MANAGEMENT PLAN FOR TREE PRESERVATION.
 - ALL EXISTING STREET CURBS TO BE RETAINED UNLESS OTHERWISE NOTED.
 - POSSIBLE RETENTION OF TREES FOR SNAGS ALONG LANGARA TRAIL. ARBORIST TO REVIEW FEASIBILITY IN TERMS OF SAFETY.
 - REFER TO CIVIL DRAWINGS FOR REMOVAL, RETENTION AND/OR RELOCATION OF EXISTING PARKING AND SITE SERVICES.

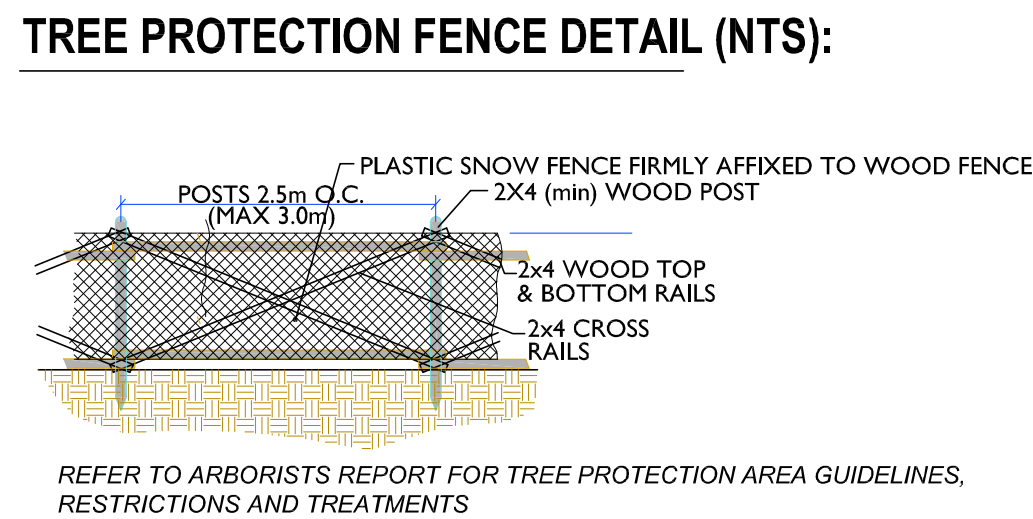

257 BELLEVILLE STREET
VICTORIA, BRITISH COLUMBIA.

no.	issued for	date
	Development Permit	Nov 15/10
	Revised Development Permit	Feb 04/11
	Revised Development Permit	Feb 16/11
	Revised Development Permit	Apr 29/11
	Issued for Costing	Nov 07/11
	Re-issued for Development Permit	Dec 05/12
	Re-issued for Development Permit	Nov 26/20
	Re-issued for Development Permit	June 03/21
	For Coordination	July 30/21
	Re-issued for Development Permit	Dec 06/21



IME Ta
marshall tittlemore architects
Creating memorable places

TREE MANAGEMENT PLAN

L0.1

MD	drawn	1:200	scale
CP	checked	08005	project no.



257 BELLEVILLE STREET

VICTORIA, BRITISH COLUMBIA.

no.	issued for	date
—	Development Permit	Nov 15/10
—	Revised Development Permit	Feb 04/11
—	Revised Development Permit	Feb 16/11
—	Revised Development Permit	Apr 29/11
—	Issued for Costing	Nov 07/11
—	Re-issued for Development Permit	Dec 05/12
—	Re-issued for Development Permit	Nov 26/20
—	Re-issued for Development Permit	June 03/21
—	For Coordination	July 30/21
—	Re-issued for Development Permit	Dec 06/21

seal



permit


consultant



IME Ta
marshall tittlemore architects
Creating memorable places

drawing title
LANDSCAPE PLAN - GROUND FLOOR
sheet

MD	drawn	1:200	scale
CP	checked	08005	project no.

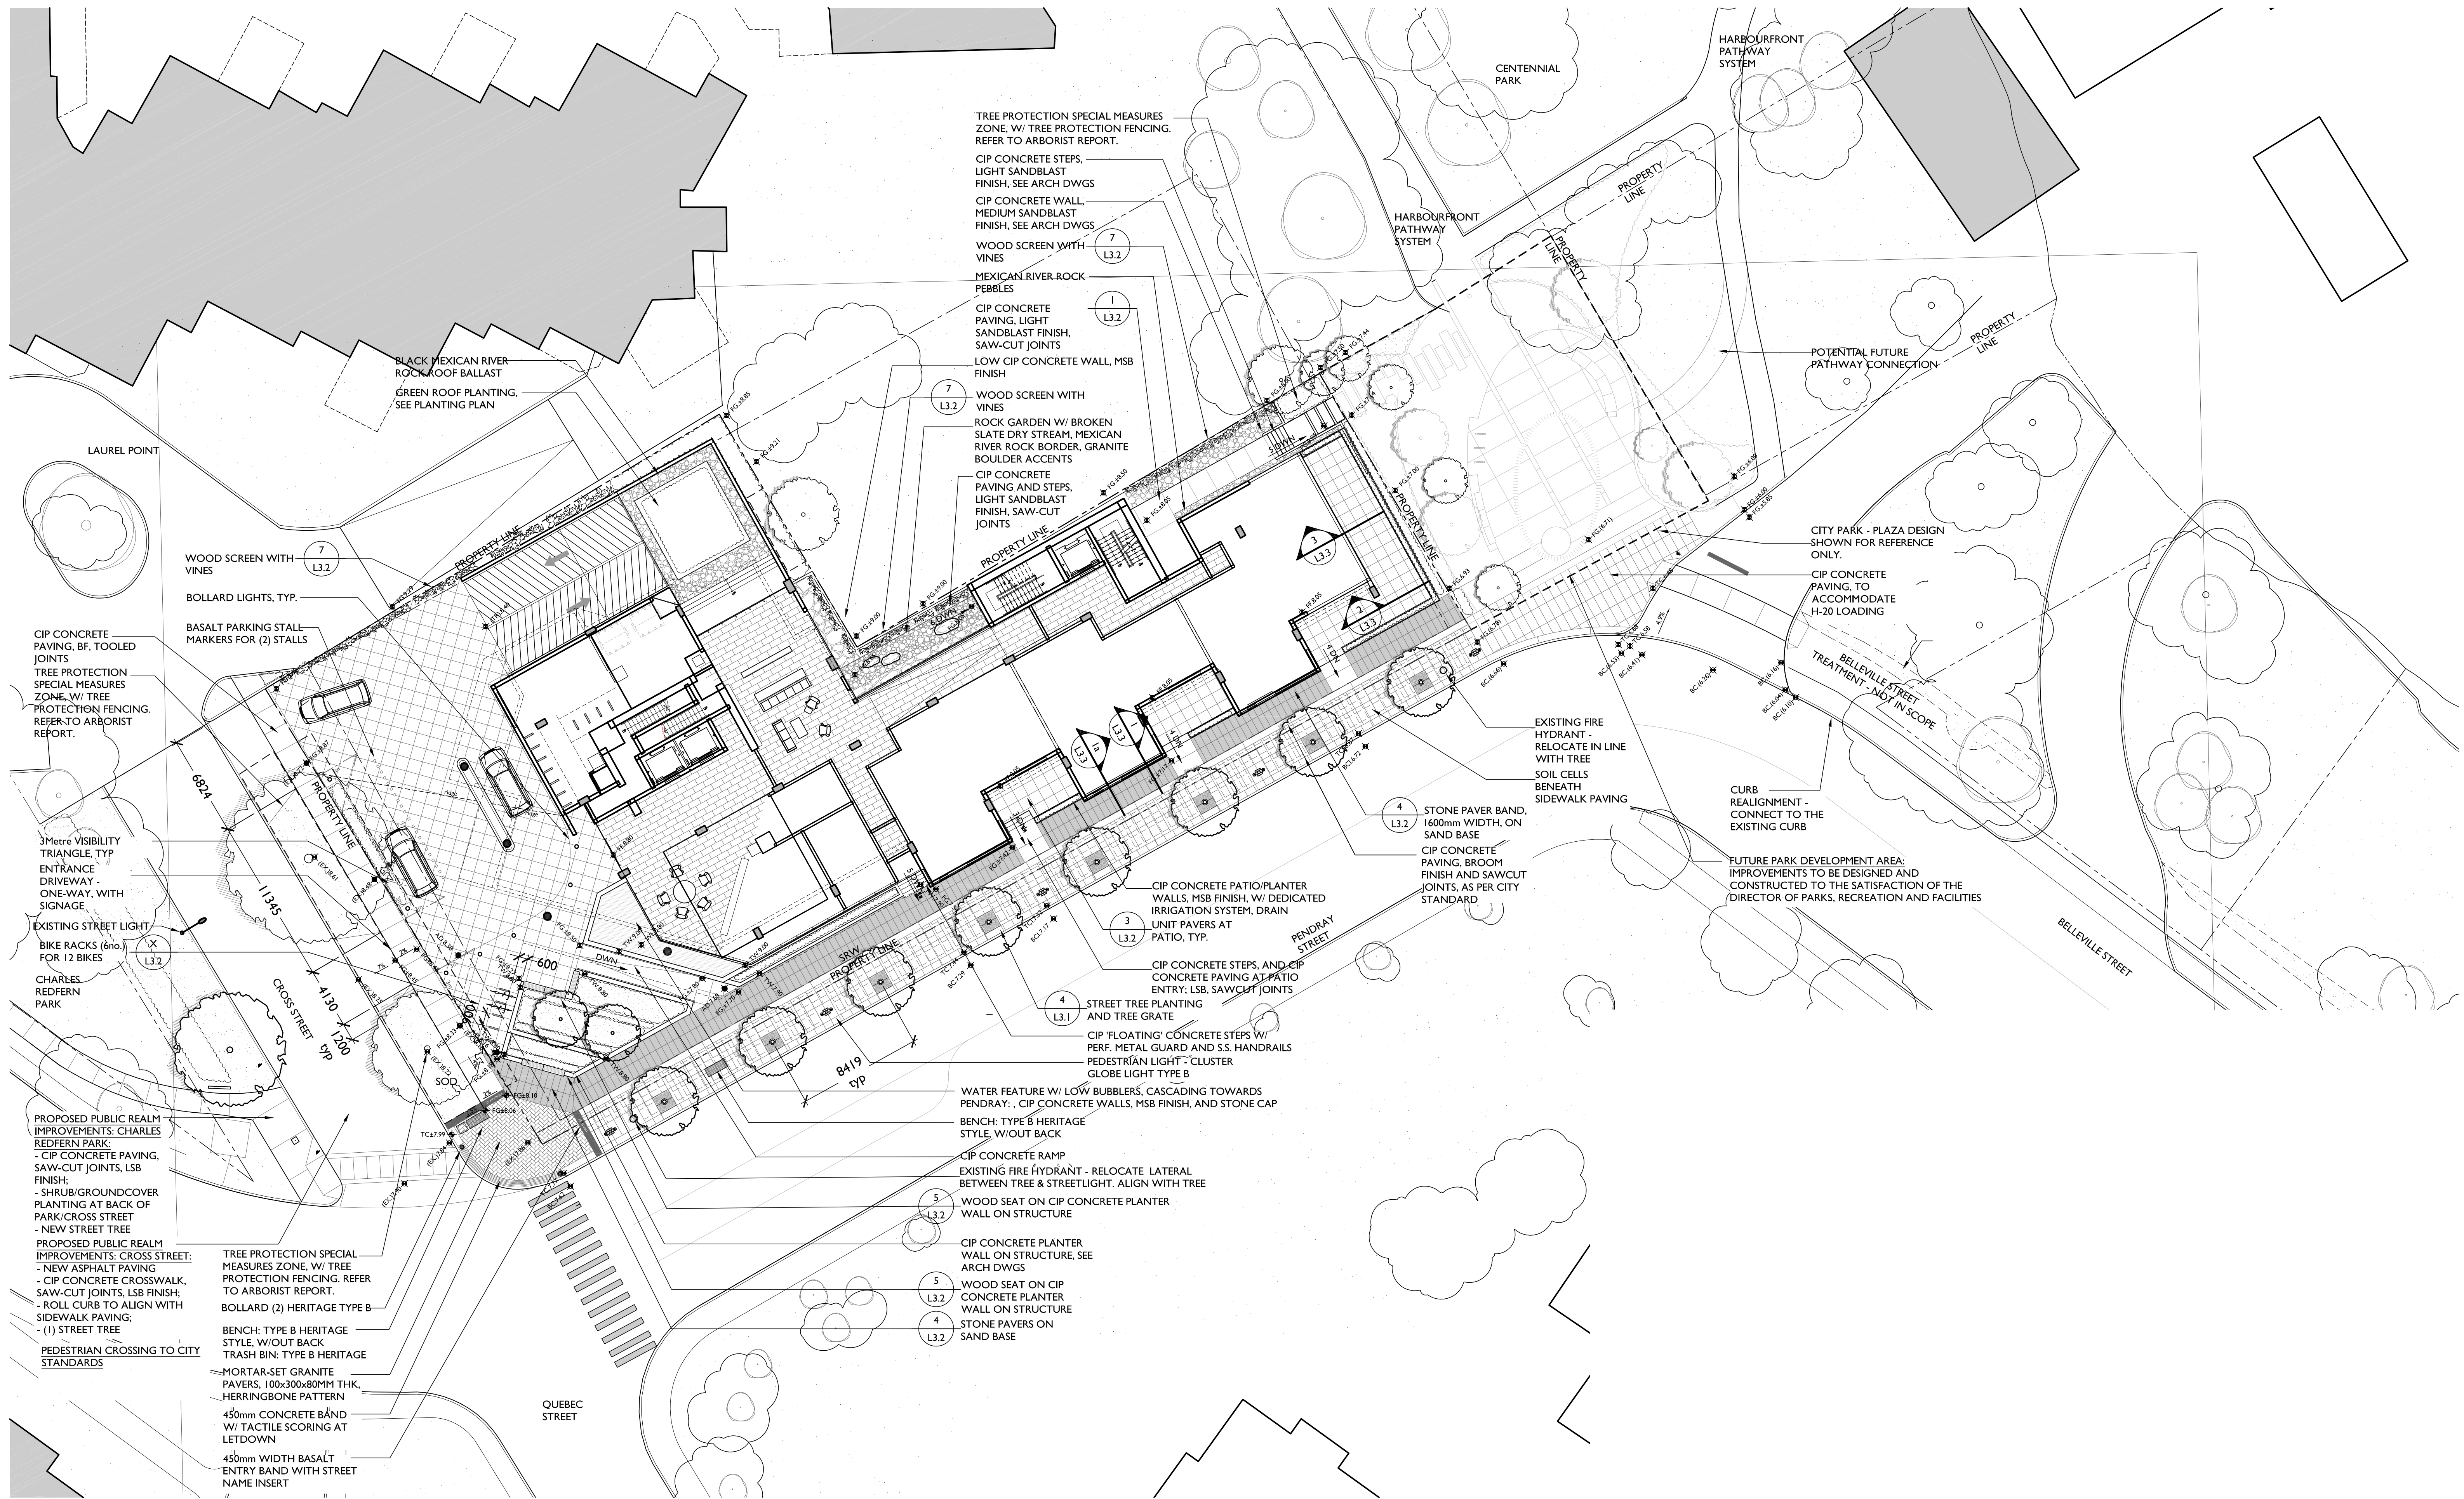

LANDSCAPE KEY LEGEND

CIP	CAST-IN-PLACE
PB	POOL BOTTOM
WL	WATER LEVEL
TS	TOP OF STAIR
BS	BOTTOM OF STAIR
TW	TOP OF WALL
BW	BOTTOM OF WALL
TC	TOP OF CURB
BC	BOTTOM OF CURB
AD	AREA DRAIN
10.0M	PROPOSED SPOT ELEVATION (FINISHED GRADE)

rh 12	PLANT SPECIES
3.0 1.0	PLANT QUANTITY
2.0 1.0	SECTION NUMBER
2.0 1.0	SET SHEET NO.
2.0 1.0	DETAIL NUMBER
2.0 1.0	SET SHEET NO.

GENERAL NOTES

1. PROVIDE ADEQUATE SUB-SURFACE DRAINAGE IN ALL LAWN AND PLANTING AREAS.
2. SEE CIVIL AND ARCHITECTURAL DRAWINGS FOR GRADING.
3. ENSURE POSITIVE DRAINAGE.
4. STREETScape TO APPROVAL OF ENGINEERING SERVICES. ALL STREET TREES TO HAVE 8" WIDE 18" DEPTH "DEEP ROOT" ROOT BARRIER, OR PRE-APPROVED EQUIVALENT, AT ALL SIDEWALK LOCATIONS.
5. ALL STREET TREE SPECIES AND SPACING TO CONFORM TO CITY OF VICTORIA STANDARD SPACING AND CLEARANCE.
6. FINAL TREE LOCATIONS TO BE DETERMINED TO THE SATISFACTION OF ENGINEERING SERVICES.
7. AN AUTOMATIC IRRIGATION SYSTEM SHALL BE PROVIDED FOR ALL PLANT MATERIAL, INCLUDING STREETLEVEL PLANTINGS AND GREEN ROOF PLANTINGS. HOSEBIBS SHALL BE PROVIDED IN ALL PRIVATE COURTYARD AND PATIO AREAS. IRRIGATION SYSTEM DESIGN AND INSTALLATION SHALL BE IN ACCORDANCE WITH THE IRRIGATION INDUSTRY OF BC STANDARDS AND GUIDELINES.
8. ALL PLANT MATERIAL TO CNLA AND CSLA STANDARDS.
9. ROOT BARRIERS TO BE "DEEP ROOT", "ROOT SOLUTIONS" OR EQUAL.

IRRIGATION: GENERAL NOTES

1. ALL LANDSCAPE IRRIGATION SHALL CONFORM TO IABC STANDARDS.
2. LANDSCAPE DRIPLINE SHALL BE LOOPED UNLESS OTHERWISE SPECIFIED.
3. ALL IRRIGATION WORK SHALL BE DONE BY A SUITABLY EXPERIENCED AND QUALIFIED IRRIGATION CONTRACTOR ADEQUATE FOR THE SCOPE OF WORK. THE CONTRACTOR SHALL BE A MEMBER IN GOOD STANDING OF THE IRRIGATION INDUSTRY ASSOCIATION OF B.C. AND HAVE MET THE QUALIFICATION STANDARDS CURRENTLY APPLIED TO CONTRACTORS BY THAT ORGANIZATION.
4. UNLESS OTHERWISE SPECIFIED OR INDICATED ON THE DRAWINGS, ALL LANDSCAPE IRRIGATION EQUIPMENT SHALL BE SUPPLIED BY A SINGLE MANUFACTURER. ANY SUBSTITUTIONS WITHOUT THE PRIOR APPROVAL OF THE CONSULTANT WILL BE REJECTED.


LAYOUT AND MATERIALS: GENERAL NOTES

1. DO NOT SCALE DRAWINGS. LAYOUT AS PER DIMENSIONS NOTED ON LANDSCAPE PLANS. REPORT ANY DISCREPANCIES TO THE CONSULTANT FOR REVIEW AND RESPONSE.
2. LAYOUT AND MATERIALS DRAWINGS ARE TO BE READ IN CONJUNCTION WITH LANDSCAPE SPECIFICATIONS FOR COMPLIANCE.
3. LANDSCAPE DRAWINGS ARE TO BE READ IN CONJUNCTION WITH ARCHITECTURAL AND ENGINEERING DRAWINGS. REPORT ANY DISCREPANCIES TO THE CONSULTANT FOR REVIEW AND RESPONSE.
4. VERIFY ALL DIMENSIONS WITH FIELD CONDITIONS. REPORT ANY DISCREPANCIES TO THE CONSULTANT FOR REVIEW AND RESPONSE.
5. LIGHTING INFORMATION REFERENCED ON LANDSCAPE DRAWINGS IS TO BE READ IN CONJUNCTION WITH ELECTRICAL ENGINEERS DRAWINGS. REPORT ANY DISCREPANCIES TO THE CONSULTANT FOR REVIEW AND RESPONSE.
6. UTILITY AND LIGHTING ARE INDICATED FOR REFERENCE ONLY. REFER TO ENG. DRAWINGS FOR LOCATIONS, DETAILS, AND SPECIFICATIONS.
7. REFERENCE CIVIL ENGINEERS DRAWINGS FOR LAYOUT OF ROAD CURBS AND GUTTERS AND PEDESTRAIN LET-DOWNS.
8. REFER TO ENGINEERING DRAWINGS FOR DETAILS, SUBGRADE, AND REINFORCING OF ALL PAVED SURFACES IN ROADWAYS.

GRADING: GENERAL NOTES

1. CONFIRM ALL EXISTING GRADES PRIOR TO CONSTRUCTION AND REPORT ANY DISCREPANCIES TO THE CONSULTANT TEAM FOR REVIEW AND RESPONSE.
2. UNLESS OTHERWISE NOTED, ALL DRAINS LOCATED IN LAWN OR PLANTED AREA ARE TO BE COMPLETE WITH INSPECTION CHAMBER AND CLEANOUT.
3. PROVIDE POSITIVE DRAINAGE THROUGHOUT - AWAY FROM BUILDINGS AND TO DRAINAGE STRUCTURES. UNLESS OTHERWISE NOTED, PROVIDE A MINIMUM SLOPE OF 2% ON ALL HARD AND SOFT LANDSCAPE SURFACES.
4. UNLESS OTHERWISE NOTED PROVIDE A MAXIMUM SLOPE OF 4:1 (25%) AT ALL SOFT LANDSCAPE AREAS. REPORT ANY DISCREPANCIES TO THE CONSULTANT TEAM FOR REVIEW AND RESPONSE.
5. ALL GRADING INFORMATION TO BE COORDINATED WITH ARCHITECTURAL DRAWINGS TO ENSURE ADEQUATE SOIL DEPTHS AND POSITIVE DRAINAGE.

THIS DRAWING MUST NOT BE SCALED. ALL DIMENSIONS, DATA AND LEVELS SHOWN HEREIN SHALL BE VERIFIED BEFORE CONSTRUCTION. ANY DISCREPANCIES SHALL BE REPORTED IMMEDIATELY TO THE ARCHITECT. THESE DRAWINGS ARE TO BE READ IN CONJUNCTION WITH THE SPECIFICATIONS, STRUCTURAL, MECHANICAL AND ELECTRICAL DRAWINGS.

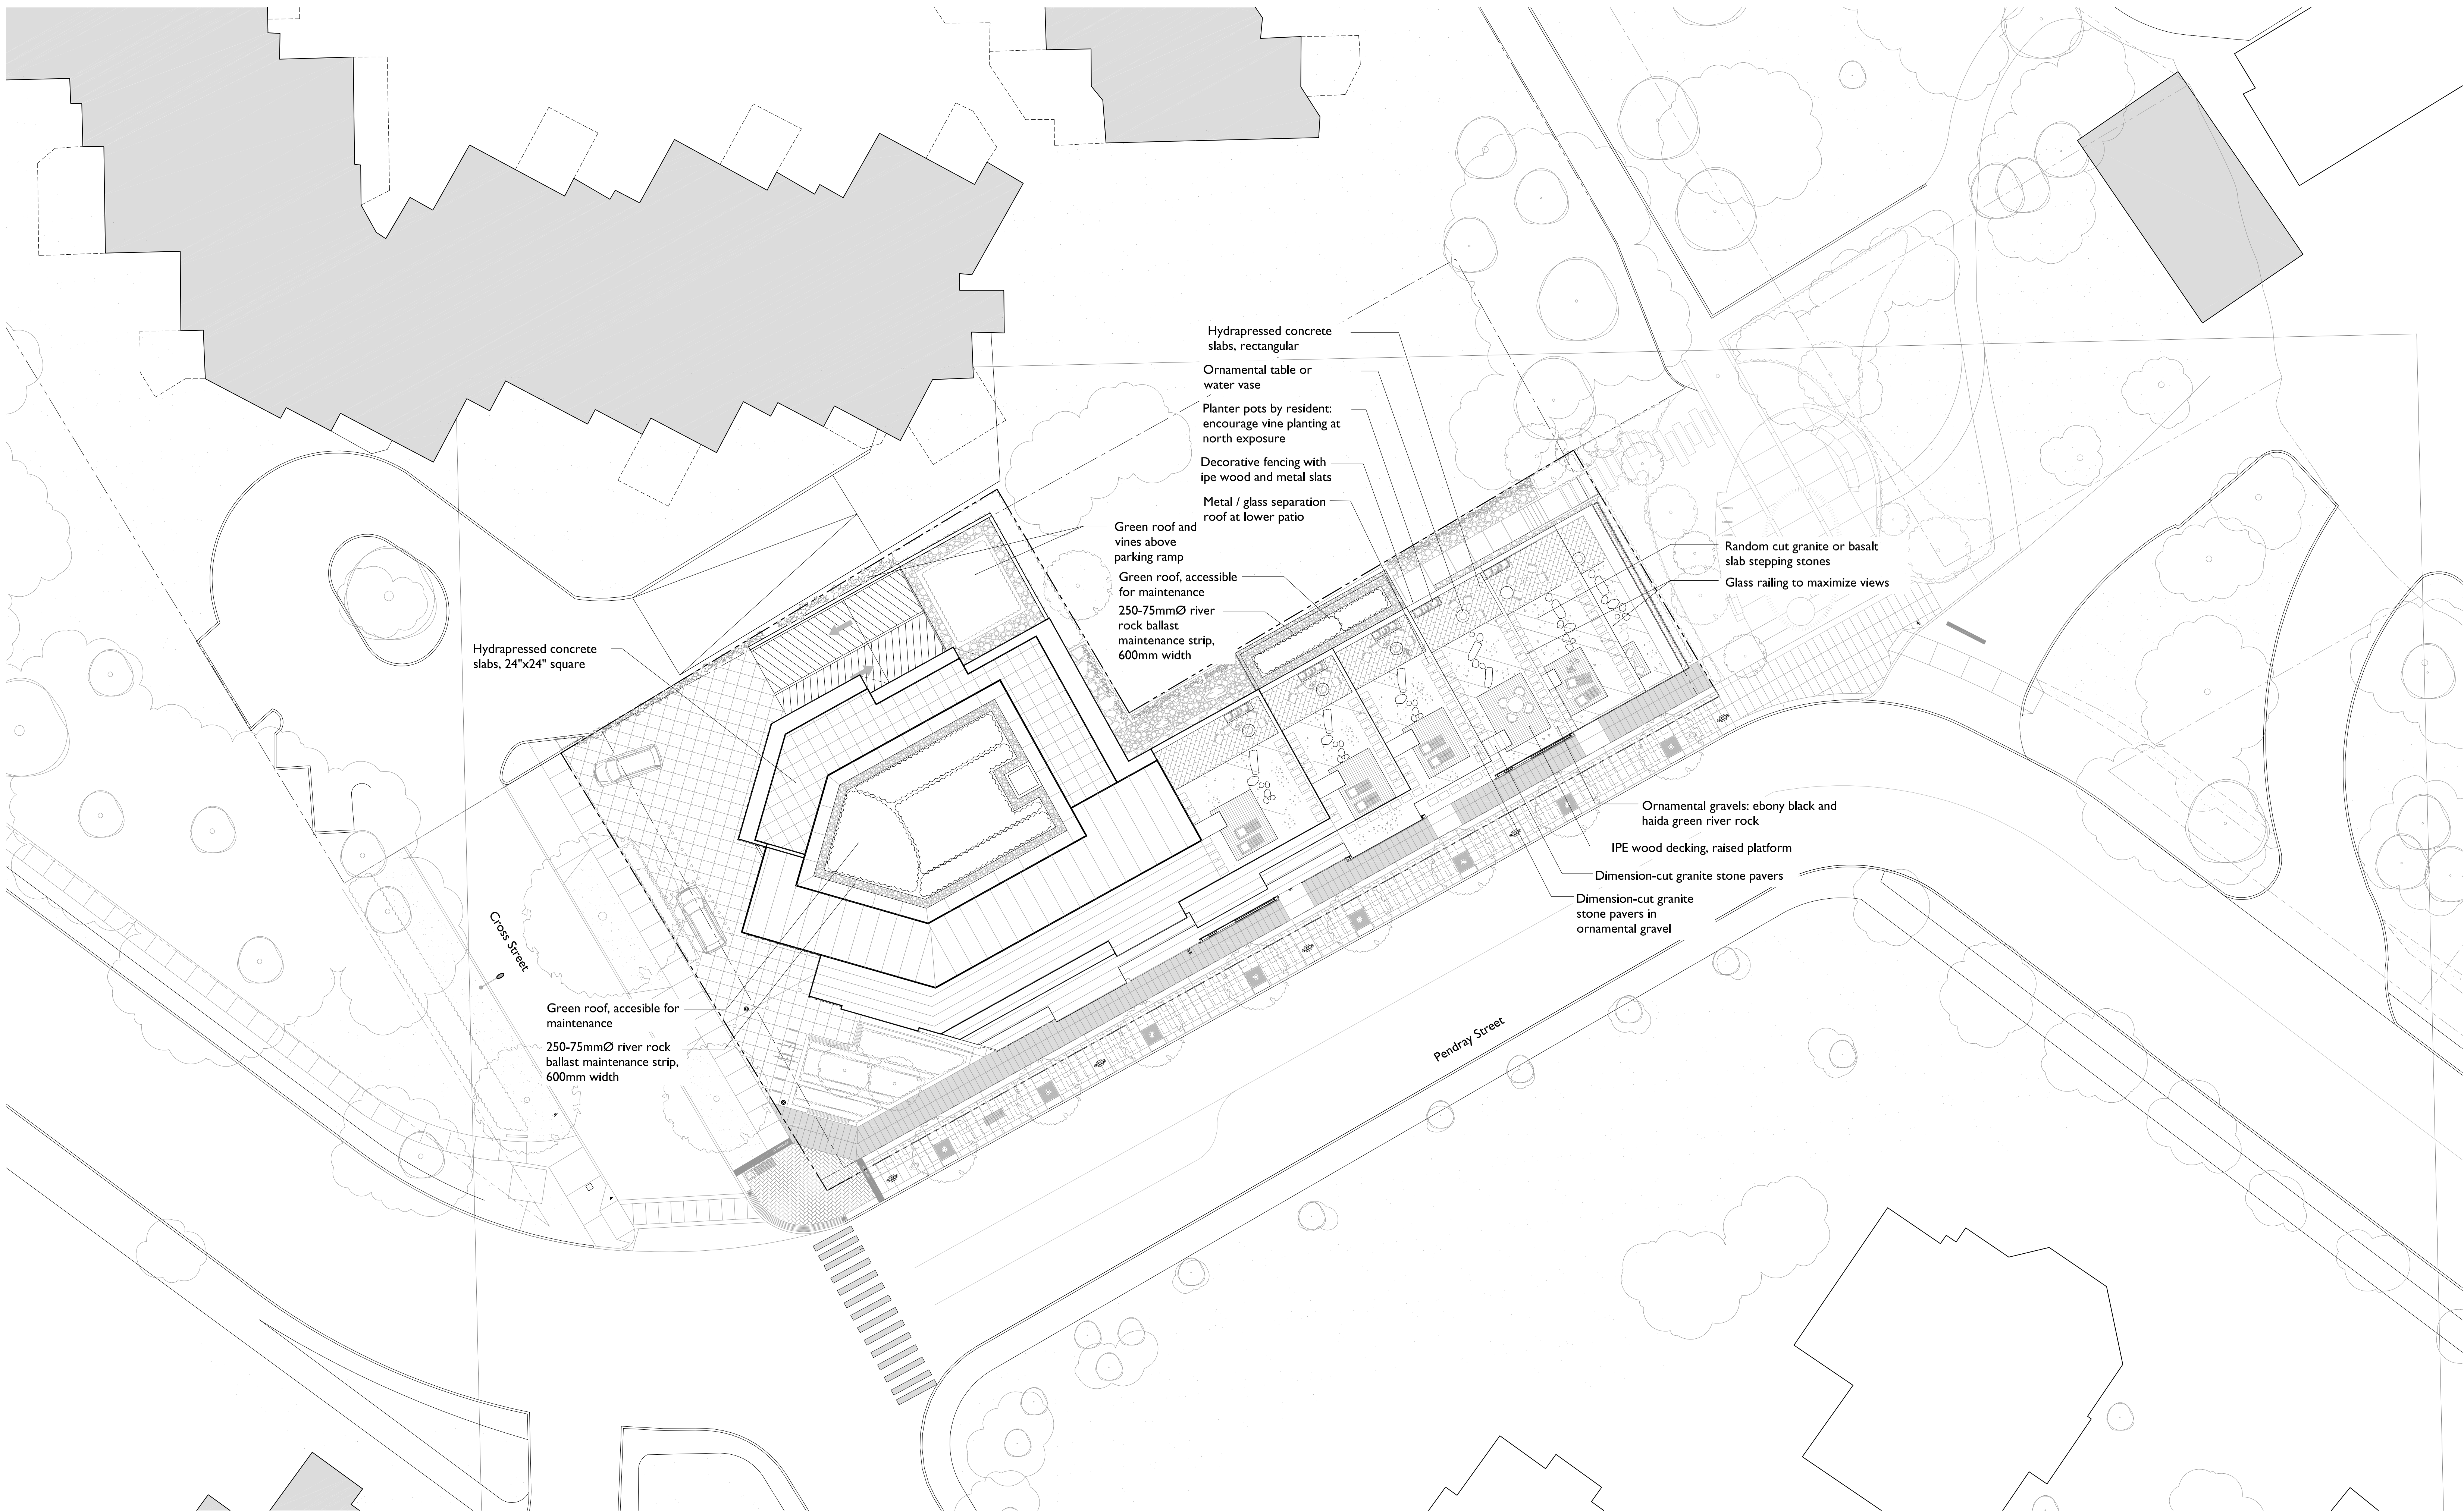

LAYOUT AND MATERIALS: GENERAL NOTES

1. DO NOT SCALE DRAWINGS. LAYOUT AS PER DIMENSIONS NOTED ON LANDSCAPE PLANS. REPORT ANY DISCREPANCIES TO THE CONSULTANT FOR REVIEW AND RESPONSE.
2. LAYOUT AND MATERIALS DRAWINGS ARE TO BE READ IN CONJUNCTION WITH LANDSCAPE SPECIFICATIONS FOR COMPLIANCE.
3. LANDSCAPE DRAWINGS ARE TO BE READ IN CONJUNCTION WITH ARCHITECTURAL AND ENGINEERING DRAWINGS. REPORT ANY DISCREPANCIES TO THE CONSULTANT FOR REVIEW AND RESPONSE.
4. VERIFY ALL DIMENSIONS WITH FIELD CONDITIONS. REPORT ANY DISCREPANCIES TO THE CONSULTANT FOR REVIEW AND RESPONSE.
5. LIGHTING INFORMATION REFERENCED ON LANDSCAPE DRAWINGS IS TO BE READ IN CONJUNCTION WITH ELECTRICAL ENGINEERS DRAWINGS. REPORT ANY DISCREPANCIES TO THE CONSULTANT FOR REVIEW AND RESPONSE.
6. UTILITY AND LIGHTING ARE INDICATED FOR REFERENCE ONLY. REFER TO ENG. DRAWINGS FOR LOCATIONS, DETAILS, AND SPECIFICATIONS.
7. REFERENCE CIVIL ENGINEERS DRAWINGS FOR LAYOUT OF ROAD CURBS AND GUTTERS AND PEDESTRAIN LET-DOWNS.
8. REFER TO ENGINEERING DRAWINGS FOR DETAILS, SUBGRADE, AND REINFORCING OF ALL PAVED SURFACES IN ROADWAYS.

IRRIGATION: GENERAL NOTES

1. ALL LANDSCAPE IRRIGATION SHALL CONFORM TO IABC STANDARDS.
2. LANDSCAPE DRIPLINE SHALL BE LOOPED UNLESS OTHERWISE SPECIFIED.
3. ALL IRRIGATION WORK SHALL BE DONE BY A SUITABLY EXPERIENCED AND QUALIFIED IRRIGATION CONTRACTOR ADEQUATE FOR THE SCOPE OF WORK. THE CONTRACTOR SHALL BE A MEMBER IN GOOD STANDING OF THE IRRIGATION INDUSTRY ASSOCIATION OF B.C. AND HAVE MET THE QUALIFICATION STANDARDS CURRENTLY APPLIED TO CONTRACTORS BY THAT ORGANIZATION.
4. UNLESS OTHERWISE SPECIFIED OR INDICATED ON THE DRAWINGS, ALL LANDSCAPE IRRIGATION EQUIPMENT SHALL BE SUPPLIED BY A SINGLE MANUFACTURER. ANY SUBSTITUTIONS WITHOUT THE PRIOR APPROVAL OF THE CONSULTANT WILL BE REJECTED.
5. GREEN ROOF PLANTING IS TO BE FULLY IRRIGATED.

257 BELLEVILLE STREET

VICTORIA, BRITISH COLUMBIA.

no.	issued for	date
	Development Permit	Nov 15/10
	Revised Development Permit	Feb 04/11
	Revised Development Permit	Feb 16/11
	Revised Development Permit	Apr 29/11
	Issued for Costing	Nov 07/11
	Re-issued for Development Permit	Dec 05/12
	Re-issued for Development Permit	Nov 26/20
	Re-issued for Development Permit	June 03/21
	For Coordination	July 30/21
	Re-issued for Development Permit	Dec 06/21




IME Ta CALGARY | EDMONTON
www.mtalink.com
301, 215 - 10th Ave SW
Calgary Alberta T2R 0A4
p 403.264.8700
f 403.264.8029
marshall tittlemore architects
Creating memorable places

LANDSCAPE PLAN - ROOF LEVELS

drawing title		sheet	
MD	drawn	1:200	scale
CP	checked	08005	project no.



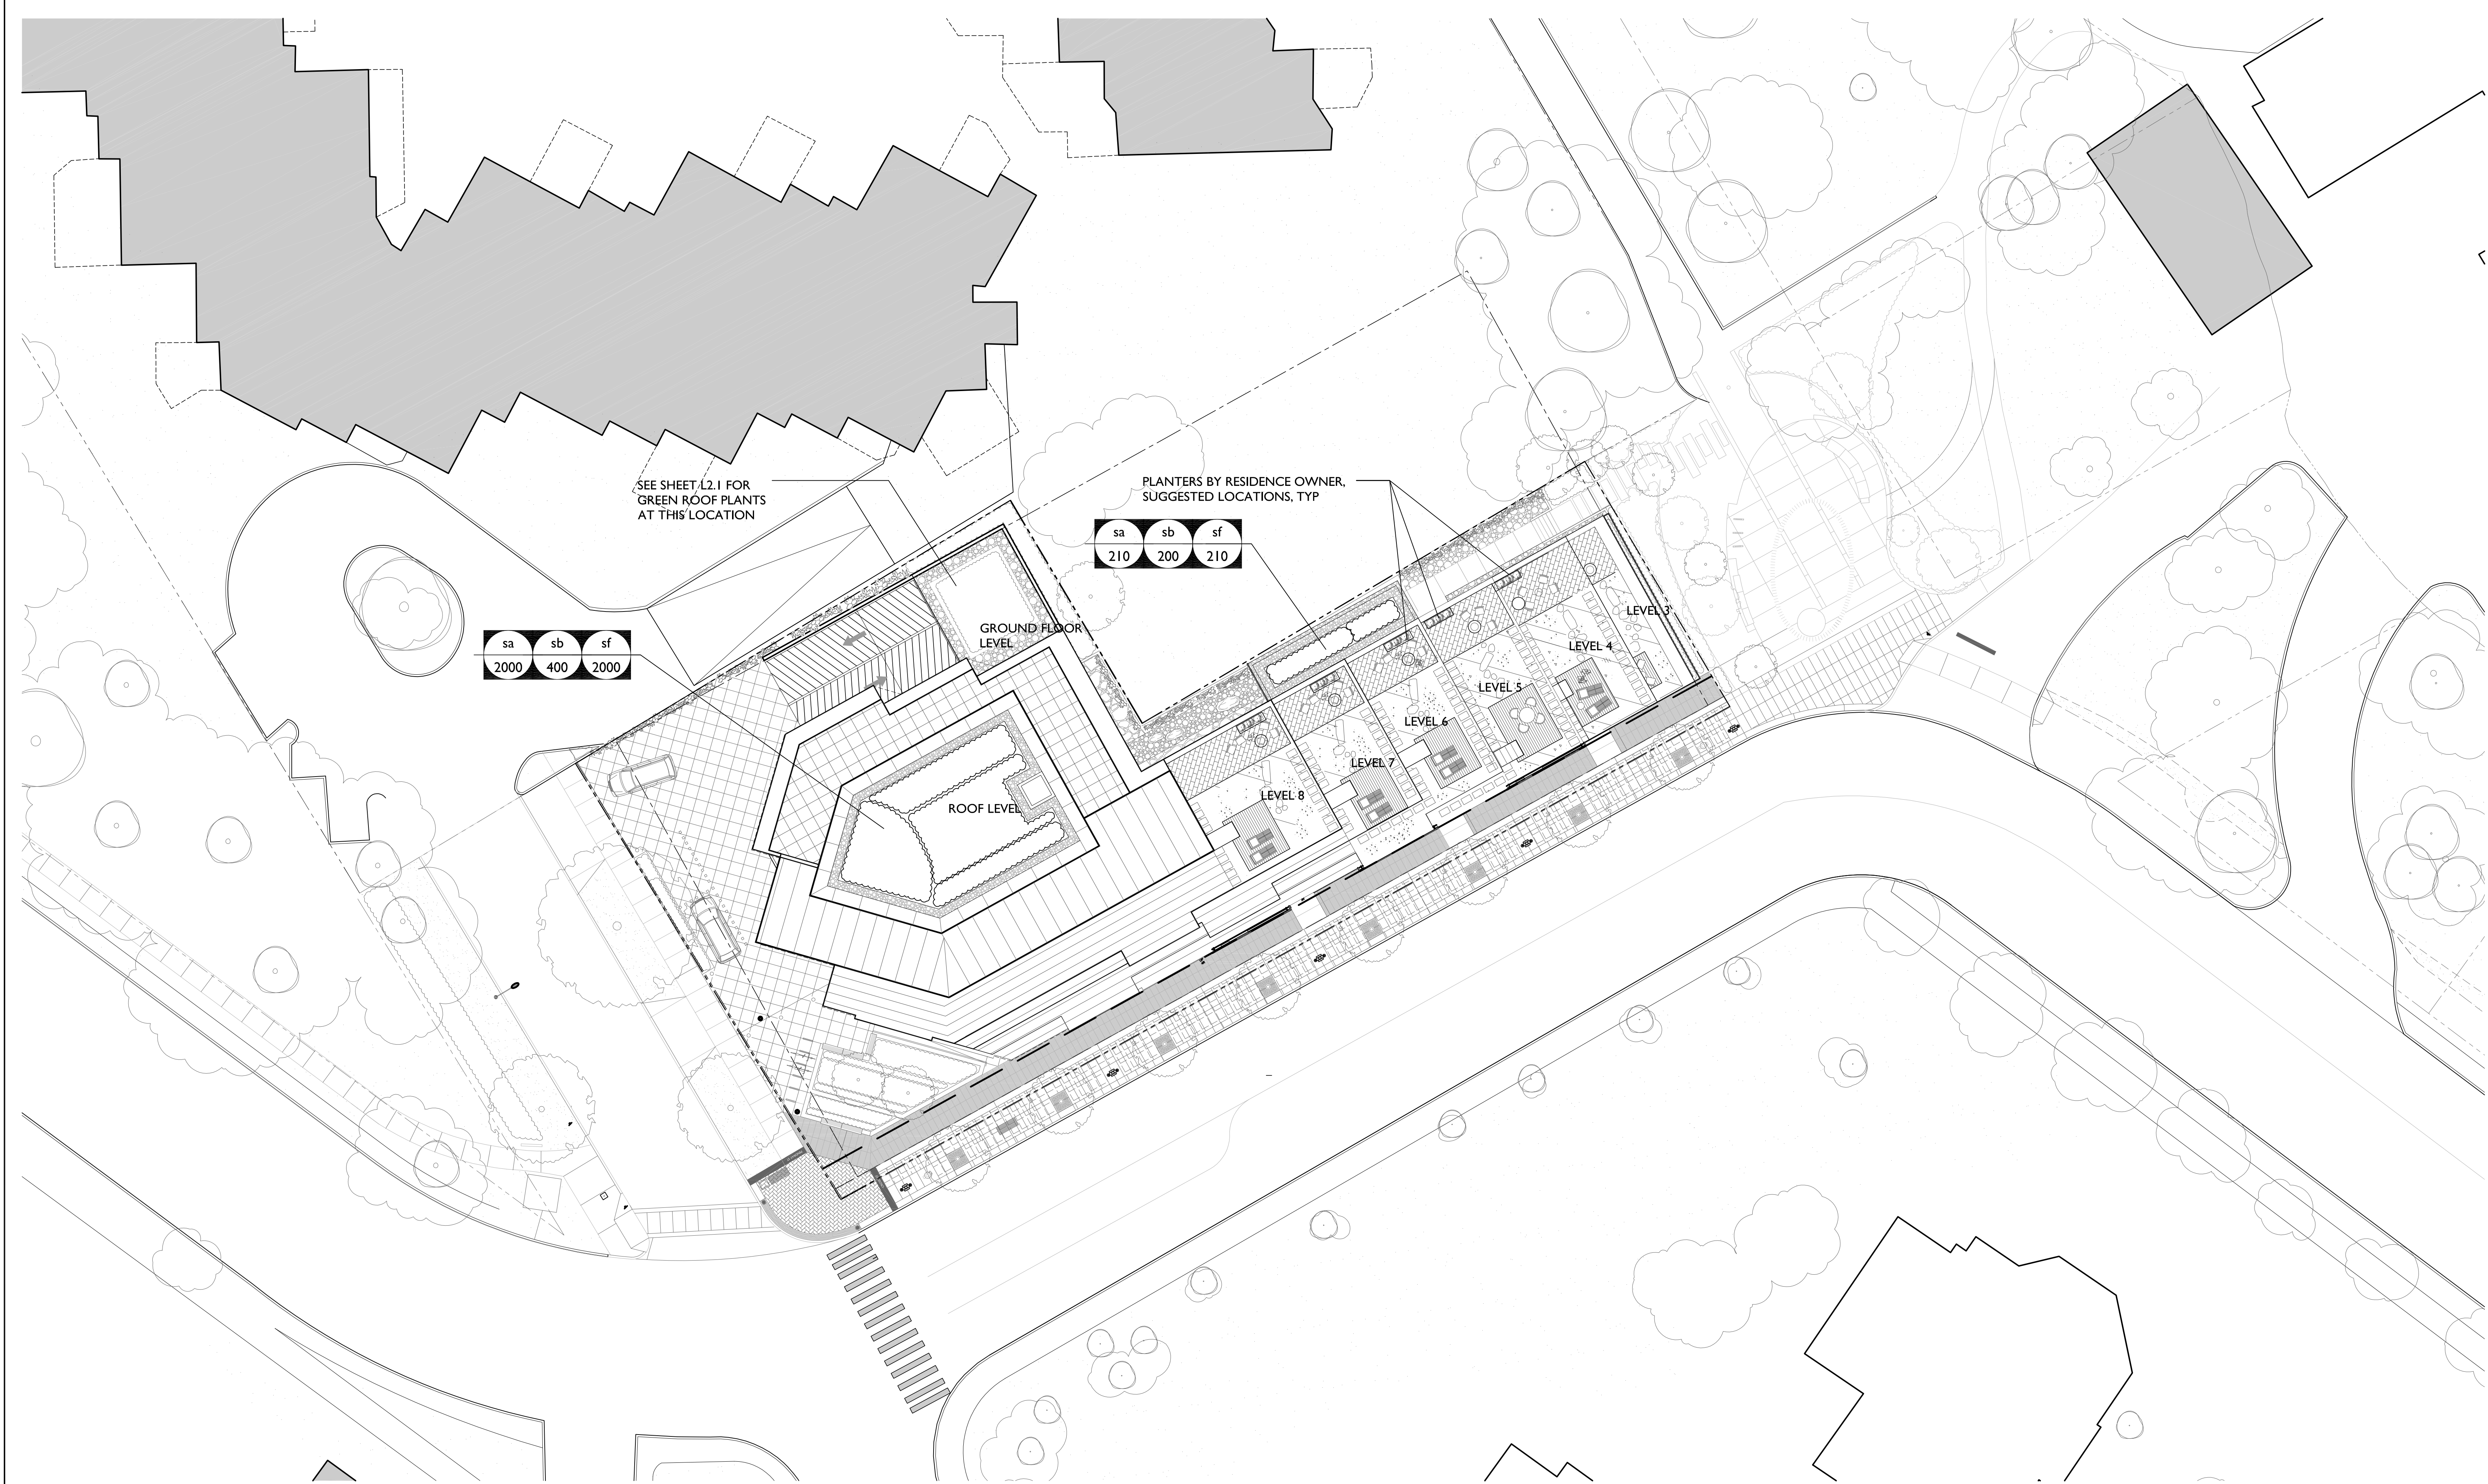

SEDUM SPECIES



EXTENSIVE GREEN ROOF PLANTING EXAMPLES



257 BELLEVILLE STREET
VICTORIA, BRITISH COLUMBIA.

no.	issued for	date
	Development Permit	Nov 15/10
	Revised Development Permit	Feb 04/11
	Revised Development Permit	Feb 16/11
	Revised Development Permit	Apr 29/11
	Issued for Costing	Nov 07/11
	Re-issued for Development Permit	Dec 05/12
	Re-issued for Development Permit	Nov 26/20
	Re-issued for Development Permit	June 03/21
	For Coordination	July 30/21
	Re-issued for Development Permit	Dec 06/21




CALGARY | EDMONTON
www.mtalink.com
301, 215 - 10th Ave SW
Calgary Alberta T2R 0A4
p 403.264.8700
f 403.264.8029
marshall tittlemore architects
Creating memorable places


PLANTING PLAN -
ROOF LEVELS

MD	drawn	1:200	scale
CP	checked	08005	project no.





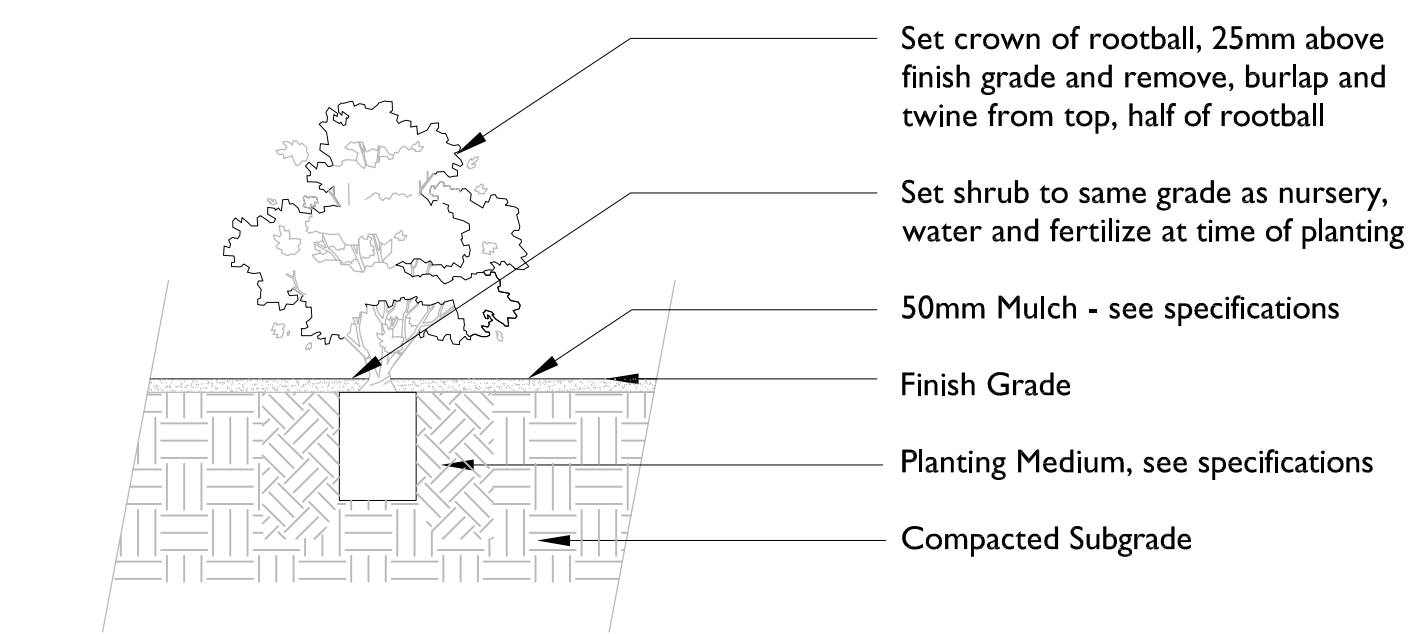


1 SHRUB PLANTING ON GRADE
L3.1 SCALE: 1:25

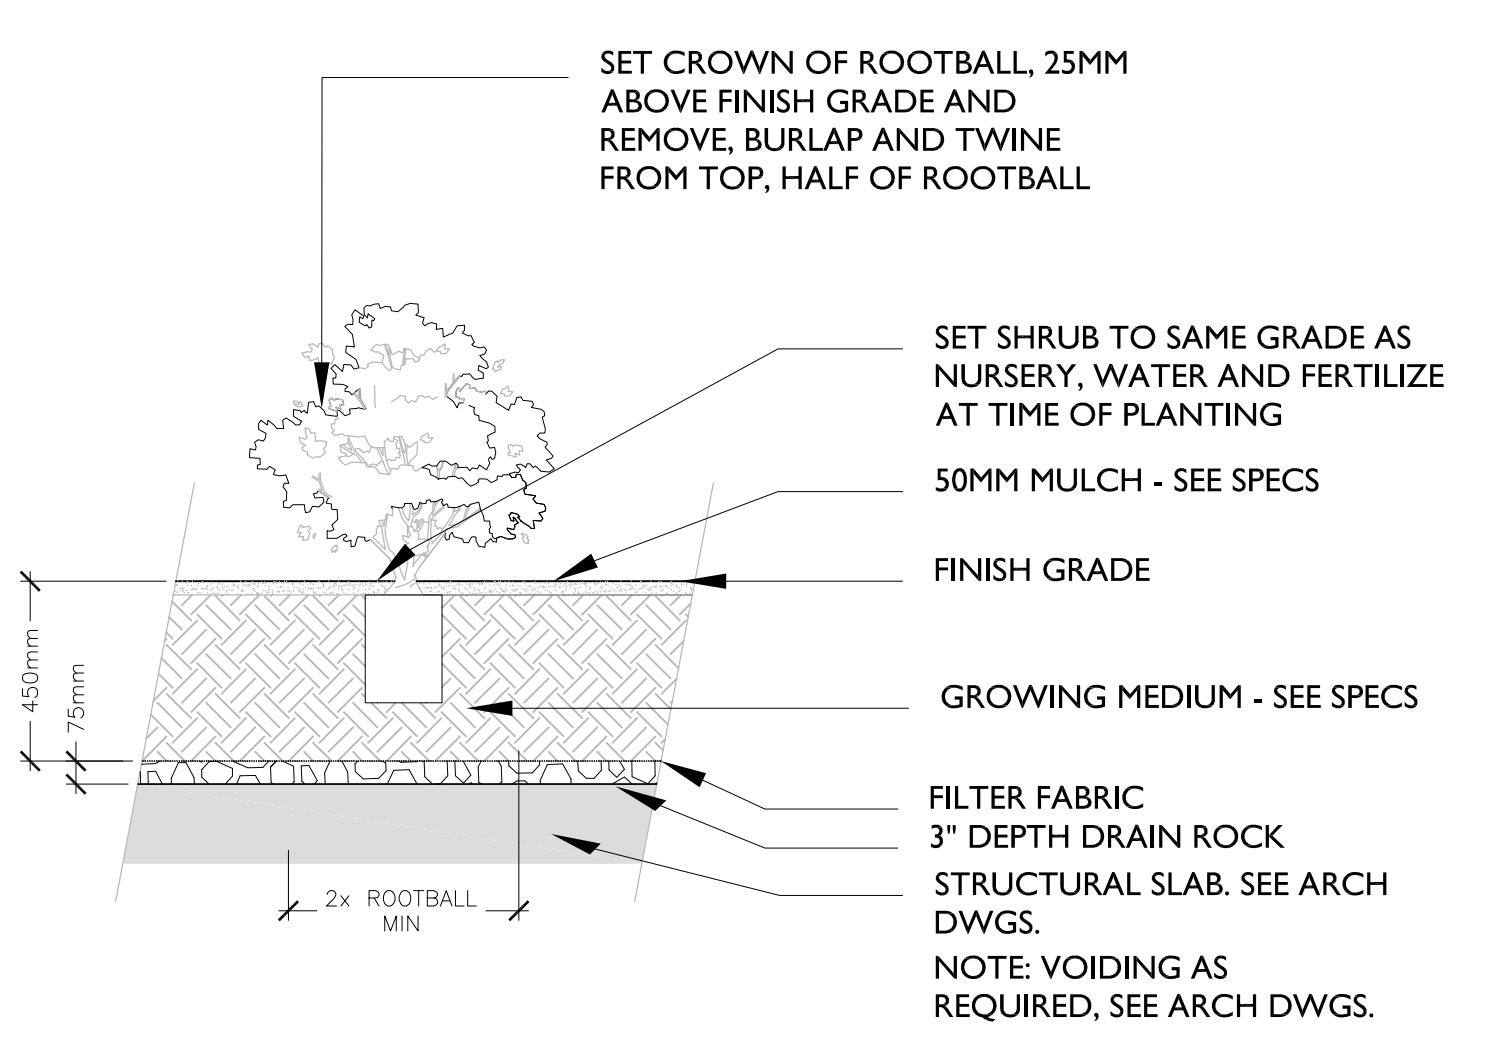


2 SHRUB PLANTING ON SLAB
L3.1 SCALE: 1:25

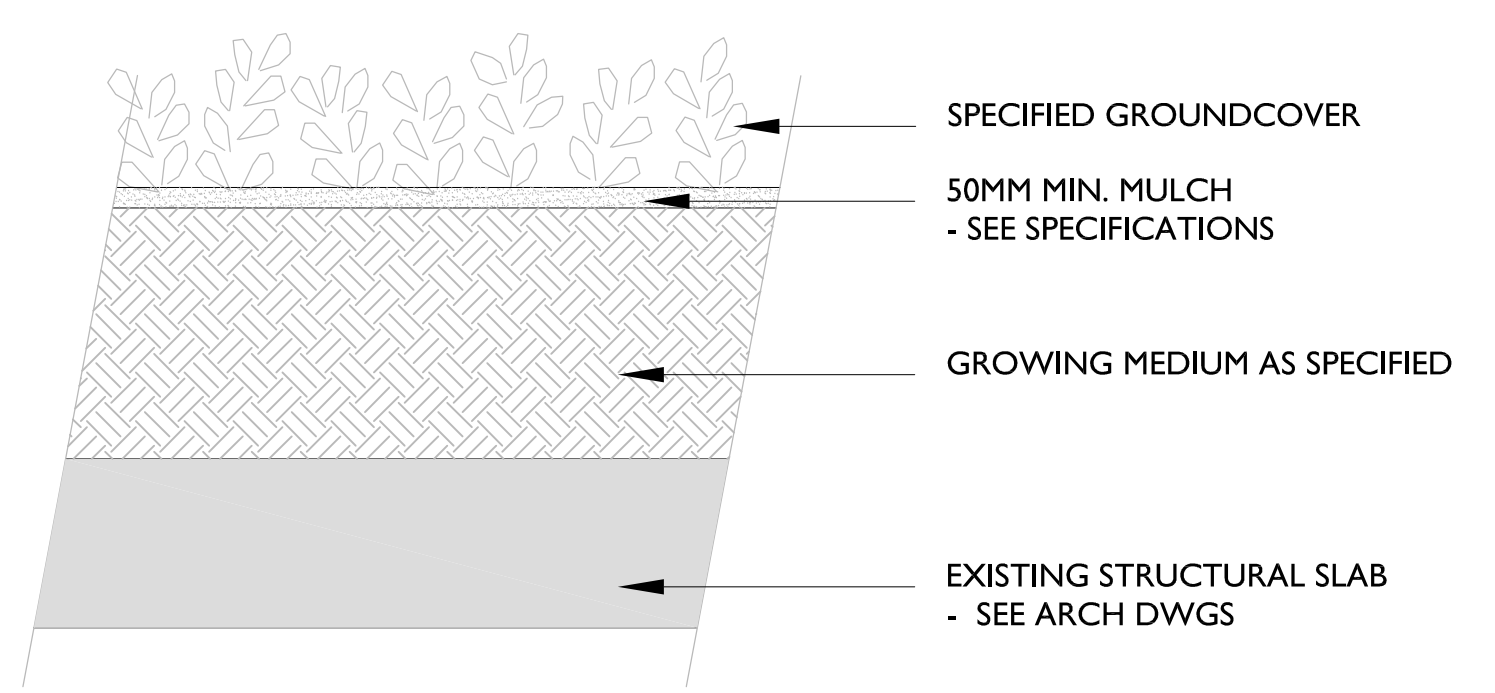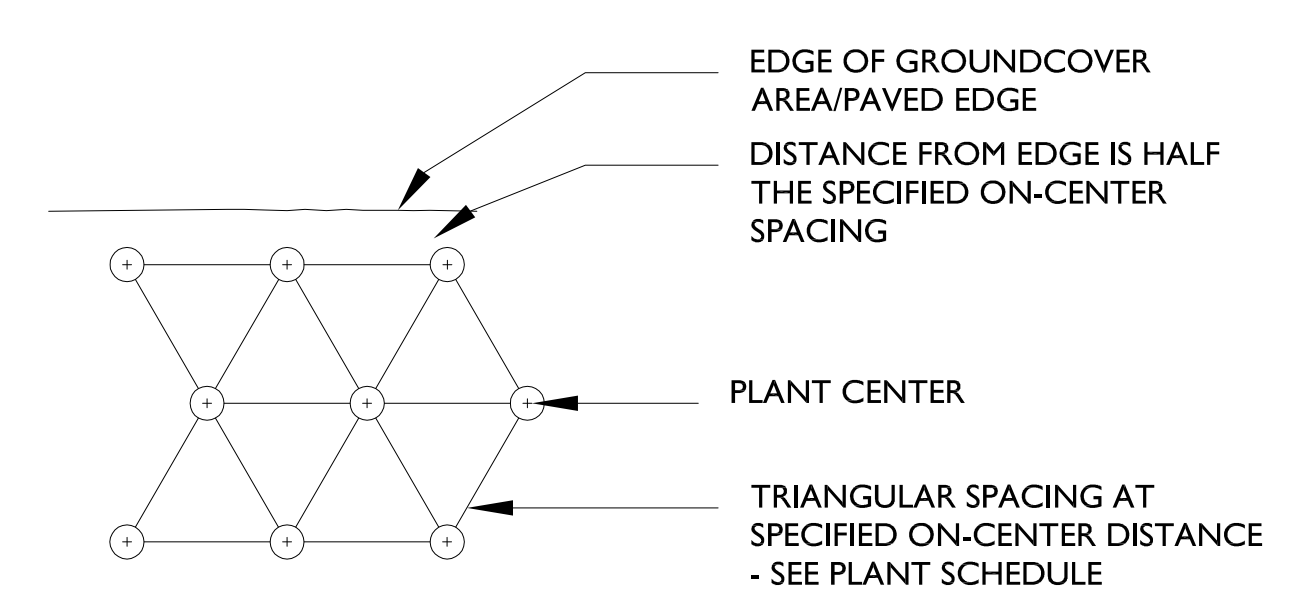

3 GROUND COVER ON SLAB
L3.1 SCALE: 1:20

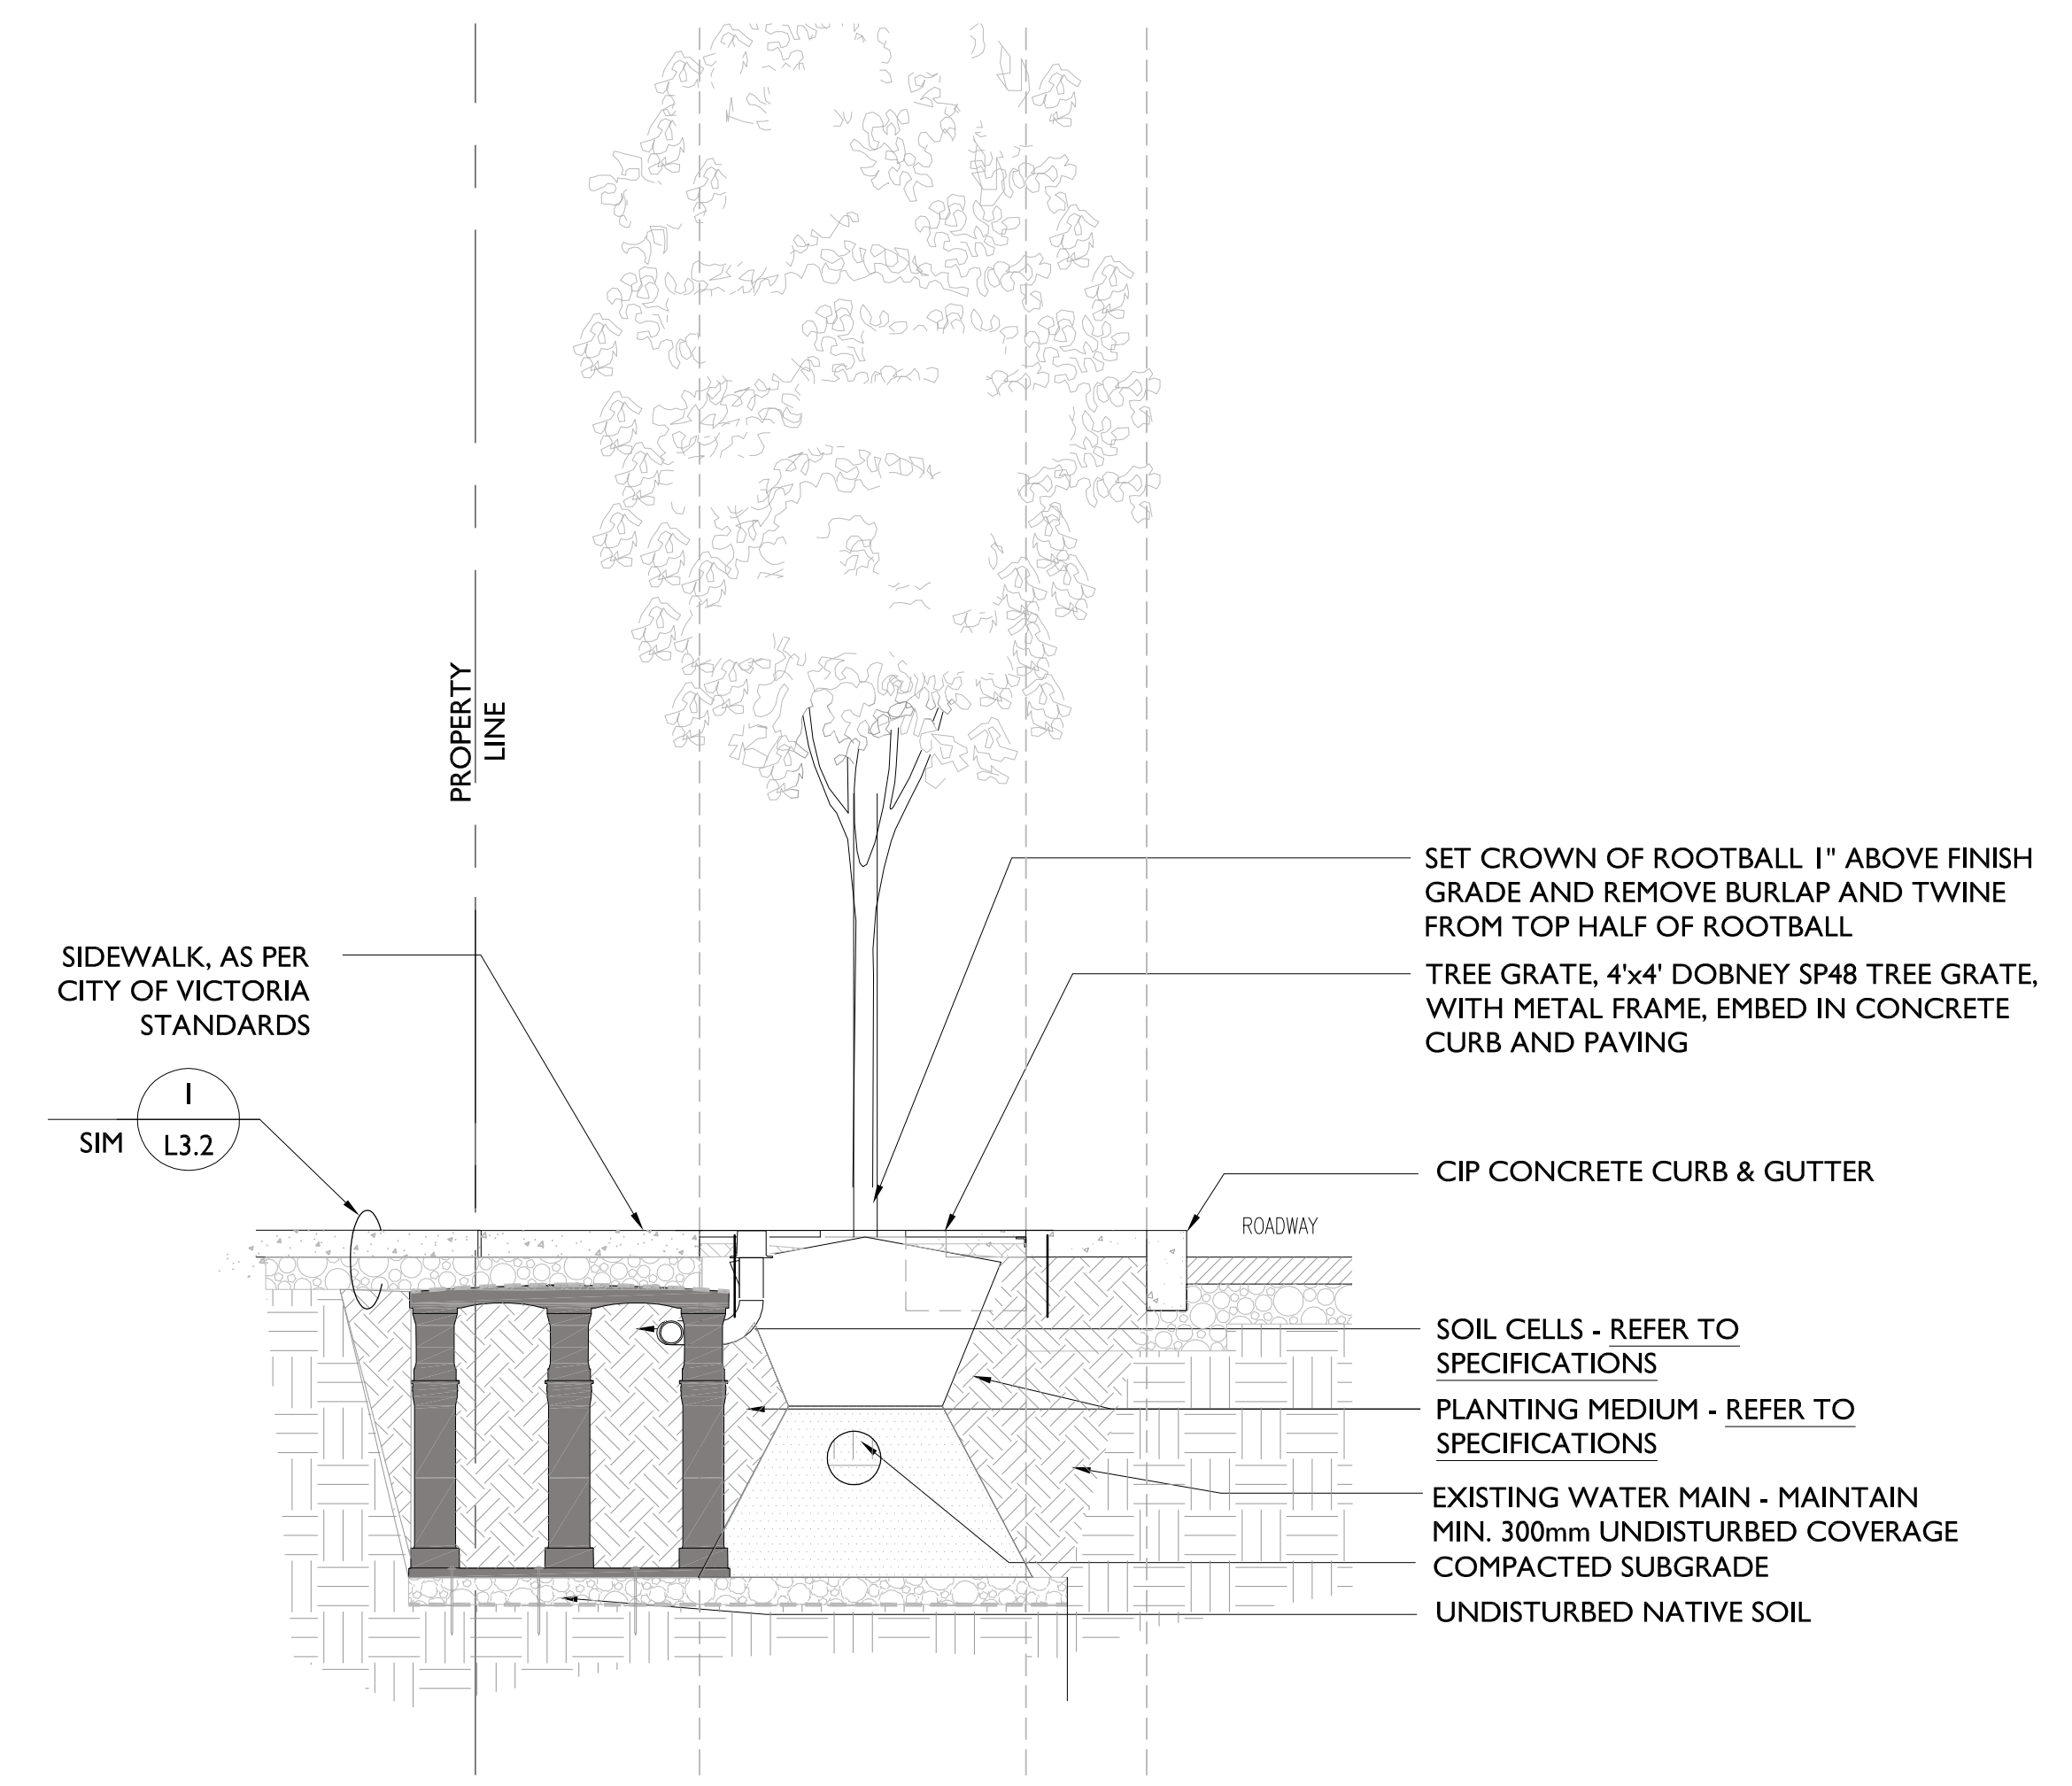

4 TYPICAL STREET TREE PLANTING W/ TREE GRATE AND STRUCTURAL SOIL
L3.1 SCALE: 1:25

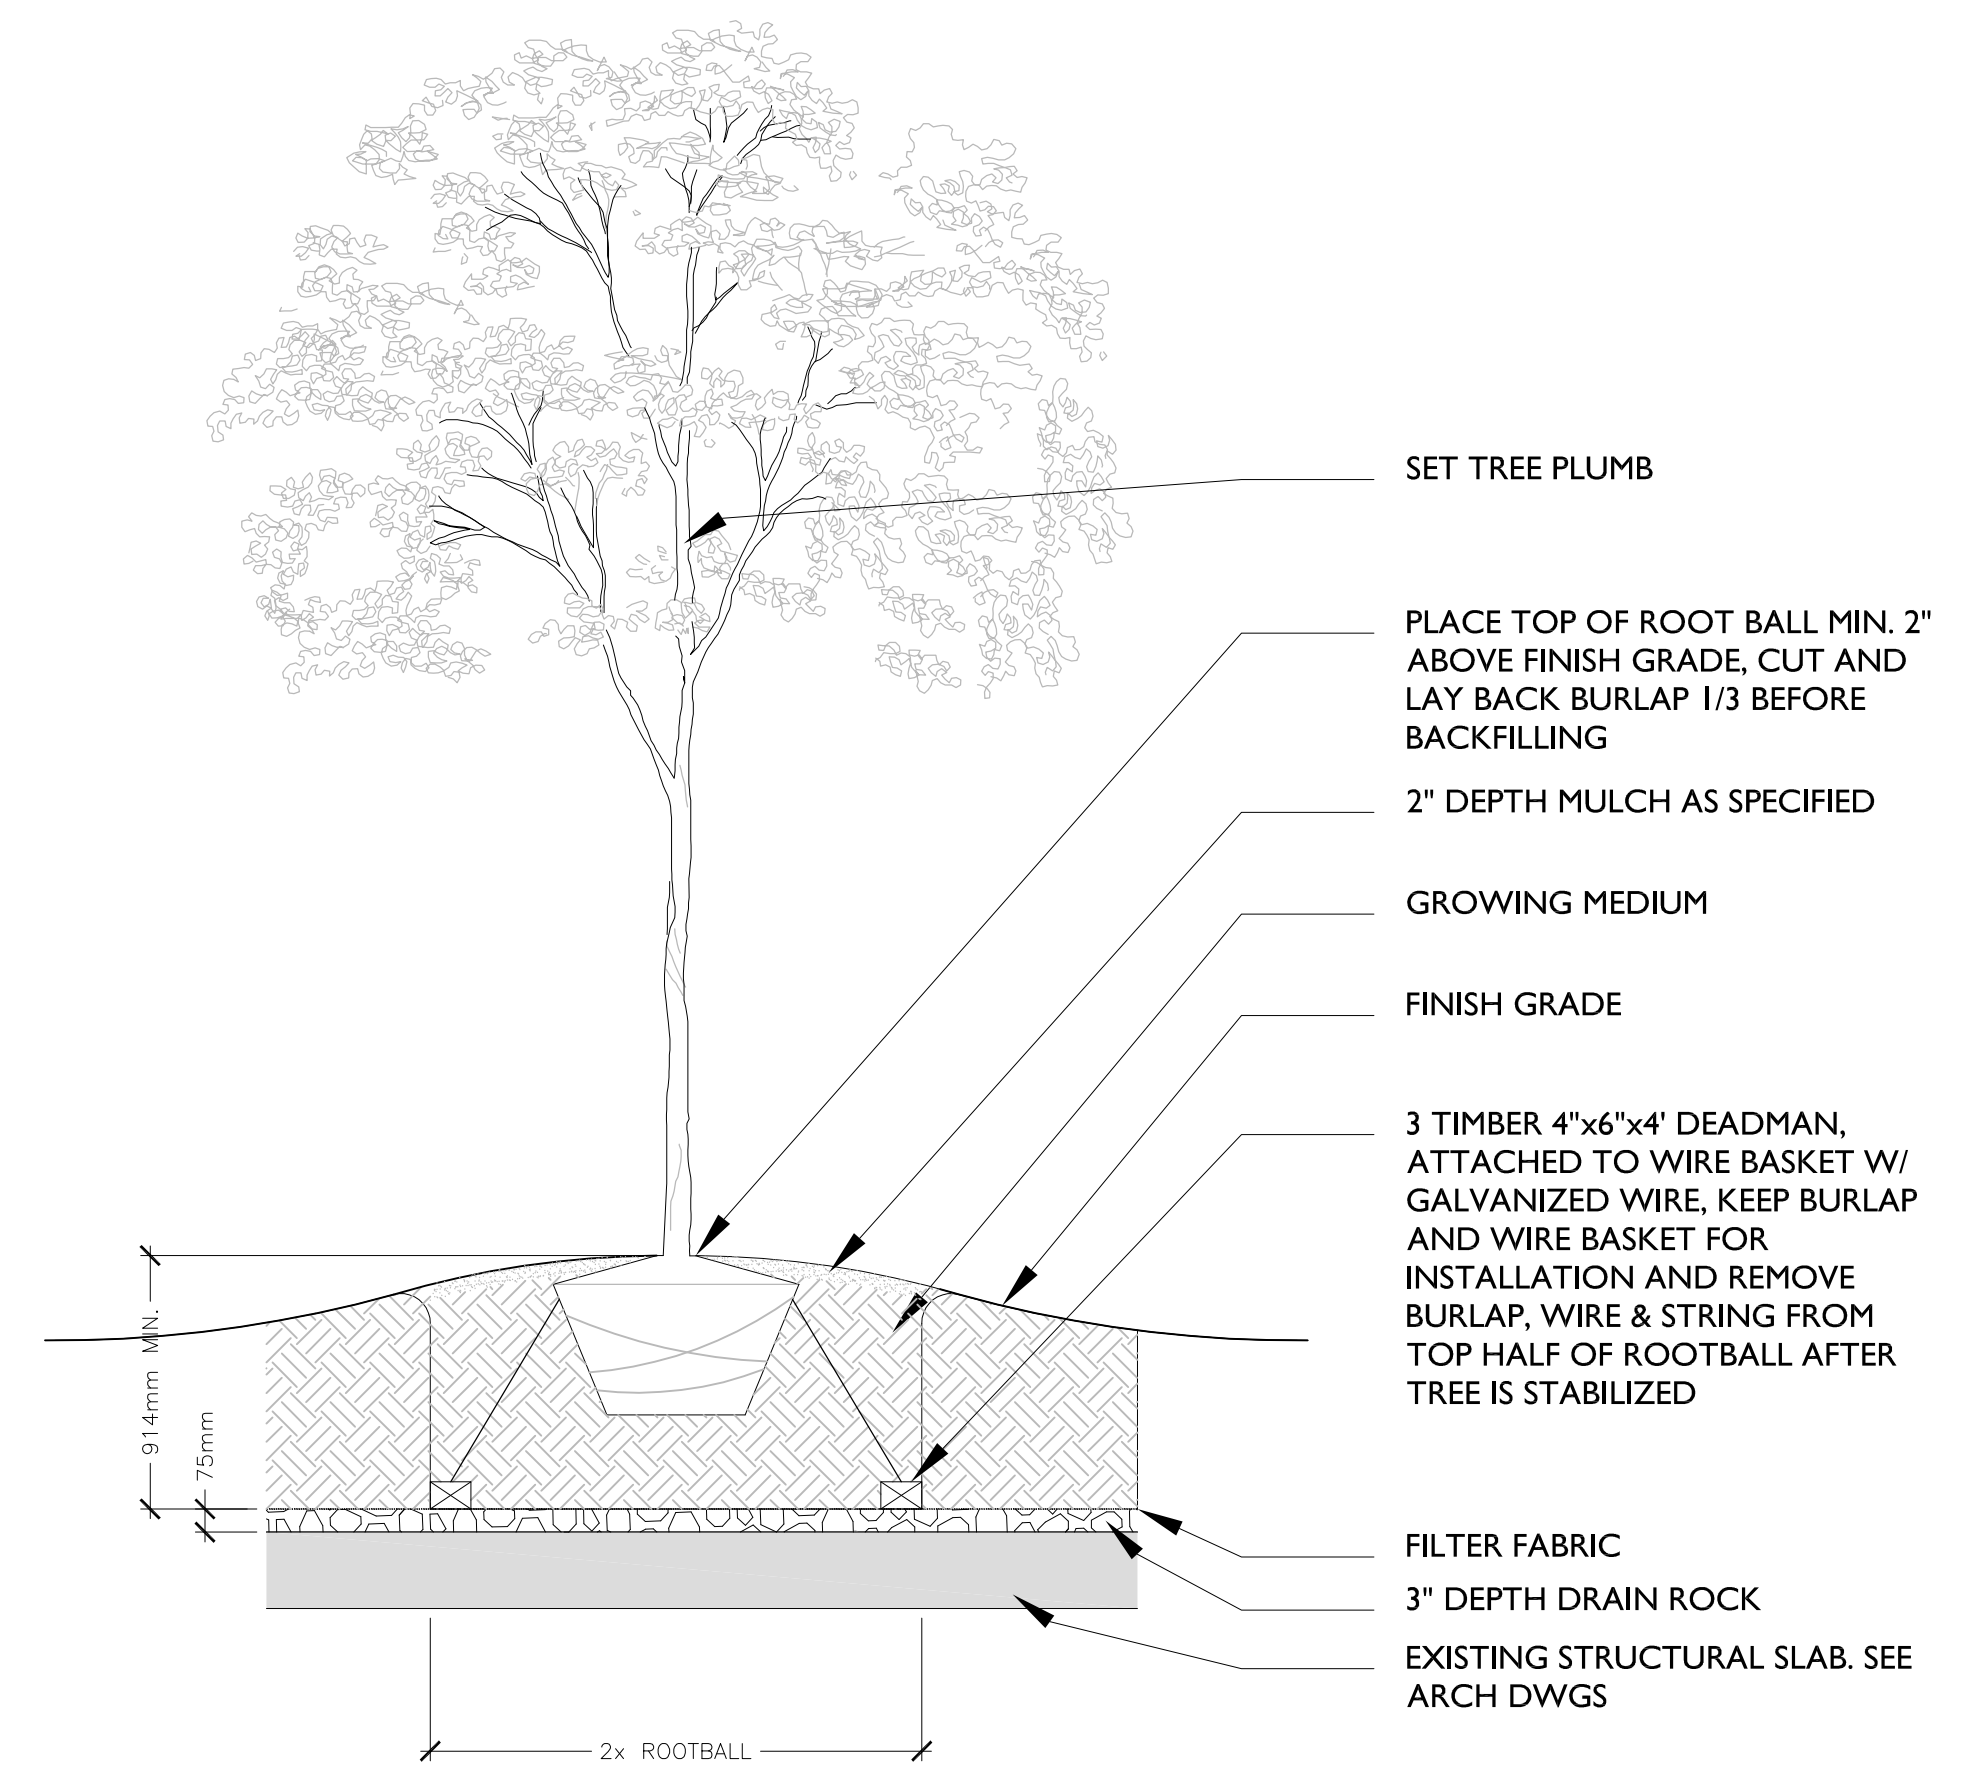

5 DECIDUOUS TREE PLANTING ON SLAB
L3.1 SCALE: 1:25

TREES

ACER RUBRUM 'BOWHALL'
BOWHALL UPRIGHT RED MAPLE

ACER RUBRUM 'RED SUNSET'
RED SUNSET RED MAPLE

STYRAX JAPONICA -
JAPANESE SNOWBALL

SHRUBS /
GROUNDCOVERS

TAXUS MEDIA 'HICKSII' -
HICK'S YEW

BUXUS JAPONICUM -
'GREEN BEAUTY' BOXWOOD

STIPA TENNUISIMA -
MEXICAN FEATHER GRASS

RUDBECKIA 'GOLDSTURM' -
GOLDSTURM CONEFLOWER



257 BELLEVILLE STREET
VICTORIA,
BRITISH COLUMBIA.

no.	issued for	date
	Development Permit	Nov 15/10
	Revised Development Permit	Feb 04/11
	Revised Development Permit	Feb 16/11
	Revised Development Permit	Apr 29/11
	Issued for Costing	Nov 07/11
	Re-issued for Development Permit	Dec 05/12
	Re-issued for Development Permit	Nov 26/20
	Re-issued for Development Permit	June 03/21
	For Coordination	July 30/21
	Re-issued for Development Permit	Dec 06/21



permit

consultant







IMETa
marshall tittlemore architects
Creating memorable places

PLANTING DETAILS

L3.1

MD	drawn	AS NOTED	scale
CP	checked	08005	project no.

THIS DRAWING MUST NOT BE SCALED. ALL DIMENSIONS, GRID AND LEVELS SHOWN SHALL BE VERIFIED BEFORE CONSTRUCTION. DIMENSIONS TO FACE UNLESS NOTED OTHERWISE. THESE DRAWINGS ARE TO BE READ IN CONJUNCTION WITH THE SPECIFICATIONS, STRUCTURAL, MECHANICAL AND ELECTRICAL DRAWINGS. ARCHITECTS: WRITTEN PERMISSION.

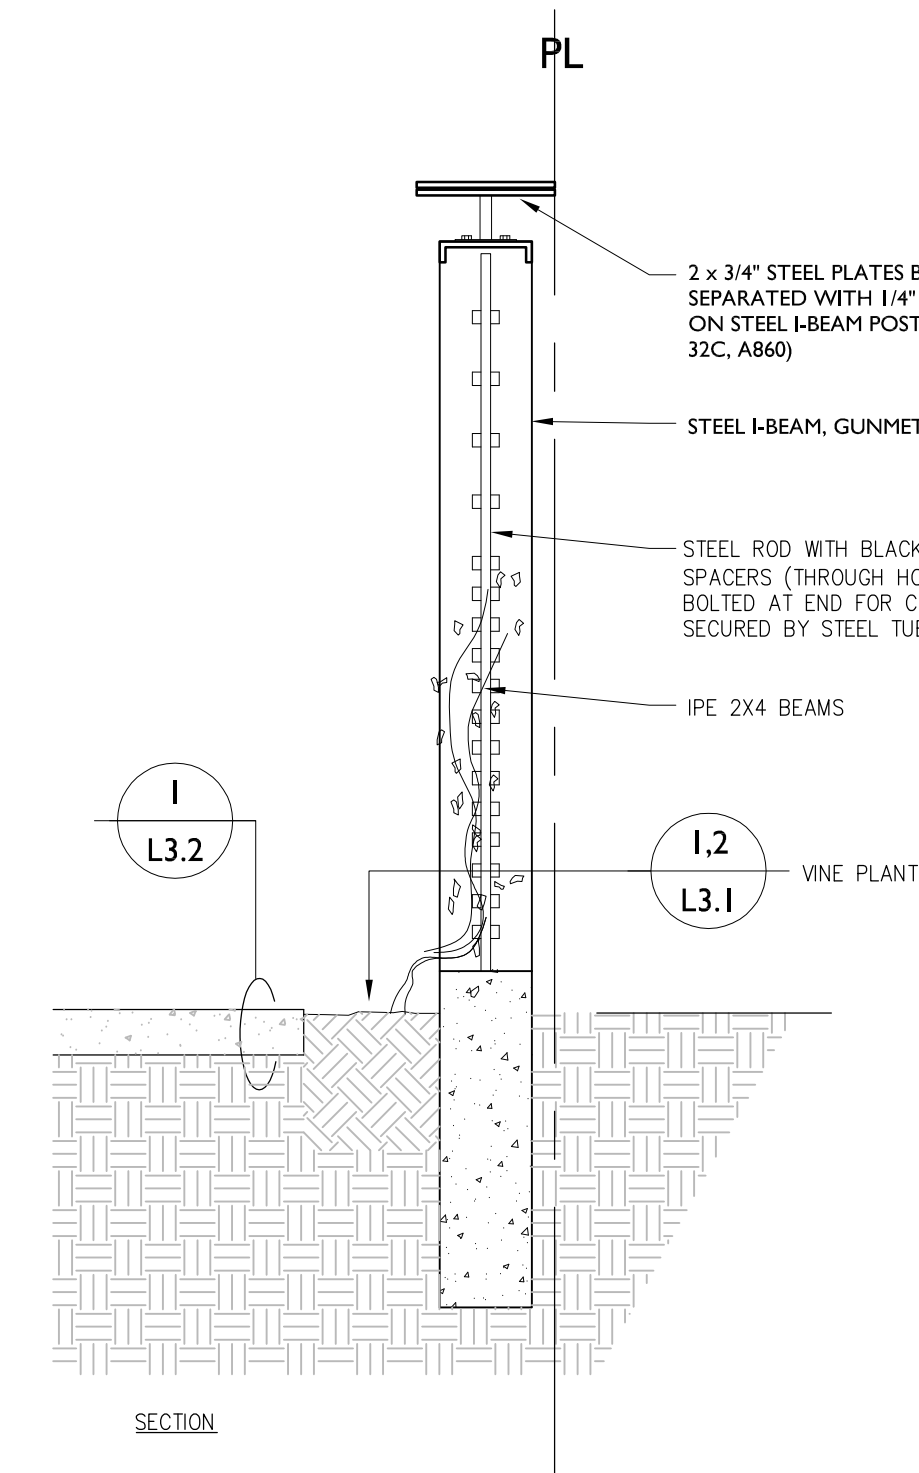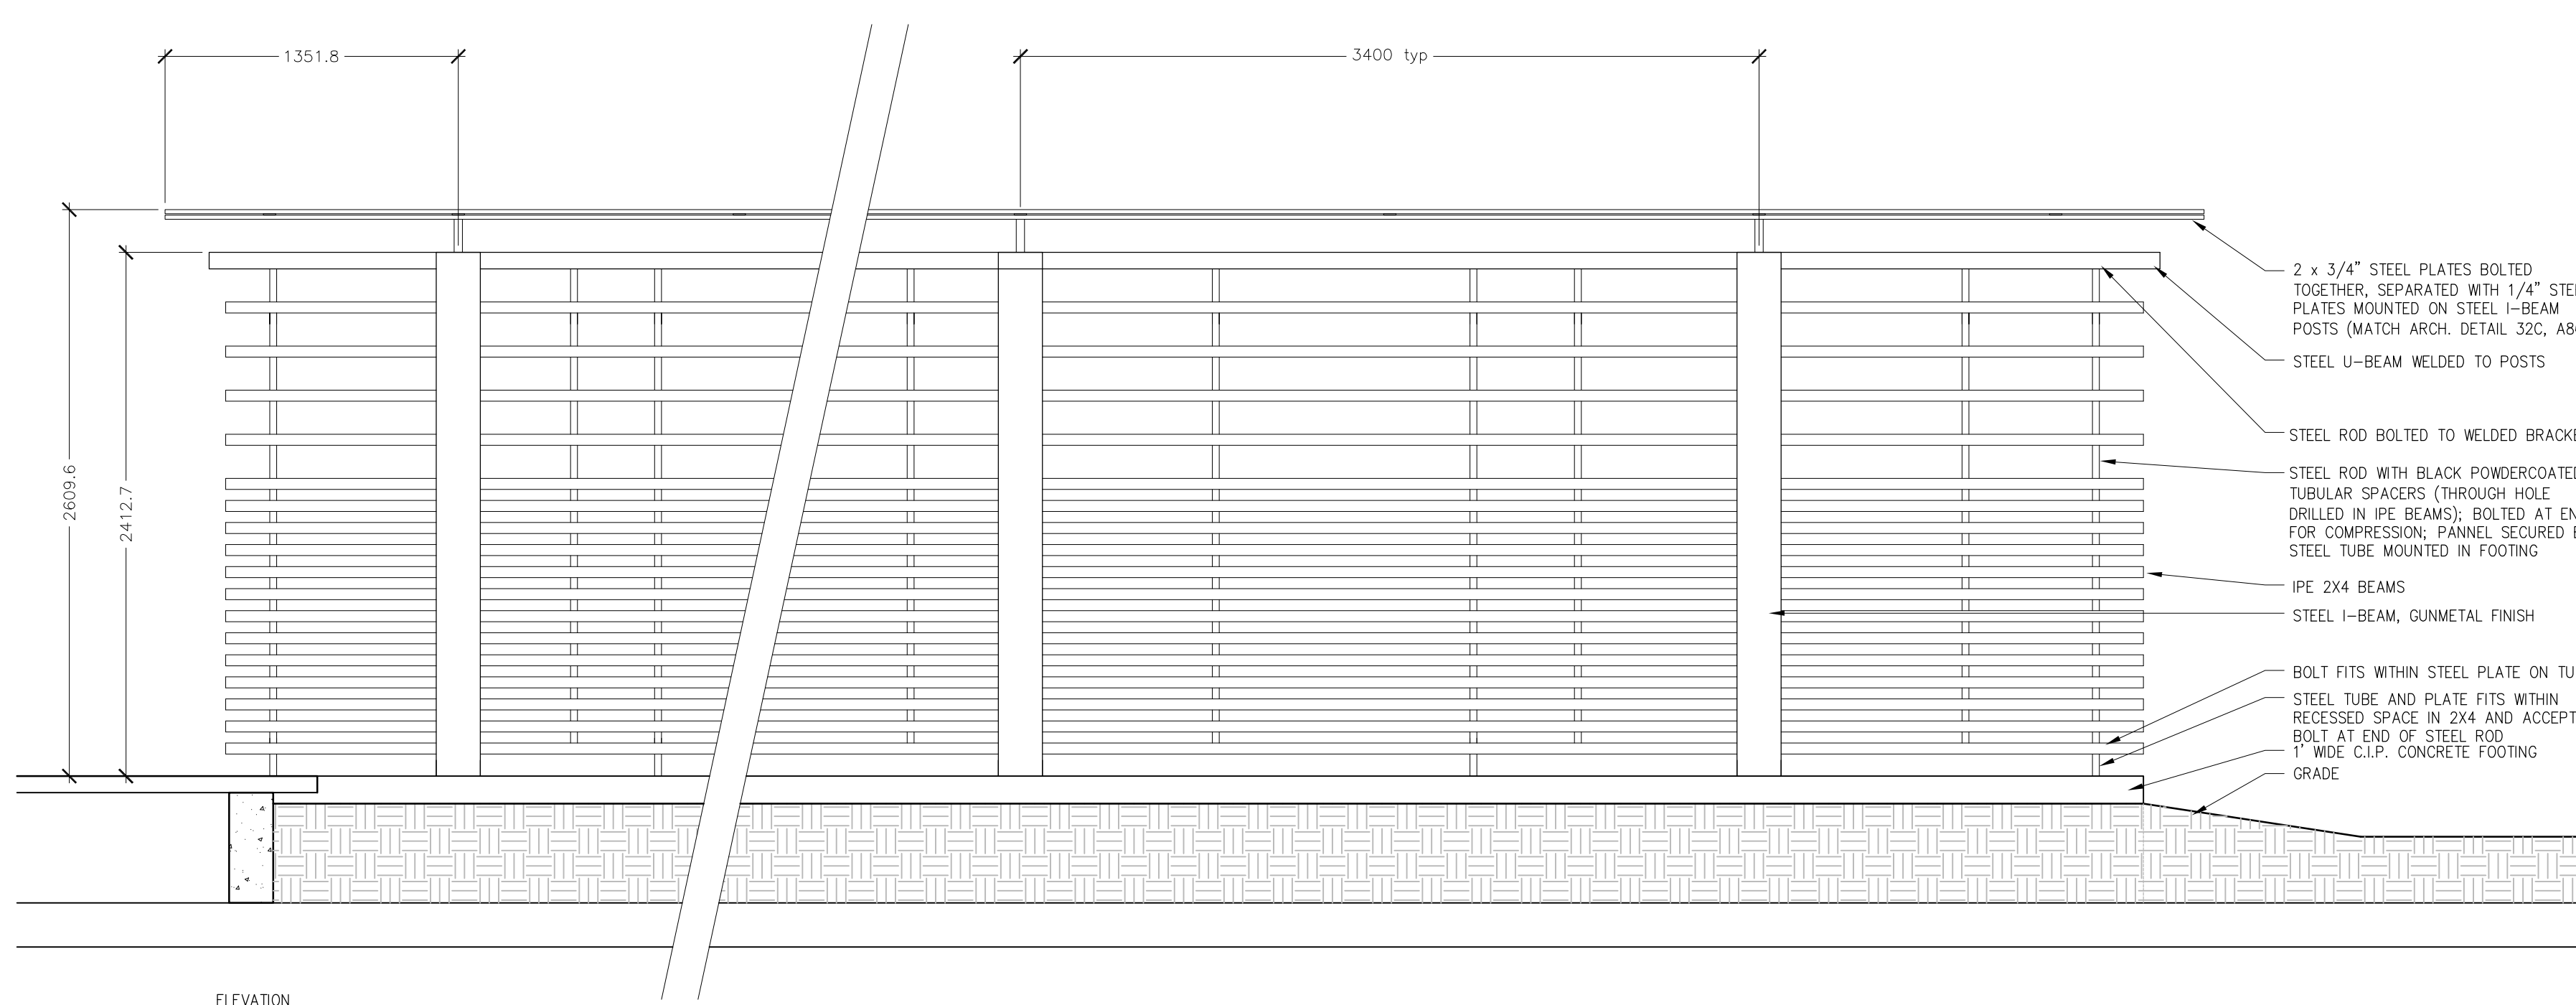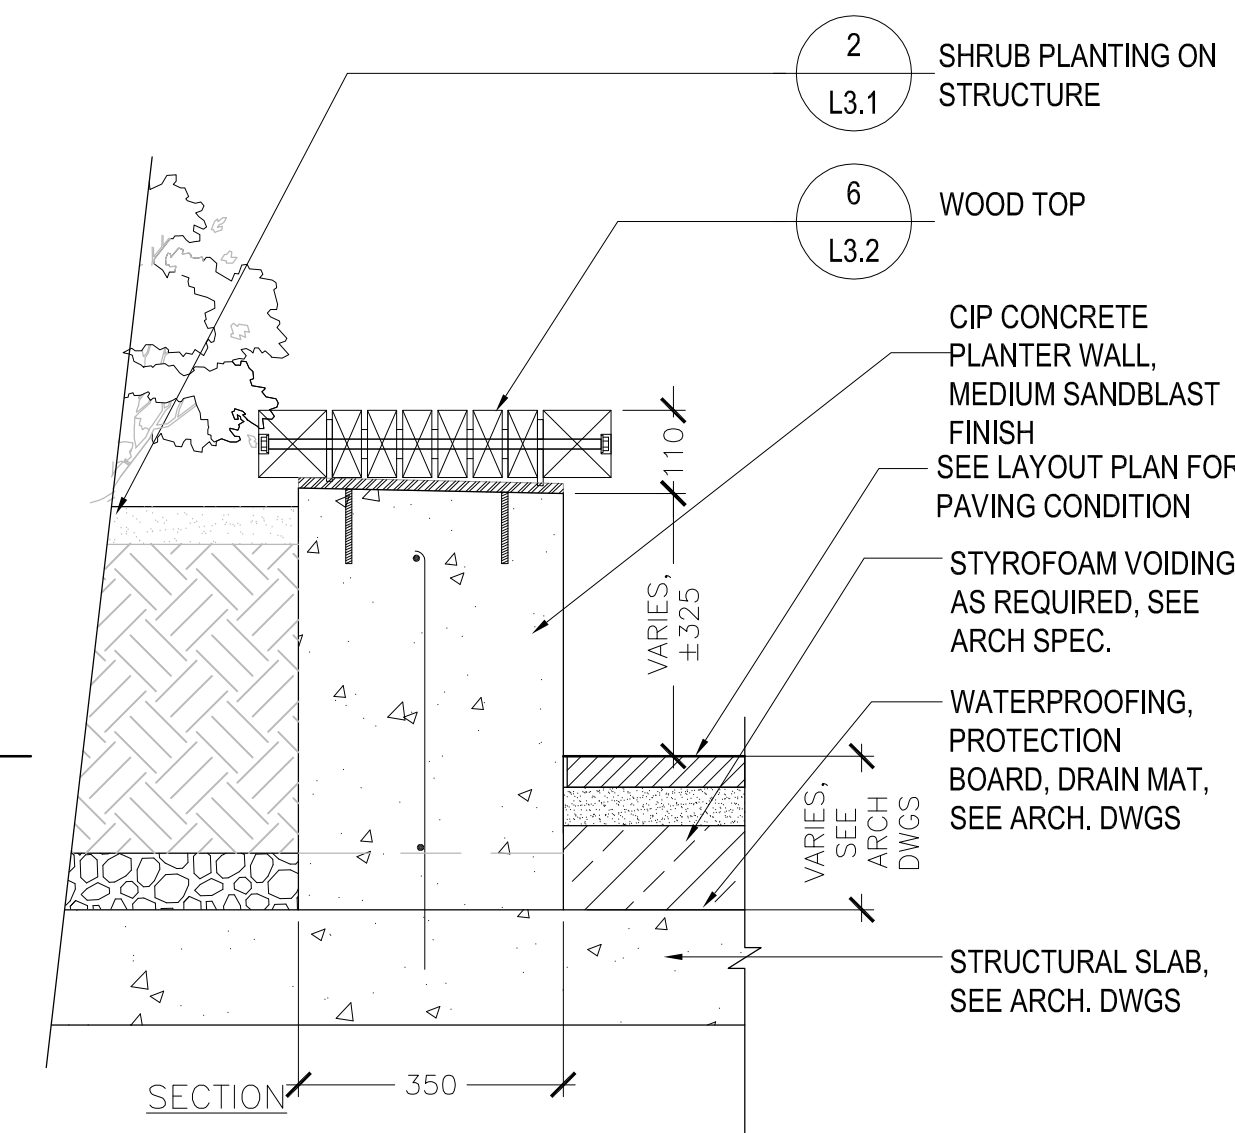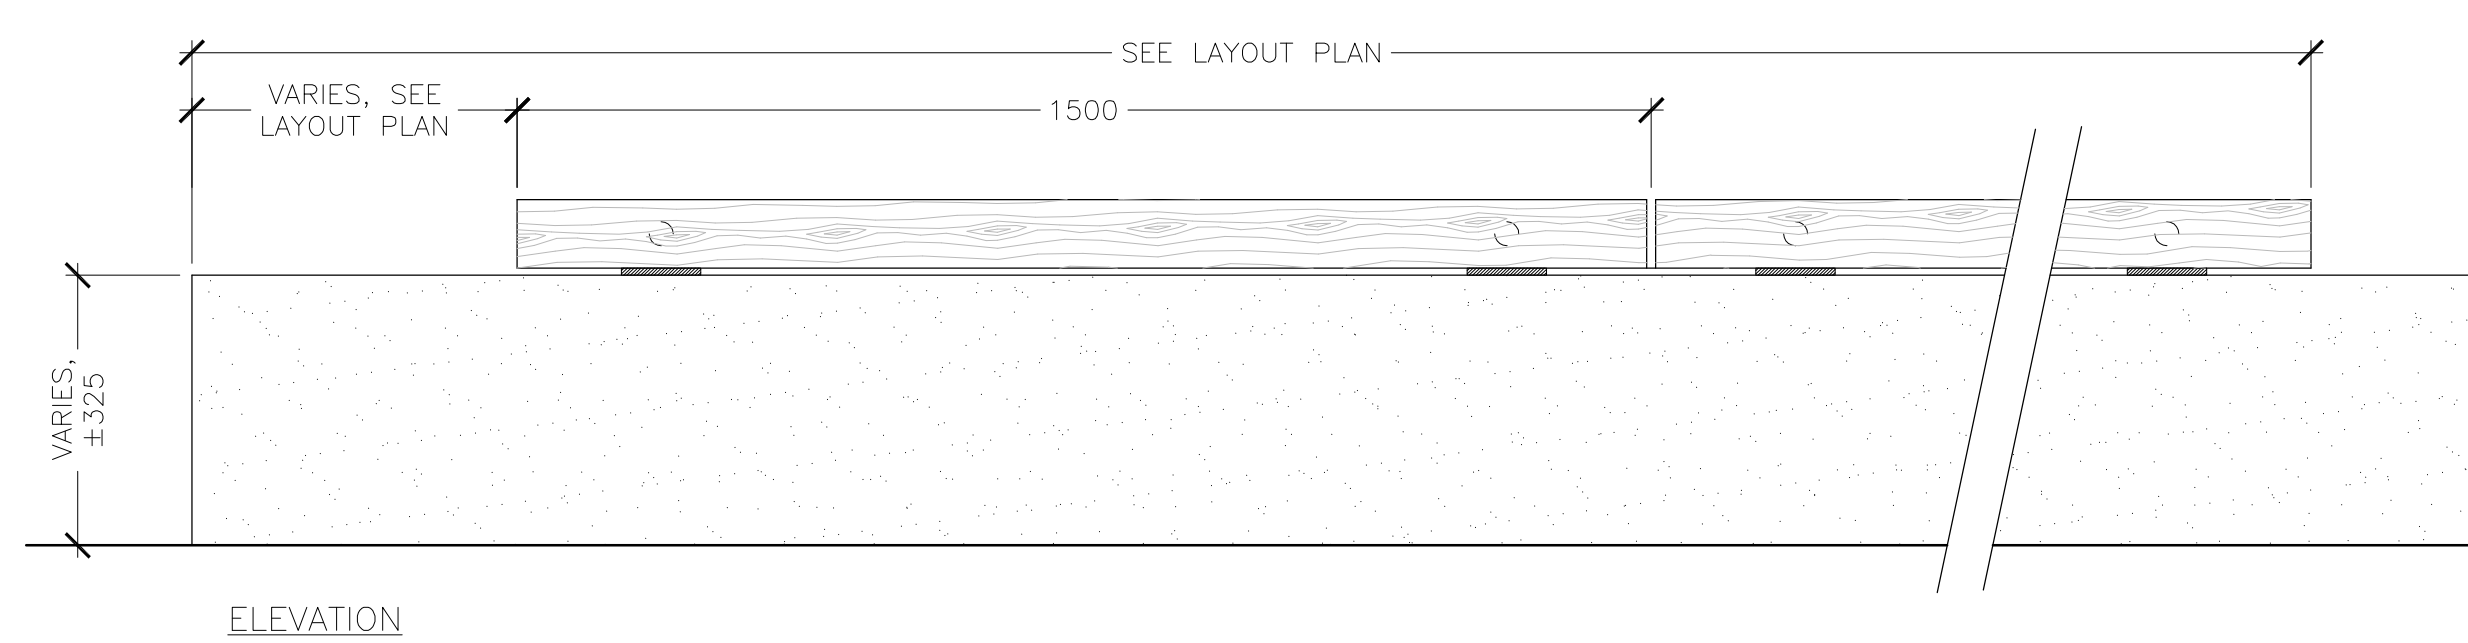


no.	issued for	date
	Development Permit	Nov 15/10
	Revised Development Permit	Feb 04/11
	Revised Development Permit	Feb 16/11
	Revised Development Permit	Apr 29/11
	Issued for Costing	Nov 07/11
	Re-issued for Development Permit	Dec 05/12
	Re-issued for Development Permit	Nov 26/20
	Re-issued for Development Permit	June 03/21
	For Coordination	July 30/21
	Re-issued for Development Permit	Dec 06/21



PFS STUDIO
1777 West 3rd Avenue
Vancouver BC V6J 1K7
604.736.5168
pfs@pfs.bc.ca
www.pfs.bc.ca

PLANNING • URBAN DESIGN • LANDSCAPE ARCHITECTURE

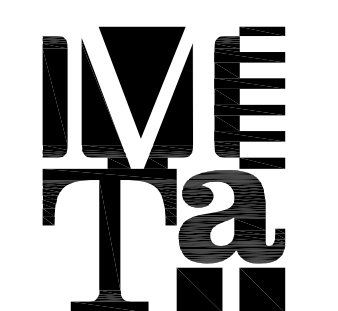

marshall tittlemore **architects**
Creating memorable places


LANDSCAPE SECTIONS
and DETAILS

L3.2


MD	drawn	1:200	scale
CP	checked	08005	project no.




SECTION KEY
NOT TO SCALE

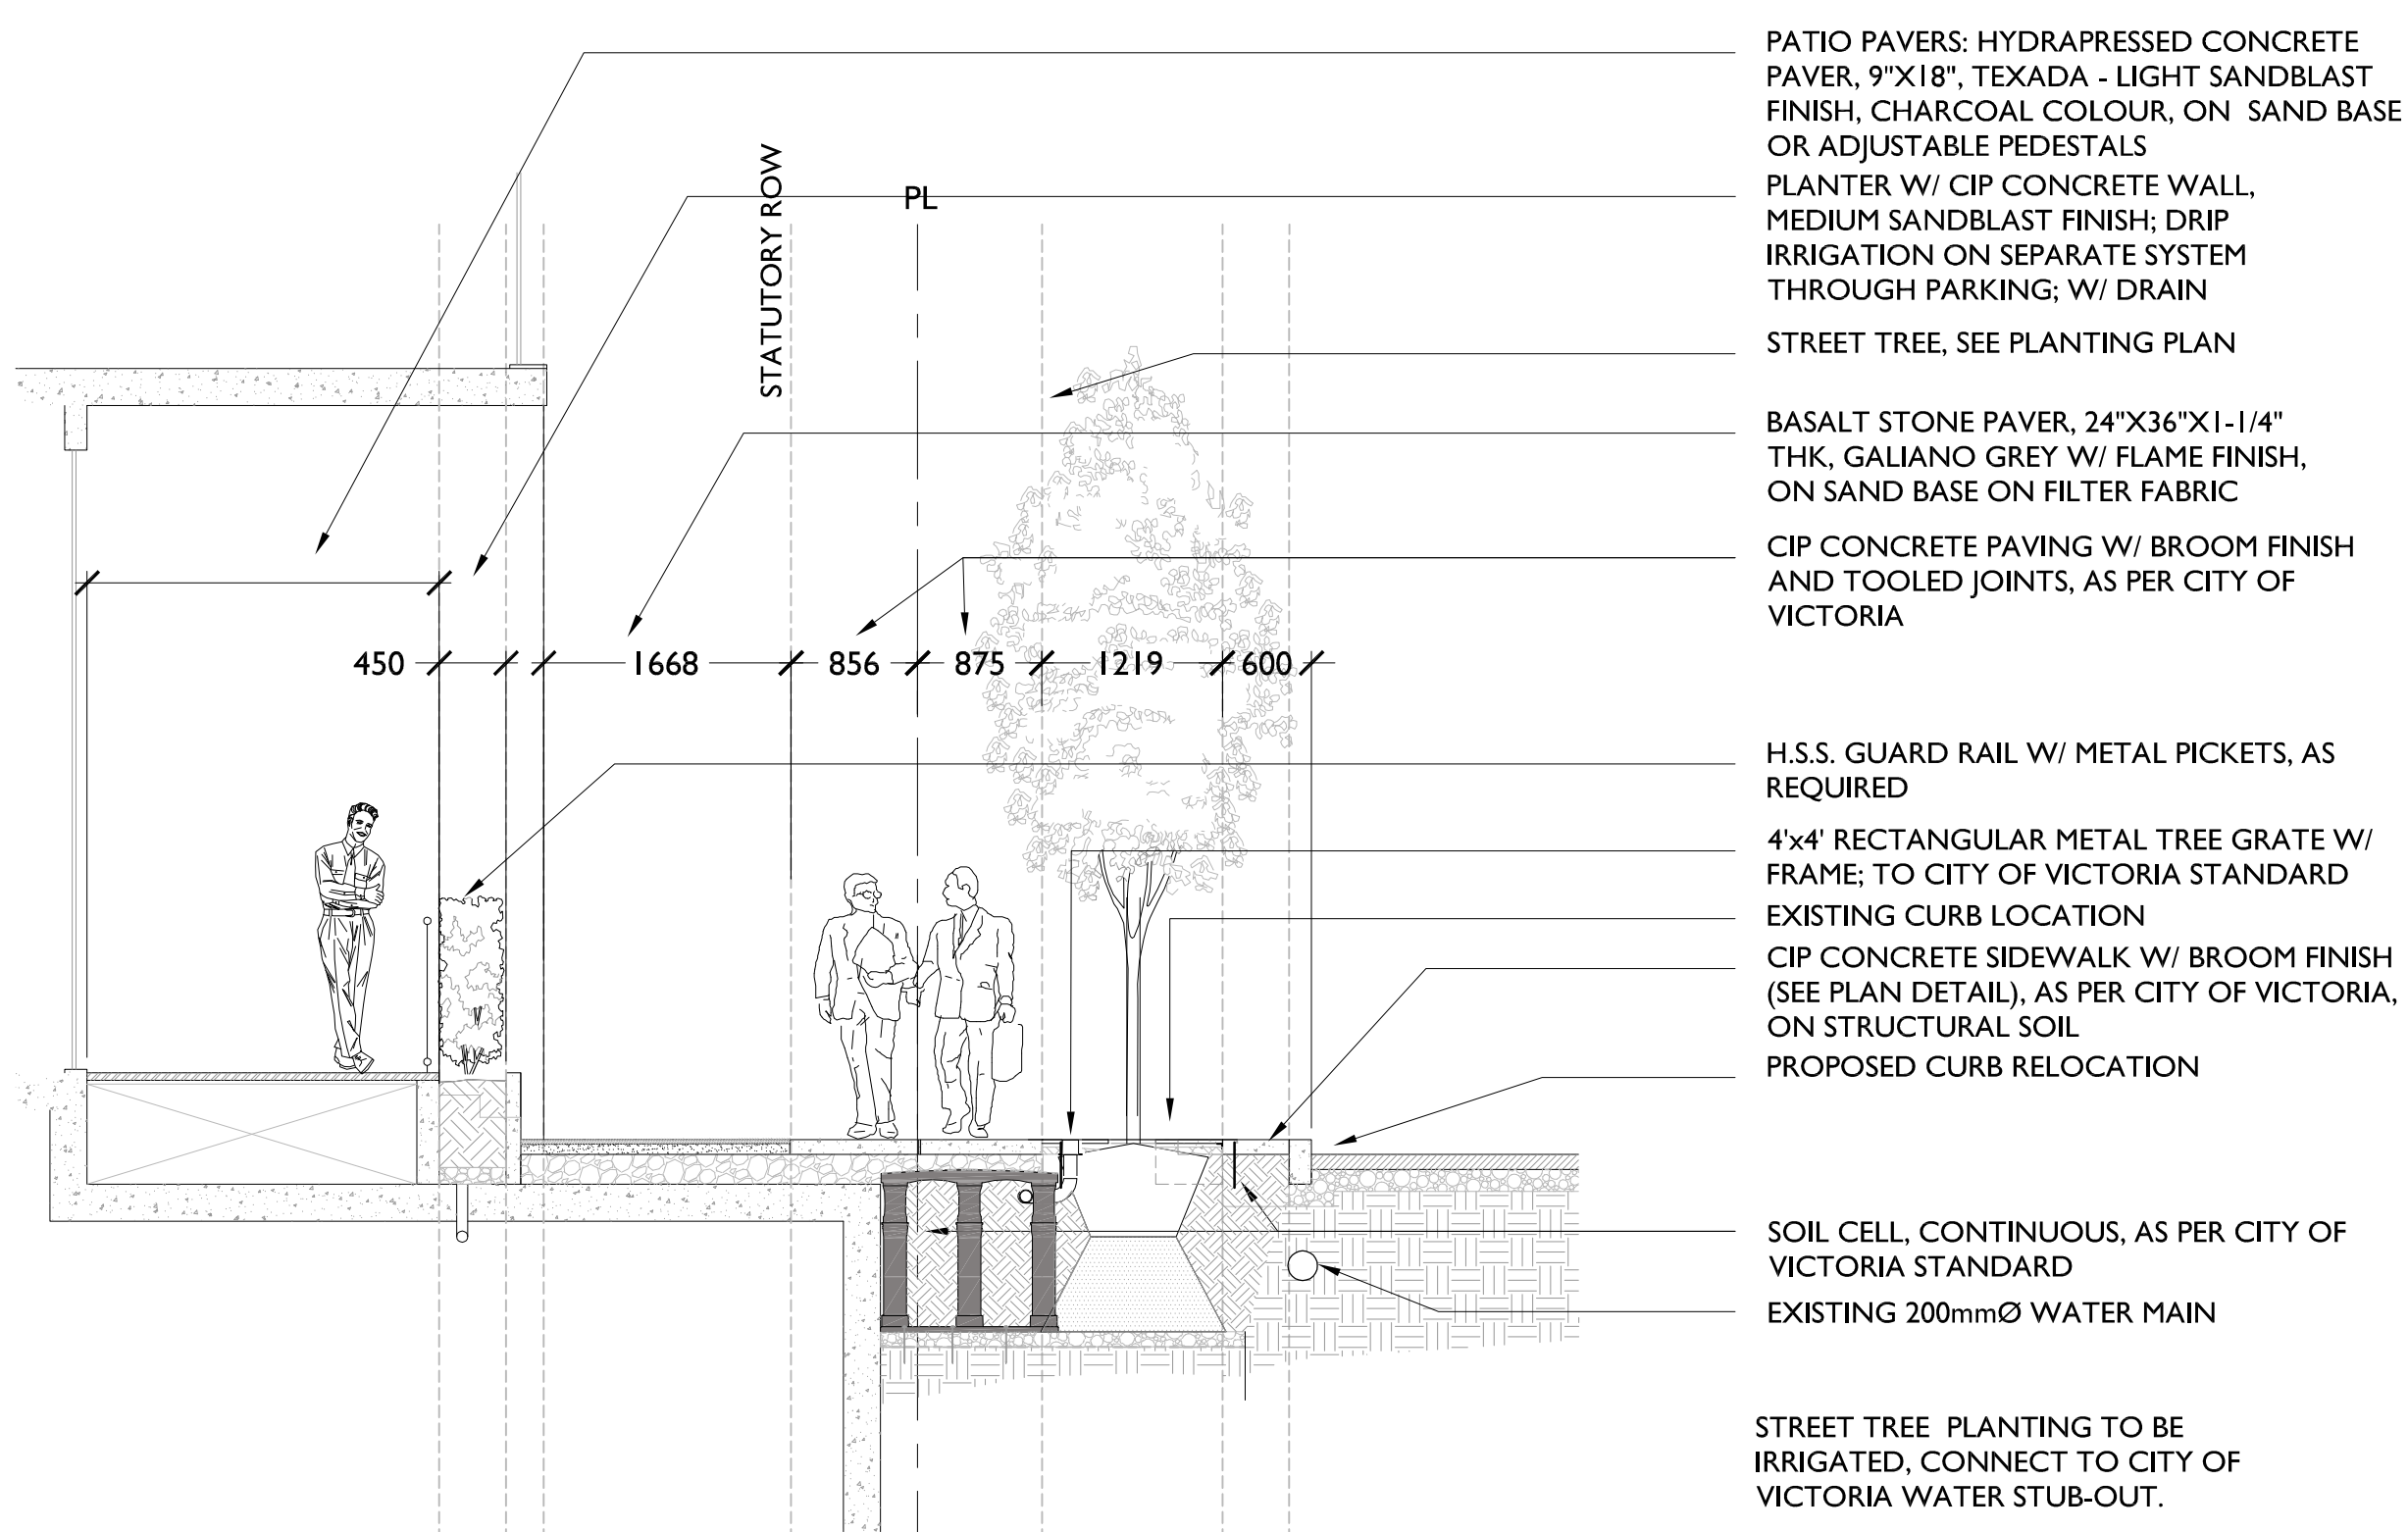


SECTION I - AT PENDRAY STREET - STREET TREE & GRATE
SCALE: 1:50

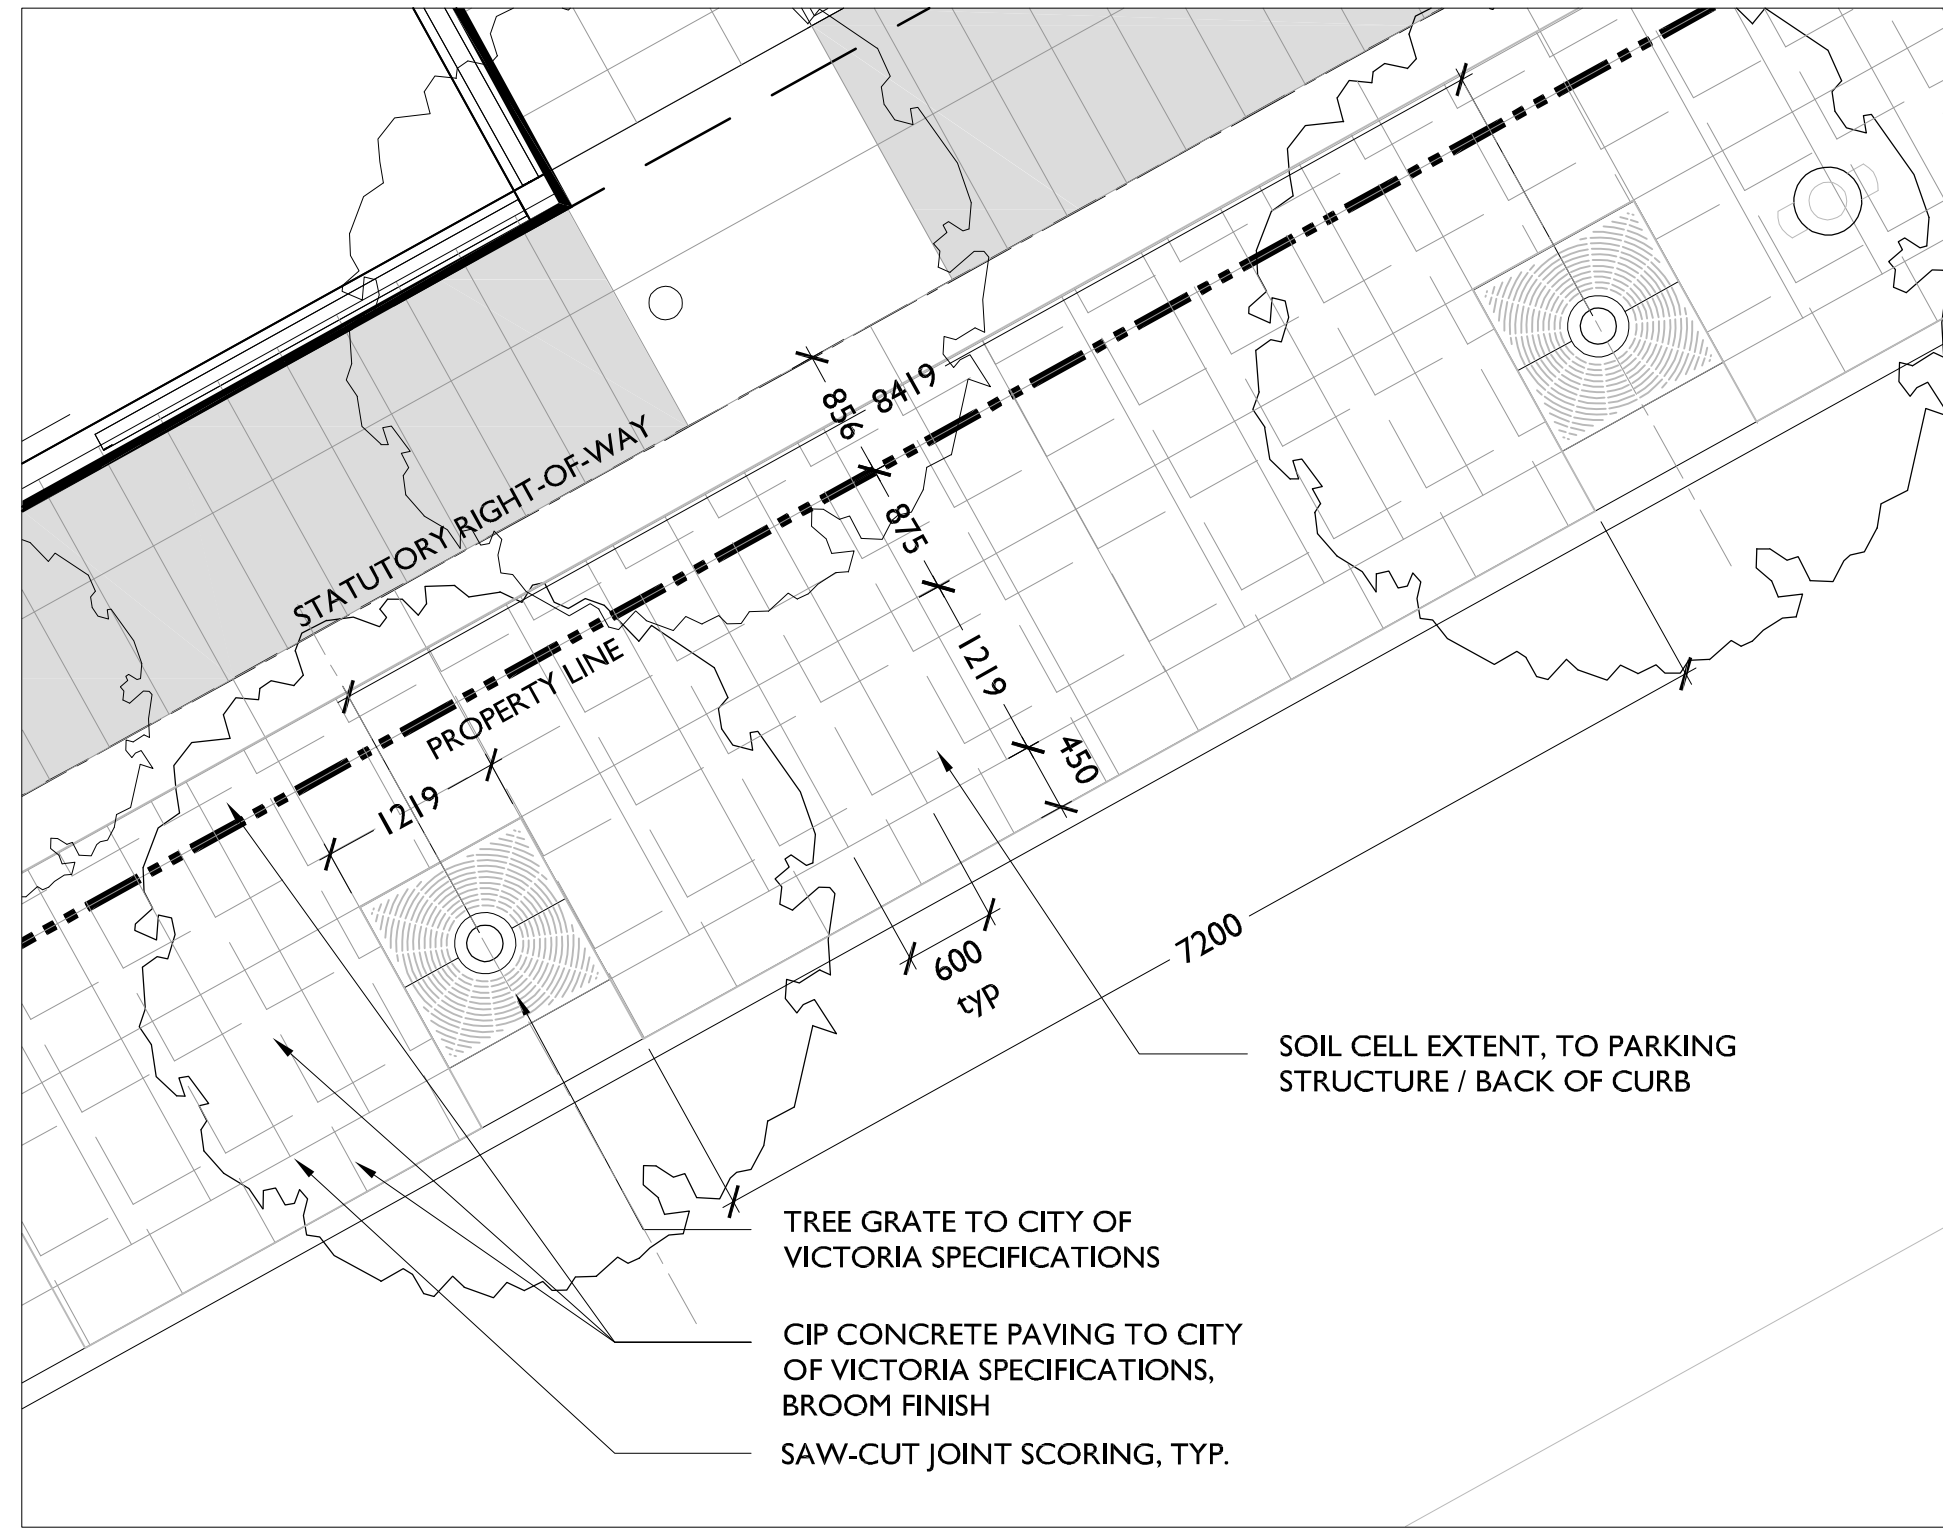


PLAN DETAIL- PENDRAY STREET SIDEWALK PAVING
SCALE: 1:50

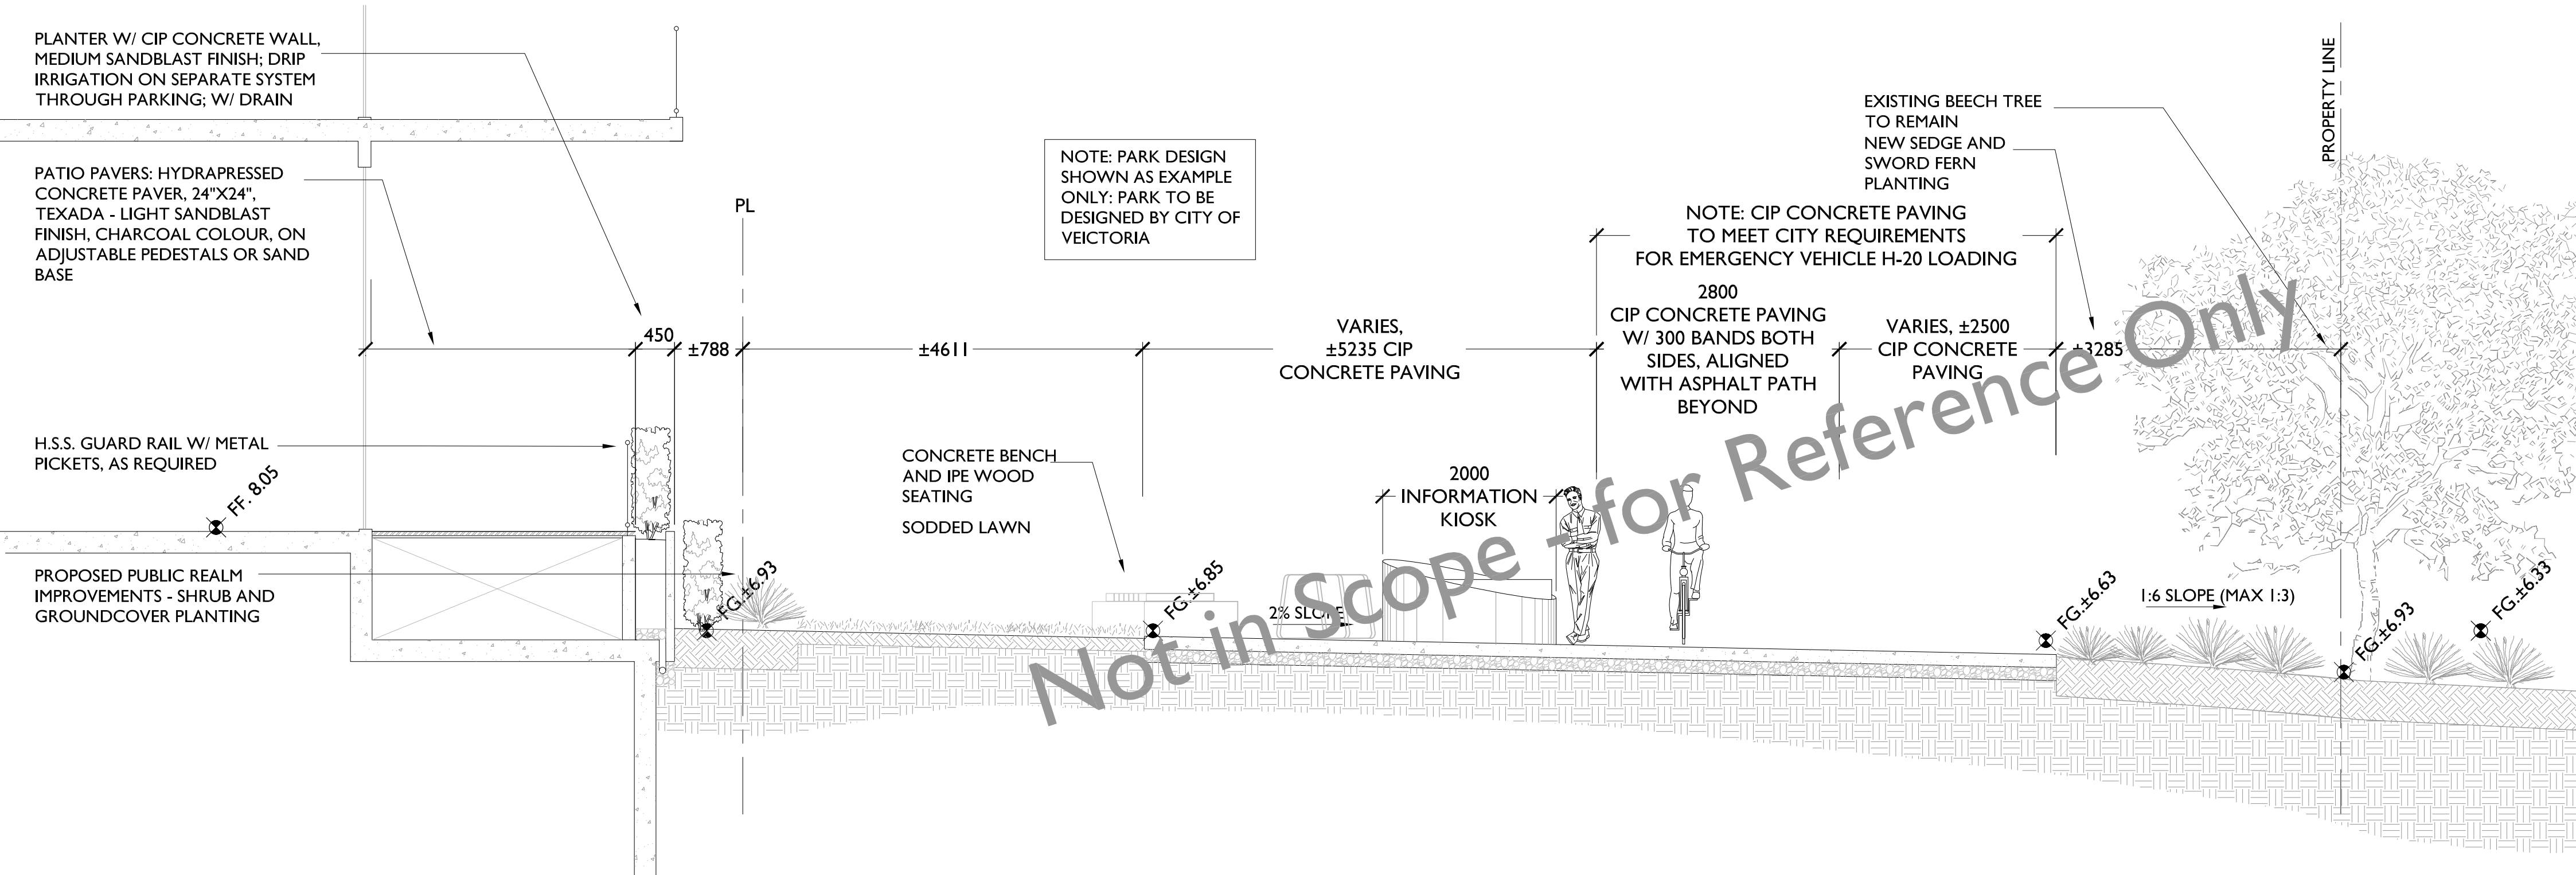

SECTION 2 - AT PUBLIC R.O.W., NORTH-WEST
SCALE: 1:50

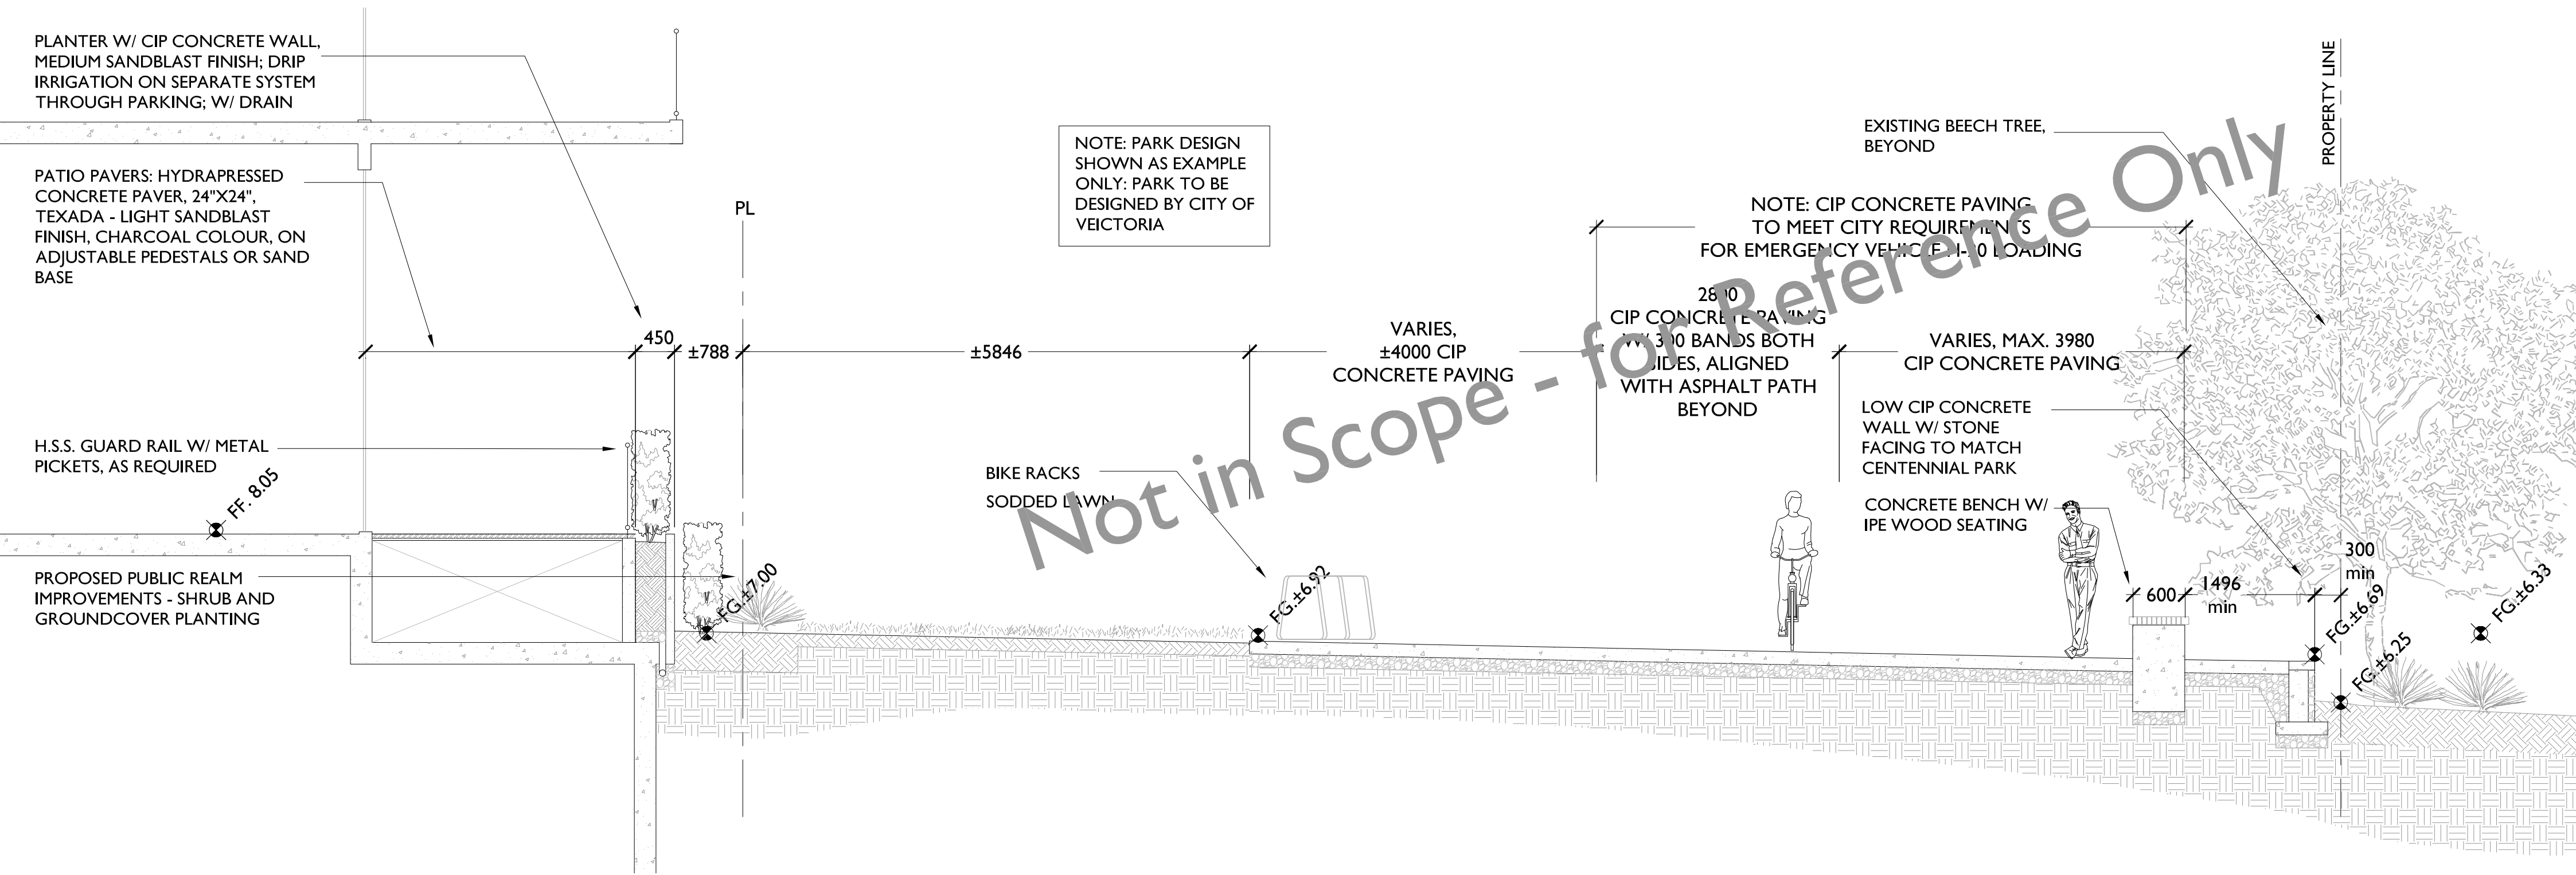

SECTION 3 - AT PUBLIC R.O.W., NORTH-WEST
SCALE: 1:50

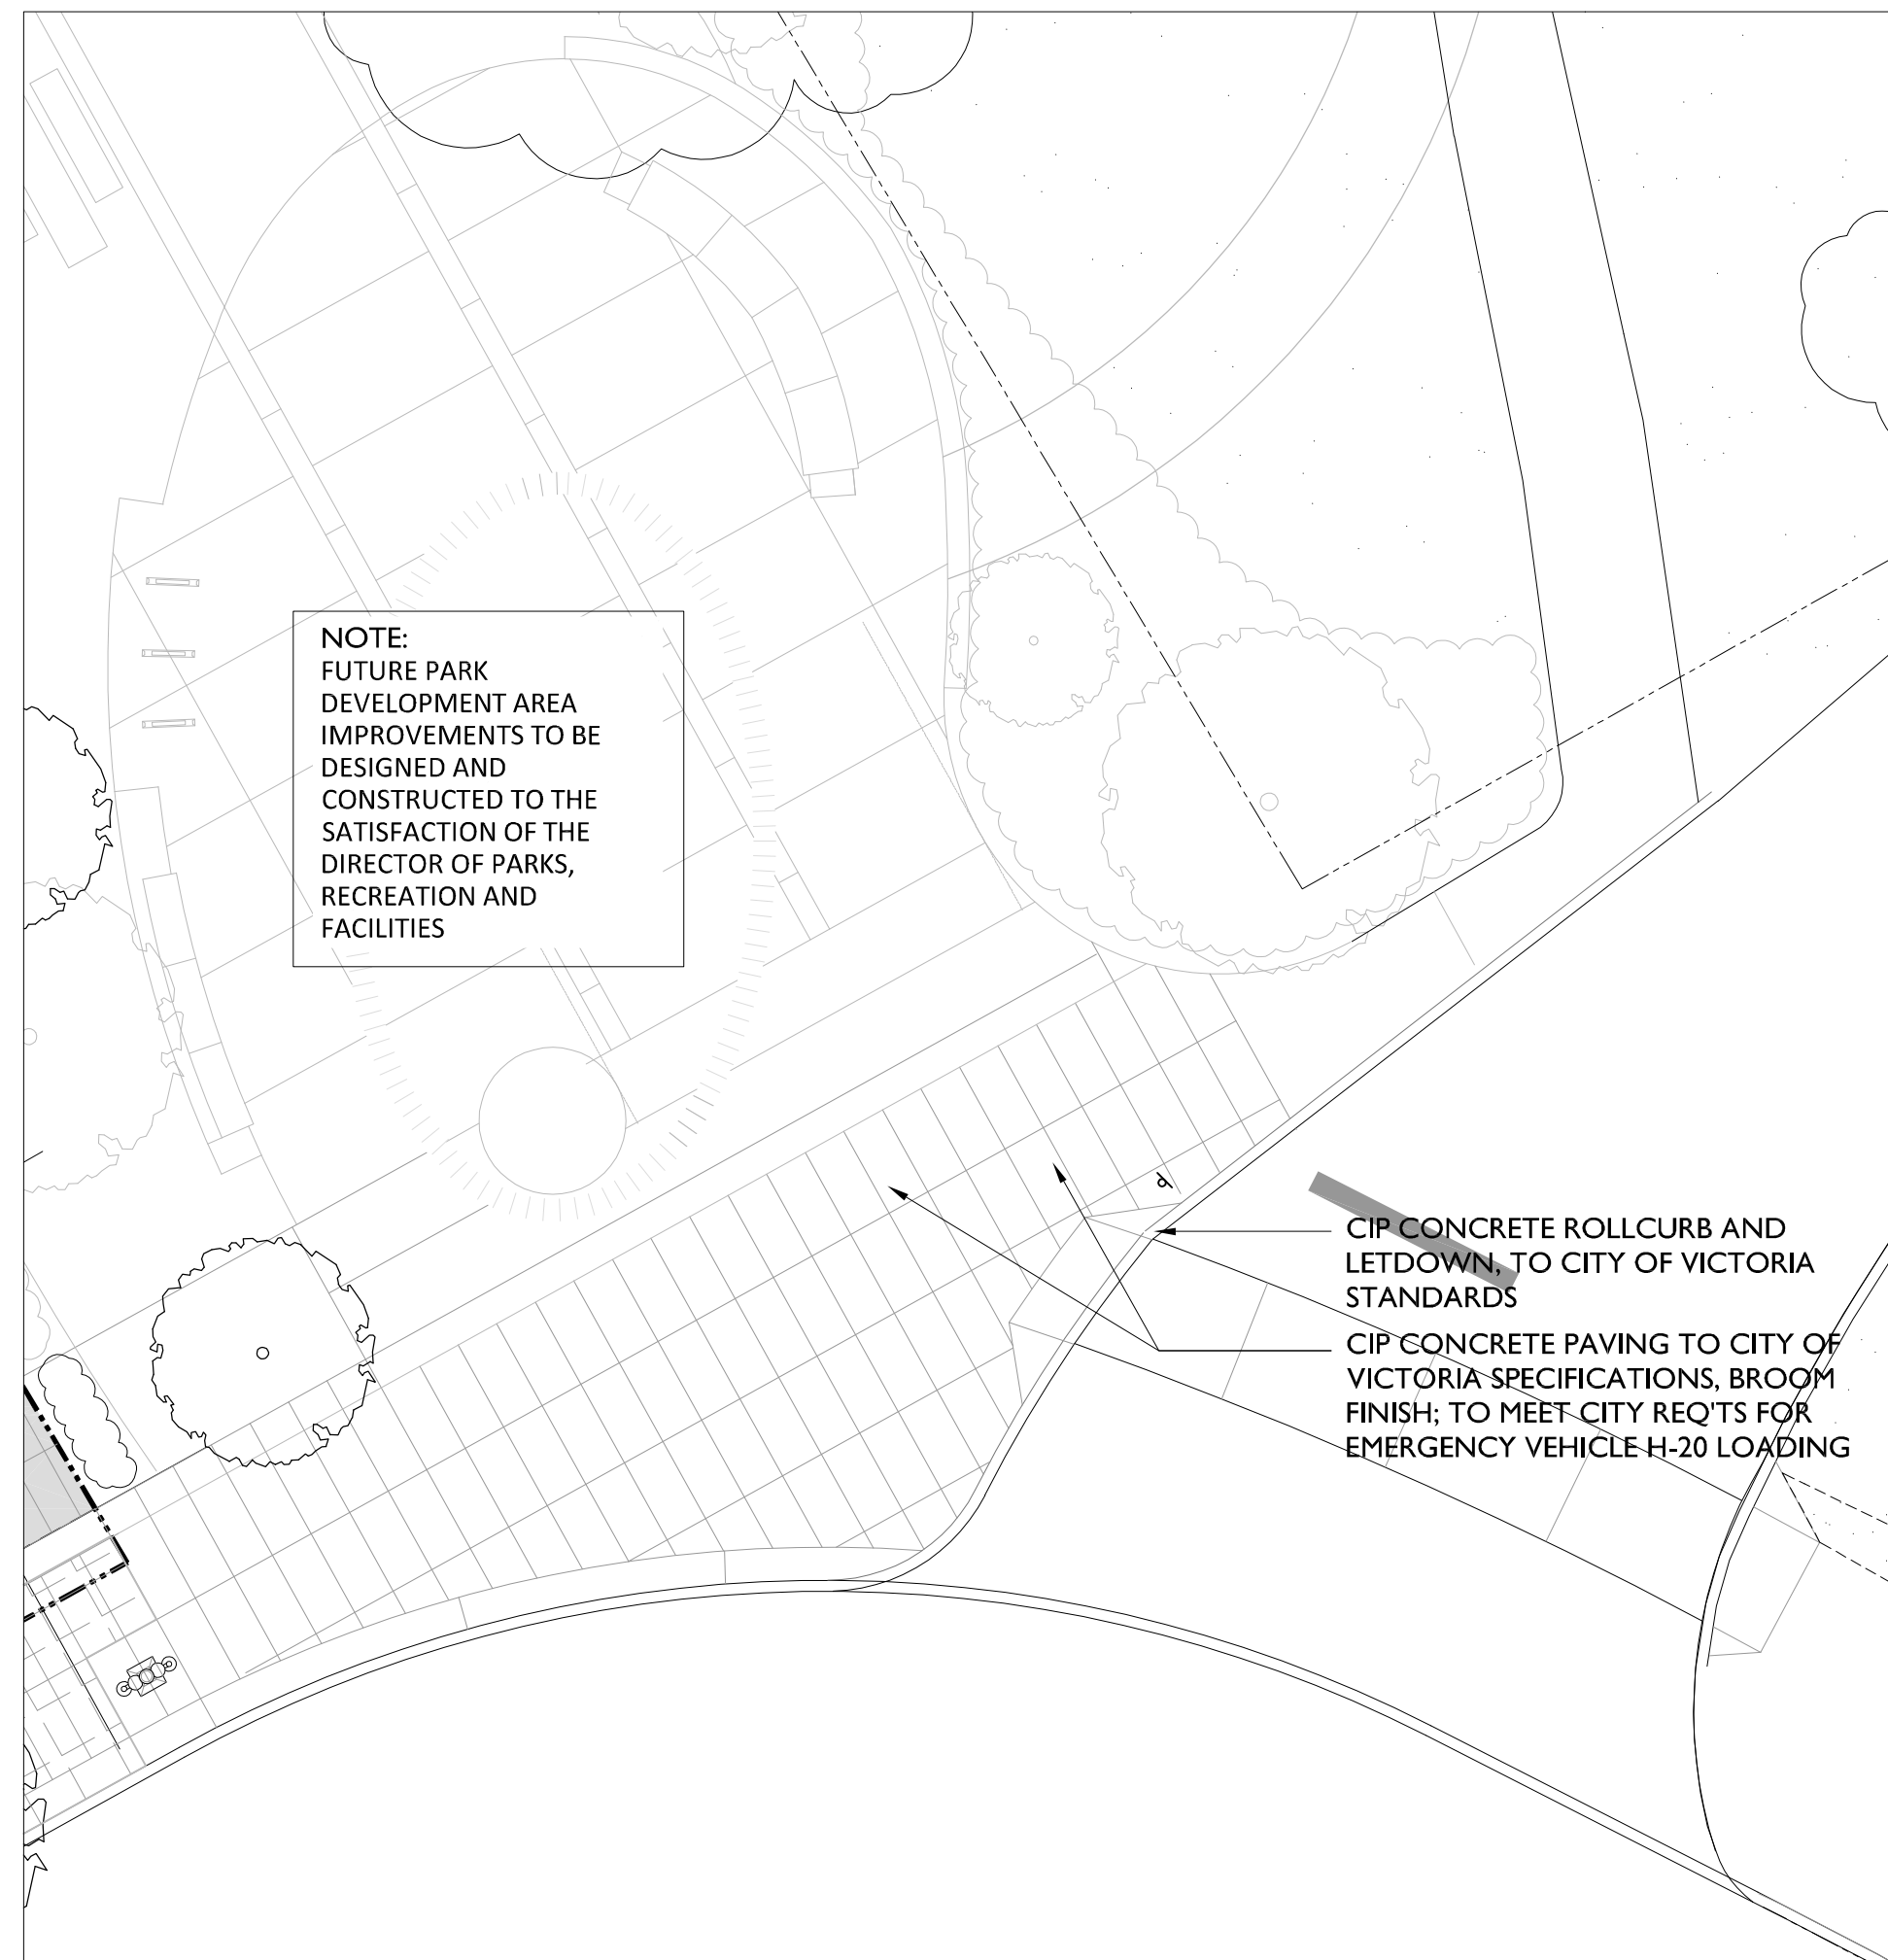

PLAN DETAIL - PUBLIC R.O.W., NW (N.I.C.)
SCALE: 1:100



PRECEDENT:
CENTENNIAL PARK - LOW WALL W/ STONE FACING

257 BELLEVILLE STREET
VICTORIA, BRITISH COLUMBIA.

no.	issued for	date
Development Permit	Nov 15/10	
Revised Development Permit	Feb 04/11	
Revised Development Permit	Feb 16/11	
Revised Development Permit	Apr 29/11	
Issued for Costing	Nov 07/11	
Re-issued for Development Permit	Dec 05/12	
Re-issued for Development Permit	Nov 26/20	
Re-issued for Development Permit	June 03/21	
For Coordination	July 30/21	
Re-issued for Development Permit	Dec 06/21	

seal



permit

consultant



IME Ta
marshall tittlemore architects
Creating memorable places

LANDSCAPE SECTIONS
and DETAILS

L3.3

MD	drawn	1:200	scale
CP	checked	08005	project no.