



CONTACT LIST

Client	Three Shores Development 2919 Altamont Crescent West Vancouver, BC V7V 3B9	Barry Savage	604.505.8818	bsavage@threeshoresdevelopment.com
Architectural	Integra Architecture Inc. 2330-400 Granville Street Vancouver BC, V6C 1S4	Rhys Leitch Steve Watt Justin Jiongco	604.688.4220	rhysl@integra-arch.com steve@integra-arch.com justinj@integra-arch.com
Project Manager				
Site				
Structural	Herold Engineering Unit 600-1112 Fort Street Victoria, BC V8V 3K8	Kate Ulmer	250.590.4875	KUlmer@heroldengineering.com
Mechanical	Avalon Mechanical 300-1245 Esquimalt Road Victoria, BC V9A 3P2	Jon Edgell	250.940.2975	jedgell@avalonmechanical.com
Electrical	Nemetz (S/A) & Associates Ltd. 2009 West 4 th Avenue Vancouver, BC V6J 1N3	Gary Geissinger Homer Saptulua Carlos Molina	604.736.6562	gary@nemetz.com homer@nemetz.com carlos@nemetz.com
Geotechnical	Ryzuk Geotechnical #6-40 Cadillac Avenue Victoria, BC V8Z 1T2	Matt Mueller Jim Lahaie	250.475.3131	matt@ryzuk.com jim@ryzuk.com
Envelope	Herold Engineering Unit 600-1112 Fort Street Victoria, BC V8V 3K8	Jason McKenzie	250.590.4875	JMcKenzie@heroldengineering.com
Civil				
Landscape	Perry + Associates 112 East Broadway Vancouver, BC V5T 1V9	Michael Patterson	604.738.4118	mp@perryandassociates.ca
Code	Celerity Engineering Suite 100, 535 W 10 th Ave. Vancouver BC V5Z 1K9	Stefan Germann	604.375.0437	sgermann@celerity.ca
Interior Designer				
Energy Model	Herold Engineering Unit 600-1112 Fort Street Victoria, BC V8V 3K8	Emilie Wong	250.590.4875	EWong@heroldengineering.com
Transportation	IBI Group 700-1285 W Pender Street Vancouver, BC V6E 4B1	Mladen Pecanac	604.683.8797x 67023	Mladen.pecanac@ibigroup.com

Architectural Drawing Index

A-0.000 Cover		
A-0.000	COVER PAGE	
A-0.001	PROJECT DATA	
A-0.002	SITE CONTEXT MAP & AERIAL VIEW	
A-0.003	STREETSCAPE	
A-0.004	PERSPECTIVE	
A-0.005	PERSPECTIVE	
A-0.006	SURVEY (EXISTING SITE PLAN)	
A-0.007	SETBACK DIAGRAM	1:100
A-2.000 Plans		
A-2.000	LEVEL P1	1:100
A-2.001	LEVEL 1 PLAN / SITE PLAN	1:100
A-2.002	LEVEL 2 PLAN	1:100
A-2.003	LEVEL 3 PLAN	1:100
A-2.004	LEVEL 4 PLAN	1:100
A-2.005	LEVEL 5 PLAN	1:100
A-2.006	LEVEL 6 PLAN	1:100
A-2.007	ROOF PLAN	1:100
A-3.000 Enlarged Plans		
A-3.100	UNIT B3A ACCESSIBLE UNIT	
A-4.000 Elevations		
A-4.001	WEST ELEVATION	1:100
A-4.002	EAST ELEVATION	1:100
A-4.003	NORTH ELEVATION	1:100
A-4.004	SOUTH ELEVATION	1:100
A-4.005	MATERIAL BOARD	
A-5.000 Sections		
A-5.001	NORTH-SOUTH BUILDING SECTION	1:100
A-5.002	EAST-WEST BUILDING SECTION	1:100
A-8.000 Supplemental		
A-8.001	SHADOW STUDY	
A-8.002	SHADOW STUDY	



CITY OF
VICTORIA

Revisions

Received Date:
July 17, 2024



Integra
ARCHITECTURE INC.

2330-200 Granville Street
Vancouver, BC, V6C 1S4
www.integra-arch.com
Telephone: 604 688 4220

COPYRIGHT RESERVED. THIS DRAWING AND DESIGN IS
AND AT ALL TIMES REMAINS THE EXCLUSIVE PROPERTY
OF INTEGRARCHITECTURE INC. AND CANNOT BE
USED WITHOUT THE ARCHITECT'S CONSENT.

[PROJECT TEAM]

[ARCHITECT SEAL]

[CLIENT]

Three Shores Management

[PROJECT]

FORT & DAVIE
RESIDENCES

Fort St. & Davie St.
Victoria, BC

[TITLE]

COVER PAGE

22600 [PROJECT]

[SCALE]

Friday, July 12, 2024 [DATE]

04- REZONING/ DP [ISSUE]

[DRAWING]

A-0.000

6-STOREY RESIDENTIAL & COMMERCIAL BUILDING
FORT & DAVIE STREETS | VICTORIA | BC | REZONING/ DP

Project Name: Fort & Davie Apartments
Client: Three Shores Management

Project: 22600
Date: 12-Jul-24
Issue: REZONING

PROJECT DATA - DP/REZONING 6-STOREY MIXED-USE RESIDENTIAL & COMMERCIAL BUILDING

EXISTING ADDRESS	1905, 1907 FORT STREET & 1929, 1923 DAVIE STREET, VICTORIA BC
PROPOSED ADDRESS	
LEGAL DESCRIPTION	SITE PLAN OF LOTS 45, 46, 47 and 48, ALL IN SECTION 76, VICTORIA DISTRICT, PLAN 270
PROJECT ARCHITECT	INTEGRA ARCHITECTURE
PROJECT OWNER	THREE SHORES MANAGEMENT
OCP LAND USE DESIGNATION	PARTIAL DPA 5: LARGE URBAN VILLAGES - JUBILEE VILLAGE, PARTIAL TRADITIONAL RESIDENTIAL
EXISTING ZONING	R3-2 & R1-B
PROPOSED ZONING	CD

SITE AREA :			
Gross Site Area	20,858	sq.ft.	1,937.75 m2
Road Dedication Area	2,484	sq.ft.	230.79 m2
Net Site Area	18,374	sq.ft.	1,706.96 m2

Max FSR			
Total Proposed Gross Floor Area	59,529	sq.ft.	5,530.3 m2
Total Proposed Exclusions	2,714	sq.ft.	252.2 m2
Proposed FSR (Gross site area)	2.72		
Proposed FSR (Net site area)	3.09		

Max. Site Coverage			
Lot Coverage (Gross site area)	56%	11,666 sq.ft.	1,083.78 m2
Lot Coverage (Net site area)	63%	11,666 sq.ft.	1,083.78 m2
Open Site Space (Gross site area)	44%	9,192 sq.ft.	853.96 m2
Open Site Space (Net site area)	37%	6,708 sq.ft.	623.19 m2

Unit Type		1st	2nd	3rd	4th	5th	6th	Total	Average sqft / unit	Total Unit Area (sqft)	Total Unit Area (m2)	%	Unit Mix
S1 - Studio			1	1	1			3	343.8	1,031.4	95.8	4.0%	4% Studio
B1 - 1 Bed		3	4	4	4	4	4	23	501.1	11,524.4	1,070.6	30.7%	57.3%
B2 - 1 Bed			1	1	1	1	1	5	534.5	2,672.7	248.3	6.7%	
B3 - 1 Bed (Accessible)		1	1	1	1			4	497.1	1,988.4	184.7	5.3%	
B4 - 1 Bed + Den		1	1	1	1	1	1	6	545.0	3,270.0	303.8	8.0%	
B5 - 1 Bed + Den			1	1	1	1	1	5	645.2	3,226.2	299.7	6.7%	
C1 - 2 Bed						1	1	2	683.8	1,367.5	127.0	2.7%	32.0%
C2 - 2 Bed		1	1	1	1	1	1	6	754.5	4,527.0	420.6	8.0%	
C3 - 2 Bed		1						1	763.2	763.2	70.9	1.3%	
C4 - 2 Bed		1	1	1	1			4	770.5	3,081.9	286.3	5.3%	
C5 - 2 Bed		1						1	770.8	770.8	71.6	1.3%	
C6 - 2 Bed + Den			1	1	1	1	1	5	917.6	4,587.9	426.2	6.7%	
C7 - 2 Bed + Den			1	1	1	1	1	5	967.3	4,836.7	449.3	6.7%	
D1 - 3 Bed			1	1	1			3	867.5	2,602.5	241.8	4.0%	7%
D2 - 3 Bed						1	1	2	892.5	1,785.0	165.8	2.7%	3 Bed
Total		9	14	14	14	12	12	75		48,035	4,462.6	100.0%	100%

GFA Exclusion (sq.ft)		Parkade	1st	2nd	3rd	4th	5th	6th		Total Exclusions	
Bike Room at Level L1			1,099.68							1,099.68	sq.ft
Exterior Wall (from interior surface)			261.97	271.52	271.52	271.52	269.13	269.13		1,614.79	sq.ft
Parkade											
Total Exclusions From FSR		0.00	1,361.65	271.52	271.52	271.52	269.13	269.13		2,714.47	sq.ft

Gross Floor Area	Commercial	Unit Area	Common Area	Total GFA		Efficiency L1 - L6				
Parkade			sq.ft.	0.0	sq.ft.	- m2				
Gross Area - 1st Floor	1,483.63	sq.ft.	4,602.15	sq.ft.	10,247.25	sq.ft.	952 m2	59.4%		
Gross Area - 2nd Floor			7,344.10	sq.ft.	2,897.59	sq.ft.	10,241.69	sq.ft.	951 m2	71.7%
Gross Area - 3rd Floor			7,344.10	sq.ft.	2,897.59	sq.ft.	10,241.69	sq.ft.	951 m2	71.7%
Gross Area - 4th Floor			7,344.10	sq.ft.	2,897.59	sq.ft.	10,241.69	sq.ft.	951 m2	71.7%
Gross Area - 5th Floor			6,441.46	sq.ft.	2,836.71	sq.ft.	9,278.17	sq.ft.	862 m2	69.4%
Gross Area - 6th Floor			6,441.46	sq.ft.	2,836.71	sq.ft.	9,278.17	sq.ft.	862 m2	69.4%
Gross Area - Roof Level										
Total Gross Area	1,484	sq.ft.	39,517	sq.ft.	18,527.66	sq.ft.	59,528.66	sq.ft.	5,530 m2	Overall: 68.9%

Minimum Parking Required @ village/core	3 units @	0.85	space/unit	485 sqft > X	2.6	spaces
	29 units @	1.00	space/unit	485 sqft < X > 754 sqft	29.0	spaces
	11 units @	1.30	space/unit	X < 754 sqft	14.3	spaces
Minimum Parking Required @ other area	0 units @	0.70	space/unit	485 sqft > X	0.0	spaces
	16 units @	0.85	space/unit	485 sqft < X > 754 sqft	13.6	spaces
	16 units @	1.30	space/unit	X < 754 sqft	20.8	spaces
Visitor Parking Required	75 units @	0.10	space/unit		7.5	spaces
Commercial Parking Required (Retail)			1 space/50 m2		3.1	spaces
Total Parking Required					91	spaces
Total Parking Provided					33	spaces
Disabled Parking Required:						
Disabled Parking Provided:					2 spaces	inclusive of required parking

Required Secure Bicycle Parking	3 units @	1.0	space/unit	485 sqft > X	3	spaces	long term
	45 units @	1.25	space/unit	485 sqft < X > 754 sqft	56	spaces	long term
	27 units @	1.25	space/unit	X < 754 sqft	34	spaces	long term
	75 units @	0.1	space/unit		8	spaces	short term
Commercial - Food & Beverage	1 units @	1.0	Space/400m2		1	spaces	long term
	1 units @	1.0	Space/100m2		2	spaces	short term
Total Long term Bicycle Parking					94	spaces	long term
Total Short term Bicycle Parking					8	spaces	short term
Provided Secure Bicycle Parking	3 units	30.3	spaces/unit		91	spaces	long term
Max vertical parking Spaces			NO max				
Required Short Term Bicycle Parking					8	spaces	short term
Provided Short Term Bicycle Parking					8	spaces	short term
					99	spaces	total bicycle spaces provided

Note 1: Final areas, allowable parking ratios, and parking count to be confirmed
Note 2: All areas are approximate and are for zoning purposes only
Note 3: Net & gross unit areas are measured to the center of partywalls and to the exterior of sheathing of exterior walls
Note 4: Dedications and setbacks subject to City of Victoria approval
Note 5: 1 Car sharing stall to be on-street.

ZONING EXISTING		PROPOSED	
OCP LAND USE DESIGNATION - Medium Density Apartment R5			
SITE AREA		20,858 sq. ft.	1,938 m2
BUILDING HEIGHT - Existing Grade to T/O Roof		126.41 ft	38.53 m
Average Finished Grade		62.70 ft	19.11 m
Building Height to T/O Roof from Average Grade -		63.73 ft	19.42 m geodetic
Building Height to T/O Roof from Average Grade -		67.72 ft	20.64 m geodetic
FRONT YARD	Fort St.	5.00 ft	1.52 m
SIDE YARD	Dave St.	9.85 ft	3.00 m
REAR YARD - EAST	South Prop Line	24.87 ft	7.58 m
INTERIOR SIDE YARD	East Prop Line	10.84 ft	3.30 m

AVERAGE EXISTING GRADES	
POINTS	
A	18.75 m
B	18.75 m
C	18.75 m
D	19.20 m
E	19.20 m
F	19.20 m
G	19.20 m
H	19.20 m
I	19.20 m
J	19.20 m
K	19.20 m
L	19.20 m
M	19.20 m
N	19.20 m
O	19.20 m
TOTAL	286.65 m
AVERAGE GRADE	286.65/15= 19.11 m



Integra

ARCHITECTURE INC.

2330-200 Granville Street
Vancouver, BC, V6C 1S4
www.integra-arch.com
Telephone: 604 688 4220

COPYRIGHT RESERVED. THIS DRAWING AND DESIGN IS AND AT ALL TIMES REMAINS THE EXCLUSIVE PROPERTY OF INTEGRA ARCHITECTURE INC. AND CANNOT BE USED WITHOUT THE ARCHITECT'S CONSENT.

[PROJECT TEAM]

[ARCHITECT SEAL]

[CLIENT]

Three Shores Management

[PROJECT]

**FORT & DAVIE
RESIDENCES**
Fort St. & Davie St.
Victoria, BC

[TITLE]

PROJECT DATA

22600 [PROJECT]


[SCALE]

Friday, July 12, 2024 [DATE]

04- REZONING/ DP [ISSUE]

[DRAWING]

A-0.001

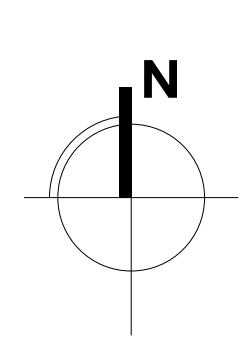

Integra
ARCHITECTURE INC.

2330-200 Granville Street
Vancouver, BC, V6C 1S4
www.integra-arch.com
Telephone: 604 688 4220
COPYRIGHT RESERVED. THIS DRAWING AND DESIGN IS
AND AT ALL TIMES REMAINS THE EXCLUSIVE PROPERTY
OF INTEGRARCHITECTURE INC. AND CANNOT BE
USED WITHOUT THE ARCHITECT'S CONSENT.

[PROJECT TEAM]

SITE CONTEXT MAP



[ARCHITECT SEAL]

[CLIENT]

Three Shores Management

[PROJECT]

**FORT & DAVIE
RESIDENCES**
Fort St. & Davie St.
Victoria, BC

[TITLE]

**SITE CONTEXT
MAP & AERIAL
VIEW**

22600 [PROJECT]

As Noted [SCALE]

Friday, July 12, 2024 [DATE]

04- REZONING/ DP [ISSUE]

[DRAWING]

AERIAL VIEW

A-0.002



Integra

ARCHITECTURE INC.

2330-200 Granville Street
Vancouver, BC, V6C 1S4
www.integra-arch.com
Telephone: 604 688 4220

COPYRIGHT RESERVED. THIS DRAWING AND DESIGN IS
AND AT ALL TIMES REMAINS THE EXCLUSIVE PROPERTY
OF INTEGRARCHITECTURE INC. AND CANNOT BE
USED WITHOUT THE ARCHITECT'S CONSENT.

[PROJECT TEAM]

[ARCHITECT SEAL]

[CLIENT]

Three Shores Management

[PROJECT]

**FORT & DAVIE
RESIDENCES**

Fort St. & Davie St.
Victoria, BC

[TITLE]

STREETSCAPE

[PROJECT]

22600

[SCALE]

Friday, July 12, 2024

04- REZONING/ DP

[DRAWING]

A-0.003



FORT STREETSCAPE



DAVIE STREETSCAPE



North West Corner - Fort St x Davie St



Integra
ARCHITECTURE INC.

2330-200 Granville Street
Vancouver, BC, V6C 1S4
www.integra-arch.com
Telephone: 604 688 4220

COPYRIGHT RESERVED. THIS DRAWING AND DESIGN IS
AND AT ALL TIMES REMAINS THE EXCLUSIVE PROPERTY
OF INTEGRARCHITECTURE INC. AND CANNOT BE
USED WITHOUT THE ARCHITECT'S CONSENT.

[PROJECT TEAM]

[ARCHITECT SEAL]

[CLIENT]

Three Shores Management

[PROJECT]

**FORT & DAVIE
RESIDENCES**
Fort St. & Davie St.
Victoria, BC

[TITLE]

PERSPECTIVE

[PROJECT]

22600 [SCALE]

Friday, July 12, 2024 [DATE]

04- REZONING/ DP [ISSUE]

[DRAWING]

A-0.004



Integra

ARCHITECTURE INC.

2330-200 Granville Street
Vancouver, BC, V6C 1S4
www.integra-arch.com
Telephone: 604 688 4220

COPYRIGHT RESERVED. THIS DRAWING AND DESIGN IS
AND AT ALL TIMES REMAINS THE EXCLUSIVE PROPERTY
OF INTEGRAL ARCHITECTURE INC. AND CANNOT BE
USED WITHOUT THE ARCHITECT'S CONSENT.



West Elevation - Davie St

[PROJECT TEAM]

[ARCHITECT SEAL]

[CLIENT]

Three Shores Management

[PROJECT]

**FORT & DAVIE
RESIDENCES**
Fort St. & Davie St.
Victoria, BC

[TITLE]

PERSPECTIVE

[PROJECT]

22600

[SCALE]

[DATE]

Friday, July 12, 2024

[ISSUE]

04- REZONING/ DP

[DRAWING]


A-0.005



Integra
ARCHITECTURE INC.

2330-200 Granville Street
Vancouver, BC, V6C 1S4
www.integra-arch.com
Telephone: 604 688 4220

COPYRIGHT RESERVED. THIS DRAWING AND DESIGN IS
AND AT ALL TIMES REMAINS THE EXCLUSIVE PROPERTY
OF INTEGRARCHITECTURE INC. AND CANNOT BE
USED WITHOUT THE ARCHITECT'S CONSENT.

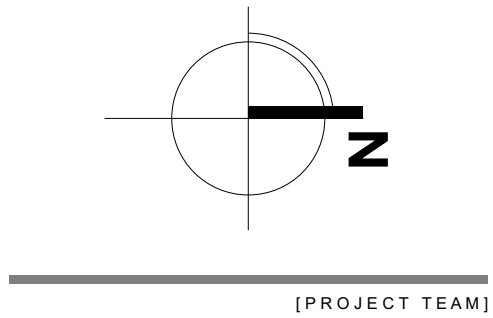

[PROJECT TEAM]

[ARCHITECT SEAL]

[CLIENT]

Three Shores Management

[PROJECT]

**FORT & DAVIE
RESIDENCES**

Fort St. & Davie St.
Victoria, BC

**SURVEY
(EXISTING SITE
PLAN)**

[PROJECT]

22600

[SCALE]

Friday, July 12, 2024

04- REZONING/ DP

[DRAWING]

A-0.006


LEGEND

- Denotes Standard Iron Post Found
- Denotes Traverse Station Found
- Denotes Traverse Station Placed
- Denotes Sewer Manhole
- Denotes Drain Manhole
- Denotes Water Service
- Denotes Catch Basin
- Denotes Street Sign
- Denotes Utility Pole
- Denotes Utility Pole Anchor
- Denotes Cleanout
- Denotes Hydro Service
- Denotes Hydrant
- Denotes Water Valve Box
- Denotes Geopacific Bore Hole

- Denotes Coniferous Tree
- Denotes Deciduous Tree

Typical Tree Description OAK (Species)
0.70 (Trunk Diameter)

- Denotes Chainlink Fence
- Denotes Wood Fence
- Denotes Typical Spot Elevation
- Denotes Building Roof Elevation
- Pt Denotes Part

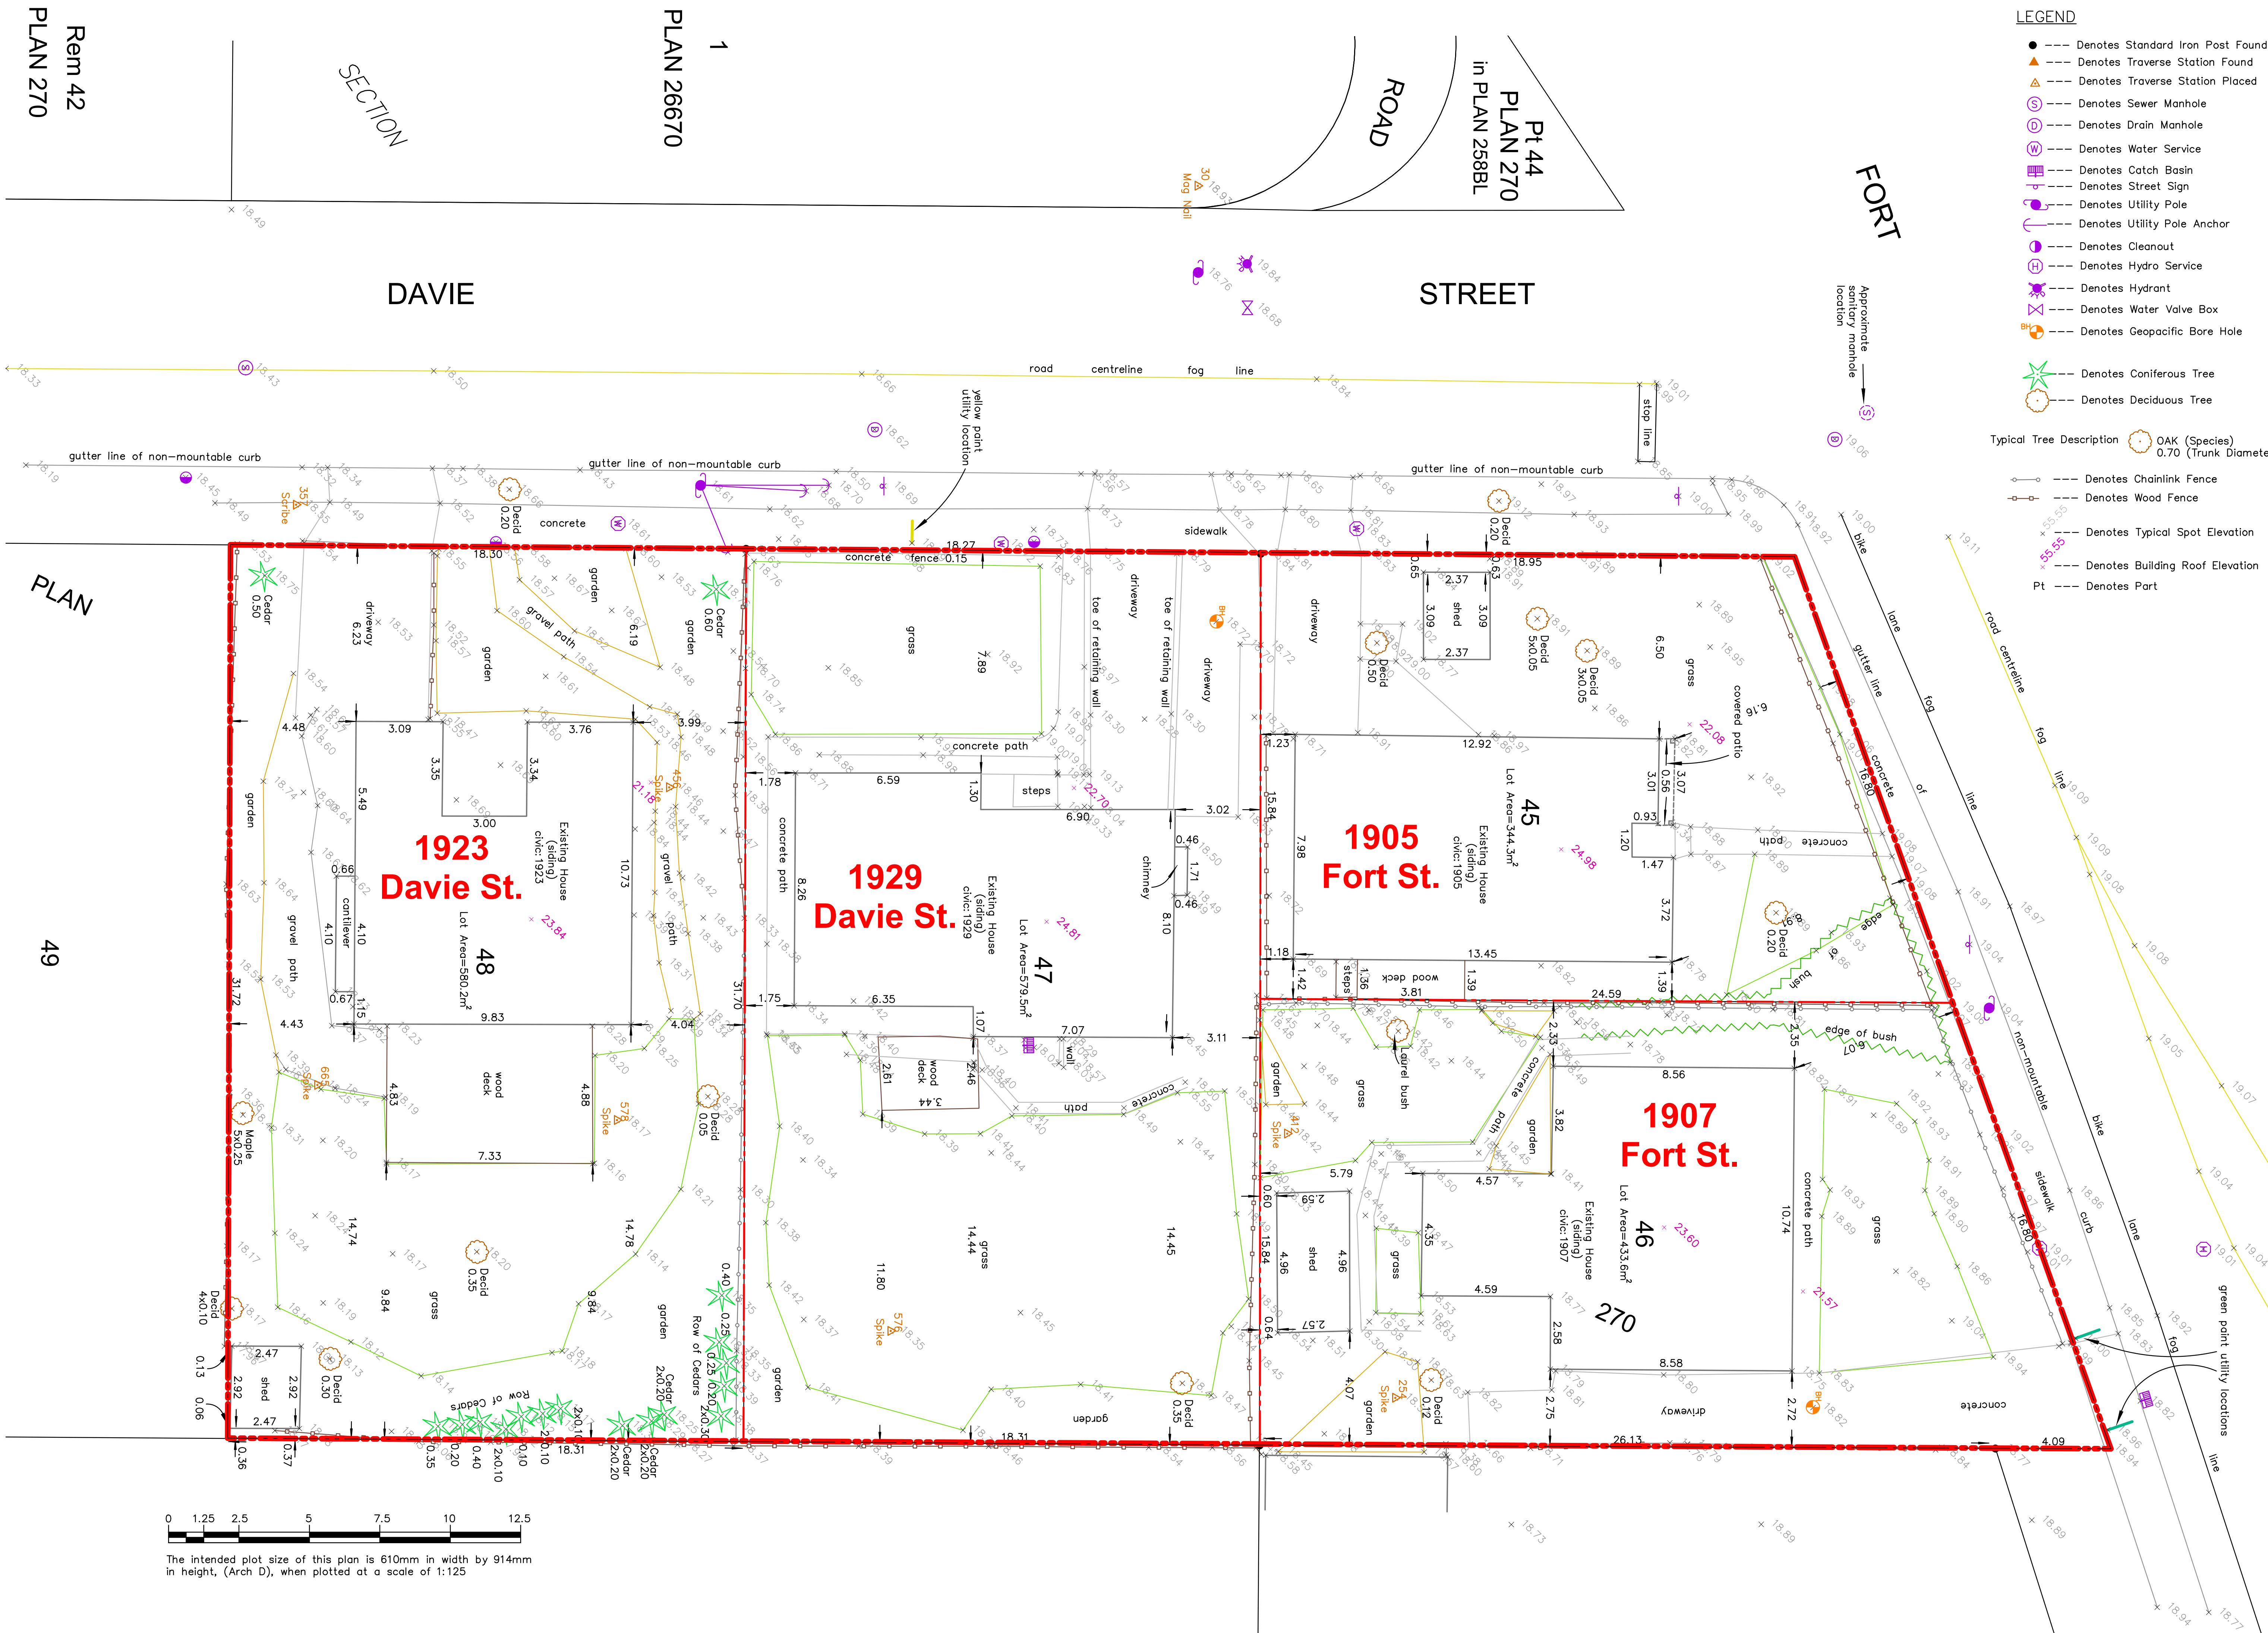

Rem 42
PLAN 270

PLAN 26670

SECTION

DAVIE

STREET

FORT

PLAN

49

1923
Davie St.

1929
Davie St.

1905
Fort St.

1907
Fort St.

0 1.25 2.5 5 7.5 10 12.5

The intended plot size of this plan is 610mm in width by 914mm in height, (Arch D), when plotted at a scale of 1:125




Integra

ARCHITECTURE INC.

2330-200 Granville Street
Vancouver, BC, V6C 1S4
www.integra-arch.com
Telephone: 604 688 4220

COPYRIGHT RESERVED. THIS DRAWING AND DESIGN IS AND AT ALL TIMES REMAINS THE EXCLUSIVE PROPERTY OF INTEGRARCHITECTURE INC. AND CANNOT BE USED WITHOUT THE ARCHITECT'S CONSENT.

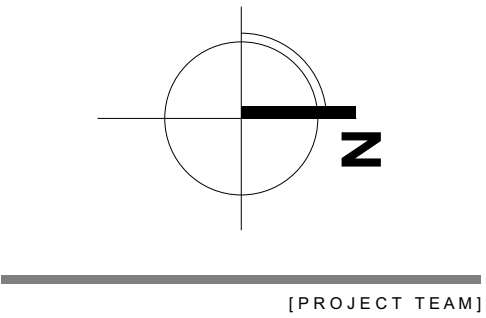

[PROJECT TEAM]

[ARCHITECT SEAL]

[CLIENT]

Three Shores Management

[PROJECT]

FORT & DAVIE RESIDENCES

Fort St. & Davie St.
Victoria, BC

[TITLE]

SETBACK DIAGRAM

[PROJECT]

22600

[SCALE]


1:100

Friday, July 12, 2024

04- REZONING/ DP

[DRAWING]

A-0.007

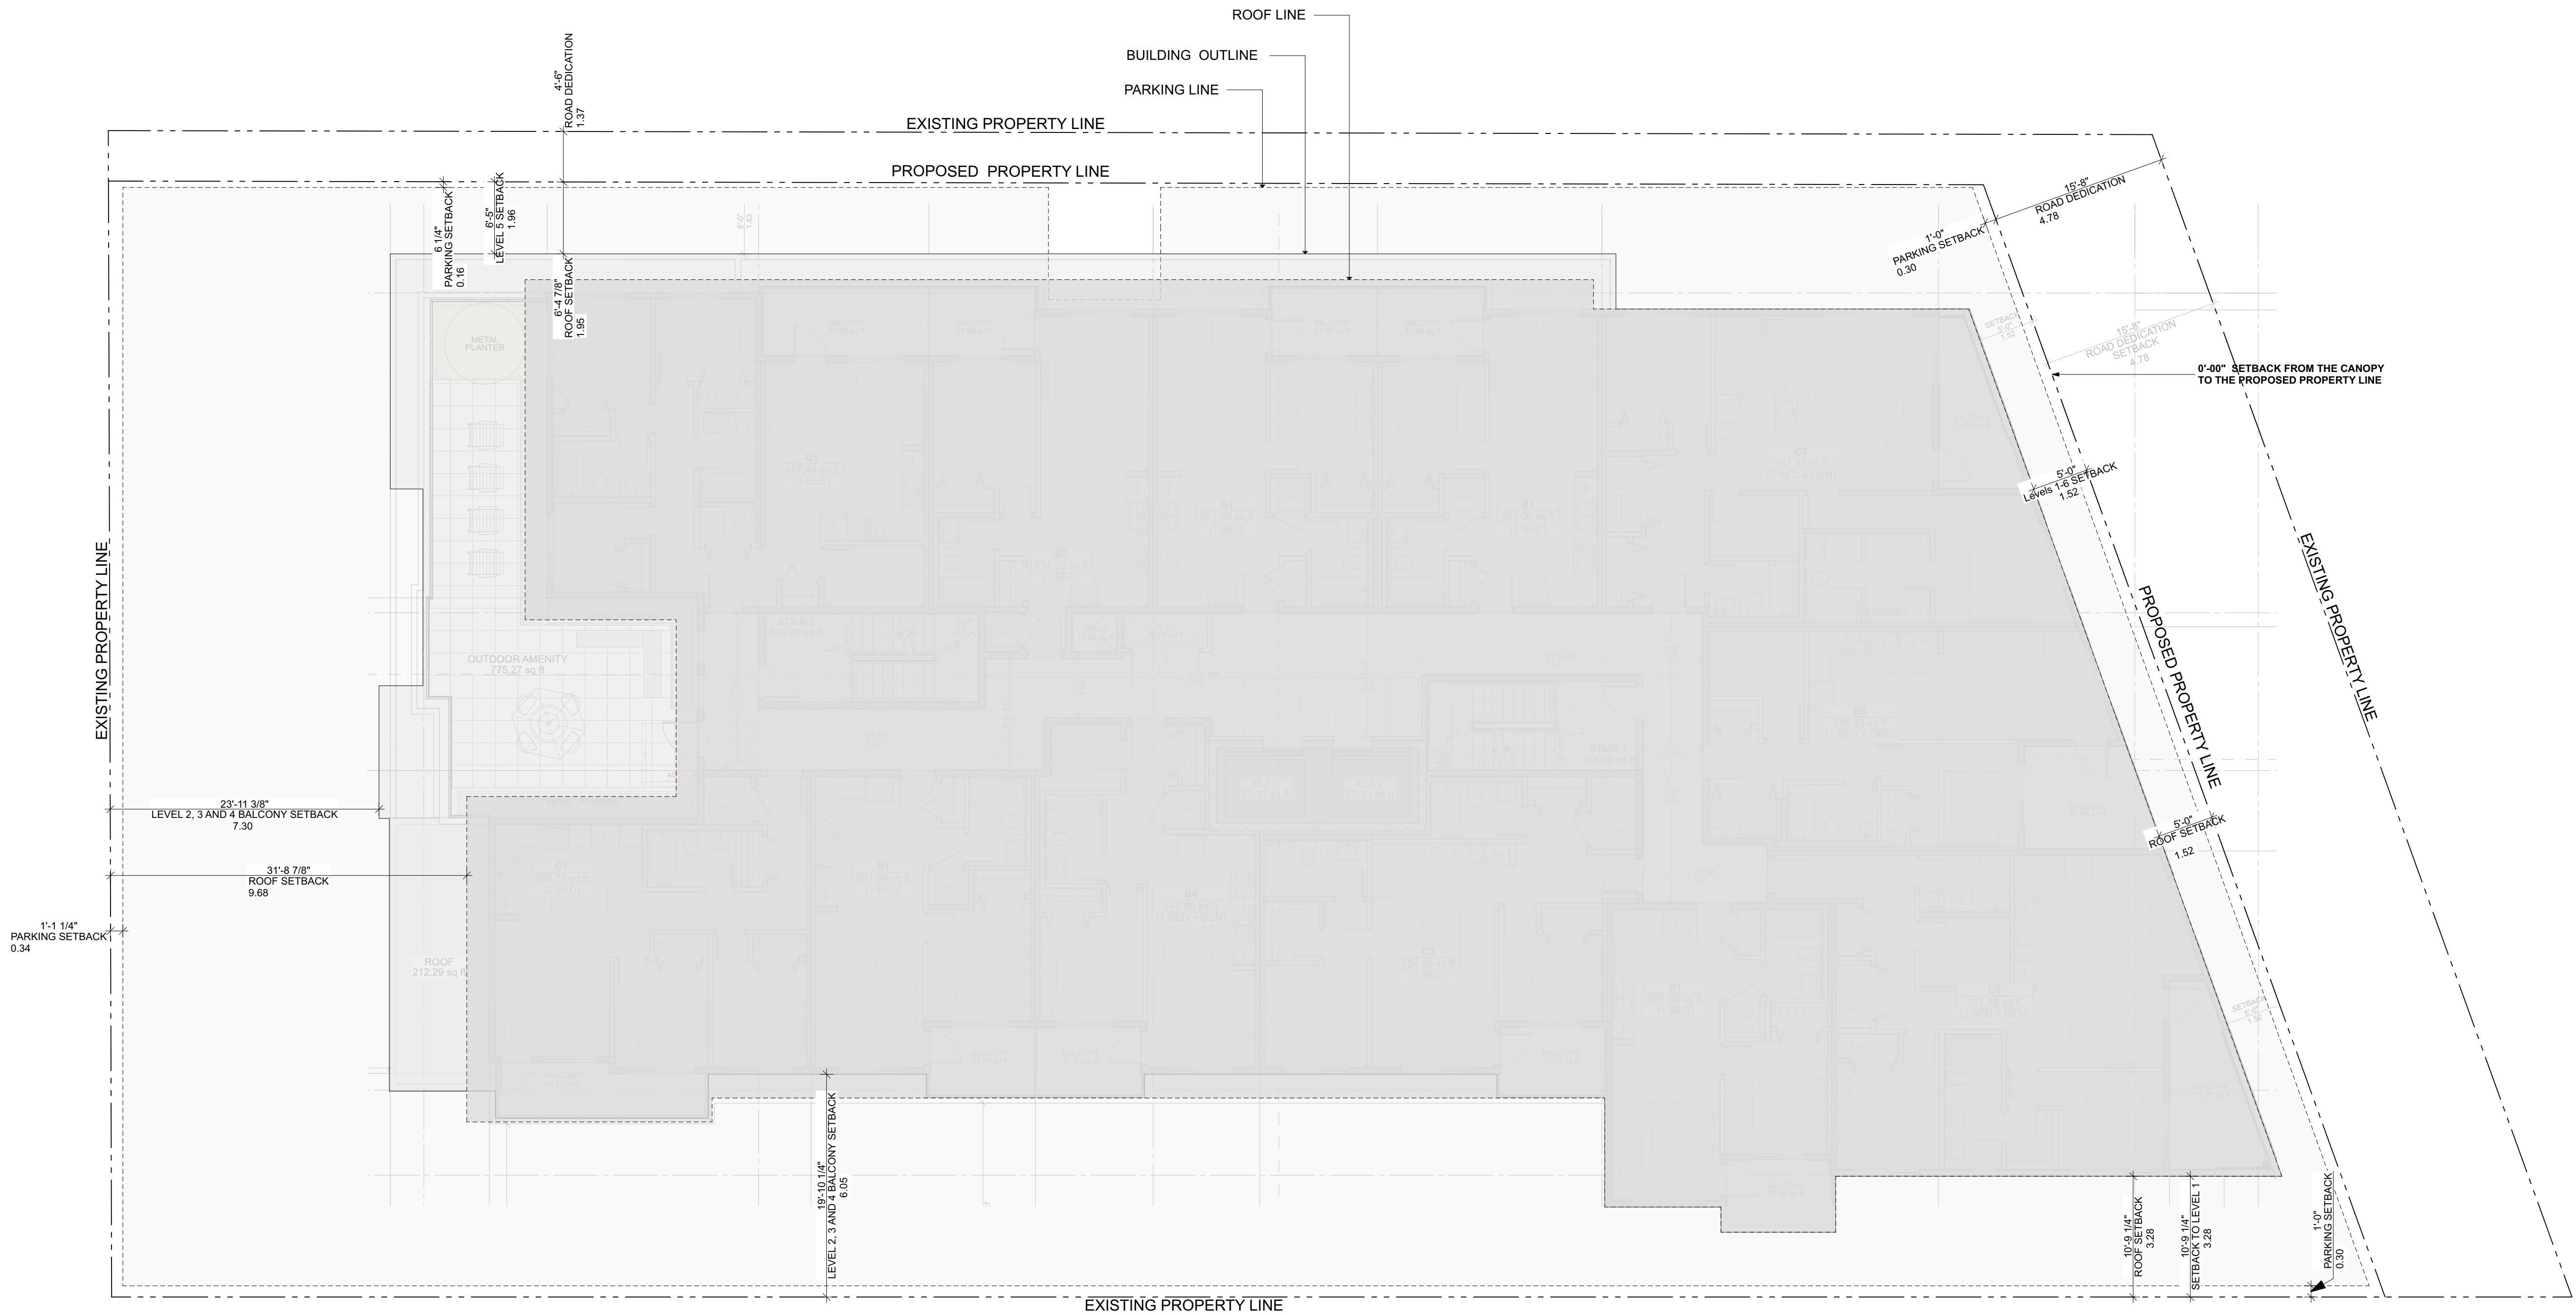

1 SETBACK DIAGRAM
SCALE: 1:100
0 2m 5m



2330-200 Granville Street
Vancouver, BC, V6C 1S4
www.integra-arch.com
Telephone: 604 688 4220

OBJECT TEAM)

CHITECT SEAL)

CLIENT)

Three Shores Management

OBJECT]

FORT & DAVIE RESIDENCES

Fort St. & Davie St.
Victoria, BC

(TITLE)

LEVEL P1

22600 [PROJECT]


SCALE)

Friday, July 12, 2024 [DATE]

Age Group	Percentage of Respondents
18-24	85
25-34	80
35-44	75
45-54	70
55-64	65
65-74	60
75-84	65

AWING]

A-2.000

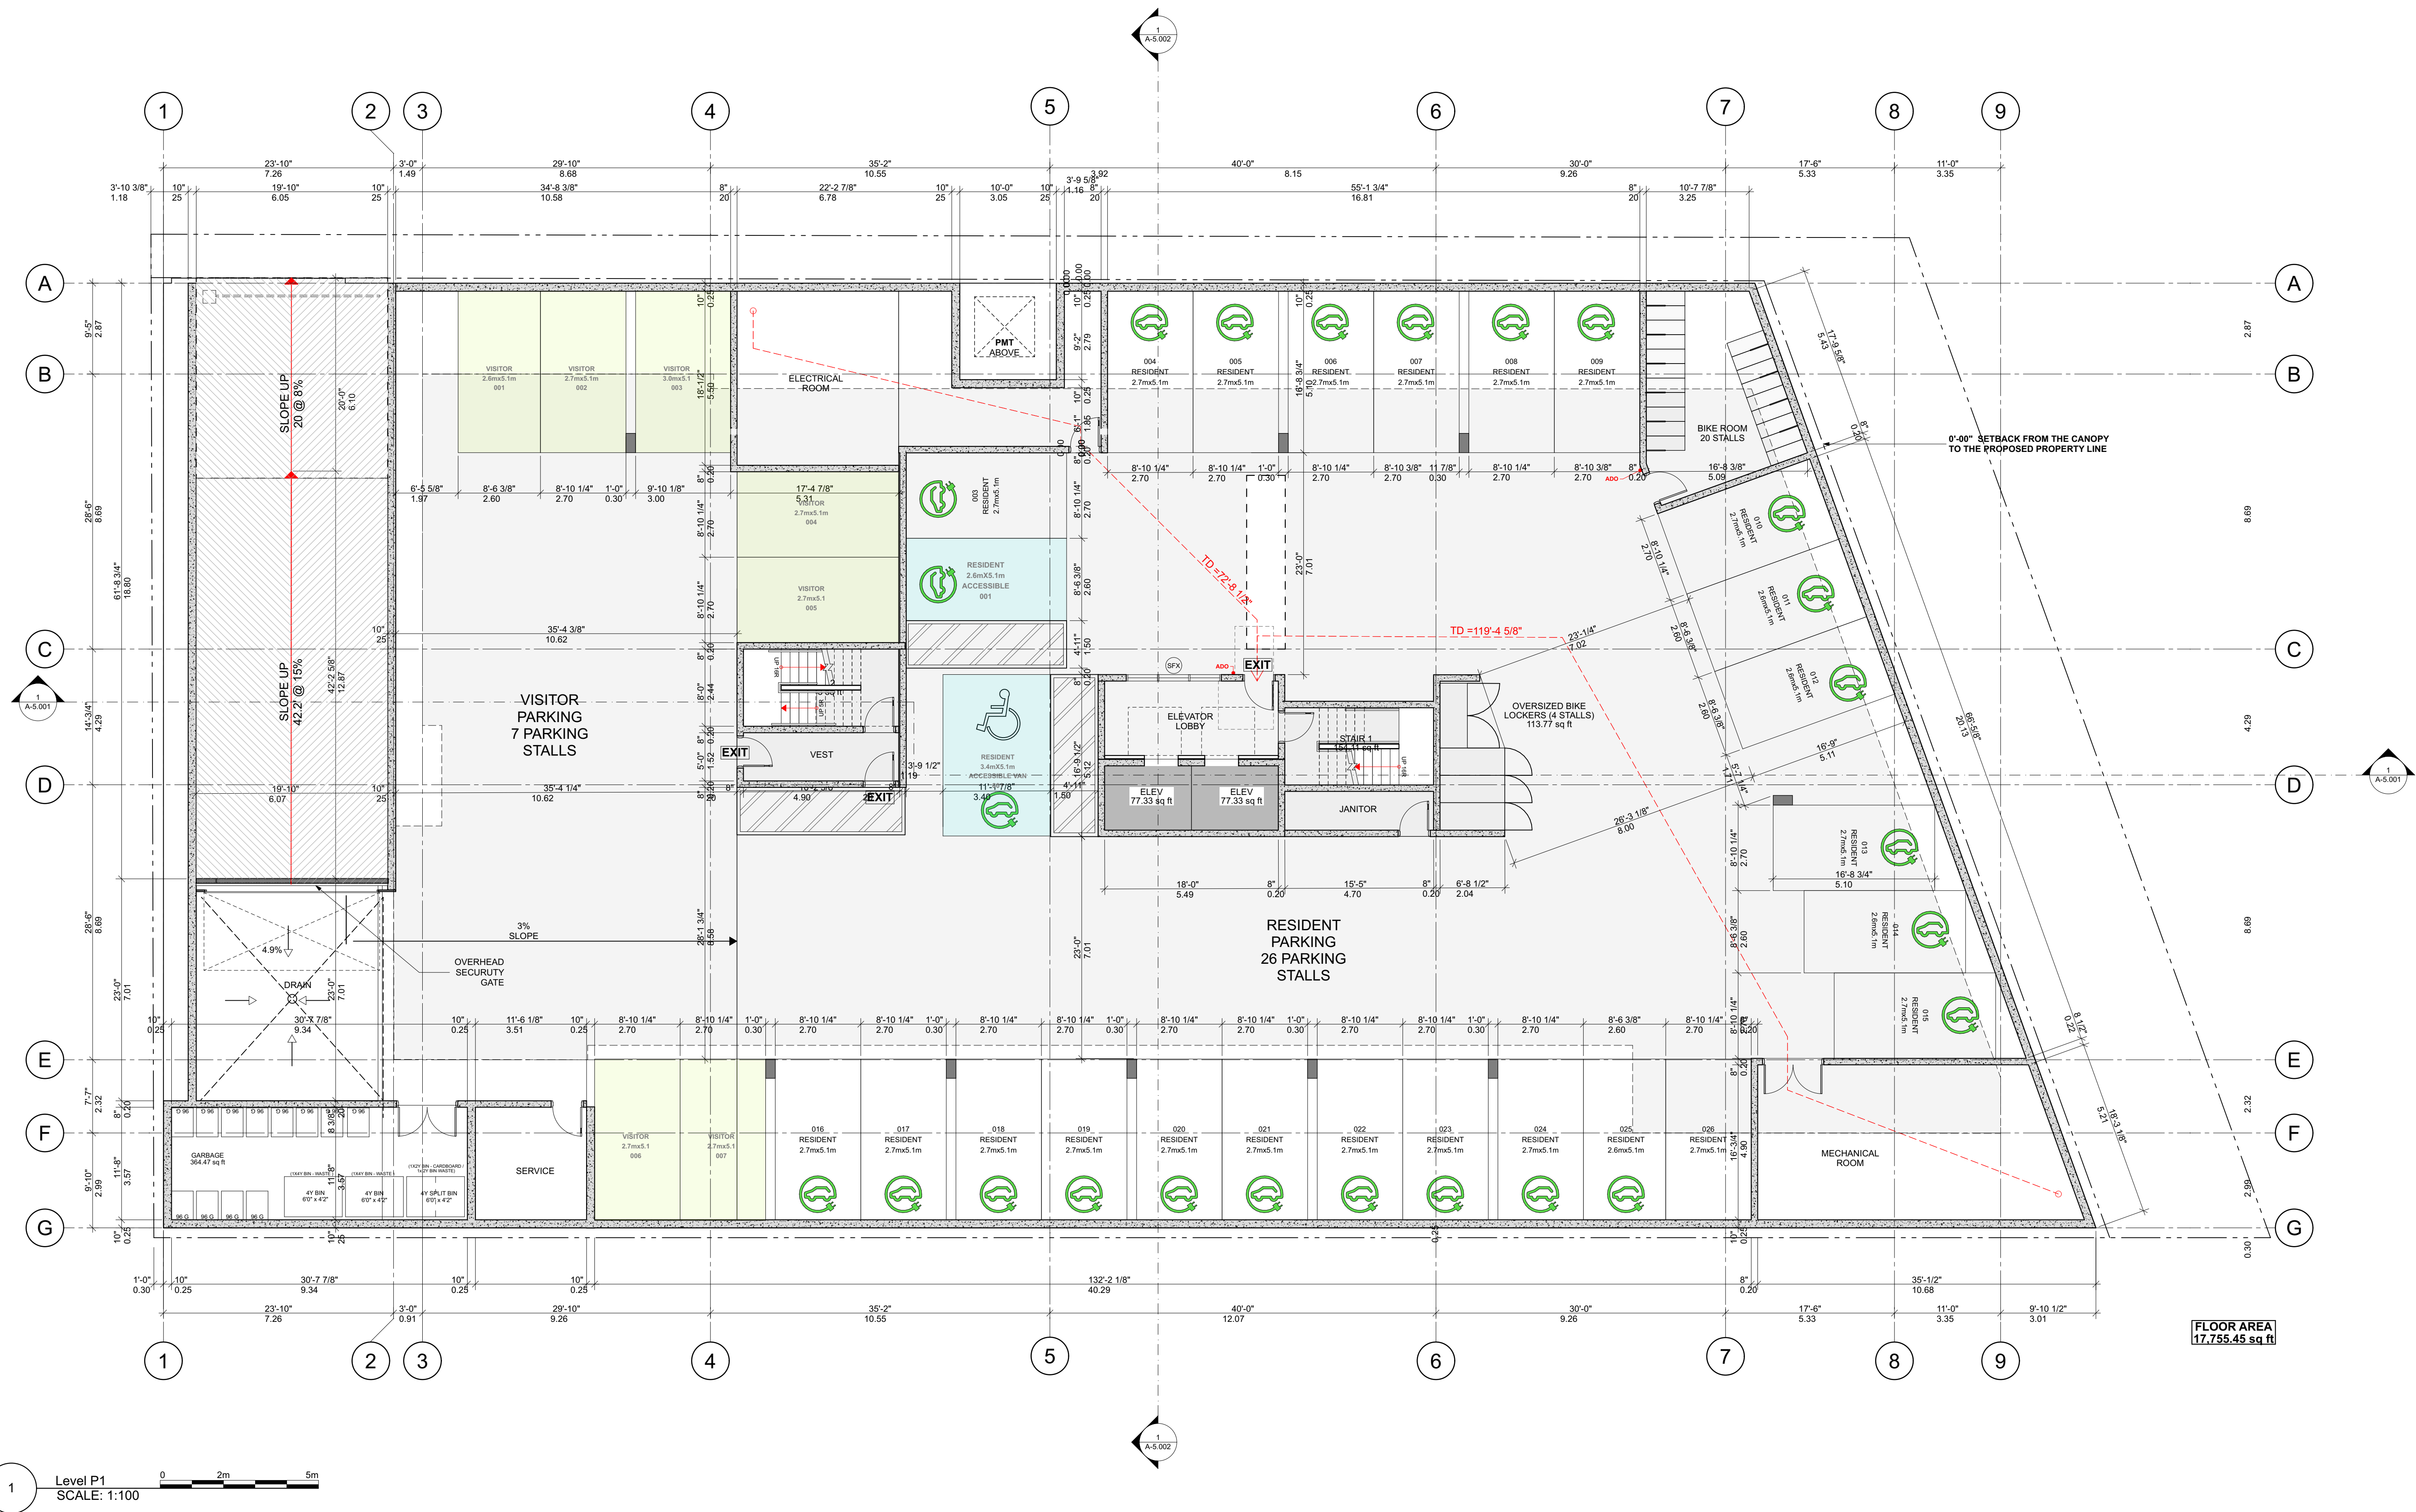




Integra

ARCHITECTURE INC.

2330-200 Granville Street
Vancouver, BC, V6C 1S4
www.integra-arch.com
Telephone: 604 688 4220

COPYRIGHT RESERVED. THIS DRAWING AND DESIGN IS AND AT ALL TIMES REMAINS THE EXCLUSIVE PROPERTY OF INTEGRARCHITECTURE INC. AND CANNOT BE USED WITHOUT THE ARCHITECT'S CONSENT.

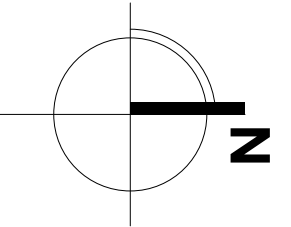

[PROJECT TEAM]

[ARCHITECT SEAL]

[CLIENT]

Three Shores Management

[PROJECT]

FORT & DAVIE RESIDENCES

Fort St. & Davie St.
Victoria, BC

[TITLE]

LEVEL 1 PLAN / SITE PLAN

22600 [PROJECT]

1:100 [SCALE]

Friday, July 12, 2024 [DATE]

04- REZONING/ DP [ISSUE]

[DRAWING]

A-2.001





ALL RIGHTS RESERVED. THIS DRAWING AND DESIGN IS
AND AT ALL TIMES REMAINS THE EXCLUSIVE PROPERTY
OF INTEGRA ARCHITECTURE INC. AND CANNOT BE
USED WITHOUT THE ARCHITECT'S CONSENT.



[CLIENT]

Three Shores Management

[PROJECT]

FORT & DAVIE RESIDENCES

Fort St. & Davie St.
Victoria, BC

(TITLE)

LEVEL 2 PLAN

2600 [PROJECT]

:100 (SCALE)

Friday, July 12, 2024 [DATE]

4- REZONING/ DP (ISSUE)

[DRAWING]

A-2.002




Integra

ARCHITECTURE INC.

2330-200 Granville Street
Vancouver, BC, V6C 1S4
www.integra-arch.com
Telephone: 604 688 4220

COPYRIGHT RESERVED. THIS DRAWING AND DESIGN IS
AND AT ALL TIMES REMAINS THE EXCLUSIVE PROPERTY
OF INTEGRARCHITECTURE INC. AND CANNOT BE
USED WITHOUT THE ARCHITECT'S CONSENT.

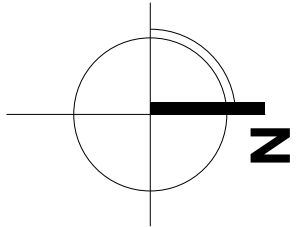

[PROJECT TEAM]

[ARCHITECT SEAL]

[CLIENT]

Three Shores Management

[PROJECT]

FORT & DAVIE RESIDENCES

Fort St. & Davie St.
Victoria, BC

[TITLE]

LEVEL 3 PLAN

22600 [PROJECT]

1:100 [SCALE]

Friday, July 12, 2024 [DATE]

04- REZONING/ DP [ISSUE]

[DRAWING]


A-2.003





2330-200 Granville Street
Vancouver, BC, V6C 1S4
www.integra-arch.com
Telephone: 604 688 4220

A-2.004

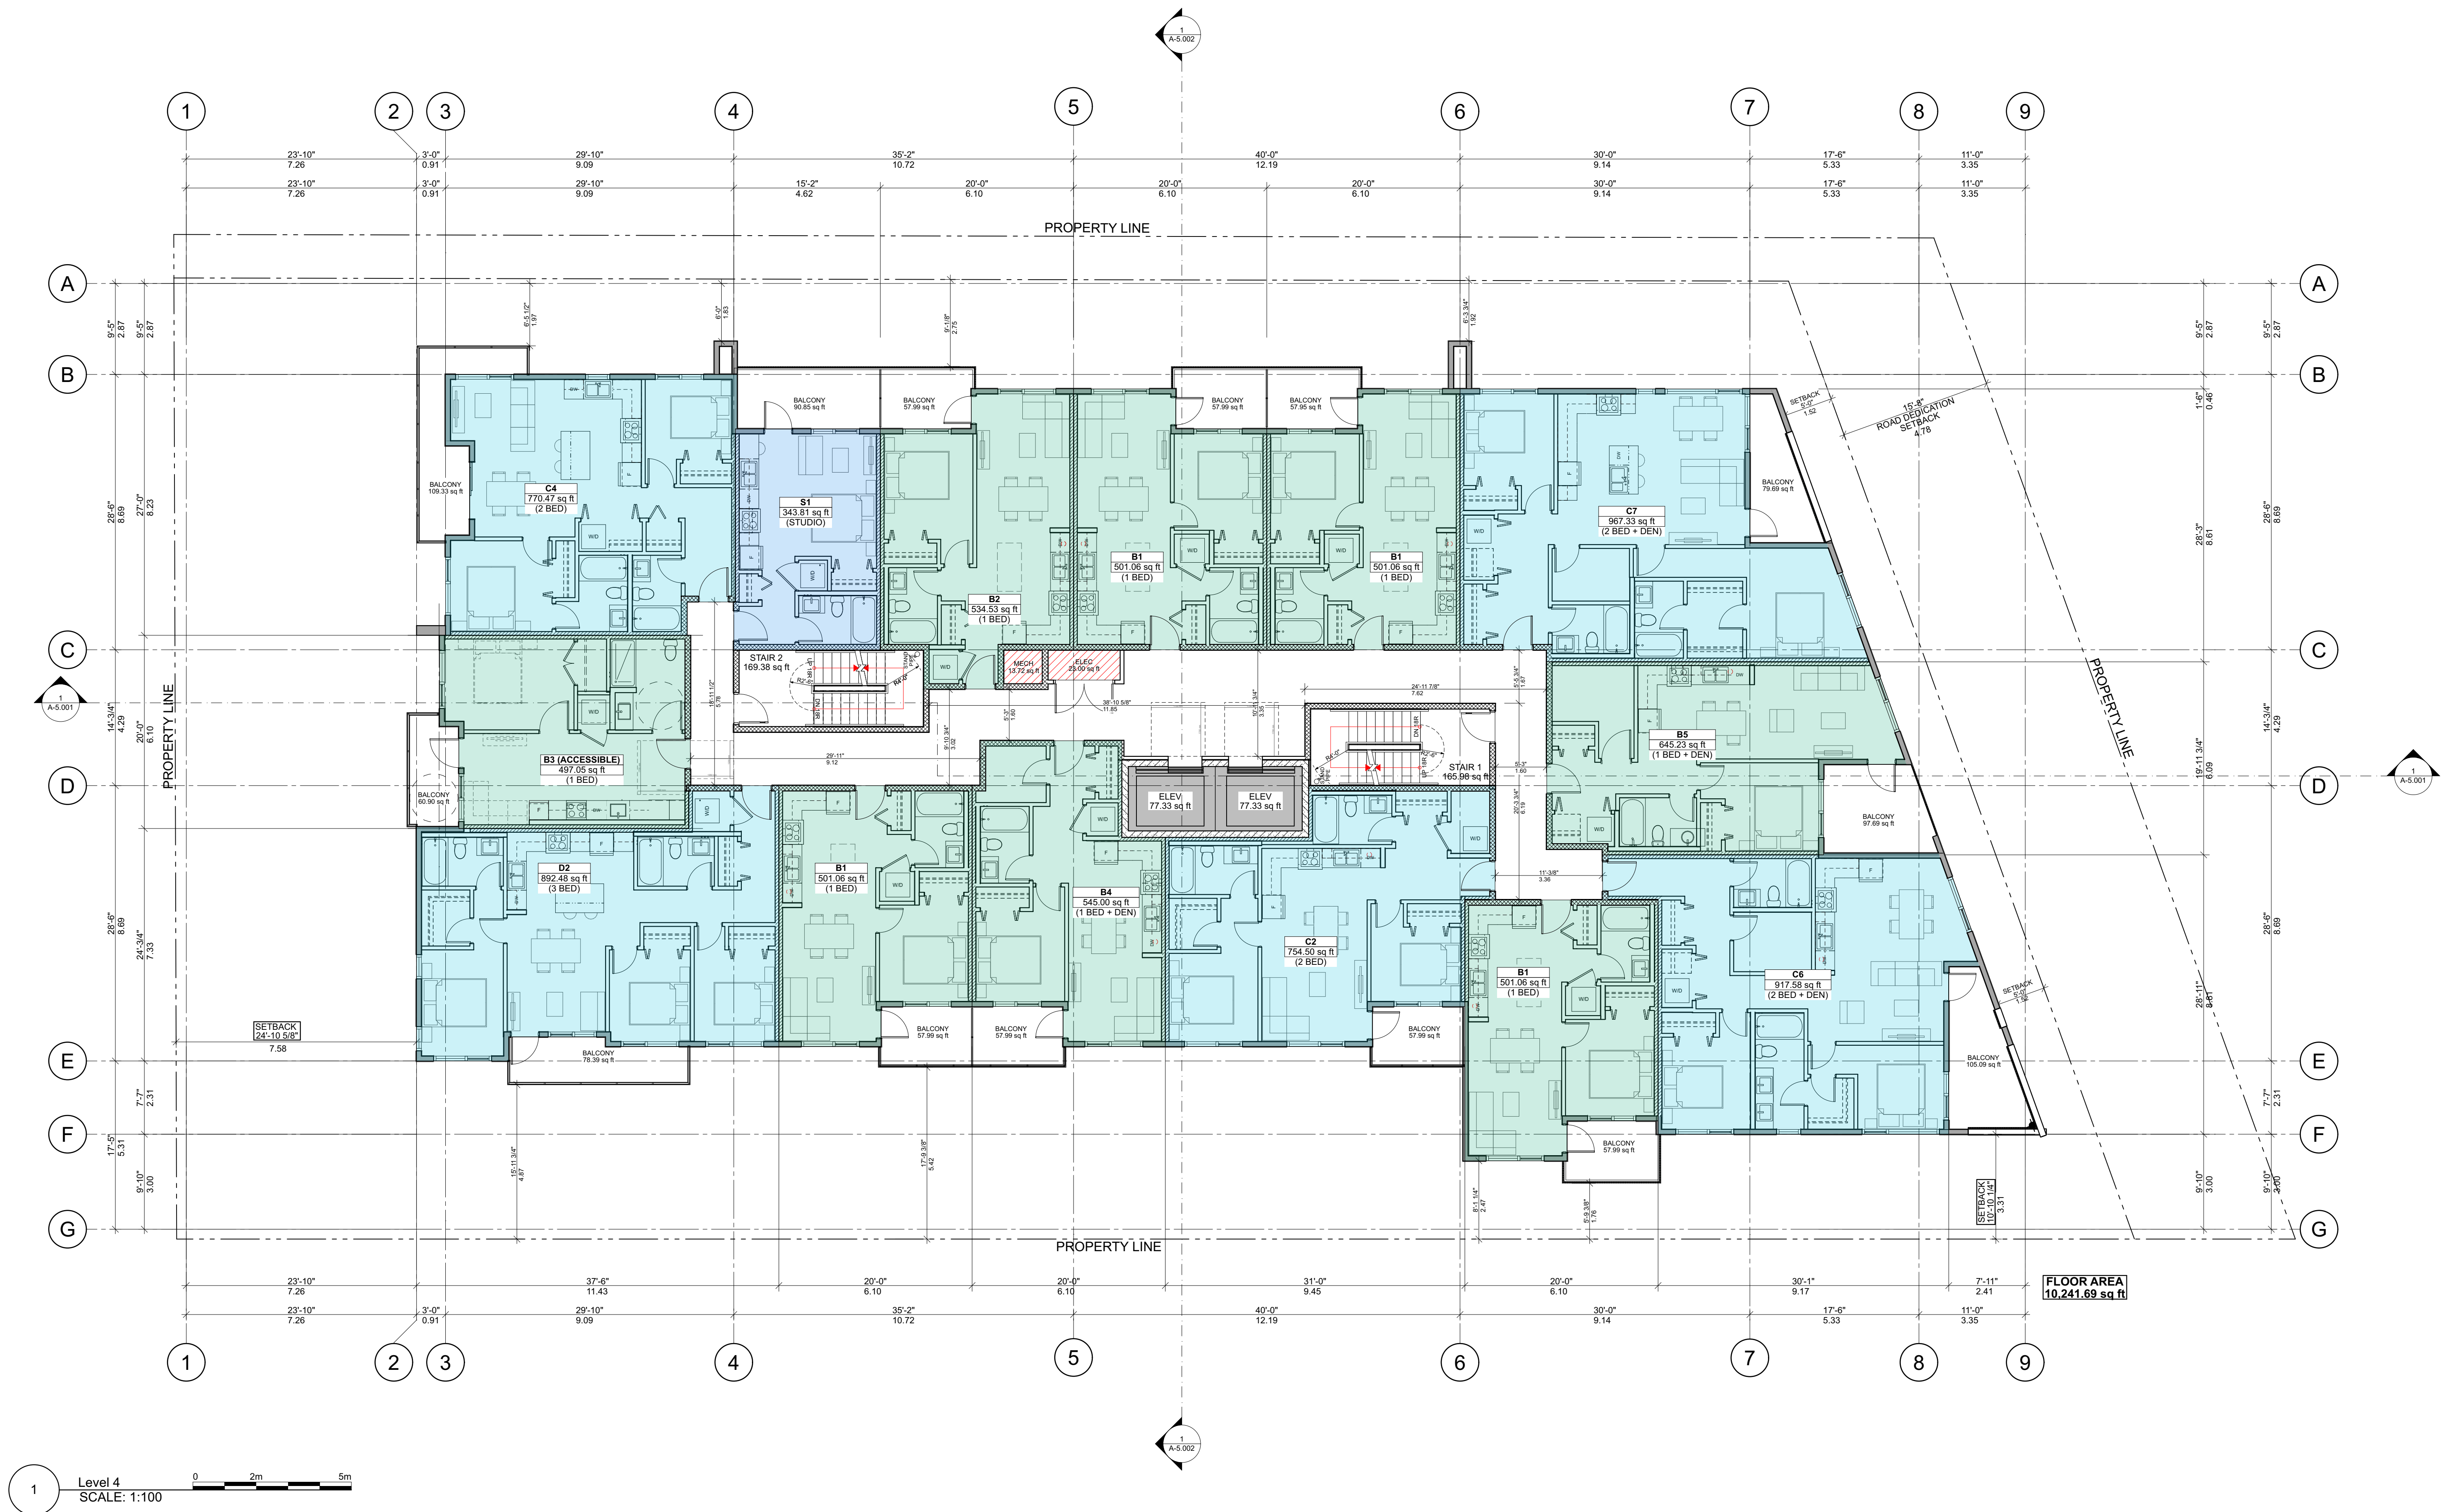



2330-200 Granville Street
Vancouver, BC, V6C 1S4
www.integra-arch.com
Telephone: 604 688 4220

A diagram showing a circle in the complex plane, centered at the origin. The horizontal axis is labeled z . A shaded region is shown in the first quadrant, bounded by the positive real axis and a circular arc.

A-2.005






Integra

ARCHITECTURE INC.

2330-200 Granville Street
Vancouver, BC, V6C 1S4
www.integra-arch.com
Telephone: 604 688 4220

COPYRIGHT RESERVED. THIS DRAWING AND DESIGN IS
AND AT ALL TIMES REMAINS THE EXCLUSIVE PROPERTY
OF INTEGRARCHITECTURE INC. AND CANNOT BE
USED WITHOUT THE ARCHITECT'S CONSENT.

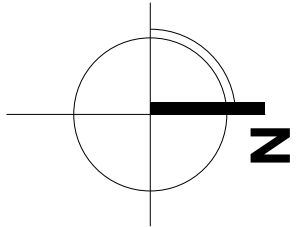

[PROJECT TEAM]

[ARCHITECT SEAL]

[CLIENT]

Three Shores Management

[PROJECT]

FORT & DAVIE RESIDENCES

Fort St. & Davie St.
Victoria, BC

[TITLE]

LEVEL 6 PLAN

22600 [PROJECT]

1:100 [SCALE]

Friday, July 12, 2024 [DATE]

04- REZONING/ DP [ISSUE]

[DRAWING]

A-2.006






Integra

ARCHITECTURE INC.

2330-200 Granville Street
Vancouver, BC, V6C 1S4
www.integra-arch.com
Telephone: 604 688 4220

COPYRIGHT RESERVED. THIS DRAWING AND DESIGN IS
AND AT ALL TIMES REMAINS THE EXCLUSIVE PROPERTY
OF INTEGRARCHITECTURE INC. AND CANNOT BE
USED WITHOUT THE ARCHITECT'S CONSENT.

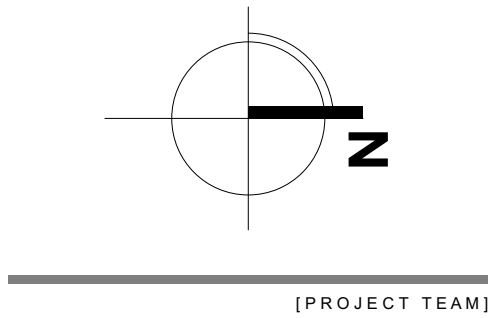

[PROJECT TEAM]

[ARCHITECT SEAL]

[CLIENT]

Three Shores Management

[PROJECT]

**FORT & DAVIE
RESIDENCES**

Fort St. & Davie St.
Victoria, BC

[TITLE]

ROOF PLAN

[PROJECT]

22600

[SCALE]

1:100

[DATE]


Friday, July 12, 2024

[ISSUE]

04- REZONING/ DP

[DRAWING]

A-2.007

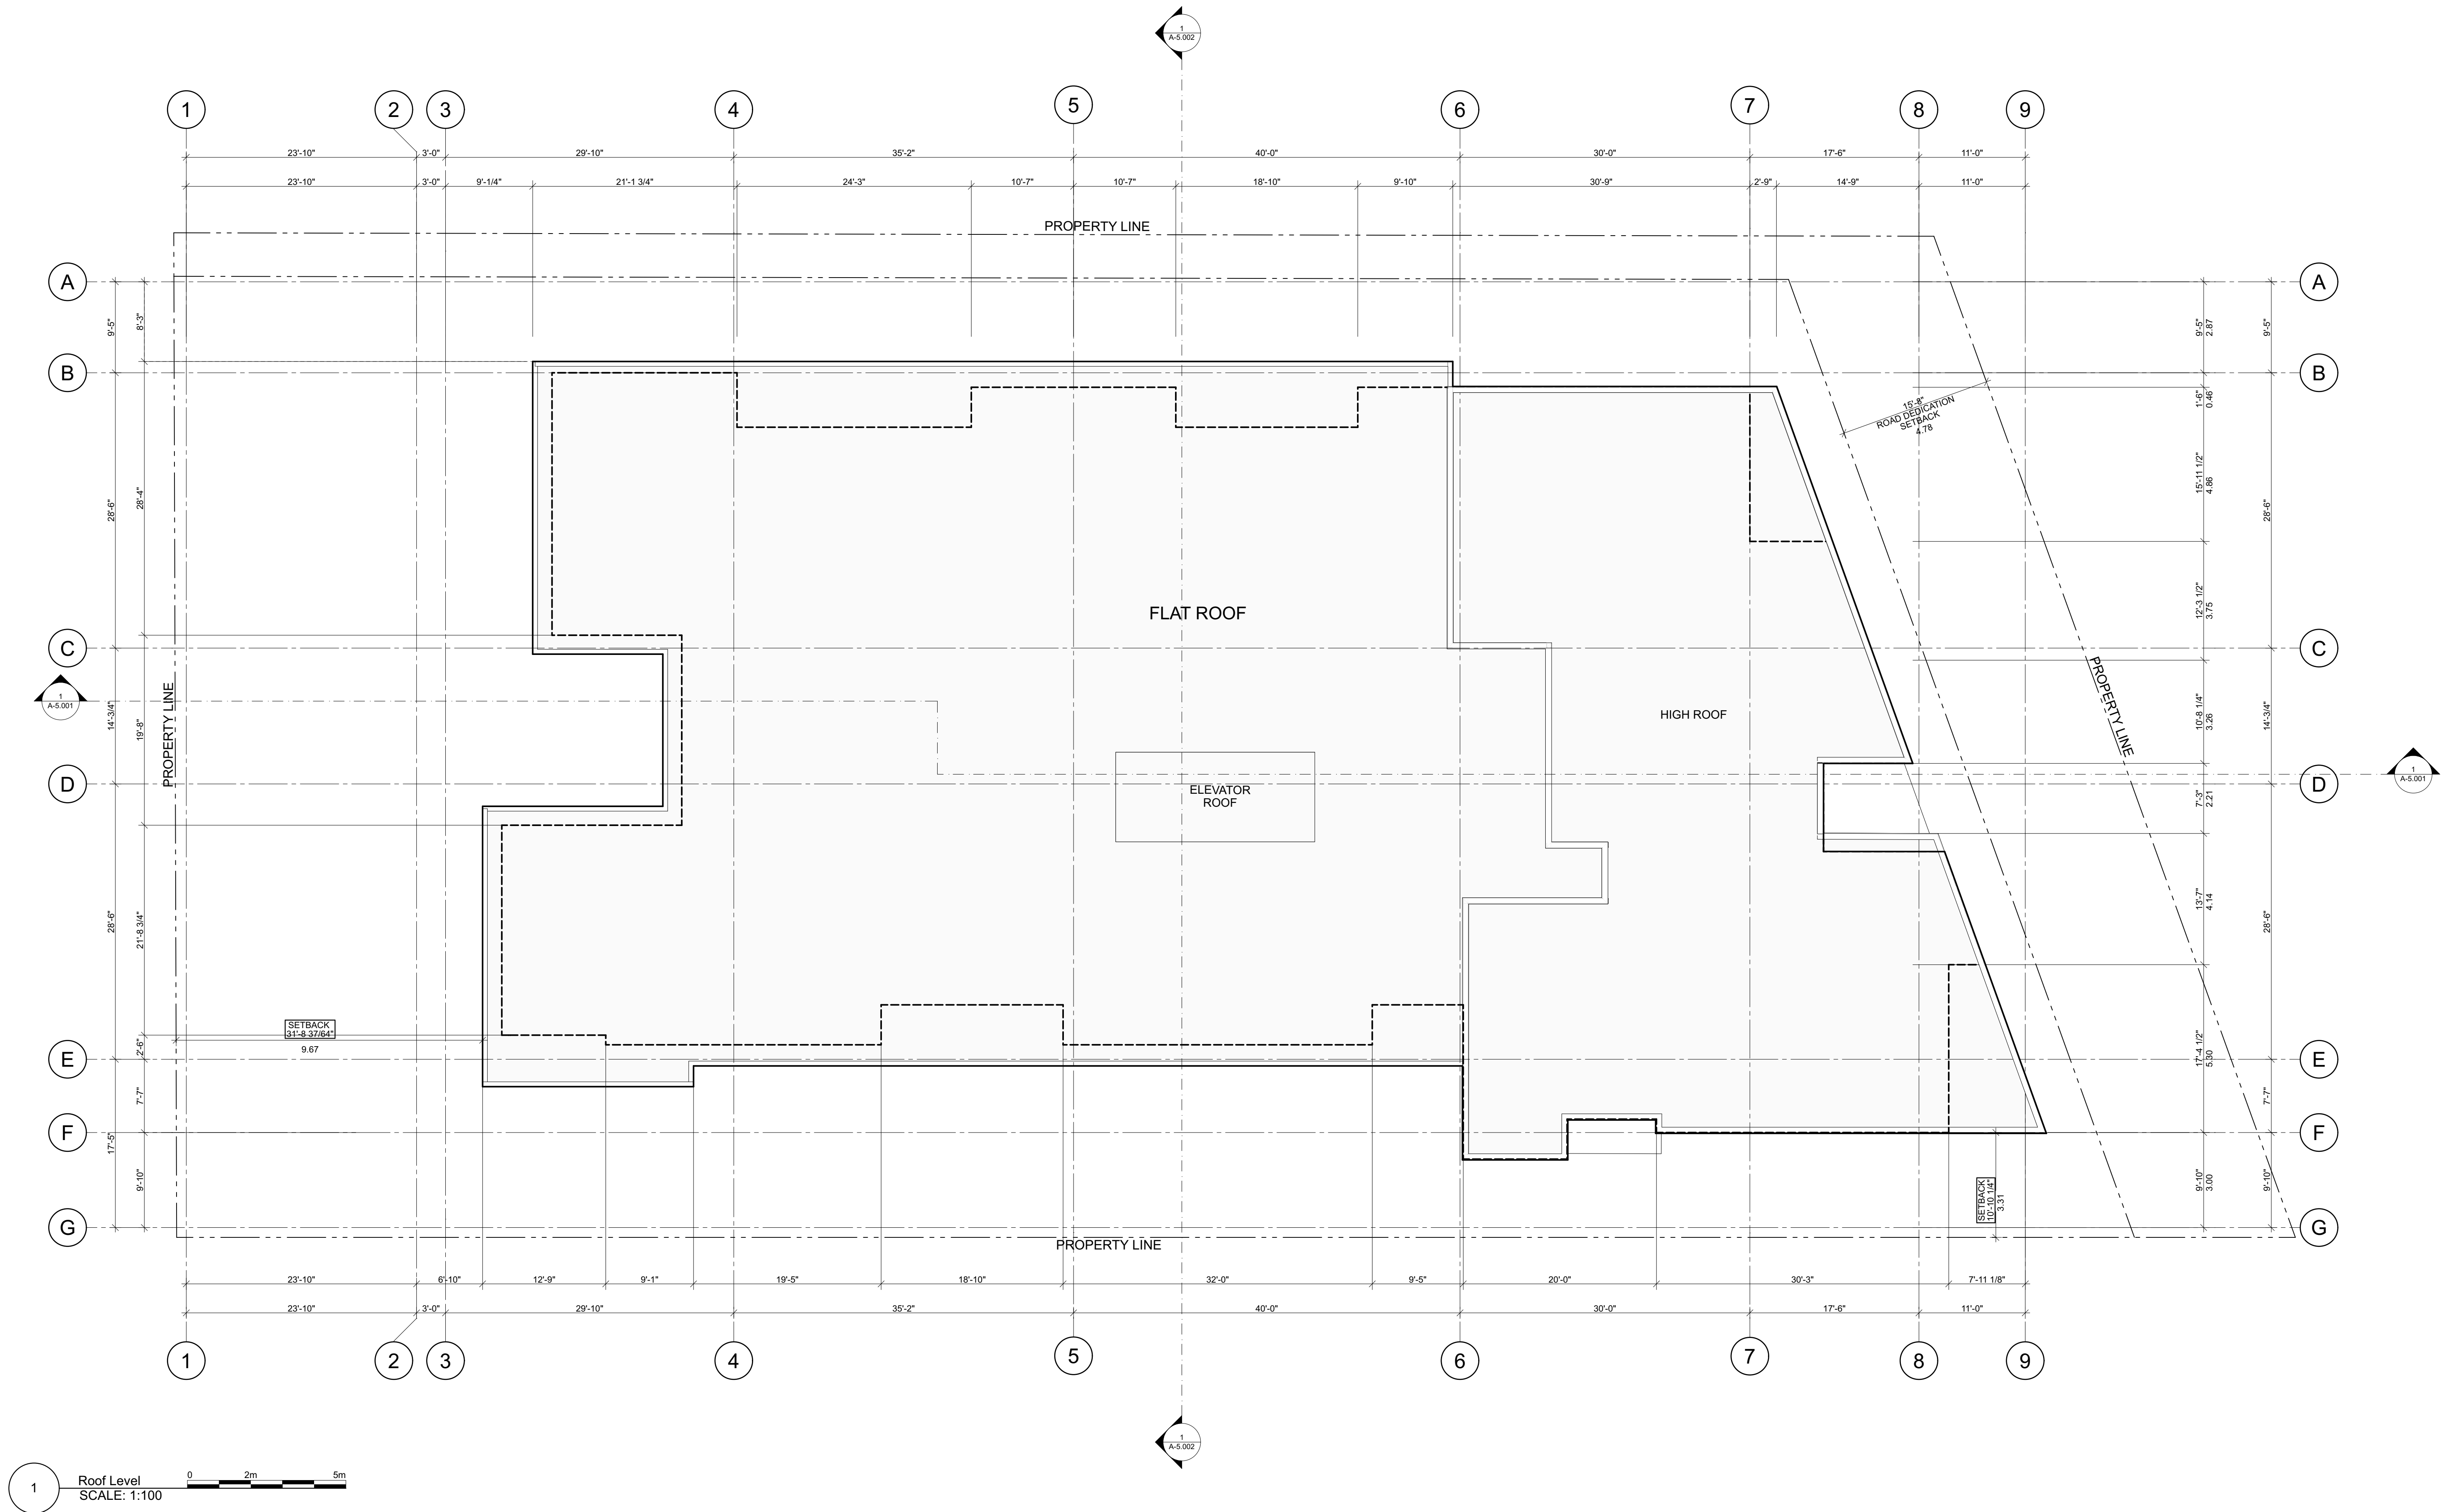



Integra

ARCHITECTURE INC.

2330-200 Granville Street
Vancouver, BC, V6C 1S4
www.integra-arch.com
Telephone: 604 688 4220

COPYRIGHT RESERVED. THIS DRAWING AND DESIGN IS AND AT ALL TIMES REMAINS THE EXCLUSIVE PROPERTY OF INTEGRARCHITECTURE INC. AND CANNOT BE USED WITHOUT THE ARCHITECT'S CONSENT.

BCBC 2024 Illustrated Guide on Accessibility

Bedroom:

- A floor area that permits a turning area of not less than 1 700 mm in diameter, or not less than 1 700 mm by 1 500 mm, that could be adjacent a bed
- A pathway clearance of not less than 850 mm wide, that could be unobstructed by a bed, to allow functional use of the bedroom
- At least one closet that provides a clear opening width of not less than 900 mm, and a clear floor space, that need not be separate from the turning areas of not less than 1 700 mm in diameter or 1 700 mm by 1 500 mm on at least one side of the closet.

Bathrooms:

- At least one bathroom in an adaptable dwelling unit shall be designed to be adaptable by providing:
- A distance between the centre line of the water closet and the wall on one side of 460 mm to 480 mm
- Clear floor space of at least 900 by 1500mm to accommodate the bathtub/shower
- Clear floor space of at least 900 by 1350mm beside water closet.
- Clear floor space of at least 800 by 1500mm to accommodate at sink
- Clear floor space of at least 900mm deep by width of shower.
- walls adjacent the water closet and shower or bathtub location reinforced to accommodate the future installation of grab bars

Kitchen:


- The kitchen in an adaptable dwelling unit shall be designed so that the cooktop and sink are adjacent or can have a continuous counter between them.
- A clear floor space shall be provided in the kitchen area that is not less than 1 700 mm in diameter or 1 700 mm by 1 500 mm.
- Clear turning area at least 1700mm diameter or 1700mm by 1500mm

Doors:

- The principal entrance door to adaptable dwelling units shall have a clear width of not less than 850 mm when the door is in the open position.
- Within an adaptable dwelling unit, every doorway along a path of travel connecting the entrance door with a living space, adaptable bedroom, adaptable bathroom, and adaptable kitchen shall have a clear width of not less than 850 mm when the door is in the open position.

1 Unit B3 A BCBC 2024 Accessible Unit

SCALE: 3/8" = 1'-0"

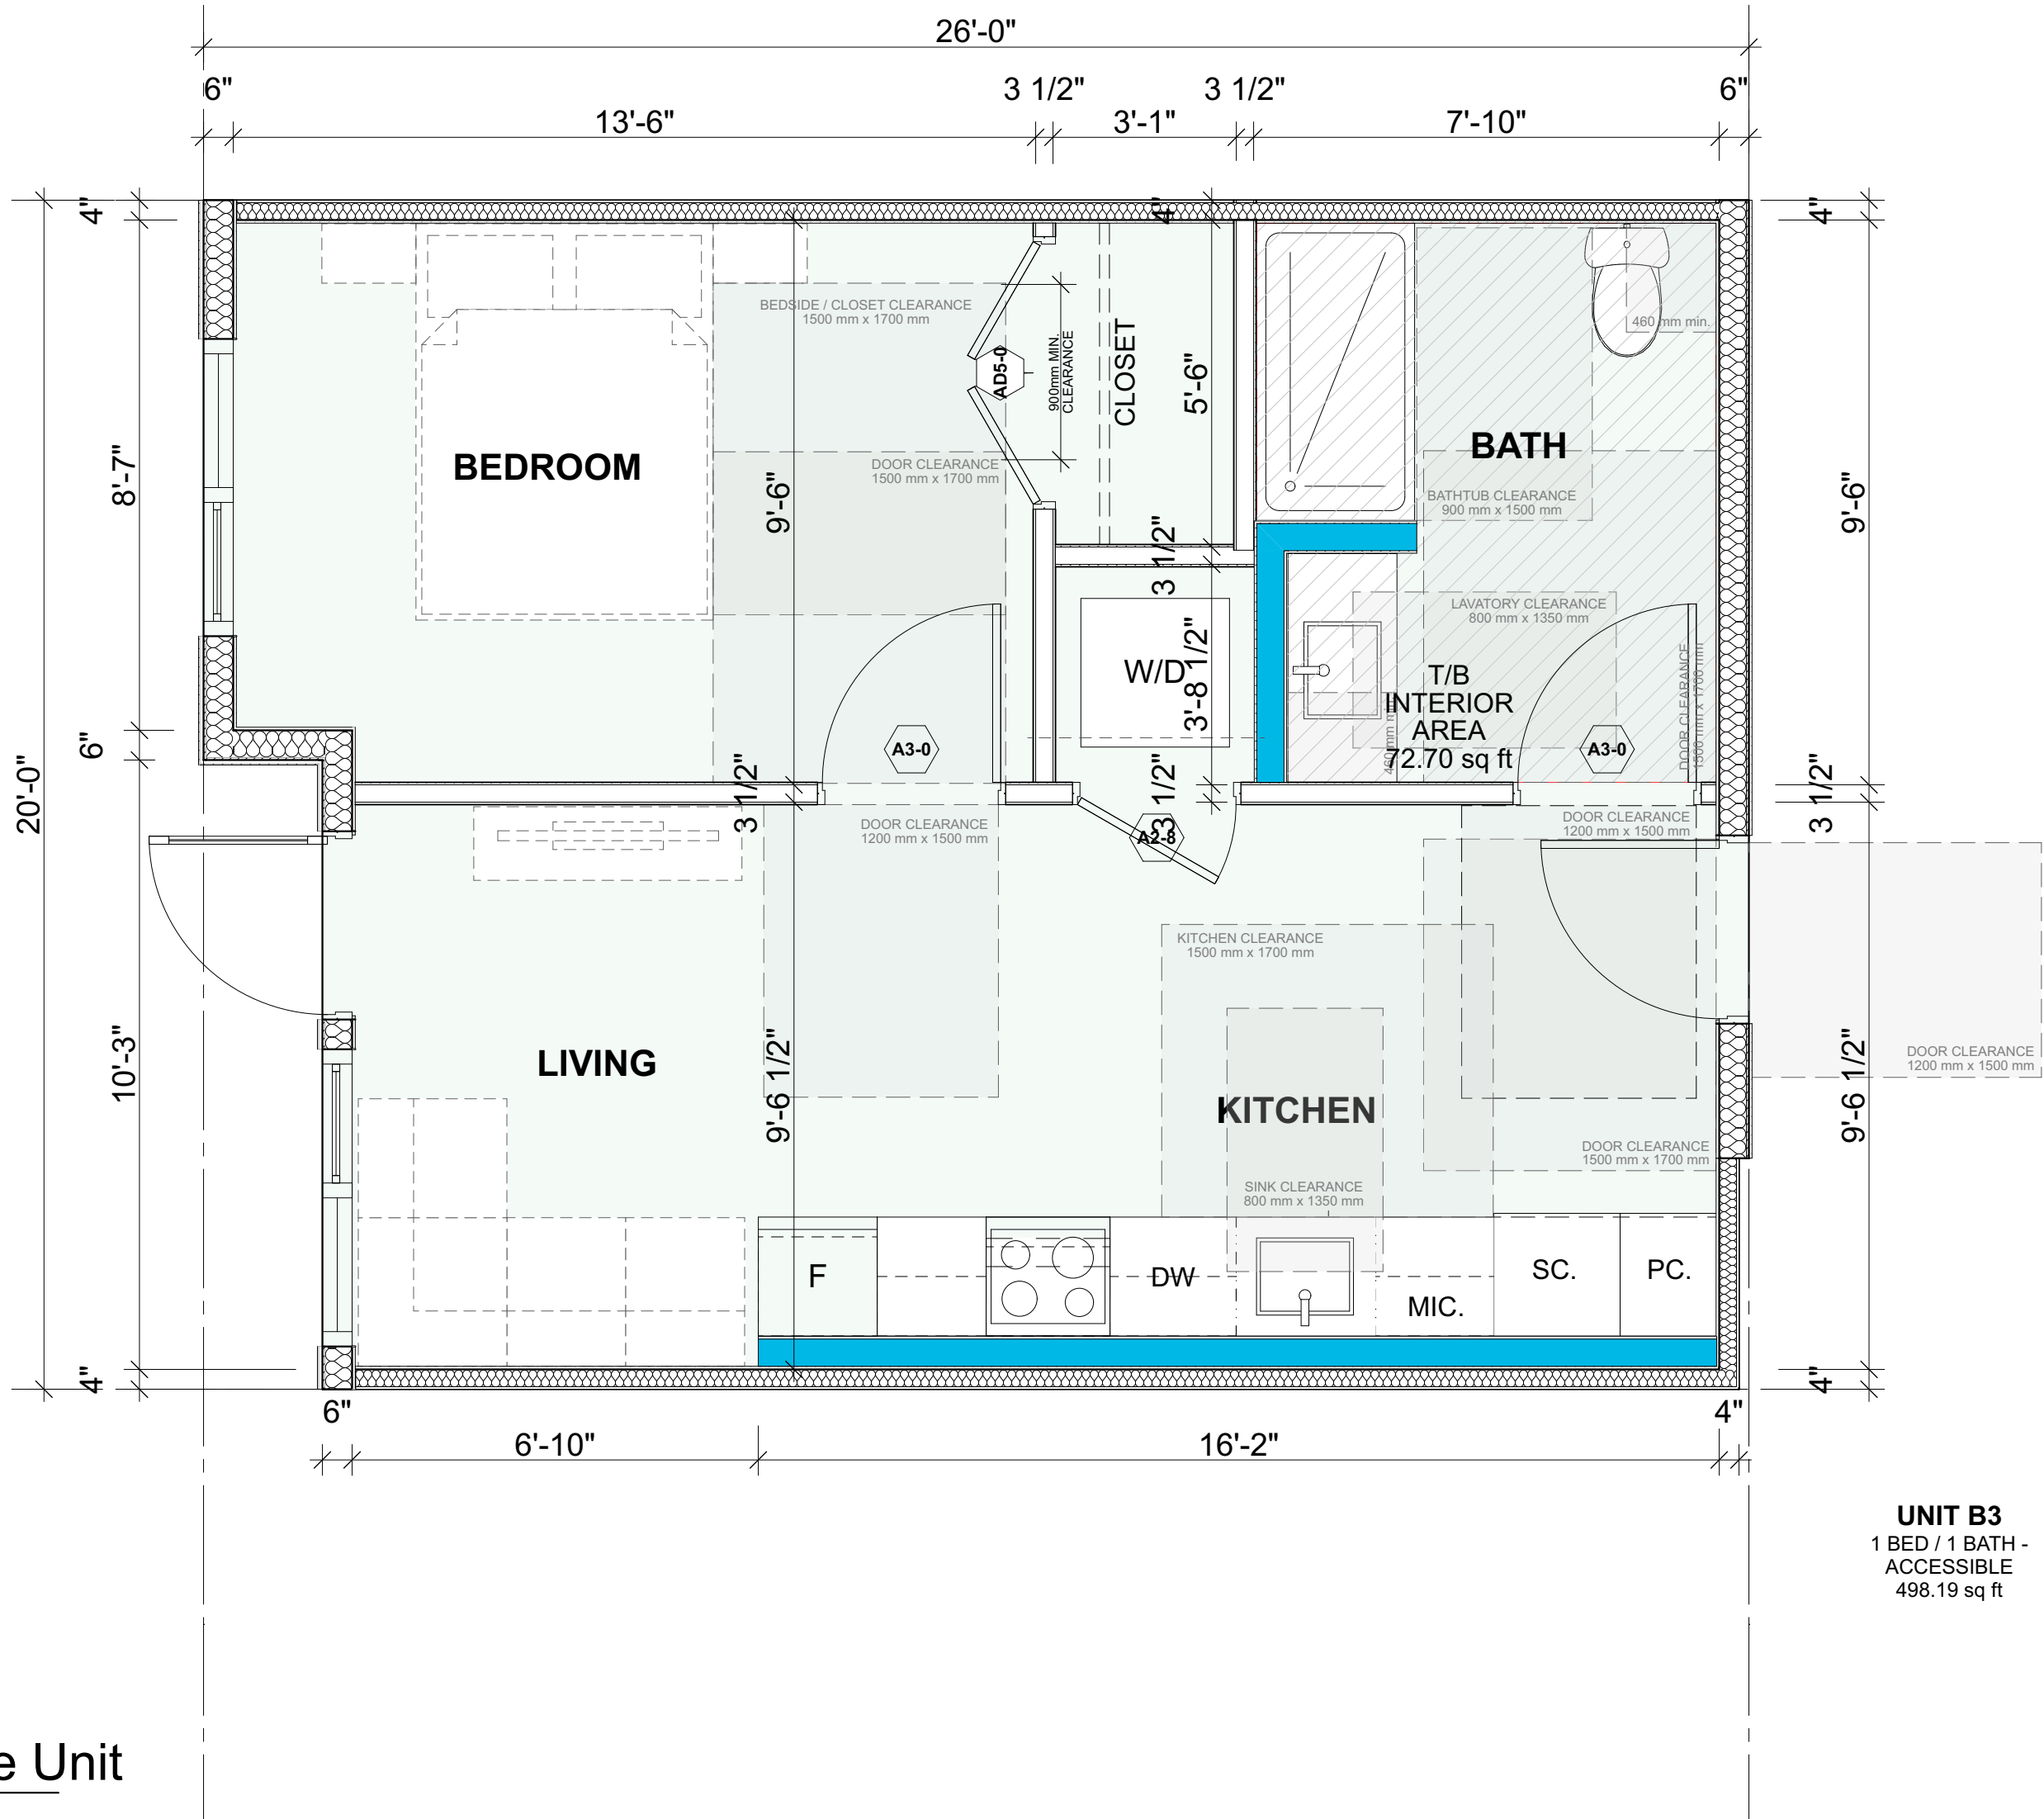

[PROJECT TEAM]

[ARCHITECT SEAL]

[CLIENT]

Three Shores Management

[PROJECT]

**FORT & DAVIE
RESIDENCES**
Fort St. & Davie St.
Victoria, BC

[TITLE]

UNIT B3A ACCESSIBLE UNIT

[PROJECT]

22600

[SCALE]

Friday, July 12, 2024

04- REZONING/ DP

[DRAWING]

A-3.100



Integra
ARCHITECTURE INC.

2330-200 Granville Street
Vancouver, BC, V6C 1S4
www.integra-arch.com
Telephone: 604 688 4220

COPYRIGHT RESERVED. THIS DRAWING AND DESIGN IS
AND AT ALL TIMES REMAINS THE EXCLUSIVE PROPERTY
OF INTEGRARCHITECTURE INC. AND CANNOT BE
USED WITHOUT THE ARCHITECT'S CONSENT.

[PROJECT TEAM]

[ARCHITECT SEAL]



Material and Colour Legend

Colour		Product / Material	Reference Number to Match	Location
1.0		C L A D D I N G		
1.1	Light Grey/ Brown Blend	Thin brick	TBC	Feature Wall Elements
1.2	Dark Grey	James Hardie - Artisan V Groove siding	TBC	Exterior Walls
1.3	White	James Hardie - Artisan V Groove siding	TBC	Exterior Walls
1.4	Dark Grey	Cementitious Panel Board W/ Reveal	TBC	Exterior Walls
1.5	Woodtone	LUX - 6" Profile	Coastal Sand	Feature Wall Elements
1.6	Charcoal Grey	Prefinished Metal Panels	Cascadia - Charcoal Grey	Feature Wall Elements
1.7	Charcoal	Board & Batten metal siding	Westform Metals	Exterior Walls
2.0		S O F F I T / F A S C I A		
2.1	Black	Cementitious Trims / Prefinished metal	To match Cascadia - Black	Fascias
2.2	Woodtone	LUX - 6" Profile	Coastal Sand	Soffits
3.0		F L A S H I N G S		
3.1		26 ga. Prefinished Steel Flashing	Cascadia - Dark Blue	
3.2	To match adjacent cladding colours	26 ga. Prefinished Steel Flashing	Cascadia - White	
3.3		26 ga. Prefinished Steel Flashing	Cascadia - Dark Grey	
3.4		26 ga. Prefinished Steel Flashing	Cascadia - Aged Copper	

			GUARDS / RAILINGS / PRIVACY SCREENS	
4.0				
4.1	Black	Prefinished Aluminum	Cascadia - Black	Picket Railings
4.2	Black	Prefinished Aluminum & Obscure woodtone	Cascadia - Black	Privacy Screens
4.3	Black	Prefinished Aluminum & Obscure Glass	Cascadia - Black	Obscure Glass Railings
5.0				ROOFS / DECKS
5.1	Light Grey	Fully Reinforced Polyurethane Membrane		Balcony Decks
5.2	Light Grey	2 ply SBS Roof Membrane		Roofs
5.3	Light Grey	Precast Concrete Pavers over Membrane		Roof Decks
6.0				WINDOWS
6.1	Black	Double Glazed Vinyl Windows	Cascadia - Black	Residential
6.2	Black	Double Glazed Aluminum Storefront	Cascadia - Black	Commercial
7.0				DOORS
7.1	Black	Double Glazed Vinyl Doors	Cascadia - Black	Residential
7.2	Black	Double Glazed Aluminum Storefront Doors	Cascadia - Black	Commercial
7.3	Black	Steel Doors	Cascadia - Black	Level 1- Service/Exit
8.0				MISCELLANEOUS
8.1	Black	Paint	TBC	Steel Columns
8.2	Grey	C.I.P. Architectural Concrete	Natural Concrete	Retaining Walls
8.3	Black	Double Glazed Canopy	Cascadia - Black	Glass canopy / Black aluminum
8.4	Black	Prefinished Aluminum	Cascadia - Black	Aluminum canopy

[CLIENT]

Three Shores Management

[PROJECT]

FORT & DAVIE
RESIDENCES

Fort St. & Davie St.
Victoria, BC

[TITLE]

WEST ELEVATION

[PROJECT]

22600

[SCALE]

1:100

[DATE]

Friday, July 12, 2024

[ISSUE]

04- REZONING/ DP

[DRAWING]

A-4.001



Integra


ARCHITECTURE INC.

2330-200 Granville Street
Vancouver, BC, V6C 1S4
www.integra-arch.com
Telephone: 604 688 4220

COPYRIGHT RESERVED. THIS DRAWING AND DESIGN IS
AND AT ALL TIMES REMAINS THE EXCLUSIVE PROPERTY
OF INTEGRARCHITECTURE INC. AND CANNOT BE
USED WITHOUT THE ARCHITECT'S CONSENT.

[PROJECT TEAM]

[ARCHITECT SEAL]

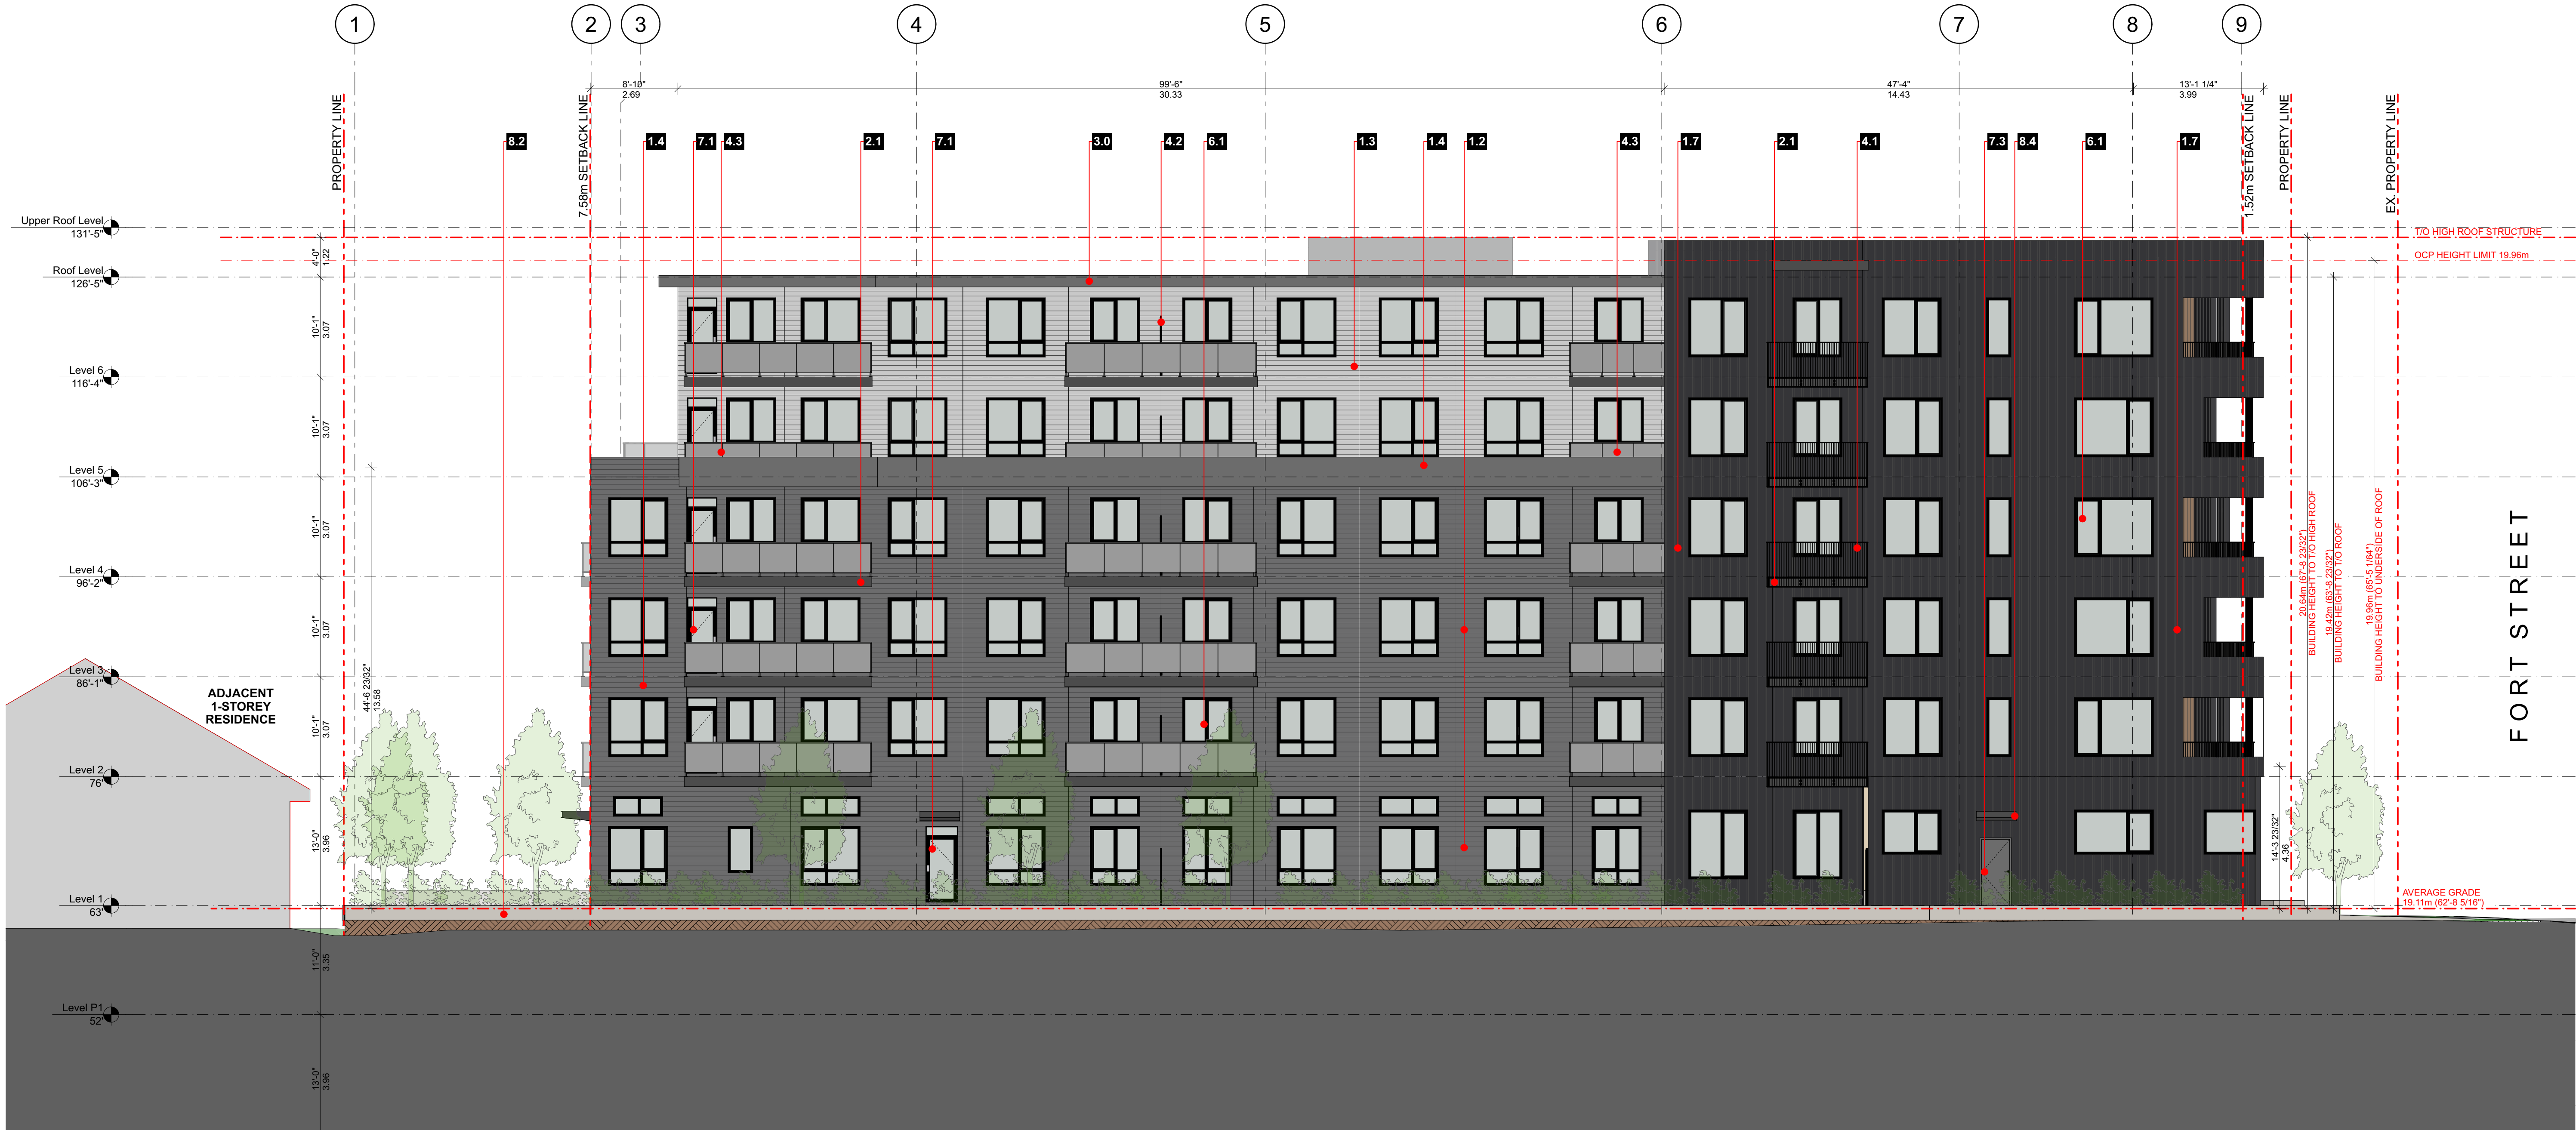

Material and Colour Legend				
	Colour	Product / Material	Reference Number to Match	Location
CLADDING				
1.0				
1.1	Light Grey/ Brown Blend	Thin brick	TBC	Feature Wall Elements
1.2	Dark Grey	James Hardie - Artisan V Groove siding	TBC	Exterior Walls
1.3	White	James Hardie - Artisan V Groove siding	TBC	Exterior Walls
1.4	Dark Grey	Cementitious Panel Board W/ Reveal	TBC	Exterior Walls
1.5	Woodtone	LUX - 6" Profile	Coastal Sand	Feature Wall Elements
1.6	Charcoal Grey	Prefinished Metal Panels	Cascadia - Charcoal Grey	Feature Wall Elements
1.7	Charcoal	Board & Batten metal siding	Westform Metals	Exterior Walls
SOFFIT/FASCIA				
2.0				
2.1	Black	Cementitious Trims / Prefinished metal	To match Cascadia - Black	Fascias
2.2	Woodtone	LUX - 6" Profile	Coastal Sand	Soffits
FLASHINGS				
3.0				
3.1		26 ga. Prefinished Steel Flashing	Cascadia - Dark Blue	
3.2	To match adjacent	26 ga. Prefinished Steel Flashing	Cascadia - White	
3.3	cladding colours	26 ga. Prefinished Steel Flashing	Cascadia - Dark Grey	
3.4		26 ga. Prefinished Steel Flashing	Cascadia - Aged Copper	

4.0				GUARDS / RAILINGS / PRIVACY SCREENS
4.1	Black	Prefinished Aluminum	Cascadia - Black	Picket Railings
4.2	Black	Prefinished Aluminum & Obscure woodtone	Cascadia - Black	Privacy Screens
4.3	Black	Prefinished Aluminum & Obscure Glass	Cascadia - Black	Obscure Glass Railings
5.0				ROOFS / DECKS
5.1	Light Grey	Fully Reinforced Polyurethane Membrane		Balcony Decks
5.2	Light Grey	2 ply SBS Roof Membrane		Roofs
5.3	Light Grey	Precast Concrete Pavers over Membrane		Roof Decks
6.0				WINDOWS
6.1	Black	Double Glazed Vinyl Windows	Cascadia - Black	Residential
6.2	Black	Double Glazed Aluminum Storefront	Cascadia - Black	Commercial
7.0				DOORS
7.1	Black	Double Glazed Vinyl Doors	Cascadia - Black	Residential
7.2	Black	Double Glazed Aluminum Storefront Doors	Cascadia - Black	Commercial
7.3	Black	Steel Doors	Cascadia - Black	Level 1- Service/Exit
8.0				MISCELLANEOUS
8.1	Black	Paint	TBC	Steel Columns
8.2	Grey	C.I.P. Architectural Concrete	Natural Concrete	Retaining Walls
8.3	Black	Double Glazed Canopy	Cascadia - Black	Glass canopy / Black aluminum
8.4	Black	Prefinished Aluminum	Cascadia - Black	Aluminum canopy

[CLIENT]

Three Shores Management

[PROJECT]

FORT & DAVIE RESIDENCES

Fort St. & Davie St.
Victoria, BC

[TITLE]

EAST ELEVATION

[PROJECT]

22600

[SCALE]

1:100

[DATE]

Friday, July 12, 2024

[ISSUE]

04- REZONING/ DP

[DRAWING]

A-4.002



Integra

ARCHITECTURE INC.

2330-200 Granville Street
Vancouver, BC, V6C 1S4
www.integra-arch.com
Telephone: 604 688 4220

COPYRIGHT RESERVED. THIS DRAWING AND DESIGN IS AND AT ALL TIMES REMAINS THE EXCLUSIVE PROPERTY OF INTEGRARCHITECTURE INC. AND CANNOT BE USED WITHOUT THE ARCHITECT'S CONSENT.

[PROJECT TEAM]

[ARCHITECT SEAL]

[CLIENT]

Three Shores Management

[PROJECT]

**FORT & DAVIE
RESIDENCES**
Fort St. & Davie St.
Victoria, BC

[TITLE]

NORTH ELEVATION

[PROJECT]

22600

[SCALE]

1:100


Friday, July 12, 2024

[ISSUE]

04- REZONING/ DP

[DRAWING]

A-4.003

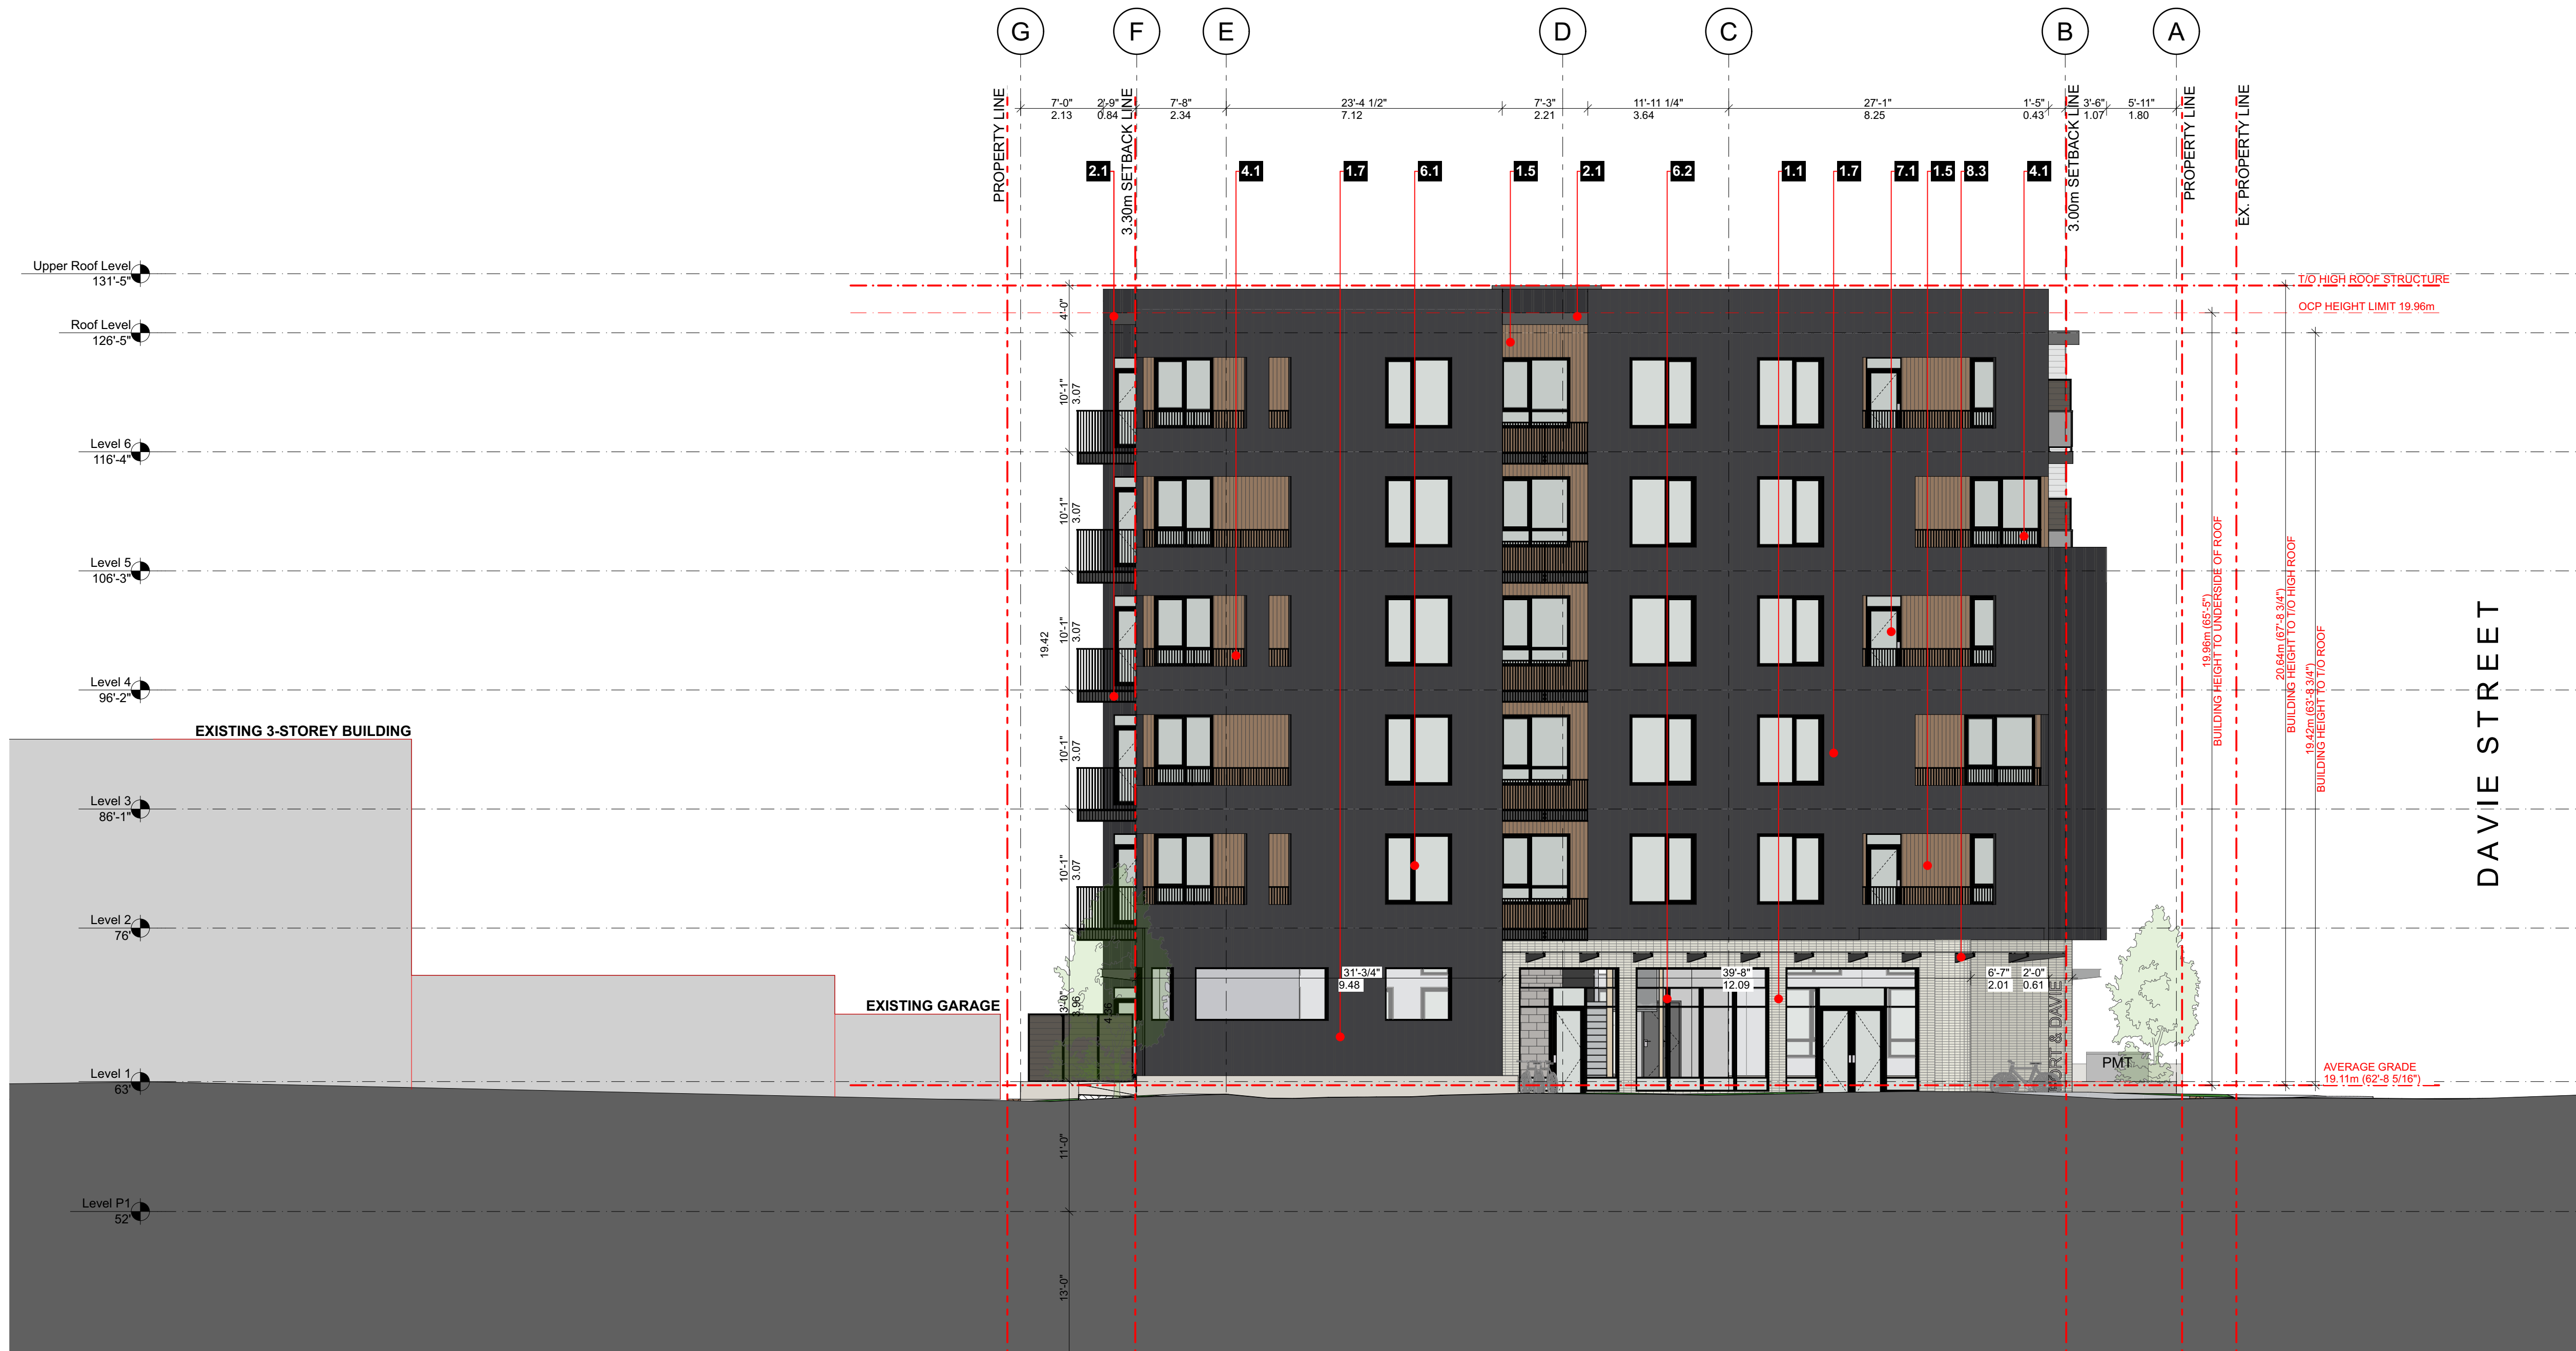

Material and Colour Legend

Colour		Product / Material	Reference Number to Match	Location
1.0		C L A D D I N G		
1.1	Light Grey/ Brown Blend	Thin brick	TBC	Feature Wall Elements
1.2	Dark Grey	James Hardie - Artisan V Groove siding	TBC	Exterior Walls
1.3	White	James Hardie - Artisan V Groove siding	TBC	Exterior Walls
1.4	Dark Grey	Cementitious Panel Board W/ Reveal	TBC	Exterior Walls
1.5	Woodtone	LUX - 6" Profile	Coastal Sand	Feature Wall Elements
1.6	Charcoal Grey	Prefinished Metal Panels	Cascadia - Charcoal Grey	Feature Wall Elements
1.7	Charcoal	Board & Batten metal siding	Westform Metals	Exterior Walls
2.0		S O F F I T / F A S C I A		
2.1	Black	Cementitious Trims / Prefinished metal	To match Cascadia - Black	Fascias
2.2	Woodtone	LUX - 6" Profile	Coastal Sand	Soffits
3.0		F L A S H I N G S		
3.1		26 ga. Prefinished Steel Flashing	Cascadia - Dark Blue	
3.2	To match adjacent cladding colours	26 ga. Prefinished Steel Flashing	Cascadia - White	
3.3		26 ga. Prefinished Steel Flashing	Cascadia - Dark Grey	
3.4		26 ga. Prefinished Steel Flashing	Cascadia - Aged Copper	

GUARDS/RAILINGS/PRIVACY SCREENS				
4.0				
4.1	Black	Prefinished Aluminum	Cascadia - Black	Picket Railings
4.2	Black	Prefinished Aluminum & Obscure woodtone	Cascadia - Black	Privacy Screens
4.3	Black	Prefinished Aluminum & Obscure Glass	Cascadia - Black	Obscure Glass Railings
5.0				ROOFS / DECKS
5.1	Light Grey	Fully Reinforced Polyurethane Membrane		Balcony Decks
5.2	Light Grey	2 ply SBS Roof Membrane		Roofs
5.3	Light Grey	Precast Concrete Pavers over Membrane		Roof Decks
6.0				WINDOWS
6.1	Black	Double Glazed Vinyl Windows	Cascadia - Black	Residential
6.2	Black	Double Glazed Aluminum Storefront	Cascadia - Black	Commercial
7.0				DOORS
7.1	Black	Double Glazed Vinyl Doors	Cascadia - Black	Residential
7.2	Black	Double Glazed Aluminum Storefront Doors	Cascadia - Black	Commercial
7.3	Black	Steel Doors	Cascadia - Black	Level 1- Service/Exit
8.0				MISCELLANEOUS
8.1	Black	Paint	TBC	Steel Columns
8.2	Grey	C.I.P. Architectural Concrete	Natural Concrete	Retaining Walls
8.3	Black	Double Glazed Canopy	Cascadia - Black	Glass canopy / Black aluminum
8.4	Black	Prefinished Aluminum	Cascadia - Black	Aluminum canopy



Integra
ARCHITECTURE INC.

2330-200 Granville Street
Vancouver, BC, V6C 1S4
www.integra-arch.com
Telephone: 604 688 4220

COPYRIGHT RESERVED. THIS DRAWING AND DESIGN IS AND AT ALL TIMES REMAINS THE EXCLUSIVE PROPERTY OF INTEGRARCHITECTURE INC. AND CANNOT BE USED WITHOUT THE ARCHITECT'S CONSENT.

[PROJECT TEAM]

[ARCHITECT SEAL]

[CLIENT]

Three Shores Management

[PROJECT]

FORT & DAVIE
RESIDENCES

Fort St. & Davie St.
Victoria, BC

[TITLE]

SOUTH
ELEVATION

[PROJECT]

22600

[SCALE]

1:100

[DATE]

Friday, July 12, 2024

[ISSUE]

04- REZONING/ DP

[DRAWING]


A-4.004




Material and Colour Legend

Colour	Product / Material	Reference Number to Match	Location
CLADDING			
1.1	Light Grey/ Brown Blend	Thin brick	Feature Wall Elements
1.2	Dark Grey	James Hardie - Artisan V Groove siding	Exterior Walls
1.3	White	James Hardie - Artisan V Groove siding	Exterior Walls
1.4	Dark Grey	Cementitious Panel Board W/ Reveal	Exterior Walls
1.5	Woodtone	LUX - 6" Profile	Feature Wall Elements
1.6	Charcoal Grey	Prefinished Metal Panels	Feature Wall Elements
1.7	Charcoal	Board & Batten metal siding	Exterior Walls
SOFFIT/FASCIA			
2.1	Black	Cementitious Trims / Prefinished metal	Fascias
2.2	Woodtone	LUX - 6" Profile	Soffits
FLASHINGS			
3.1		26 ga. Prefinished Steel Flashing	Cascadia - Dark Blue
3.2	To match adjacent	26 ga. Prefinished Steel Flashing	Cascadia - White
3.3	cladding colours	26 ga. Prefinished Steel Flashing	Cascadia - Dark Grey
3.4		26 ga. Prefinished Steel Flashing	Cascadia - Aged Copper


GUARDS/RAILINGS/PRIVACY SCREENS			
4.1	Black	Prefinished Aluminum	Cascadia - Black
4.2	Black	Prefinished Aluminum & Obscure woodtone	Cascadia - Black
4.3	Black	Prefinished Aluminum & Obscure Glass	Cascadia - Black
ROOFS / DECKS			
5.1	Light Grey	Fully Reinforced Polyurethane Membrane	Balcony Decks
5.2	Light Grey	2 ply SBS Roof Membrane	Roofs
5.3	Light Grey	Precast Concrete Pavers over Membrane	Roof Decks
WINDOWS			
6.1	Black	Double Glazed Vinyl Windows	Cascadia - Black
6.2	Black	Double Glazed Aluminum Storefront	Cascadia - Black
DOORS			
7.1	Black	Double Glazed Vinyl Doors	Cascadia - Black
7.2	Black	Double Glazed Aluminum Storefront Doors	Cascadia - Black
7.3	Black	Steel Doors	Cascadia - Black
MISCELLANEOUS			
8.1	Black	Paint	TBC
8.2	Grey	C.I.P. Architectural Concrete	Natural Concrete
8.3	Black	Double Glazed Canopy	Cascadia - Black
8.4	Black	Prefinished Aluminum	Cascadia - Black

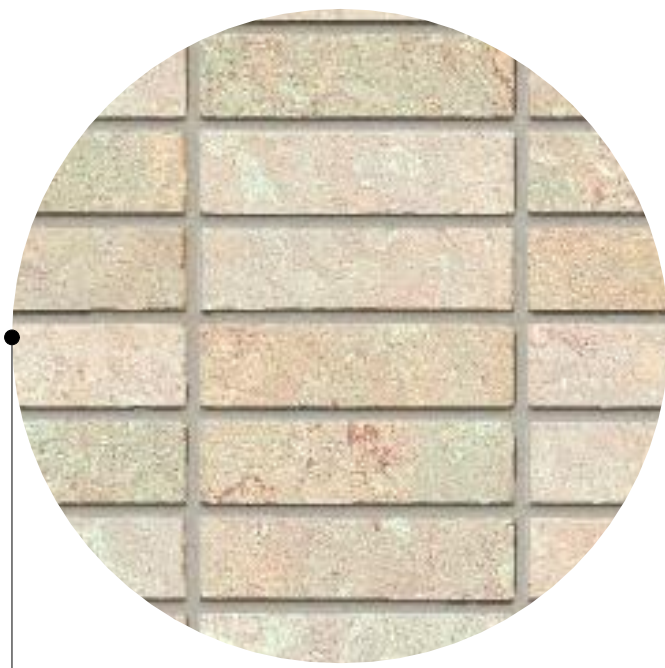


1.1 THIN BRICK CLADDING
STACKED
colour: GREY / BROWN BLEND

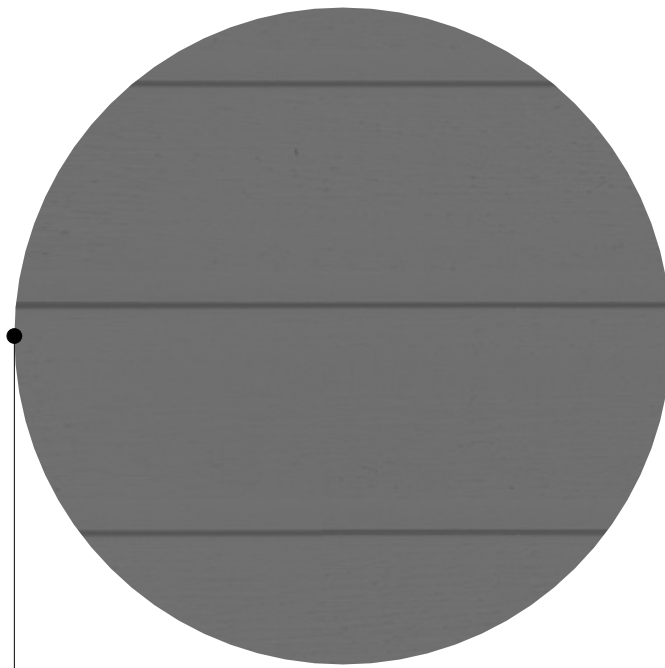

1.2 JAMES HARDIE - ARTISIAN V
GROOVE SIDING - HORIZONTAL
colour: DARK GREY

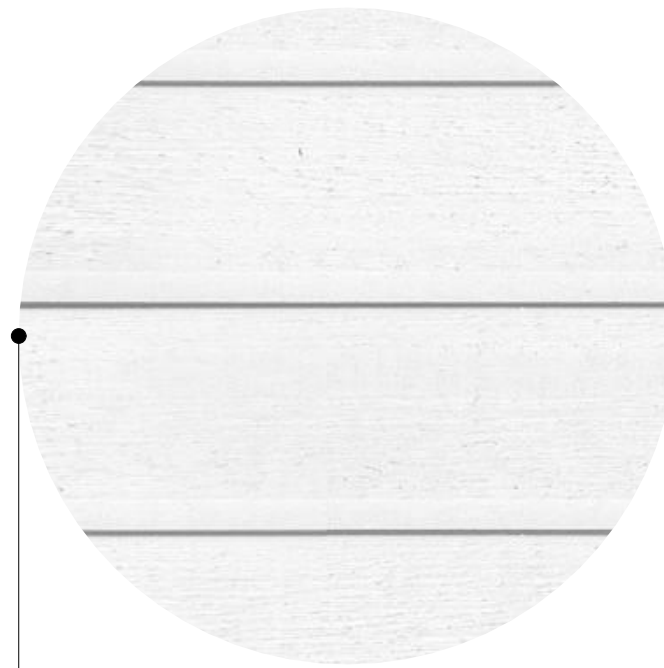


1.3 JAMES HARDIE - ARTISIAN V
GROOVE SIDING - HORIZONTAL
colour: WHITE

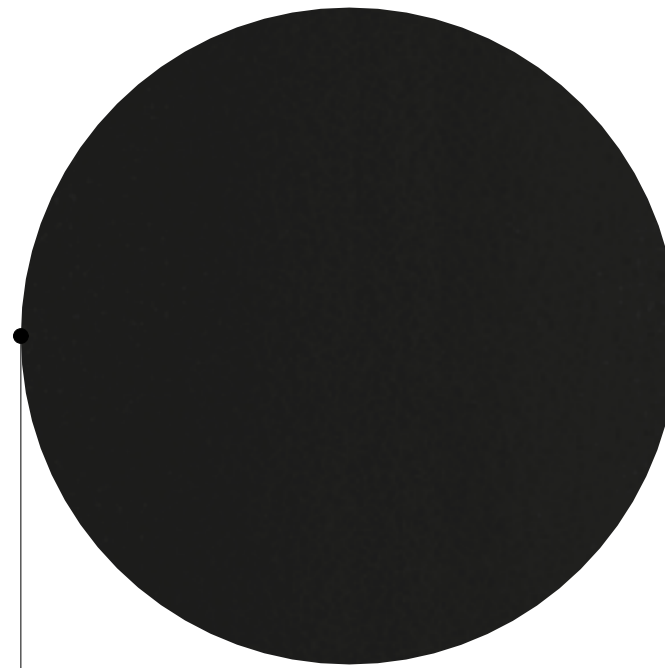


1.4 CEMENTITIOUS PANEL W/
REVEALS TO MATCH
colour: DARK GREY



1.5 COASTAL SAND
LUX 6" PROFILE
colour: LIGHT BROWN

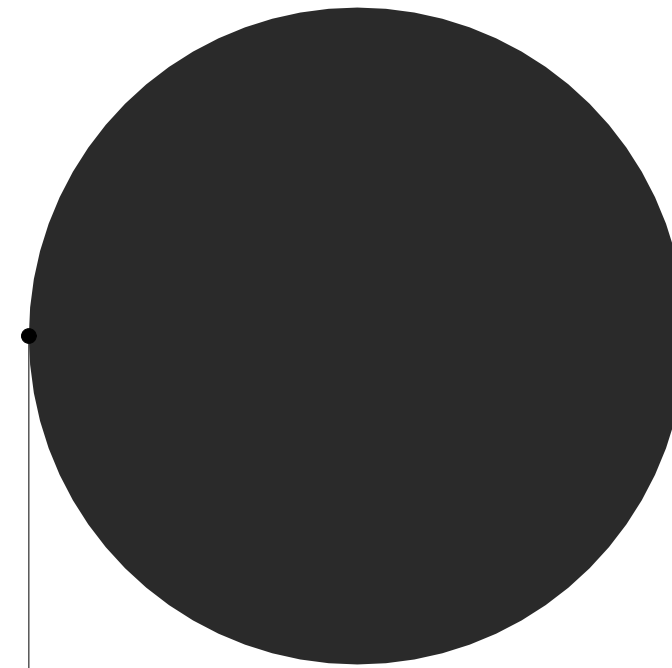

1.6 PREFINISHED METAL PANELS
colour: CHARCOAL GREY

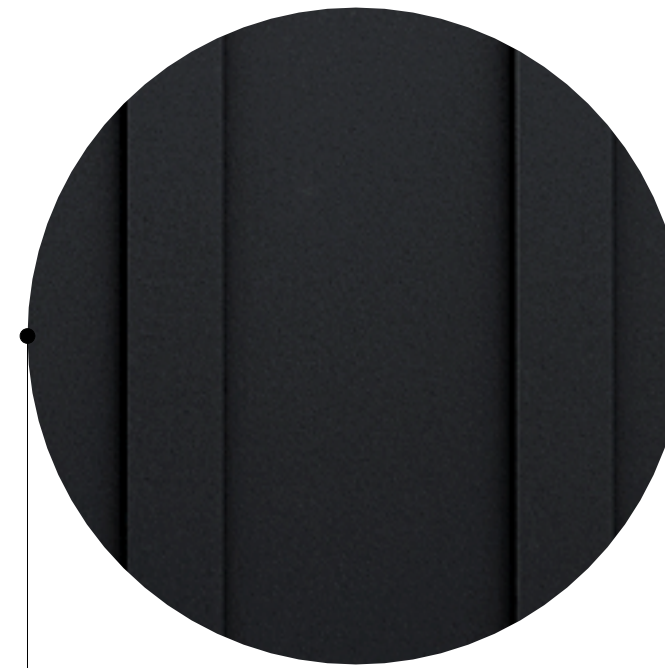

1.7 BOARD & BATTEN
colour: CHARCOAL



Integra

ARCHITECTURE INC.

2330-200 Granville Street
Vancouver, BC, V6C 1S4
www.integra-arch.com
Telephone: 604 688 4220

COPYRIGHT RESERVED. THIS DRAWING AND DESIGN IS
AND AT ALL TIMES REMAINS THE EXCLUSIVE PROPERTY
OF INTEGRARCHITECTURE INC. AND CANNOT BE
USED WITHOUT THE ARCHITECT'S CONSENT.

Material and Colour Legend

Colour		Product / Material	Reference Number to Match	Location
1.0 C L A D D I N G				
1.1	Light Grey/ Brown Blend	Thin brick	TBC	Feature Wall Elements
1.2	Dark Grey	James Hardie - Artisan V Groove siding	TBC	Exterior Walls
1.3	White	James Hardie - Artisan V Groove siding	TBC	Exterior Walls
1.4	Dark Grey	Cementitious Panel Board W/ Reveal	TBC	Exterior Walls
1.5	Woodtone	LUX - 6" Profile	Coastal Sand	Feature Wall Elements
1.6	Charcoal Grey	Prefinished Metal Panels	Cascadia - Charcoal Grey	Feature Wall Elements
1.7	Charcoal	Board & Batten metal siding	Westform Metals	Exterior Walls
2.0 S O F F I T / F A S C I A				
2.1	Black	Cementitious Trims / Prefinished metal	To match Cascadia - Black	Fascias
2.2	Woodtone	LUX - 6" Profile	Coastal Sand	Soffits
3.0 F L A S H I N G S				
3.1		26 ga. Prefinished Steel Flashing	Cascadia - Dark Blue	
3.2	To match adjacent cladding colours	26 ga. Prefinished Steel Flashing	Cascadia - White	
3.3		26 ga. Prefinished Steel Flashing	Cascadia - Dark Grey	
3.4		26 ga. Prefinished Steel Flashing	Cascadia - Aged Copper	
4.0 G U A R D S / R A I L I N G S / P R I V A C Y S C R E E N S				
4.1	Black	Prefinished Aluminum	Cascadia - Black	Picket Railings
4.2	Black	Prefinished Aluminum & Obscure woodtone	Cascadia - Black	Privacy Screens
4.3	Black	Prefinished Aluminum & Obscure Glass	Cascadia - Black	Obscure Glass Railings
5.0 R O O F S / D E C K S				
5.1	Light Grey	Fully Reinforced Polyurethane Membrane		Balcony Decks
5.2	Light Grey	2 ply SBS Roof Membrane		Roofs
5.3	Light Grey	Precast Concrete Pavers over Membrane		Roof Decks
6.0 W I N D O W S				
6.1	Black	Double Glazed Vinyl Windows	Cascadia - Black	Residential
6.2	Black	Double Glazed Aluminum Storefront	Cascadia - Black	Commercial
7.0 D O O R S				
7.1	Black	Double Glazed Vinyl Doors	Cascadia - Black	Residential
7.2	Black	Double Glazed Aluminum Storefront Doors	Cascadia - Black	Commercial
7.3	Black	Steel Doors	Cascadia - Black	Level 1- Service/Exit
8.0 M I S C E L L A N E O U S				
8.1	Black	Paint	TBC	Steel Columns
8.2	Grey	C.I.P. Architectural Concrete	Natural Concrete	Retaining Walls
8.3	Black	Double Glazed Canopy	Cascadia - Black	Glass canopy / Black aluminum
8.4	Black	Prefinished Aluminum	Cascadia - Black	Aluminum canopy



[PROJECT TEAM]

[ARCHITECT SEAL]

[CLIENT]

Three Shores Management

[PROJECT]

FORT & DAVIE
RESIDENCES

Fort St. & Davie St.
Victoria, BC

[TITLE]

MATERIAL
BOARD

[PROJECT]

22600

[SCALE]

Friday, July 12, 2024

[DATE]

04- REZONING/ DP

[ISSUE]

[DRAWING]

A-4.005




Integra

ARCHITECTURE INC.

2330-200 Granville Street
Vancouver, BC, V6C 1S4
www.integra-arch.com
Telephone: 604 688 4220

COPYRIGHT RESERVED. THIS DRAWING AND DESIGN IS
AND AT ALL TIMES REMAINS THE EXCLUSIVE PROPERTY
OF INTEGRARCHITECTURE INC. AND CANNOT BE
USED WITHOUT THE ARCHITECT'S CONSENT.

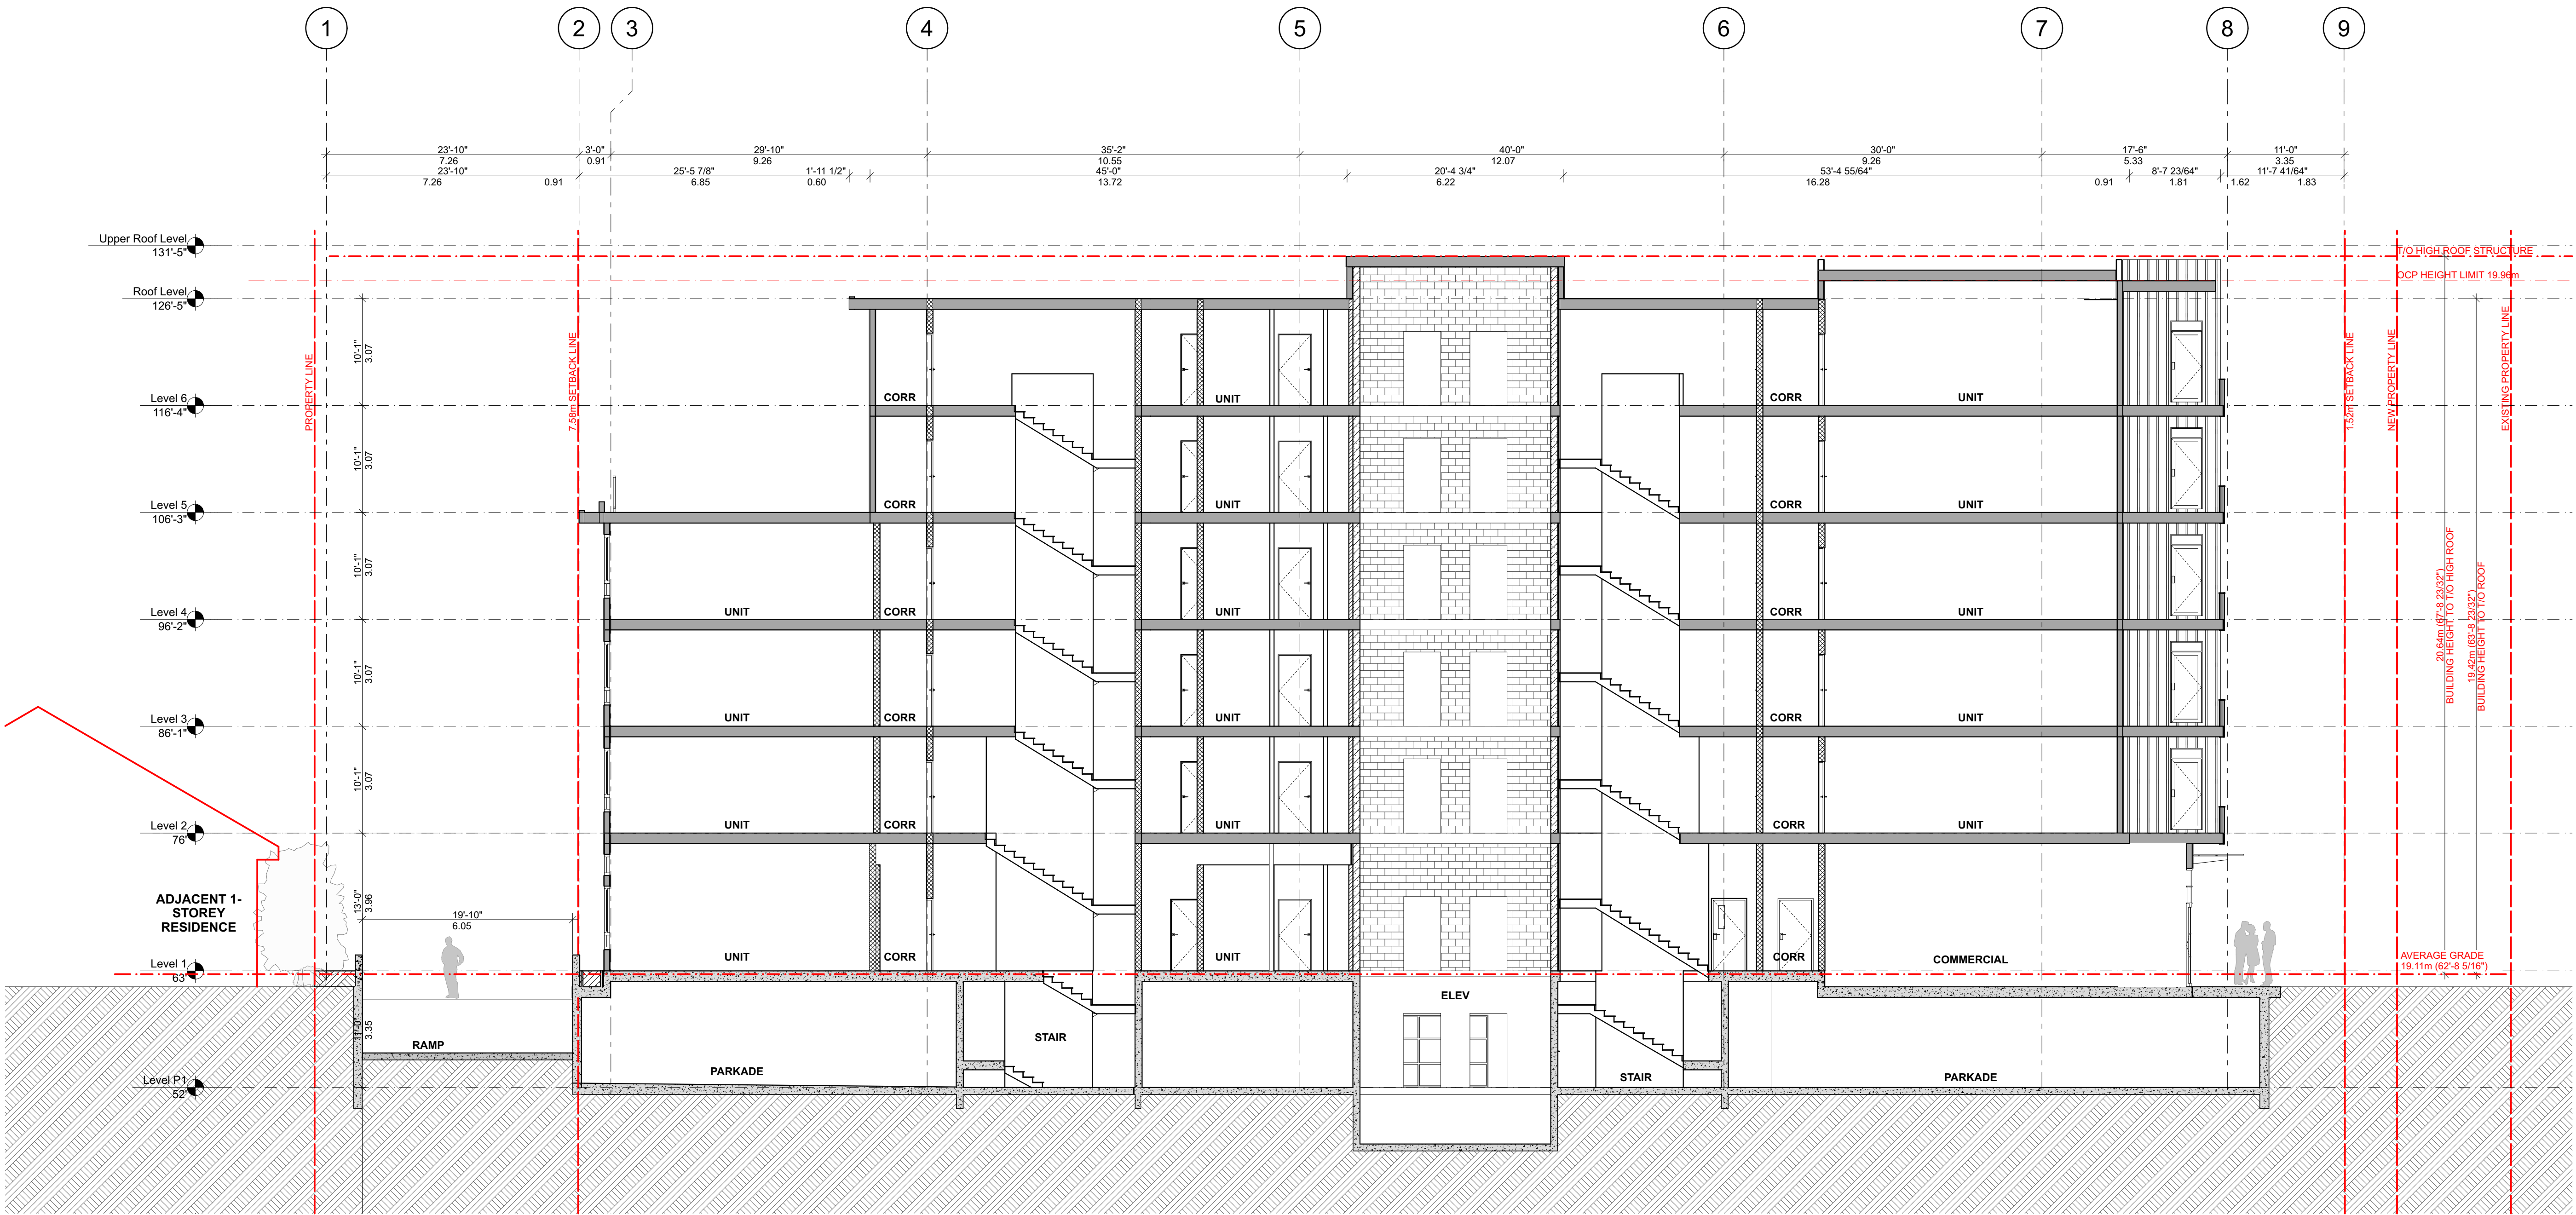

[PROJECT TEAM]

[ARCHITECT SEAL]

[CLIENT]

Three Shores Management

[PROJECT]

FORT & DAVIE
RESIDENCES

Fort St. & Davie St.
Victoria, BC

[TITLE]

NORTH-SOUTH
BUILDING
SECTION

22600 [PROJECT]

1:100 [SCALE]

Friday, July 12, 2024 [DATE]

04- REZONING/ DP [ISSUE]

[DRAWING]

A-5.001



2330-200 Granville Street
Vancouver, BC, V6C 1S4
www.integra-arch.com
Telephone: 604 688 4220

ALL RIGHTS RESERVED. THIS DRAWING AND DESIGN IS
AND AT ALL TIMES REMAINS THE EXCLUSIVE PROPERTY
OF INTEGRA ARCHITECTURE INC. AND CANNOT BE
USED WITHOUT THE ARCHITECT'S CONSENT.



[ARCHITECT SEAL]

[CLIENT]

Three Shores Management

[PROJECT]

FORT & DAVIE RESIDENCES

Fort St. & Davie St.
Victoria, BC

(TITLE)

EAST-WEST BUILDING SECTION

2600 [PROJECT]

:100 [SCALE]


Friday, July 12, 2024 [DATE]

4- REZONING/ DP (ISSUE)


[DRAWING]

A-5.002


SPRING EQUINOX
MARCH 21

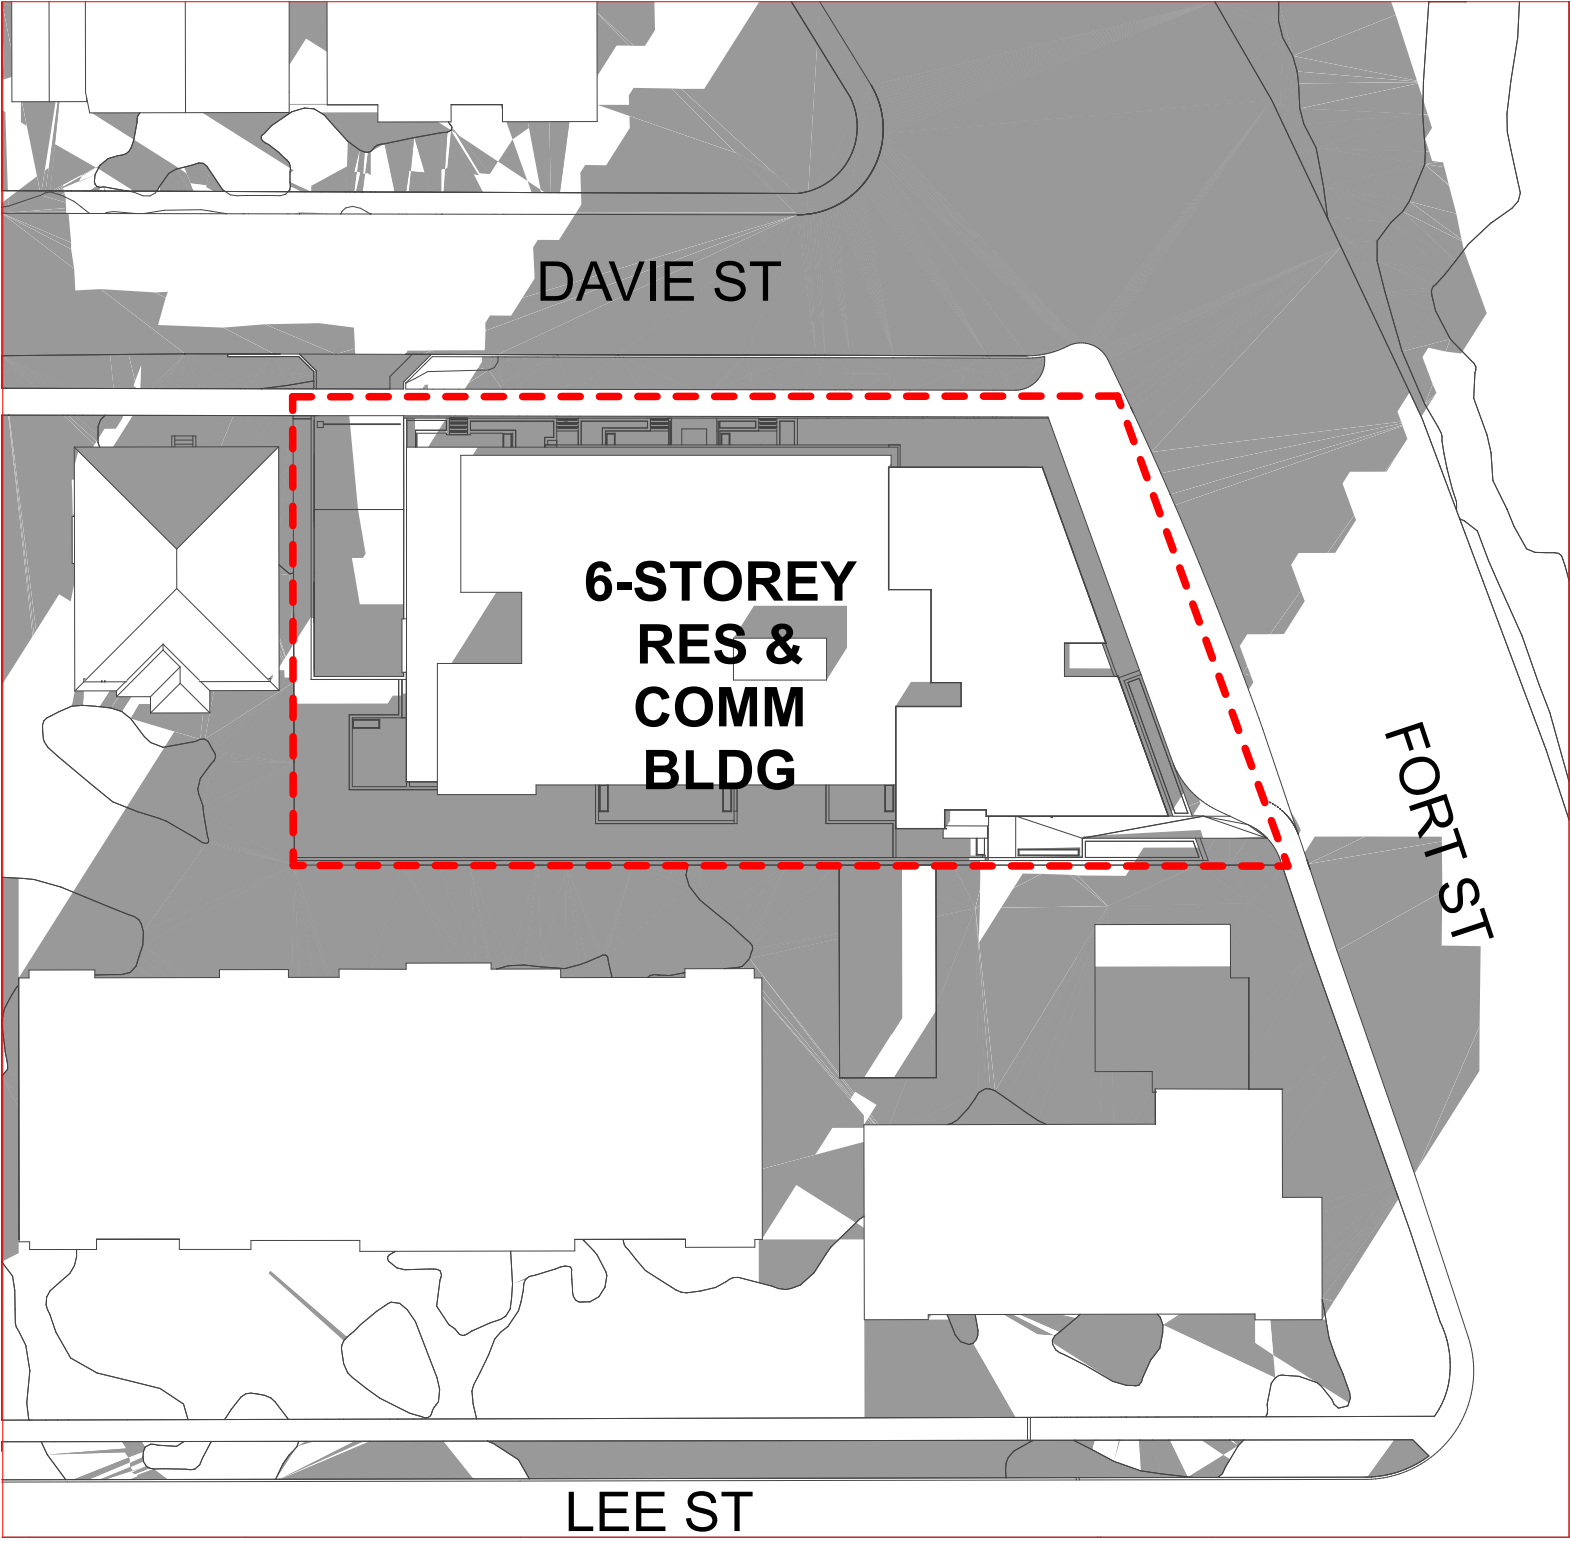

9 AM

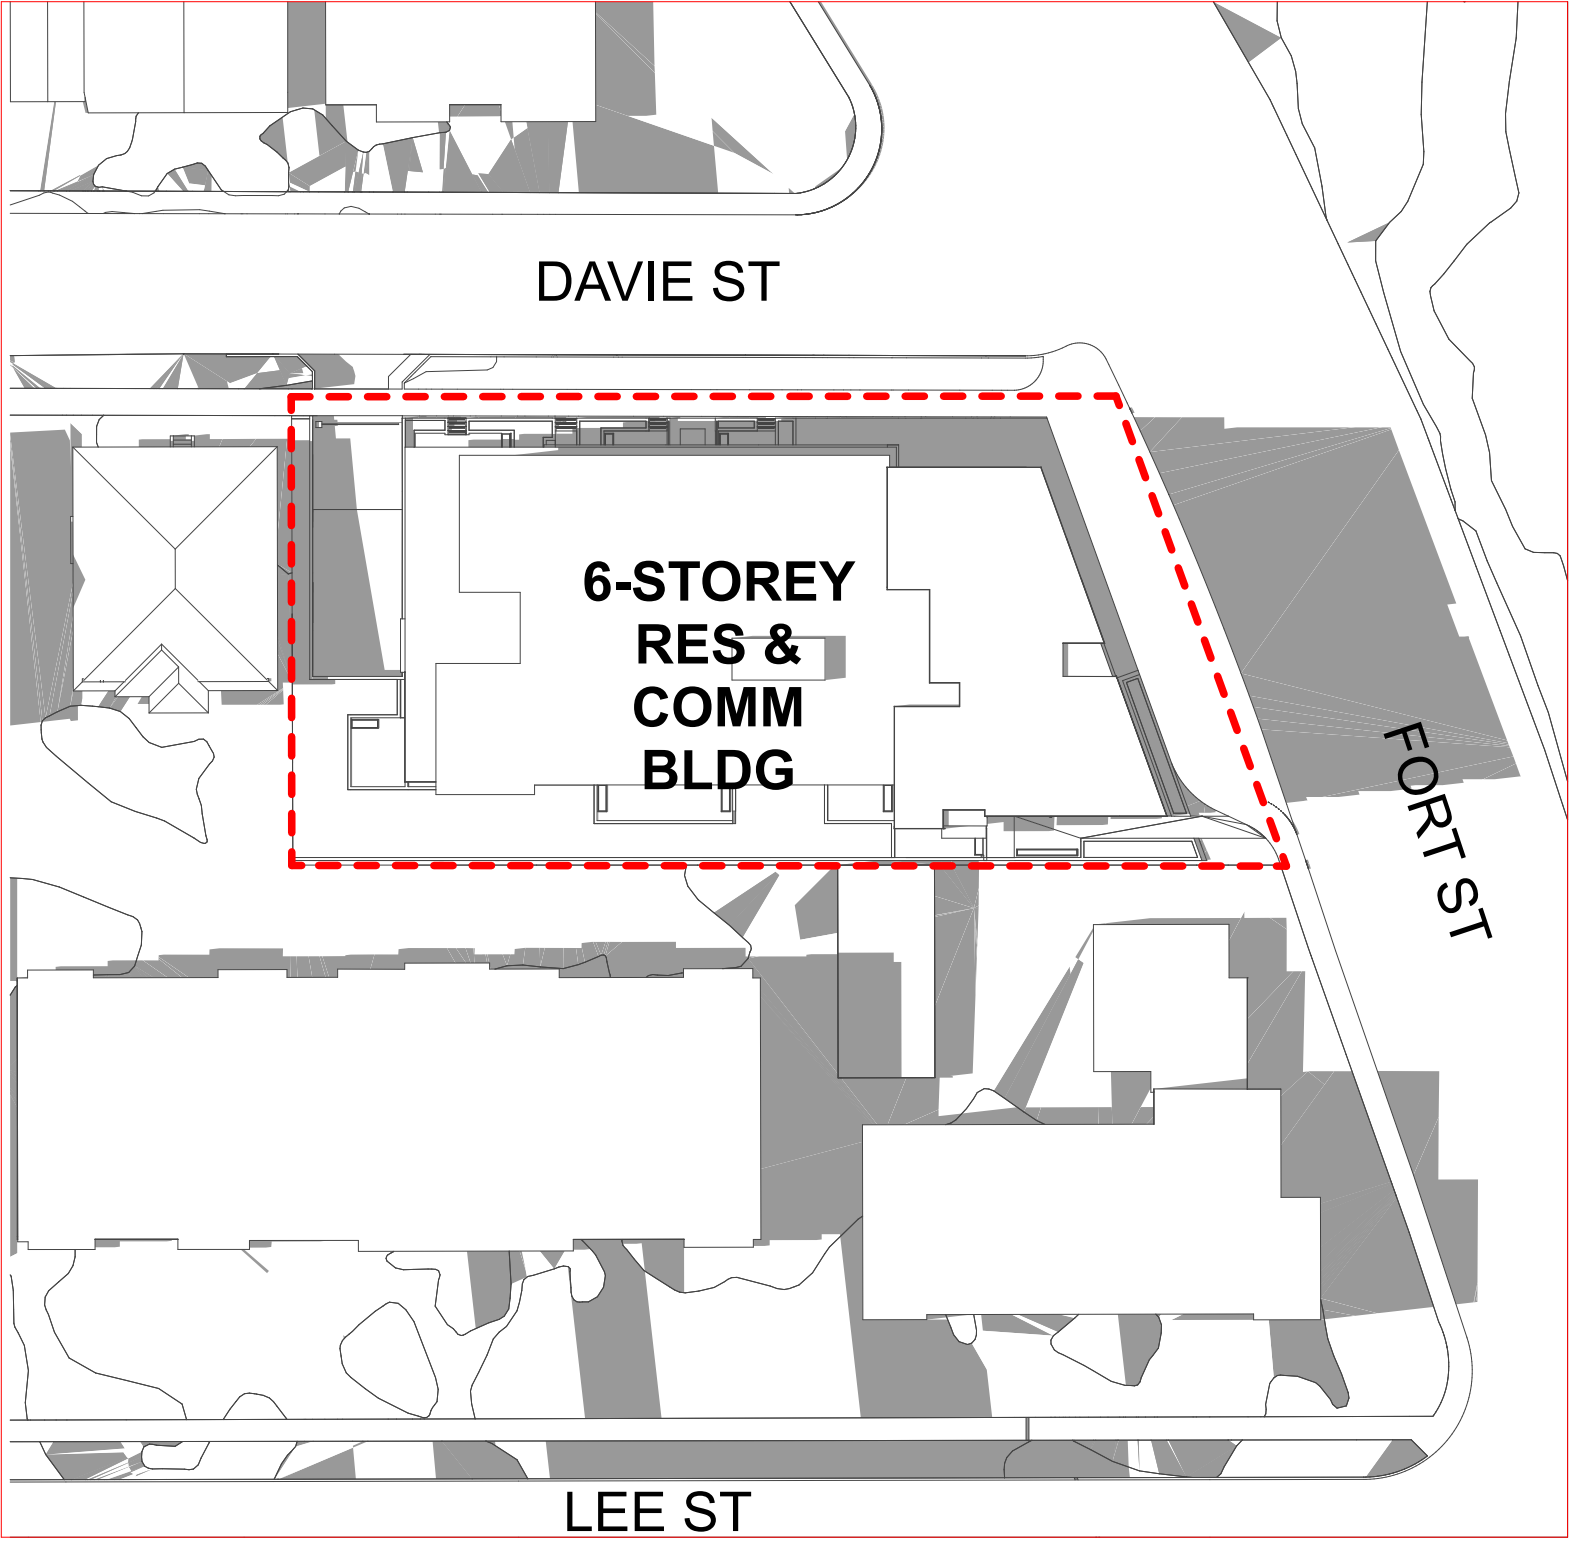


12 PM

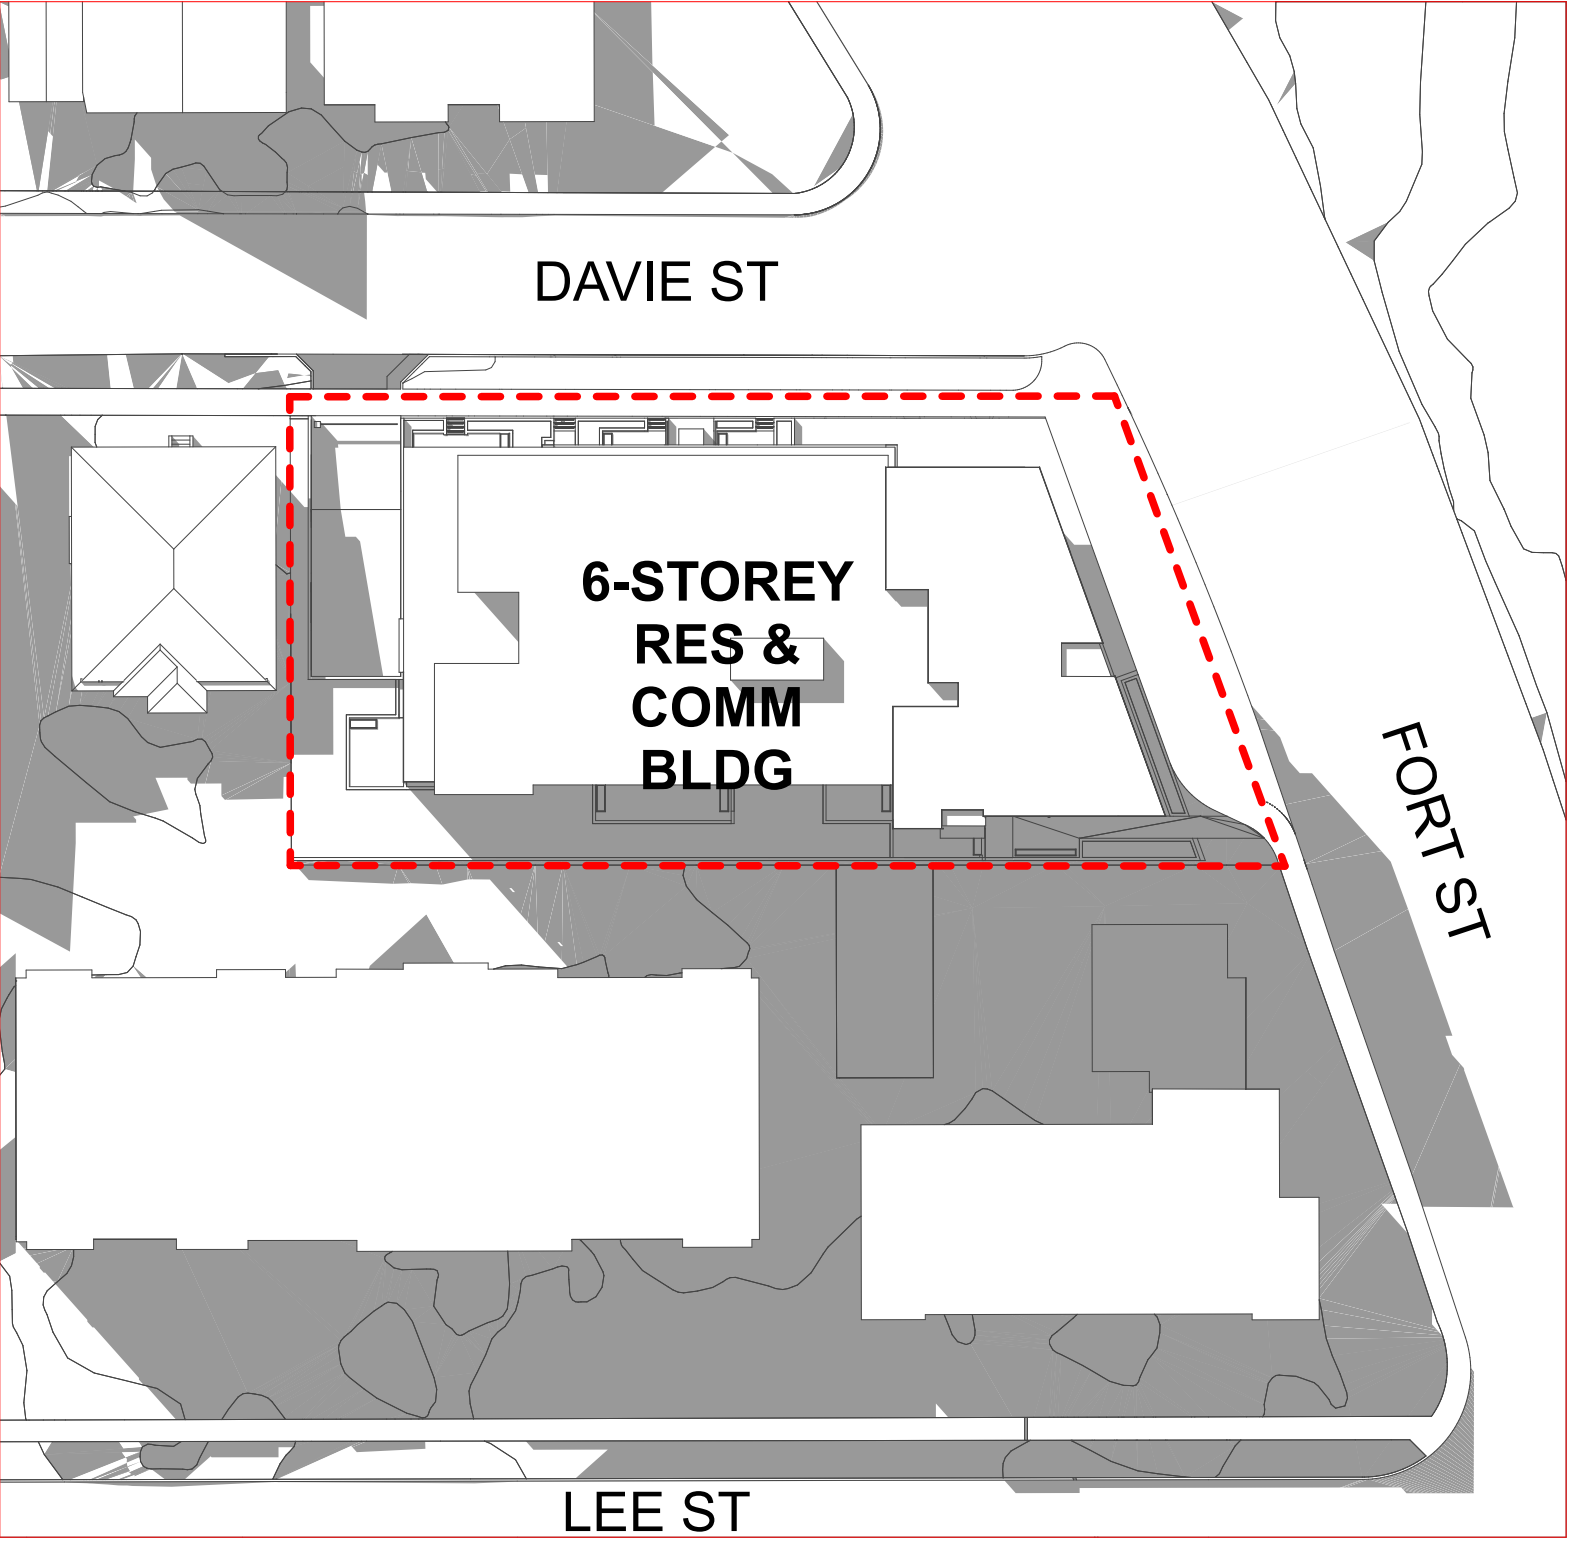


3 PM


SUMMER SOLSTICE
JUNE 21

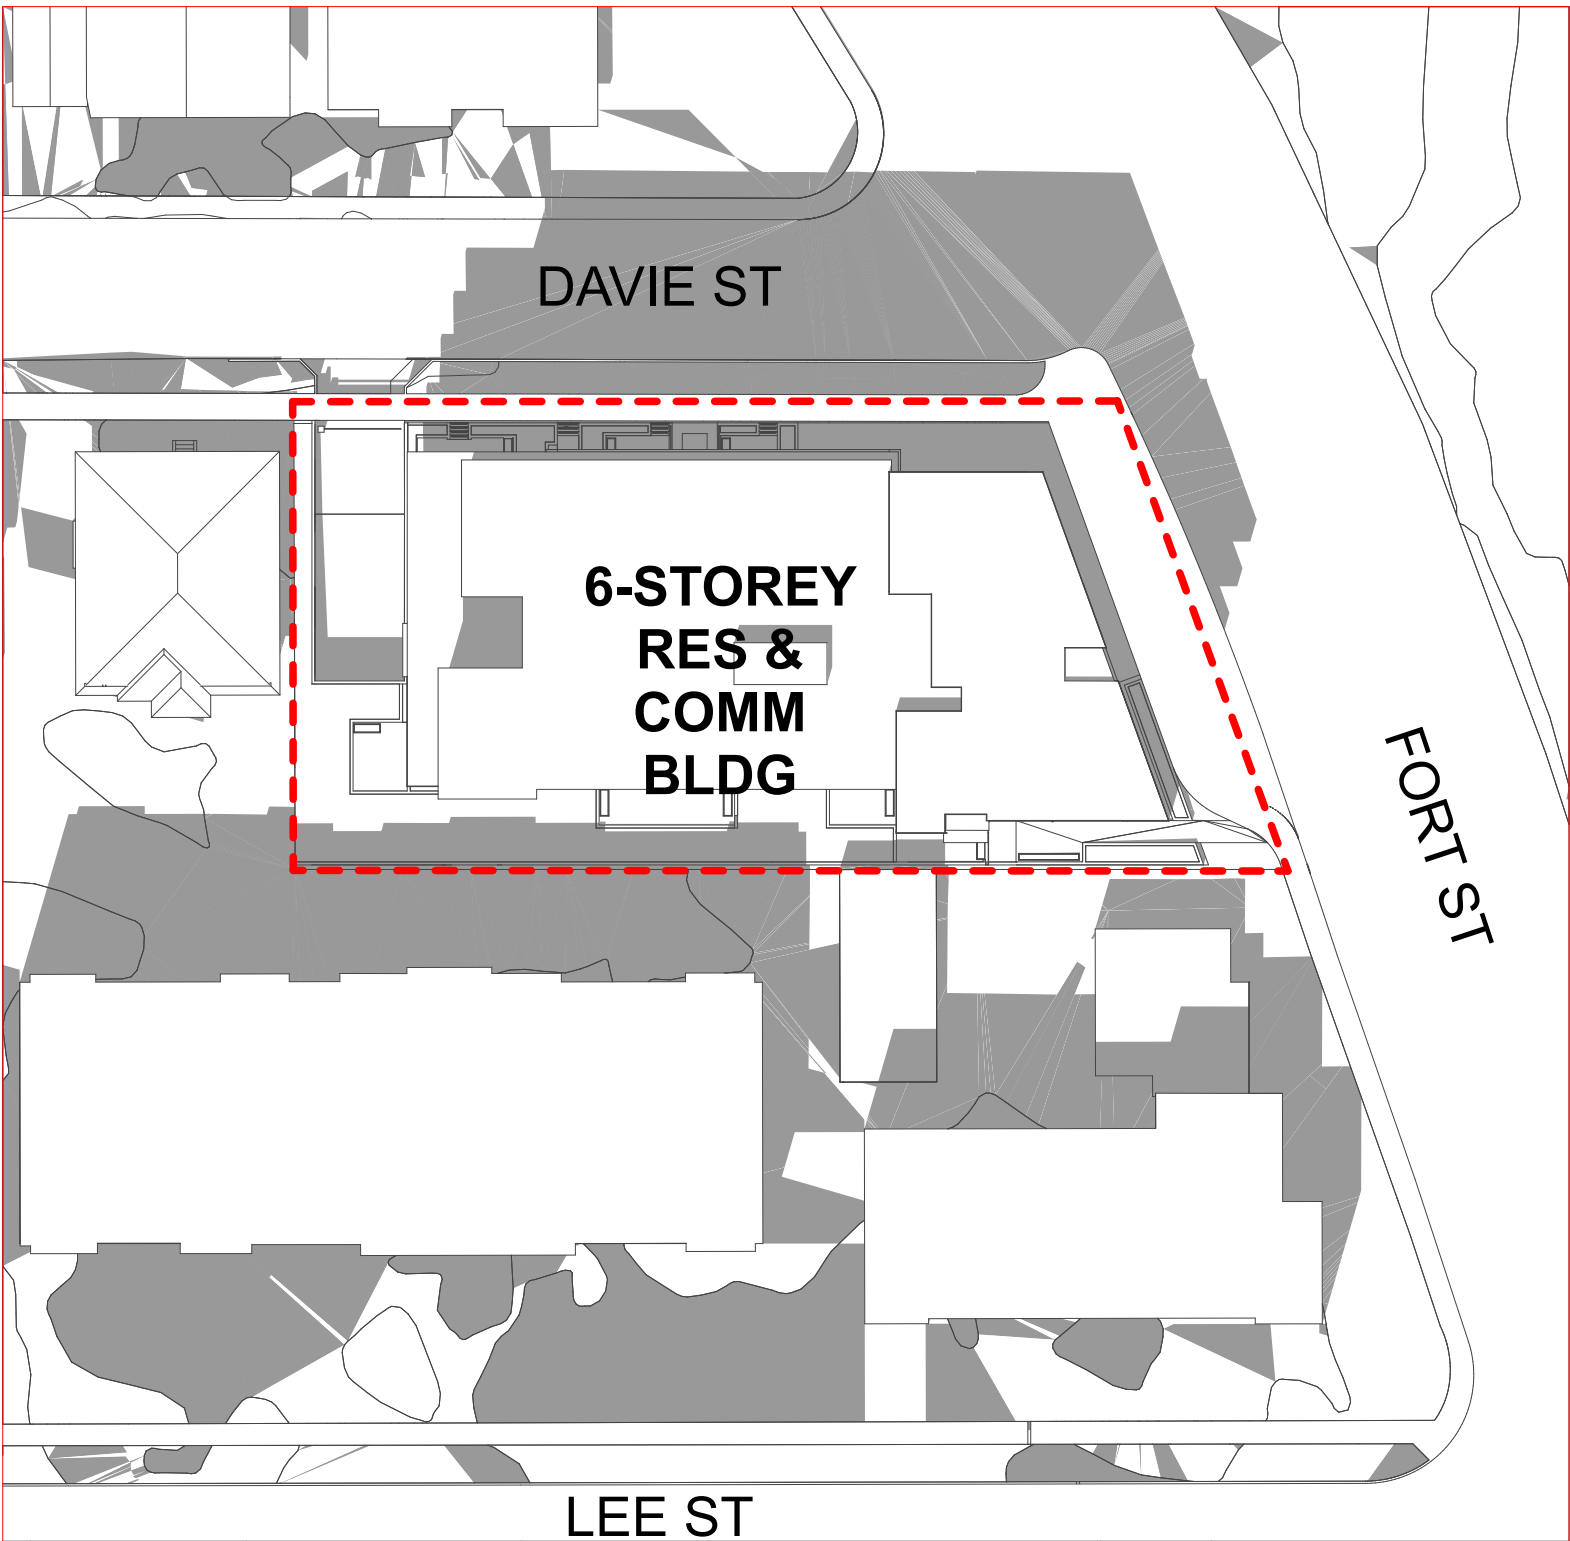

9 AM

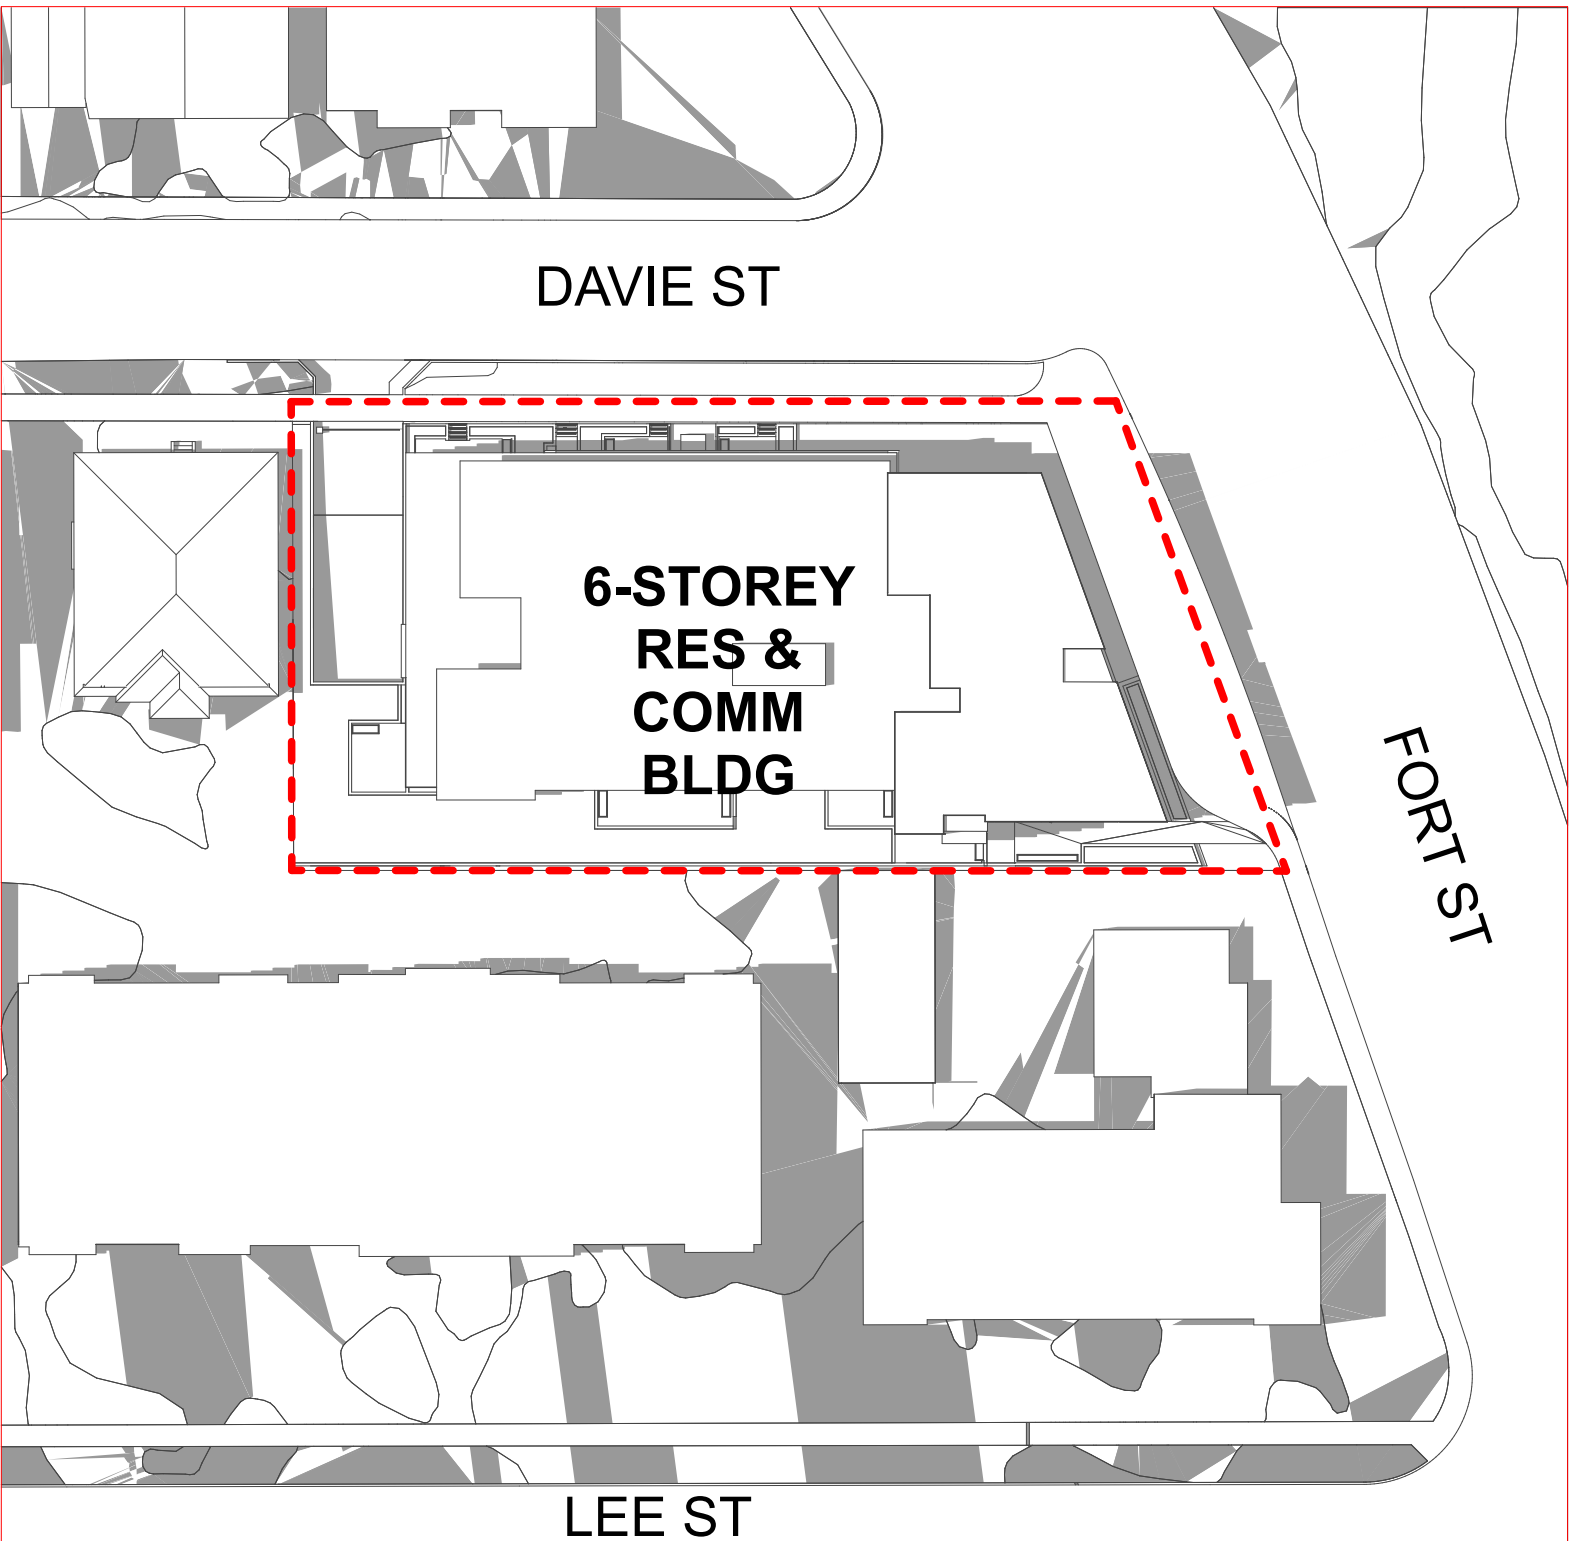

12 PM

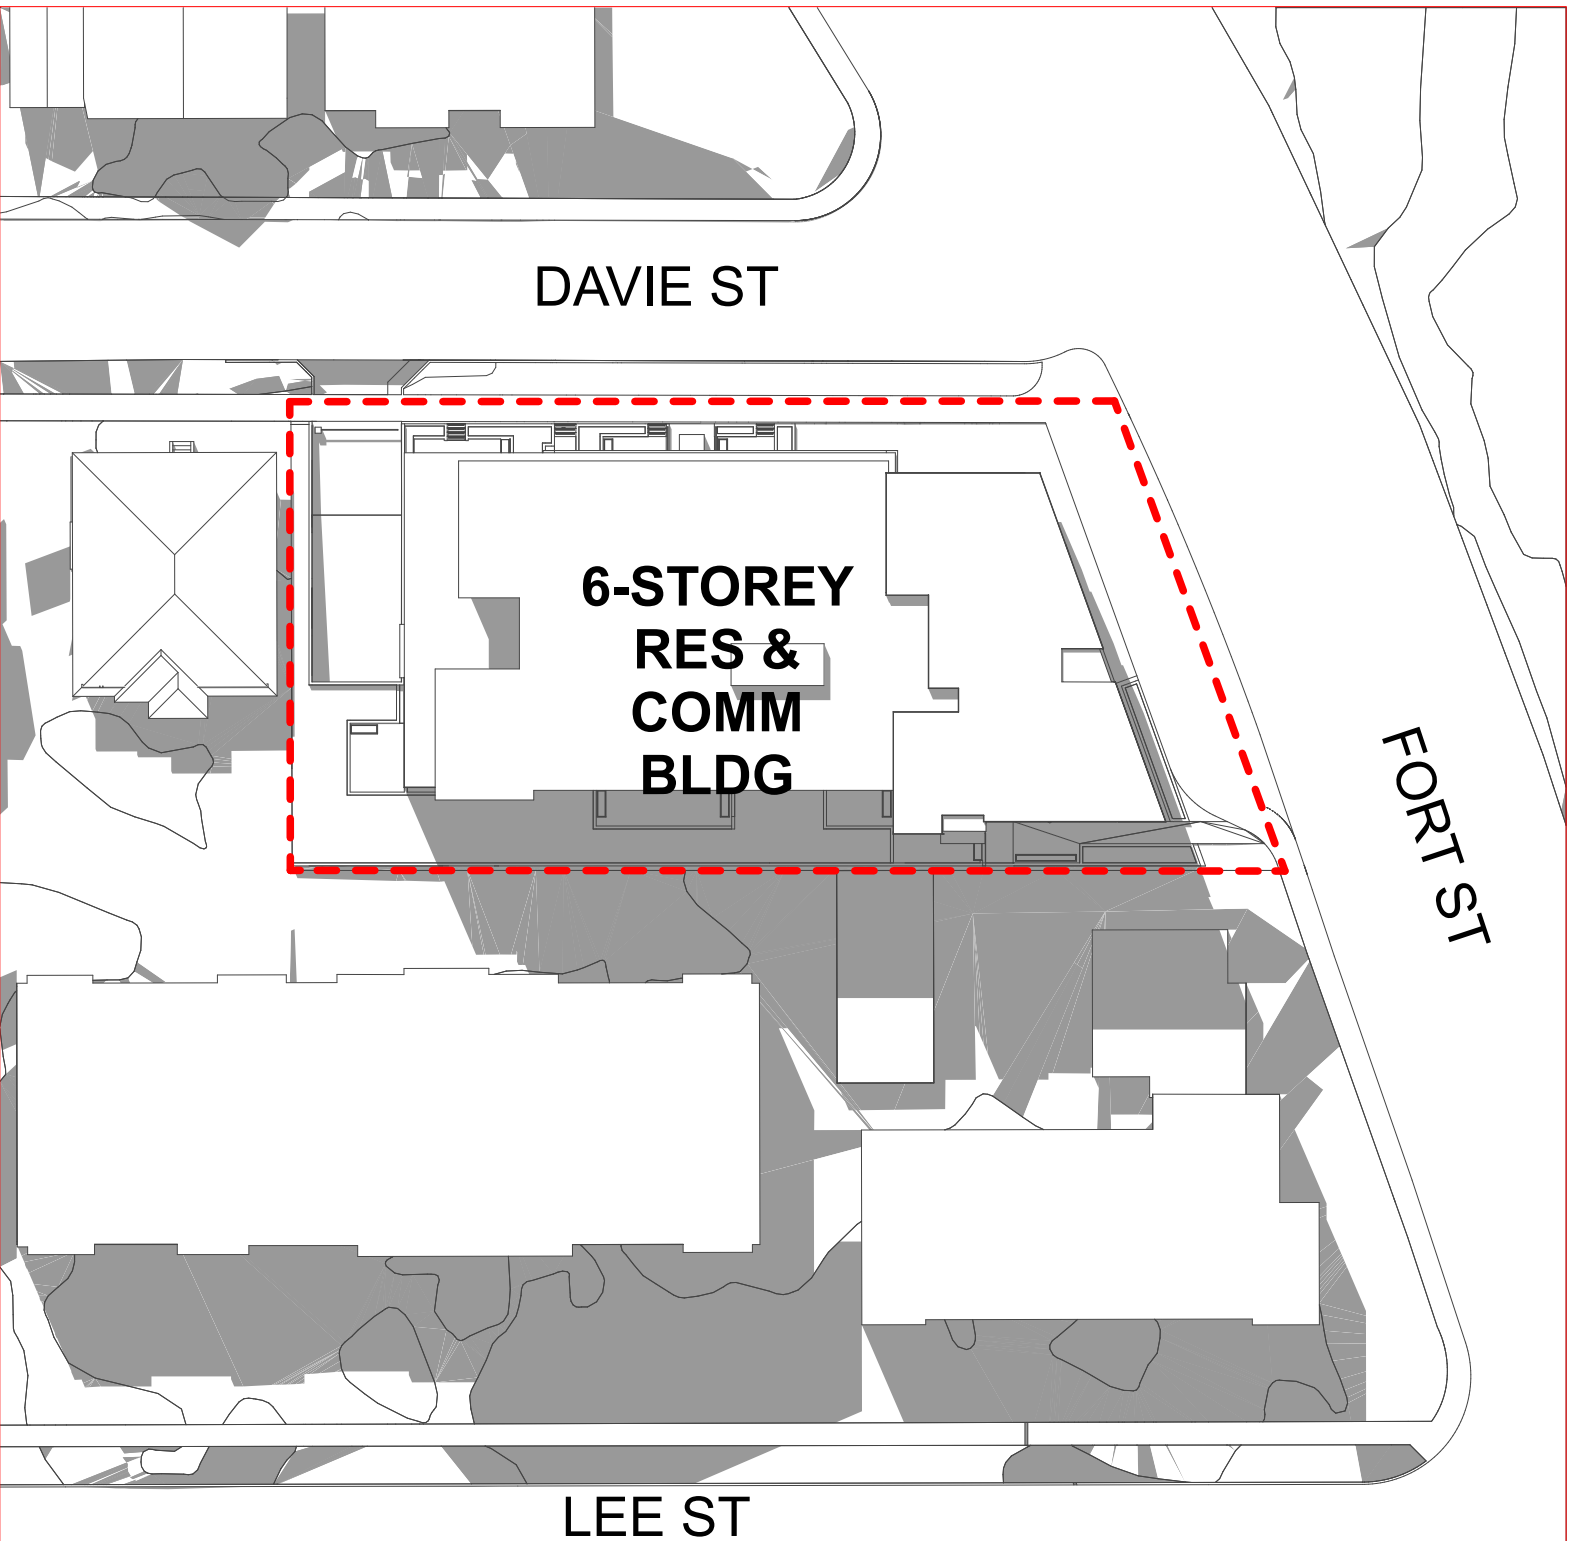


3 PM



Integra
ARCHITECTURE INC.

2330-200 Granville Street
Vancouver, BC, V6C 1S4
www.integra-arch.com
Telephone: 604 688 4220

COPYRIGHT RESERVED. THIS DRAWING AND DESIGN IS
AND AT ALL TIMES REMAINS THE EXCLUSIVE PROPERTY
OF INTEGRARCHITECTURE INC. AND CANNOT BE
USED WITHOUT THE ARCHITECT'S CONSENT.

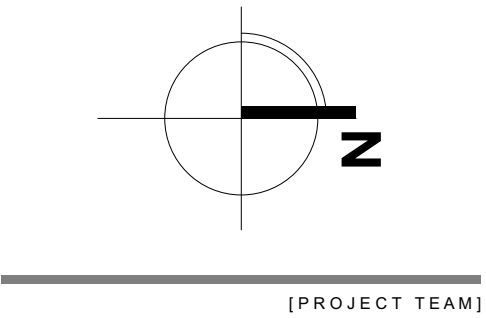

[ARCHITECT SEAL]

[CLIENT]

Three Shores Management

[PROJECT]

**FORT & DAVIE
RESIDENCES**
Fort St. & Davie St.
Victoria, BC

[TITLE]

SHADOW STUDY

[PROJECT]

22600

[SCALE]


Friday, July 12, 2024

04- REZONING/ DP


[DRAWING]

A-8.001


FALL EQUINOX
SEPTEMBER 21

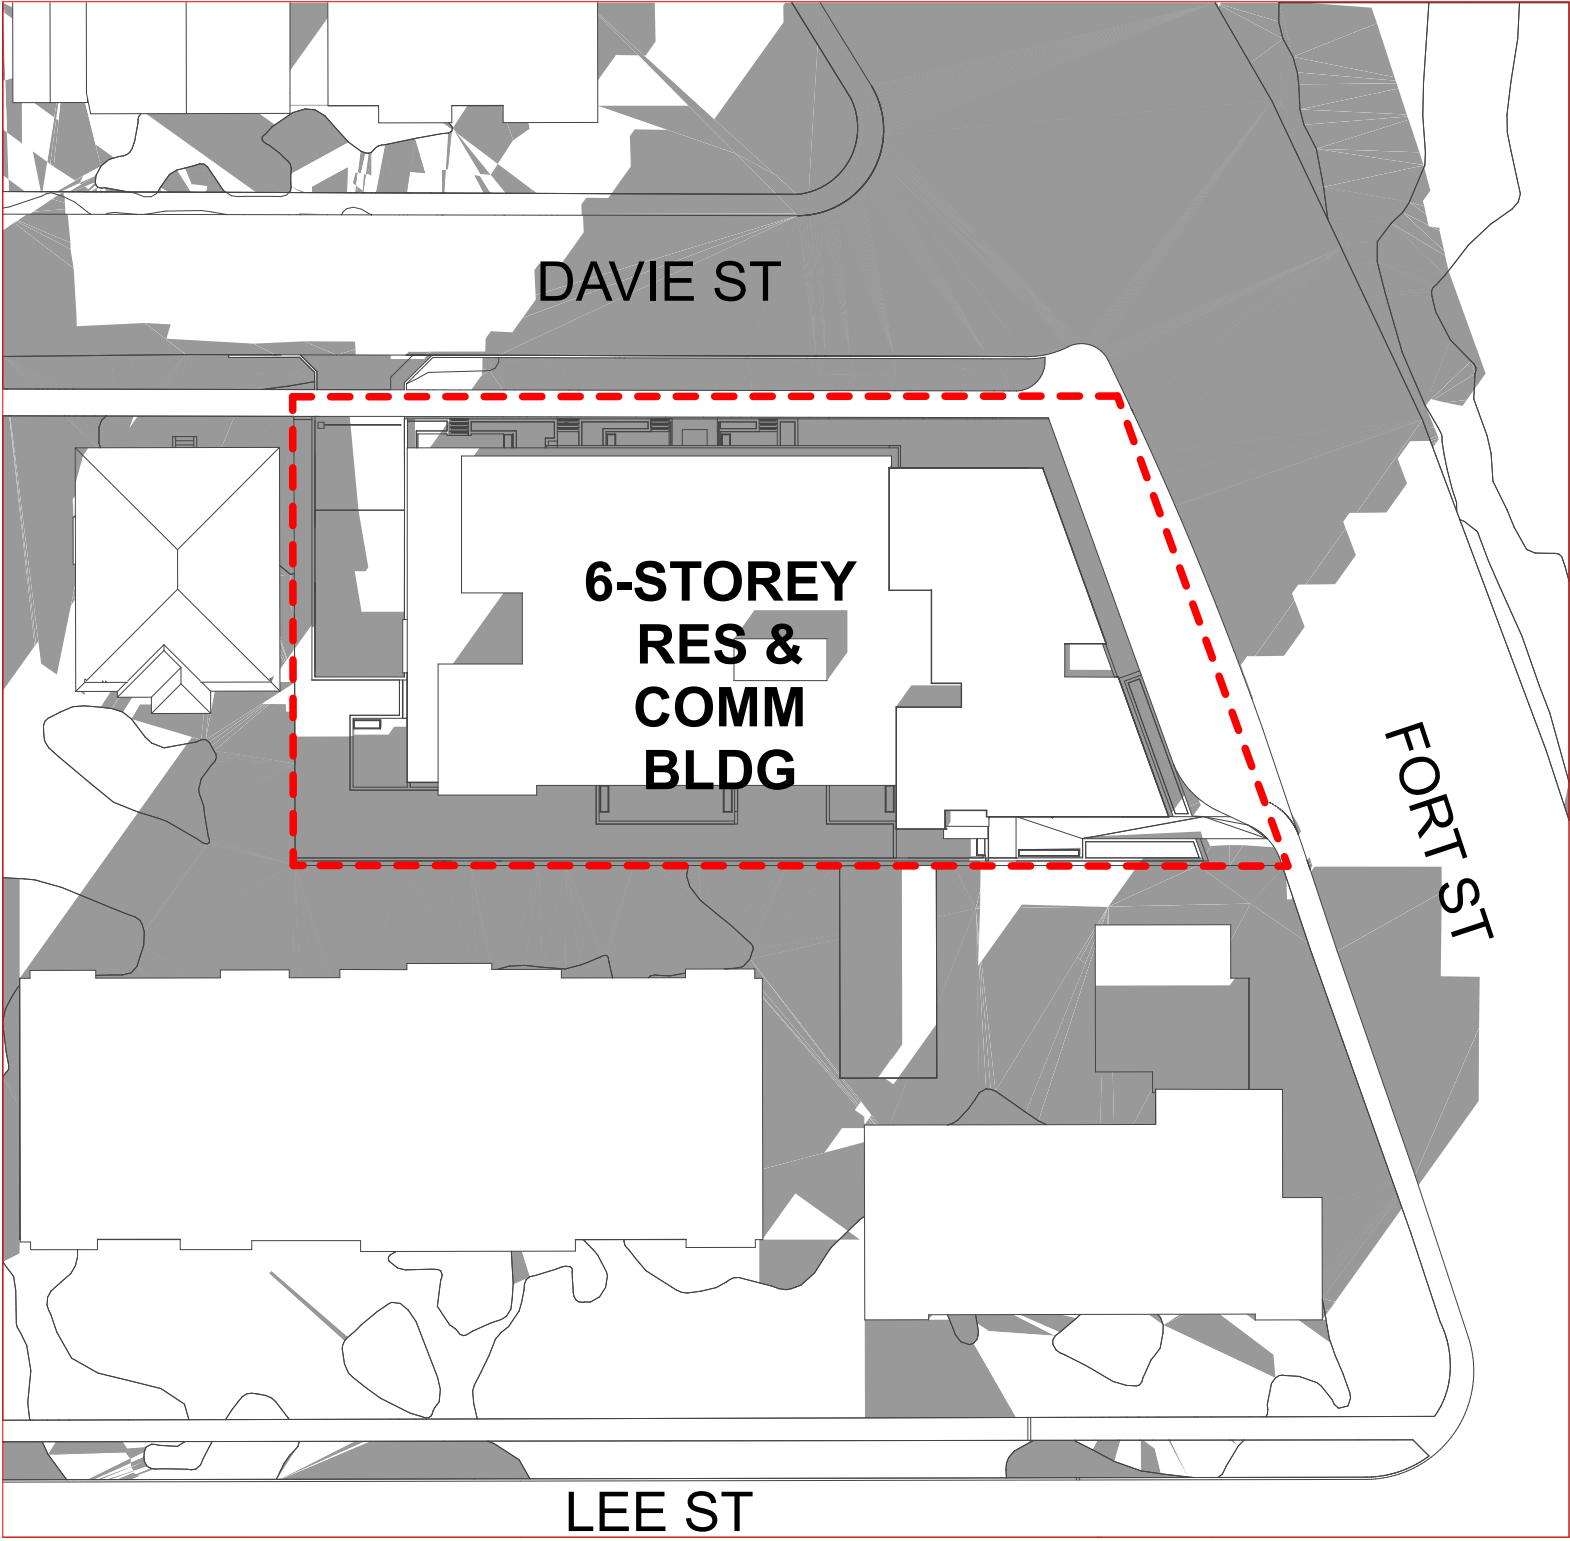

9 AM

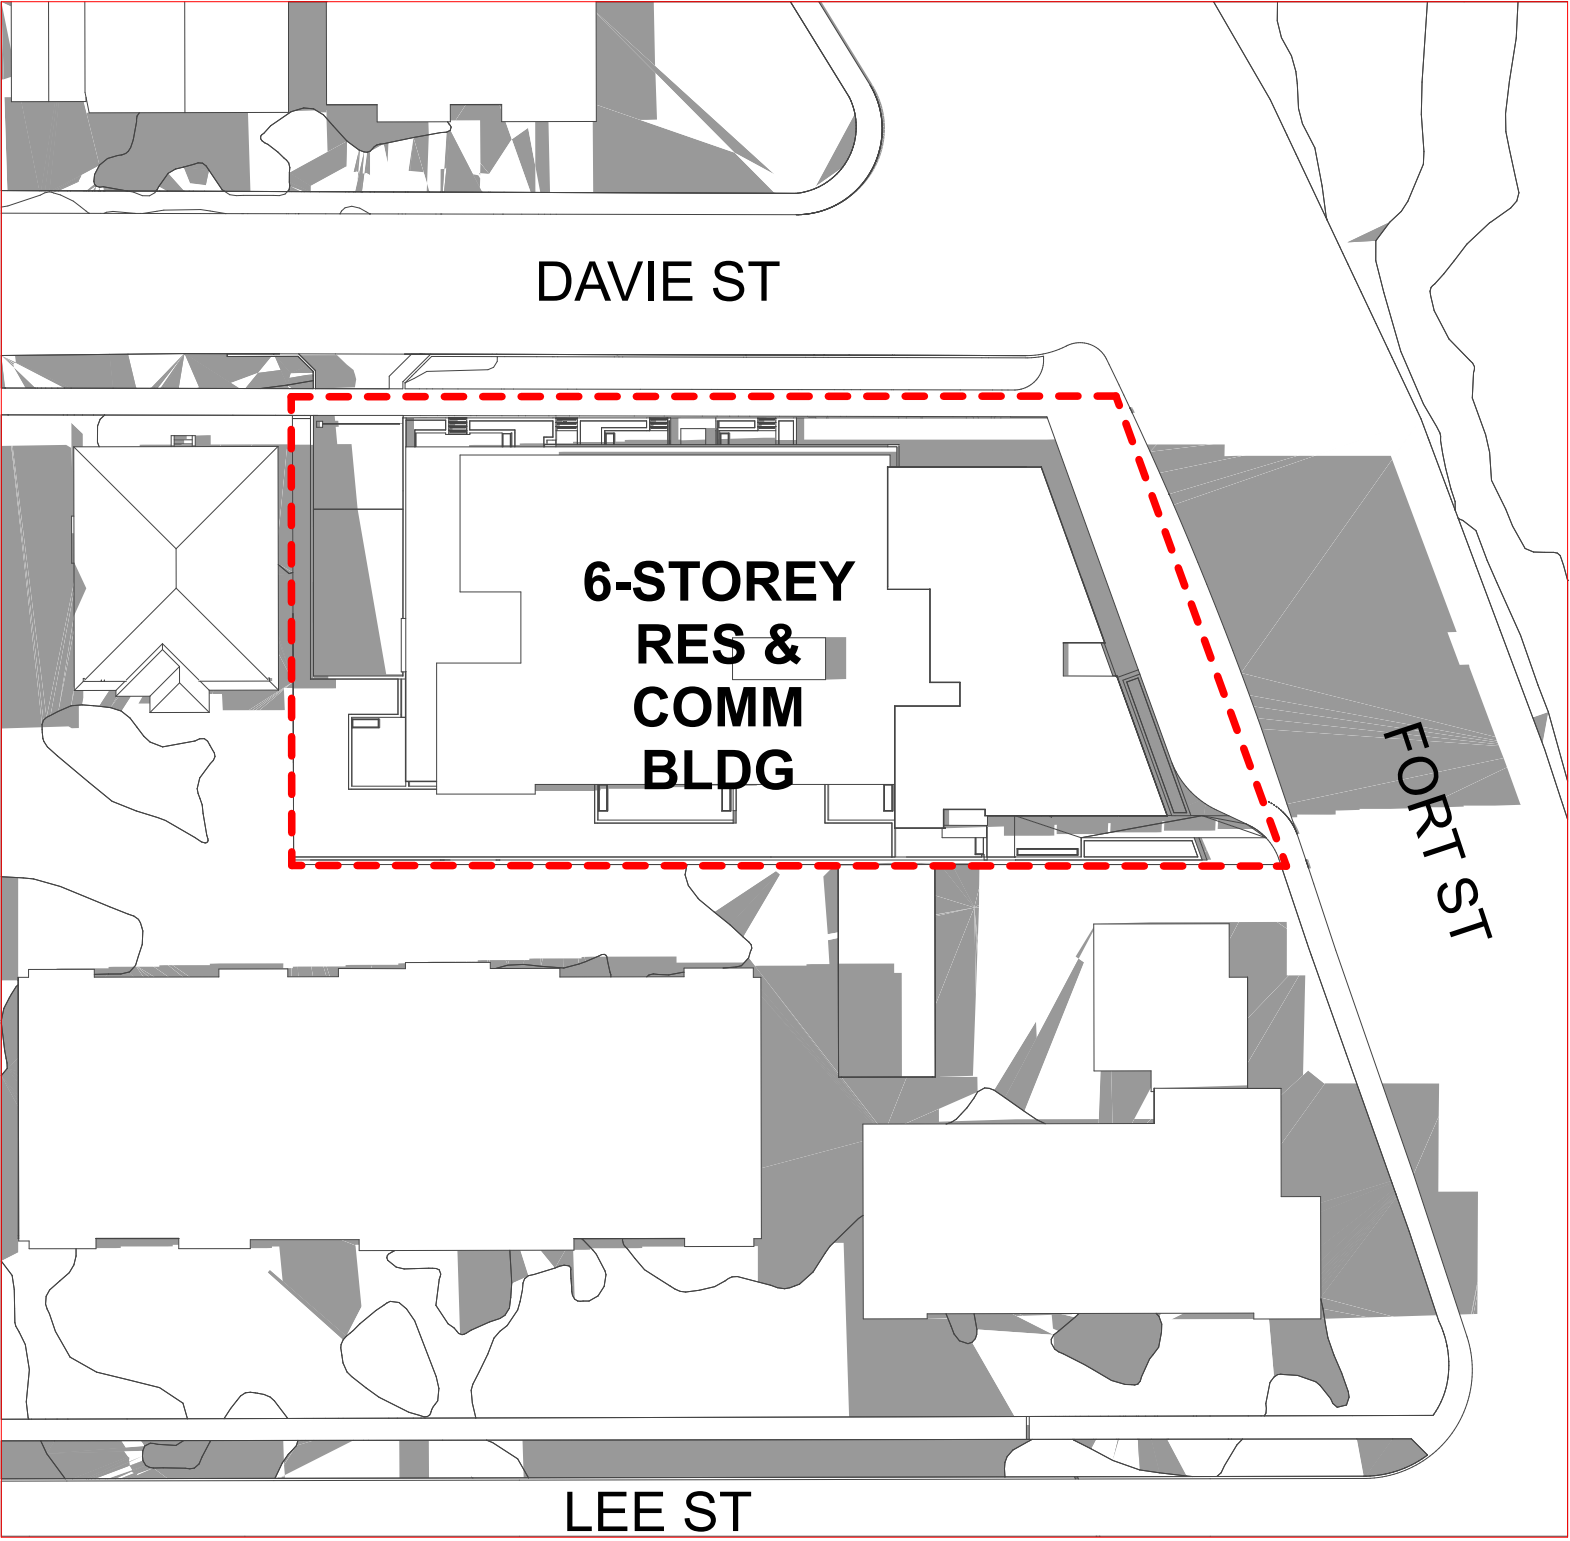

12 PM

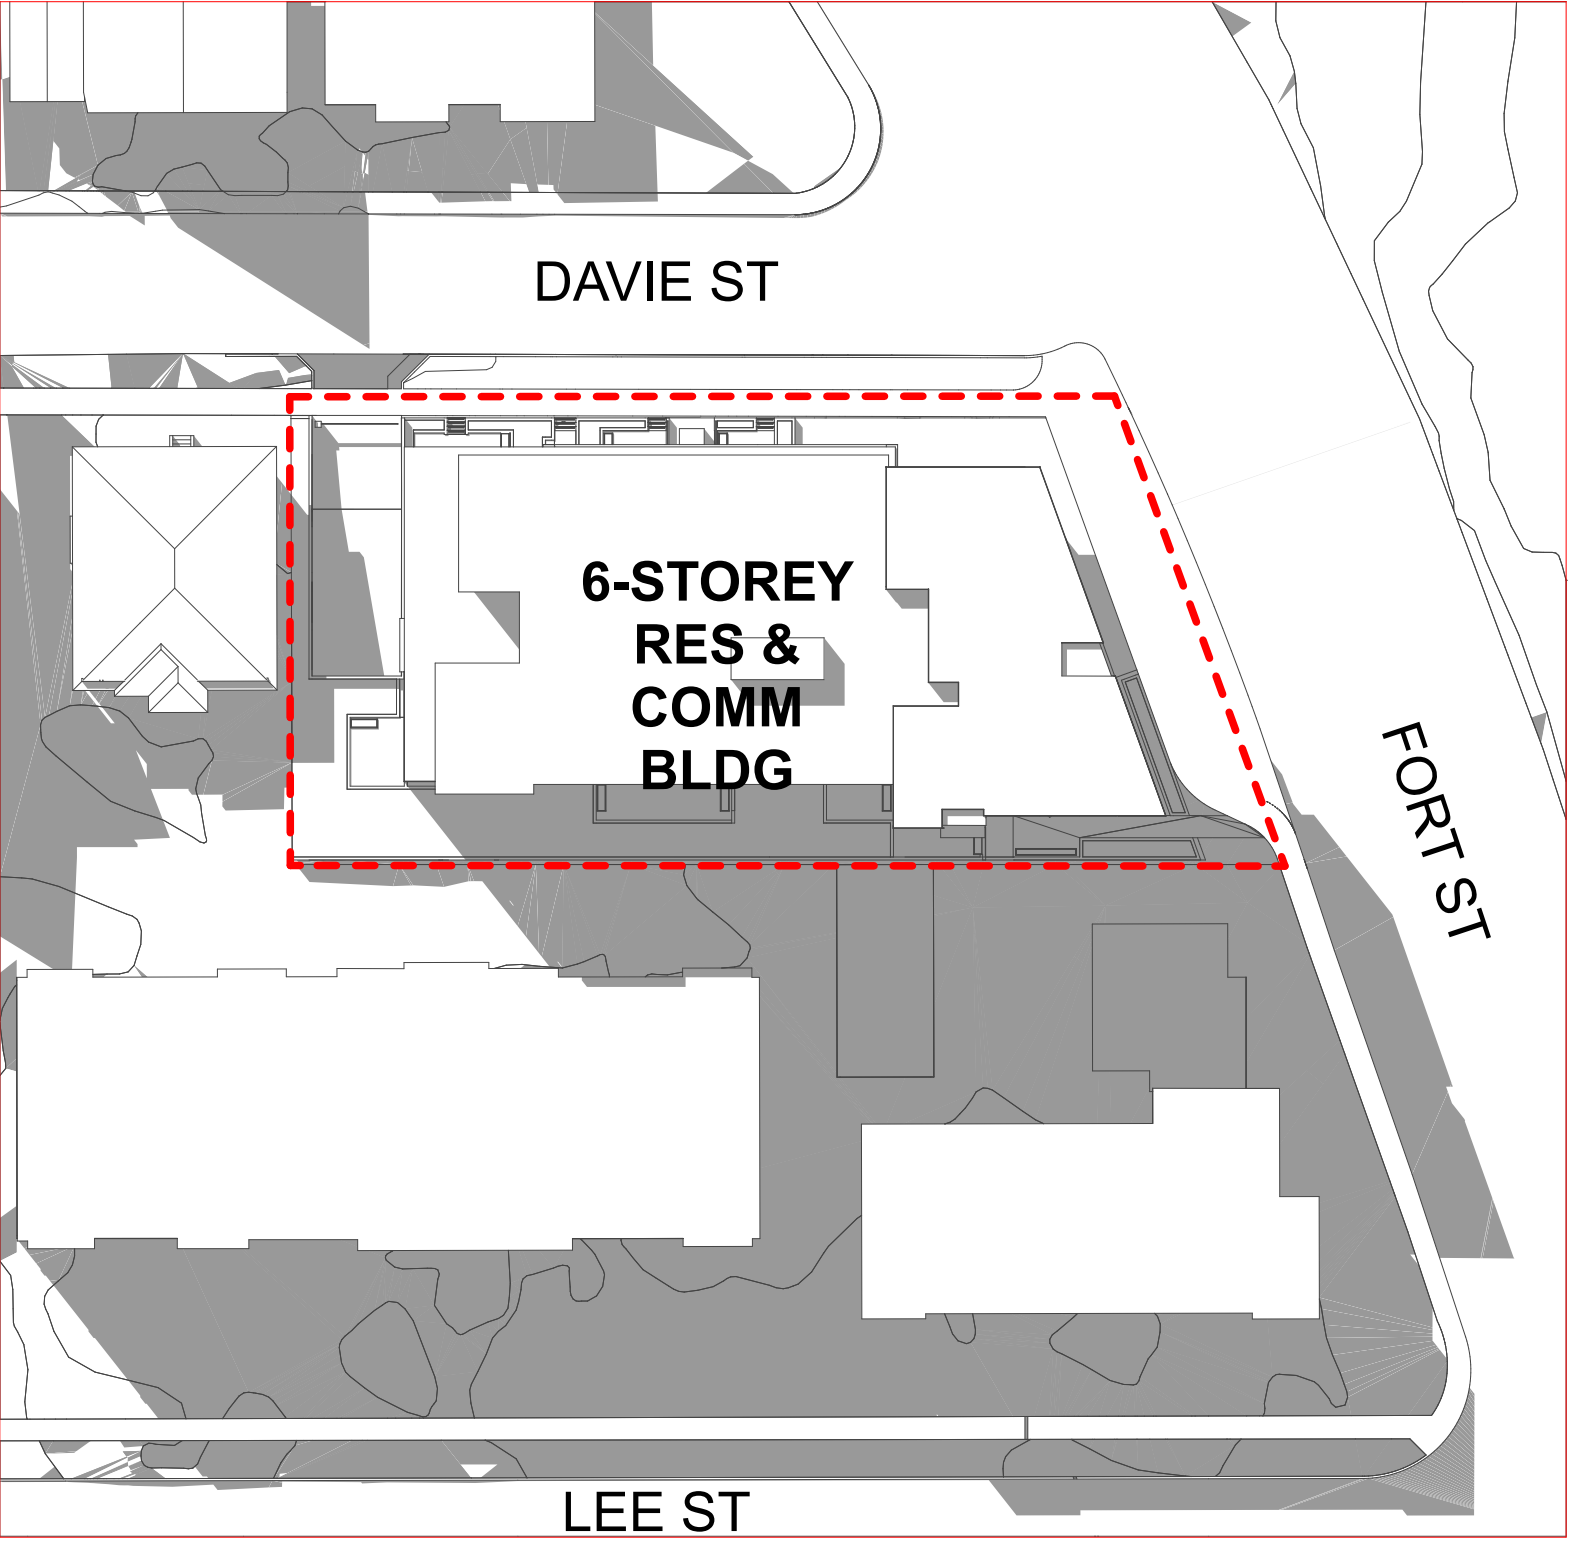


3 PM


WINTER SOLSTICE
DECEMBER 21



9 AM

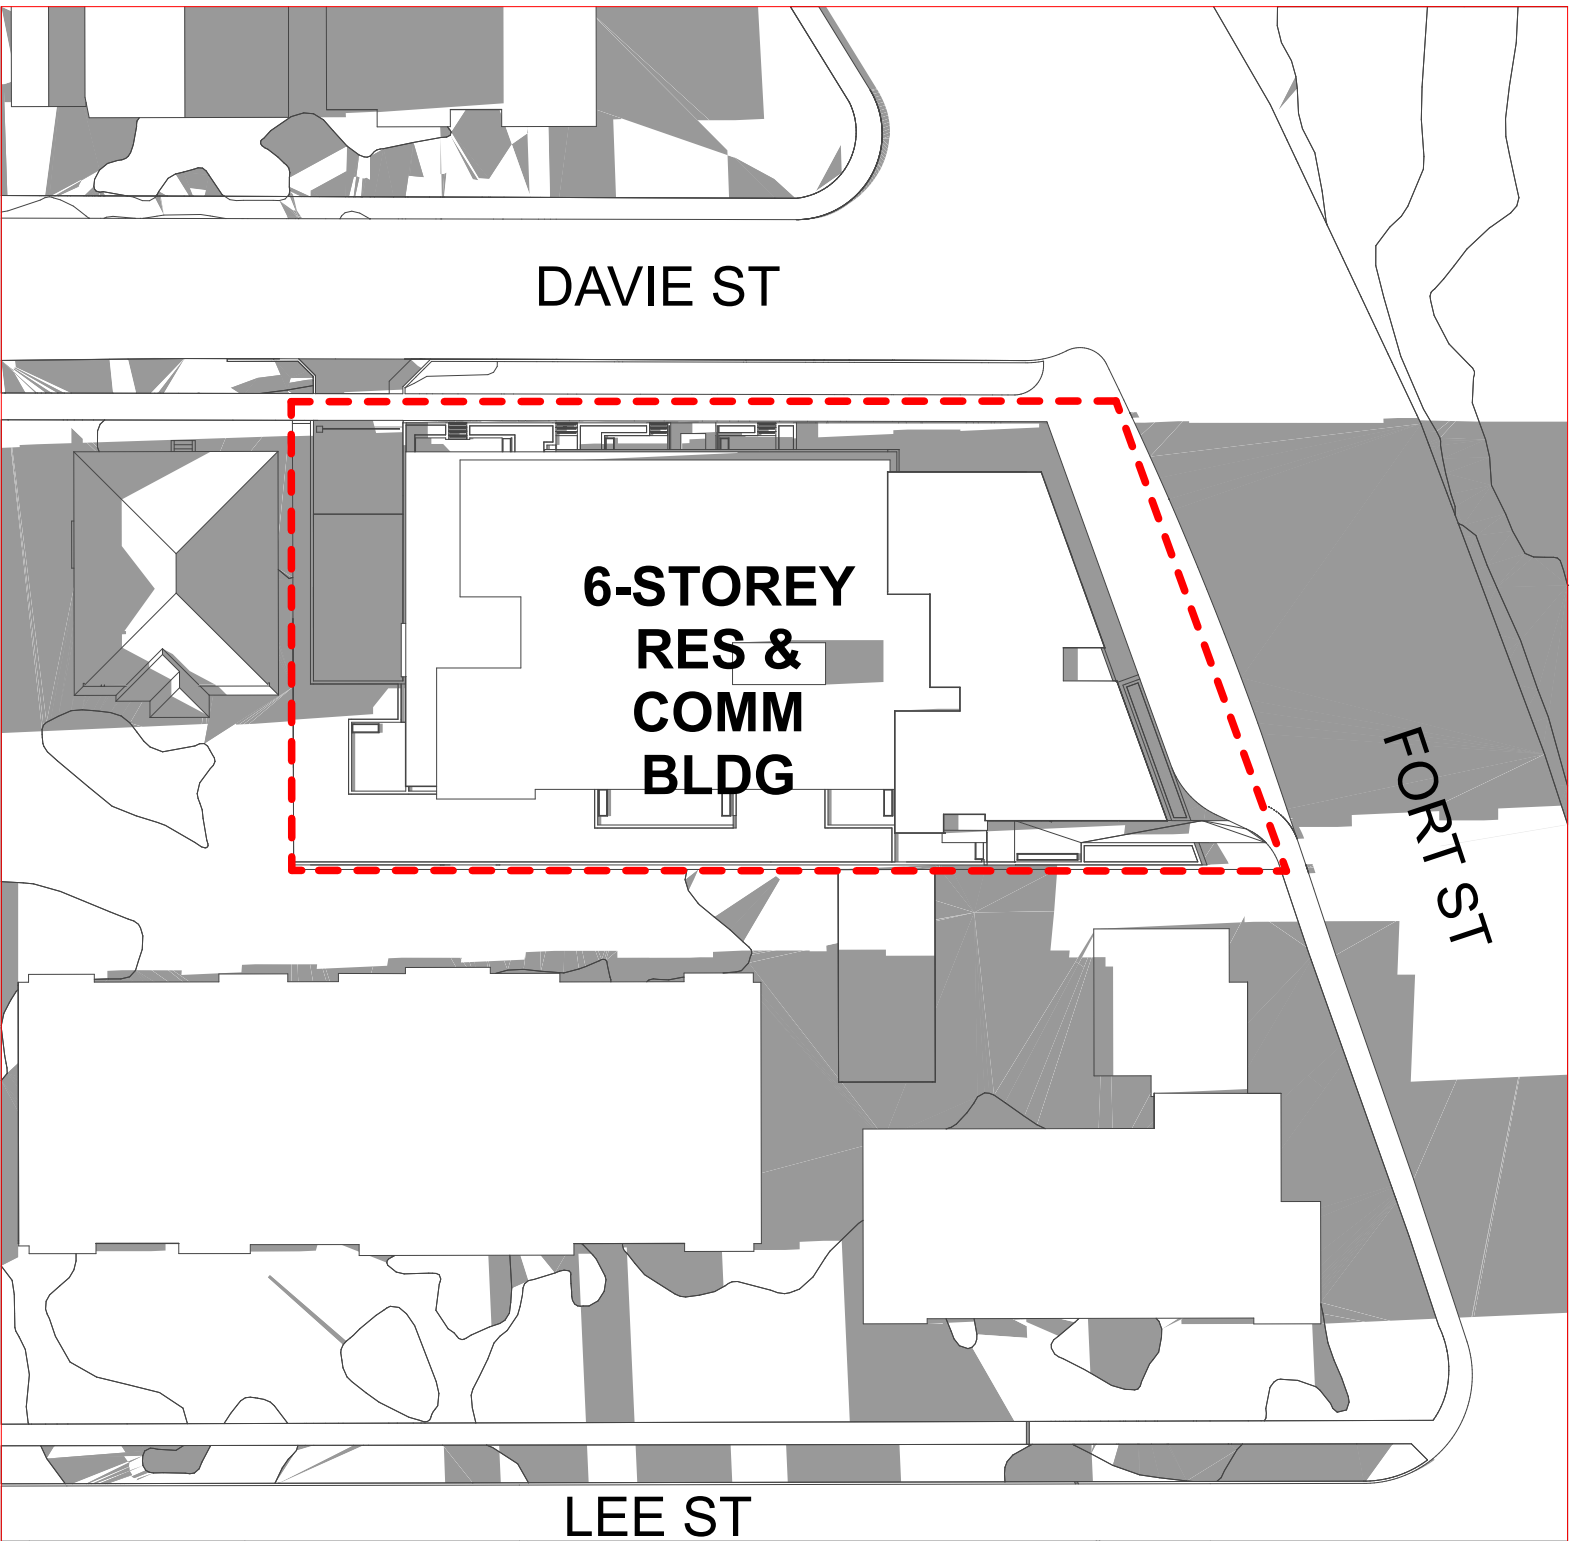

12 PM

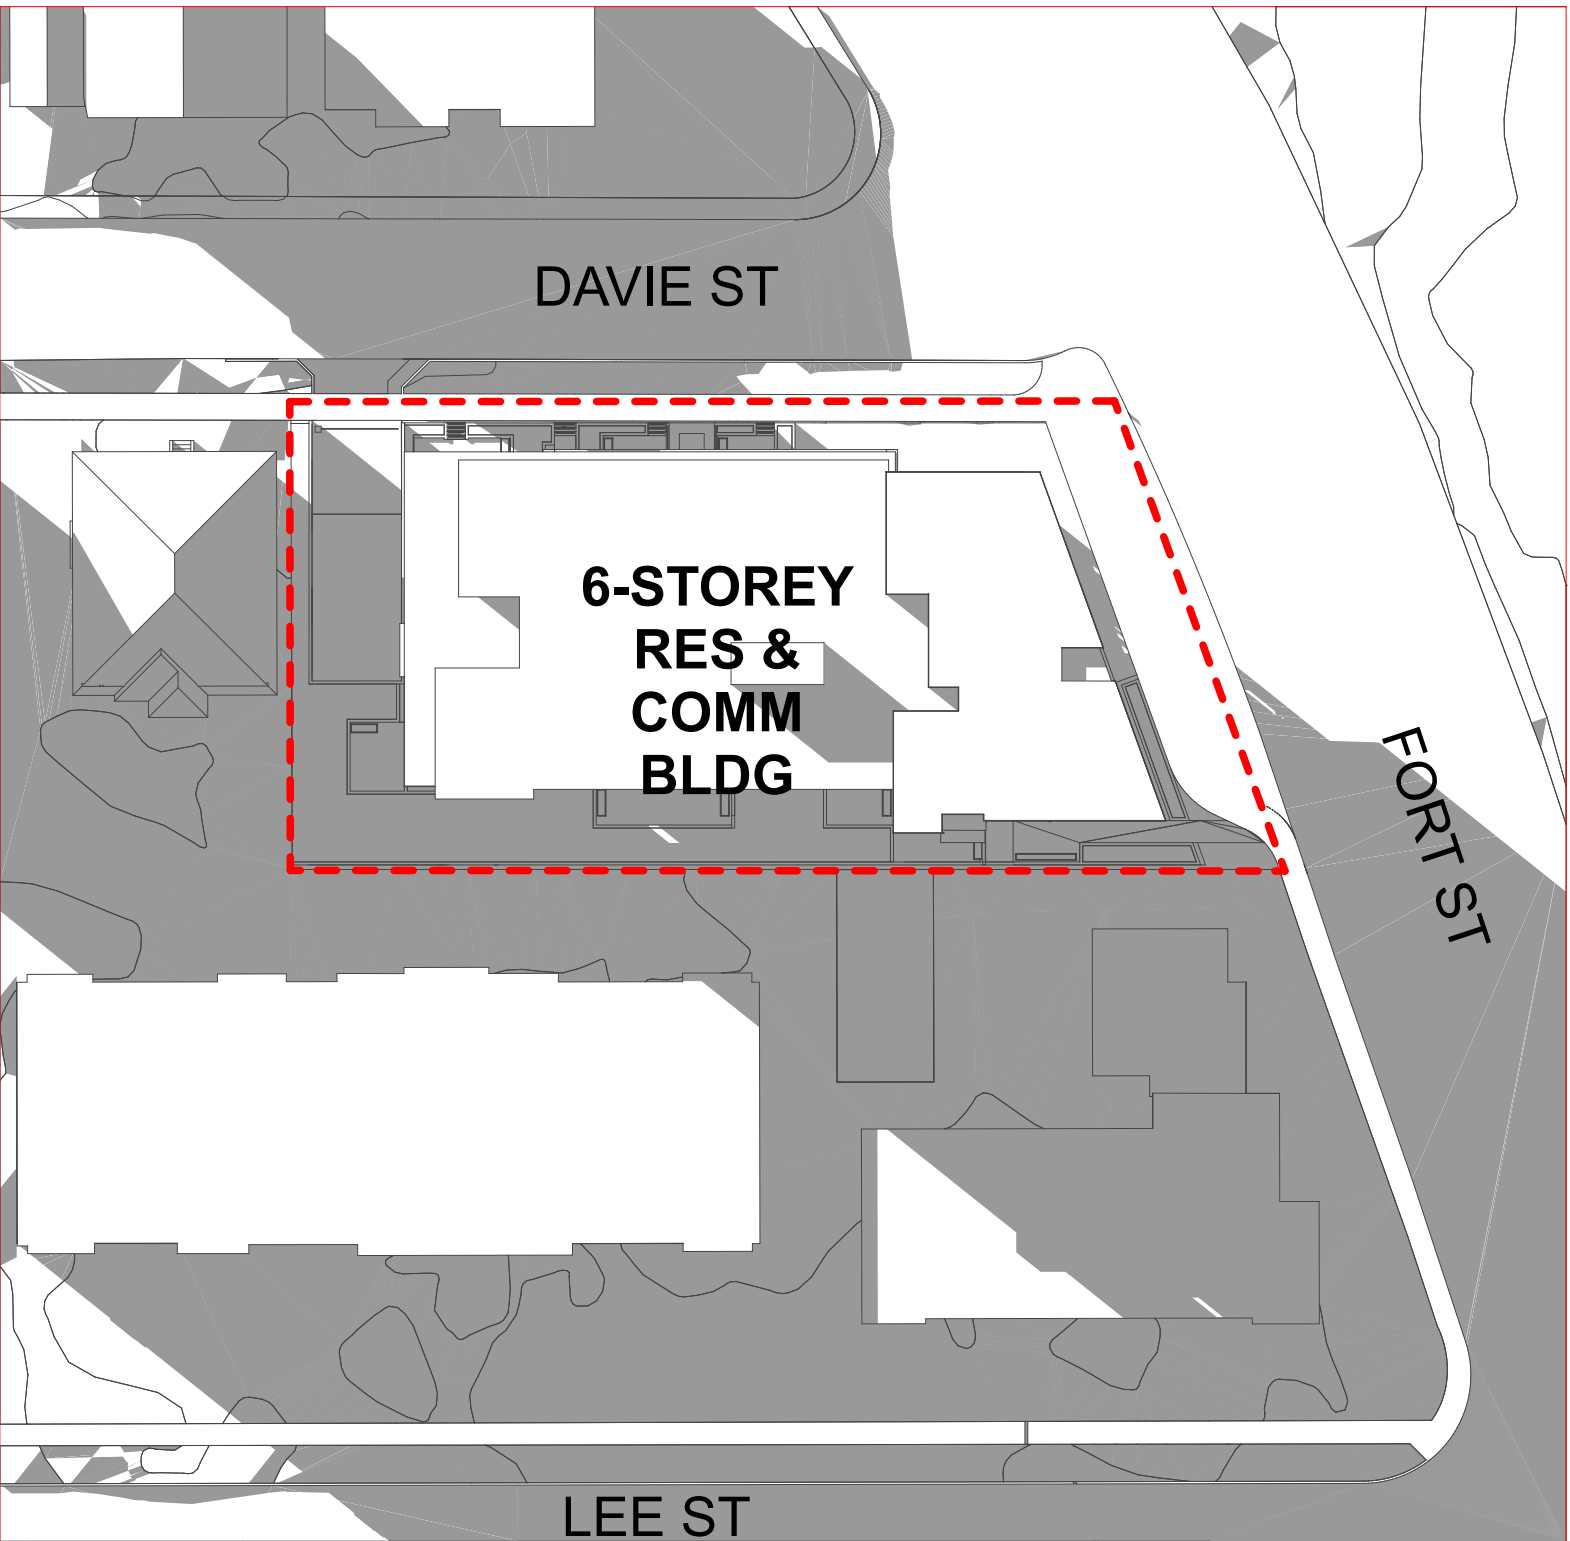


3 PM



Integra
ARCHITECTURE INC.

2330-200 Granville Street
Vancouver, BC, V6C 1S4
www.integra-arch.com
Telephone: 604 688 4220

COPYRIGHT RESERVED. THIS DRAWING AND DESIGN IS
AND AT ALL TIMES REMAINS THE EXCLUSIVE PROPERTY
OF INTEGRARCHITECTURE INC. AND CANNOT BE
USED WITHOUT THE ARCHITECT'S CONSENT.

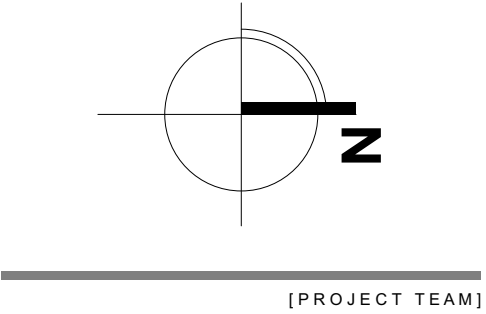

[ARCHITECT SEAL]

[CLIENT]

Three Shores Management

[PROJECT]

**FORT & DAVIE
RESIDENCES**
Fort St. & Davie St.
Victoria, BC

[TITLE]

SHADOW STUDY

[PROJECT]

22600

[SCALE]

Friday, July 12, 2024

04- REZONING/ DP

[DRAWING]

A-8.002

Issues No.	Description	Date
1	Issued for CALUC	2023/10/14
2	Issued for Development Permit	2023/07/10
3	Re-issued for Development Permit	2023/12/02
4	Re-issued for Development Permit	2024/02/16
5	Re-issued for Development Permit	2024/04/30
6	Re-issued for Development Permit	2024/07/12

Legend:


- PG 0.00m Building Grade from Civil
- IBG 0.00m Interpolated Building Grade
- FG 0.00m Finish Grade
- TW 0.00m Top of Wall Grade
- BW 0.00m Bottom of Wall Grade
- TS 0.00m Top of Stair Elevation
- BS 0.00m Bottom of Stair Elevation
- LB 0.00m Top of Bench Elevation

Grading Notes:

- Slope all paver areas to area drains.
- All planting beds over slab are to be lightly compacted prior to installation of planting. Mound planters slightly (50mm) in center. Maximum slope is 3:1.
- Refer to Structural for maximum allowable build up/ loading over slab.
- Contractor to cover all exposed wall/slab waterproofing with flashing painted to match handrail and metal work.
- Contractor to advise consultant of any discrepancies between drawings and on site conditions.

Legend:

- 1A L4.0 CIP Concrete Paving On-grade
- 1B L4.0 CIP Concrete Paving On-slab
- 2A L4.0 Unit Paving On-grade
- 2B L4.0 Unit Paving On-slab
- 3A L4.0 Hydrapressed Slab On-grade
- 3B L4.0 Hydrapressed Slab On-slab
- 4A L4.0 CIP Concrete Planter Wall On-grade
- 4B L4.0 CIP Concrete Planter Wall On-slab
- 5 L4.0 Landscape Block Wall
- 6 L4.1 Gravel Strip
- 7 L4.1 Typical Stairs
- 8 L4.1 Metal Picket Fence
- 9 L4.1 Bike Rack
- 10 L4.1 Lounge Chair
- 11 L4.1 Custom Metal Planter
- 12 L4.1 Garden Plot
- 13 L4.1 Landscape Bench
- 14 L4.1 Soil Cell

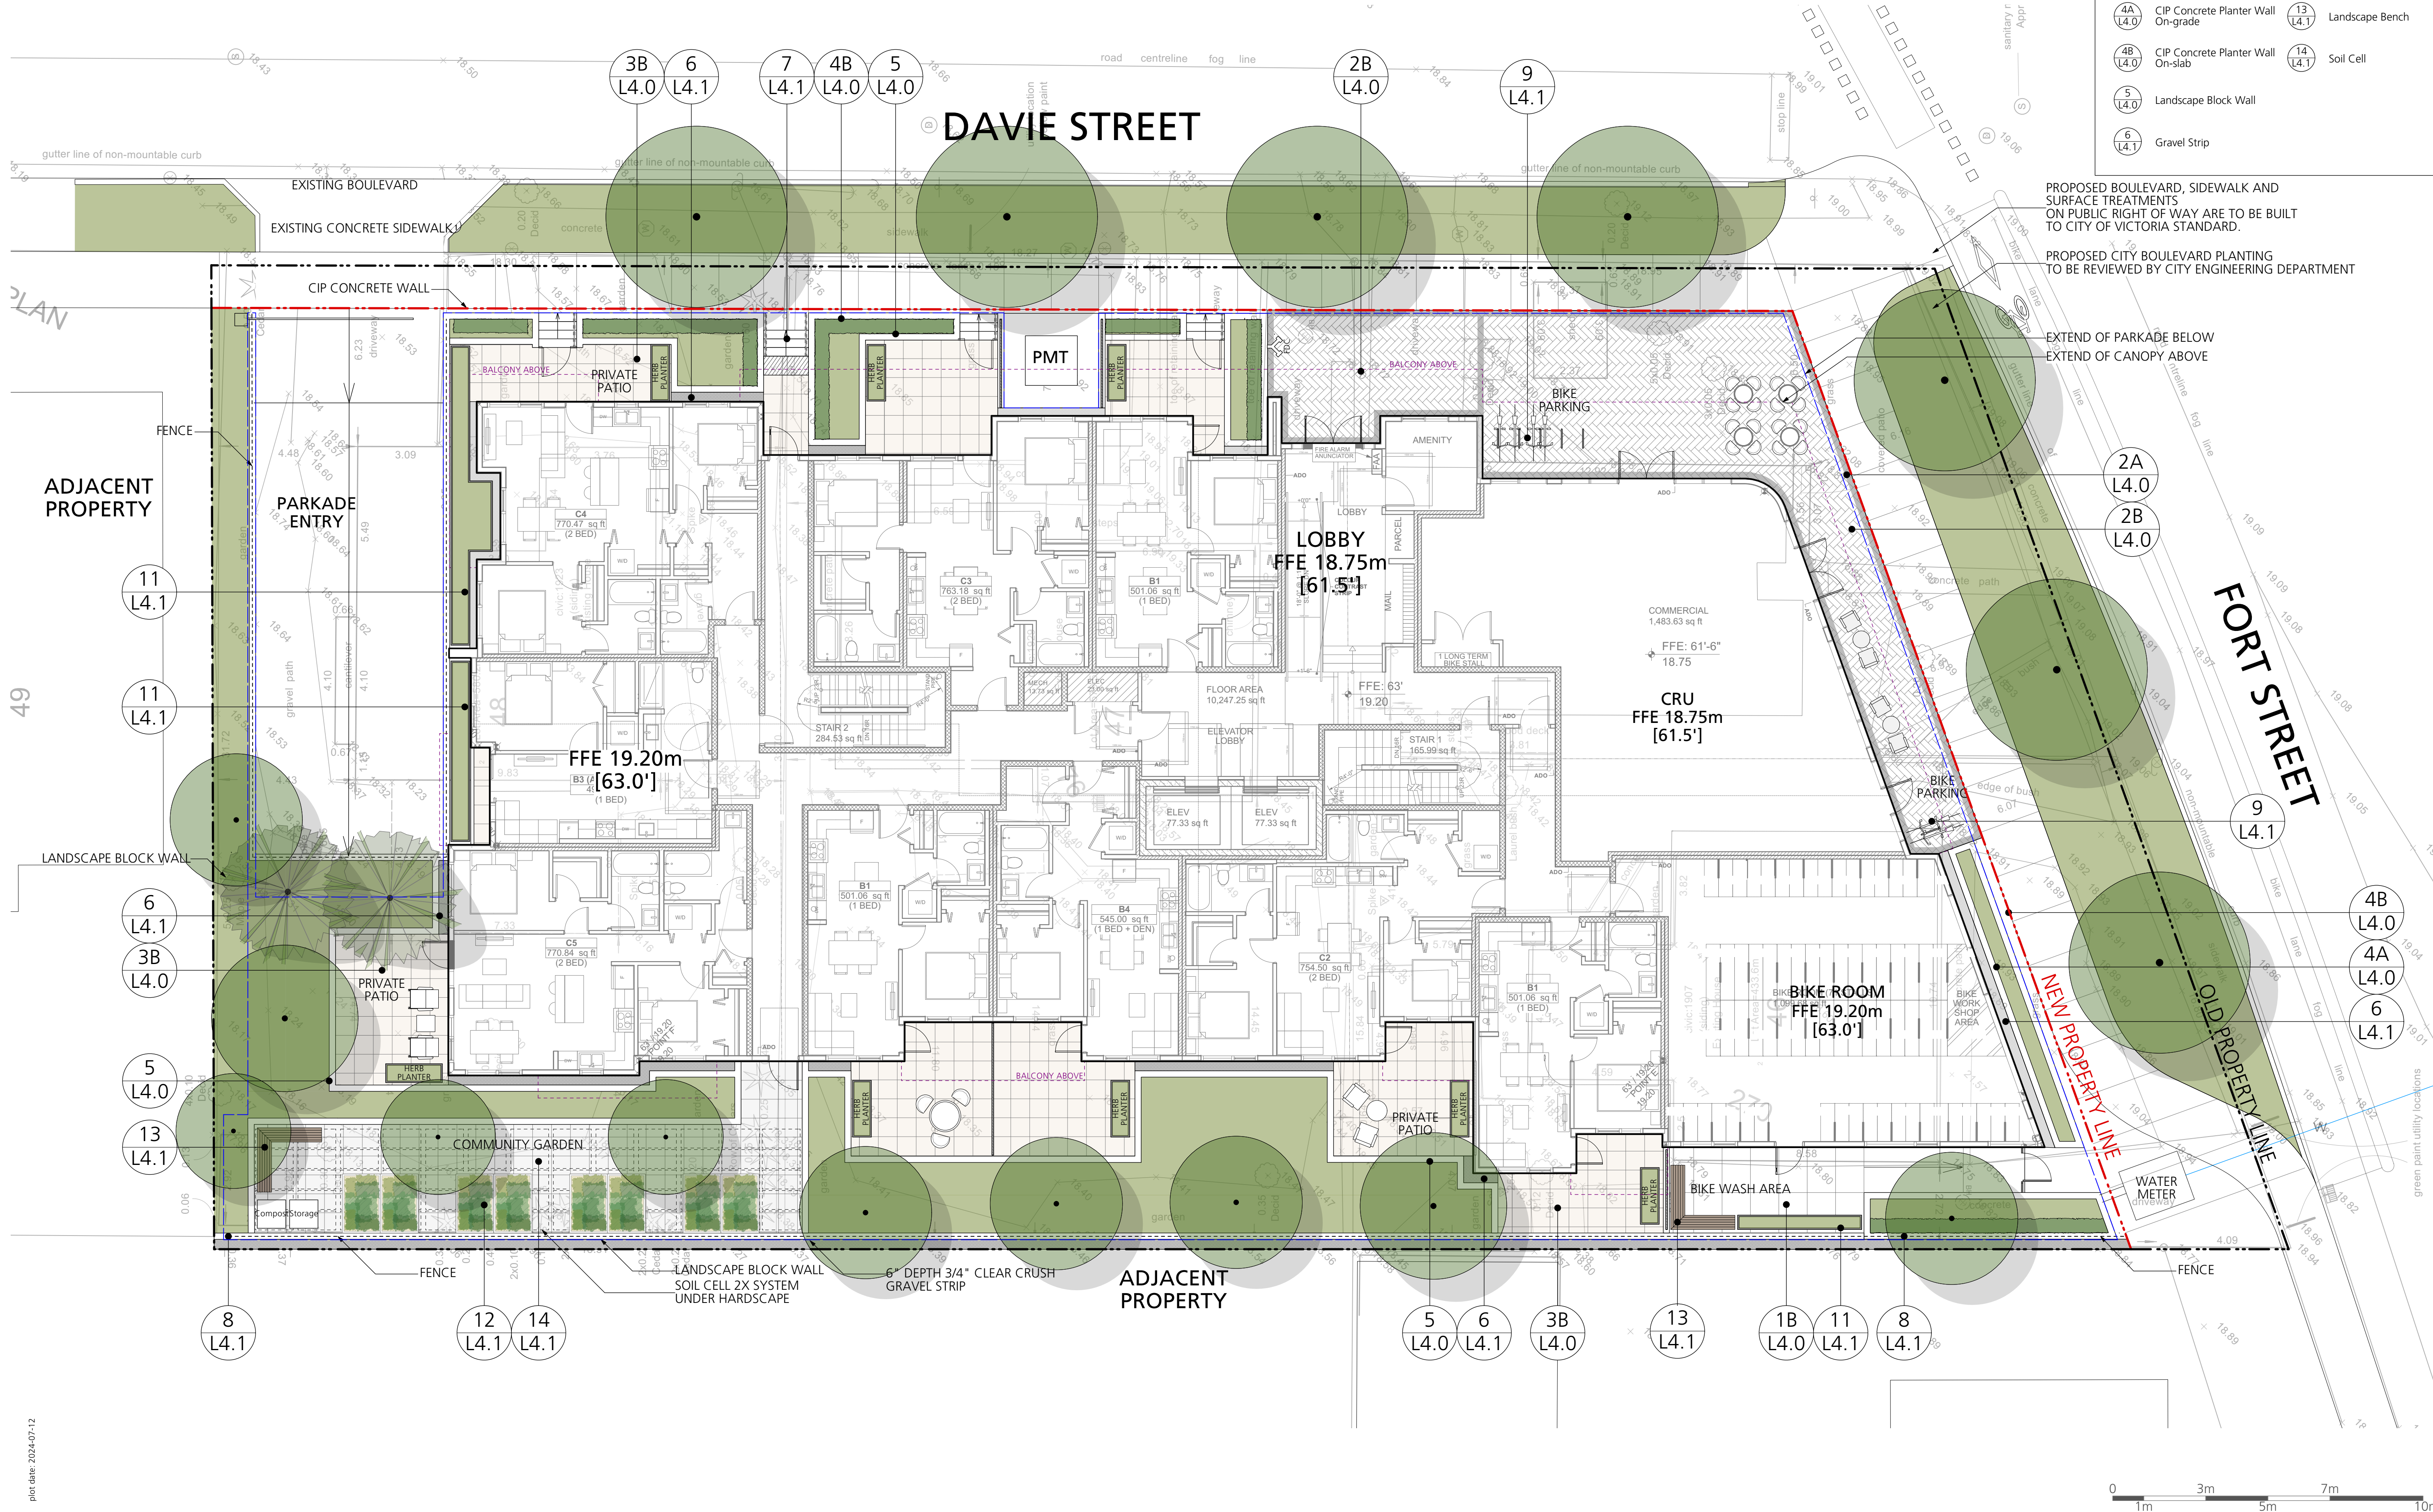

PROPOSED BOULEVARD, SIDEWALK AND SURFACE TREATMENTS ON PUBLIC RIGHT OF WAY ARE TO BE BUILT TO CITY OF VICTORIA STANDARD.

PROPOSED CITY BOULEVARD PLANTING TO BE REVIEWED BY CITY ENGINEERING DEPARTMENT

EXTEND OF PARKADE BELOW
EXTEND OF CANOPY ABOVE

COPYRIGHT RESERVED

This drawing is and shall remain the property of Perry and Associates Inc., and Perry and Associates Inc. shall retain the copyright therein. This document shall not be reproduced or used for additions or alterations to the project or for the purpose of any other project without the prior written consent of Perry and Associates Inc.

Client:



Project Title:

FORT & DAVIE APARTMENTS

1905-1907 Fort Street &
1923-1929 Davie Street,
Victoria, BC

Drawing Title:

Landscape Key Plan
Level 1

Project North:

Drawn By: MH
Checked By: MP

Scale:

Job No.: 22-082
1:100

Sheet No.:



Legend:

1A L4.0	CIP Concrete Paving On-grade	7 L4.1	Typical Stairs
1B L4.0	CIP Concrete Paving On-slab	8 L4.1	Metal Picket Fence
2A L4.0	Unit Paving On-grade	9 L4.1	Bike Rack
2B L4.0	Unit Paving On-slab	10 L4.1	Lounge Chair
3A L4.0	Hydrapressed Slab On-grade	11 L4.1	Custom Metal Planter
3B L4.0	Hydrapressed Slab On-slab	12 L4.1	Garden Plot
4A L4.0	CIP Concrete Planter Wall On-grade	13 L4.1	Landscape Bench
4B L4.0	CIP Concrete Planter Wall On-slab	14 L4.1	Soil Cell
5 L4.0	Landscape Block Wall		
6 L4.1	Gravel Strip		

Issues

No.	Description	Date
1	Issued for CALUC	2022/10/14
2	Issued for Development Permit	2023/07/10
3	Re-issued for Development Permit	2023/12/02
4	Re-issued for Development Permit	2024/02/16
5	Re-issued for Development Permit	2024/04/30
6	Re-issued for Development Permit	2024/07/12

P+A

Perry + Associates
Landscape Architecture
Site Planning
112 East Broadway
Vancouver, BC V5T 1V9
T: 604.738.4118
perryandassociates.ca

COPYRIGHT RESERVED
This drawing is and shall remain the property of Perry and Associates Inc., and Perry and Associates Inc. shall retain the copyright therein. This document shall not be reproduced or used for additions or alterations to the project or for the purpose of any other project without the prior written consent of Perry and Associates Inc.



Project Title:
FORT & DAVIE APARTMENTS
1905-1907 Fort Street &
1923-1929 Davie Street,
Victoria, BC

Drawing Title:
**Landscape Key Plan
Level 5**

Project North: Drawn By: **MH**
Checked By: **MP**
Scale: **1:100** Job No.: **22-082**
Sheet No.:

L1.1

Offsite Legend:

15
L4.2

Tree Planting at Boulevard
(as per COV standards)

Street Trees Soil Volume Table

	Qty. of Street Trees	1m Deep Soil Trench @ Boulevard (x 1)	0.75m Deep Struc. Soil under Sidewalk (x 0.2)	Total Provided Soil Volume	Soil Volume per Street Tree
Davie St.	4	91.8 m³	12.3 m³	104.1 m³	26 m³
Fort St.	3	111.3 m³	N/A	111.3 m³	37.1 m³

Minimum Clearances of Street Trees:
City of Victoria Supplementary Specifications for Street Trees and Irrigation - Schedule C to Bylaw 12-042, Subdivision Bylaw

- Underground BC Hydro, natural gas and communication utilities	1.5 m
- Street lights and BC Hydro poles	5.0 m
- Telus poles without street light	3.0 m
- Intersection	7.0 m
- driveway crossing	3.0 m
- fire hydrant, water service lateral, catch basin, Kiosk, vault	2.0 m
- sanitary sewer or storm drain laterals	3.0 m

OFFSITE IRRIGATION LEGEND

- All irrigation work, including required inspections, shall follow the Supplementary Specifications for Street Trees and Irrigation, within the Victoria Subdivision and Development Servicing Bylaw 12-042, Schedule C, and comply with the Irrigation Industry Association of BC standards.
- Irrigation design shall be submitted for review and approval to City of Victoria Parks no less than 30 days prior to scheduled installation.
- Contact Parks at 250-361-0600 with at least 48 hours notice to arrange for irrigation inspections.
Required Parks inspections for irrigation:
A). Irrigation sleeving prior to backfilling.
B). Open trench mainline and lateral lines.
C). Pressure test.
- Irrigation system, controller, coverage test, backflow preventer assembly test report required, backflow assembly (incl. inspection tag and testing report).

GENERAL NOTES FOR OFF SITE:

- Proposed street tree locations, species selection and number of trees is subject to approval by the city of Victoria Parks Division. Proposed street tree locations must be indicated and shall respect the minimum offsets from infrastructure outlined in Victoria Subdivision and Development Servicing Bylaw, Schedule C. Trees planted 1.0m or less from curbs or sidewalks are to have root barriers to protect civil infrastructure.
- Street trees must have one dominant central leader or single straight trunk, 6-8 cm diameter caliper measured 15 cm above ground, and a well-balanced crown with branching starting at 1.8 m - 2.5 m above ground. Trees must be in good health and condition with no visible signs of disease, insect pests, or damage, and comply with the latest version of the Canadian Landscape Standard.
Required Parks inspections for street tree planting:
a). Inspection of soil and planting area prior to planting.
b). Inspection of tree stock prior to planting.
c). Inspection of installed tree. Trees must be in good health and condition with no visible signs of disease, insect pests, or damage, and comply with the latest version of the Canadian Landscape Standard.
- Please contact Tom Sherbo, tsherbo@victoria.ca and copy treepermits@victoria.ca 48 hours prior to the required inspection time to schedule an inspection. Please include the following notes for grass boulevard inspections:
Required Parks inspections for seed and sod boulevard:
a). Inspection of excavated and scarified subgrade prior to backfill.
b). Inspection of installed, rolled, and prepared growing media prior to sodding.
c). Inspection when the installed turfgrass meets the conditions for total performance as required in the Current Edition of the Canadian Landscape Standard.

Issues	No.	Description	Date
	1	Issued for CALUC	2022/10/14
	2	Issued for Development Permit	2023/07/10
	3	Re-issued for Development Permit	2023/12/22
	4	Re-issued for Development Permit	2024/02/16
	5	Re-issued for Development Permit	2024/04/30
	6	Re-issued for Development Permit	2024/07/12



COPYRIGHT RESERVED

This drawing is and shall remain the property of Perry and Associates Inc., and Perry and Associates Inc. shall retain the copyright therein. This document shall not be reproduced or used for additions or alterations to the project or for the purpose of any other project without the prior written consent of Perry and Associates Inc.

Client:

Project Title:

FORT & DAVIE APARTMENTS

1905-1907 Fort Street &
1923-1929 Davie Street,
Victoria, BC

Drawing Title:

Offsite Landscape Plan

Project North:

Drawn By:

MH

Checked By:

MP

Scale:

1:100

Job No.:

22-082

Sheet No.:

Issues		
No.	Description	Date
1	Issued for CALUC	2022/10/14
2	Issued for Development Permit	2023/07/10
3	Re-issued for Development Permit	2023/12/22
4	Re-issued for Development Permit	2024/02/16
5	Re-issued for Development Permit	2024/04/30
6	Re-issued for Development Permit	2024/07/12

Legend:

- Existing tree to be retained
- Existing tree to be removed
- Tree protection fencing
- Critical root zone

General Notes:

- This plan to be read in conjunction with Arborist Report.
- Contractor to meet on site with arborist prior to tree removals to review scope and retention.
- Protection measures of trees to be retained as per City of Victoria, or modified according to Arborist Report, see Root Protection Zone this page, and Tree Protection Fencing.

COPYRIGHT RESERVED

This drawing is and shall remain the property of Perry and Associates Inc., and Perry and Associates Inc. shall retain the copyright therein. This document shall not be reproduced or used for additions or alterations to the project or for the purpose of any other project without the prior written consent of Perry and Associates Inc.

Client:



Project Title:

FORT & DAVIE APARTMENTS

1905-1907 Fort Street &
1923-1929 Davie Street,
Victoria, BC

Drawing Title:

Tree Management Plan

Project North:

Drawn By:

MH

Checked By:

MP

Scale:


Job No.:

1:100

22-082

Sheet No.:

L1.4

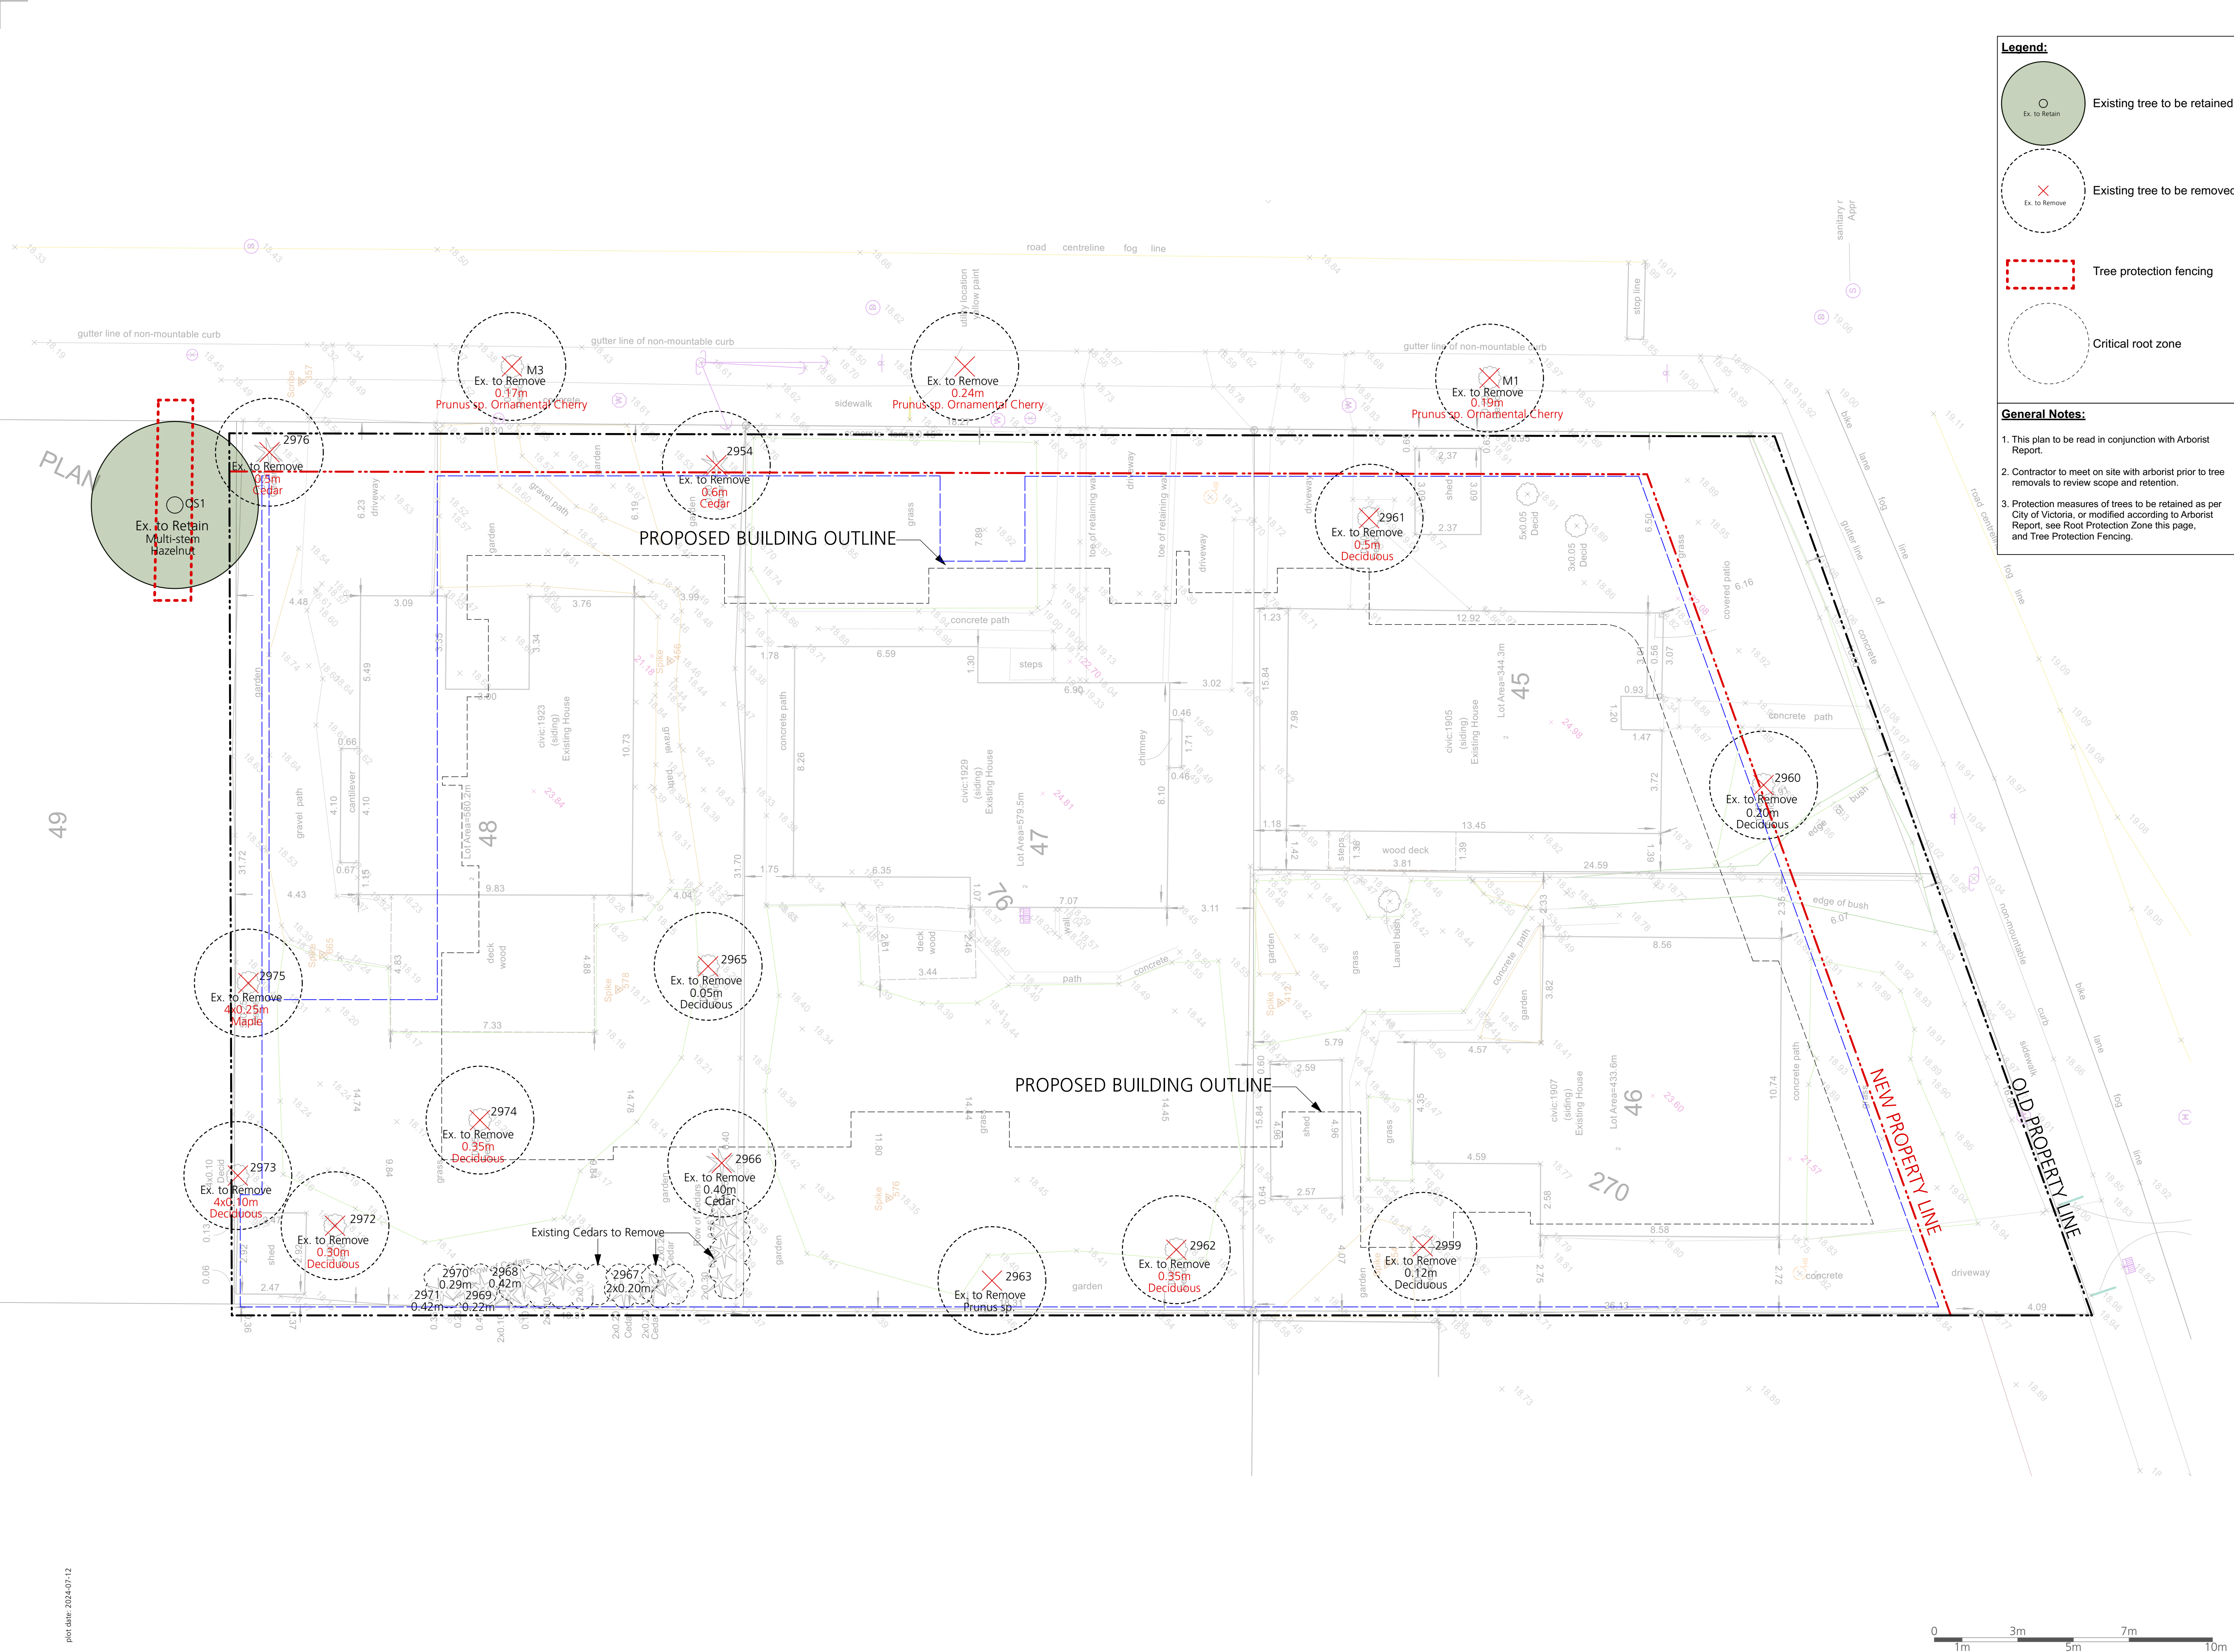

LIGHTING LEGEND

 Recessed Wall Light

 Building Light
(by Architecture)


 Proposed Soffit Lighting
(by Architecture)

 Receptacles

Notes:

- Read this plan in conjunction with
Electrical and Architectural drawings

Issues No.	Description	Date
1	Issued for CALUC	2022/10/14
2	Issued for Development Permit	2023/07/10
3	Re-issued for Development Permit	2023/12/22
4	Re-issued for Development Permit	2024/02/16
5	Re-issued for Development Permit	2024/04/30
6	Re-issued for Development Permit	2024/07/12

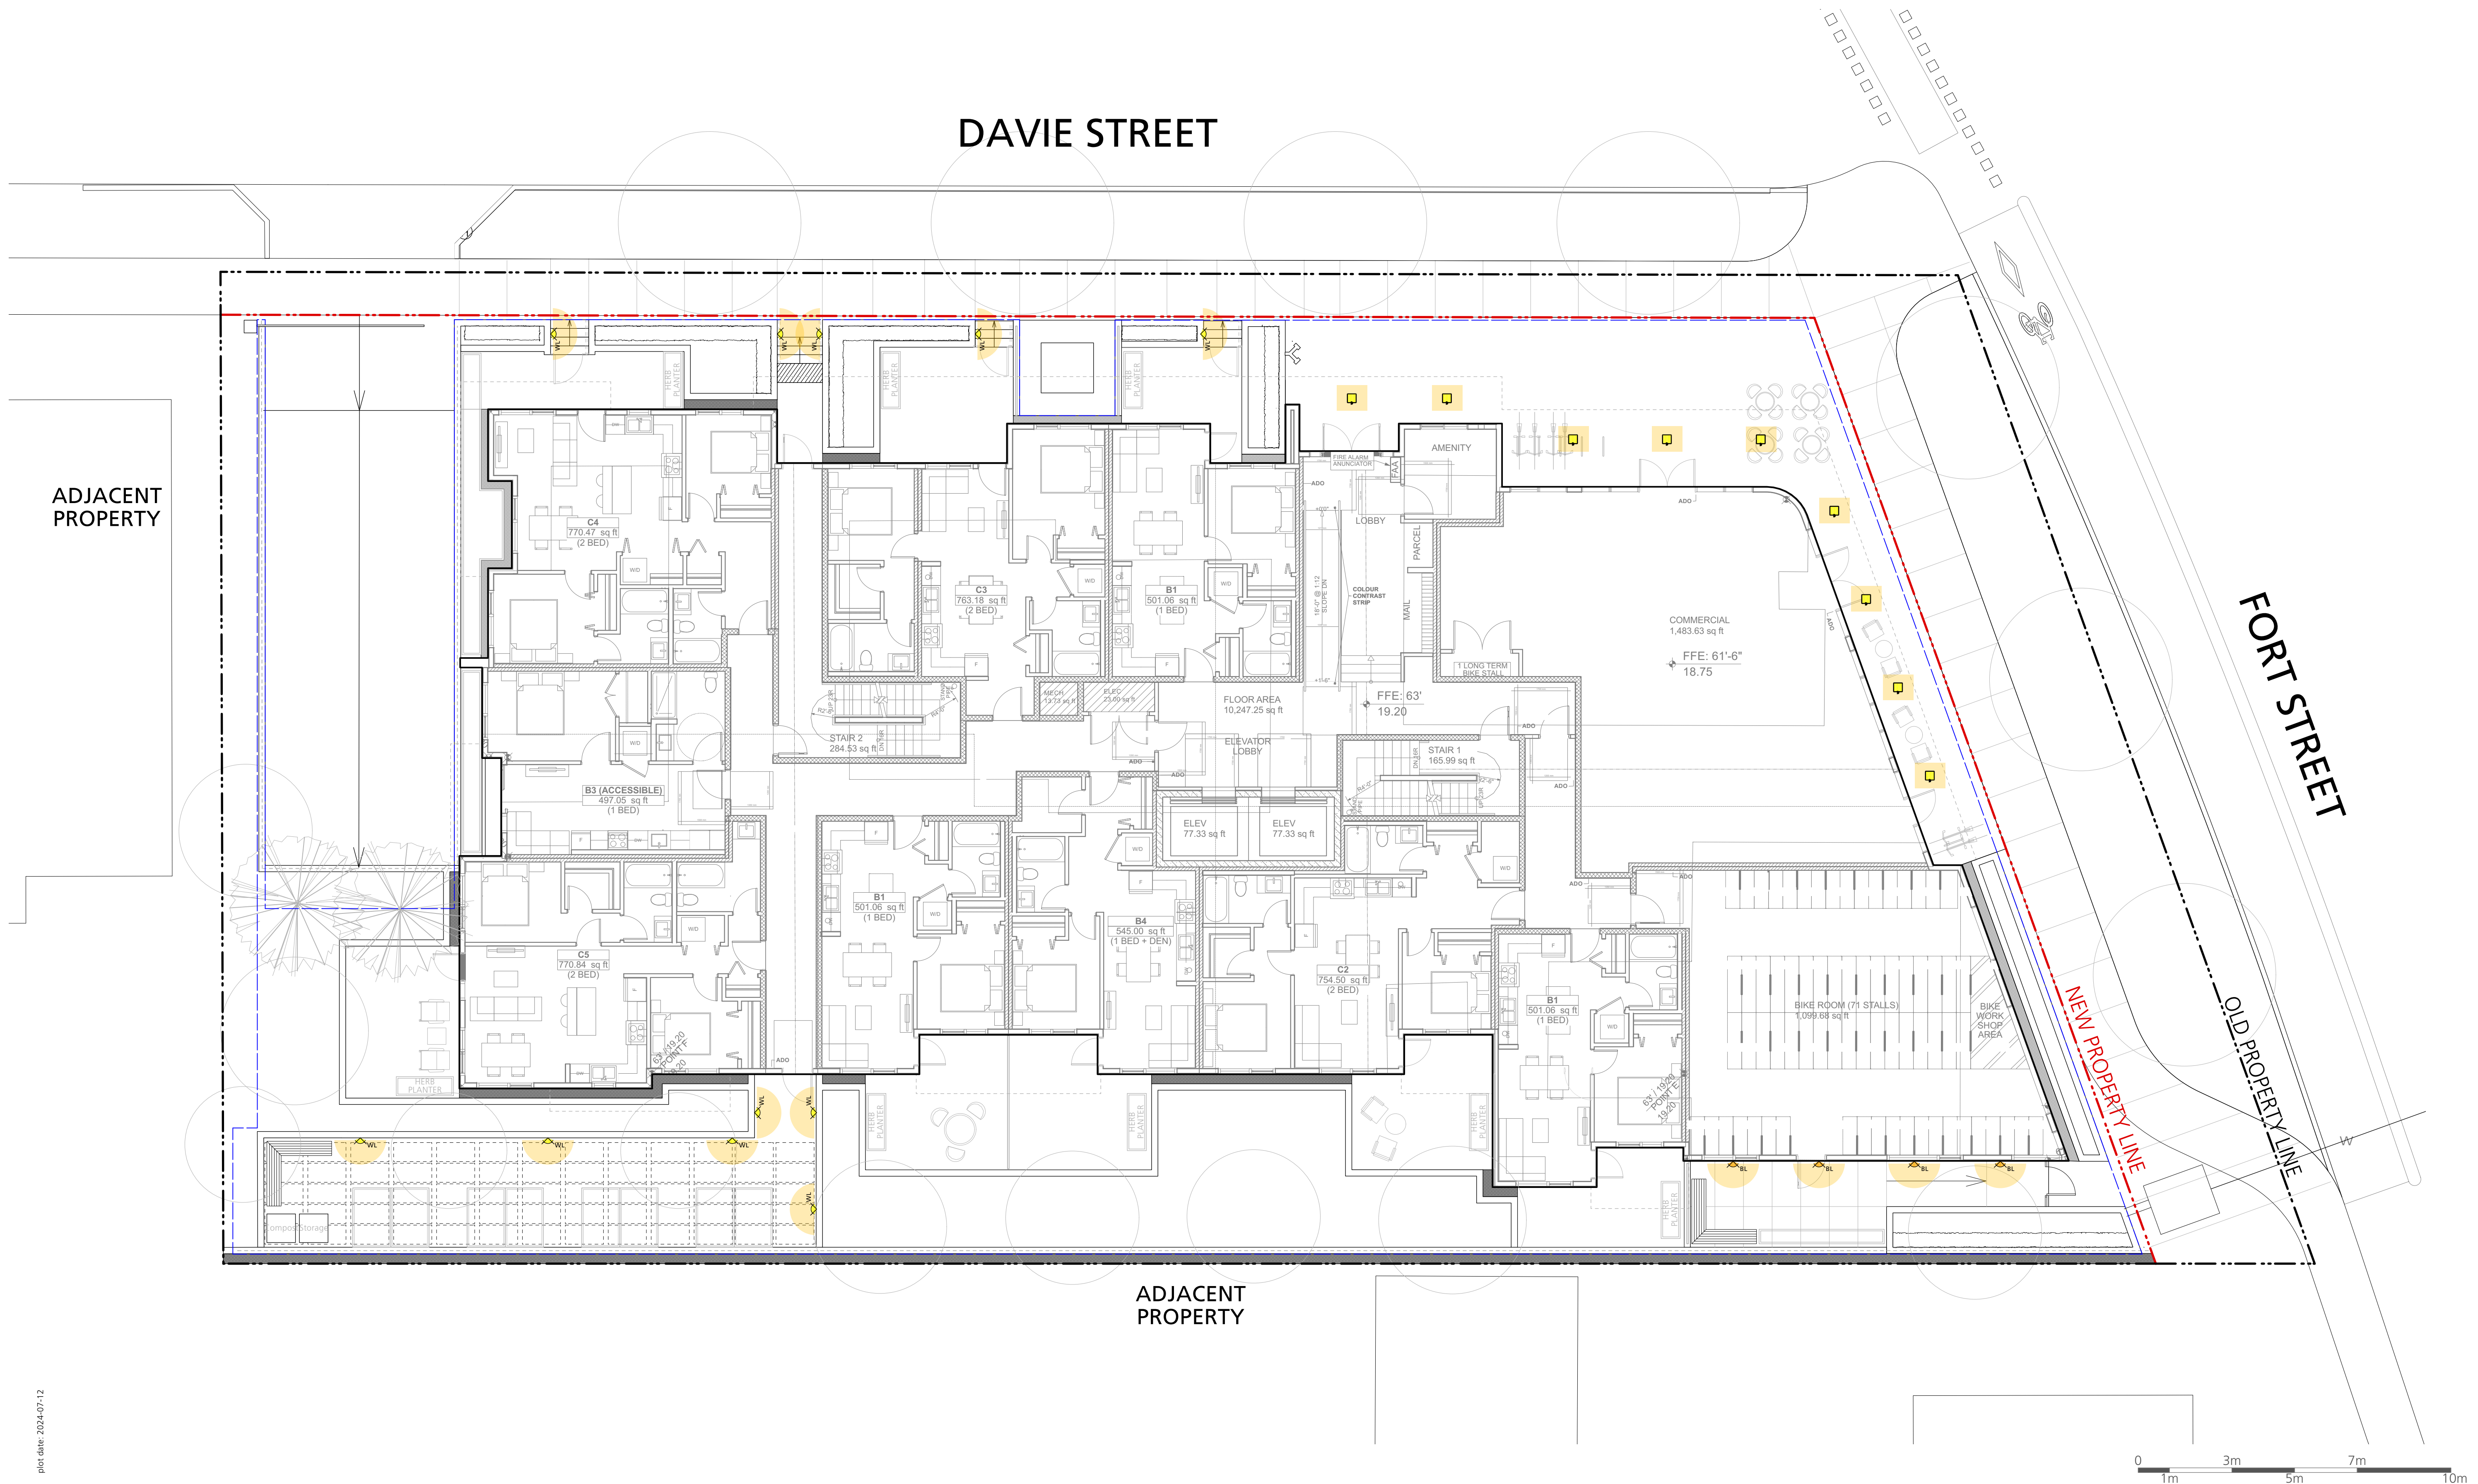

COPYRIGHT RESERVED

This drawing is and shall remain the property of Perry and Associates Inc., and Perry and Associates Inc. shall retain the copyright therein. This document shall not be reproduced or used for additions or alterations to the project or for the purpose of any other project without the prior written consent of Perry and Associates Inc.




Project Title:

FORT & DAVIE APARTMENTS

1905-1907 Fort Street &
1923-1929 Davie Street,
Victoria, BC

Drawing Title:

**Landscape Lighting Plan
Level 1**

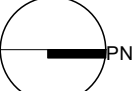Project North:  Drawn By: **MH**

Checked By: **MP**

Scale: **1:100** Job No.: **22-082**

Sheet No.:

LIGHTING LEGEND

 Recessed Wall Light

 Building Light
(by Architecture)

 Proposed Soffit Lighting
(by Architecture)

 Receptacles

Notes:

- Read this plan in conjunction with
Electrical and Architectural drawings

Issues No.	Description	Date
1	Issued for CALUC	2022/10/14
2	Issued for Development Permit	2023/07/10
3	Re-issued for Development Permit	2023/12/22
4	Re-issued for Development Permit	2024/02/16
5	Re-issued for Development Permit	2024/04/30
6	Re-issued for Development Permit	2024/07/12

COPYRIGHT RESERVED

This drawing is and shall remain the property of Perry and Associates Inc., and Perry and Associates Inc. shall retain the copyright therein. This document shall not be reproduced or used for additions or alterations to the project or for the purpose of any other project without the prior written consent of Perry and Associates Inc.

Client:



Project Title:


FORT & DAVIE APARTMENTS

1905-1907 Fort Street &
1923-1929 Davie Street,
Victoria, BC

Drawing Title:

**Landscape Lighting Plan
Level 5**

Project North:

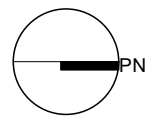

Drawn By:

MH

Checked By:

MP

Scale:

1:100

Job No.:

22-082

Sheet No.:

DAVIE STREET


FORT STREET

NEW PROPERTY LINE

OLD PROPERTY LINE

ADJACENT
PROPERTY

ADJACENT
PROPERTY

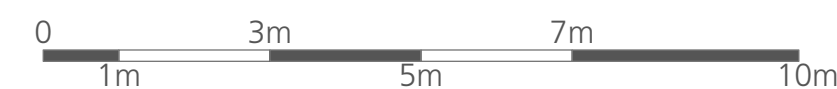


Issues		
No.	Description	Date
1	Issued for CALUC	2023/10/14
2	Issued for Development Permit	2023/10/10
3	Re-issued for Development Permit	2023/12/22
4	Re-issued for Development Permit	2024/02/16
5	Re-issued for Development Permit	2024/04/30
6	Re-issued for Development Permit	2024/07/12

Plant List All Levels				
Symbol	Qty.	Botanical Name	Common Name	Scheduled Size
Trees				
CoV	3	Cornus 'Venus'	'Venus' Dogwood	6cm cal., WB
Mk	4	Magnolia kobus	Kobus Magnolia	6cm cal., WB
Maf	3	Malus fusca	Pacific Crabapple	6cm cal., WB
Os-1	3	Offsite Tree TBD #1	Species TBD	6cm cal., WB min.
Os-2	4	Offsite Tree TBD #2	Species TBD	6cm cal., WB min.
Pic	2	Pinus contorta	Lodgepole Pine	2m ht, B&B
Shrubs				
AE	14	Abelia 'Edward Goucher'	Edward Goucher Abelia	#2 pot
B	3	Berberis thunbergii 'Concorde'	Concorde Japanese Barberry	#2 pot
CL	6	Choisya ternata	Mexican Orange	#3 pot
Gs	108	Gaultheria shallon	Salal	#2 pot
HIA	1	Hamamelis x intermedia 'Arnold Promise'	Arnold Promise Witch Hazel	#7 pot
HisB	2	Hibiscus syriacus 'Bluebird'	Blue Bird Rose of Sharon	#5 pot
Mn	82	Mahonia nervosa	Longleaf Mahonia	#2 pot
Phi	1	Philadelphus lewisii	Wild Mock Orange	#5 pot
S	84	Sarcococca hookeriana var. humilis	Dwarf Sweet Box	#2 pot
Sa	24	Symphoricarpos albus	Snowberry	#2 pot
TmH	246	Taxus x media 'Hicksii' (male form)	Hicksii Yew (male form)	4' ht
Vo	37	Vaccinium ovatum	Evergreen Huckleberry	#2 pot
Groundcovers, Vines, Ferns, Perennials and Grasses				
Ca	4	Calamagrostis x acutiflora 'Karl Foerster'	Feather Reed Grass	#2 pot
Co	38	Carex oshimensis 'Evergold'	Sedge	#1 pot
Pa	16	Pennisetum alopecuroides 'Hameln'	Hameln Fountain Grass	#1 pot
Pm	22	Polystichum munitum	Western Sword Fern	#1 pot

GENERAL NOTES:

- All on-site planting areas to be irrigated with a high efficiency drip irrigation system.
- Replacement trees must be planted:
 - At least 2.0m away from a building foundation wall.
 - At least 1.0m away from any property line of a lot, above and underground utility, driveway or other paved surface, and
 - In a location approved by the Director
- Every replacement tree must be spaced from existing trees and other replacement trees in accordance with City of Victoria Tree Protection Bylaw No. 21-035.
- Replacement trees must meet the applicable plant condition and structure requirements set out in the latest edition of the CNLA/CSLA "Canadian Landscape Standard" and the CNLA "Canadian Nursery Stock Standard".
- Replacement trees must be planted during the suitable local planting seasons generally defined as fall (September - November) and spring (February - April). Where planting must occur outside of the prescribed time periods, then a strategy for ensuring the trees are watered (in the summer) and appropriately cared for must be included as part of the tree permit application.
- Replacement trees must be:
 - For sites of development realted tree permits, a minimum of 6.0 cm caliper at time of planting for deciduous trees and a minimum of 2.0m height for coniferous trees.
 - Replacement trees may be of a comparable size approved by the Director if obtaining the above sizes is not possible.
- A soil test for the growing media, for each landscape application on City Property must be submitted to the City Parks treepemits@victoria.ca for review at least one week prior to soil placement. Growing media must meet the standards for each specific landscape application as required in the current edition of the Canadian Landscape Standard.
- The Victoria Subdivision and Development Servicing Bylaw No. 12-942 and the associated Schedules can be found on the City of Victoria Bylaws webpage.

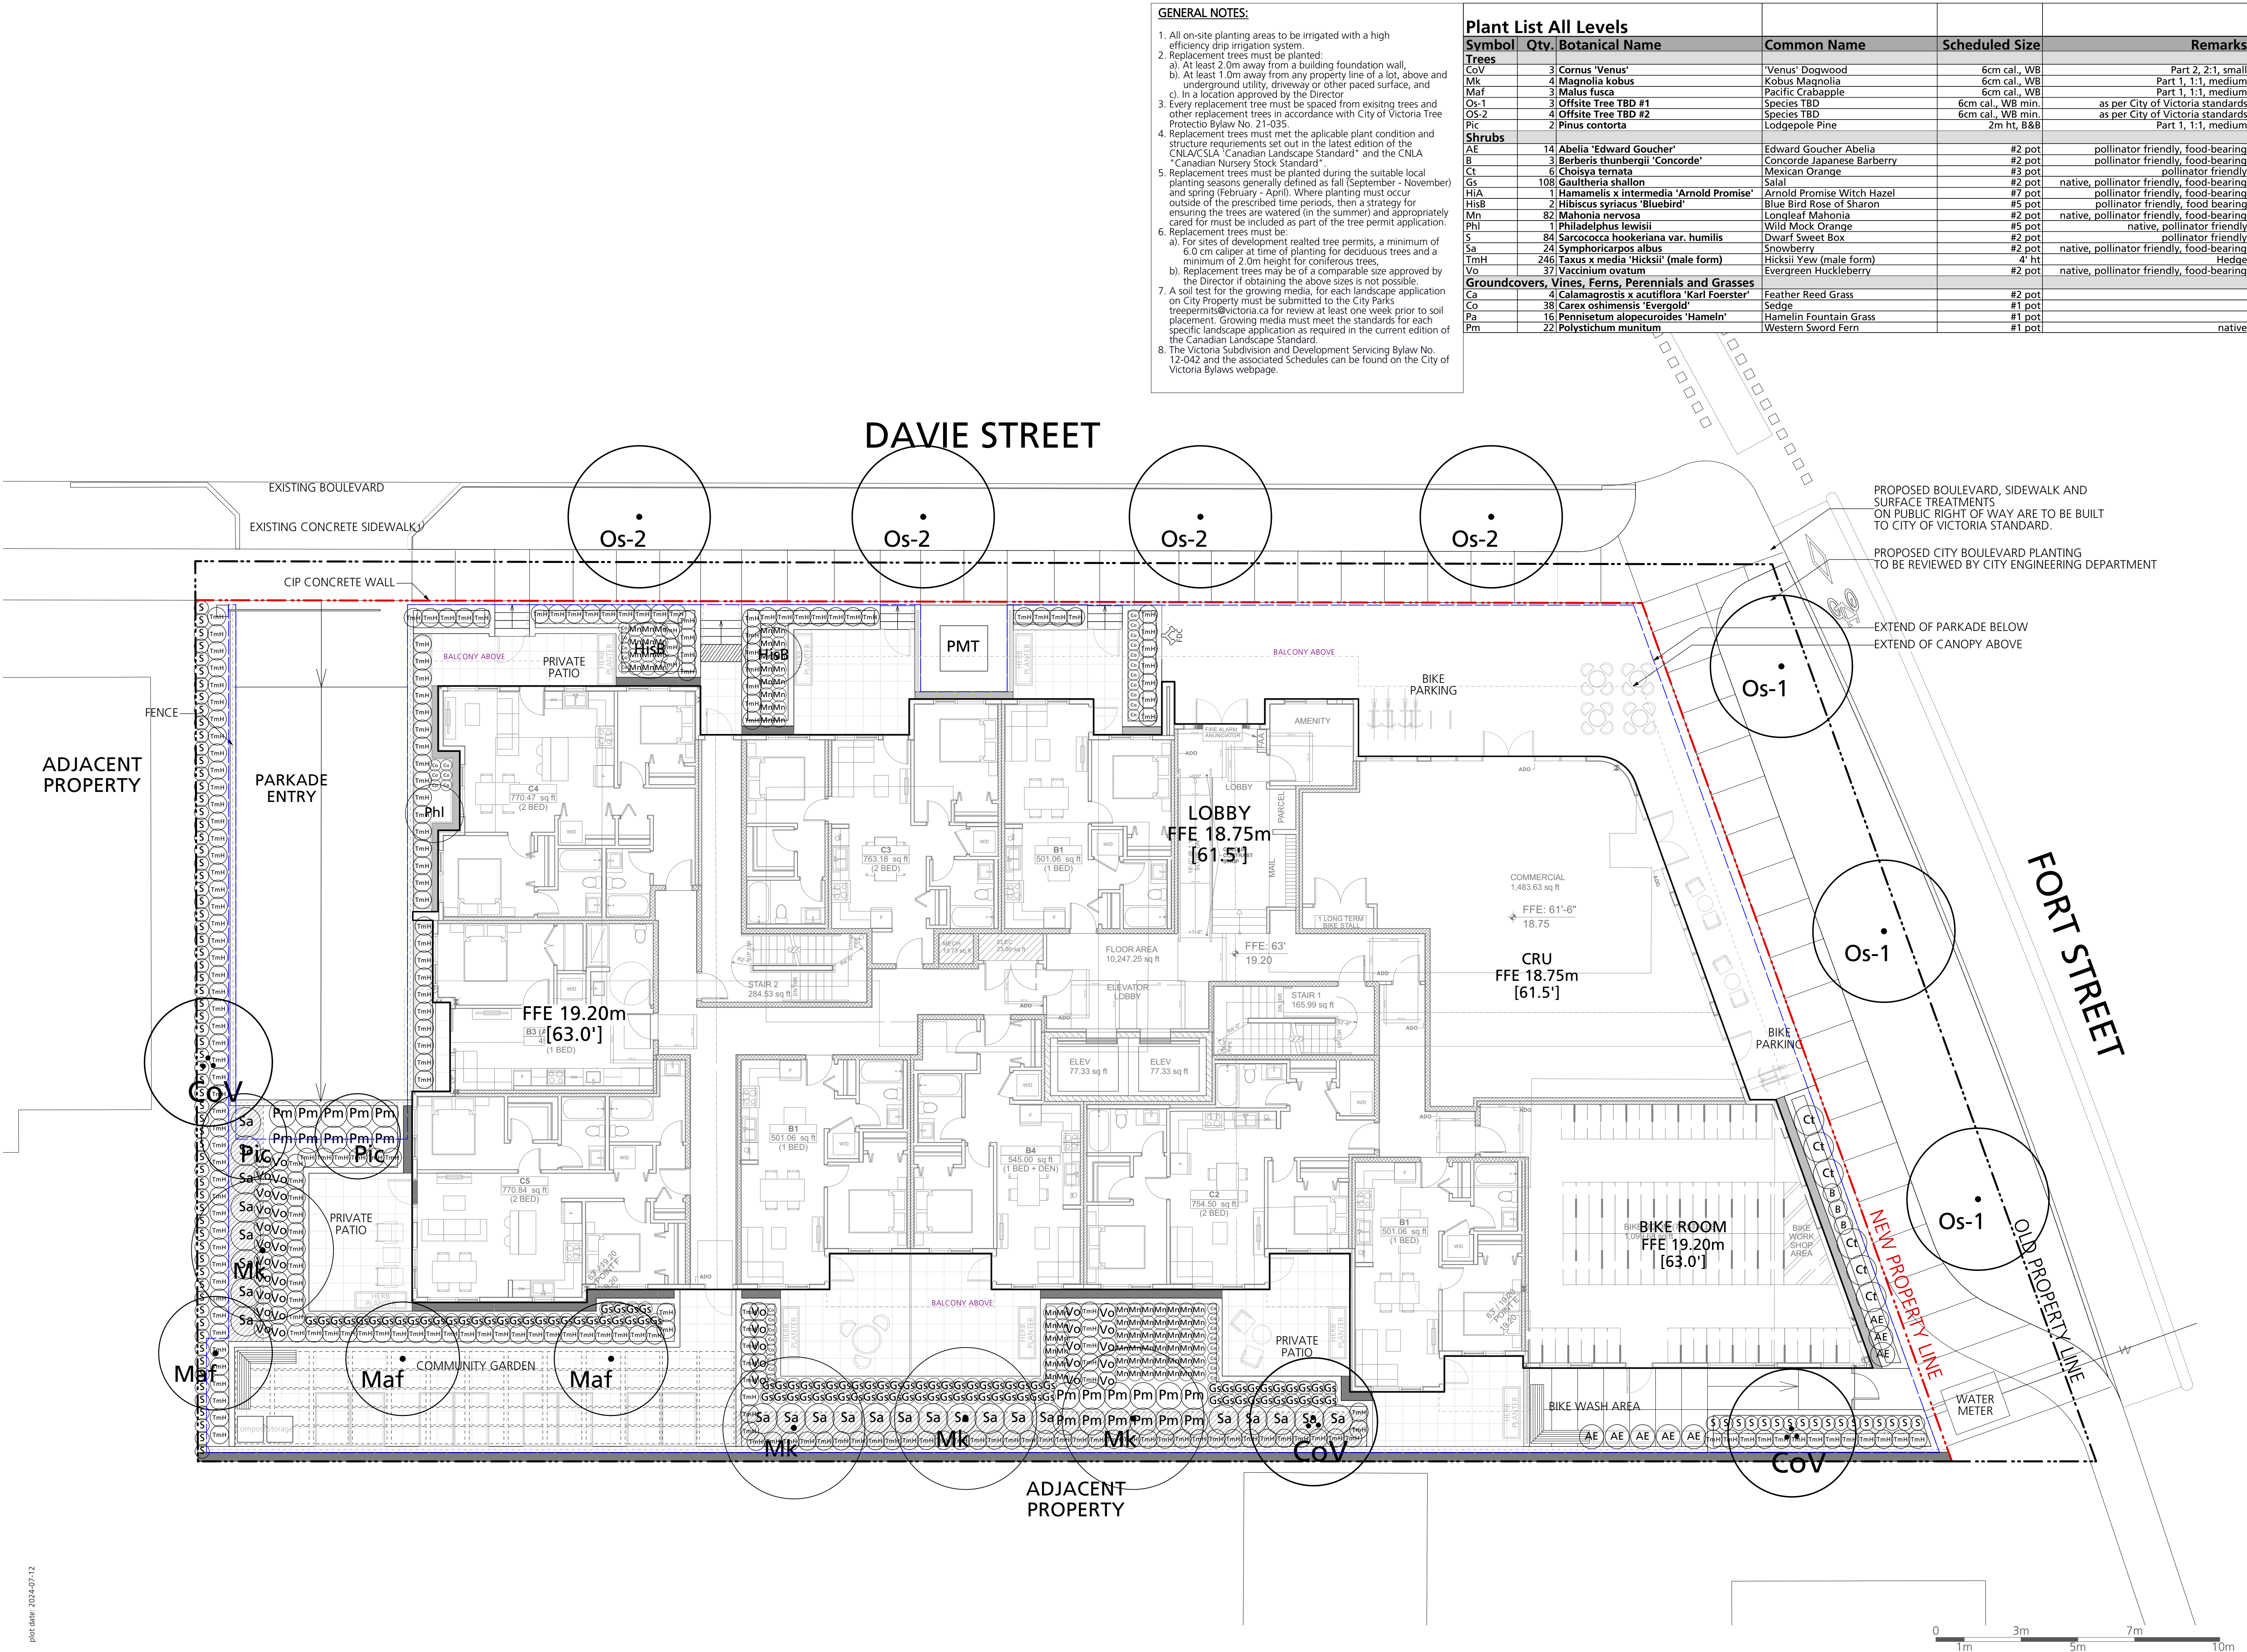

COPYRIGHT RESERVED

This drawing is and shall remain the property of Perry and Associates Inc., and Perry and Associates Inc. shall retain the copyright therein. This document shall not be reproduced or used for additions or alterations to the project or for the purpose of any other project without the prior written consent of Perry and Associates Inc.

Client:



Project Title:

FORT & DAVIE APARTMENTS

1905-1907 Fort Street &
1923-1929 Davie Street,
Victoria, BC

Drawing Title:

Planting Plan
Level 1

Project North:

Drawn By:

MH

Checked By:

MP

Scale:

Job No.:

1:100 22-082

Sheet No.:

L3.0

Issues		
No.	Description	Date
1	Issued for CALUC	2022/10/14
2	Issued for Development Permit	2023/07/10
3	Re-issued for Development Permit	2023/12/22
4	Re-issued for Development Permit	2024/02/16
5	Re-issued for Development Permit	2024/04/30
6	Re-issued for Development Permit	2024/07/12

COPYRIGHT RESERVED

This drawing is and shall remain the property of Perry and Associates Inc., and Perry and Associates Inc. shall retain the copyright therein. This document shall not be reproduced or used for additions or alterations to the project or for the purpose of any other project without the prior written consent of Perry and Associates Inc.

Client:



Project Title:

FORT & DAVIE APARTMENTS

1905-1907 Fort Street &
1923-1929 Davie Street,
Victoria, BC

Drawing Title:

Planting Plan
Level 5

Project North:

Drawn By: MH
Checked By: MP

Scale:

Job No.: 22-082


Sheet No.:

L3.1

GENERAL NOTES:

- All on-site planting areas to be irrigated with a high efficiency drip irrigation system.
- Replacement trees must be planted:
 - At least 2.0m away from a building foundation wall,
 - At least 1.0m away from any property line of a lot, above and underground utility, driveway or other paved surface, and
 - In a location approved by the Director
- Every replacement tree must be spaced from existing trees and other replacement trees in accordance with City of Victoria Tree Protection Bylaw No. 21-035.
- Replacement trees must meet the applicable plant condition and structure requirements set out in the latest edition of the CNLA/CSLA "Canadian Landscape Standard" and the CNLA "Canadian Nursery Stock Standard".
- Replacement trees must be planted during the suitable local planting seasons generally defined as fall (September - November) and spring (February - April). Where planting must occur outside of the prescribed time periods, then a strategy for ensuring the trees are watered (in the summer) and appropriately cared for must be included as part of the tree permit application.
- Replacement trees must be:
 - For sites of development related tree permits, a minimum of 6.0 cm caliper at time of planting for deciduous trees and a minimum of 2.0m height for coniferous trees,
 - Replacement trees may be of a comparable size approved by the Director if obtaining the above sizes is not possible.
- A soil test for the growing media, for each landscape application on City Property must be submitted to the City Parks treepermits@victoria.ca for review at least one week prior to soil placement. Growing media must meet the standards for each specific landscape application as required in the current edition of the Canadian Landscape Standard.
- The Victoria Subdivision and Development Servicing Bylaw No. 12-042 and the associated Schedules can be found on the City of Victoria Bylaws webpage.

Plant List All Levels				
Symbol	Qty.	Botanical Name	Common Name	Scheduled Size
Trees				
CoV	3	Cornus 'Venus'	'Venus' Dogwood	6cm cal., WB
Mk	4	Magnolia kobus	Kobus Magnolia	6cm cal., WB
Maf	3	Malus fusca	Pacific Crabapple	6cm cal., WB
Os-1	3	Offsite Tree TBD #1	Species TBD	6cm cal., WB min.
Os-2	4	Offsite Tree TBD #2	Species TBD	6cm cal., WB min.
Pc	2	Pinus contorta	Lodgepole Pine	2m ht, B&B
Shrubs				
AE	14	Abelia 'Edward Goucher'	Edward Goucher Abelia	#2 pot
B	3	Berberis thunbergii 'Concorde'	Concorde Japanese Barberry	#2 pot
CL	6	Choisyia ternata	Mexican Orange	#3 pot
Gs	108	Gaultheria shallon	Salal	#2 pot
HIA	1	Hamamelis x intermedia 'Arnold Promise'	Arnold Promise Witch Hazel	#7 pot
HisB	2	Hibiscus syriacus 'Bluebird'	Blue Bird Rose of Sharon	#5 pot
Mn	82	Mahonia nervosa	Longleaf Mahonia	#2 pot
Phi	1	Philadelphus lewisii	Wild Mock Orange	#5 pot
S	84	Sarcococca hookeriana var. humilis	Dwarf Sweet Box	#2 pot
Sa	24	Symphoricarpos albus	Snowberry	#2 pot
TmH	246	Taxus x media 'Hicksii' (male form)	Hicksii Yew (male form)	4' ht
Vo	37	Vaccinium ovatum	Evergreen Huckleberry	#2 pot
Groundcovers, Vines, Ferns, Perennials and Grasses				
Ca	4	Calamagrostis x acutiflora 'Karl Foerster'	Feather Reed Grass	#2 pot
Co	38	Carex oshimensis 'Evergold'	Sedge	#1 pot
Pa	16	Pennisetum alopecuroides 'Hameln'	Hameln Fountain Grass	#1 pot
Pm	22	Polystichum munitum	Western Sword Fern	#1 pot

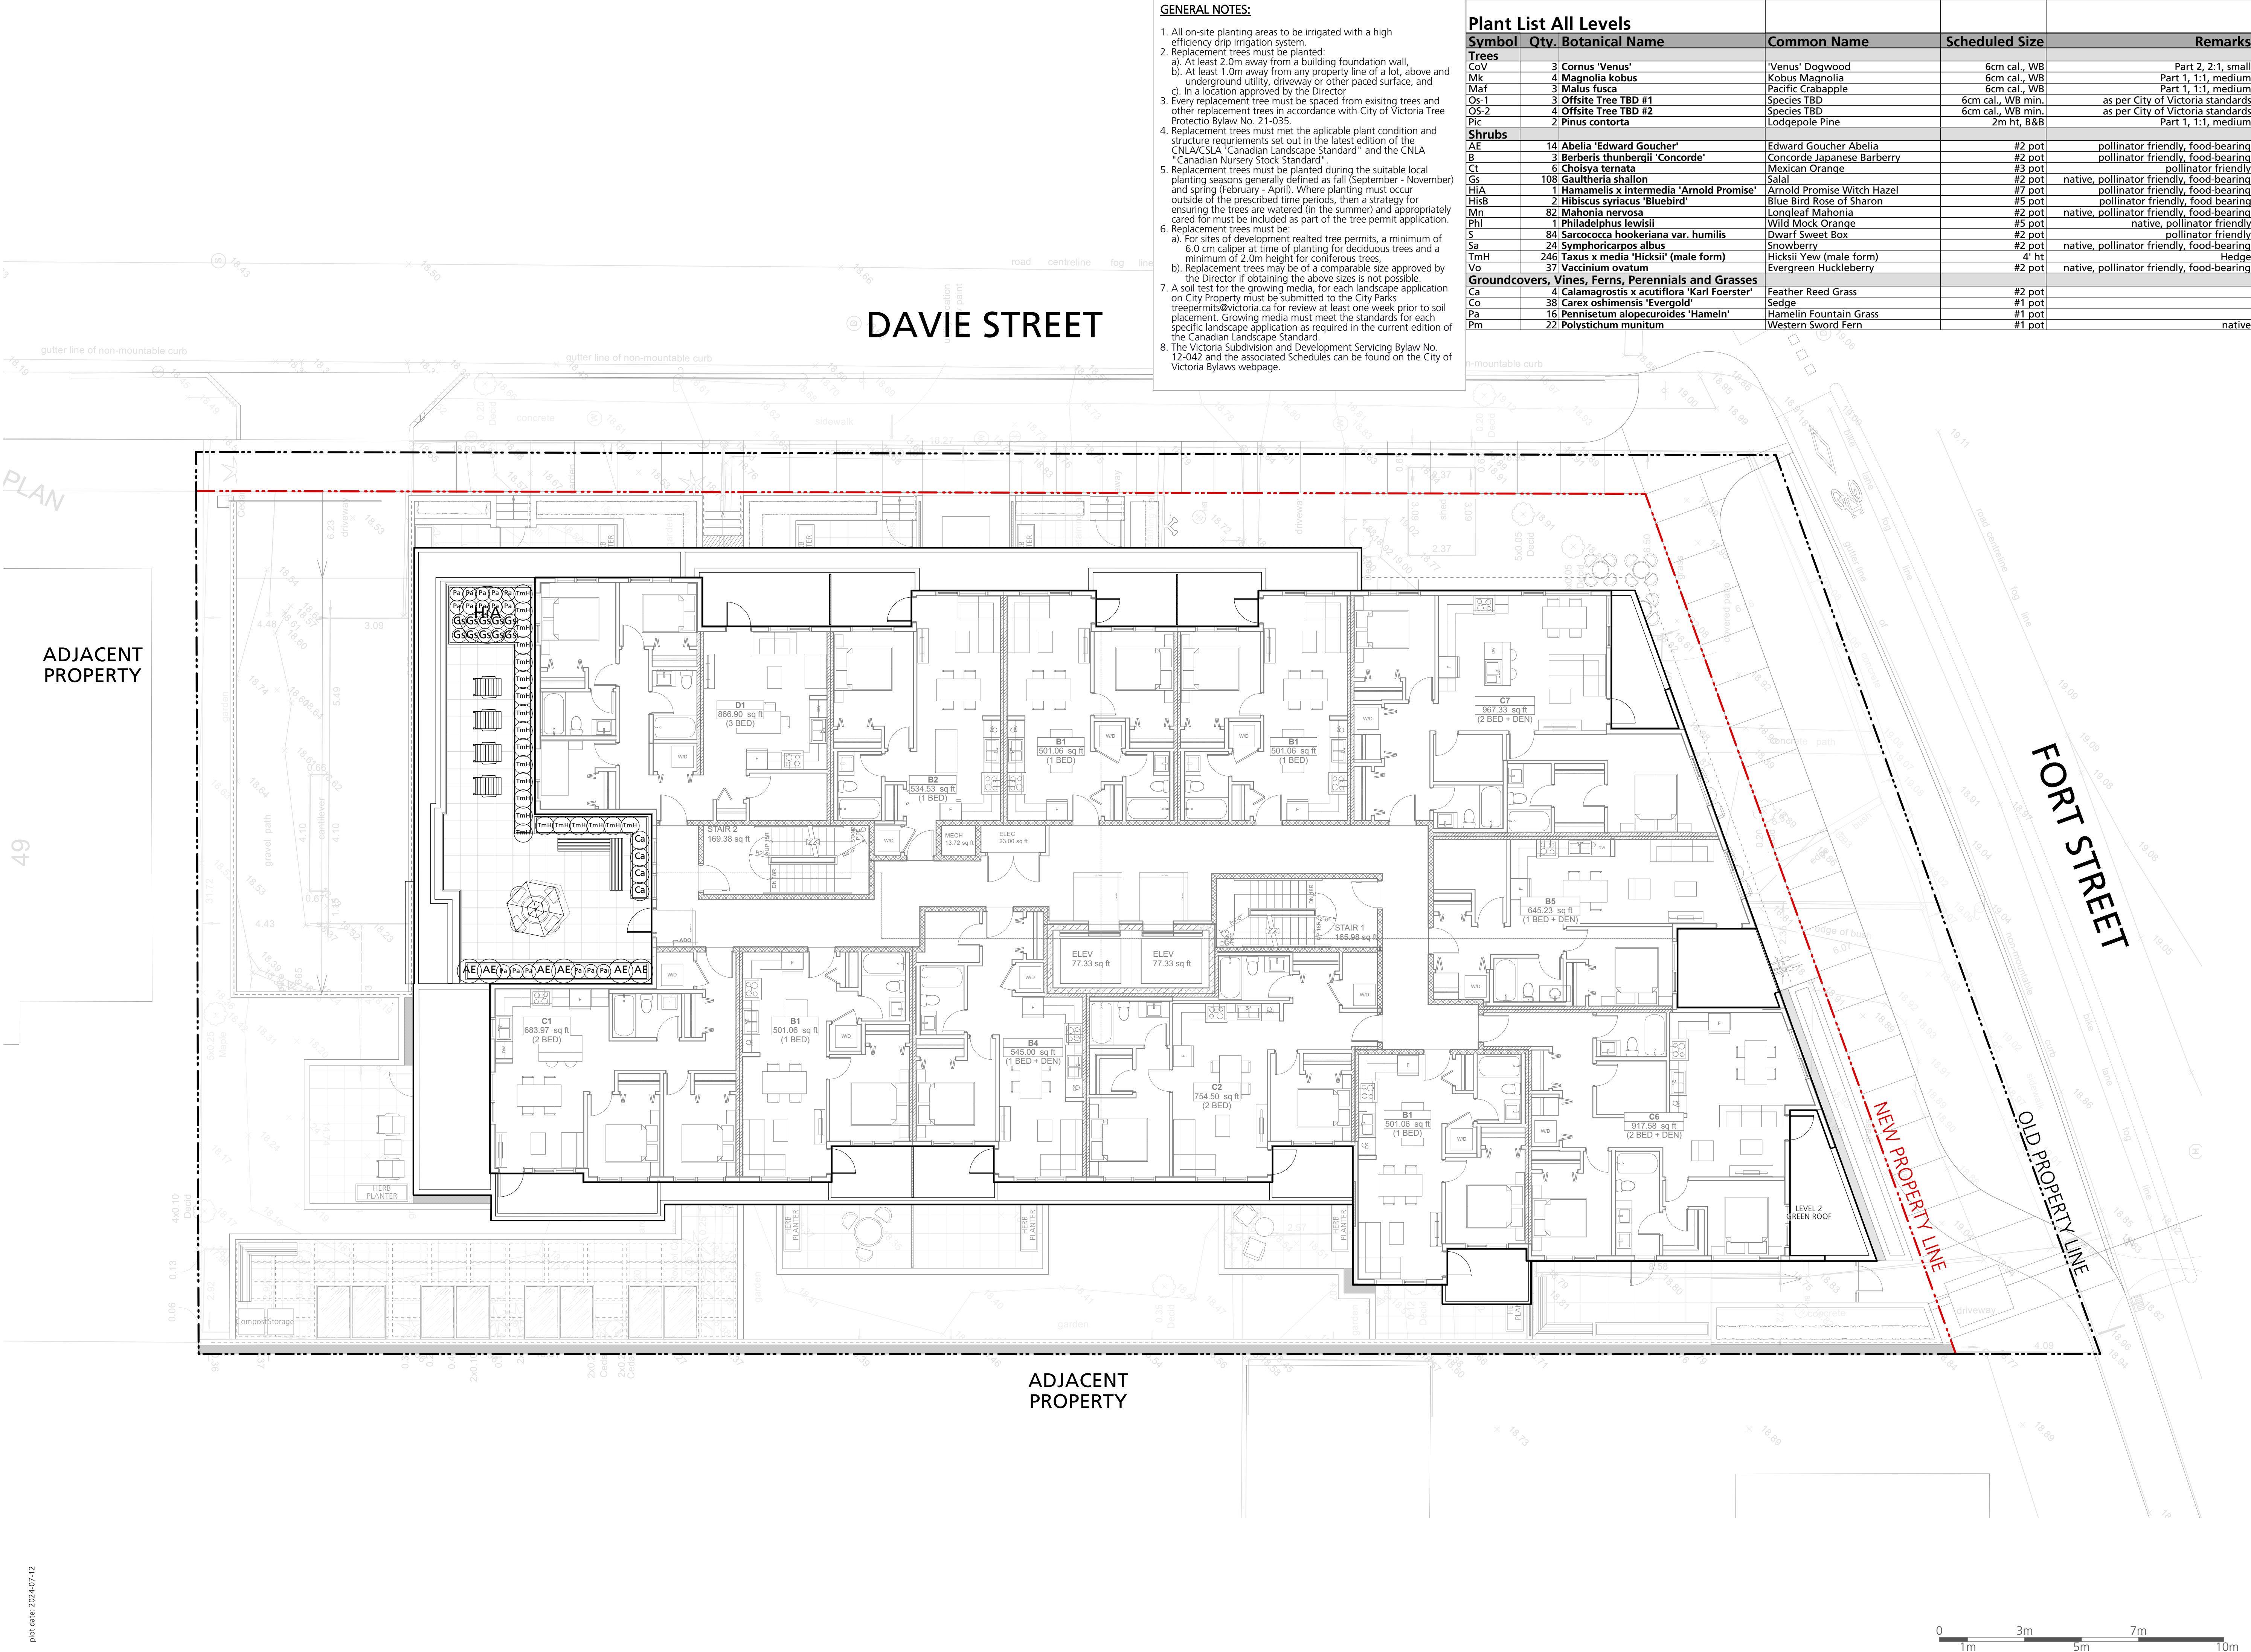

ADJACENT
PROPERTY

FORT STREET

ADJACENT
PROPERTY

Onsite minimum replacement tree required: 10
Onsite proposed replacement tree : 10.5

* Refer to plans for areas of varied depth.

1. Replacement trees must be planted:
 - a. At least 2.0m away from a building foundation wall.
 - b. At least 1.0m away from any property line of a lot, and above and below ground utility lines, and any paved surface and
 - c. In a location approved by the Director
2. Every replacement tree must be spaced from existing trees and other replacement trees in accordance with City of Victoria Tree Protection Bylaw No. 1229, and the City of Victoria Tree Protection Bylaw No. 1229, and the City of Victoria Tree Protection Bylaw No. 1229.
3. Replacement trees must meet the applicable plant condition and structure requirements set out in the latest edition of the City of Victoria Canadian Nursery Stock Standard and the CNLA "Canadian Nursery Stock Standard".
4. Replacement trees must be planted during the suitable local planting seasons generally defined as fall (September - November) and spring (March - May). Outside of these periods, outside of the prescribed time periods, then a strategy for ensuring the trees are watered (in the summer) and appropriately cared for must be included as part of the tree permit application.
5. For sites of development related tree permits, a minimum of 6.0 cm caliper at time of planting for deciduous trees and a minimum of 2.0 cm caliper for coniferous trees must be provided.
6. Replacement trees may be of a comparable size approved by the Director if obtaining the above sizes is not possible.
7. The Victoria Subdivision and Development Services Bylaw No. 1229 and the associated Schedules can be found on the City of Victoria Bylaws webpage.

No.	Description	Date
1	Issued for CALUC	2022/10/14
2	Issued for Development Permit	2023/07/10
3	Re-issued for Development Permit	2023/12/22
4	Re-issued for Development Permit	2024/02/16
5	Re-issued for Development Permit	2024/04/30
6	Re-issued for Development Permit	2024/07/12

Perry + Associates
Landscape Architecture
Site Planning
112 East Broadway
Vancouver, BC V5T 1V9
T: 604.738.4118
perryandassociates.ca

This drawing is and shall remain the property of Perry and Associates Inc., and Perry and Associates Inc. shall retain the copyright therein. This document shall not be reproduced or used for additions or alterations to the project or for the purpose of any other project without the prior written consent of Perry and Associates Inc.

Client:



Project Title:

FORT & DAVIE APARTMENTS

1905-1907 Fort Street &
1923-1929 Davie Street,
Victoria, BC

Drawing Title:

Tree Replacement Plan

Project North:

Drawn By:


Checked B

Scale:

Job No.:

Sheet No.:

L3.2

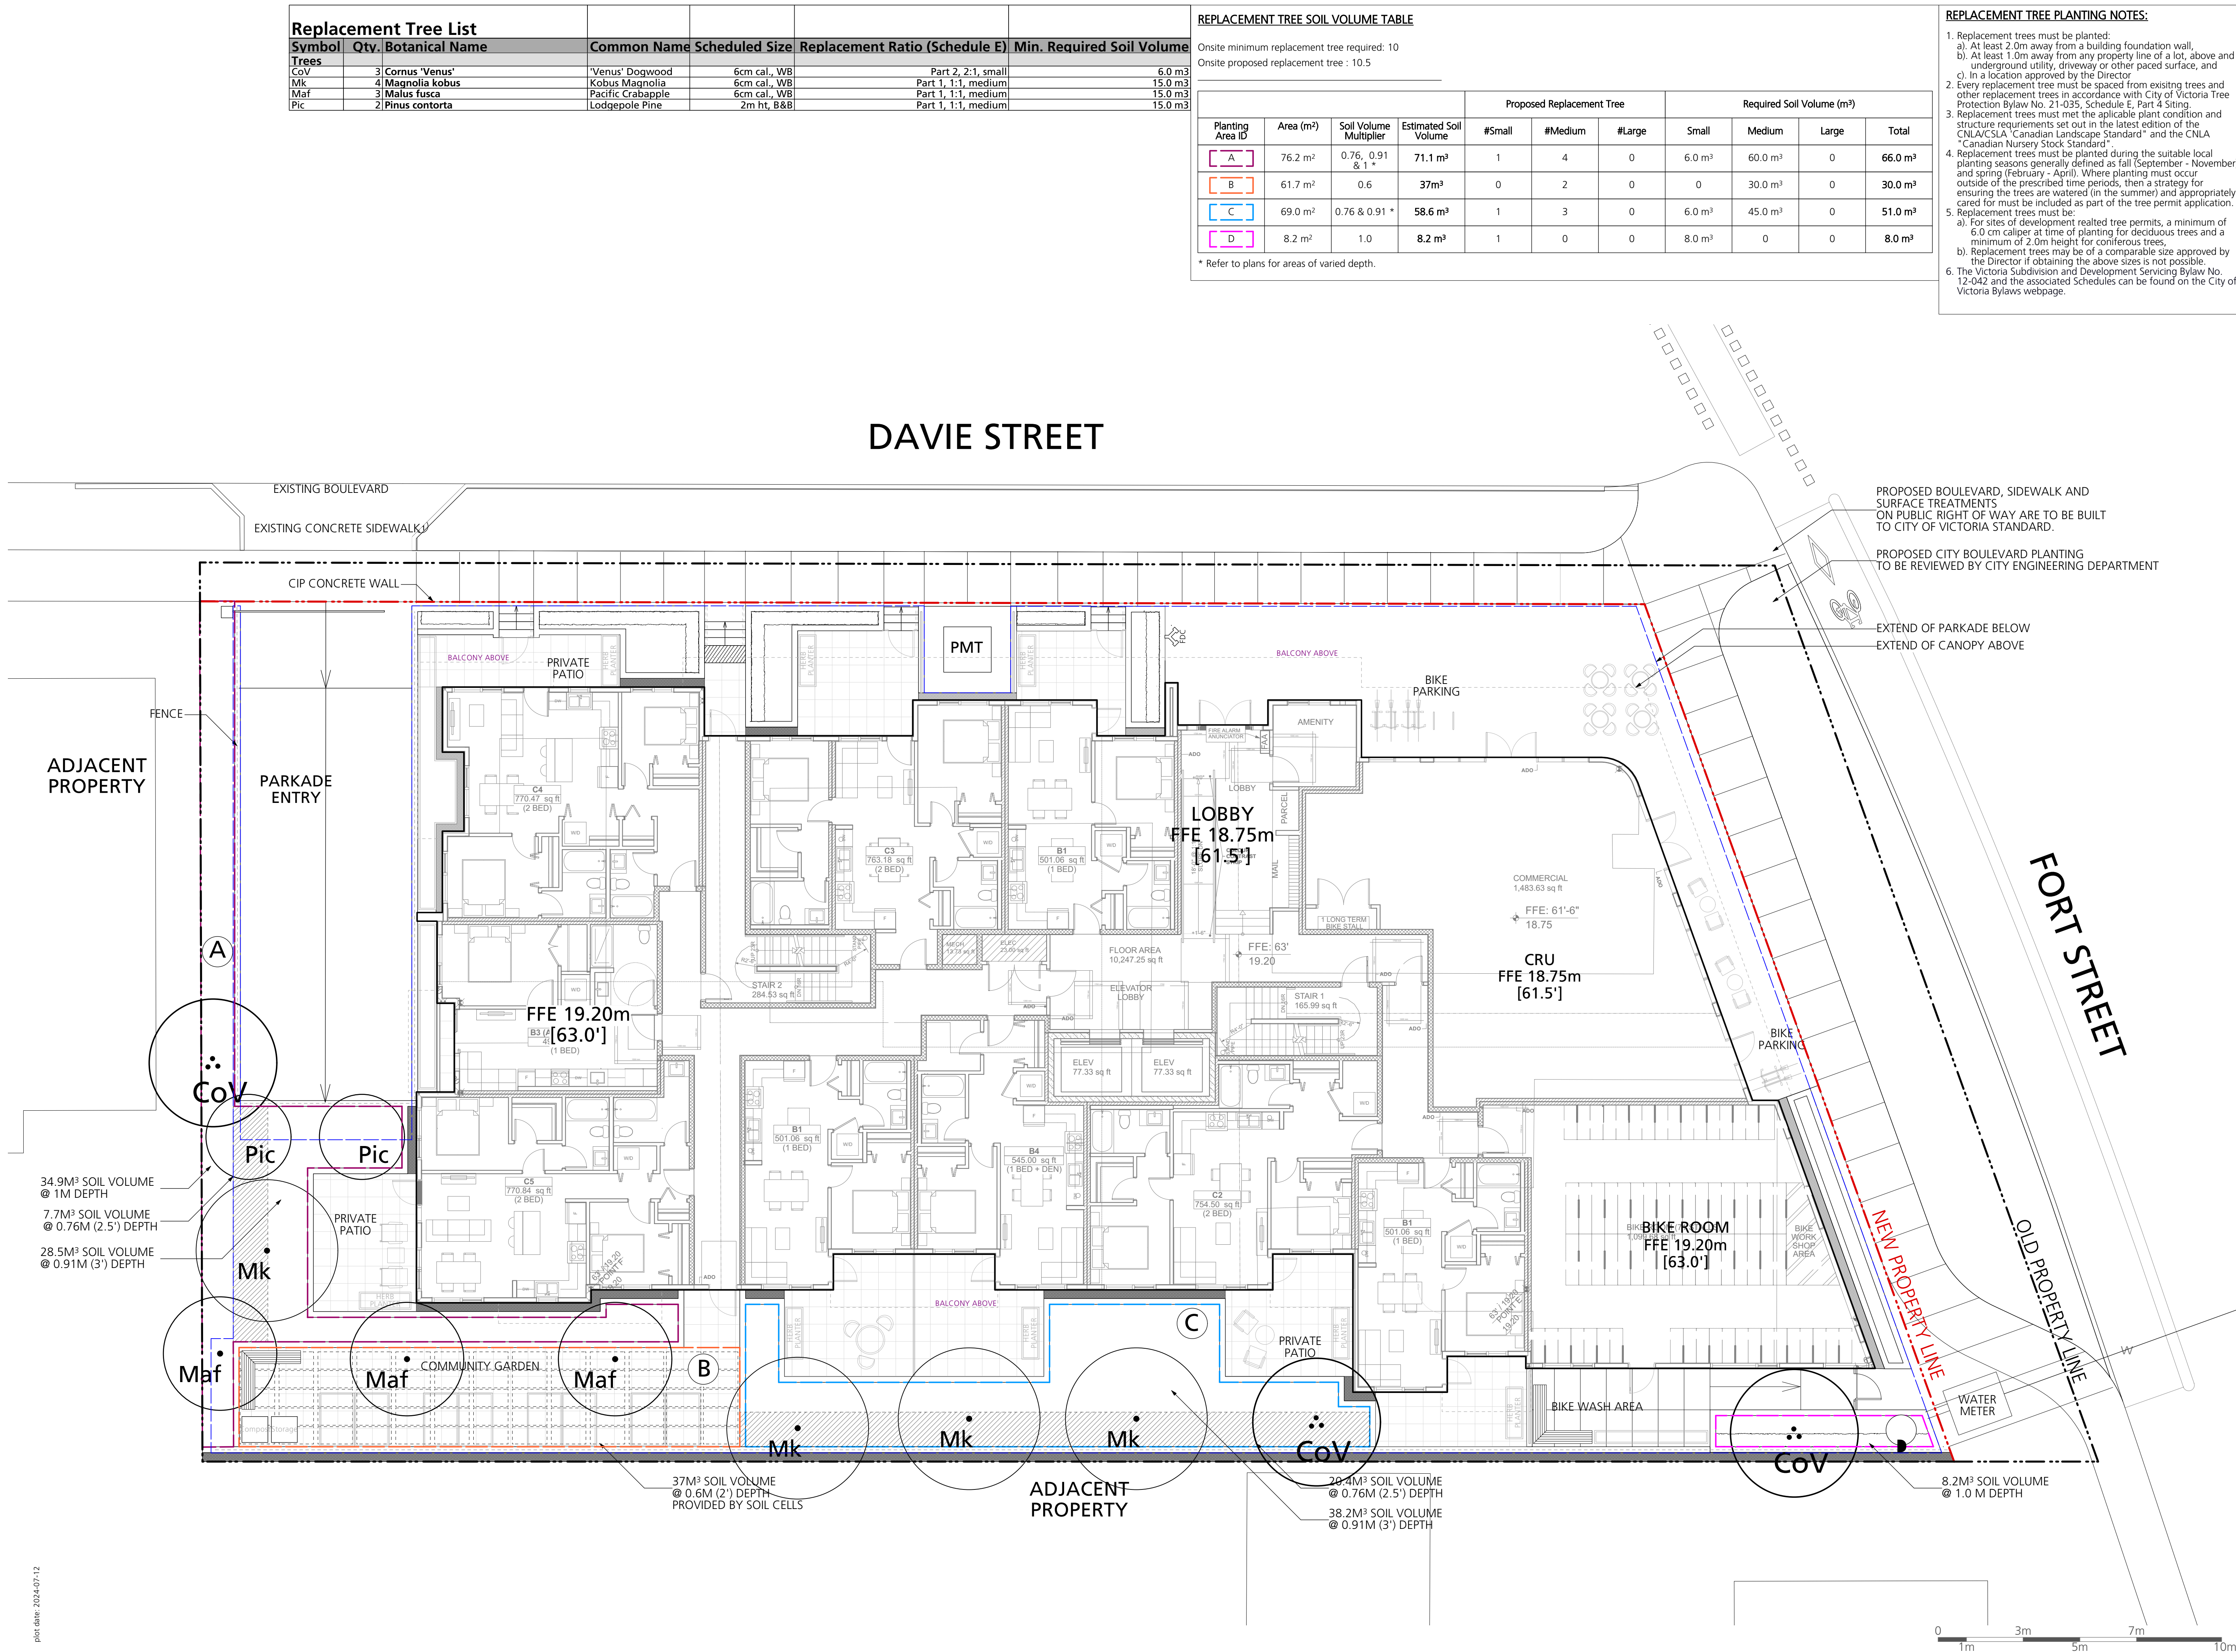

plot date: 2024-07-12

Issues		
No.	Description	Date
1	Issued for CALUC	2023/10/14
2	Issued for Development Permit	2023/07/10
3	Re-issued for Development Permit	2023/12/22
4	Re-issued for Development Permit	2024/02/16
5	Re-issued for Development Permit	2024/04/30
6	Re-issued for Development Permit	2024/07/12

IRRIGATION NOTES:

- 1) The irrigation contractor to provide a complete and functioning design-build sprinkler irrigation system.
- 2) The irrigation contractor shall confirm on site the locations of the stub-outs provided by the mechanical contractor.
- 3) The electrical contractor shall supply a 120v outlet in the water entry room and run a 1" conduit with pull string from the water entry room to all stub-out locations. See plans.
- 4) The irrigation contractor shall install the irrigation controller in the water entry room and run all low voltage wires to the solenoid valves.
- 5) Provide rain sensor on system. Location to be determined.
- 6) Flow thru all piping not to exceed 5ft/sec.
- 7) Irrigation contractor to ensure all sleeves, conduits, and location of the rain sensor are coordinated with general contractor.
- 8) The irrigation drawings shall be read in conjunction with the landscape architect's drawings.
- 9) The irrigation system shall be installed as per the landscape architect's specifications and IABC standards or better.
- 10) The mechanical contractor shall install the double check valve and a blow-out connection in the water entry room and run supply lines to all stub-out locations. See plans.
- 11) The irrigation contractor shall provide irrigation system for all street trees to City of Victoria Engineering Requirements.
- 12) The irrigation contractor to submit shop drawings for approval prior to installation.
- 13) The irrigation contractor to provide as-built drawings following construction.

IRRIGATION LEGEND

- Offsite Shrub Zone
To be Coordinated at 8P
- Shrub Zone
Use Rainbird Sprayheads, Valves and Dripline,
To be Coordinated at 8P
- Sleeve Location
2" Diameter Sleeve
To be Coordinated at 8P
- Stubout Location
To be Coordinated at 8P
- Proposed Hose Bib
To be Coordinated at 8P

DAVIE STREET

FORT STREET

ADJACENT
PROPERTY

ADJACENT
PROPERTY

COPYRIGHT RESERVED

This drawing is and shall remain the property of Perry and Associates Inc., and Perry and Associates Inc. shall retain the copyright therein. This document shall not be reproduced or used for additions or alterations to the project or for the purpose of any other project without the prior written consent of Perry and Associates Inc.

Client:



Project Title:


FORT & DAVIE APARTMENTS

1905-1907 Fort Street &
1923-1929 Davie Street,
Victoria, BC

Drawing Title:

Irrigation Plan
Level 1

Project North:

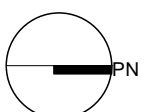

Drawn By:

MH

Checked By:

MP

Scale:

1:100

Job No.:

22-082

Sheet No.:

L3.3

Issues		
No.	Description	Date
1	Issued for CALUC	2022/10/14
2	Issued for Development Permit	2023/07/10
3	Re-issued for Development Permit	2023/12/22
4	Re-issued for Development Permit	2024/02/16
5	Re-issued for Development Permit	2024/04/30
6	Re-issued for Development Permit	2024/07/12

IRRIGATION NOTES:

- 1) The irrigation contractor to provide a complete and functioning design-build sprinkler irrigation system.
- 2) The irrigation contractor shall confirm on site the locations of the stub-outs provided by the mechanical contractor.
- 3) The electrical contractor shall supply a 120v outlet in the water entry room and run a 1" conduit with pull string from the water entry room to all stub-out locations. See plans.
- 4) The irrigation contractor shall install the irrigation controller in the water entry room and run all low voltage wires to the solenoid valves.
- 5) Provide rain sensor on system. Location to be determined.
- 6) Flow thru all piping not to exceed 5ft/sec.
- 7) Irrigation contractor to ensure all sleeves, conduits, and location of the rain sensor are coordinated with general contractor.
- 8) The irrigation drawings shall be read in conjunction with the landscape architect's drawings.
- 9) The irrigation system shall be installed as per the landscape architect's specifications and IABC standards or better.
- 10) The mechanical contractor shall install the double check valve and a blow-out connection in the water entry room and run supply lines to all stub-out locations. See plans.
- 11) The irrigation contractor shall provide irrigation system for all street trees to City of Victoria Engineering Requirements.
- 12) The irrigation contractor to submit shop drawings for approval prior to installation.
- 13) The irrigation contractor to provide as-built drawings following construction.

IRRIGATION LEGEND

- Offsite Shrub Zone
To be Coordinated at 8P
- Shrub Zone
Use Rambird Sprayheads, Valves and Dripline,
See Notes
To be Coordinated at 8P
- Sleeve Location
2" Diameter Sleeve
To be Coordinated at 8P
- Stubout Location
To be Coordinated at 8P
- Proposed Hose Bib
To be Coordinated at 8P

DAVIE STREET

FORT STREET

NEW PROPERTY LINE

OLD PROPERTY LINE

ADJACENT
PROPERTY

ADJACENT
PROPERTY

COPYRIGHT RESERVED

This drawing is and shall remain the property of Perry and Associates Inc., and Perry and Associates Inc. shall retain the copyright therein. This document shall not be reproduced or used for additions or alterations to the project or for the purpose of any other project without the prior written consent of Perry and Associates Inc.

Client:



Project Title:


FORT & DAVIE APARTMENTS

1905-1907 Fort Street &
1923-1929 Davie Street,
Victoria, BC

Drawing Title:

Irrigation Plan
Upper Levels

Project North:

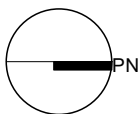

Drawn By:

MH

Checked By:

MP

Scale:

1:100


Job No.:

22-082


Sheet No.:

L3.4


Issues No.	Description	Date
1	Issued for CALUC	2022/10/14
2	Issued for Development Permit	2023/07/10
3	Re-issued for Development Permit	2023/12/22
4	Re-issued for Development Permit	2024/02/16
5	Re-issued for Development Permit	2024/04/30
6	Re-issued for Development Permit	2024/07/12

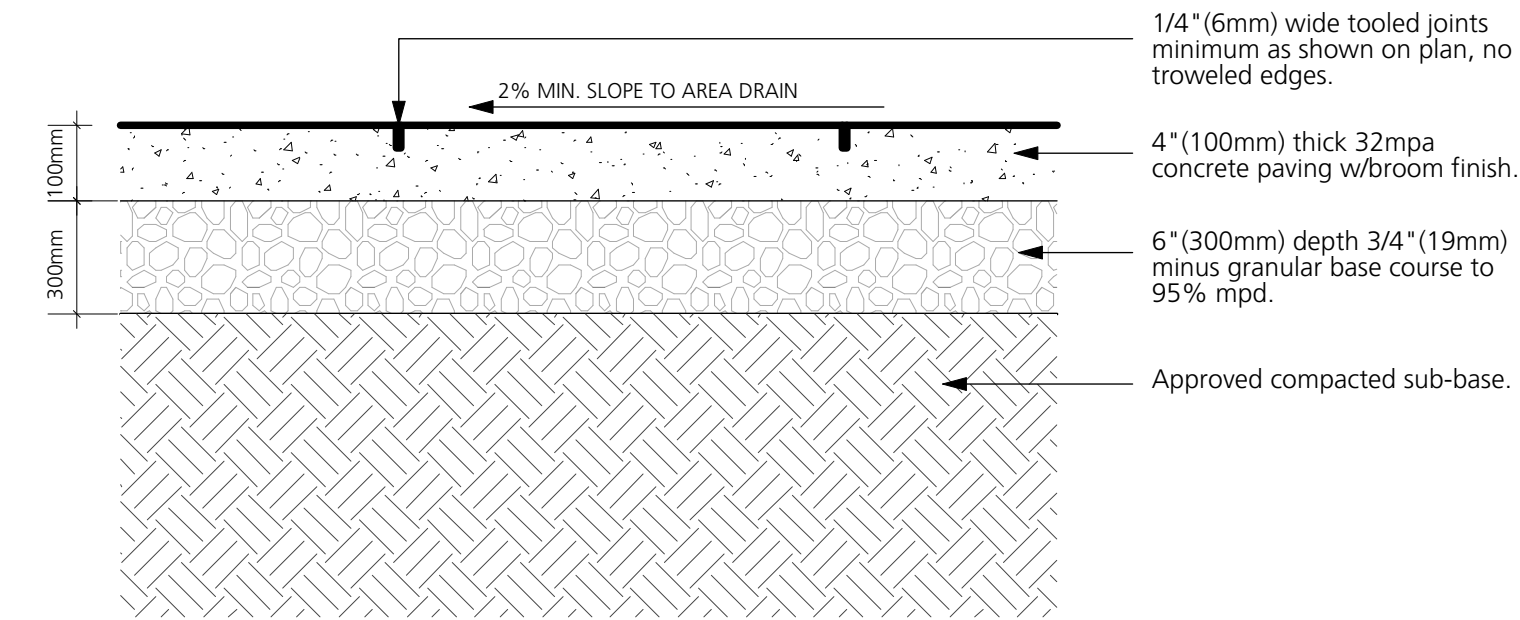


A) ON-GRADE

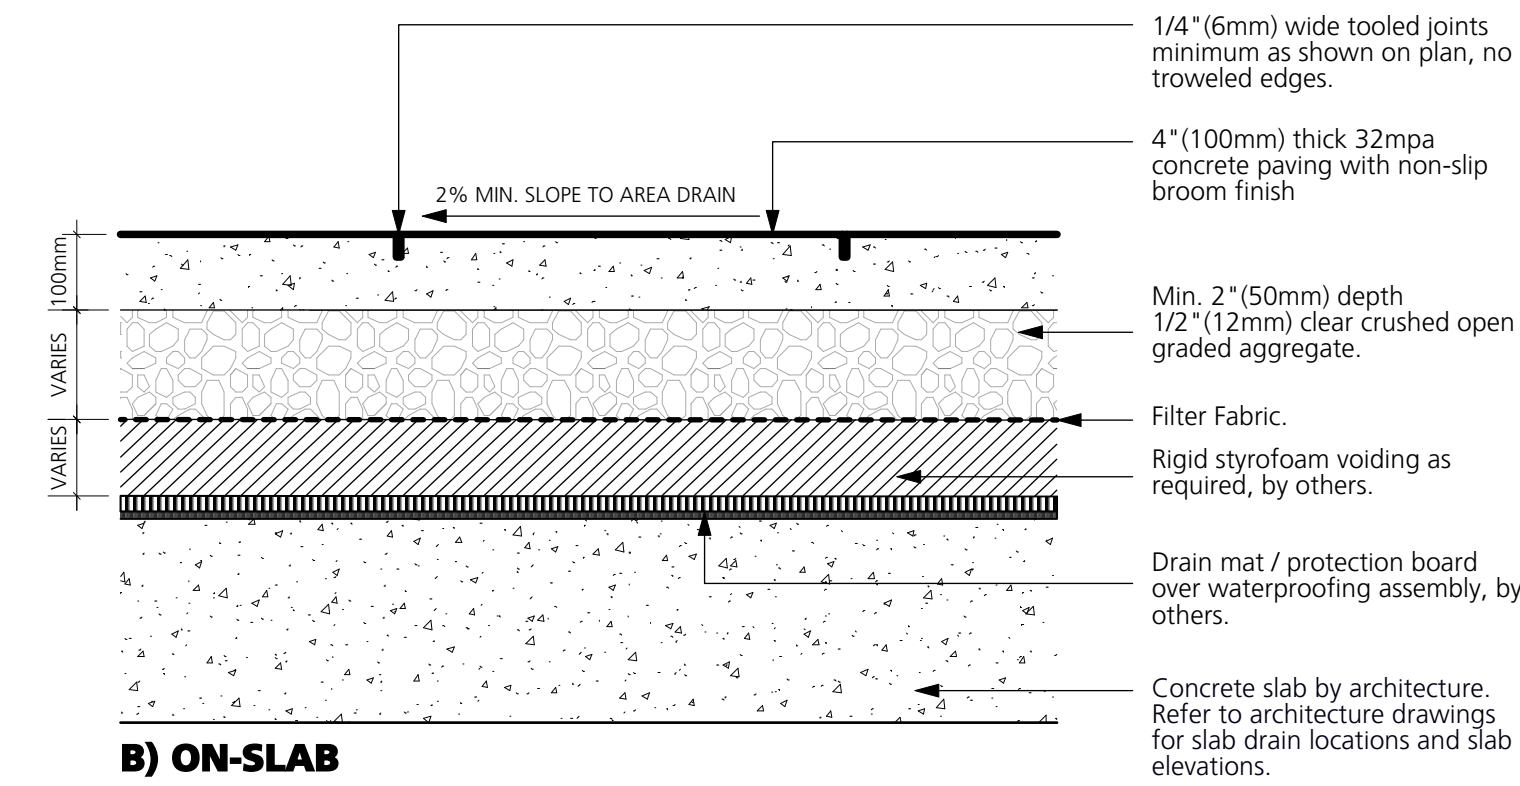


B) ON-SLAB

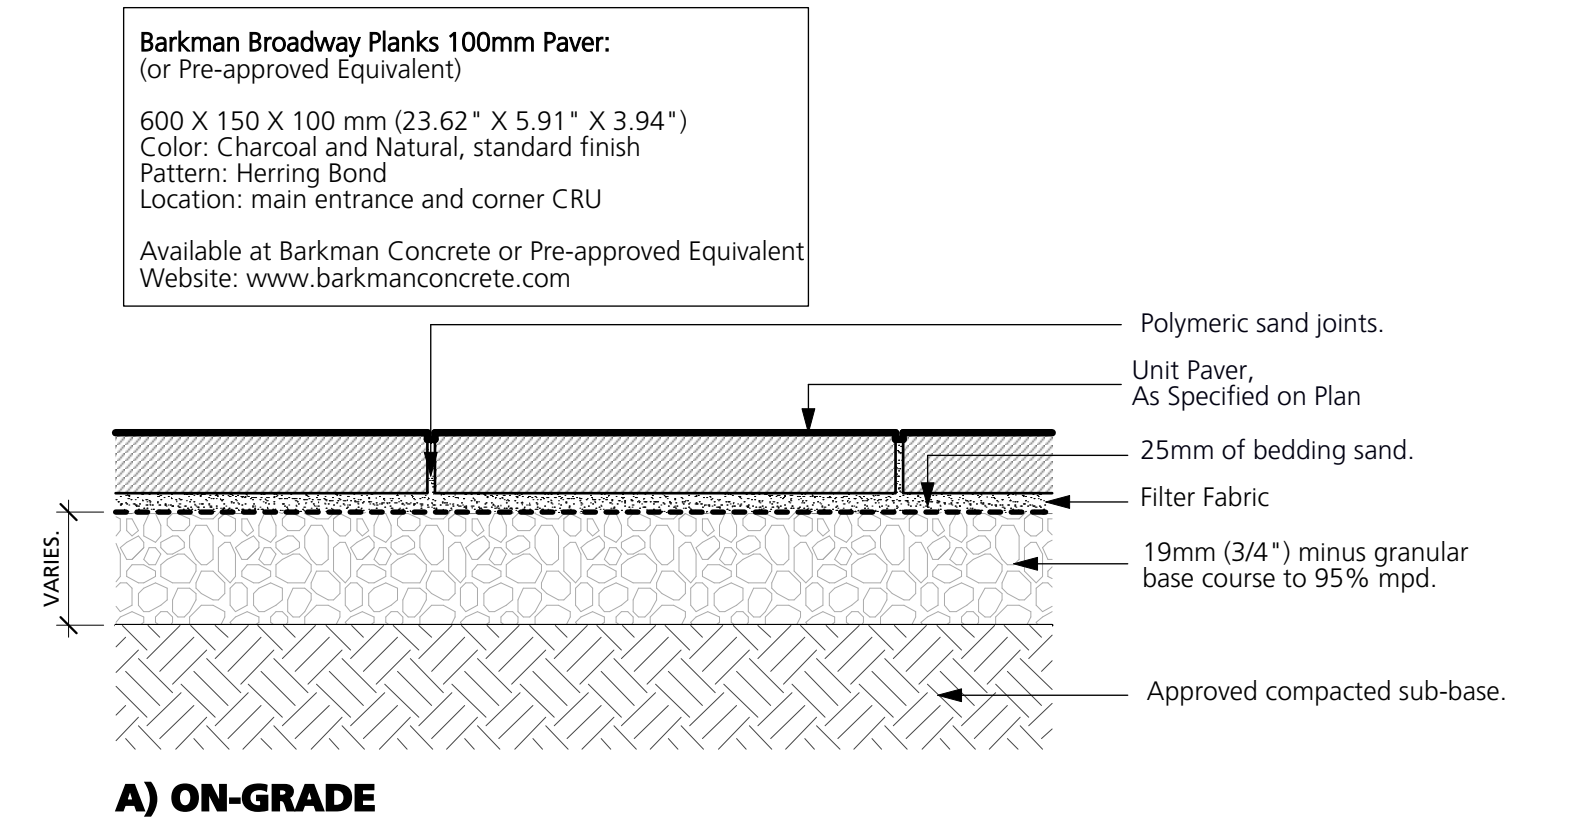1 CIP Concrete Paving
1:10


A) ON-GRADE

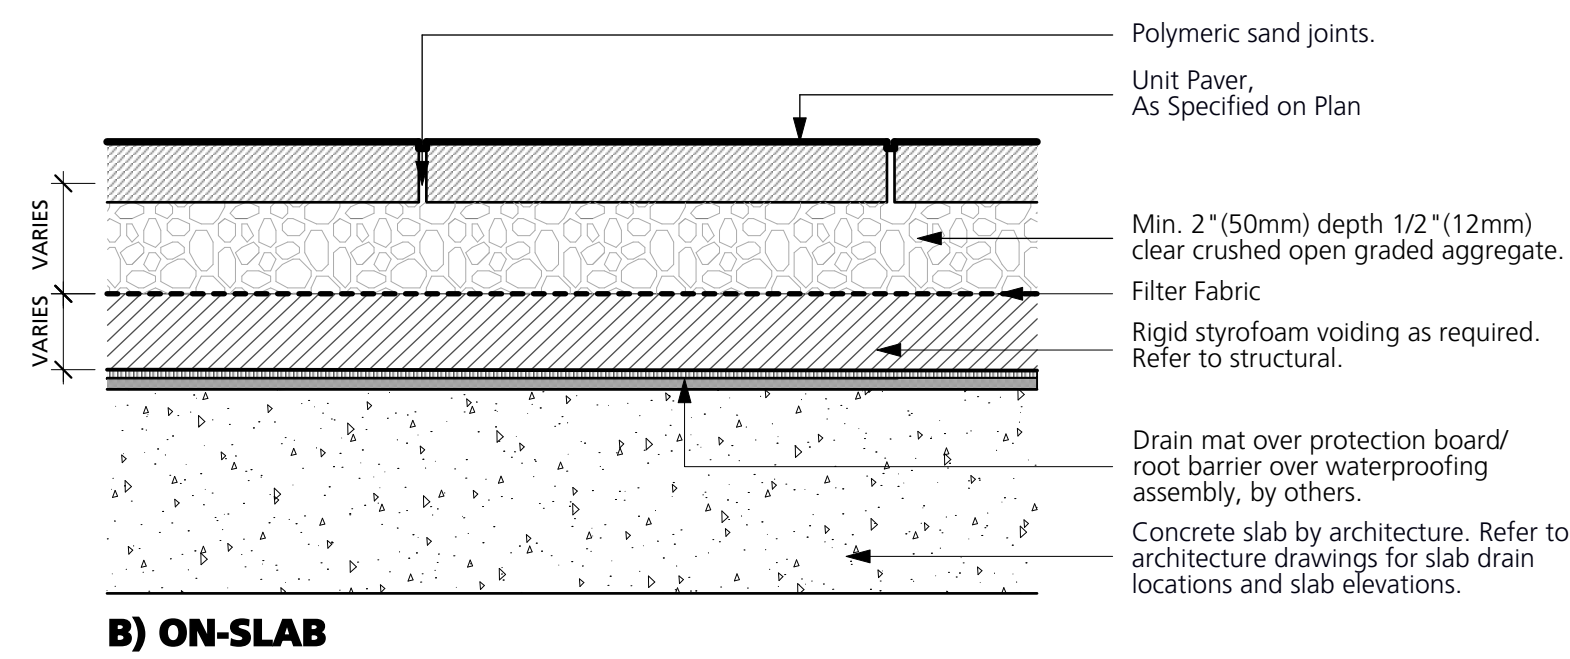


B) ON-SLAB

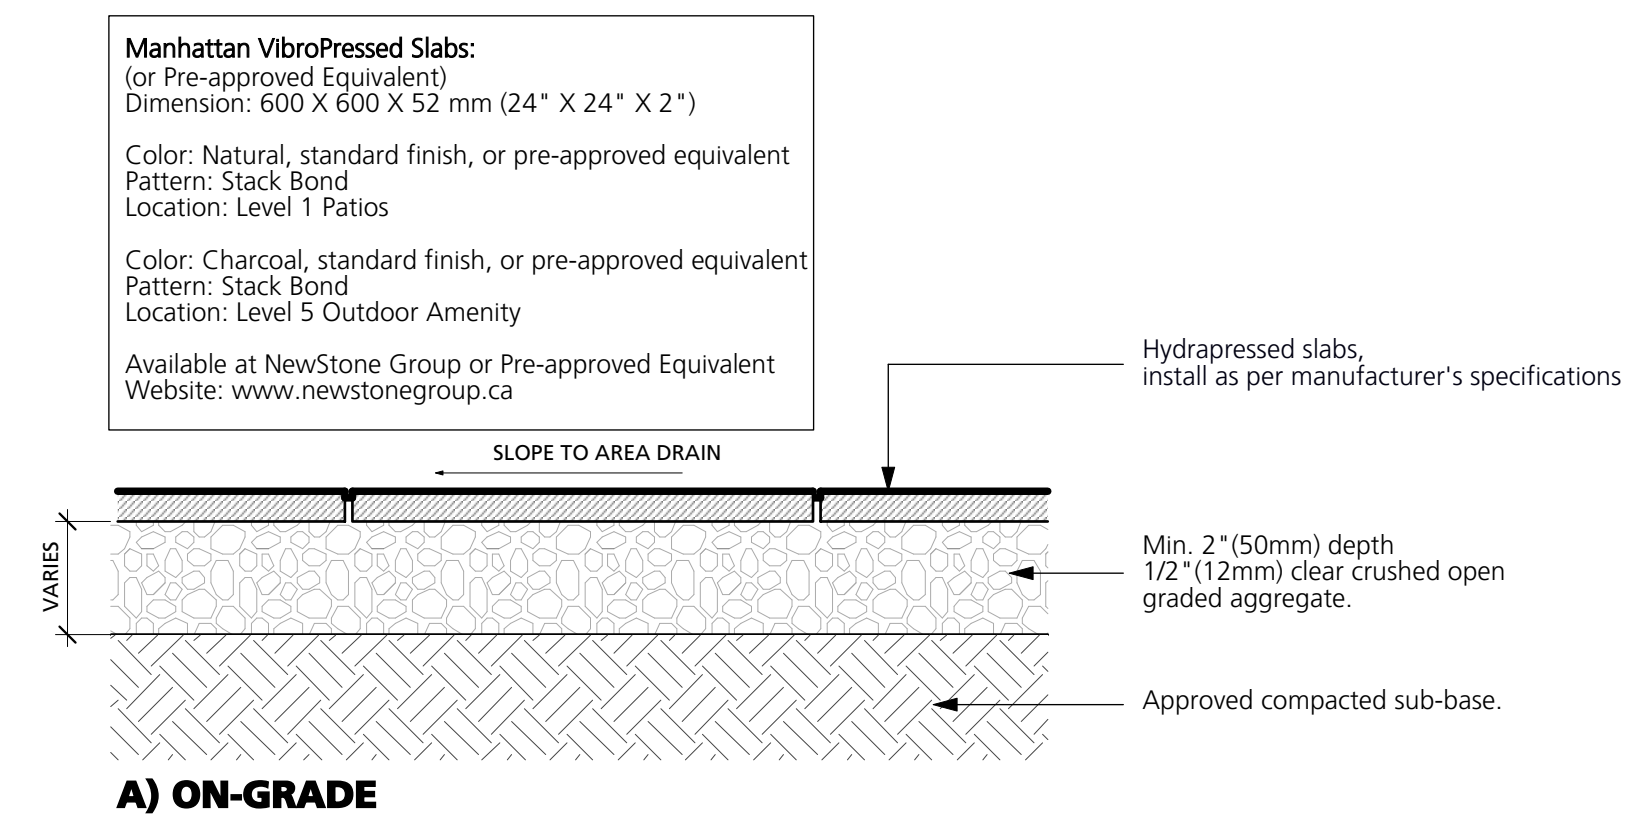2 Unit Paving
1:10


A) ON-GRADE

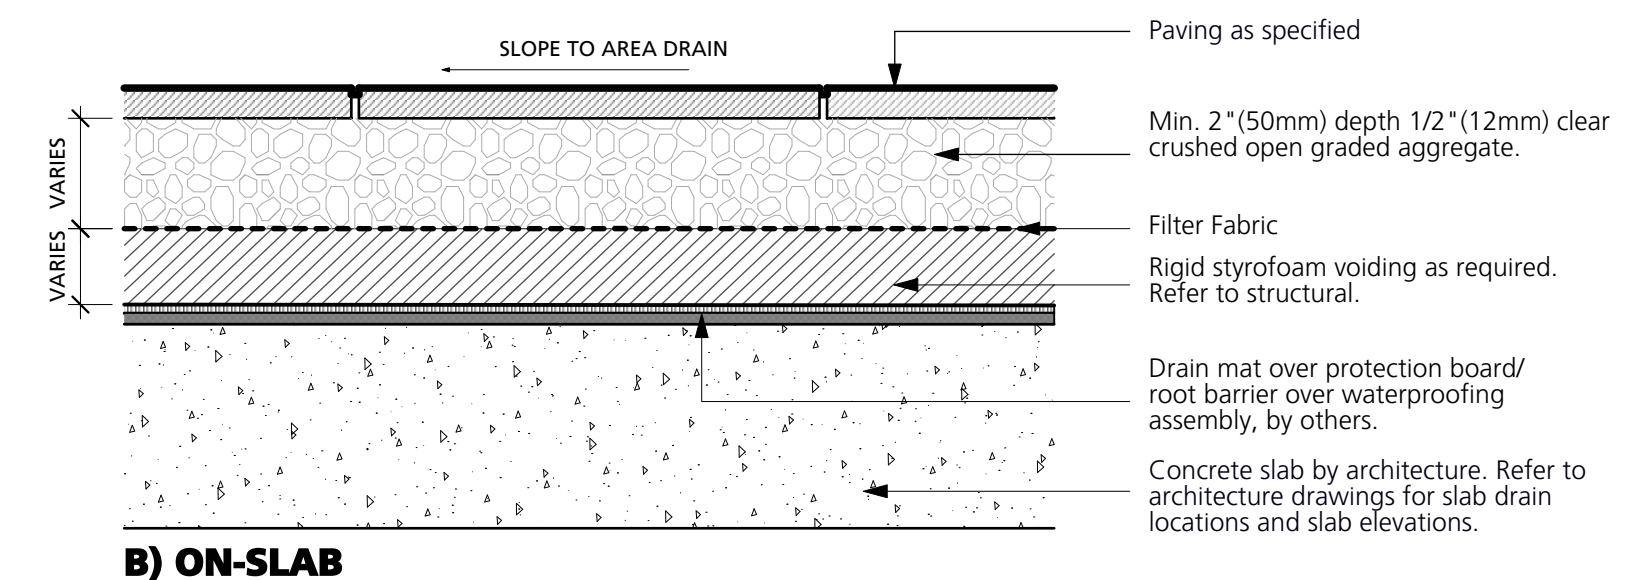

B) ON-SLAB

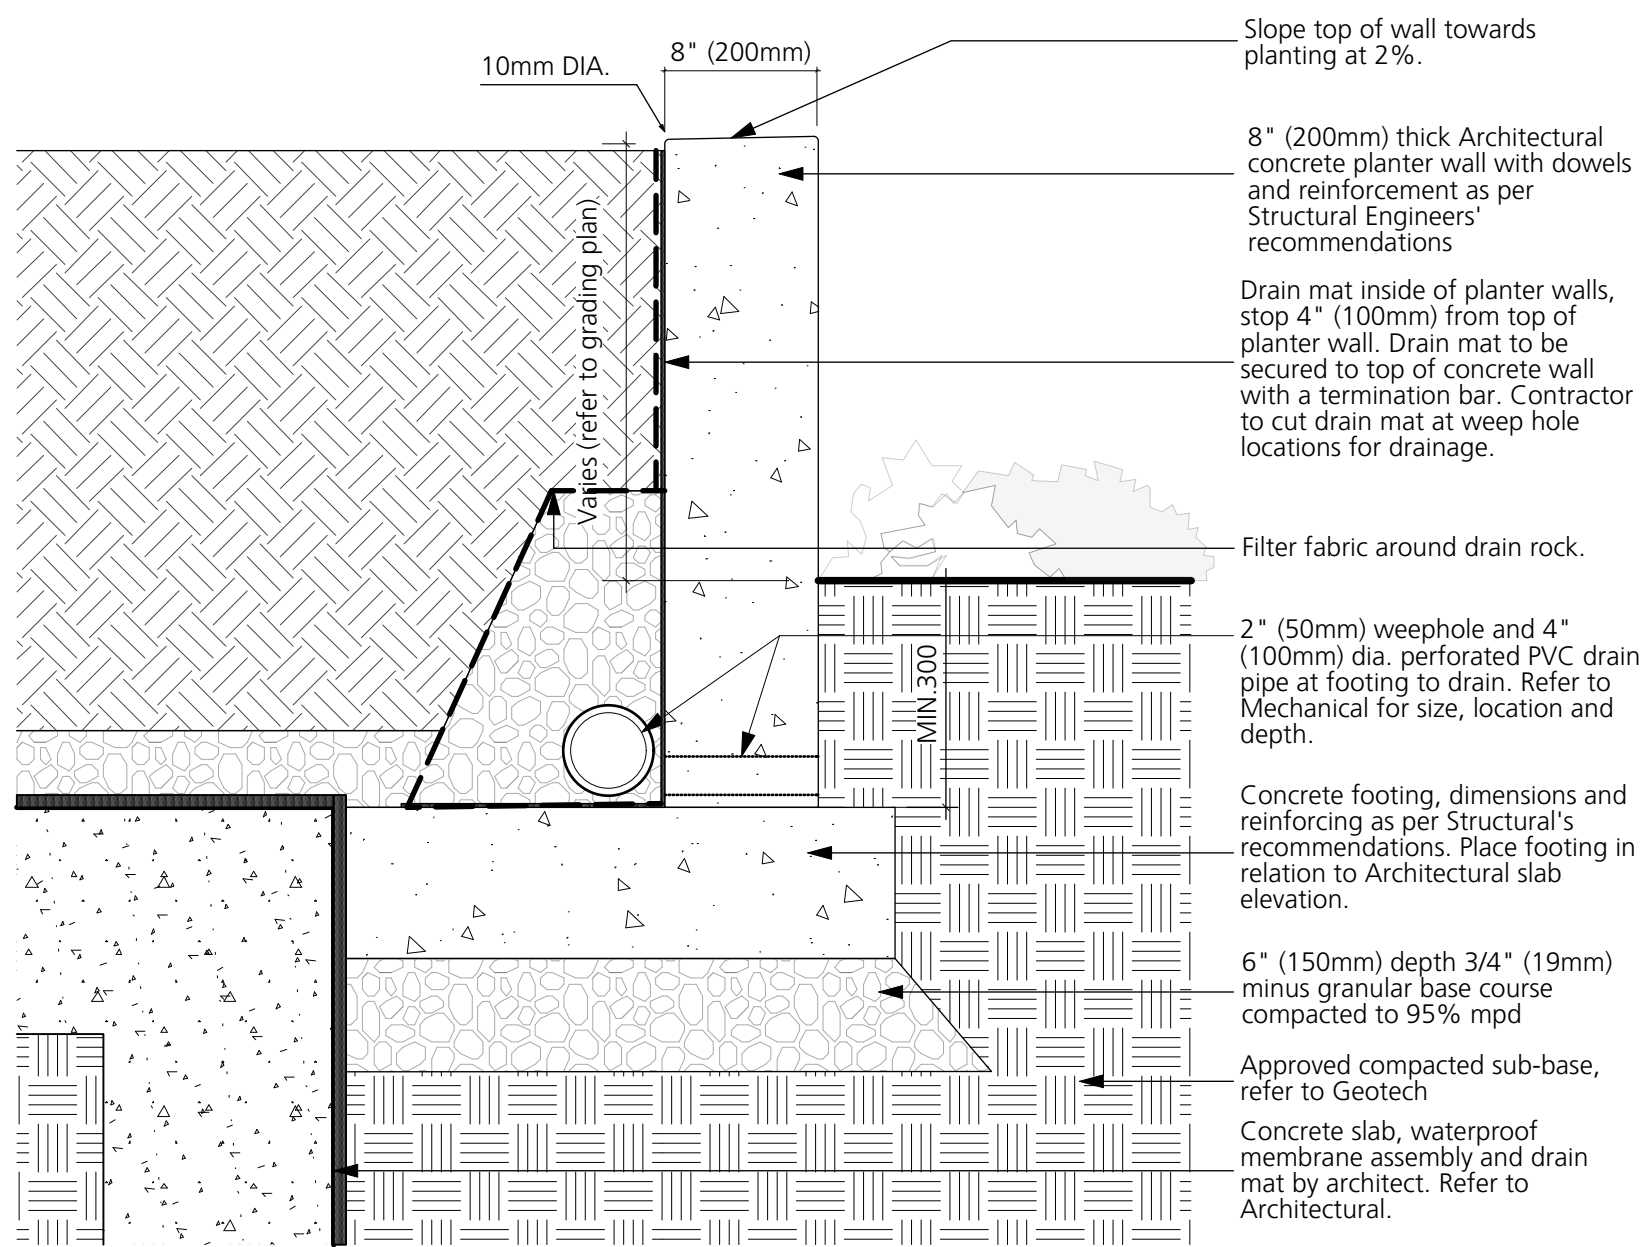
3 Hydrapressed Slab
1:10

A) ON-GRADE

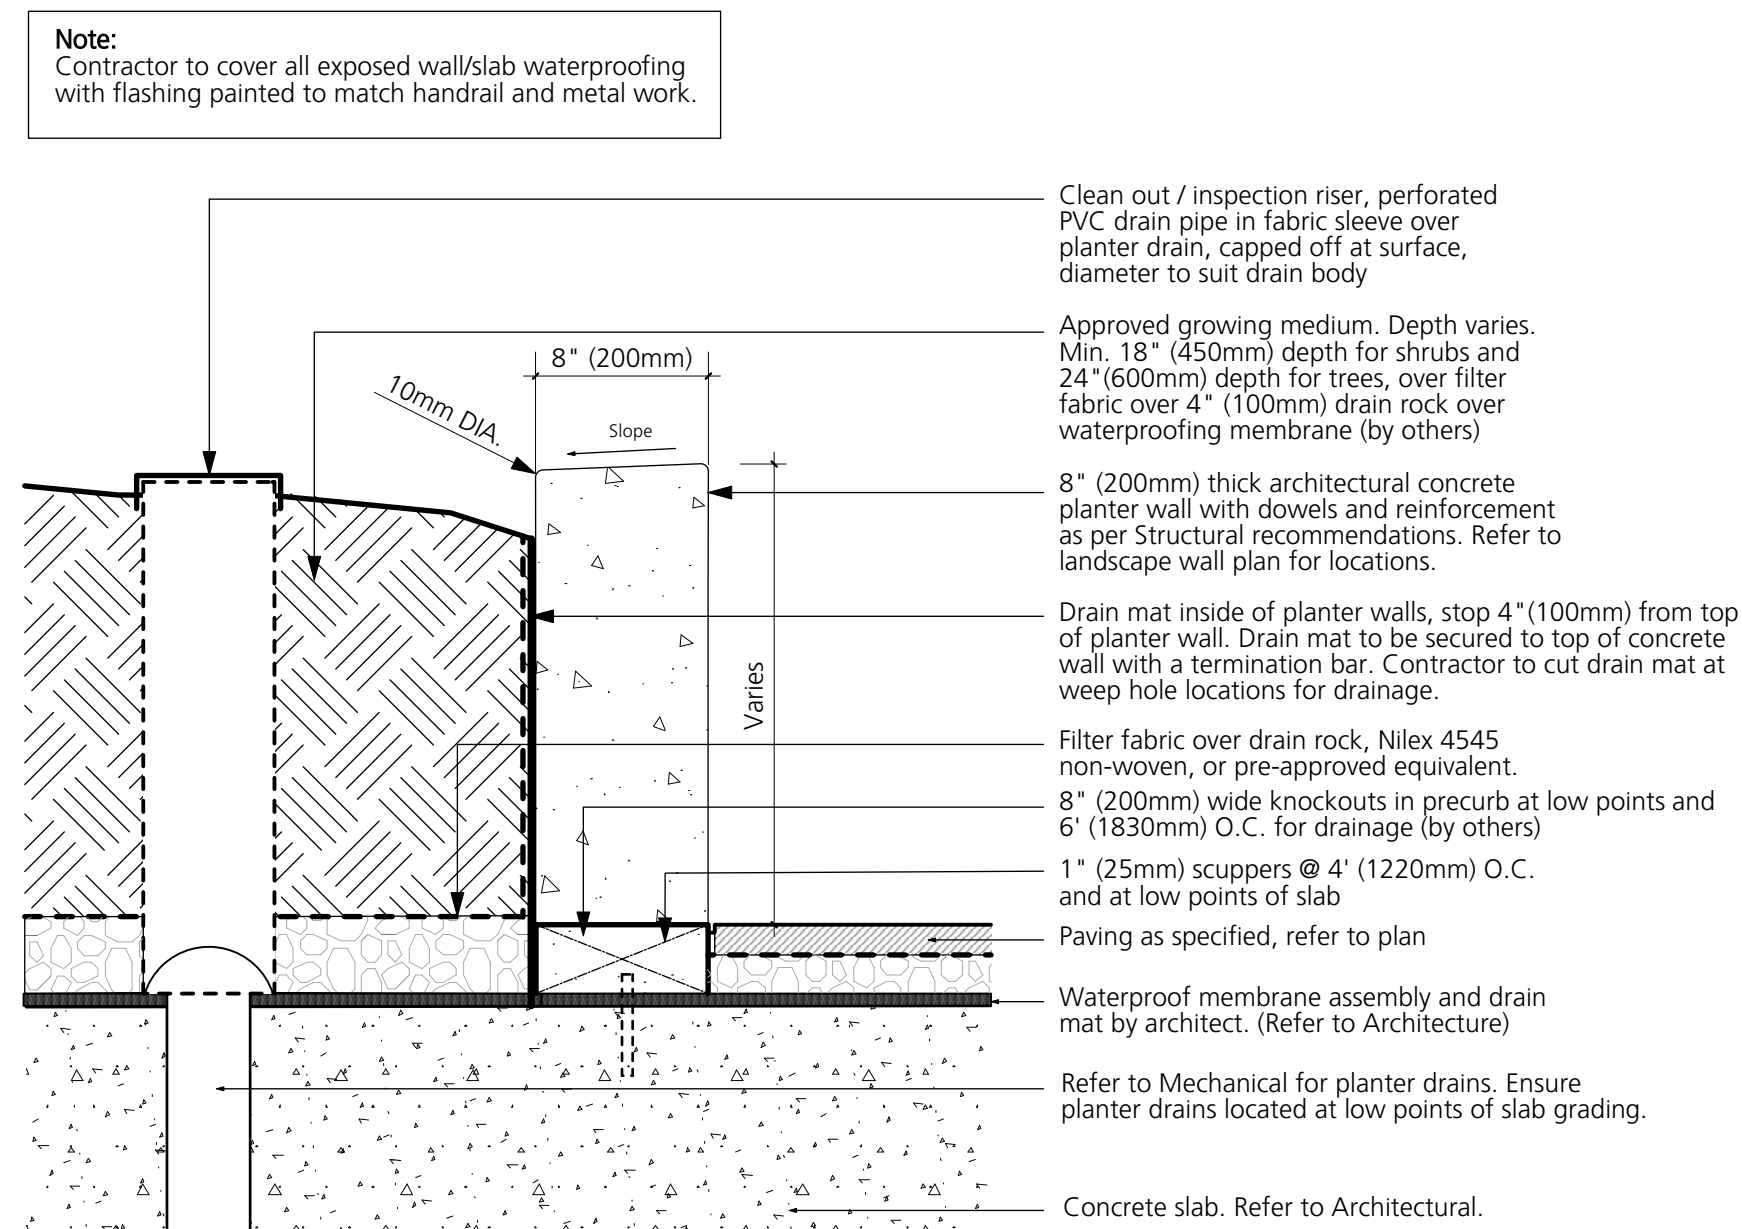

B) ON-SLAB

B) ON-SLAB

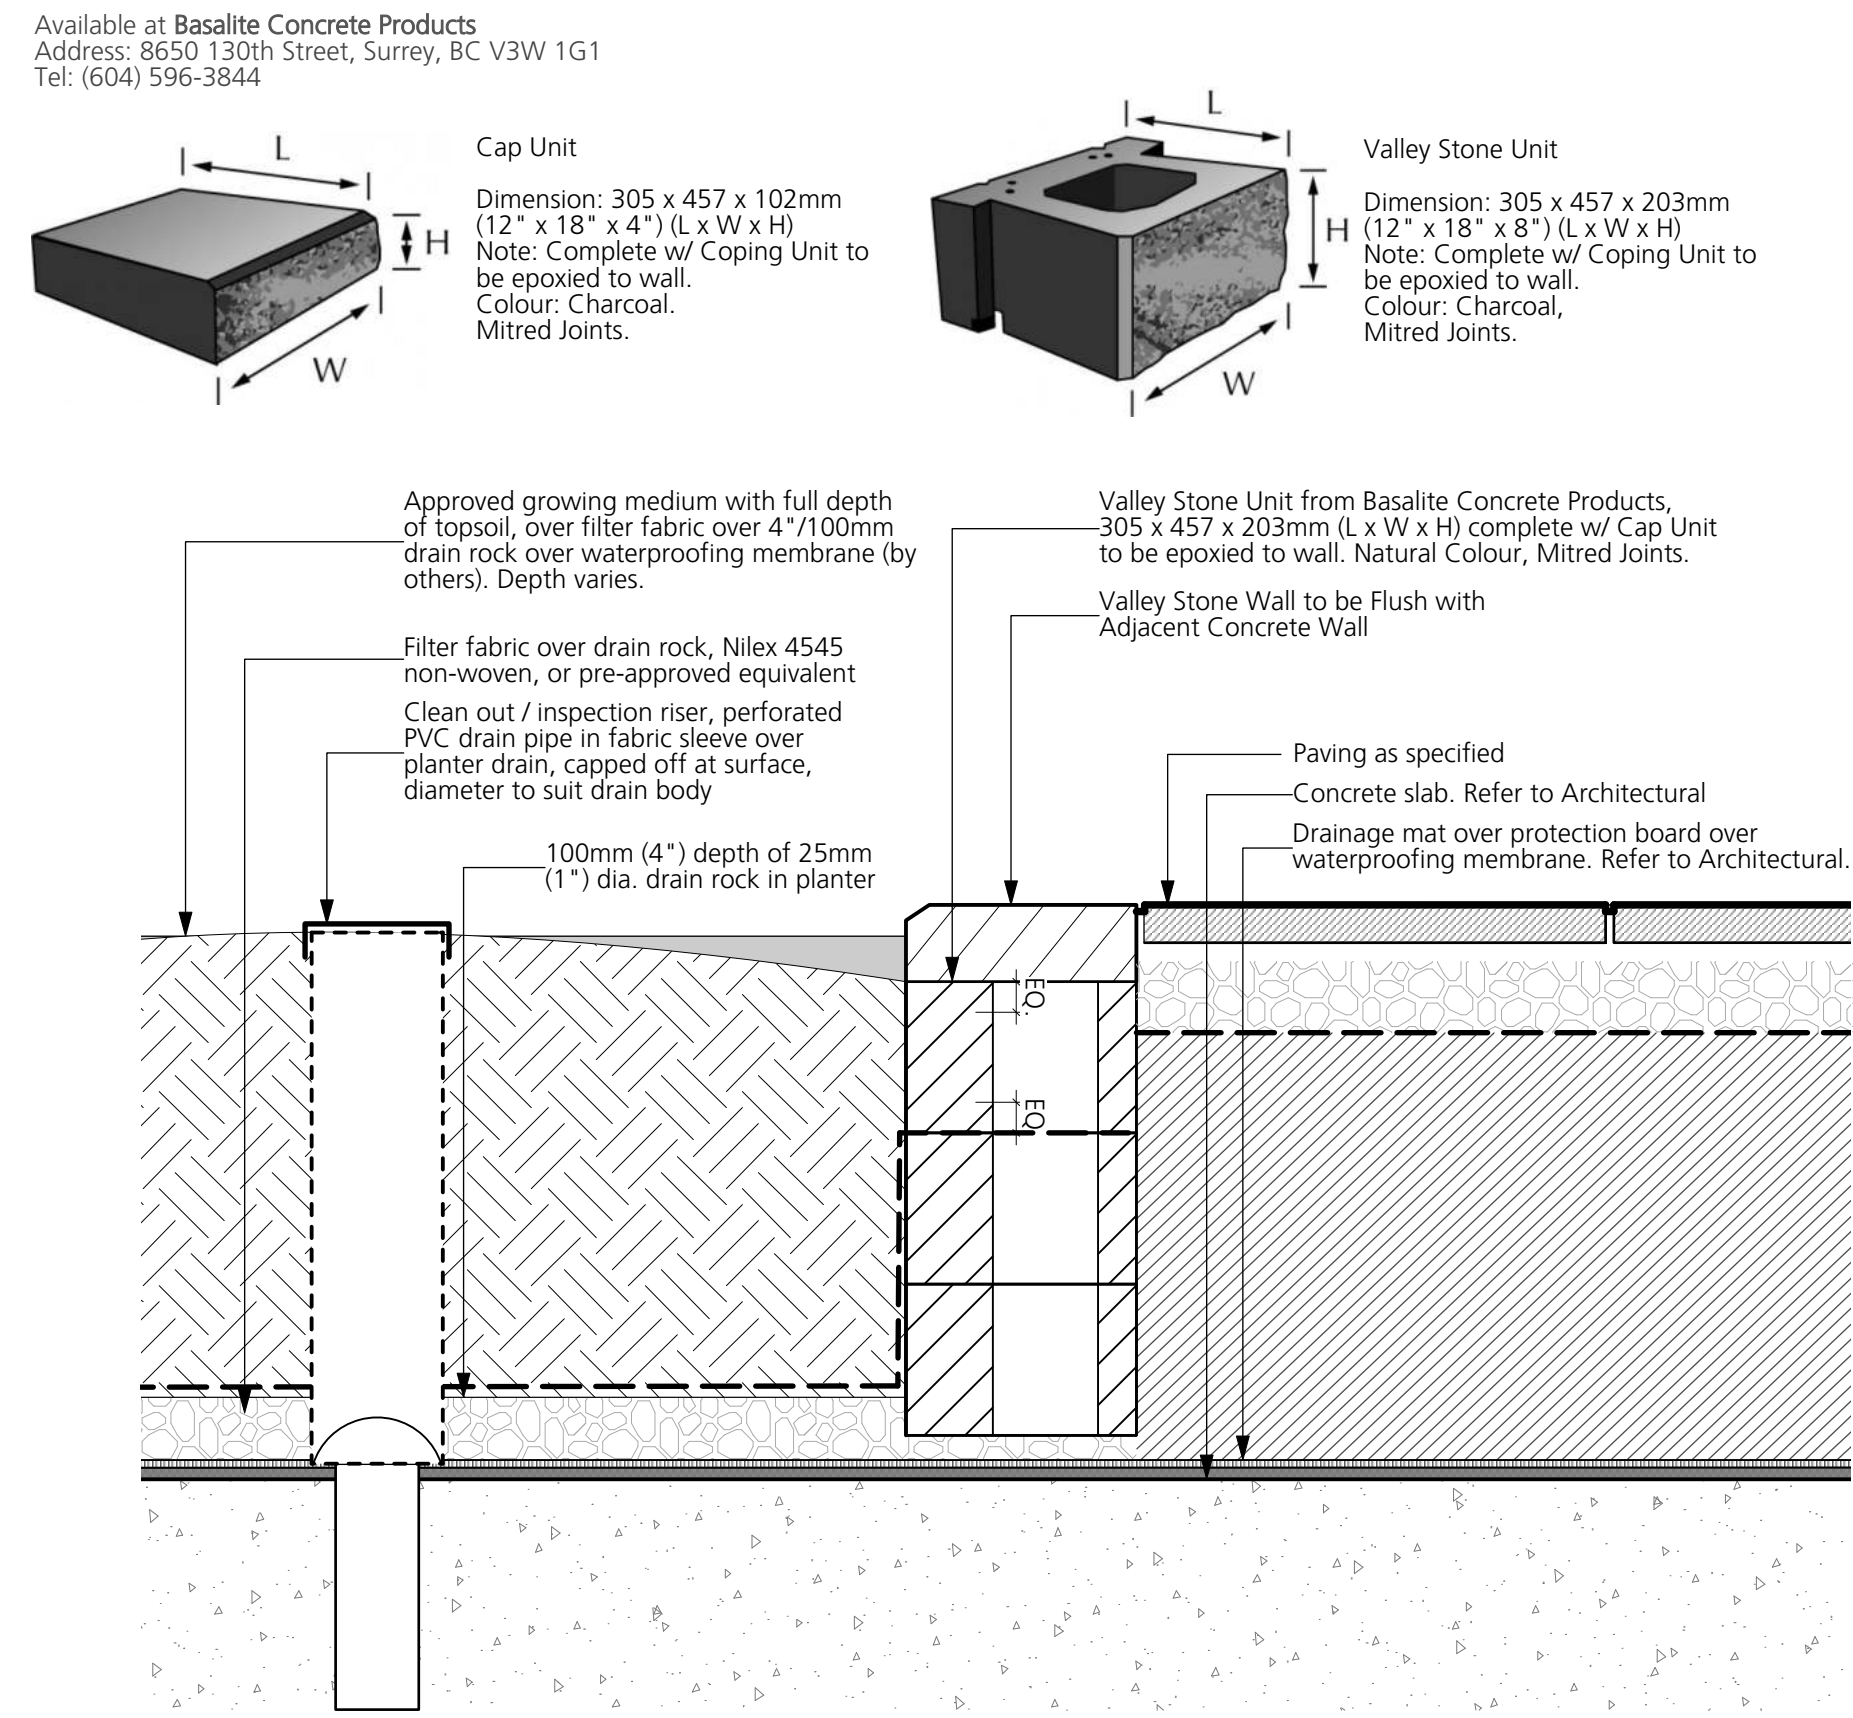5 Landscape Block Wall
1:104 CIP Concrete Planter Wall
1:10

plot date: 2024-07-12

COPYRIGHT RESERVED

This drawing is and shall remain the property of Perry and Associates Inc., and Perry and Associates Inc. shall retain the copyright therein. This document shall not be reproduced or used for additions or alterations to the project or for the purpose of any other project without the prior written consent of Perry and Associates Inc.

Client:



Project Title:

FORT & DAVIE APARTMENTS
1905-1907 Fort Street &
1923-1929 Davie Street,
Victoria, BC

Drawing Title:

Landscape Details

Project North:

Drawn By:

MH

Checked By:

MP

Scale:








Job No.:

As Shown

22-082

Sheet No.:

Issues		
No.	Description	Date
1	Issued for CALUC	2022/10/17
2	Issued for Development Permit	2023/07/17
3	Re-issued for Development Permit	2023/12/20
4	Re-issued for Development Permit	2024/02/17
5	Re-issued for Development Permit	2024/04/04
6	Re-issued for Development Permit	2024/07/17

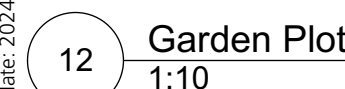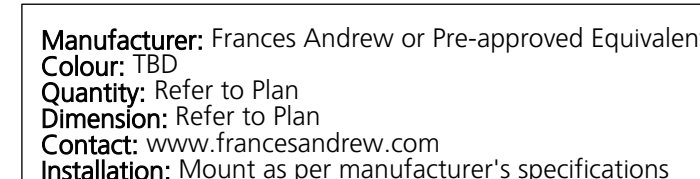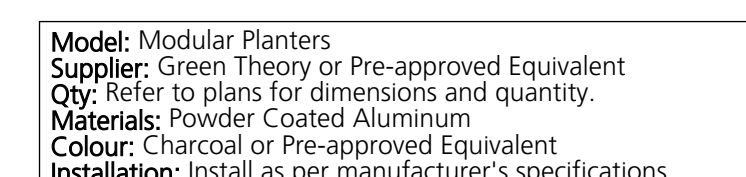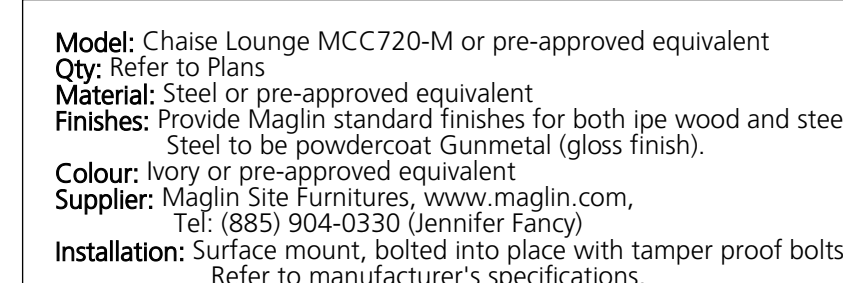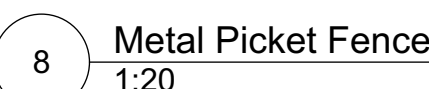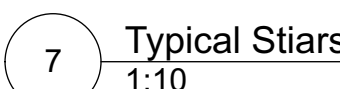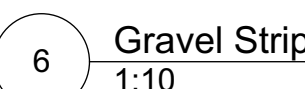

Client:



Project Title:

FORT & DAVIE APARTMENTS
1905-1907 Fort Street &
1923-1929 Davie Street
Victoria, BC

Drawing Title:

Landscape Details


Project North: _____ Drawn By: _____

MH

Checked By: MP

Scale: Job No.:
As Shown 22-082

Sheet No.: _____

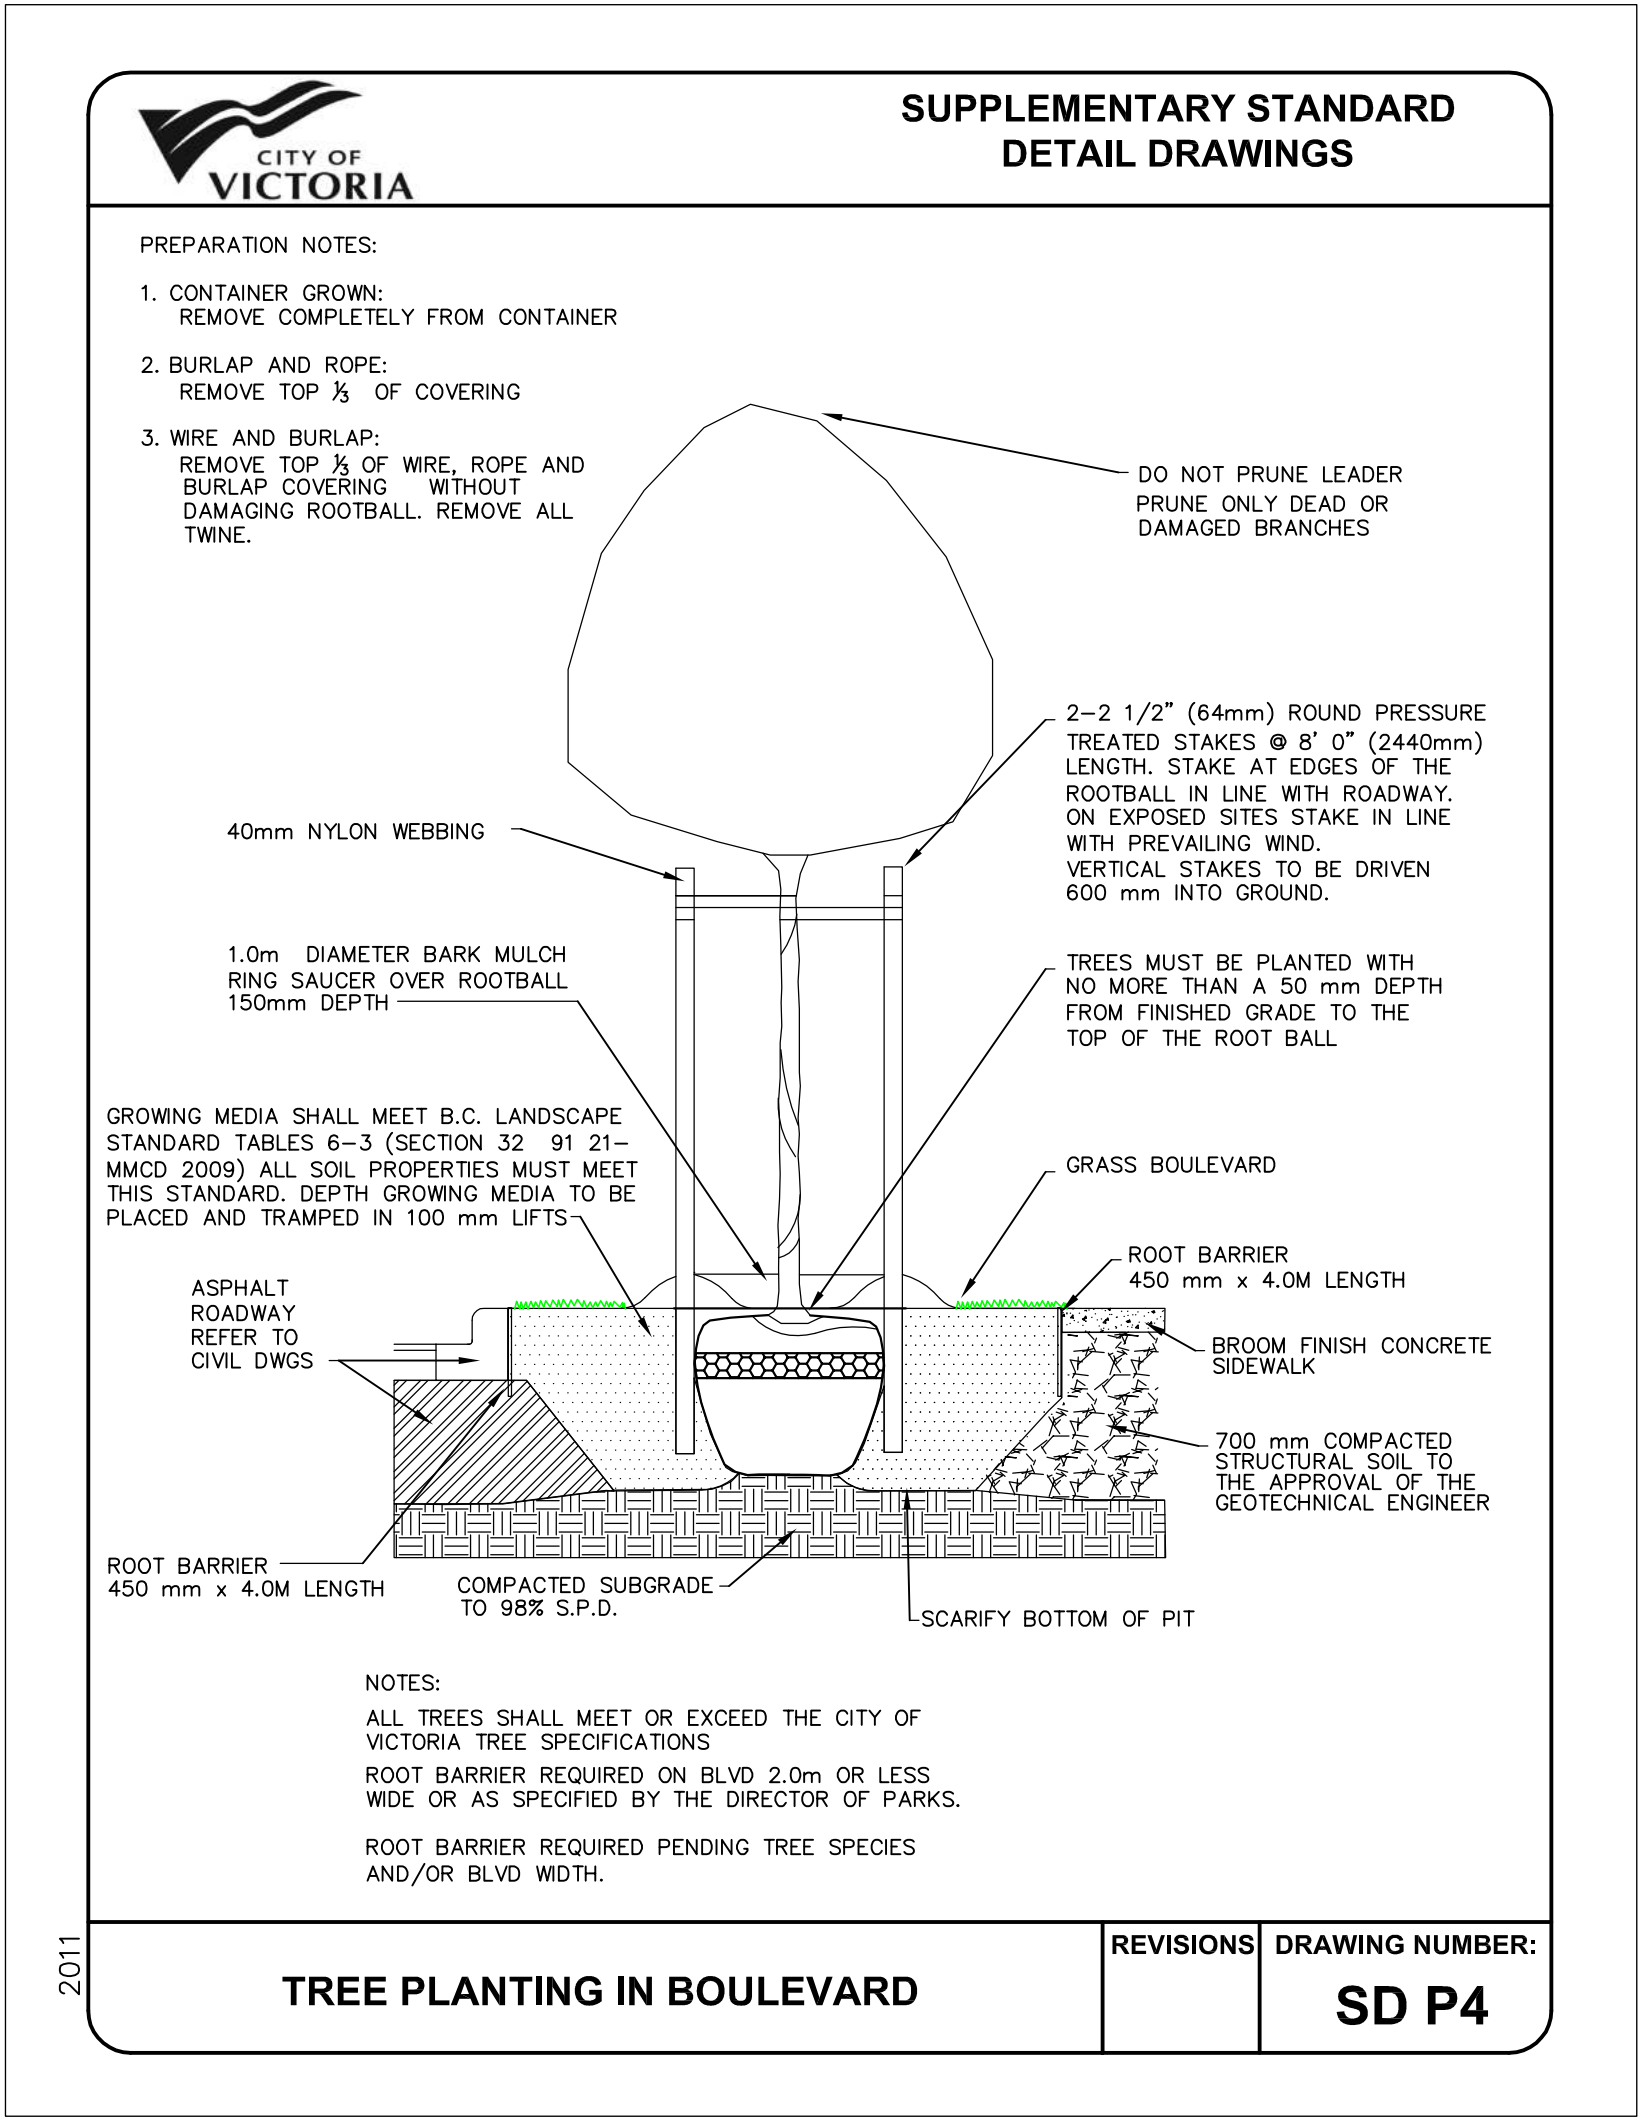

15

Tree Planting at Boulevard (as per City of Victoria Standards)
NTS

plot date: 2024-07-12

Issues		
No.	Description	Date
1	Issued for CALUC	2022/10/14
2	Issued for Development Permit	2023/07/10
3	Re-issued for Development Permit	2023/12/02
4	Re-issued for Development Permit	2024/02/16
5	Re-issued for Development Permit	2024/04/30
6	Re-issued for Development Permit	2024/07/12

COPYRIGHT RESERVED

This drawing is and shall remain the property of Perry and Associates Inc., and Perry and Associates Inc. shall retain the copyright therein. This document shall not be reproduced or used for additions or alterations to the project or for the purpose of any other project without the prior written consent of Perry and Associates Inc.

Client:



Project Title:

FORT & DAVIE APARTMENTS
1905-1907 Fort Street &
1923-1929 Davie Street,
Victoria, BC

Drawing Title:

Landscape Details

Project North:	Drawn By:
	MH
	Checked By:
	MP
Scale:	Job No.:
As Shown	22-082
Sheet No.:	