

FERNWOOD ROAD MISSING MIDDLE TOWNHOMES



Project Rendering - North Looking View @ Balmoral Road



Project Location - NTS

PROJECT DESCRIPTION

CIVIC ADDRESS: 1703 Fernwood Rd, 1705 Fernwood Rd, and 1312 Balmoral Rd, Victoria, BC
LEGAL DESCRIPTION LOT 1, PLAN 5883, LOT C, PLAN 2206, and LOT D, PLAN 2206, ALL OF SECTION 75, VICTORIA DISTRICT (PID #s 006-391-249, 006-391-231, and 005-941-601)

ZONING BYLAW SUMMARY

BUILDING DESCRIPTION: Group C, 3 Storey Wood Construction
USES: Residential Townhomes
EXISTING ZONE: R1-B (DPA 16A)
PROPOSED ZONE: Missing Middle (Sched P)
SITE AREA: 2,137.5 m² (23,008 s.f.)
FLOOR AREAS
TOTAL PROPOSED: 2,144 m² (23,077 s.f.)
FLOOR SPACE RATIO: 1 FSR
SITE COVERAGE: 45% (967.95 m²)
OPEN SITE SPACE: 41.8% (893.2 m²)
LANDSCAPE SPACE: 10% (208m²)
GRADE OF BUILDING: North Bldg 33.97 m, South Bldg 34.83 m, West Bldg 36.47 m (See Site Plan for Avg. Grade Calculation)
HEIGHT OF BUILDING: North Bldg 11.13 m, South Bldg 10.27 m, West Bldg 8.78 m
NUMBER OF STOREYS: 3 Storeys
RESIDENTIAL PARKING: 14 Stalls Total, 13 stalls in garages (100% Level 2 EV), 1 Accessible van stall
BICYCLE PARKING: Required 18 Short Term (6/bldg x 3), 12 Class 1 (15%, 2 Oversized) Units 1,2,3,5,6 and 7, Provided 18 Short term (racks distributed through site), 6 Class 1 (2 Oversize, secure in-suite provided for Units 1,2,3), 6 Class 1 (secure facility on site with repair provided for Units 5,6,7)

SETBACKS: West Bldg 1.96 m, South Bldg 18.19 m, North Bldg 16.57 m
FRONT (West): 34.94 m, 4.1 m, 3.09 m
REAR (East): 1.89 m, 23.7 m, 2.7 m
SIDE (North): 0.73 m, 3.1 m, 23.54 m
COMBINED SIDE: 2.62 m, 26.8 m, 28.64 m

NB. Setbacks are from proposed road dedication line. Refer to A101 for locations.

SUITE COMPOSITION: 19 SUITES
3 Bedroom 19
Ground-Oriented Units 19
Minimum Unit Floor Area 92.22 m²

BUILDING CODE SUMMARY: BCBC Part 9, Group C, 3 Storey Wood Construction

All material specifications, details and construction methods to conform to local by-laws and British Columbia Building Code (BCBC).

PROJECT DIRECTORY

DEVELOPER Shelbourne Project Limited Partnership, 541 Cornwall Street, Victoria, B.C., V8V 4K3, P. 604.710.3627

ARCHITECT dHkarchitects, 977 Fort Street, Victoria, BC, V8V 3K3, P. 250.658.3367

ELECTRICAL CONSULTANT AES Engineering, 500 - 3795 Carey Road, Victoria, BC, V8Z 6T8, 250.590.9990

CIVIL CONSULTANT Kyle Engineering, Suite 1 - 40 Cadillac Ave, Victoria, BC, 250.475.6906

LANDSCAPE CONSULTANT LADR Landscape Architects Inc., 3484 Queens Avenue, Street Level, Victoria, BC, V8T 1M5, P. 250.598.0105

ARBORIST Capital Tree Service, Victoria, BC, 250.415.7244

ANNOTATIONS LEGEND

- The following annotations are used on architectural drawings and details:
- BEDROOM ROOM NAME & ROOM NUMBER
 - DOOR NUMBER See Door Schedule
 - WINDOW NUMBER See Window Schedule
 - WALL TYPE See Assemblies Schedule
 - RATED WALL DESIGNATION
 - ELEVATION DATUM
 - CEILING HEIGHT
 - AREA OF DROP CEILING
 - KEYNOTE SYMBOL
 - MATERIAL TAG
 - INTERIOR ELEVATION REFERENCE
 - ROOM FINISHES

Drawing List

- A000 Project Data
- A001 Survey
- A002 Perspective Views
- A003 Perspective Views
- A005 Shadow Studies
- A101 Site Plan
- A201 Overall L1 Plan
- A202 Overall L2 Plan
- A203 Overall L3 Plan
- A204 Overall Roof Plan
- A300 Street Elevations
- A301A West Building Elevations
- A301B South Building Elevations
- A301C North Building Elevations
- A401 Building Sections
- A900 Area Plans

LIST OF ABBREVIATIONS

The following abbreviations are used on door, window, and finish schedules as well as on architectural drawings and details.

ACST	Acrylic Stucco	HP	High Point	ST	Structure
ACT	Acoustical Tile	HSS	Hollow Steel Section	STL	Steel
AFF	Above Finished Floor	HW	Hardware	STN	Stair(s)
AL	Aluminum	INSUL	Insulated	STNT	Stone Tile
BG	Building Grade	LAM	Laminated Glass	SS	Stainless Steel
CEM	Cementitious Backing Board	LP	Low Point	SVF	Sheet Vinyl Flooring
Conc	Concrete	MDFB	Medium Density Fibreboard Base	TB	Towel Bar
CBK	Concrete Block	MR	Mirror	T/D	Tempered / Double Glazed
CL	Centerline	MP	Metal Panel	TLAM	Tempered Laminated Glass
CPT	Carpet Tile	O/H	Overhead	TGL	Tempered Glass
CT	Ceramic Tile	OW	Operable Window	TLGL	Translucent Glass
CW	Complete With	PF	Prefinished	TOC	Top of Concrete
DD	Deck Drain	PLAM	Plastic Laminate	TOD	Top of Drain
EL	Elevation	PLS	Plaster	TOI	Top of Insulation
EPC	Epoxy Polymer Coating	PSF	Pressed Steel Frame	TOP	Top of Parapet
EXP AGG	Exposed Aggregate	PT	Paint	TOS	Top of Slab
EXT	Exterior	PTD	Paper Towel Dispenser	TOW	Top of Wall
FD	Floor Drain	PTD/W	Paper Towel Dispenser / Waste	TP	Toilet Paper
FEC	Fire Extinguisher Cabinet	PTW	Paper Towel Waste	UNF	Unfinished (for GWB means taped and filled by not sanded to minimum ULC requirements where applicable)
FFE	Finished Floor Elevation	RA	Roof Anchor	UNO	Unless Noted Otherwise
FG	Finished Grade	RB	Rubber Base	U/S	Underside of
GB	Grab Bar	RES	Resilient Flooring	VCT	Vinyl Composition Tile
GBL	Glass Block	RD	Roof Drain	VGL	Vision Glass
GL	Glass	RD-P	Roof Drain - Planter	VIS	Vinyl Impact Sheet
GIWG	Georgian Wire Glass	RWL	Rain Water Leader	VT	Vinyl Tile
GWB	Gypsum Wallboard	SAFI	Spray Applied Fibrous Insulation	VWC	Vinyl Wall Covering
HC	Hollow Core	SCW	Solid Core Wood	WC	Water Closet
HCW	Hollow Core Wood	SD	Soap Dispenser	WD	Wood
HIC	Handicap	SL	Sealer	WPM	Waterproof Membrane
HM	Hollow Metal	SP	Spandrel Glass	WRC	Water Repellent Coating
		SPC	Solid Particleboard Core		

Final Approved Plans
Adopted Date: June 25, 2025

Revisions
Received Date: June 20, 2025

8	250613	ISSUED FOR DP INFO
7	250530	ISSUED FOR DP CORRECTION
6	250425	ISSUED FOR DP REVISIONS
5	250205	ISSUED FOR DP CORRECTION
4	250122	ISSUED FOR DP REVISIONS
2	241030	ISSUED FOR DP REVISIONS
Rev.	Date	Description

Issued	2025-05-30	Description	DP Documents
Drawn By	ADM/RMC/EGS	Checked By	ADM
Scale	As Indicated	Project Number	2404

NOTE: All dimensions are shown in millimeters.

Fernwood Road
Missing Middle
Townhomes

Project Data



dHkarchitects
Victoria
977 Fort Street
Nanaimo
102-5190 Dublin Way V9T 0H2 T 1-250-585-5810

V8V 3K3 T 1-250-658-3367

COPYRIGHT RESERVED. THESE PLANS AND DESIGNS ARE AND AT ALL TIMES REMAIN THE PROPERTY OF dHkarchitects TO BE USED FOR THE PROJECT SHOWN AND MAY NOT BE REPRODUCED WITHOUT WRITTEN CONSENT.



Perspective Rendering at Fernwood Road

4	250122	ISSUED FOR DP REVISIONS
2	241030	ISSUED FOR DP REVISIONS
Rev.	Date	Description

Issued	2025-05-30	Description	DP Documents
Drawn By	Author	Checked By	Checker
Scale	Project Number		2404

NOTE: All dimensions are shown in millimeters.

Fernwood Road
Missing Middle
Townhomes

Perspective Views



dHKarchitects
Victoria
977 Fort Street
Nanaimo
102-5190 Dublin Way V9T 0H2 T 1-250-585-5810
V8V 3K3 T 1-250-658-3367
COPYRIGHT RESERVED. THESE PLANS AND DESIGNS ARE AND AT ALL TIMES REMAIN THE PROPERTY OF dHKARCHITECTS TO BE USED FOR THE PROJECT SHOWN AND MAY NOT BE REPRODUCED WITHOUT WRITTEN CONSENT



Perspective Rendering at Balmoral Road

4	250122	ISSUED FOR DP REVISIONS
2	241030	ISSUED FOR DP REVISIONS
Rev.	Date	Description

Issued	2025-05-30	Description	DP Documents
Drawn By	ADM	Checked By	ADM
Scale		Project Number	2404







NOTE: All dimensions are shown in millimeters.

Fernwood Road
Missing Middle
Townhomes

Perspective Views



dHK Architects
Victoria
977 Fort Street
Nanaimo
102-5190 Dublin Way V9T 0H2 T 1-250-585-5810
V8V 3K3 T 1-250-658-3367
COPYRIGHT RESERVED. THESE PLANS AND DESIGNS ARE AND AT ALL TIMES REMAIN THE PROPERTY OF dHK ARCHITECTS TO BE USED FOR THE PROJECT SHOWN AND MAY NOT BE REPRODUCED WITHOUT WRITTEN CONSENT.

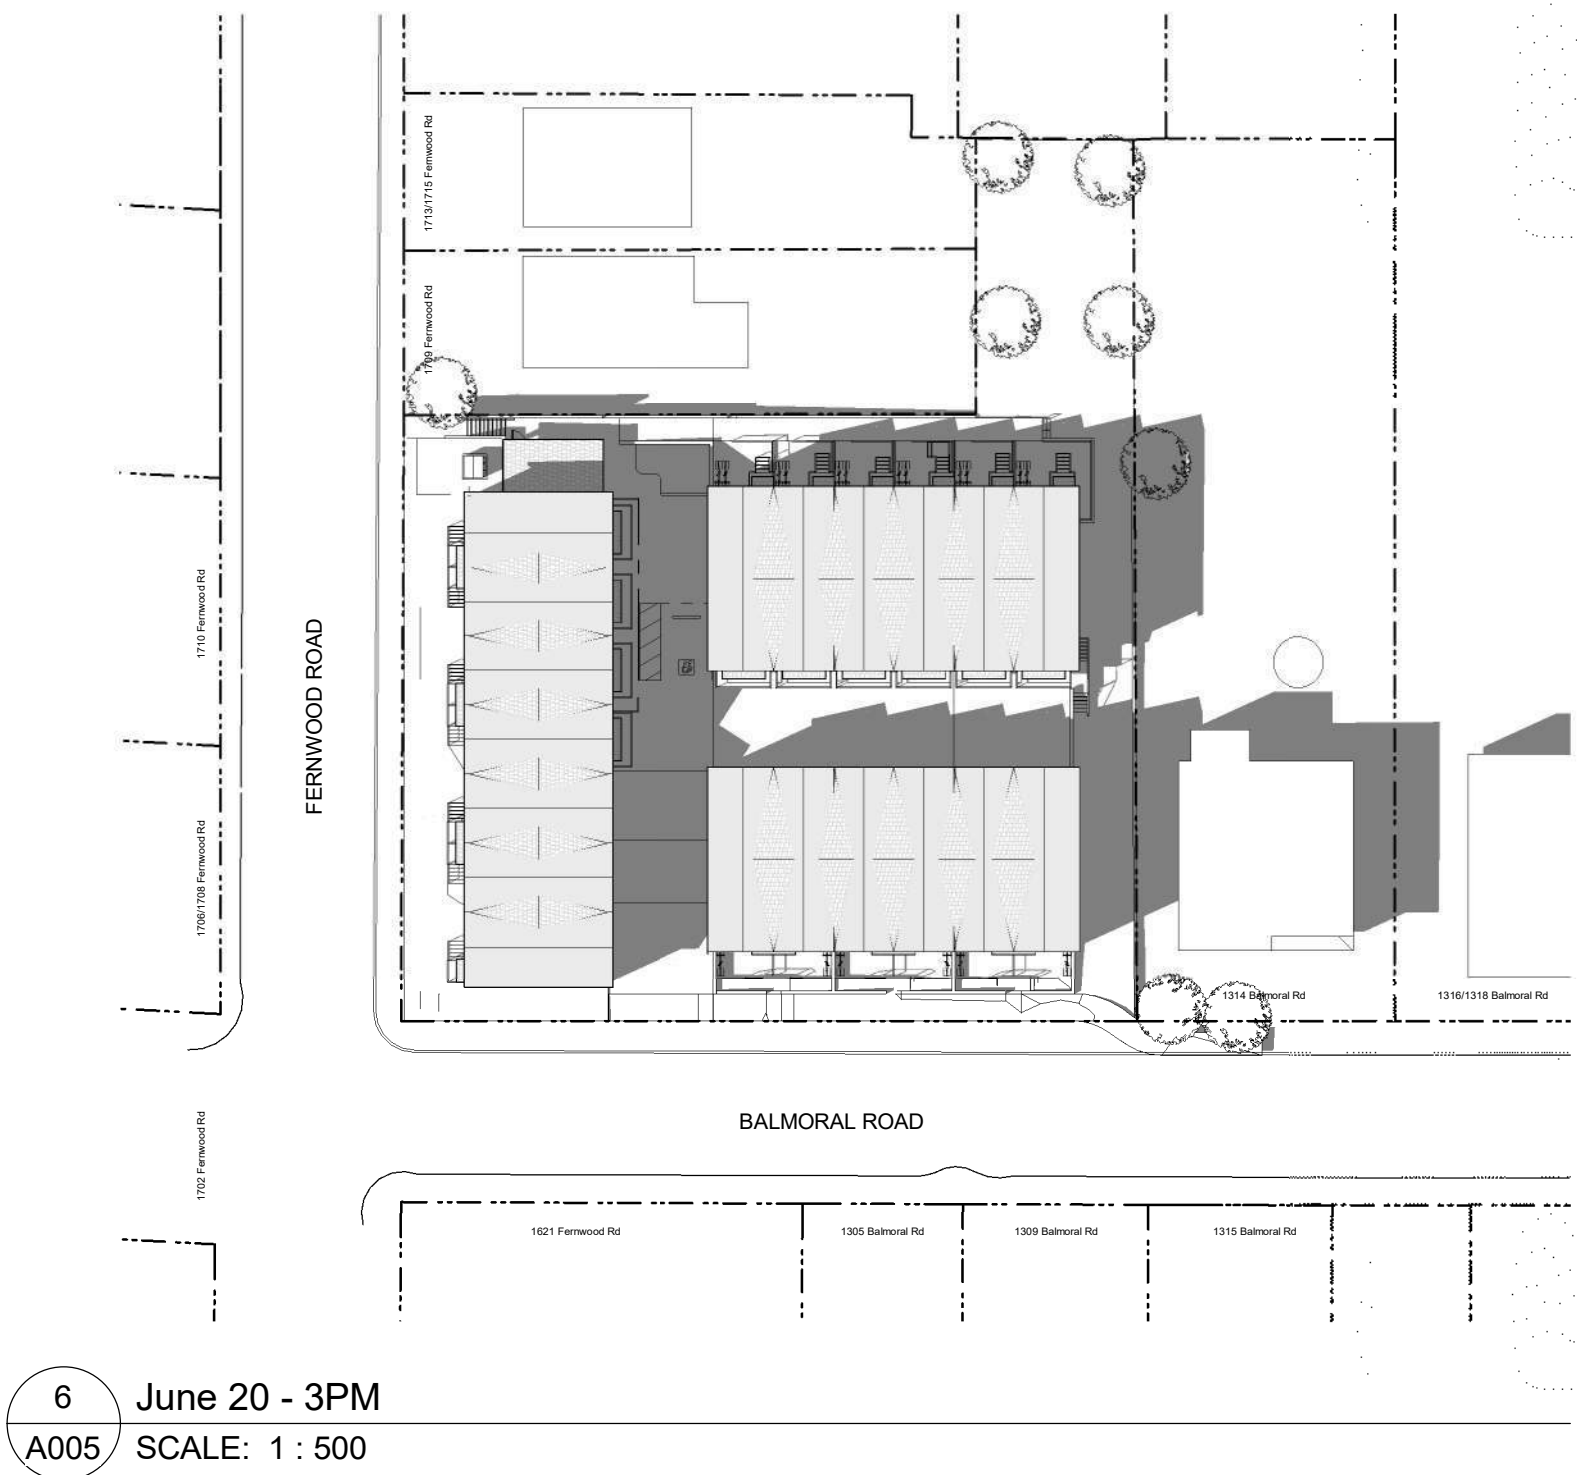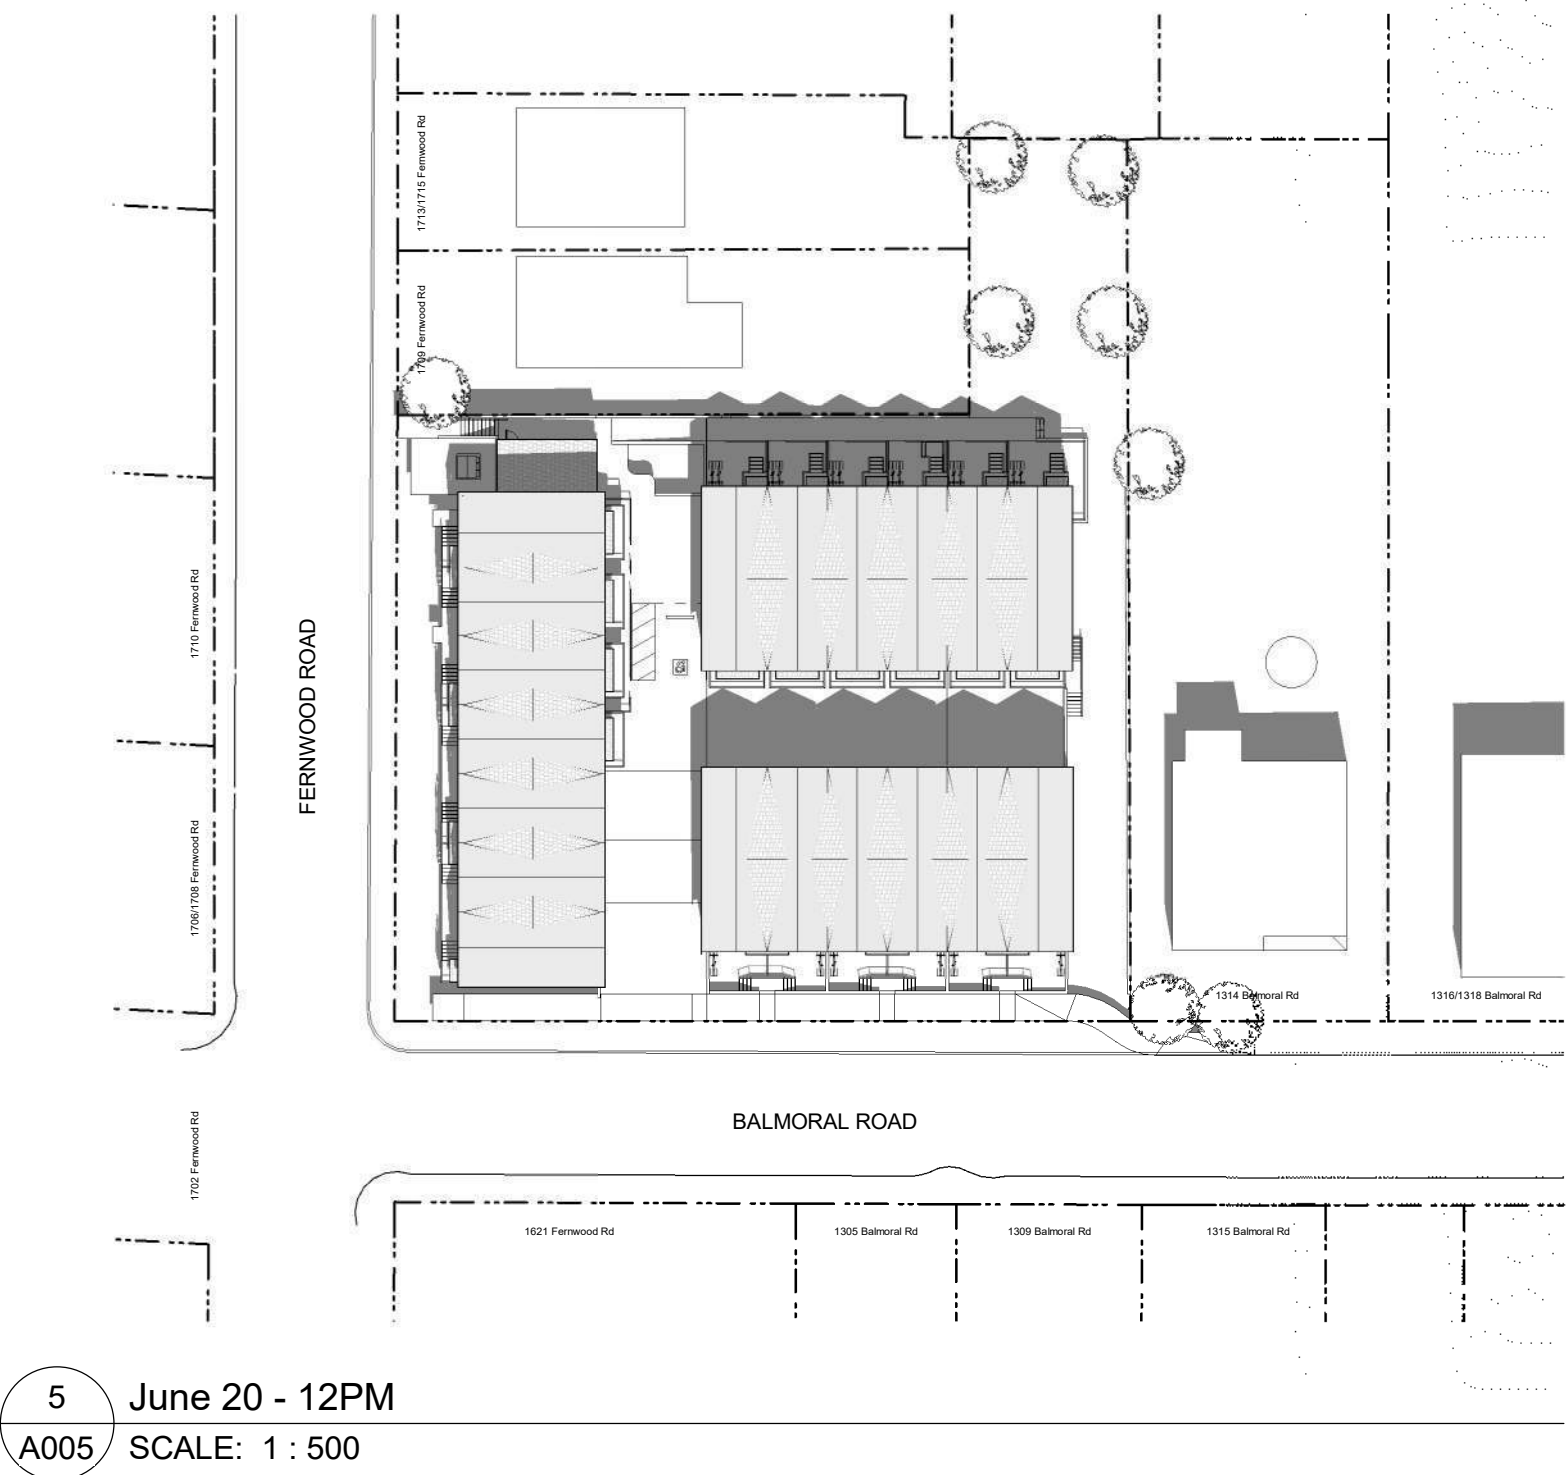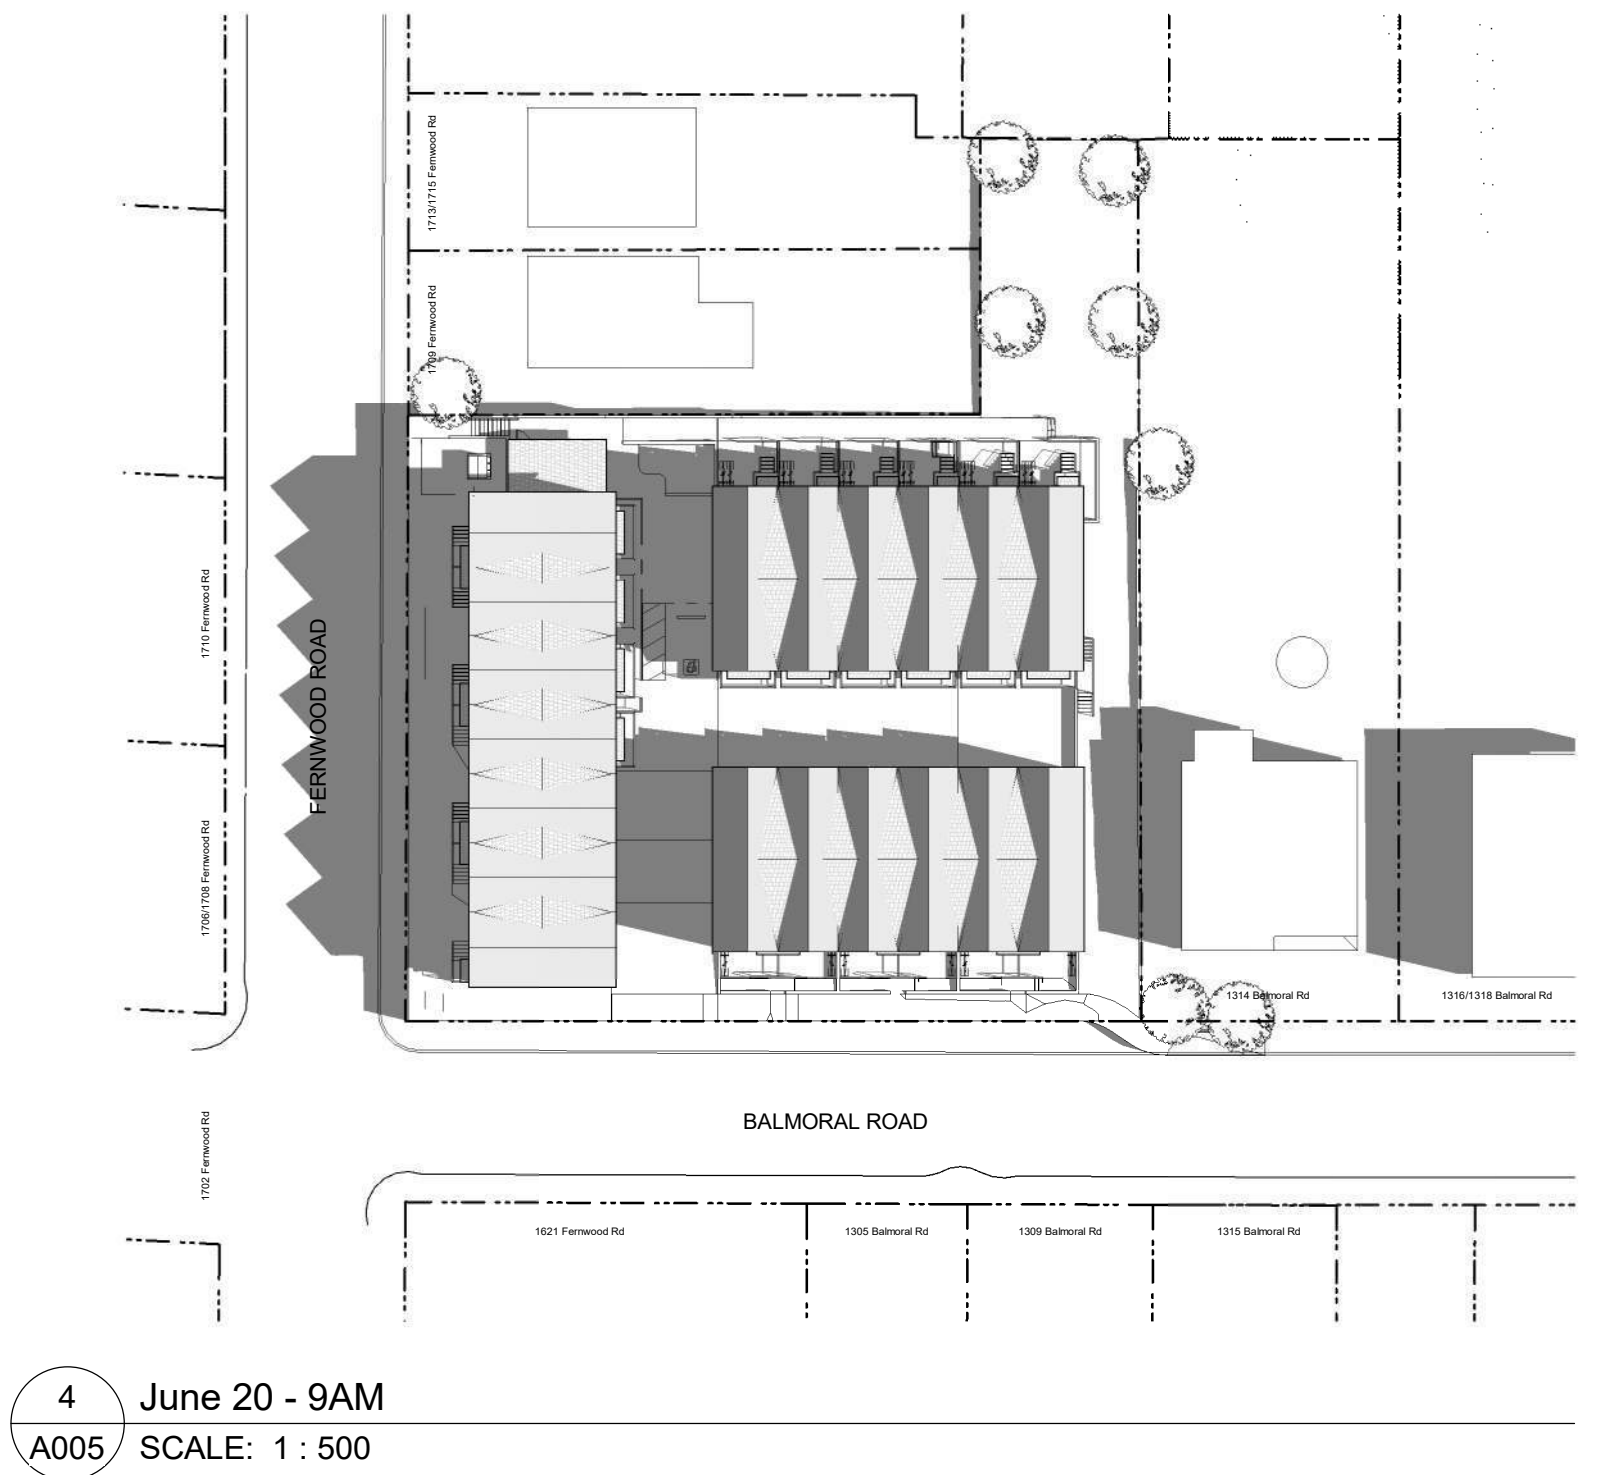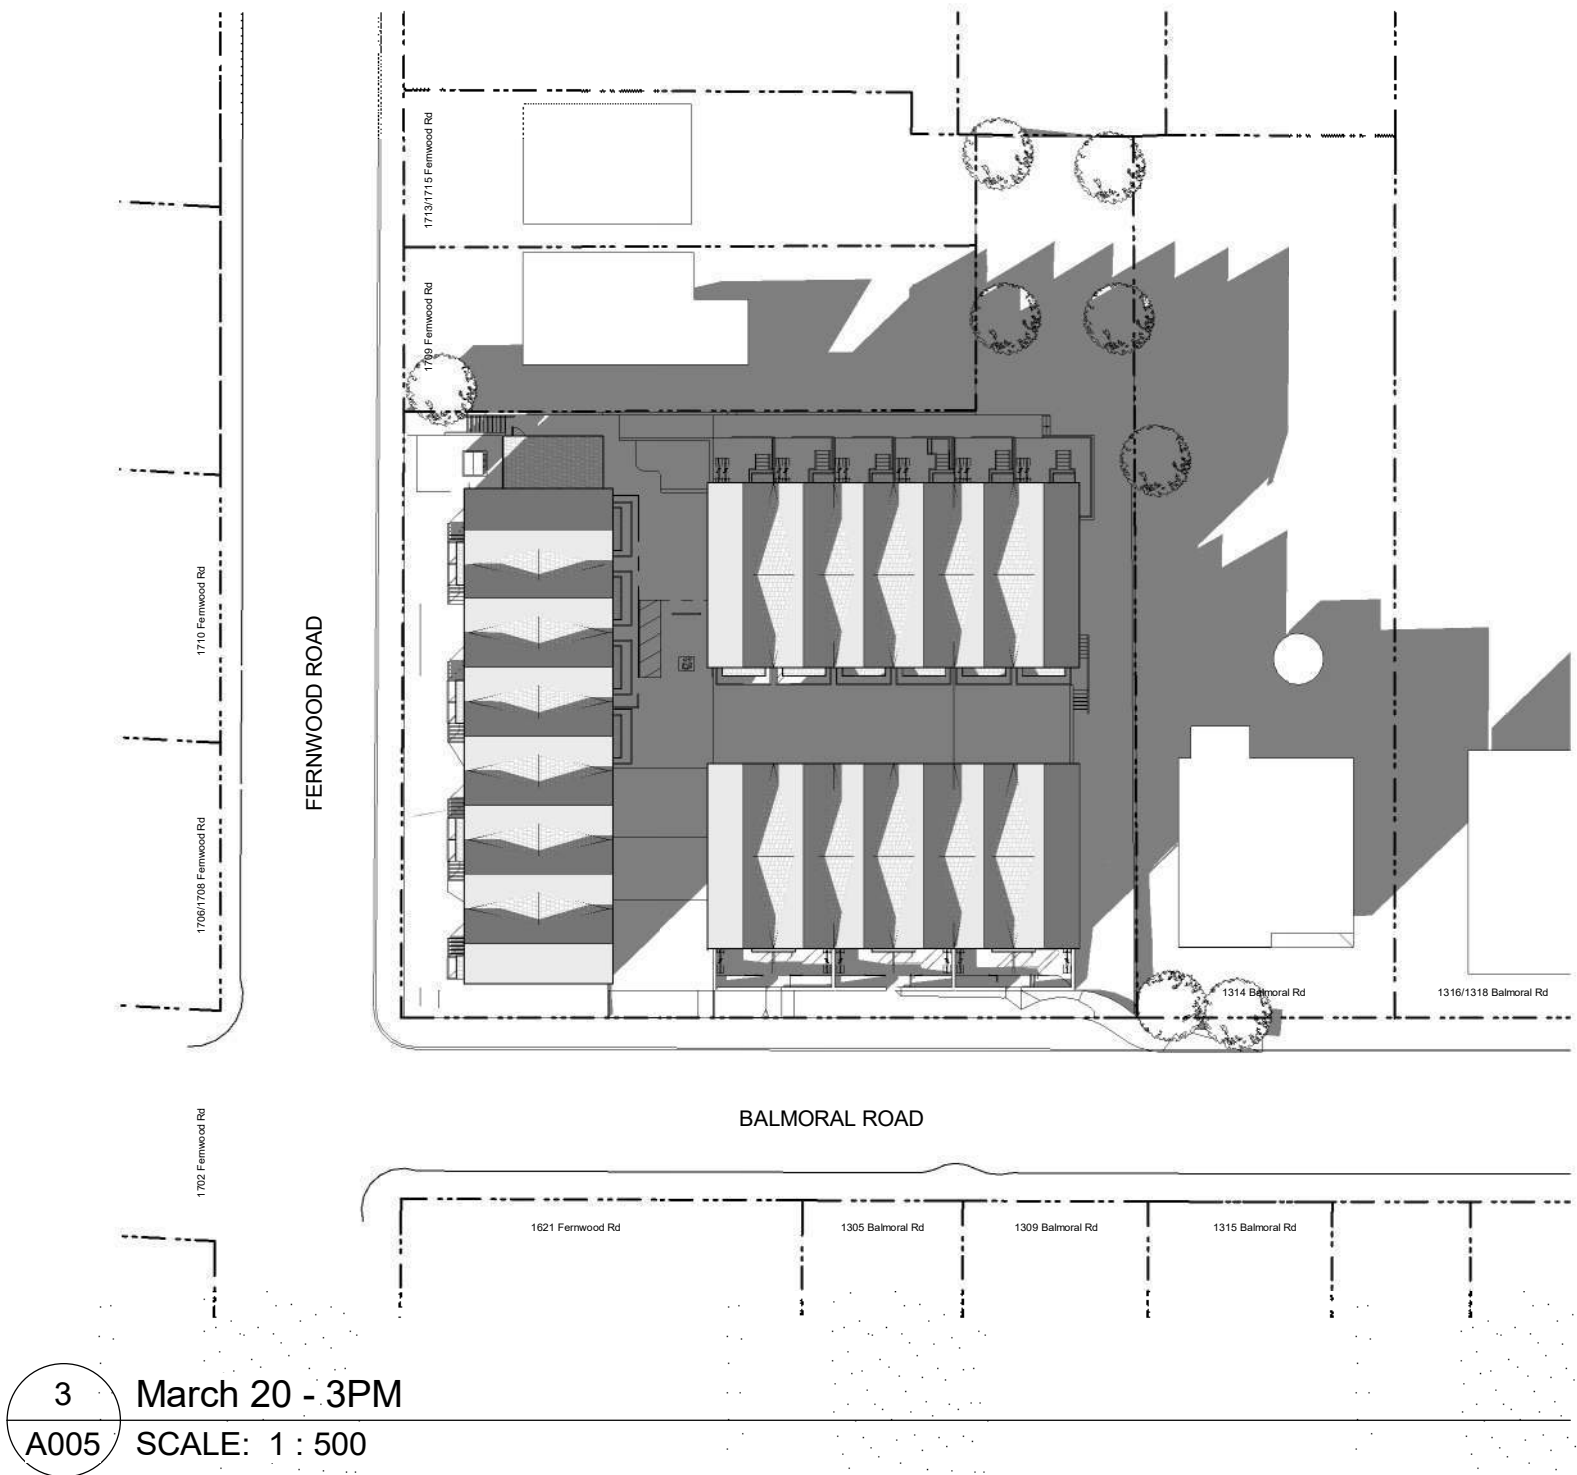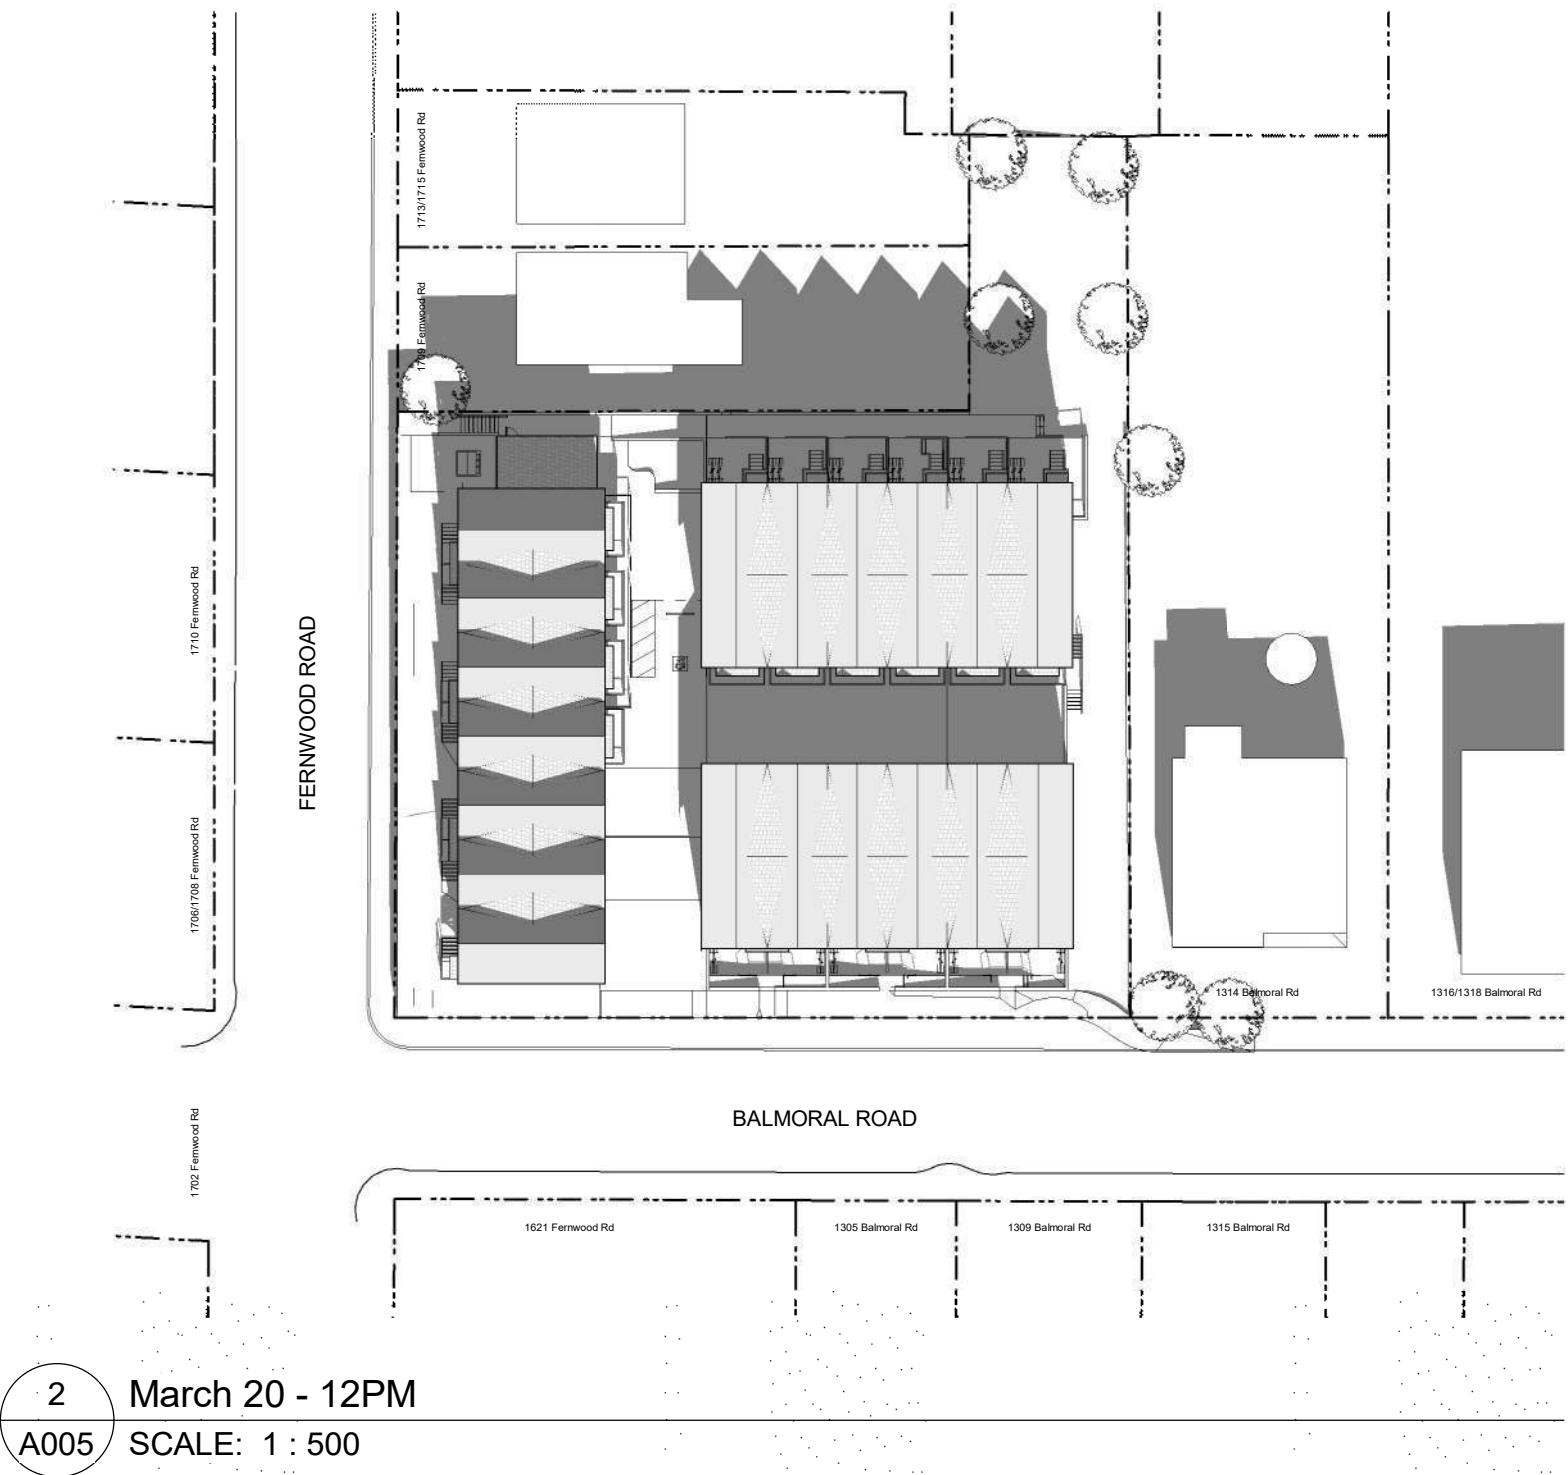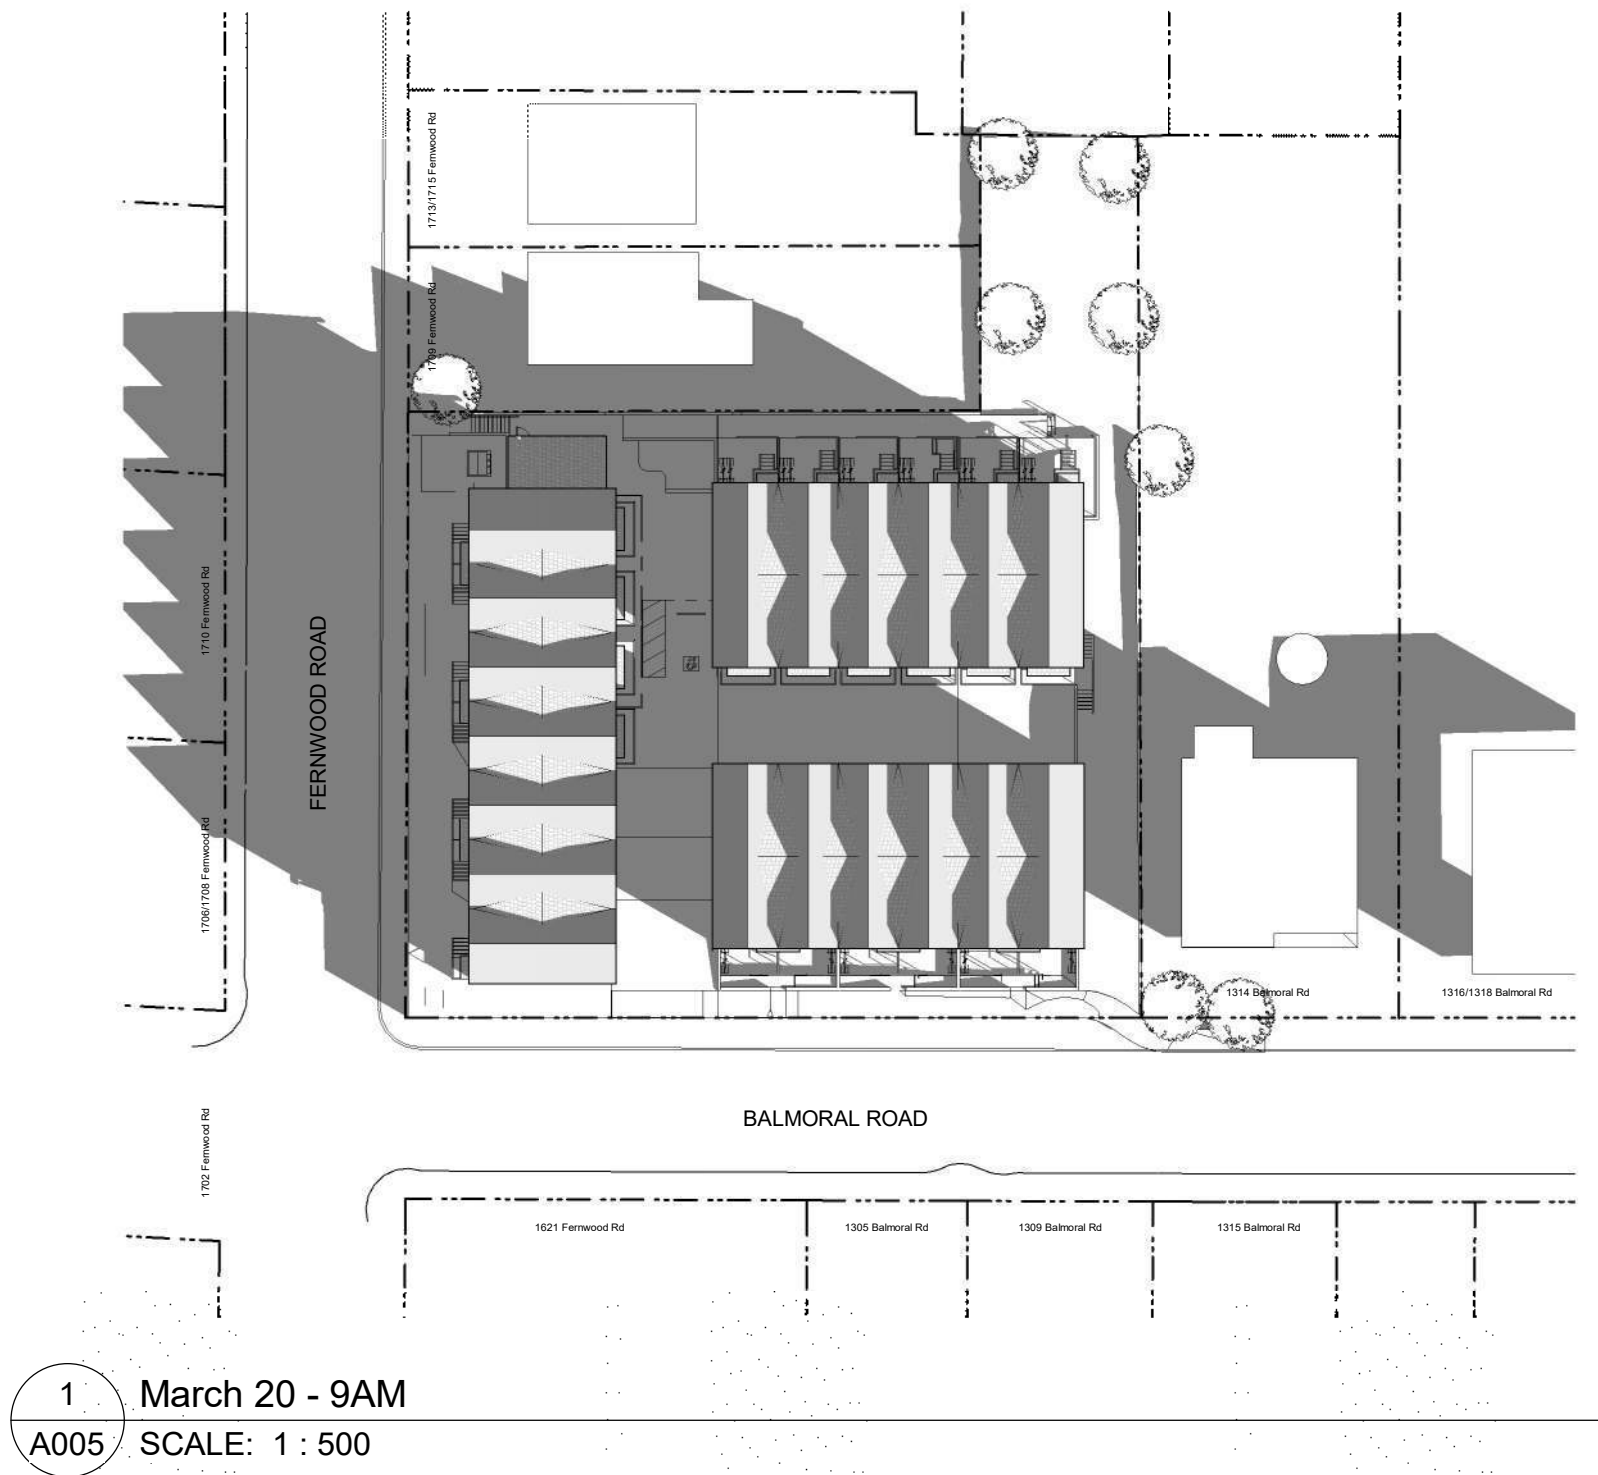


Rev.	Date	Description
Issued	2025-05-30	Description DP Documents
Drawn By	Author	Checked By Checker
Scale	1 : 500	Project Number 2404

NOTE: All dimensions are shown in millimeters.

Fernwood Road
Missing Middle
Townhomes

Shadow Studies

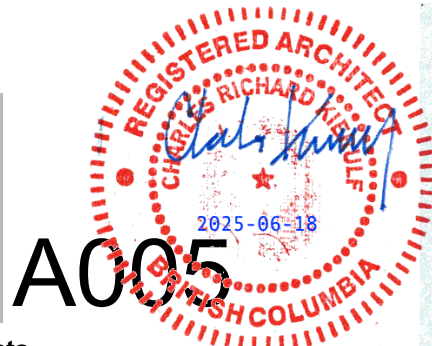

dHKarchitects
Victoria
977 Fort Street
Nanaimo
102-5190 Dublin Way V9T 0H2 T 1-250-658-3367
102-5190 Dublin Way V9T 0H2 T 1-250-585-5810
COPYRIGHT RESERVED. THESE PLANS AND DESIGNS ARE AND AT ALL TIMES REMAIN
THE PROPERTY OF dHKARCHITECTS TO BE USED FOR THE PROJECT SHOWN AND
MAY NOT BE REPRODUCED WITHOUT WRITTEN CONSENT

FERNWOOD ROAD

BALMORAL ROAD

8	250813	ISSUED FOR DP INFO
6	250425	ISSUED FOR DP REVISIONS
4	250122	ISSUED FOR DP REVISIONS
2	241030	ISSUED FOR DP REVISIONS
Rev.	Date	Description

Issued	2025-05-30	Description	DP Documents
Drawn By	Author	Checked By	Checker
Scale	1 : 100	Project Number	2404

NOTE: All dimensions are shown in millimeters.

Fernwood Road
Missing Middle
Townhomes

Overall L1 Plan



dHKarchitects


Victoria
977 Fort Street

Nanaimo
102-5190 Dublin Way V9T 0H2


T 1-250-658-3367

T 1-250-585-5810

COPYRIGHT RESERVED. THESE PLANS AND DESIGNS ARE AND AT ALL TIMES REMAIN THE PROPERTY OF dHKARCHITECTS TO BE USED FOR THE PROJECT SHOWN AND MAY NOT BE REPRODUCED WITHOUT WRITTEN CONSENT.

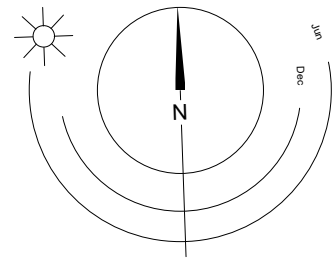

0 2500 5000 mm
1 : 100

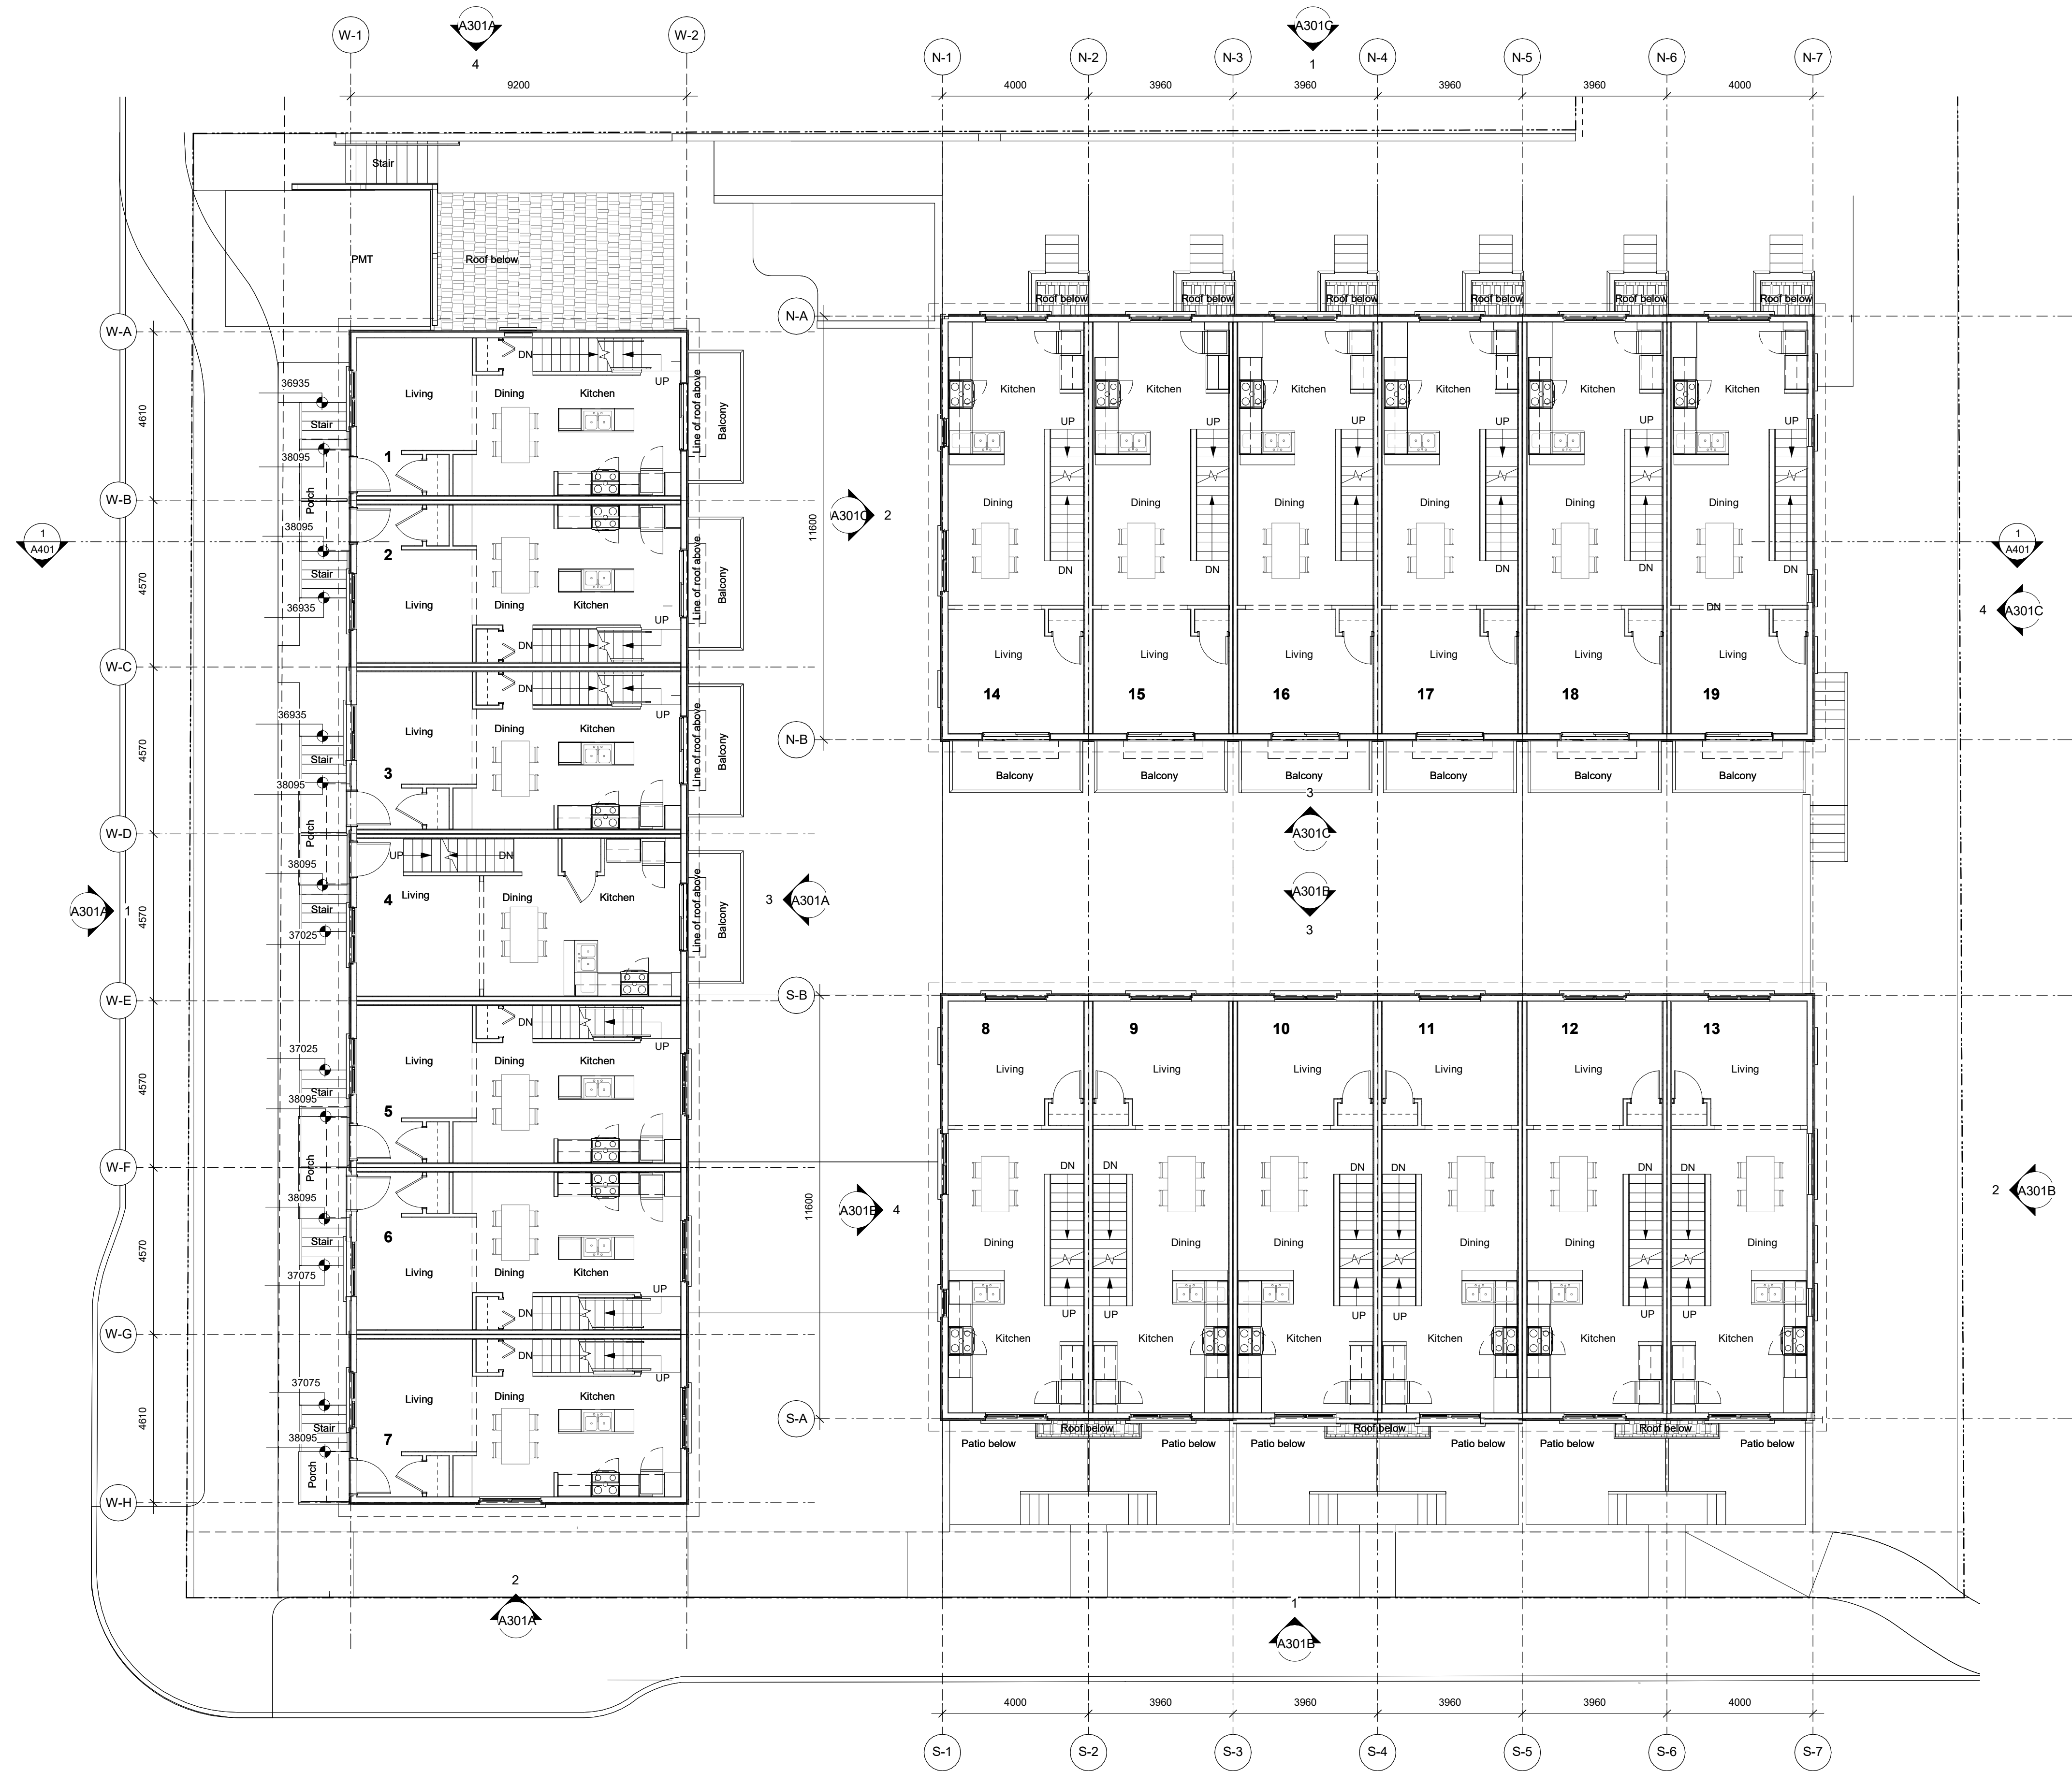


6	250425	ISSUED FOR DP REVISIONS
4	250122	ISSUED FOR DP REVISIONS
2	241030	ISSUED FOR DP REVISIONS
Rev.	Date	Description

Issued	2025-05-30	Description	DP Documents
Drawn By	Author	Checked By	Checker
Scale	1 : 100	Project Number	2404



NOTE: All dimensions are shown in millimeters.


Fernwood Road
Missing Middle
Townhomes

Overall L2 Plan

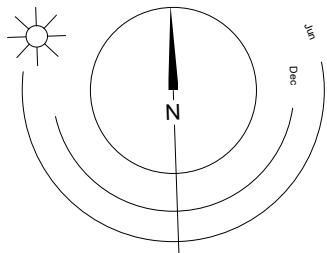

dHK Architects
Victoria
977 Fort Street
Nanaimo
102-5190 Dublin Way V9T 0H2 T 1-250-585-5810
V8V 3K3 T 1-250-658-3367
COPYRIGHT RESERVED. THESE PLANS AND DESIGNS ARE AND AT ALL TIMES REMAIN THE PROPERTY OF dHK ARCHITECTS TO BE USED FOR THE PROJECT SHOWN AND MAY NOT BE REPRODUCED WITHOUT WRITTEN CONSENT.

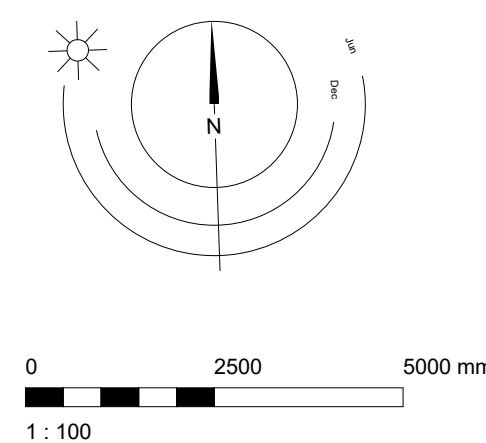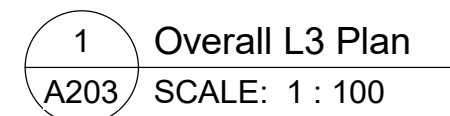

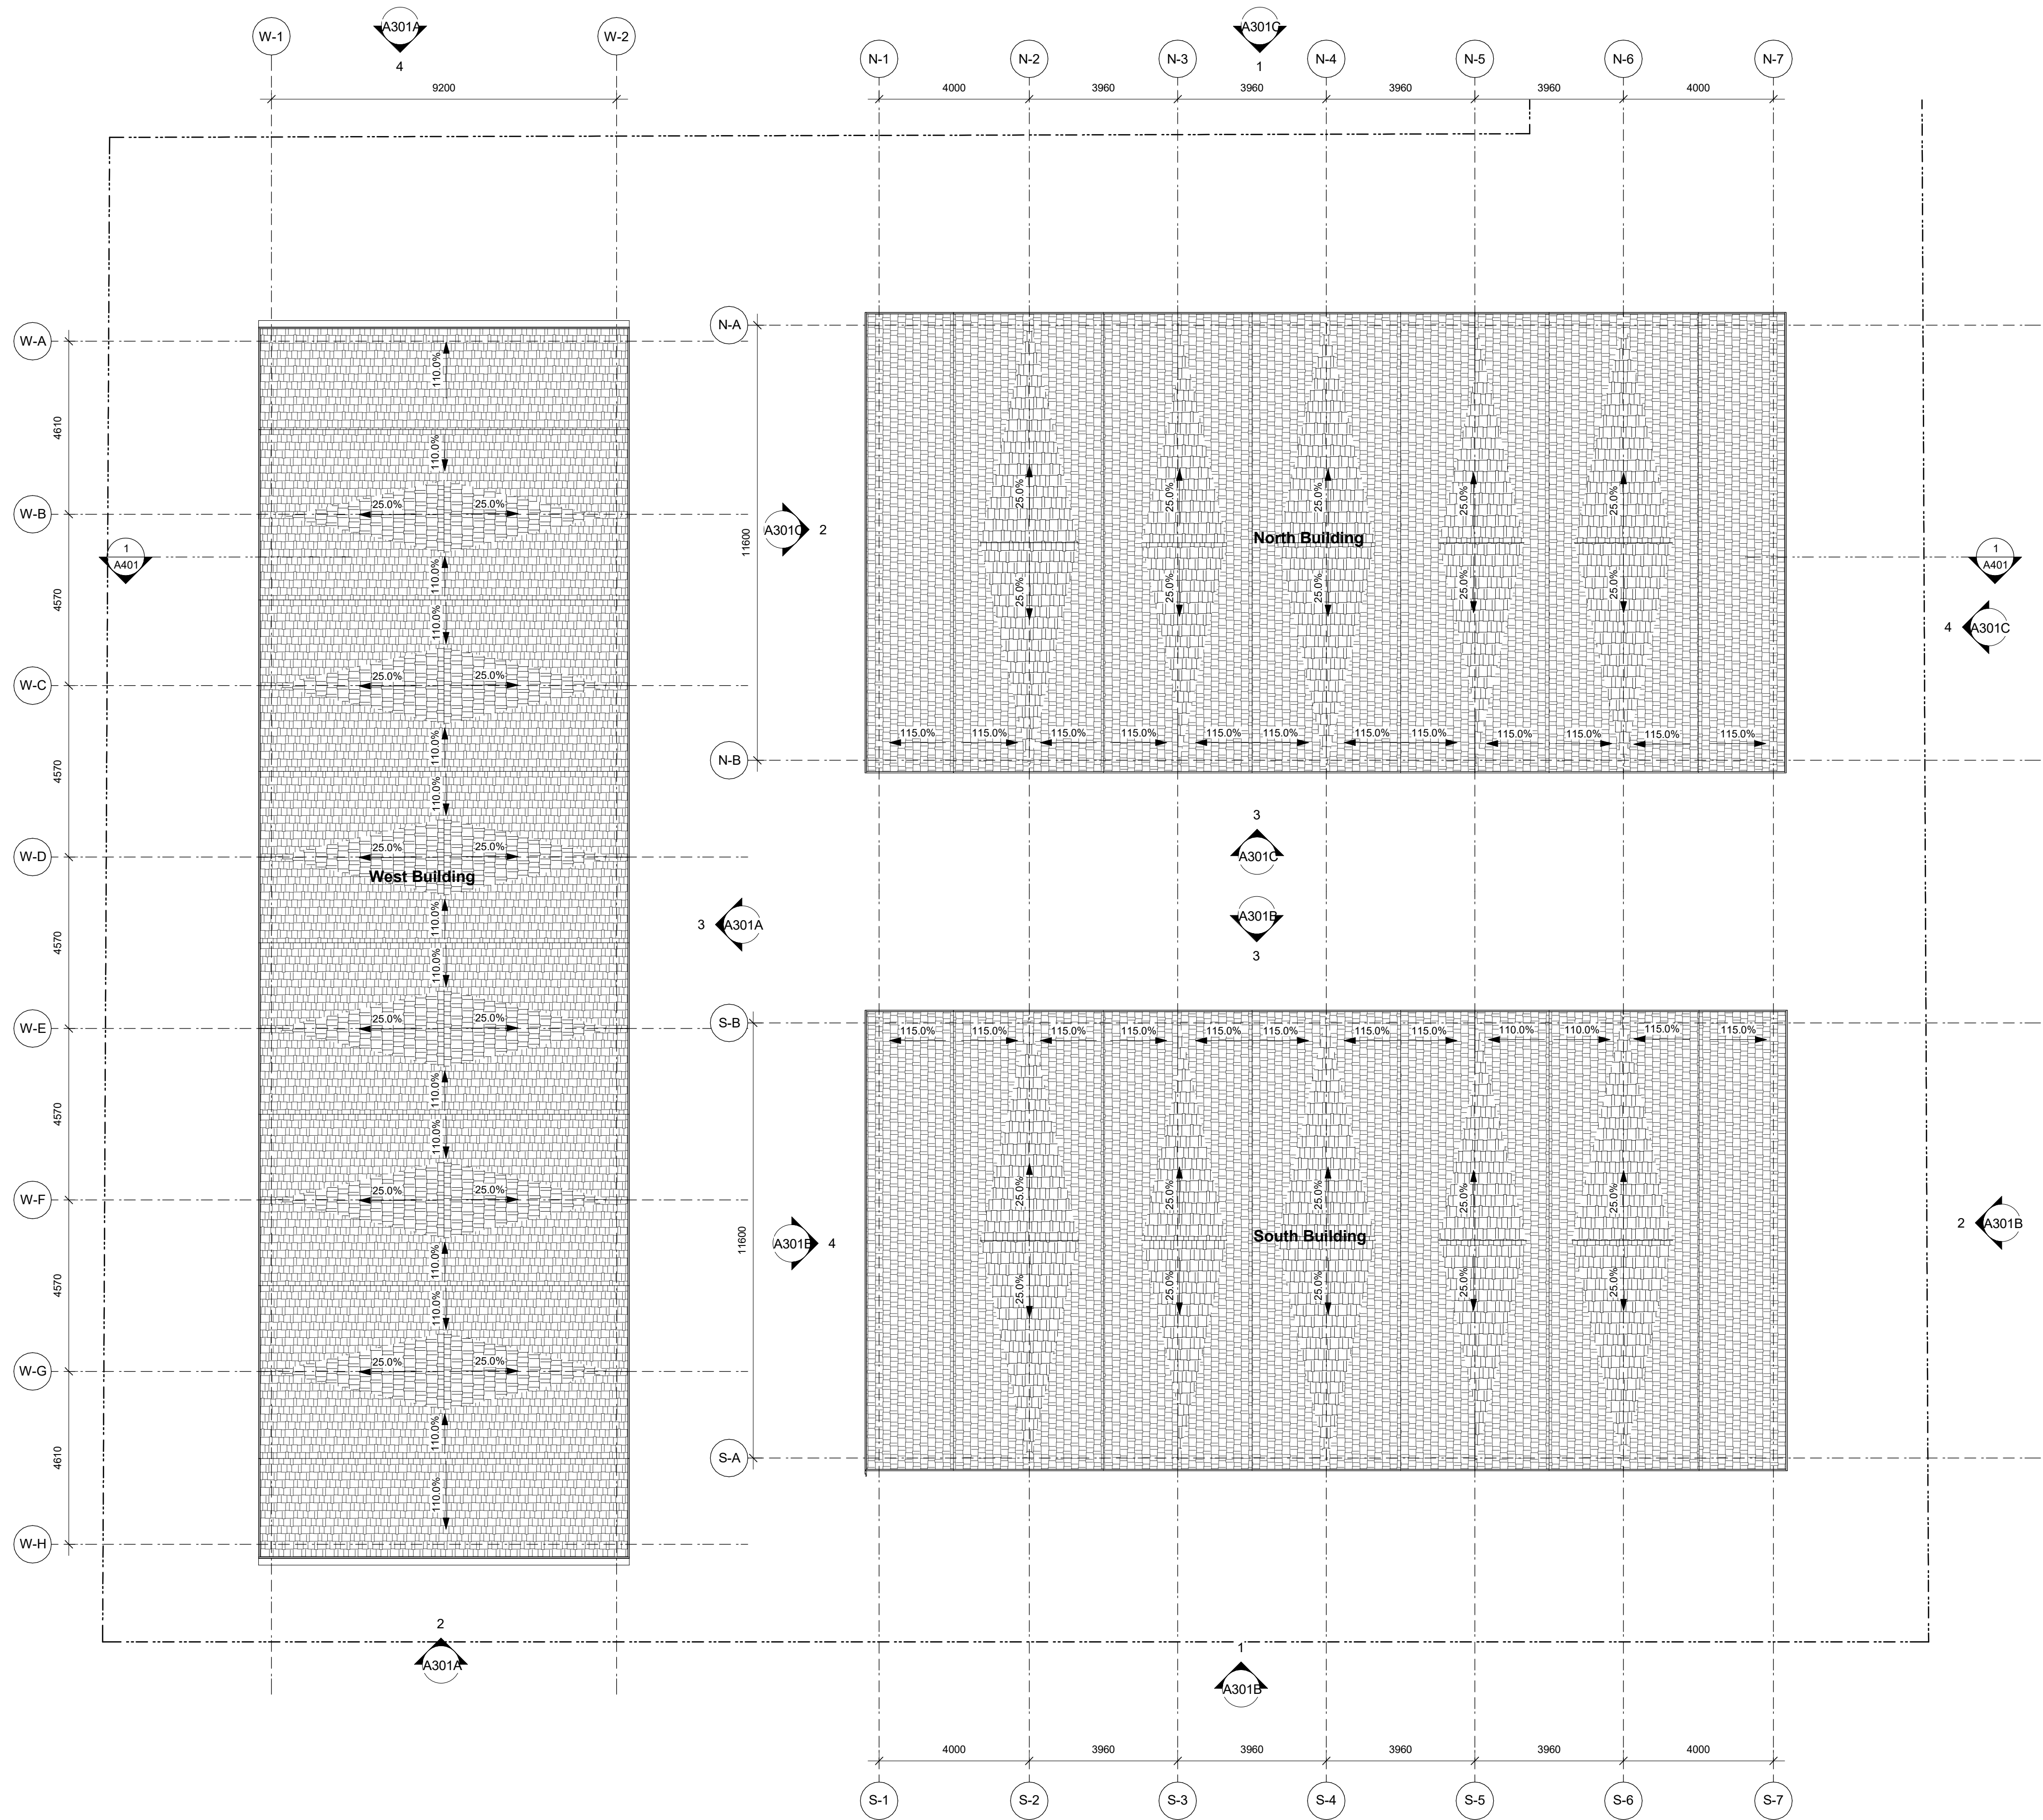

1 Overall Roof Plan
A204 SCALE: 1 : 100


6	250425	ISSUED FOR DP REVISIONS
2	241030	ISSUED FOR DP REVISIONS
Rev.	Date	Description

Issued	2025-05-30	Description	DP Documents
Drawn By	Author	Checked By	Checker
Scale	1 : 100	Project Number	2404

NOTE: All dimensions are shown in millimeters.

Fernwood Road
Missing Middle
Townhomes

Overall Roof Plan

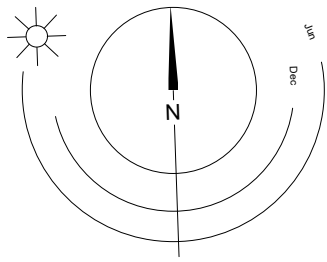

dHKarchitects
Victoria
977 Fort Street
Nanaimo
102-5190 Dublin Way V9T 0H2 T 1-250-585-5810
COPYRIGHT RESERVED. THESE PLANS AND DESIGNS ARE AND AT ALL TIMES REMAIN
THE PROPERTY OF dHKARCHITECTS TO BE USED FOR THE PROJECT SHOWN AND
MAY NOT BE REPRODUCED WITHOUT WRITTEN CONSENT

Frame



1 Fernwood Elevation
A300 SCALE: 1 : 100



2 Balmoral Elevation
A300 SCALE: 1 : 100

6	250425	ISSUED FOR DP REVISIONS
4	250122	ISSUED FOR DP REVISIONS
2	241030	ISSUED FOR DP REVISIONS
Rev.	Date	Description

Issued	2025-05-30	Description	DP Documents
Drawn By	Author	Checked By	Checker
Scale	1 : 100	Project Number	2404

NOTE: All dimensions are shown in millimeters.

Fernwood Road
Missing Middle
Townhomes

Street Elevations



dHKarchitects
Victoria
977 Fort Street
Nanaimo
102-5190 Dublin Way V9T 0H2 T 1-250-658-3367
102-5190 Dublin Way V9T 0H2 T 1-250-585-5810
COPYRIGHT RESERVED. THESE PLANS AND DESIGNS ARE AND AT ALL TIMES REMAIN THE PROPERTY OF dHKARCHITECTS TO BE USED FOR THE PROJECT SHOWN AND MAY NOT BE REPRODUCED WITHOUT WRITTEN CONSENT

Frame

Materials Legend

- 1 Concrete - Smooth Finish, Sealed
- 2 Brick Veneer
- 3 Metal Guard Railing
- 4 Pressure Treated Wood Guard
- 5 Pressure Treated Wood Stair/Decking
- 6 Fibre Cement Lap Siding
- 7 Fibre Cement Shingles
- 8 Fibre Cement Panels
- 9 Fibre Cement Trim
- 10 Canopy w/ Knee Braces
- 11 Asphalt Shingles
- 12 Windows - Prefinished Vinyl w/ Low-E Glazing
- 13 Doors - Painted w/ View Lite
- 14 Doors - Painted Fibreglass Overhead Garage
- 15 Doors - Prefinished Vinyl Slide w/ Low-E Glazing
- 16 Doors - Painted Fibreglass Swing
- 17 Prefinished Rainwater Leader
- 18 Carriage Light
- 19 Fence - Wood, See Landscape
- 20 Gate Metal Picket

Colour Legend

- A Arctic White
- B Night Gray
- C Pearl Gray
- D Gray Slate
- E Boothbay Blue

7	250530	ISSUED FOR DP CORRECTION
6	250425	ISSUED FOR DP REVISIONS
5	250205	ISSUED FOR DP CORRECTION
4	250122	ISSUED FOR DP REVISIONS
2	241030	ISSUED FOR DP REVISIONS
Rev.	Date	Description

Issued	2025-05-30	Description	DP Documents
Drawn By	Author	Checked By	Checker
Scale	As Indicated	Project Number	2404

NOTE: All dimensions are shown in millimeters.

Fernwood Road
Missing Middle
Townhomes


West Building
Elevations



dHKarchitects
Victoria
977 Fort Street V8V 3K3 T 1-250-658-3367
Nanaimo
102-5190 Dublin Way V9T 0H2 T 1-250-585-5810
COPYRIGHT RESERVED. THESE PLANS AND DESIGNS ARE AND AT ALL TIMES REMAIN THE PROPERTY OF dHKARCHITECTS TO BE USED FOR THE PROJECT SHOWN AND MAY NOT BE REPRODUCED WITHOUT WRITTEN CONSENT.




1 West Building - West Elevation
A301A SCALE: 1 : 100

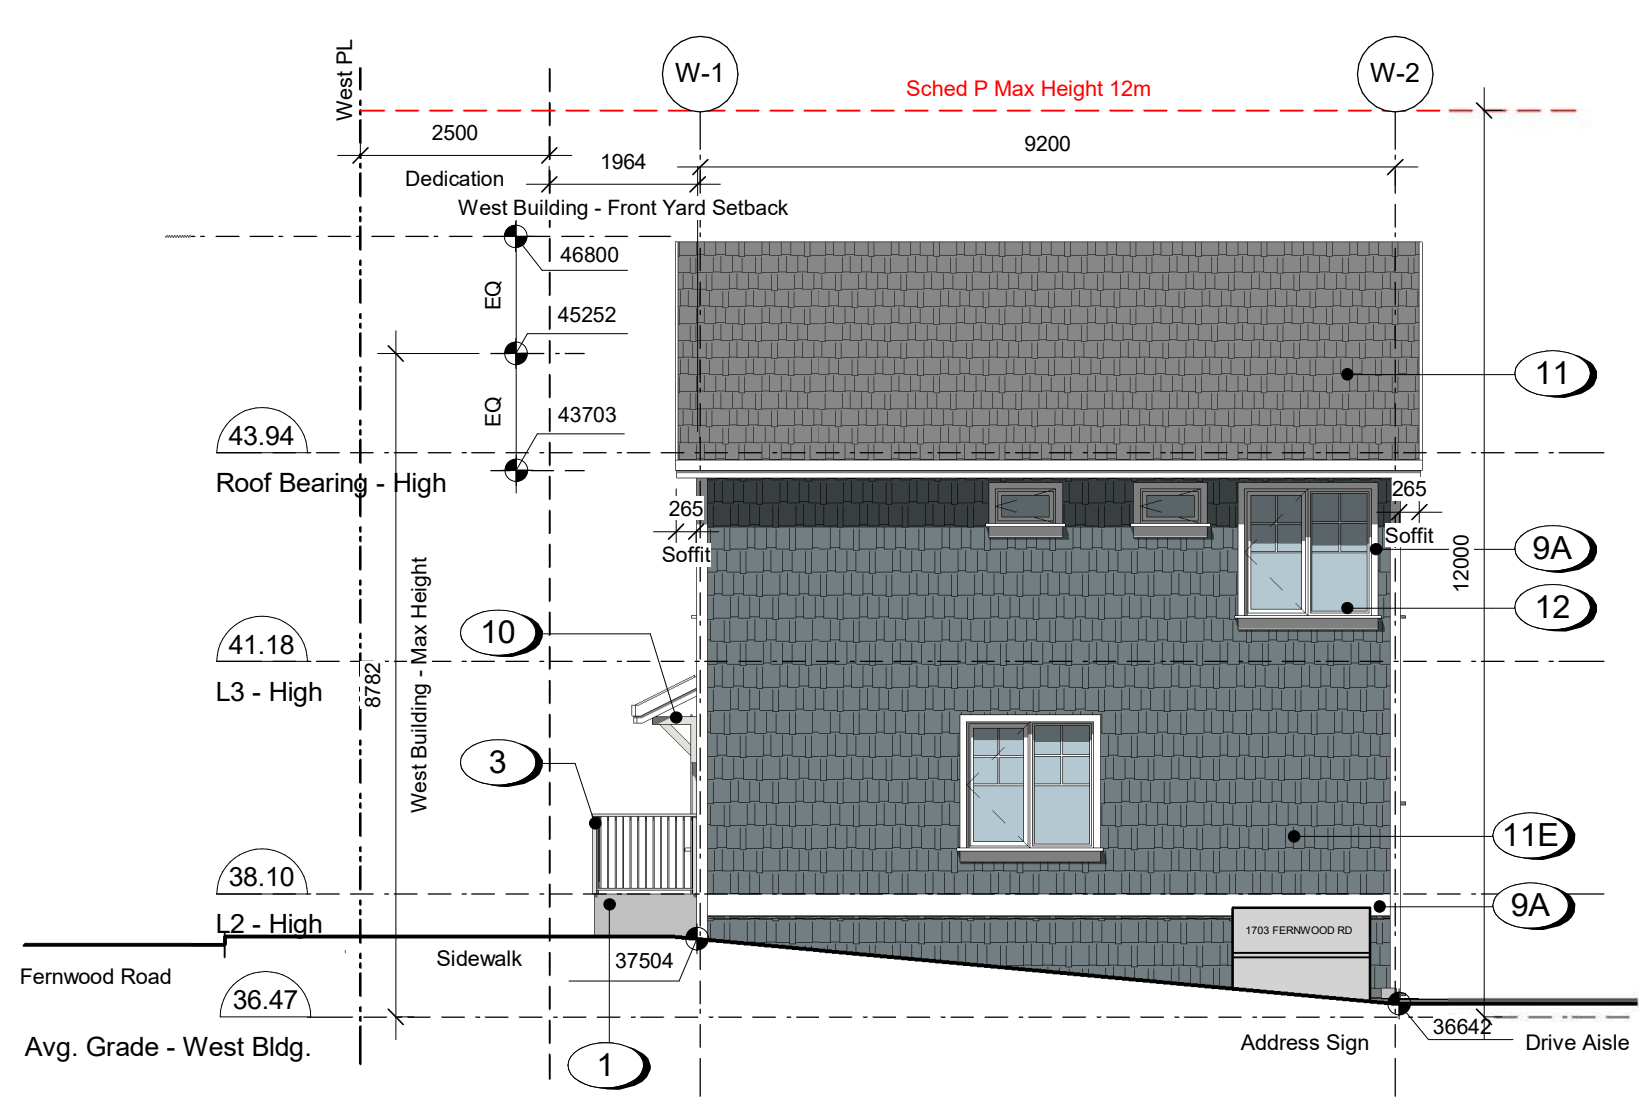

2 West Building - South Elevation
A301A SCALE: 1 : 100



3 West Building - East Elevation
A301A SCALE: 1 : 100

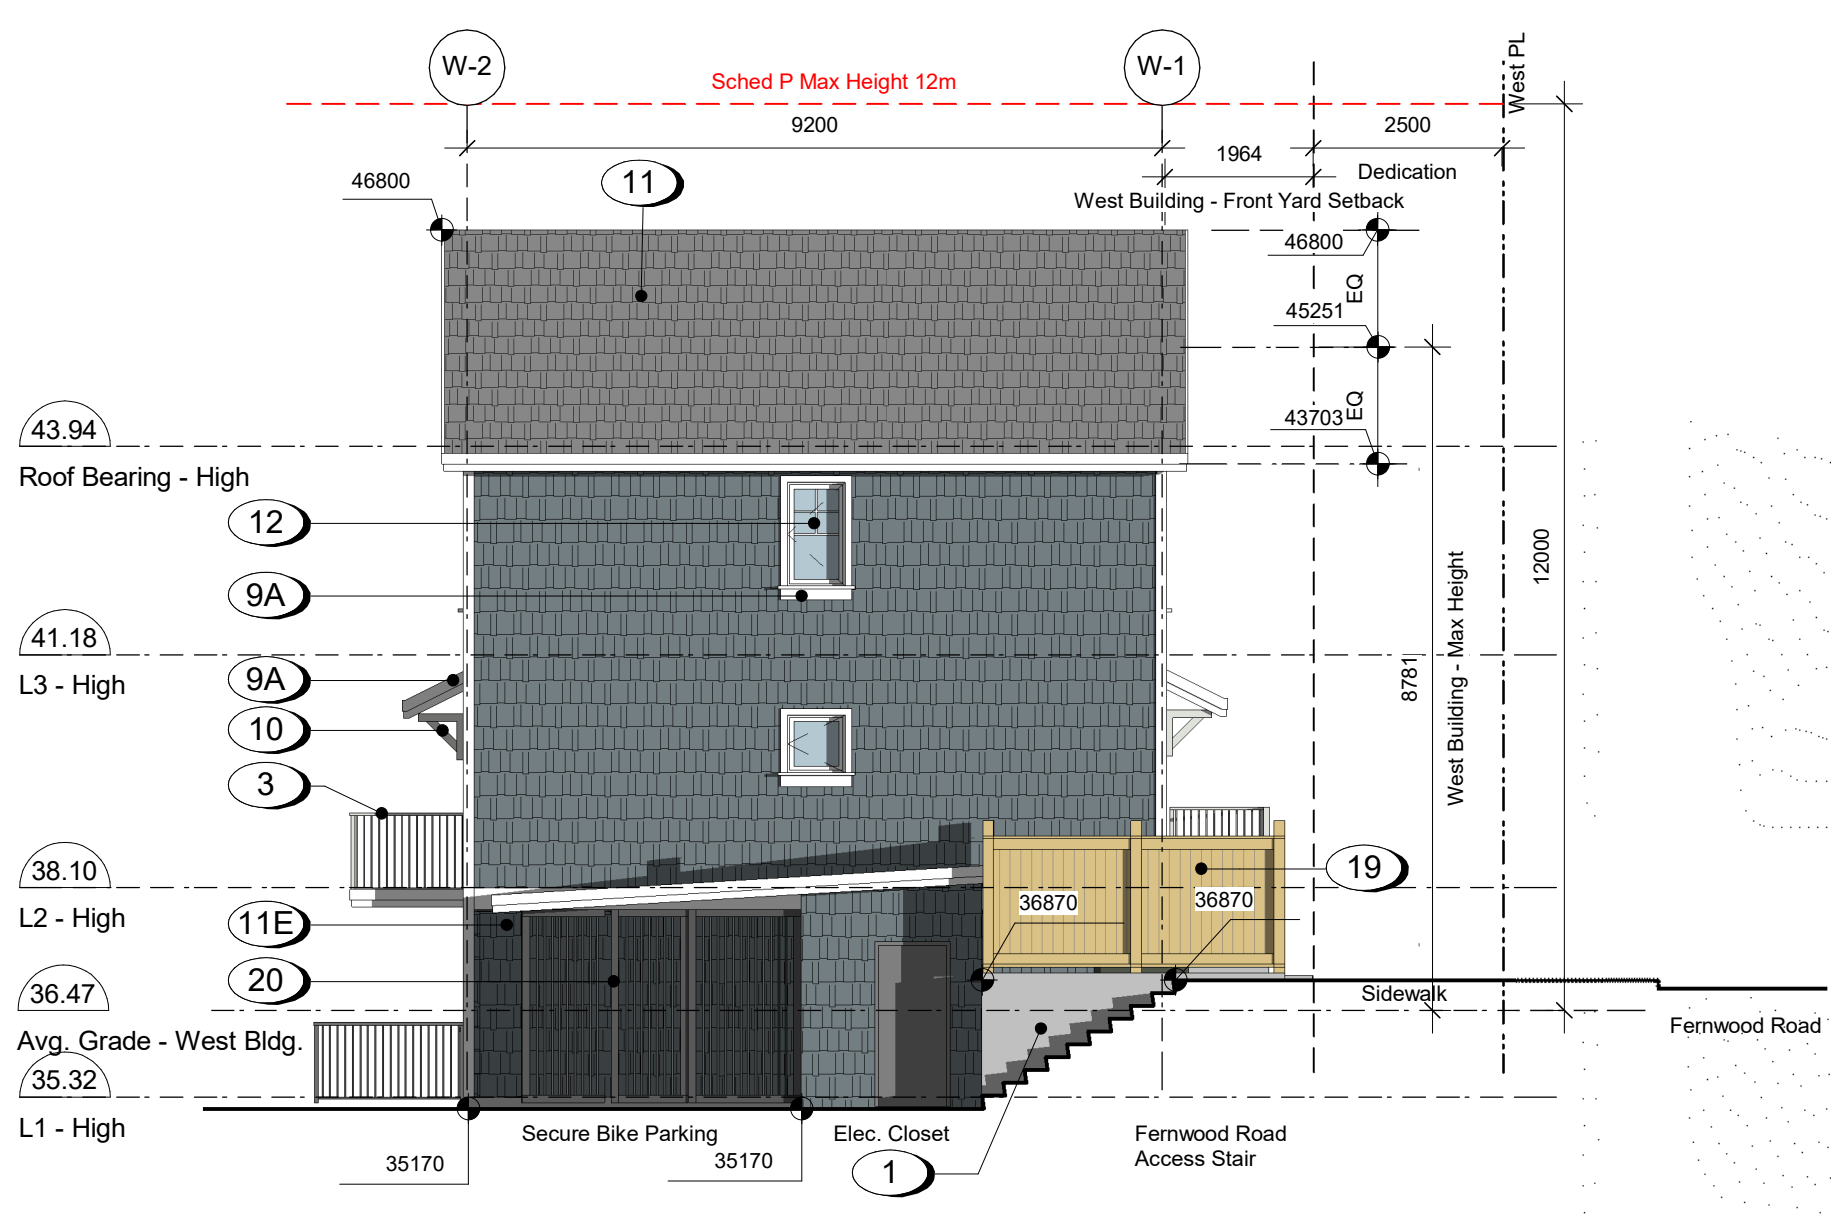

4 West Building - North Elevation
A301A SCALE: 1 : 100

Frame

Materials Legend

- 1 Concrete - Smooth Finish, Sealed
- 2 Brick Veneer
- 3 Metal Guard Railing
- 4 Pressure Treated Wood Guard
- 5 Pressure Treated Wood Stair/Decking
- 6 Fibre Cement Lap Siding
- 7 Fibre Cement Shingles
- 8 Fibre Cement Panels
- 9 Fibre Cement Trim
- 10 Canopy w/ Knee Braces
- 11 Asphalt Shingles
- 12 Windows - Prefinished Vinyl w/ Low-E Glazing
- 13 Doors - Painted w/ View Lite
- 14 Doors - Painted Fibreglass Overhead Garage
- 15 Doors - Prefinished Vinyl Slide w/ Low-E Glazing
- 16 Doors - Painted Fibreglass Swing
- 17 Prefinished Rainwater Leader
- 18 Carriage Light
- 19 Fence - Wood, See Landscape
- 20 Gate Metal Picket

Colour Legend

- A Arctic White
- B Night Gray
- C Pearl Gray
- D Gray Slate
- E Boothbay Blue

7	250530	ISSUED FOR DP CORRECTION
6	250425	ISSUED FOR DP REVISIONS
4	250122	ISSUED FOR DP REVISIONS
2	241030	ISSUED FOR DP REVISIONS
Rev.	Date Description	

Issued	2025-05-30	Description	DP Documents
Drawn By	Author	Checked By	Checker
Scale	As Indicated	Project Number	2404

NOTE: All dimensions are shown in millimeters.

Fernwood Road
Missing Middle
Townhomes

South Building
Elevations





dHk Architects

Victoria
977 Fort Street V8V 3K3 T 1-250-658-3367

Nanaimo
102-5190 Dublin Way V9T 0H2 T 1-250-585-5810

COPYRIGHT RESERVED. THESE PLANS AND DESIGNS ARE AND AT ALL TIMES REMAIN THE PROPERTY OF dHk ARCHITECTS TO BE USED FOR THE PROJECT SHOWN AND MAY NOT BE REPRODUCED WITHOUT WRITTEN CONSENT.

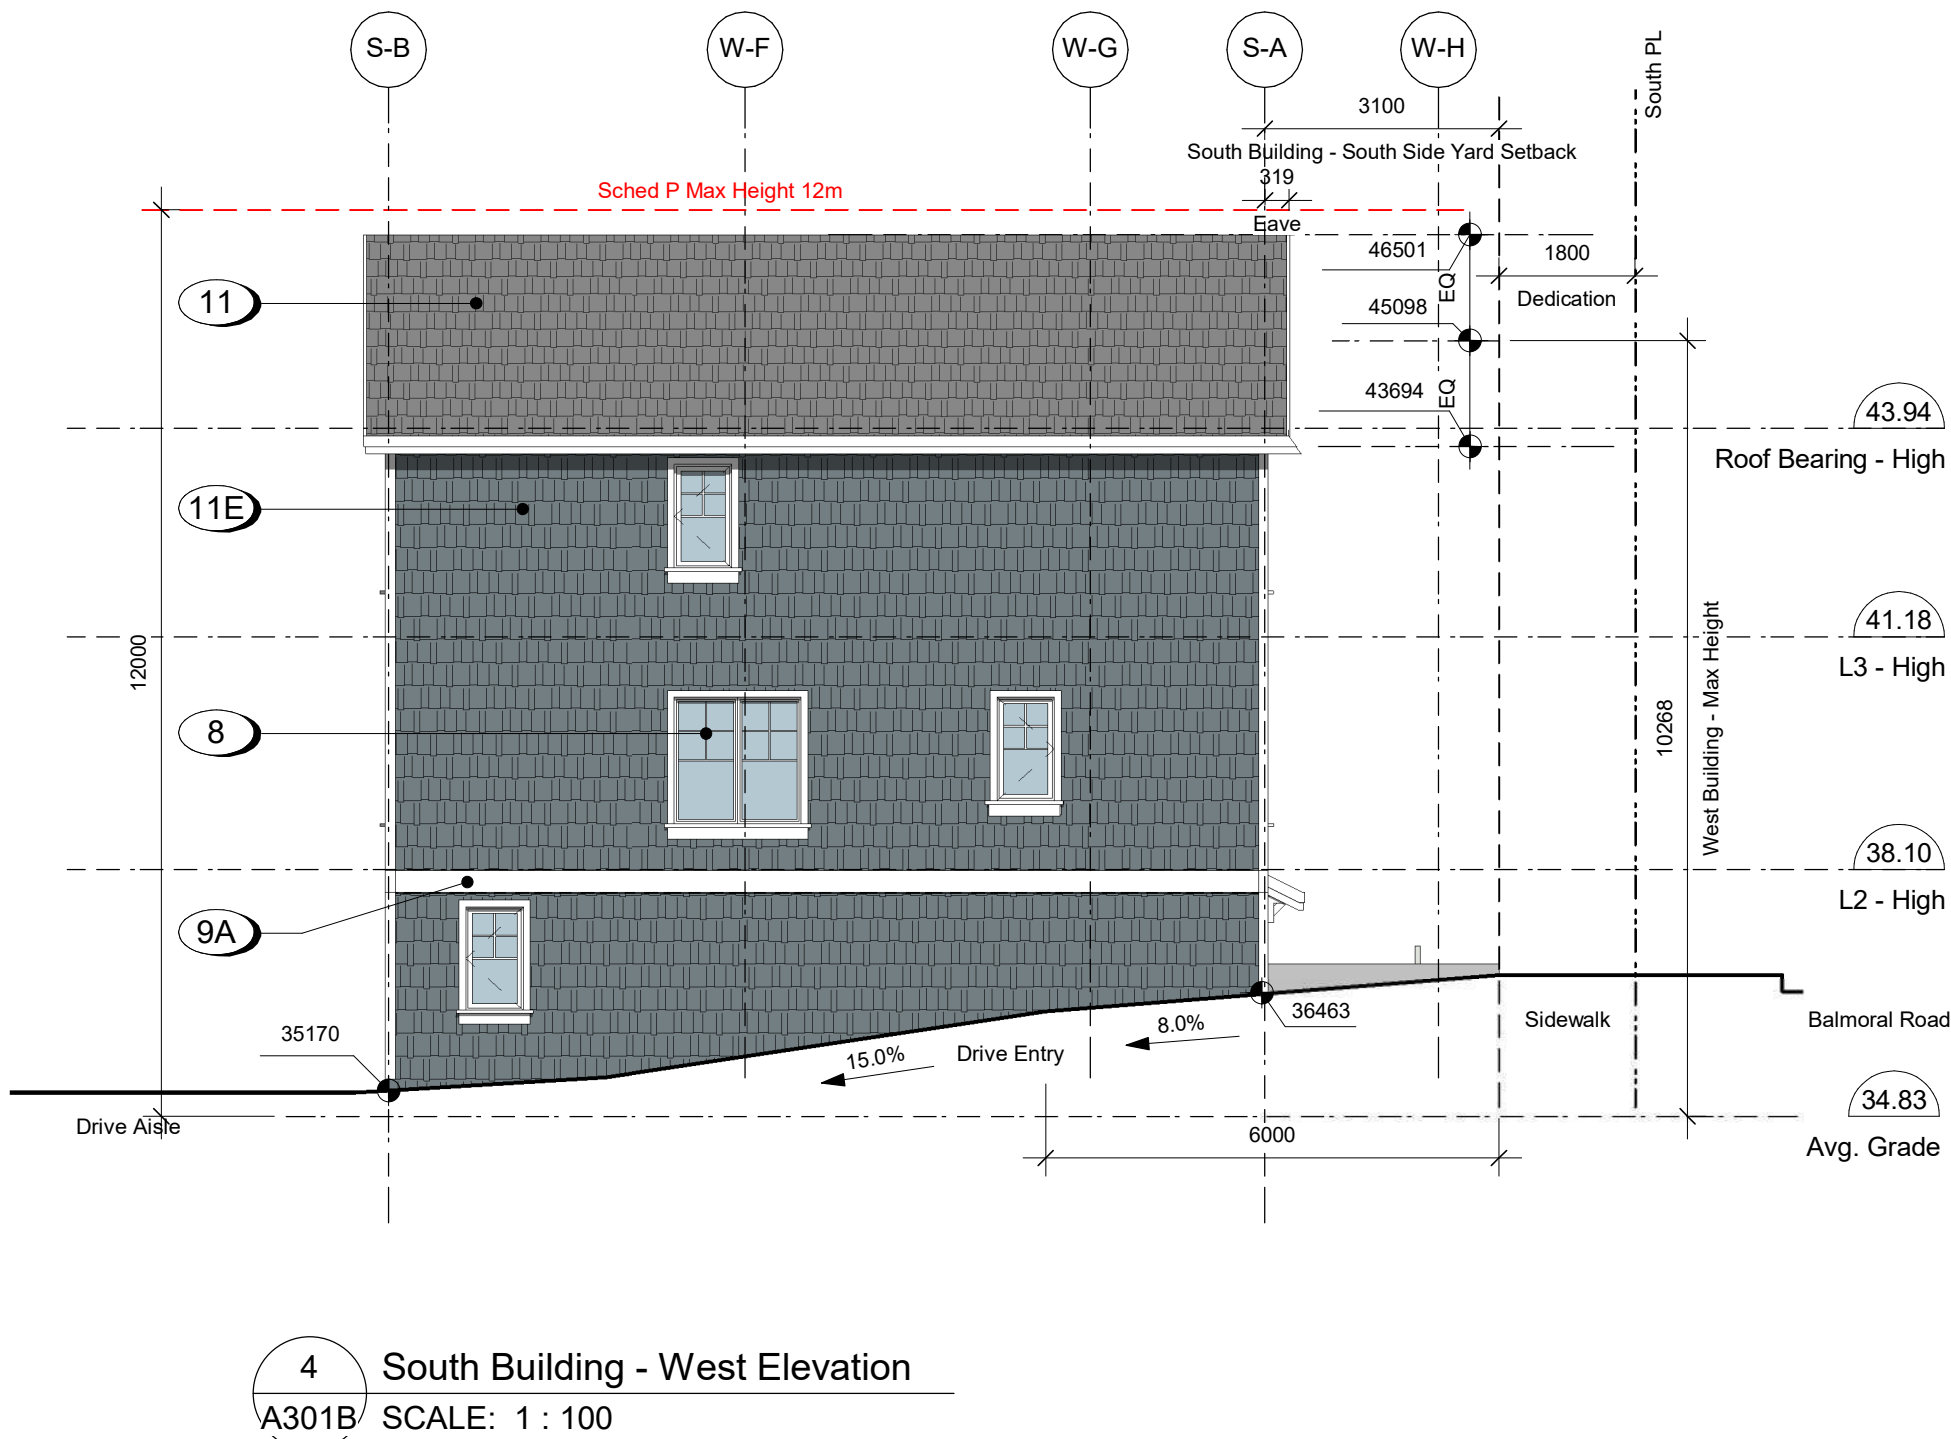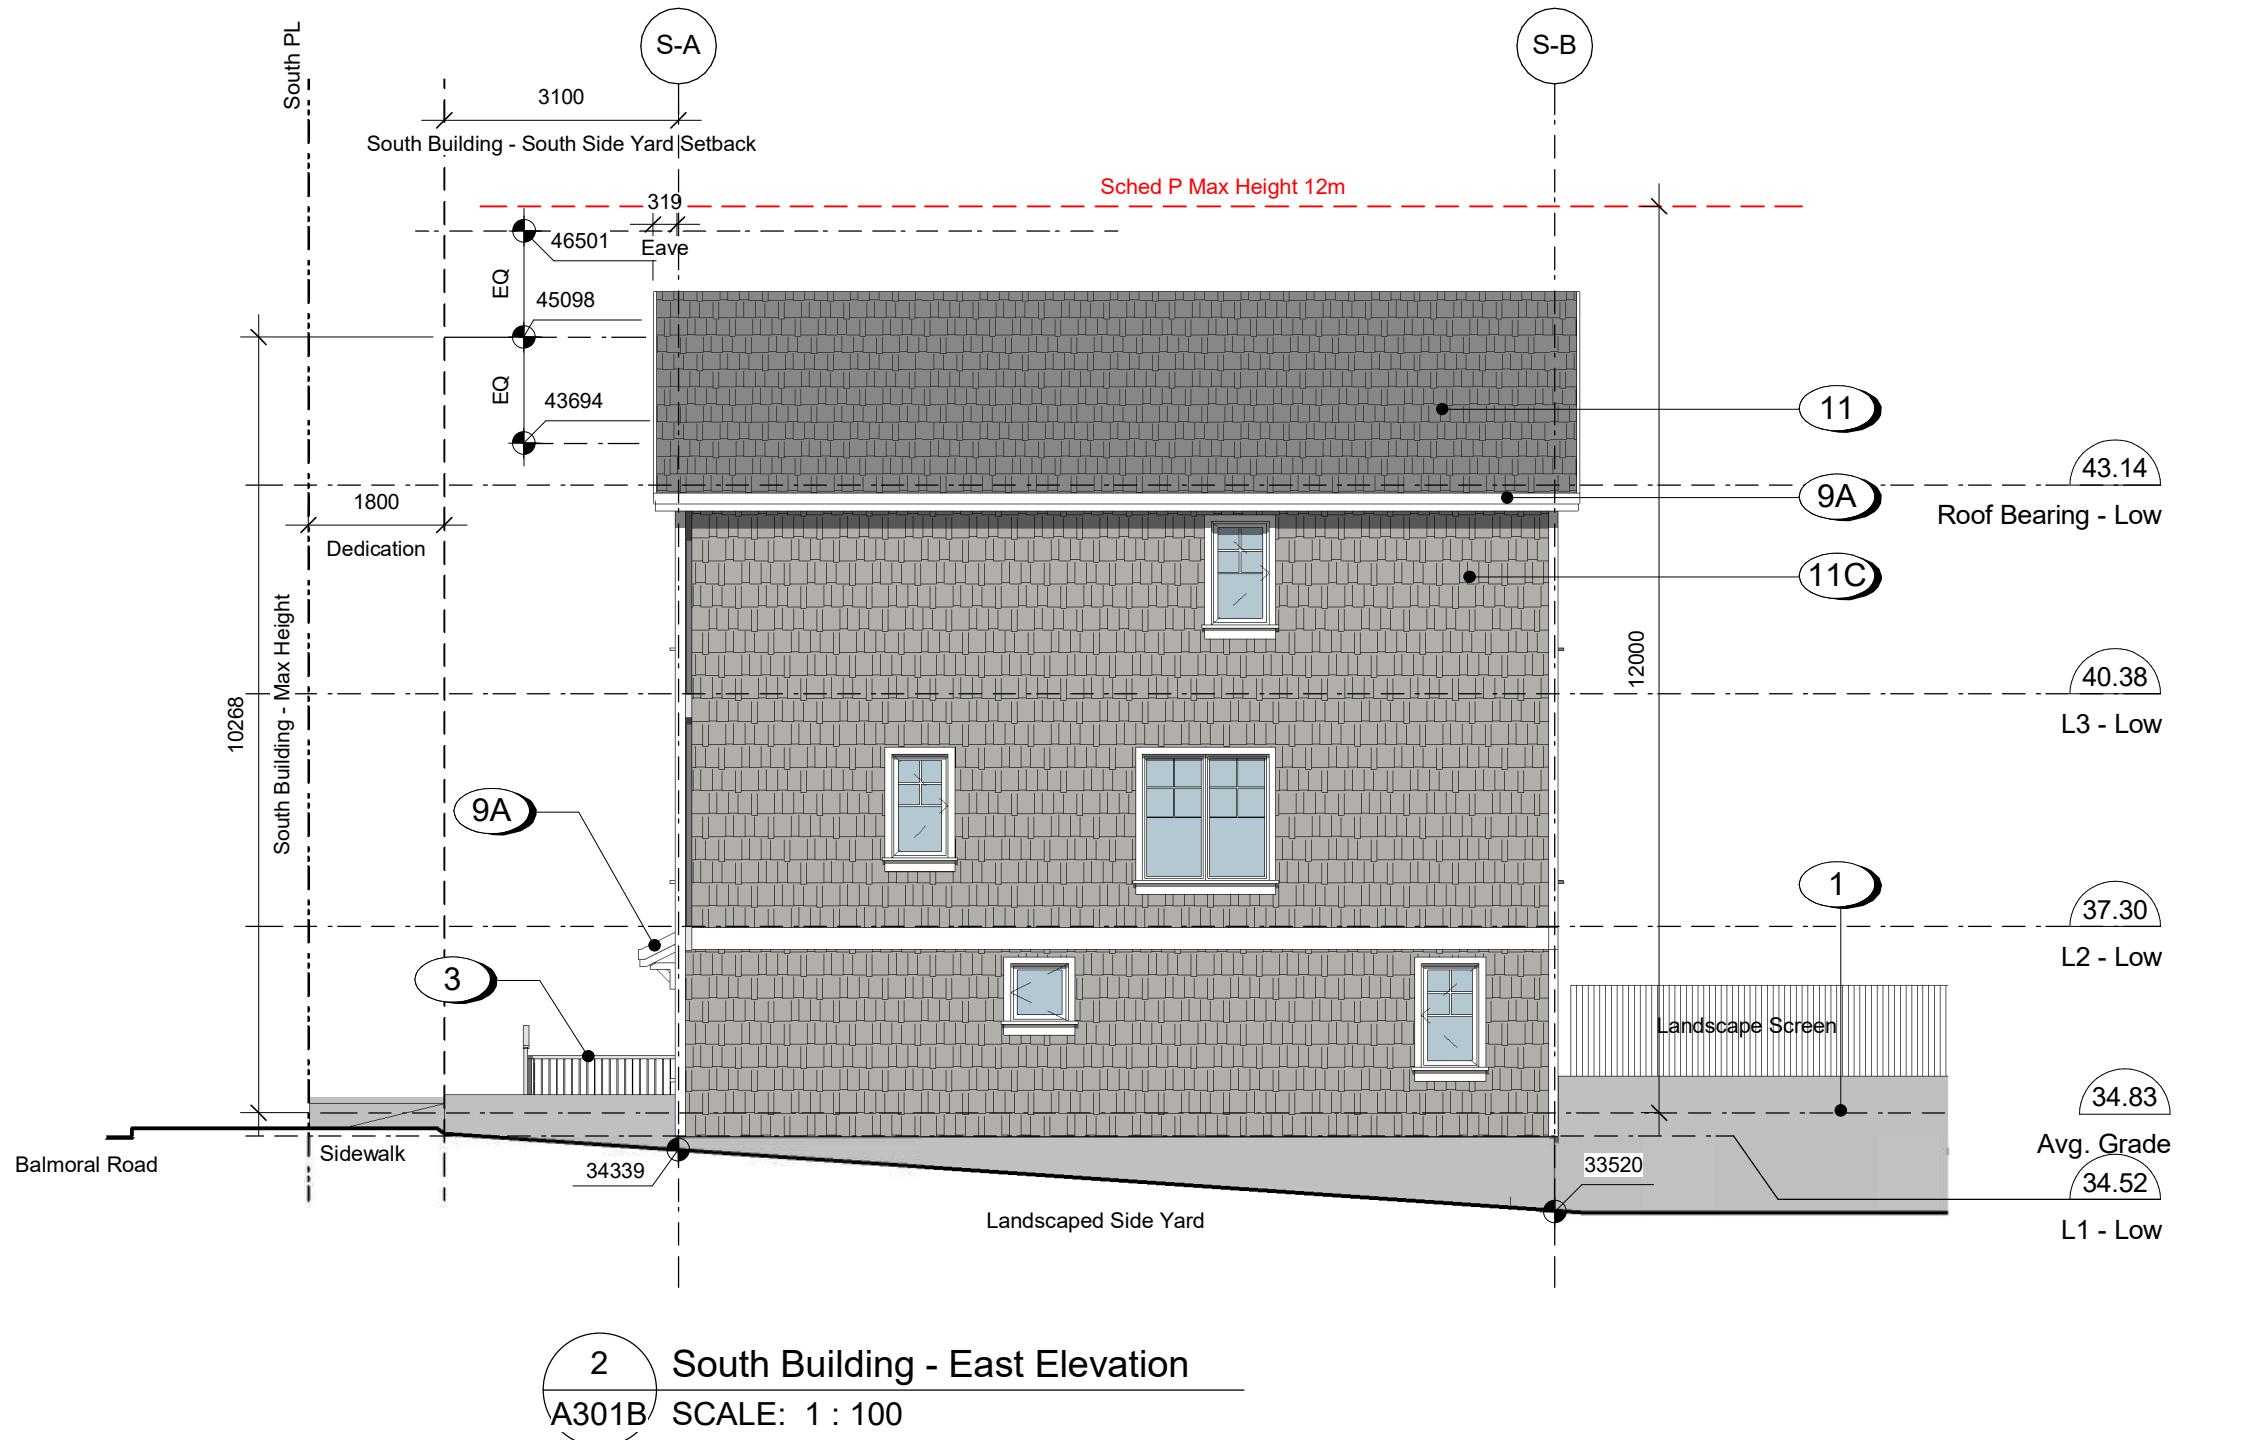

Frame

Materials Legend

- Concrete - Smooth Finish, Sealed
- Brick Veneer
- Metal Guard Railing
- Pressure Treated Wood Guard
- Pressure Treated Wood Stair/Decking
- Fibre Cement Lap Siding
- Fibre Cement Shingles
- Fibre Cement Panels
- Fibre Cement Trim
- Canopy w/ Knee Braces
- Asphalt Shingles
- Windows - Prefinished Vinyl w/ Low-E Glazing
- Doors - Painted w/ View Lite
- Doors - Painted Fibreglass Overhead Garage
- Doors - Prefinished Vinyl Slide w/ Low-E Glazing
- Doors - Painted Fibreglass Swing
- Prefinished Rainwater Leader
- Carriage Light
- Fence - Wood, See Landscape
- Gate Metal Picket

Colour Legend

- Arctic White
- Night Gray
- Pearl Gray
- Gray Slate
- Boothbay Blue

7	250530	ISSUED FOR DP CORRECTION
6	250425	ISSUED FOR DP REVISIONS
4	250122	ISSUED FOR DP REVISIONS
2	241030	ISSUED FOR DP REVISIONS
Rev.	Date	Description

Issued	2025-05-30	Description	DP Documents
Drawn By	Author	Checked By	Checker
Scale	As Indicated	Project Number	2404



NOTE: All dimensions are shown in millimeters.


Fernwood Road
Missing Middle
Townhomes

North Building
Elevations



dHK Architects
Victoria
977 Fort Street
Nanaimo
102-5190 Dublin Way V9T 0H2 T 1-250-658-3367
102-5190 Dublin Way V9T 0H2 T 1-250-585-5810
COPYRIGHT RESERVED. THESE PLANS AND DESIGNS ARE AND AT ALL TIMES REMAIN THE PROPERTY OF dHK ARCHITECTS TO BE USED FOR THE PROJECT SHOWN AND MAY NOT BE REPRODUCED WITHOUT WRITTEN CONSENT.

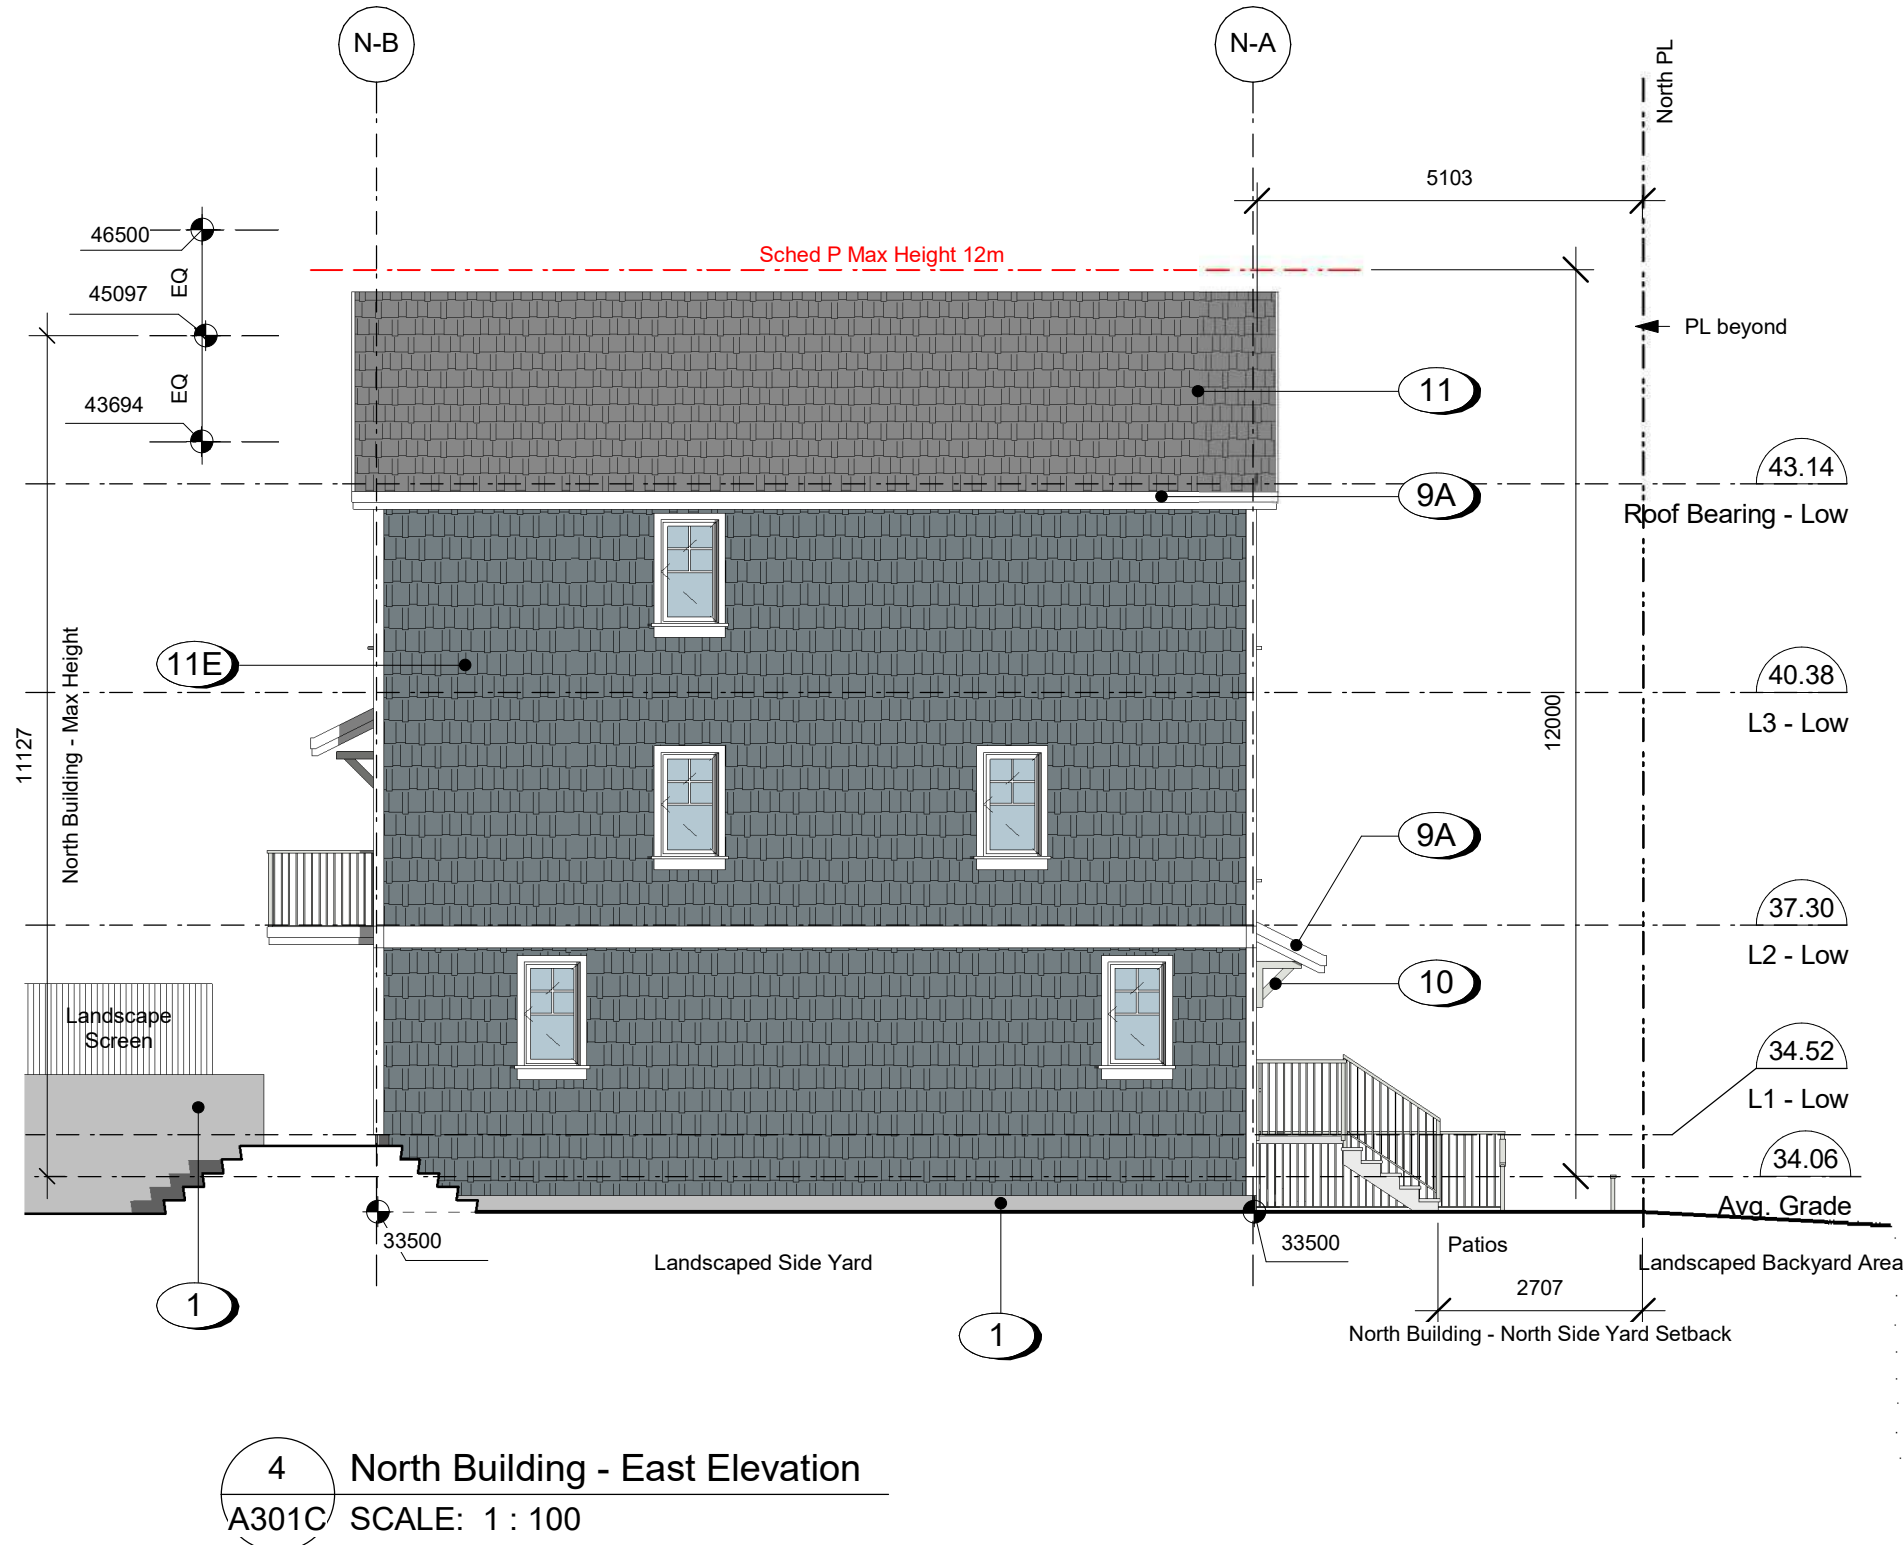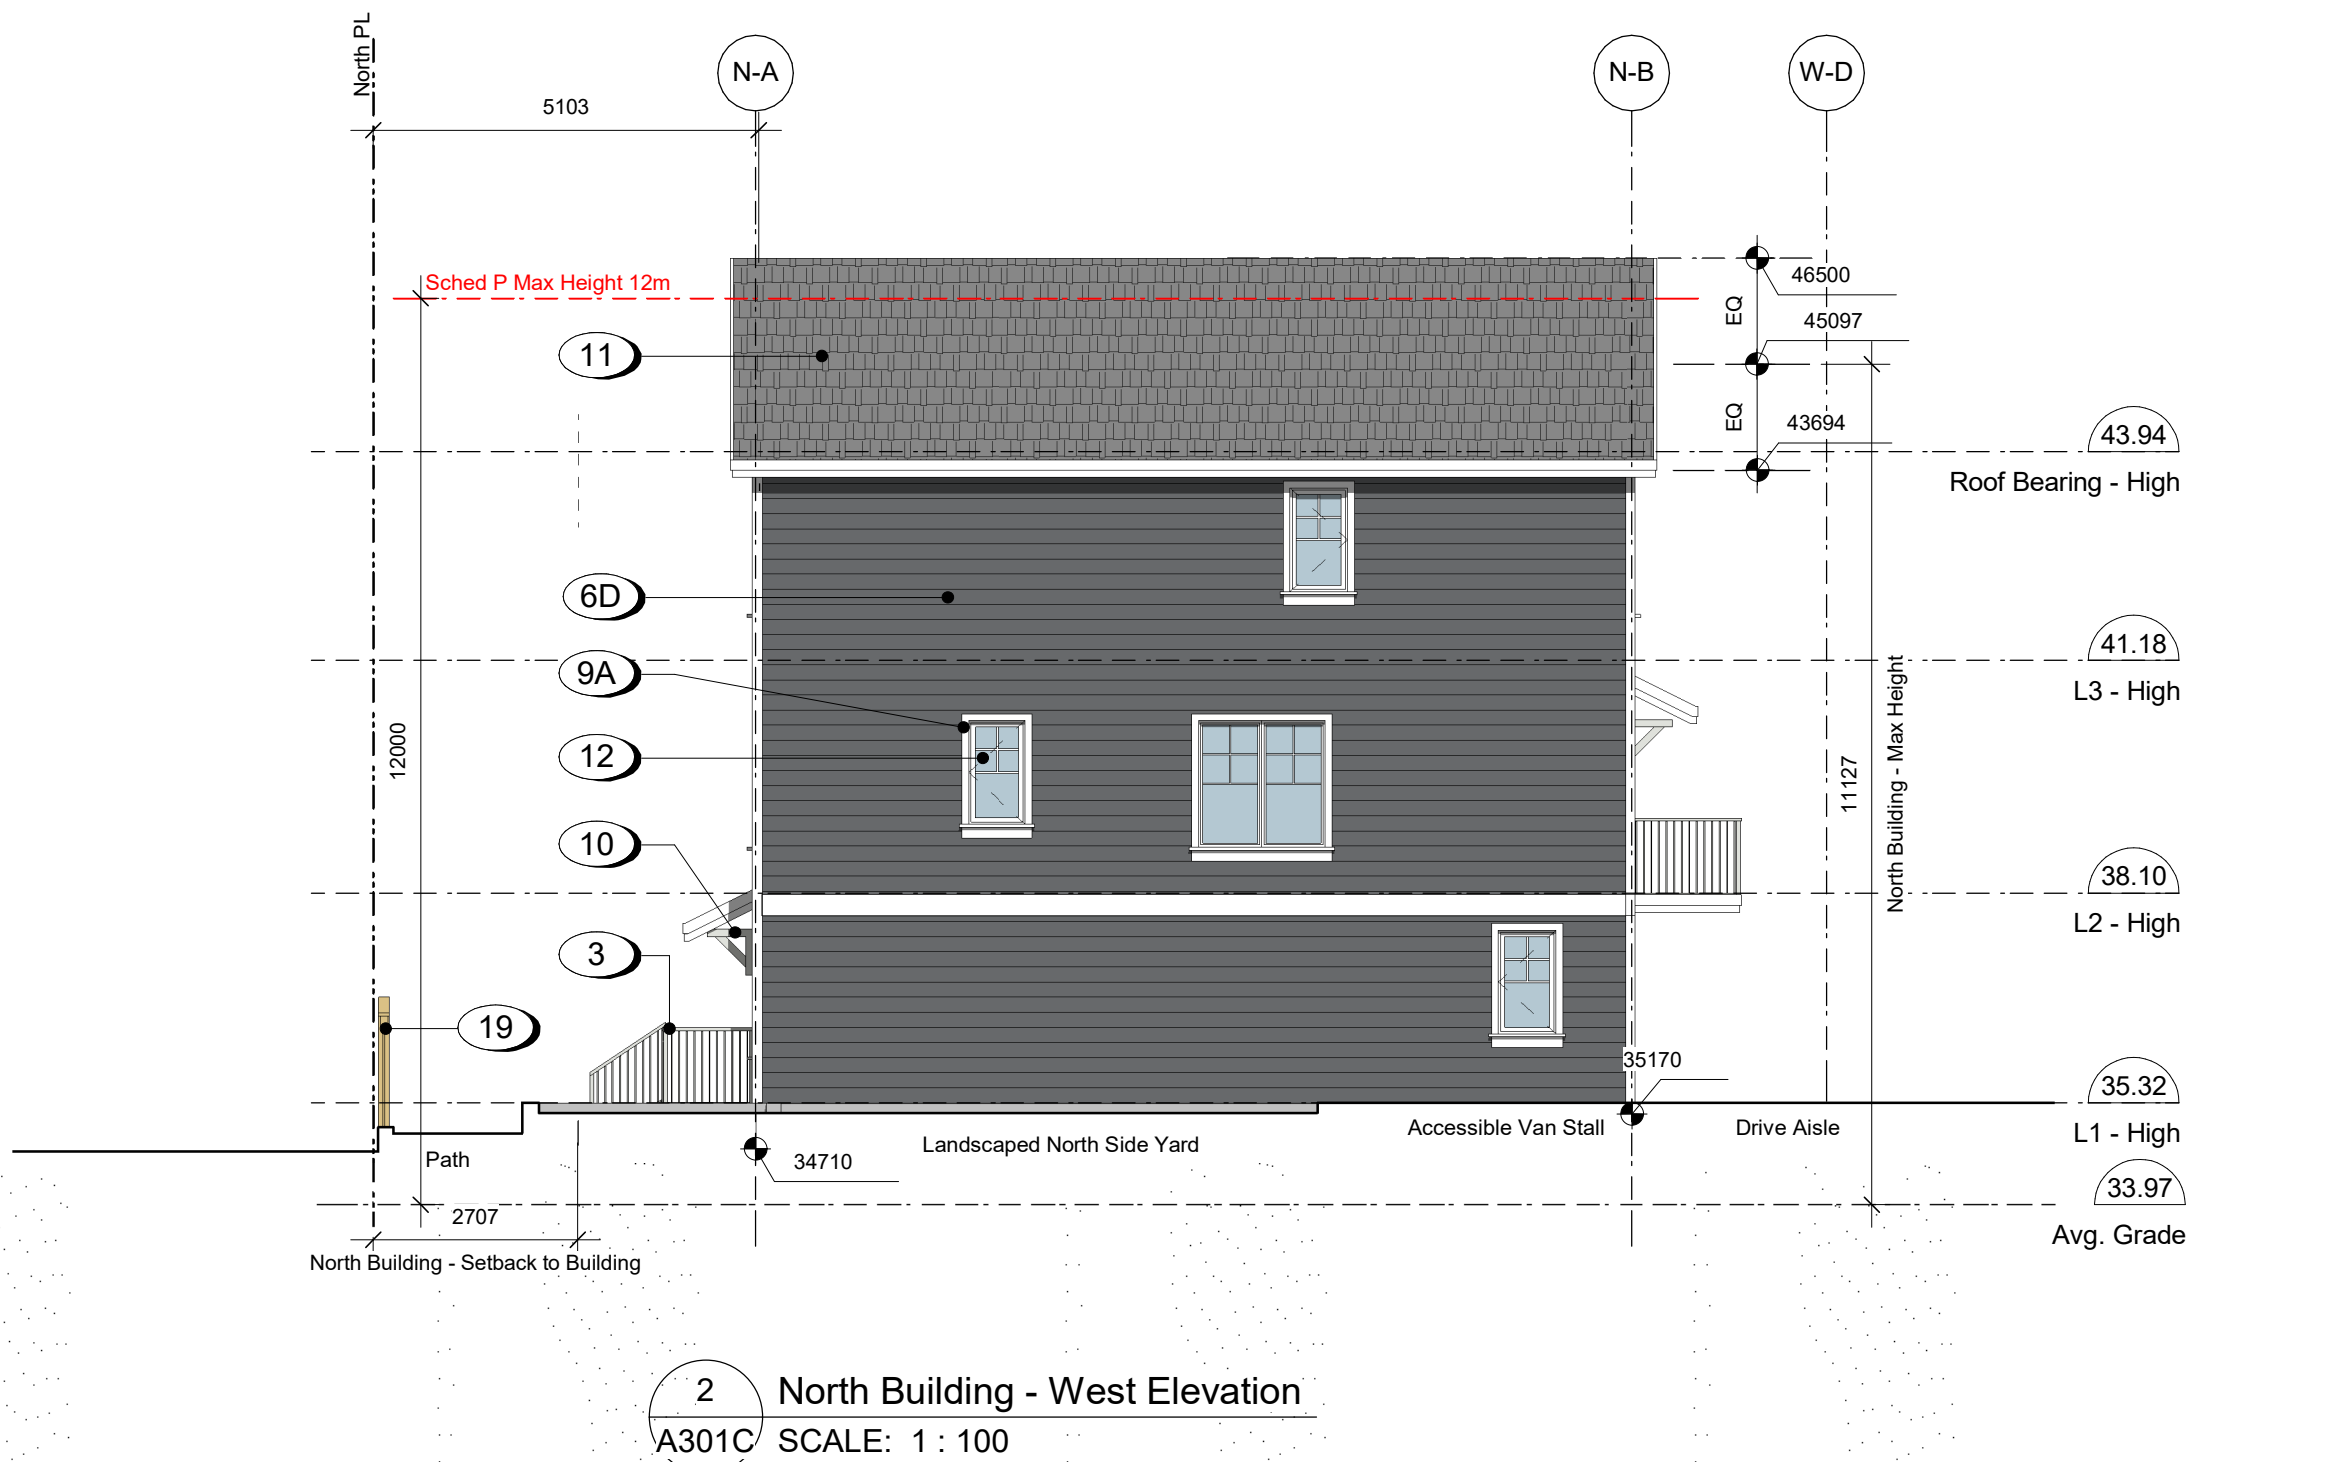

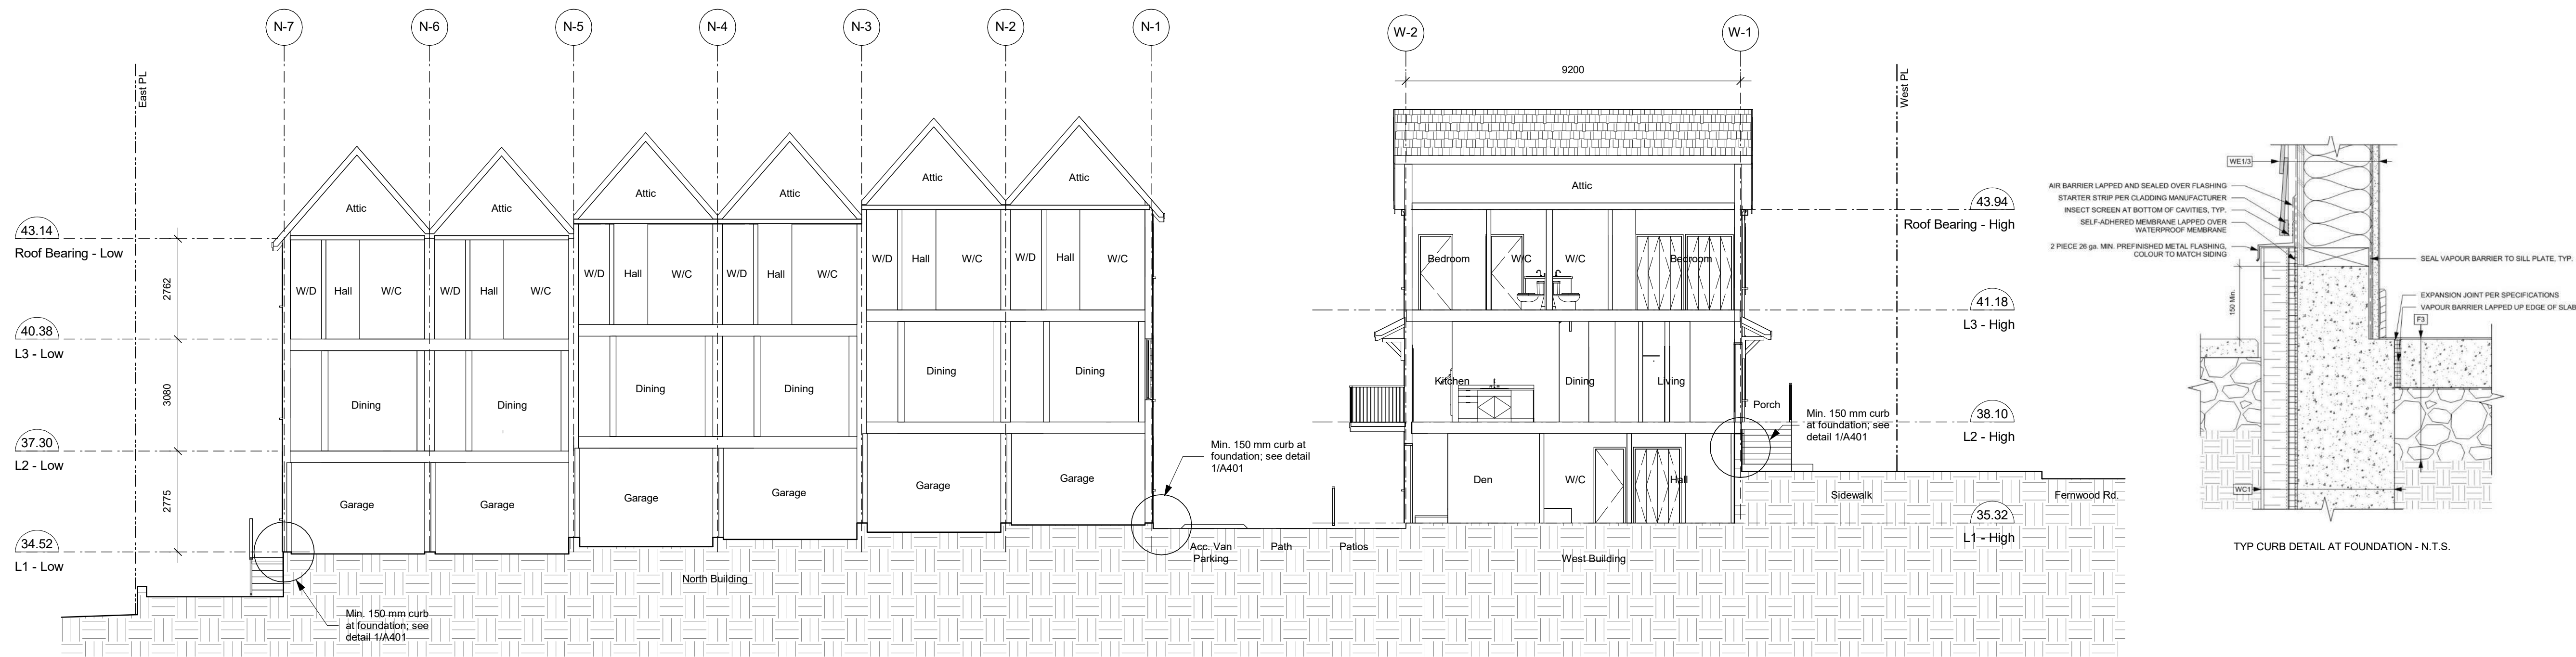

1 Building Section A - West and North Buildings, Typ
A401 SCALE: 1 : 100

6	250425	ISSUED FOR DP REVISIONS
2	241030	ISSUED FOR DP REVISIONS
Rev.	Date	Description

Issued	2025-05-30	Description	DP Documents
Drawn By	Author	Checked By	Checker
Scale	1 : 100	Project Number	2404

NOTE: All dimensions are shown in millimeters.

Fernwood Road
Missing Middle
Townhomes

Building Sections

dHKa



dHKarchitects

Victoria

977 Fort Street

Nanaimo

102-5190 Dublin Way

V9T 0H2

T 1-250-585-5810

COPYRIGHT RESERVED. THESE PLANS AND DESIGNS ARE AND AT ALL TIMES REMAIN

THE PROPERTY OF dHKARCHITECTS TO BE USED FOR THE PROJECT SHOWN AND

MAY NOT BE REPRODUCED WITHOUT WRITTEN CONSENT

V8V 3K3

T 1-250-658-3367

T 1-250-585-5810

T 1-250-585-5810


T 1-250-585-5810

T 1-250-585-5810


T 1-250-585-5810

T 1-250-585-5810


T 1-250-585-5810

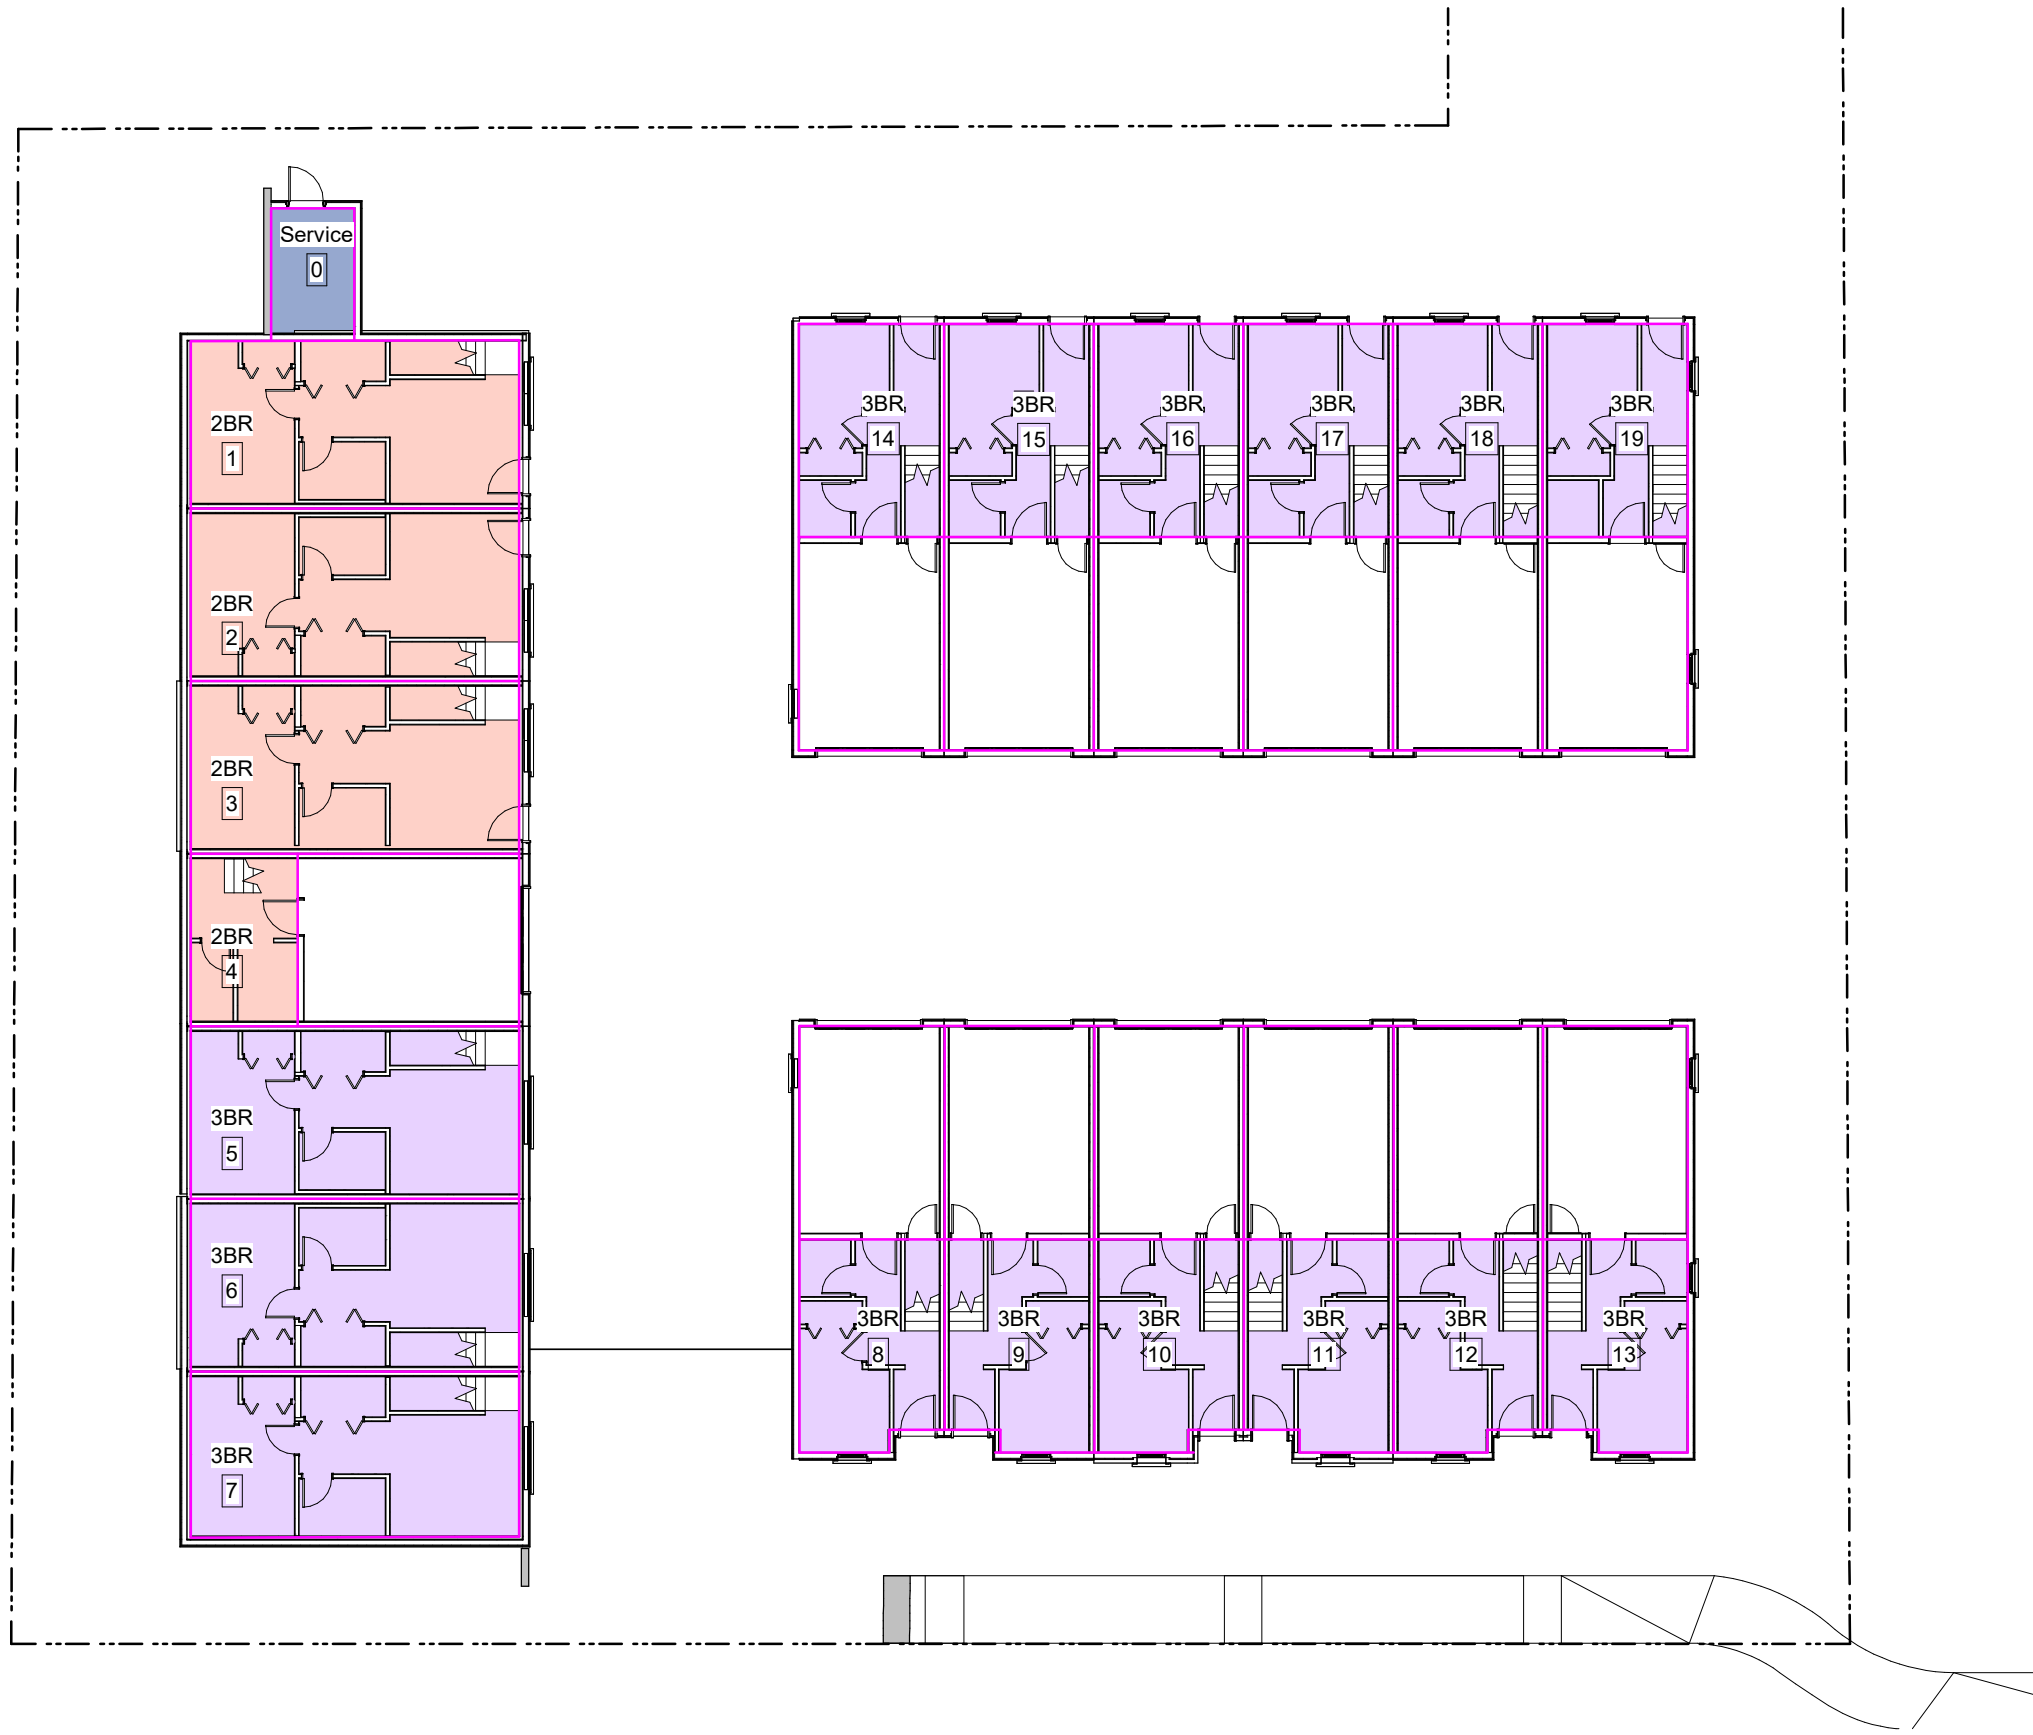

1 Level 1 Areas
A900 SCALE: 1 : 200

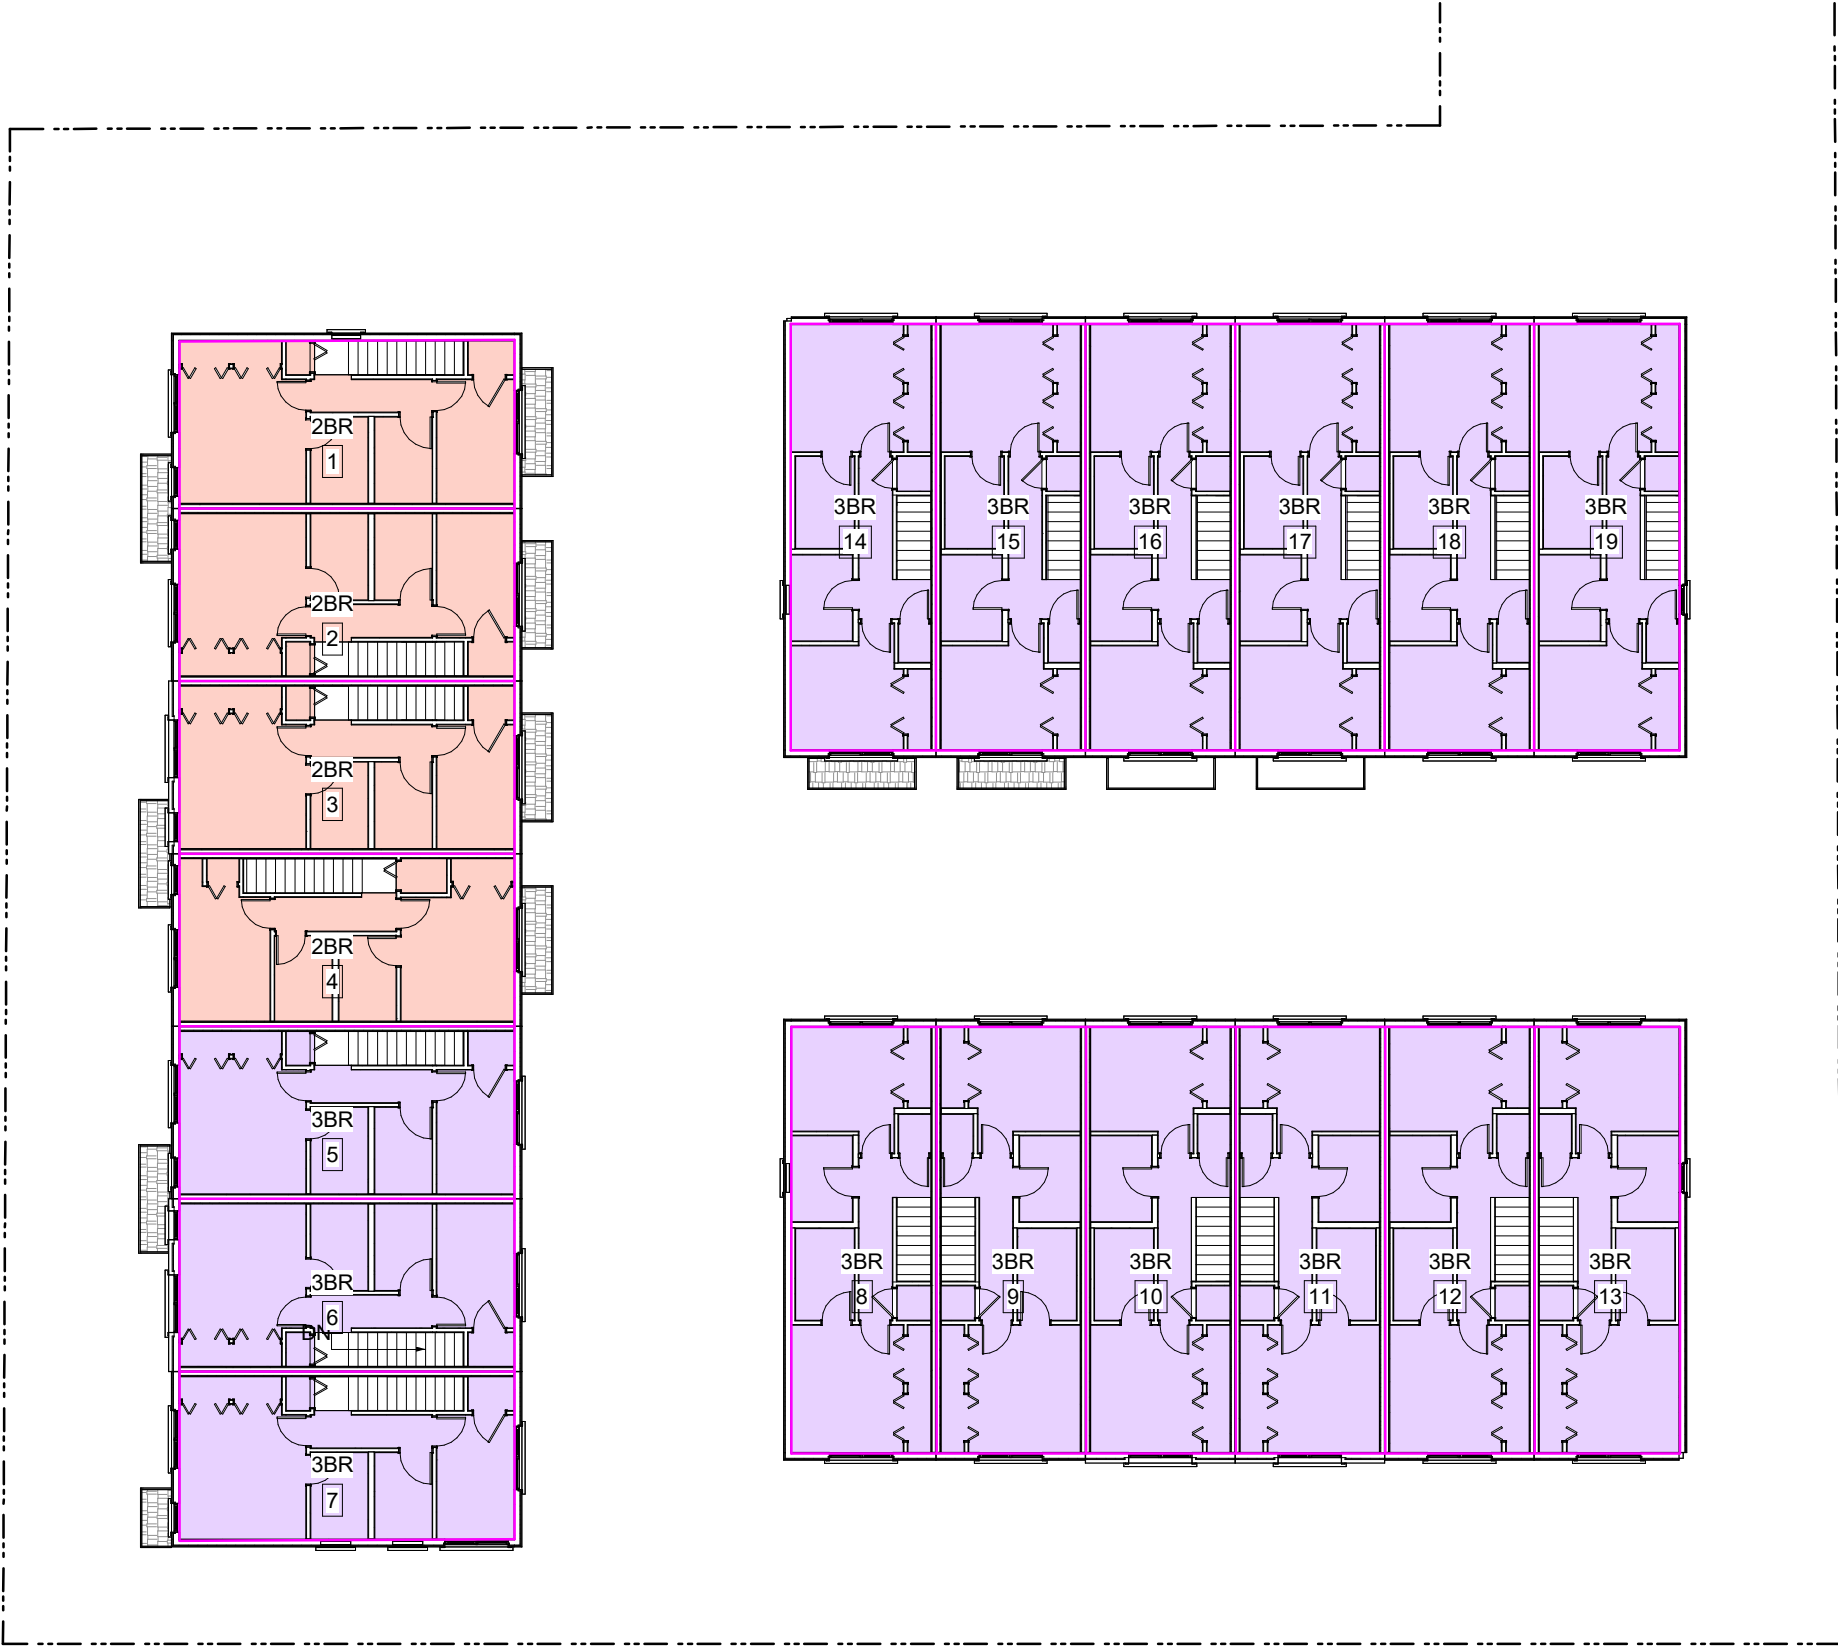

3 Level 3 Areas
A900 SCALE: 1 : 200

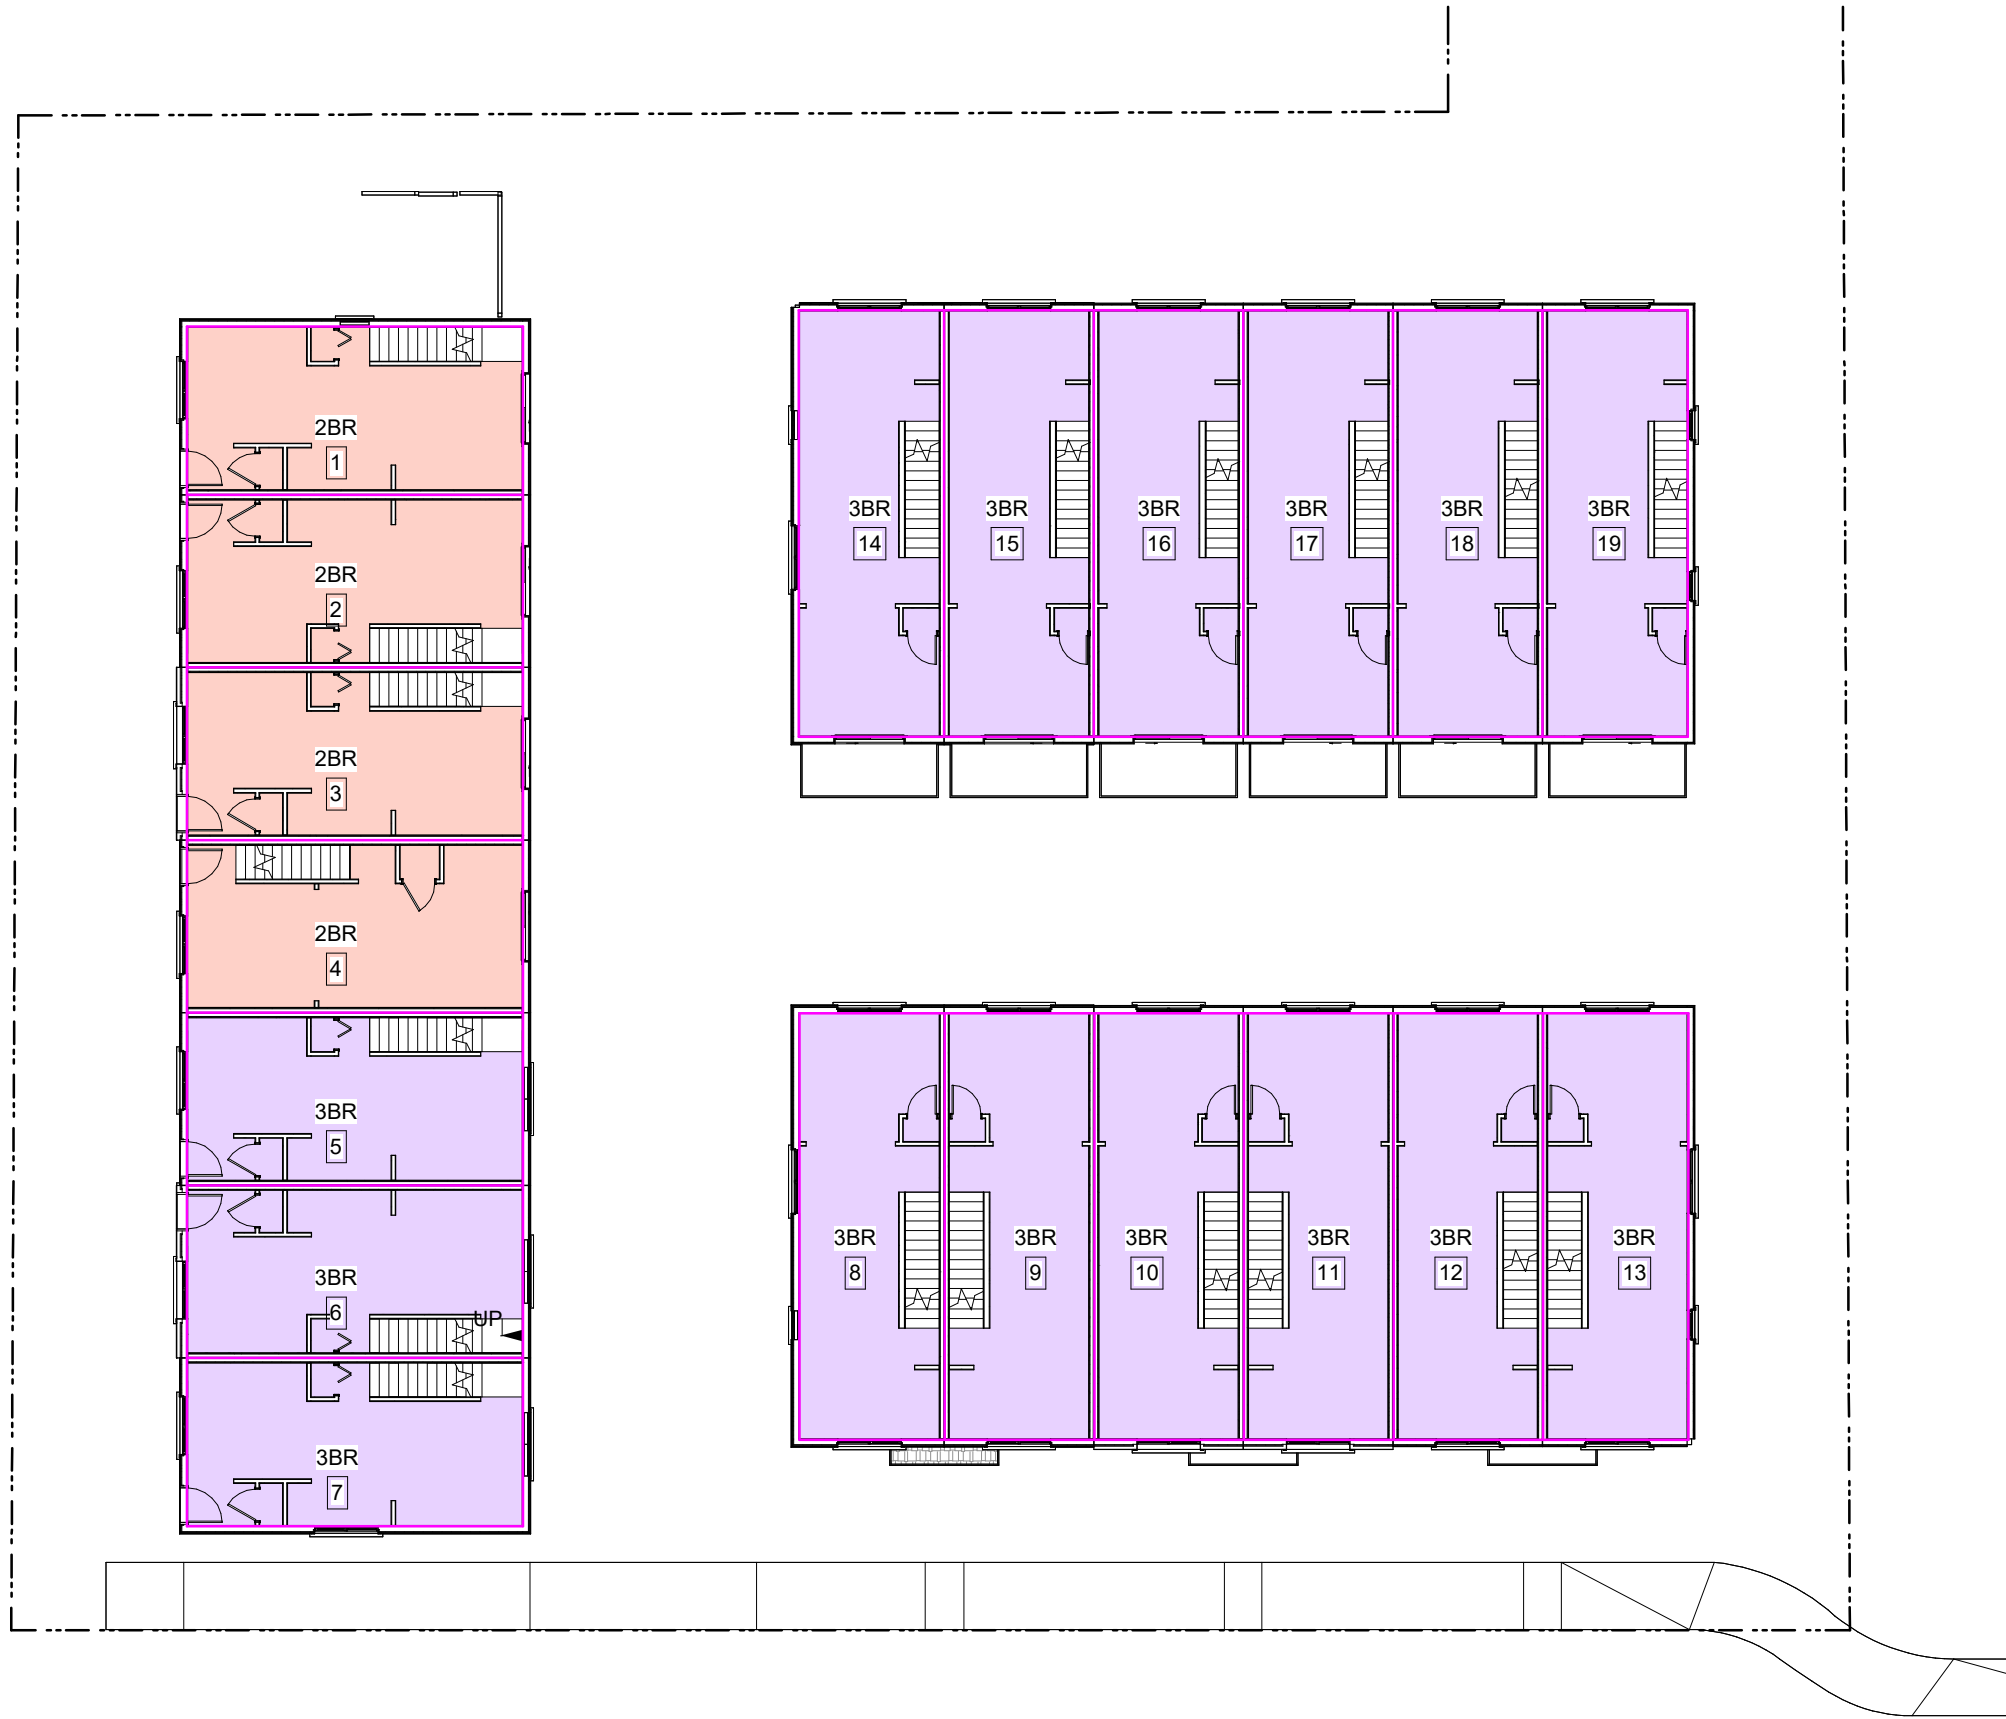

2 Level 2 Areas
A900 SCALE: 1 : 200

Unit Areas(FAR)	
Level	Area

Elec Closet	
L1 - Mid	7.71 m²

Unit 1	
L1 - Mid	38.62 m²
L3 - Mid	39.44 m²
L2 - Mid	39.64 m²

Unit 2	
L1 - Mid	39.71 m²
L3 - Mid	40.57 m²
L2 - Mid	40.65 m²

Unit 3	
L1 - Mid	39.71 m²
L3 - Mid	40.58 m²
L2 - Mid	40.65 m²

Unit 4	
L1 - Mid	12.91 m²
L3 - Mid	40.57 m²
L2 - Mid	40.65 m²

Unit 5	
L1 - Mid	39.71 m²
L3 - Mid	40.57 m²
L2 - Mid	40.65 m²

Unit 6	
L1 - Mid	39.71 m²
L3 - Mid	40.57 m²
L2 - Mid	40.65 m²

Unit 7	
L1 - Mid	38.09 m²
L3 - Mid	39.60 m²

Unit Areas(FAR)	
Level	Area

L2 - Mid	39.64 m²
----------	----------

Unit 8	
L1 - Mid	20.82 m²
L3 - Mid	43.45 m²
L2 - Mid	43.45 m²

Unit 9	
L1 - Mid	21.45 m²
L3 - Mid	44.72 m²
L2 - Mid	44.72 m²

Unit 10	
L1 - Mid	21.45 m²
L3 - Mid	44.72 m²
L2 - Mid	44.72 m²

Unit 11	
L1 - Mid	21.45 m²
L3 - Mid	44.72 m²
L2 - Mid	44.72 m²

Unit 12	
L1 - Mid	21.45 m²
L3 - Mid	44.72 m²
L2 - Mid	44.72 m²

Unit 13	
L1 - Mid	20.73 m²
L3 - Mid	43.45 m²
L2 - Mid	43.45 m²

Unit 14	
L1 - Mid	21.70 m²
L3 - Mid	43.45 m²

Unit Areas(FAR)	
Level	Area

L2 - Mid	43.45 m²
----------	----------

Unit 15	
L1 - Mid	22.34 m²
L3 - Mid	44.72 m²
L2 - Mid	44.72 m²

Unit 16	
L1 - Mid	22.34 m²
L3 - Mid	44.72 m²
L2 - Mid	44.72 m²

Unit 17	
L1 - Mid	22.34 m²
L3 - Mid	44.72 m²
L2 - Mid	44.72 m²

Unit 18	
L1 - Mid	22.34 m²
L3 - Mid	44.72 m²
L2 - Mid	44.72 m²

Unit 19	
L1 - Mid	21.70 m²
L3 - Mid	43.45 m²
L2 - Mid	43.45 m²

Grand total: 58	2143.88 m²
-----------------	------------

6	250425	ISSUED FOR DP REVISIONS
4	250122	ISSUED FOR DP REVISIONS
2	241030	ISSUED FOR DP REVISIONS
Rev.	Date	Description

Issued	2025-05-30	Description	DP Documents
Drawn By	Author	Checked By	Checker
Scale	1 : 200	Project Number	2404

NOTE: All dimensions are shown in millimeters.

Fernwood Road
Missing Middle
Townhomes


Area Plans



dHKarchitects
Victoria
977 Fort Street
Nanaimo
102-5190 Dublin Way V9T 0H2 T 1-250-658-3367
V8V 3K3 T 1-250-658-3367

COPYRIGHT RESERVED. THESE PLANS AND DESIGNS ARE AND AT ALL TIMES REMAIN THE PROPERTY OF dHKARCHITECTS TO BE USED FOR THE PROJECT SHOWN AND MAY NOT BE REPRODUCED WITHOUT WRITTEN CONSENT.

CHARACTER IMAGES

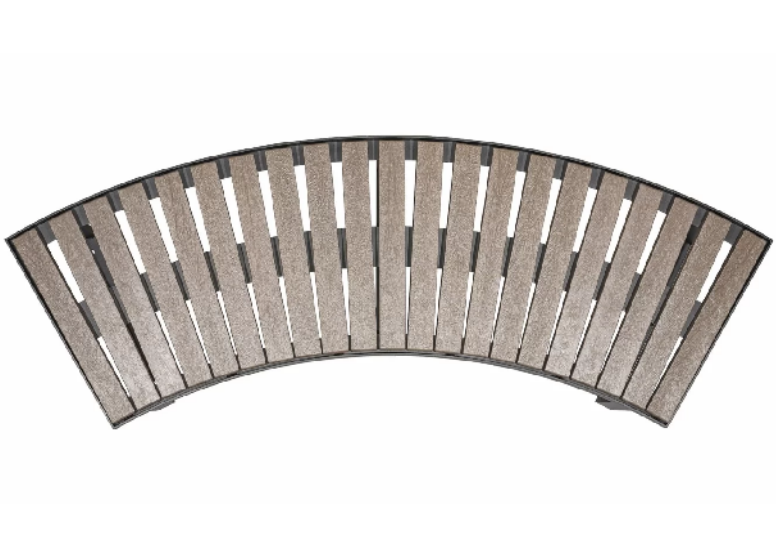


1: Skyline curved park bench



1: Skyline curved park bench




2: Picnic Areas

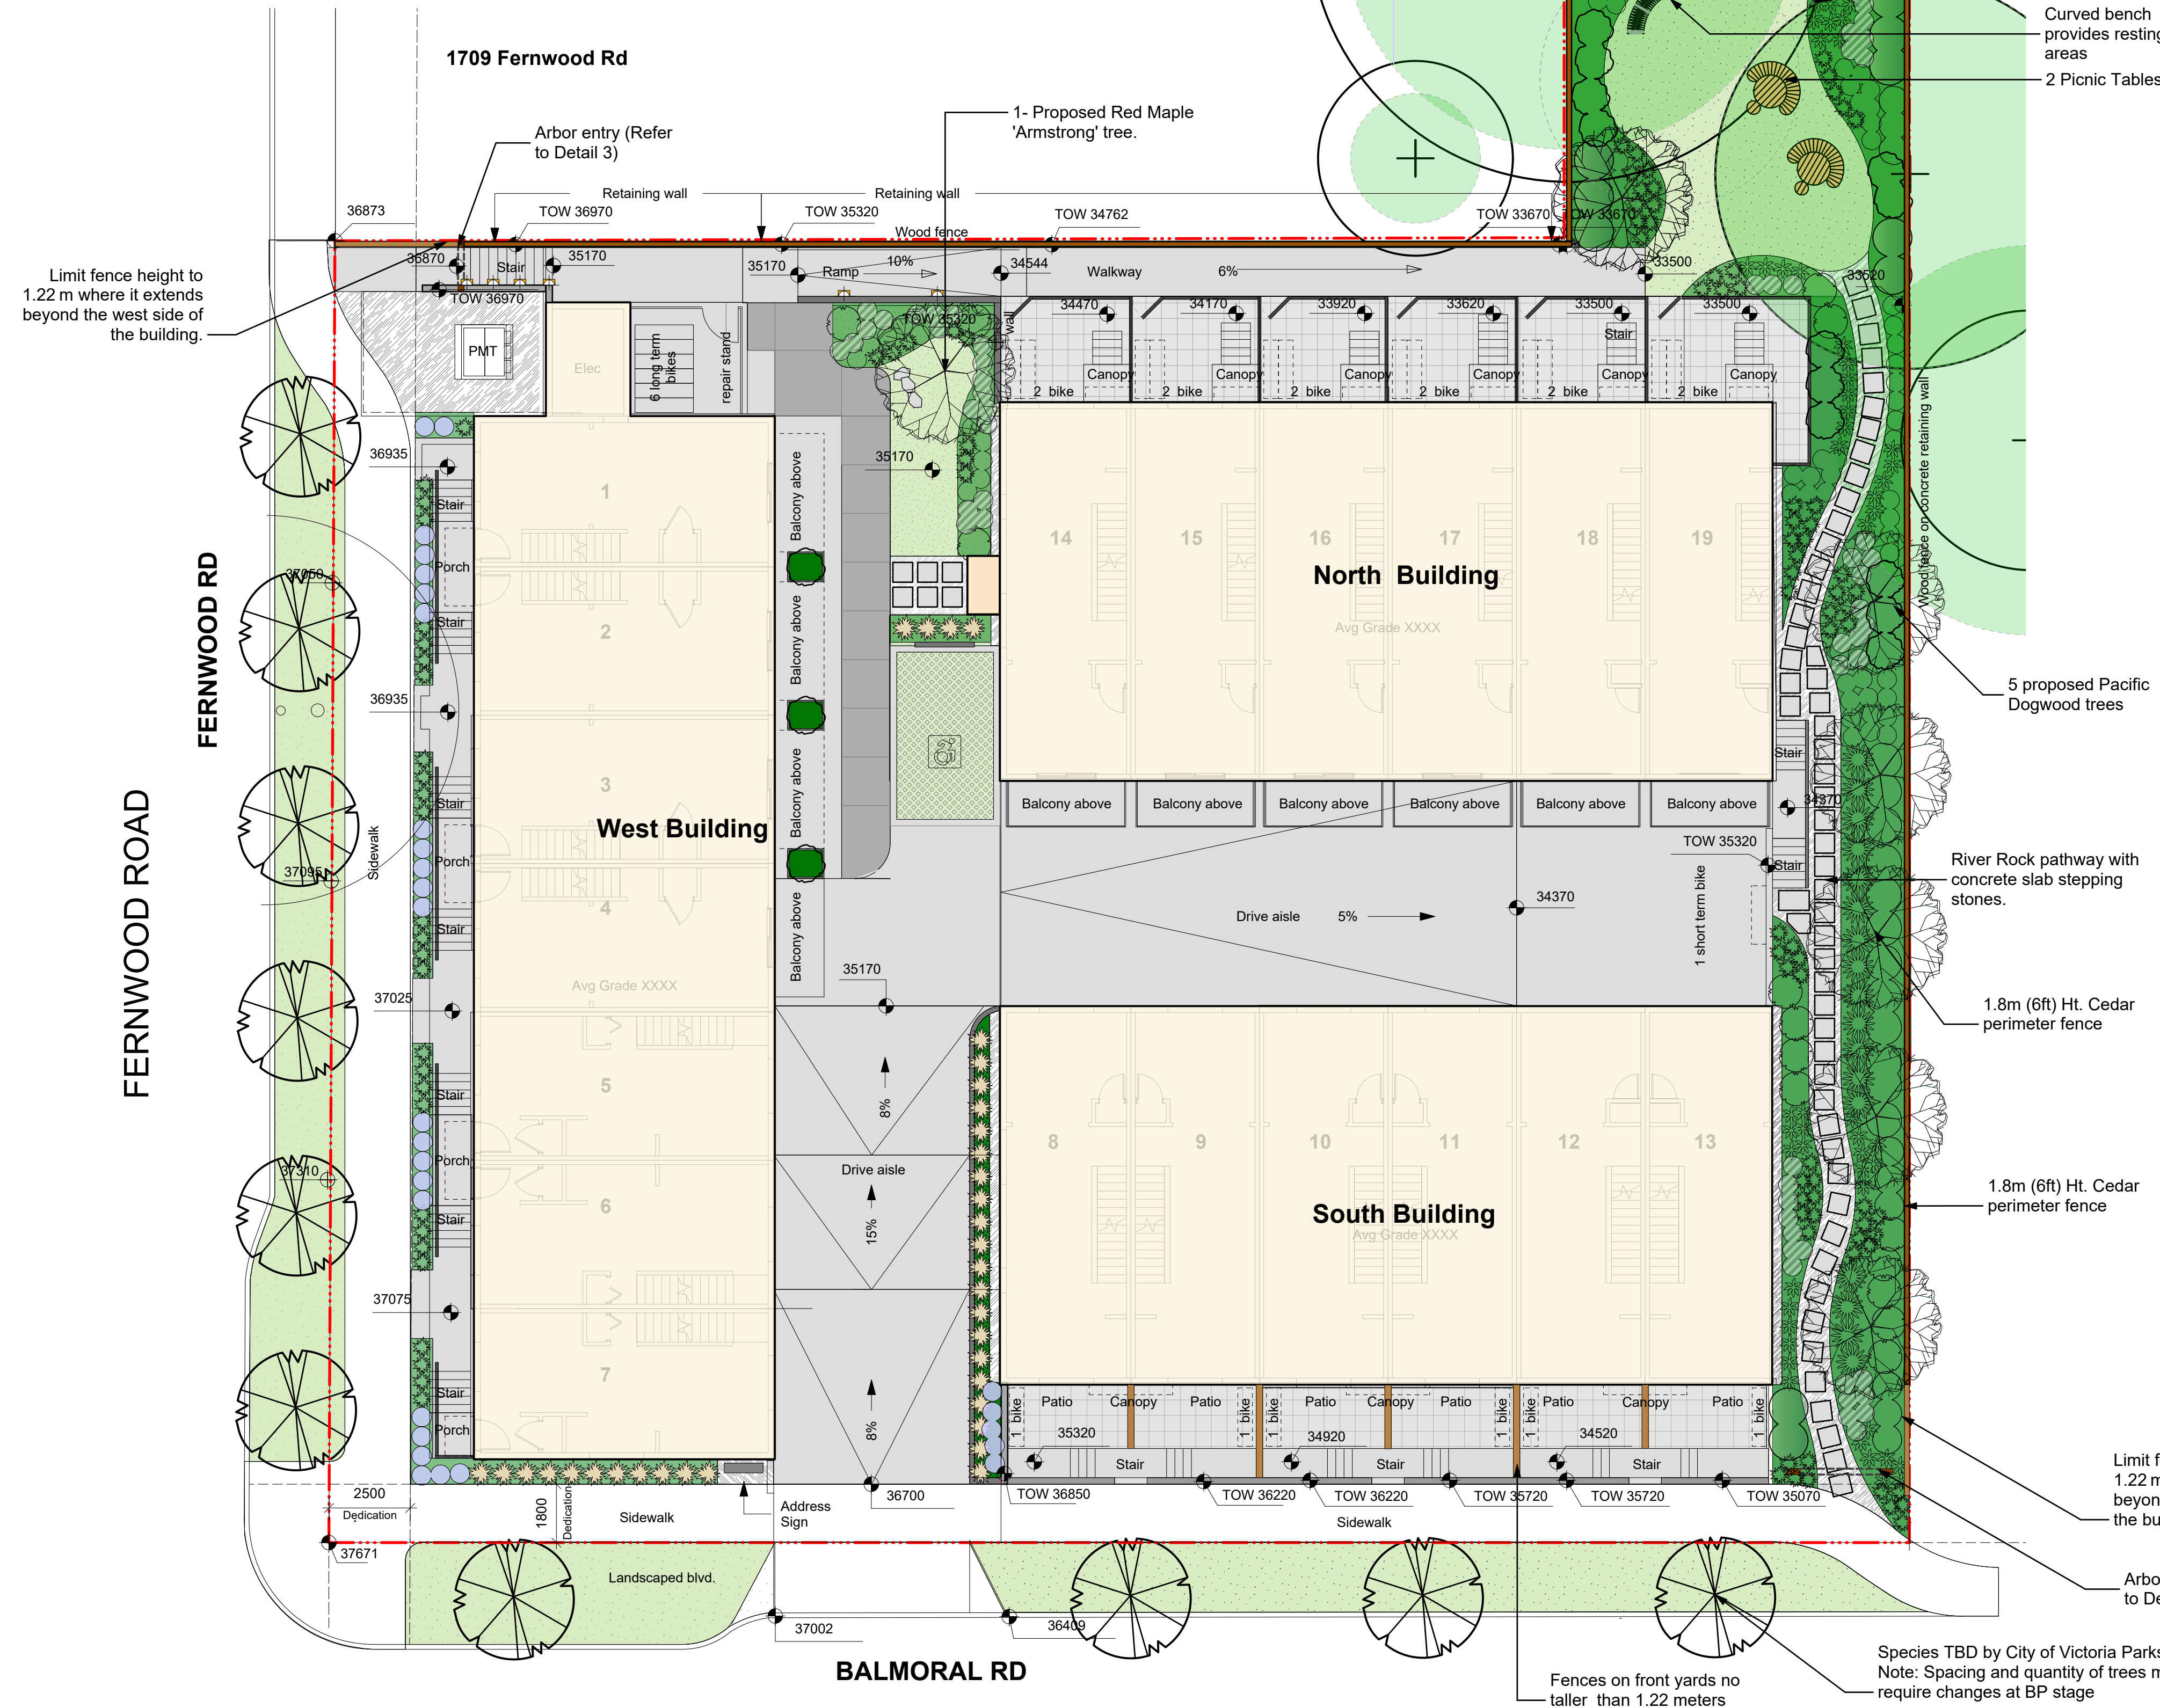


Recommended Nursery Stock

Trees			
Total: 22	Botanical Name Acer circinatum Cornus nuttallii Stewartia pseudocamellia Street Trees - Species to be determined	Common Name Vine Maple Pacific Dogwood Japanese Stewartia by the City of Victoria Parks Dept.	Size 6cm cal. 2M Ht. 6cm cal.
TBD 10			
Large Shrubs			
Total: 43	Botanical Name Mahonia aquifolium Pieris 'Forest Flame' Vaccinium ovatum	Common Name Tall Oregon Grape Forest Flame Pieris Evergreen Huckleberry	Size #5 pot #5 pot #5 pot
Total: 176			
Small Shrubs			
Total: 232	Botanical Name Gaultheria shallon Lavender stoechas 'Anoluk' Nandina domestica 'Fire Power'	Common Name Salal Spanish Lavender Fire Power Heavenly Bamboo	Size #1 pot #1 pot #1 pot
Perennials, Annuals and Ferns			
Total: 232	Botanical Name Blechnum spicant Calamagrostis x acutiflora 'Karl Foerster' Helictotrichon sempervirens Polystichum munitum	Common Name Deer Fern Karl Foerster Feather Reed Grass Blue Oat Grass Sword Fern	Size #1 pot #1 pot #1 pot #1 pot


- Notes:
1. All work to be completed to current BCSLA Landscape Standards
 2. All soft landscape to be irrigated with an automatic irrigation system

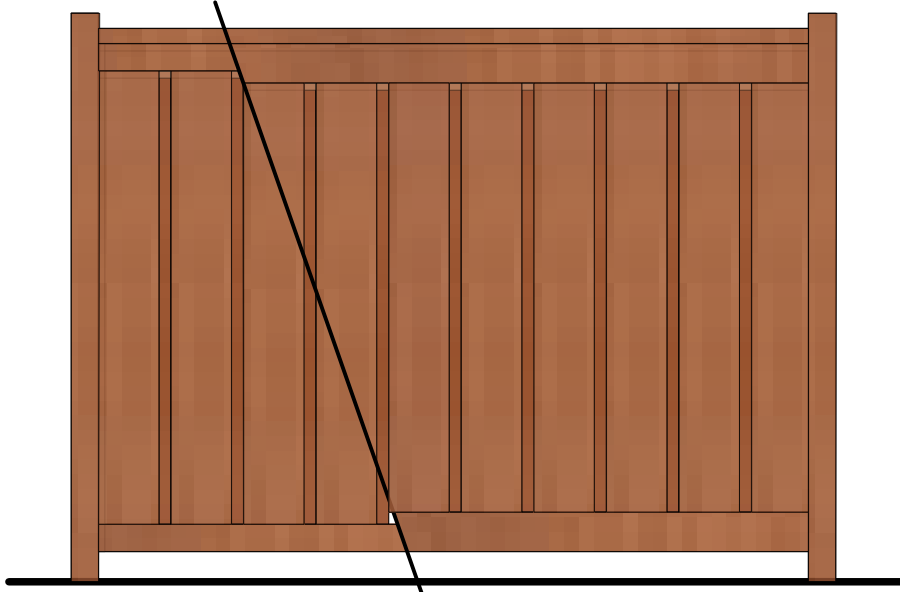

1 6'-0" (1800 mm) Ht. Wood Perimeter Fence
Scale: 1:25

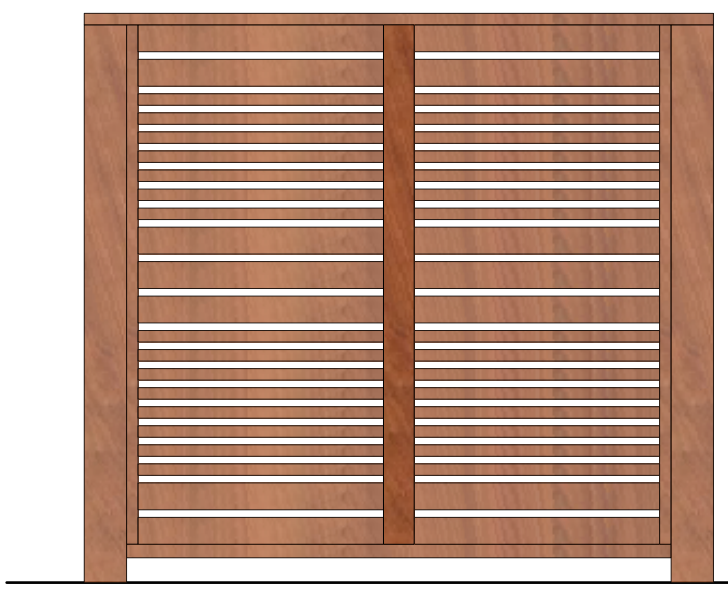


2 6'-0" (1800mm) Ht. Cedar Privacy Screen
Scale: 1:25

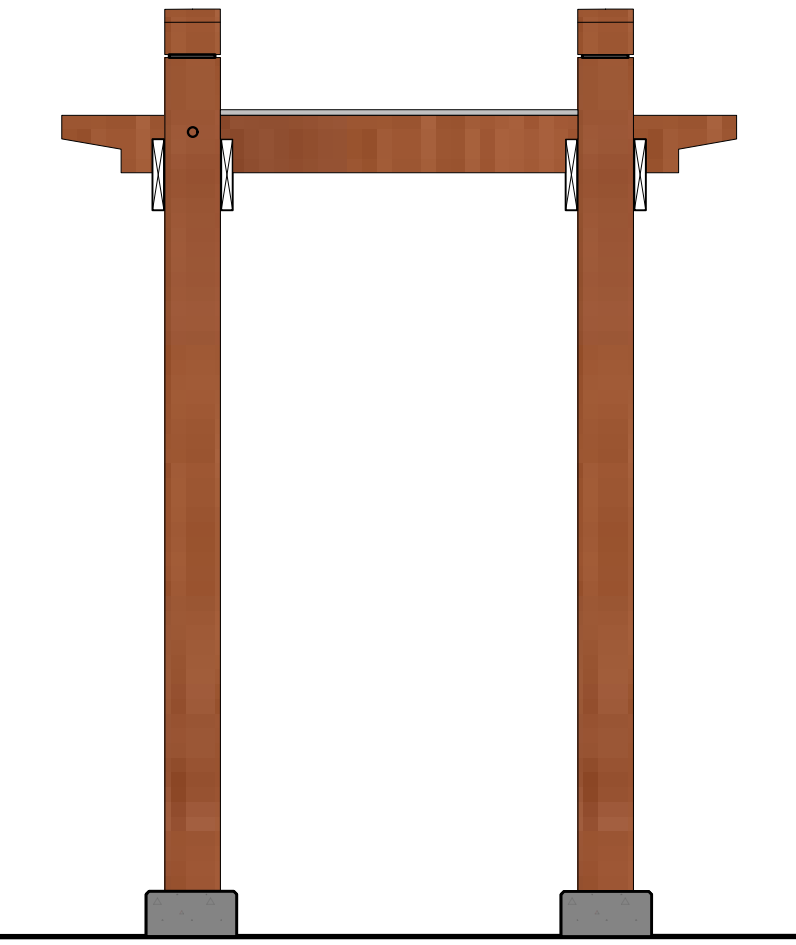


3 Timber Trellis over stairs
Scale: 1:25

MATERIALS LEGEND

	Hydrapressed concrete slabs
	Colored sawcut concrete - Dark Grey
	Colored sawcut concrete - Natural
	Grass - Sod lawn
	Engineered Wood Fibar
	Planting Beds
	River Rock maintenance border
	Reinforced Grass Grid

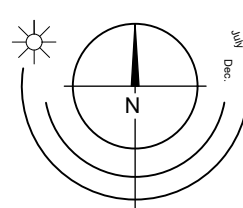


1:125

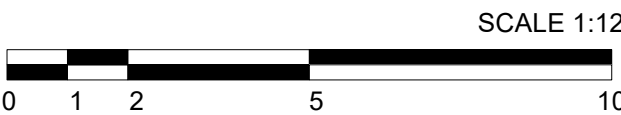


ISSUED FOR DP REVISIONS Rev.5: Jun-02- 25
Rev.4: Apr 28- 25
Rev.3: Jan 20- 25
Rev.2: Oct 30 - 24
Rev.1: Oct 17 - 24

1705 Fernwood | Landscape Concept | L1


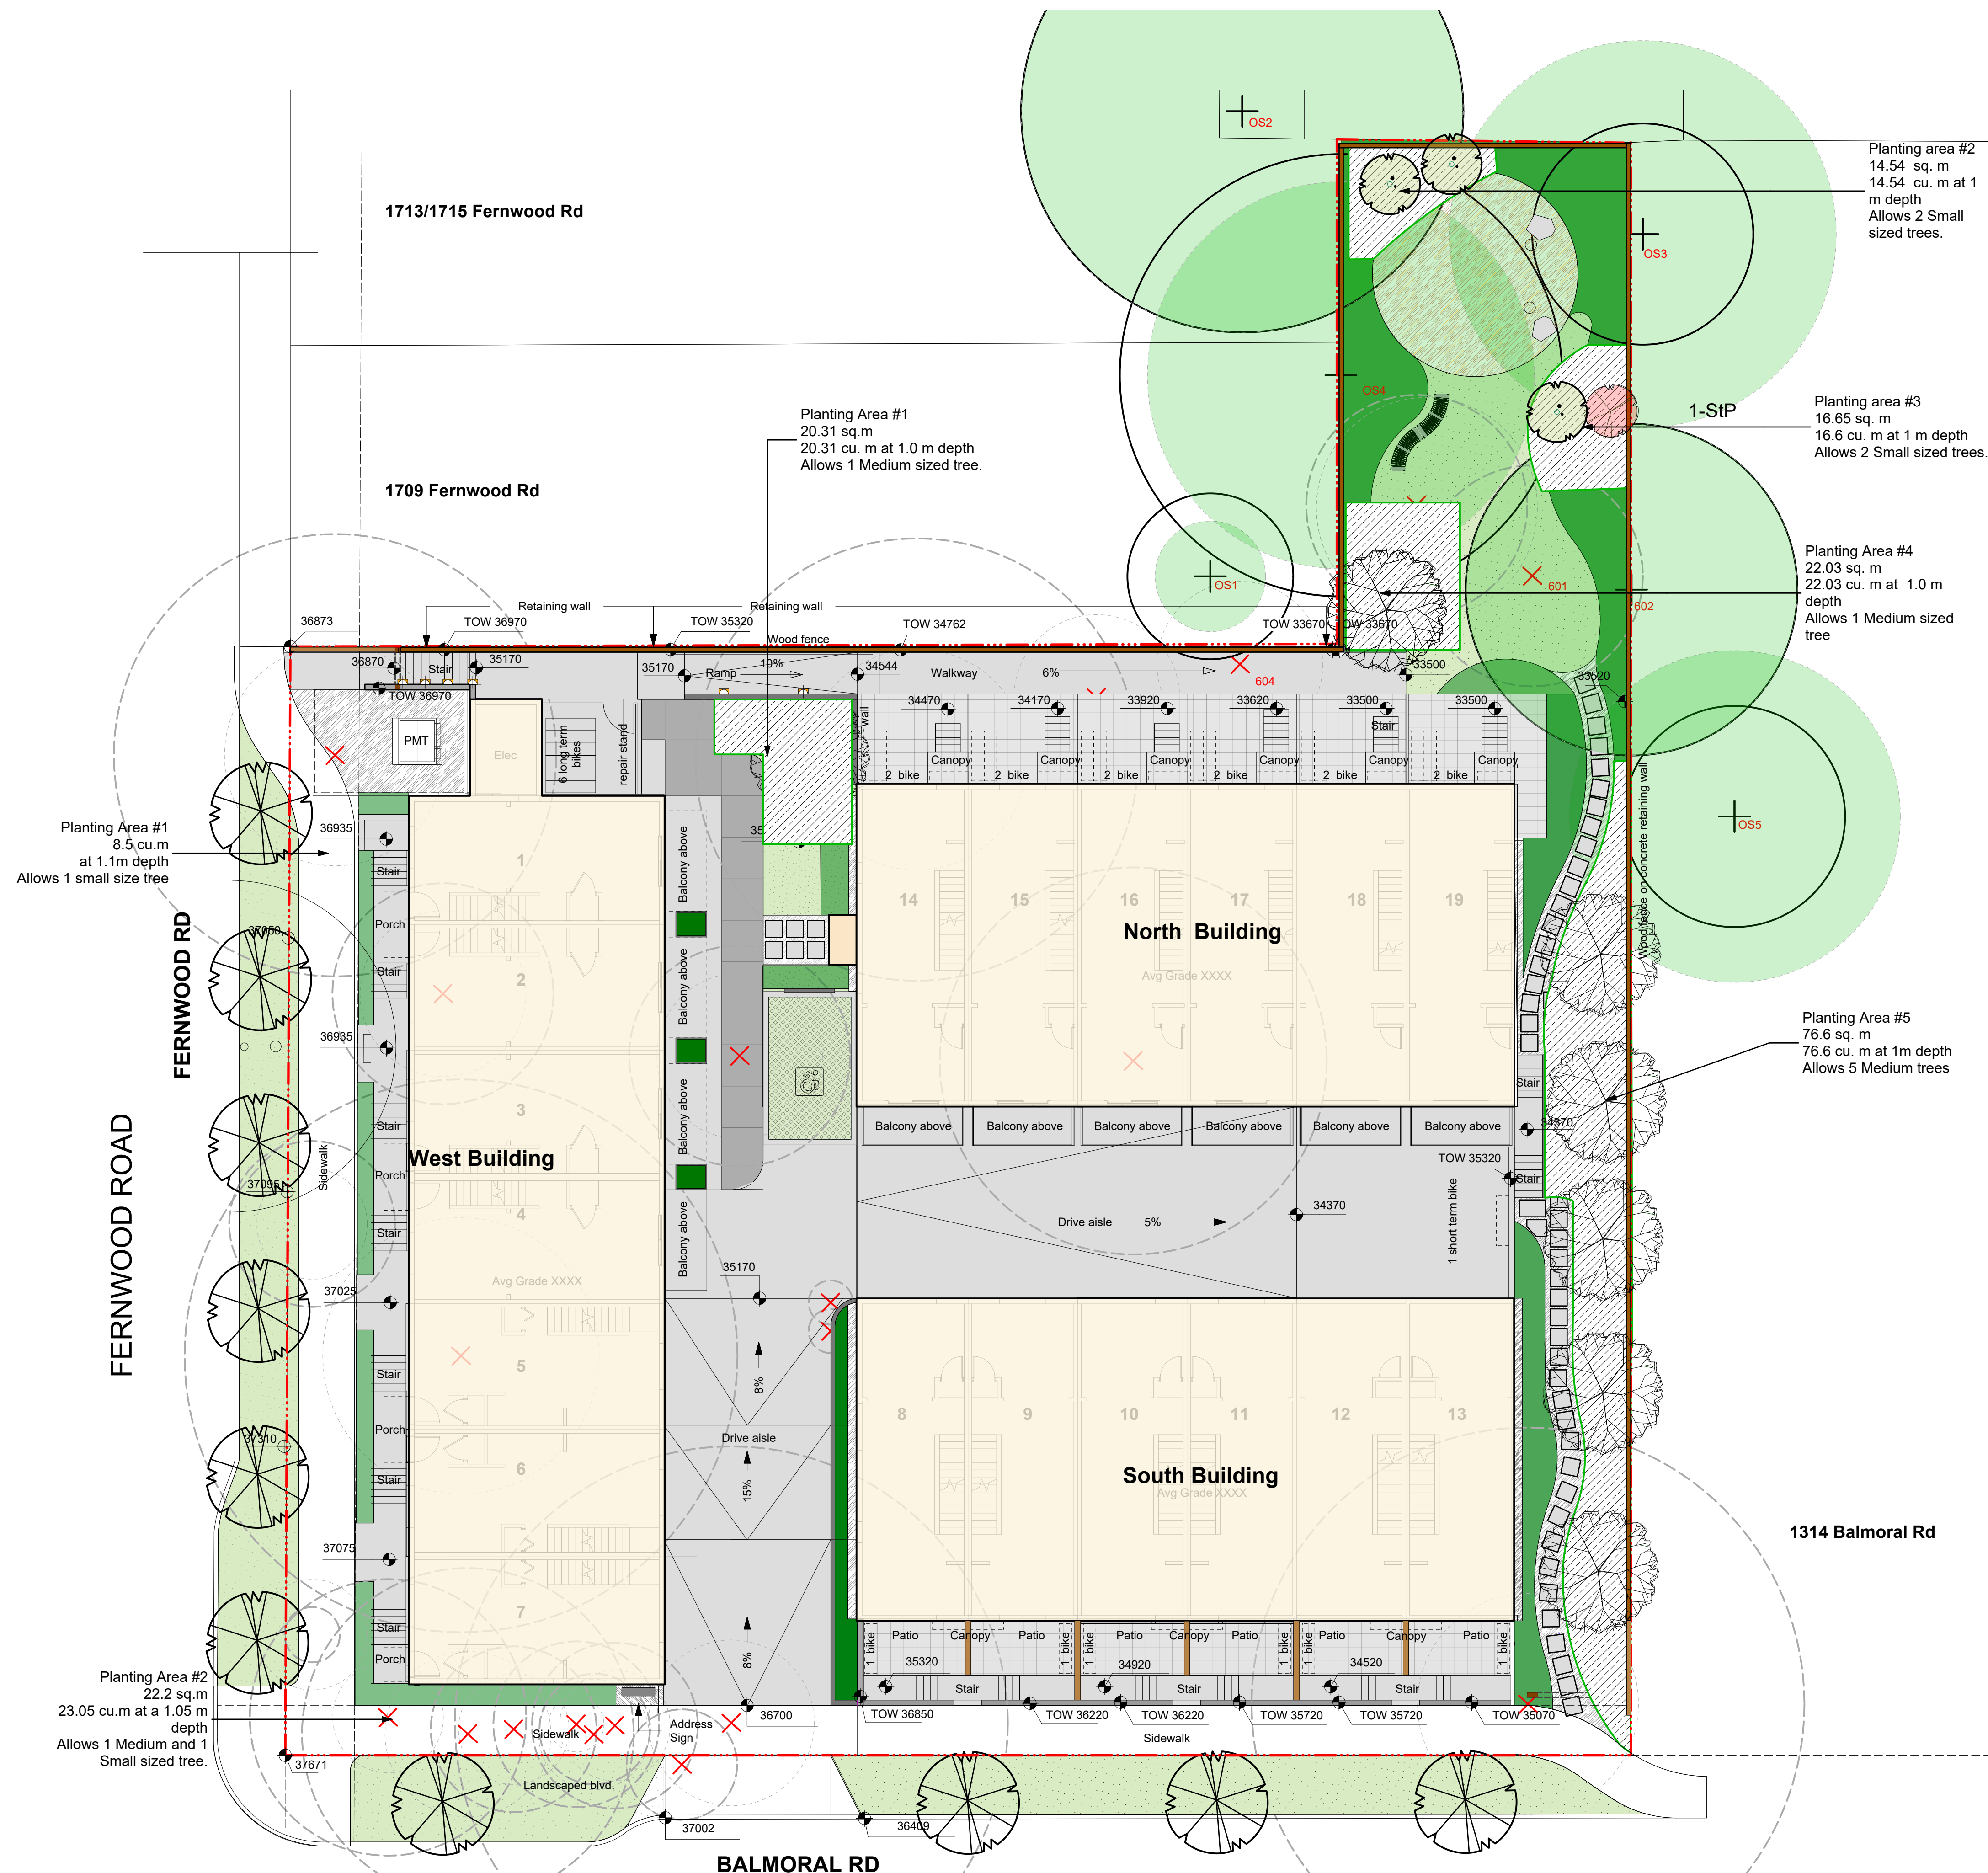


TREE LEGEND

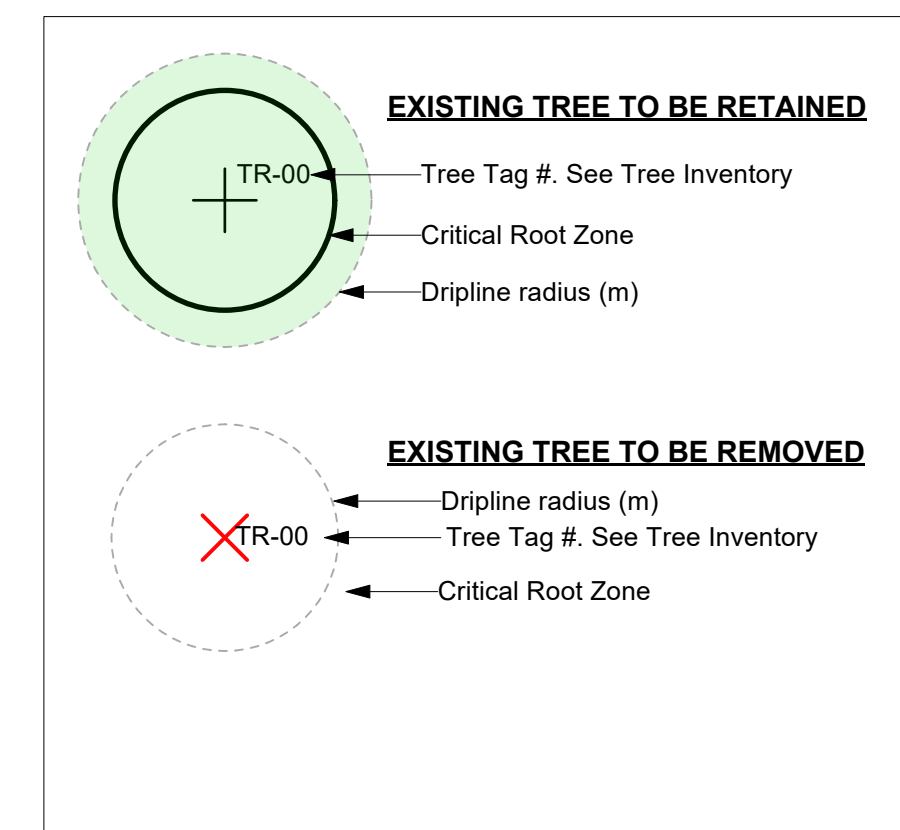


NOTES:

REFER TO ARBORIST REPORT FOR MORE INFORMATION.
THE PROJECT ARBORIST TO SUPERVISE ALL EXCAVATION REQUIRED WITHIN THE CRITICAL ROOT ZONES OF EXISTING TREES.

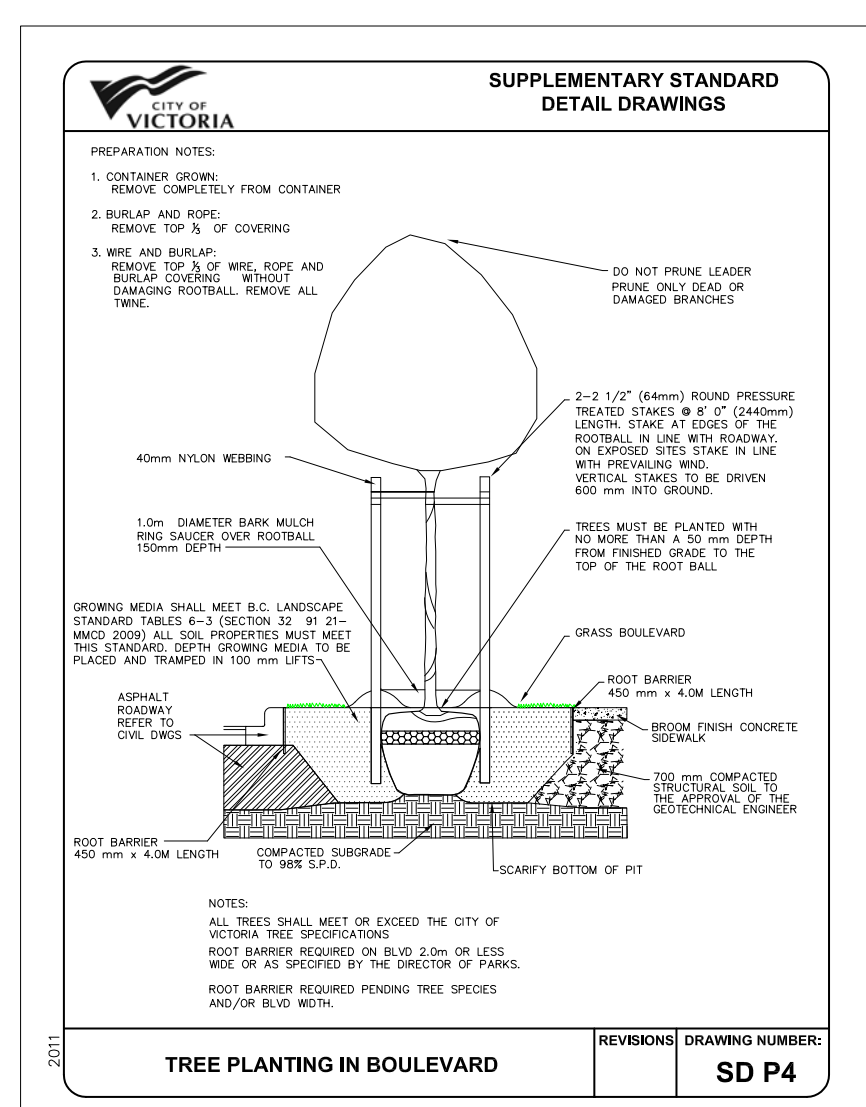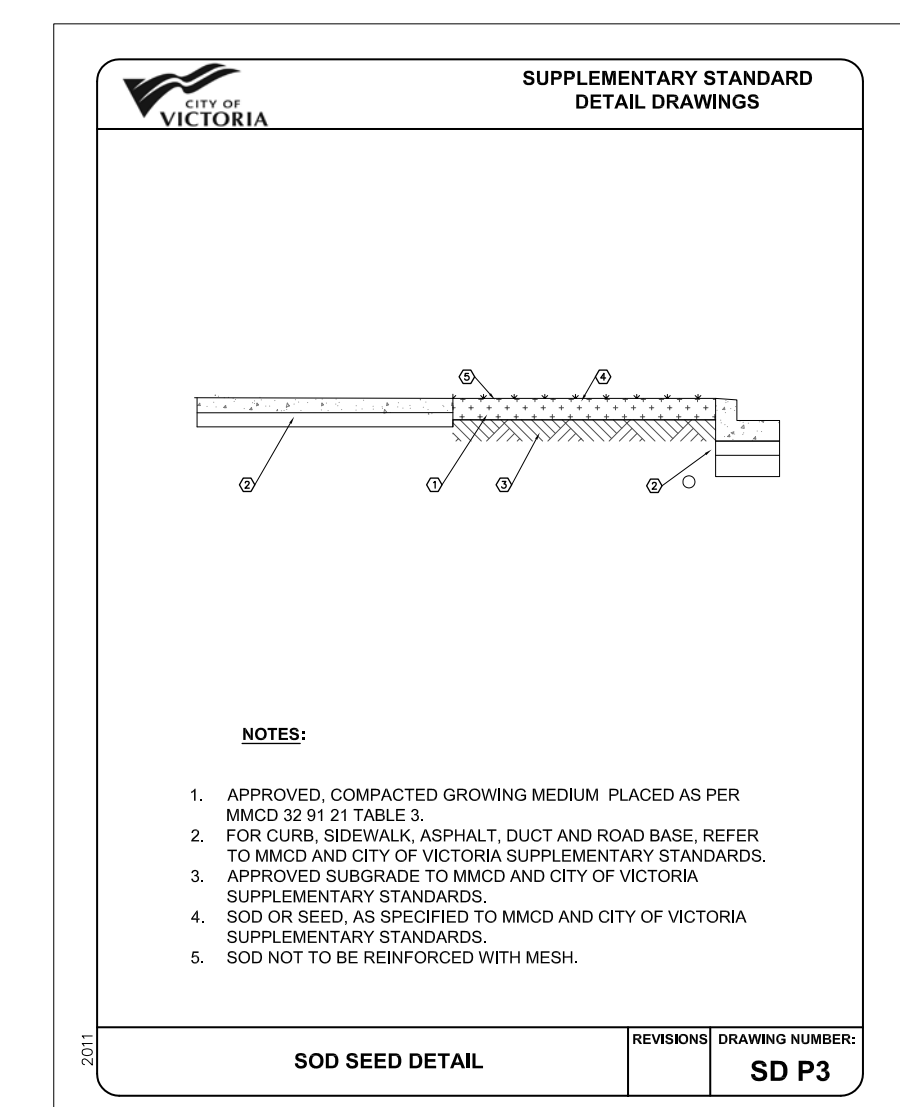

				Replacement Trees Proposed			Soil Volume Required (m3)			
Planting Area ID	Area (M2)	Soil Volume multiplier*	A Estimated soil Volume	B # Small	C # Medium	D # Large	E Small	F Medium	G Large	Total **
1	20.31	1.00	20.31			1.0		20.00		20.00
2	14.54	1.00	14.54	2.0			12.00			12.00
3	16.65	1.00	16.65	2.0			12.00			12.00
4	22.03	1.00	22.03			1.0		20.00		20.00
5	76.60	1.00	76.60			5.0		75.00		75.00
				Offsite (Excluding City Property)						
Planting Area OSA X							E	F	G	TOTAL
				Offsite (Excluding City Property)						
				Calculation			E + F + G			

* On ground (excluding exposed bedrock): use 1. On structure: use depth of soil. On soil cells: use 0.92. On structural soil: use 0.2
** Total must not exceed A. If Total exceeds A, then the number or size of proposed replacement trees must be reduced.

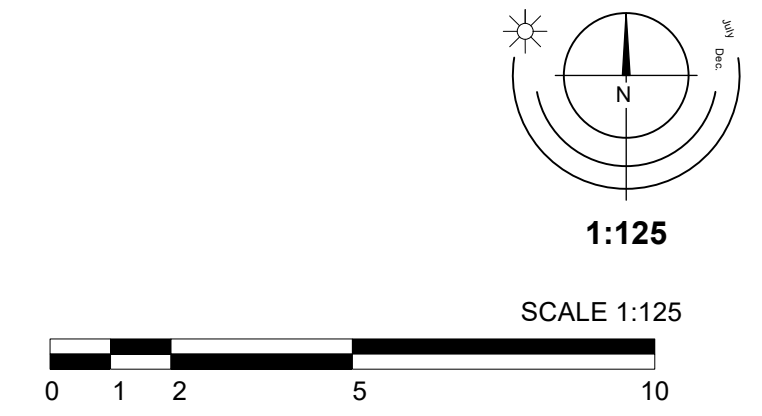

ISSUED FOR DP REVISIONS Rev.5: Jun-02- 25
Rev.4: Apr 28- 25
Rev.3: Jan 20- 25
Rev.2: Oct 30 - 24
Rev.1: Oct 17 - 24



Project No: 2405 JUN-11-24 #3-864 Queens Ave. Victoria B.C. V8T 1M5 Phone: (250) 598-0105

1705 Fernwood | Tree Replacement Plan | L2

THE CITY OF VICTORIA April 25, 2025 / U:\CS1400 Customer Files\2024\CV Civil\CV24-10 Fernwood - A Frame\03 Internal Drawings\00 Current\CV24-10 250422 Site Servicing Plan.dwg

ENVIRONMENTAL NOTES:


- USE BEST MANAGEMENT PRACTICES DURING CONSTRUCTION. ADJUST WORK ACTIVITIES DURING PERIODS OF HEAVY RAIN TO MINIMIZE SEDIMENTS ENTERING THE STORM DRAINAGE SYSTEM. SOME BMP'S TO CONSIDER:
 - CHECK ALL EQUIPMENT FOR FLUID LEAKS PRIOR TO ENTERING THE WORK AREA.
 - NO EQUIPMENT RE-FUELING TO OCCUR IN THE WORK AREA UNLESS SPILL PROTECTION MEASURES ARE IN PLACE.
 - A SPILL KIT IS TO BE MAINTAINED ON SITE THROUGHOUT THE CONSTRUCTION PERIOD.
 - SURFACE WATER IS TO BE MANAGED WITHIN THE WORK AREA AND TREATED BEFORE DISCHARGED. THIS MAY INCLUDE ONSITE DETENTION AND/OR CULVERT FILTRATION.
 - COVER EXPOSED SOILS IN INCLEMENT WEATHER ie TARP, HYDRO SEED OR ORGANIC LEAF MULCH.
 - STOCKPILE SOILS AWAY FROM CULVERT INLETS AND ENSURE THEY ARE COVERED IF LEFT FOR MORE THAN 48 HOURS.
 - PLACE DRAIN ROCK AND FILET FABRIC AT THE INLET OF CULVERT.
- SURROUND PROTECTED TREES WITH SNOW FENCING AT DRIP LINE OR CRITICAL ROOT ZONE OF TREE DURING CONSTRUCTION. CONTACT CITY ARBORIST PRIOR TO BEGINNING CONSTRUCTION.
- INSTALL SILT FENCING AS REQUIRED.
- ADHERE TO ALL CONDITIONS OF THE PROJECT ENVIRONMENTAL PROTOCOL WORKSHEET.

GENERAL CONSTRUCTION NOTES:

- CONTACT & NOTIFY ALL HOMEOWNERS AFFECTED BY WORKS 4 WEEKS PRIOR TO CONSTRUCTION.
- ALL CONSTRUCTION AND MATERIALS SHALL CONFORM TO CITY STANDARD SPECIFICATIONS AND DRAWINGS UNLESS OTHERWISE NOTED ON THIS DRAWING.
- REPAIR AND/OR REPLACE ALL INFRASTRUCTURE/PRIVATE PROPERTY DAMAGED OR REMOVED DURING CONSTRUCTION, TO BETTER THAN, OR EQUAL TO PRE-CONSTRUCTION CONDITION.
- REINSTATE ALL PRIVATE PROPERTY TO PRE-CONSTRUCTION CONDITIONS.
- CONTACT CITY PARKS DEPARTMENT PRIOR TO WORKING IN AND AROUND TREES.
- ENSURE THE CURRENT MUNICIPAL O.H.&S. GROUND DISTURBANCE PRACTICE AND PROCEDURES ARE FOLLOWED. CONTACT BC1 AT 1-800-474-6886 FOR EXTERNAL UTILITY LOCATIONS AT LEAST 72 HOURS PRIOR TO THE START OF CONSTRUCTION.
- NOTIFY THOSE HOMEOWNERS WHO WILL BE AFFECTED BY CONSTRUCTION 48HRS BEFORE BEGINNING WORKS.
- CONFIRM LOCATION AND ELEVATION OF EXISTING UTILITIES AT ALL CROSSINGS AND CONNECTIONS PRIOR TO CONSTRUCTION.
- ENSURE ALL EXISTING SERVICES STAY IN OPERATIONAL CONDITION DURING CONSTRUCTION.
- SIGNS ARE TO BE CONSTRUCTED AS PER CoV STANDARD DRAWINGS
- ALL BOULEVARDS TO BE RESTORED WITH 200mm TOPSOIL AND GRASS.
- MAINTAIN VEHICLE AND PEDESTRIAN ACCESS AT ALL TIMES.
- ALL EXISTING AND PROPOSED APPURTENANCES TO MEET FINAL GRADES.
- ALL TRENCHING EXCAVATIONS AND BEDDING TO BE PER MMCD G4


DETAILED CONSTRUCTION NOTES:

- THREE (3) EXISTING WATER CONNECTIONS AND METERS TO BE DECOMMISSIONED BY CoV AT APPLICANTS EXPENSE.
- NEW 50mm WATER SERVICE AND METER BY CoV AT APPLICANTS EXPENSE.
- EXISTING SEWER CONNECTIONS TO BE CAPPED AT PL BY CONTRACTOR
- 150mm PVC SEWER CONNECTION AT 1% AND IC BY CoV AT APPLICANTS EXPENSE.
- EXISTING STORM CONNECTION TO BE CAPPED AT PL BY CONTRACTOR.
- 150mm PVC STORM WATER CONNECTION AND IC BY CONTRACTOR AT APPLICANTS EXPENSE.
- REMOVE EXISTING AND REPLACE WITH NEW CURB AND GUTTER WITH NEW 300mm GUTTER PAN NON MOUNTABLE CURB AND GUTTER (MMCD C4) AS SHOWN
- REMOVE EXISTING AND REPLACE WITH NEW SIDEWALK ALONG FRONTAGE TO NEAREST JOINT LINE. AS SHOWN. (2.0m WIDE ON FERNWOOD, 1.8m WIDE ON BALMORAL) CoV STANDARD DRG SD C7c. BROOM FINISHED
- PROVIDE 6.0m WIDE DRIVEWAY IN ACCORDANCE WITH CITY STANDARDS W/ 1m WIDE FLARES APPROXIMATELY 2.0m DEEP.
- PROVIDE WHEEL CHAIR RAMP FOR SIDEWALK DROP IN ACCORDANCE WITH CoV STANDARD DRAWING SD C9a
- NEW 25mm WATER CONNECTION FOR IRRIGATION ALONG WITH ALL CHECK VALVES ETC REQUIRED BY CITY STANDARDS, BY CITY AT APPLICANTS EXPENSE.
- REMOVE AND RELOCATE EXISTING FIRE HYDRANT AND GATE VALVE WITH 150mm LEAD TO NEW LOCATION AS SHOWN BY THE CoV AT APPLICANTS EXPENSE

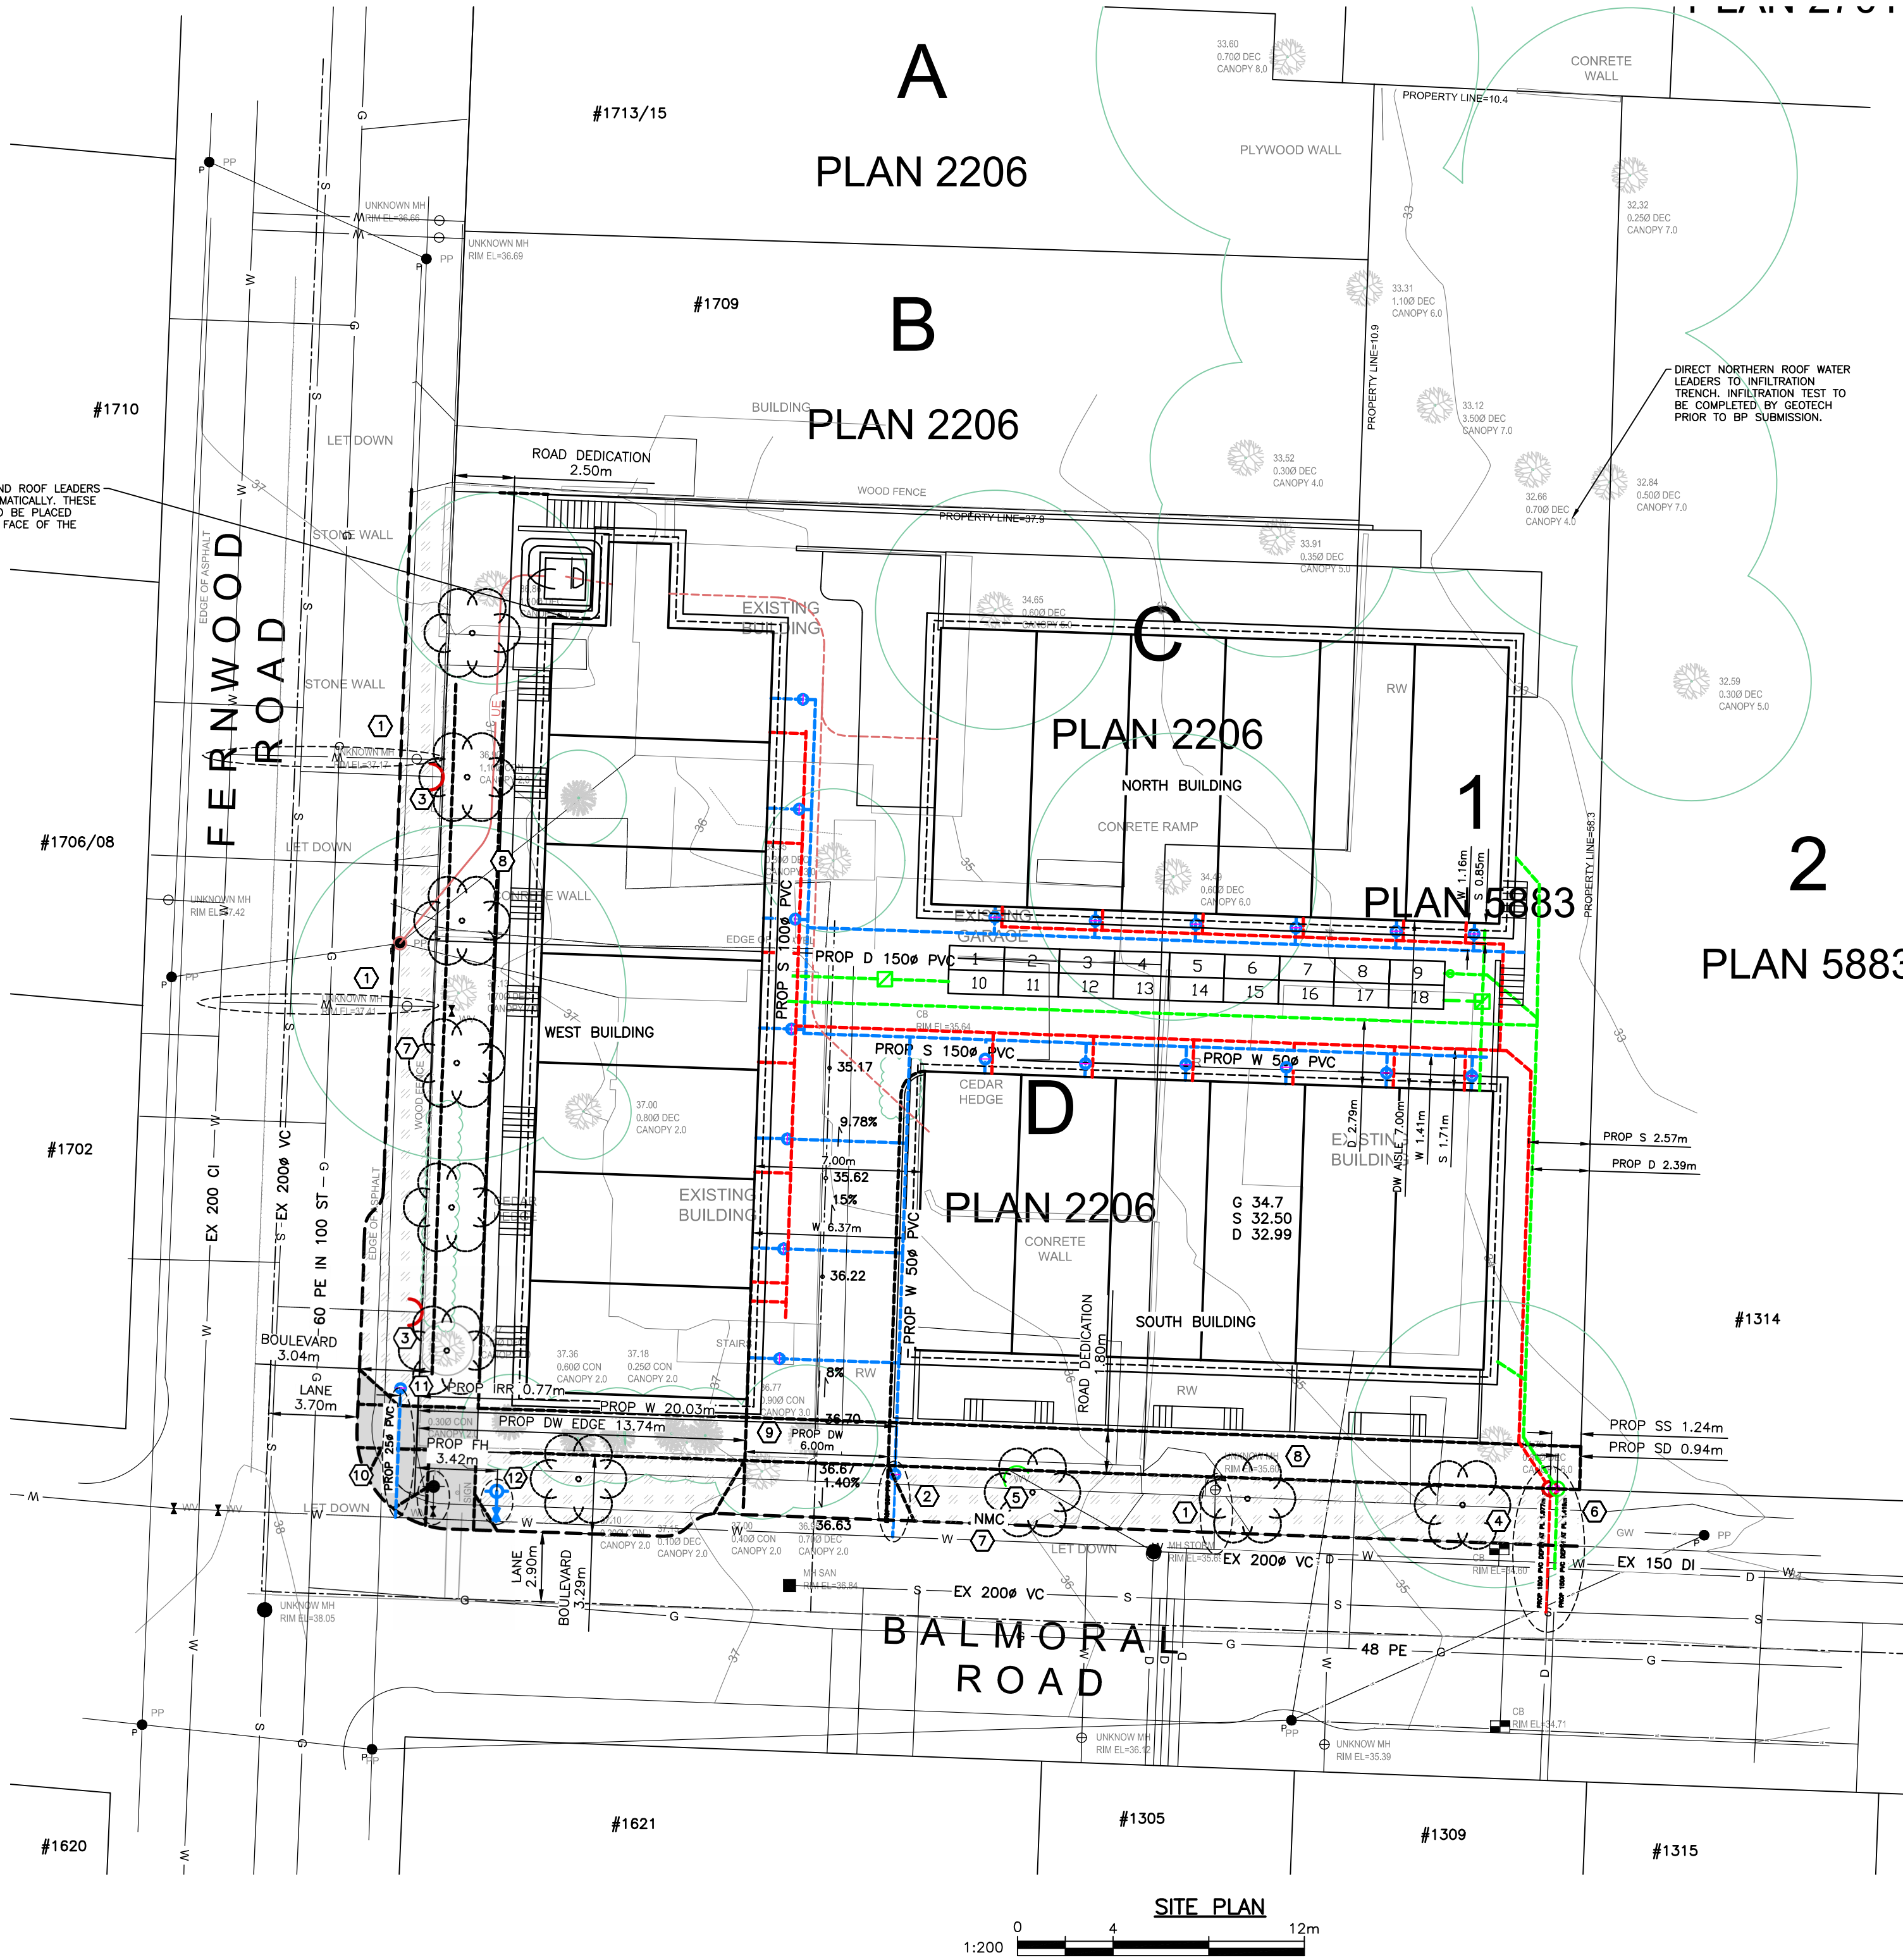


GENERAL NOTES:

- DRAWING INFORMATION**
DIMENSIONS ARE METRIC; MILLIMETERS ON DETAIL DRAWINGS; METERS ON 1:250 PLAN AND PROFILE, UNLESS OTHERWISE NOTED.
- INFORMATION THAT IS PROVIDED IN OUR PLANS, DESIGNS, OR SPECIFICATIONS IS INTENDED TO INDICATE THE GENERAL ARRANGEMENT OF WORK TO BE CARRIED OUT. AS THE PROJECT PROGRESSES, THE DEGREE OF DETAIL THAT IS PROVIDED MAY REQUIRE ADDITIONS OR DELETIONS.
- EXISTING SERVICE INFORMATION WITHIN AREAS OF CONSTRUCTION MAY HAVE BEEN SUPPLIED BY OTHERS AND ARE APPROXIMATE ONLY. ADDITIONAL SERVICES MAY BE PRESENT BUT NOT INDICATED ON THESE DRAWINGS.
- EXISTING SERVICES TO BE VERIFIED OR EXPOSED IN FIELD. CONTACT ENGINEER IF THERE ARE ANY CONFLICTS. ALL ALTERNATE DESIGNS ARE TO BE SUBMITTED THROUGH CONSULTING ENGINEER.
- GENERAL REQUIREMENTS**
REFER TO KYLE ENGINEERING'S "STATEMENT OF CONDITIONS" FOR ADDITIONAL INFORMATION AS TO THE USE OF THESE DOCUMENTS AND CONSTRUCTION OF THE WORKS.
- REFER TO CITY STANDARD DRAWINGS AND SPECIFICATIONS AND PERMITS, MASTER MUNICIPAL CONSTRUCTION DOCUMENTS, LATEST EDITION, BC HYDRO, TELUS, SHAW AND FORTIS GAS DRAWINGS AND SPECIFICATIONS, AND OTHER AGENCIES/ SUB-CONSULTANTS DRAWINGS AND SPECIFICATIONS FOR INFORMATION NOT COVERED ON THESE DRAWINGS.
- ALL OTHER CONSTRUCTION, MATERIAL AND INSTALLATION OF SERVICES NOT COVERED SPECIFICALLY BY THE BC BUILDING CODE, BC ELECTRICAL CODE, OR BY OTHER BYLAWS OR SPECIFICATIONS SHALL BE IN GENERAL CONFORMANCE WITH THE MASTER MMCD SPECIFICATIONS/STANDARD DETAIL DRAWINGS, AND ADDENDUMS.
- UNLESS OTHERWISE SPECIFIED HEREIN, ALL WORK WITHIN PRIVATE PROPERTY AND EASEMENTS TO BE INSTALLED IN ACCORDANCE WITH THE BC BUILDING CODE AND INSPECTED BY THE MUNICIPAL WORKS INSPECTOR.
- USE OF INFORMATION**
THIS DOCUMENT MAY NOT BE USED, COPIED OR SHARED WITHOUT THE EXPRESS WRITTEN AUTHORITY OF KYLE ENGINEERING AND AT NO TIME MAY IT BE USED OR REFERENCED IN ANY FORM FOR ANY LEGAL INSTRUMENT.
- COORDINATION REQUIREMENTS**
- COMMUNICATION AND REPORTING**
CONTACT BC ONE-CALL PRIOR TO CONSTRUCTION FOR FOR SERVICES LOCATE. 1-800-474-6886
- THE CONTRACTOR IS TO COORDINATE AND COMMUNICATE WITH THE ENGINEER, ALL UTILITIES, AND AUTHORITIES HAVING JURISDICTION, WELL IN ADVANCE (2-WORKING DAYS MINIMUM) OF THE START OF ANY EXCAVATION AND COMMENCEMENT OF EACH PHASE OF CONSTRUCTION.
- THE CONTRACTOR SHALL COORDINATE AND SCHEDULE ALL SUB-CONSULTANTS, CONTRACTORS AND TRADES REQUIRED FOR THE COMPLETION OF THE WORKS.
- THE CONTRACTOR SHALL PROVIDE THE REQUIRED QUALITY CONTROL AND CONFORMANCE TESTING REPORTS TO THE ENGINEER AT THE COMPLETION OF EACH PHASE OF THE WORK. ENGINEER WILL THEN SEND RELATED DOCUMENTATION TO CITY WITH REGARDS TO ITS INFRASTRUCTURE.
- PERMITS**
A TREE BYLAW PERMIT IS TO BE OBTAINED PRIOR TO ANY SITE ACTIVITIES.
- A PERMIT TO CONSTRUCT WORKS ON A MUNICIPAL ROAD ALLOWANCE MUST BE OBTAINED BEFORE WORKS COMMENCE.
- A PERMIT TO CROSS OR WORK NEAR FORTIS GAS PIPELINE IS REQUIRED. CONTACT 1-877-599-0996
- NOTIFICATION**
WHEN GIVING ADVANCE NOTIFICATION, THE CONTRACTOR SHALL TAKE INTO CONSIDERATION THE SCHEDULING DEMAND AND PRIOR COMMITMENTS OF ALL PARTIES.
- FAILURE TO COMPLY WITH THESE REQUIREMENTS MAY RESULT IN DELAYS, REJECTION OF THE WORK, OR EXPENSIVE TESTING TO PROVE COMPLIANCE.
- IN THE EVENT THAT THE CONTRACTOR IS NOT PROVIDING HIS OWN CONSTRUCTION LAYOUT, THE ENGINEER IS TO BE NOTIFIED BY EMAIL OR OTHERWISE IN WRITING AT LEAST 5 DAYS BEFORE ANY CONSTRUCTION LAYOUT IS REQUIRED.
- THE CONTRACTOR SHALL NOTIFY THE ENGINEER IMMEDIATELY IF CONDITIONS ARE NOT FAVORABLE TO THE ACHIEVEMENT OF THE DESIGN INTENT.
- CHANGE REQUESTS**
CONTRACTOR REQUESTED CONSTRUCTION CHANGES MUST BE SUBMITTED AND APPROVED BY THE ENGINEER PRIOR TO IMPLEMENTATION. CITY TO BE ENGAGED FOR CHANGES RELATED TO CITY OWNED INFRASTRUCTURE.
- TESTING REQUIREMENTS**
CONFORMANCE TESTING IS TO BE PROVIDED BY THE CONTRACTORS TESTING ENGINEER FOR ALL ROAD CROSSINGS, ROAD BASE, CONCRETE, AND PAVING CONSTRUCTION MATERIALS AND AS OTHERWISE REQUIRED BY CITY OR THE ENGINEER.
- ALL TESTING IS TO BE PROVIDED BY THE CONTRACTOR AT THE CONTRACTORS EXPENSE.
- MISCELLANEOUS**
ALL PUBLIC ROADS ARE TO BE MAINTAINED MUD AND DUST FREE DURING CONSTRUCTION.
- ALL LANDSCAPING AND STRUCTURES TO BE REINSTATED TO ORIGINAL CONDITION OR BETTER.
- PAVEMENT RESTORATION FOR RESIDENTIAL ROADS TO BE PER CoV STD DWGS

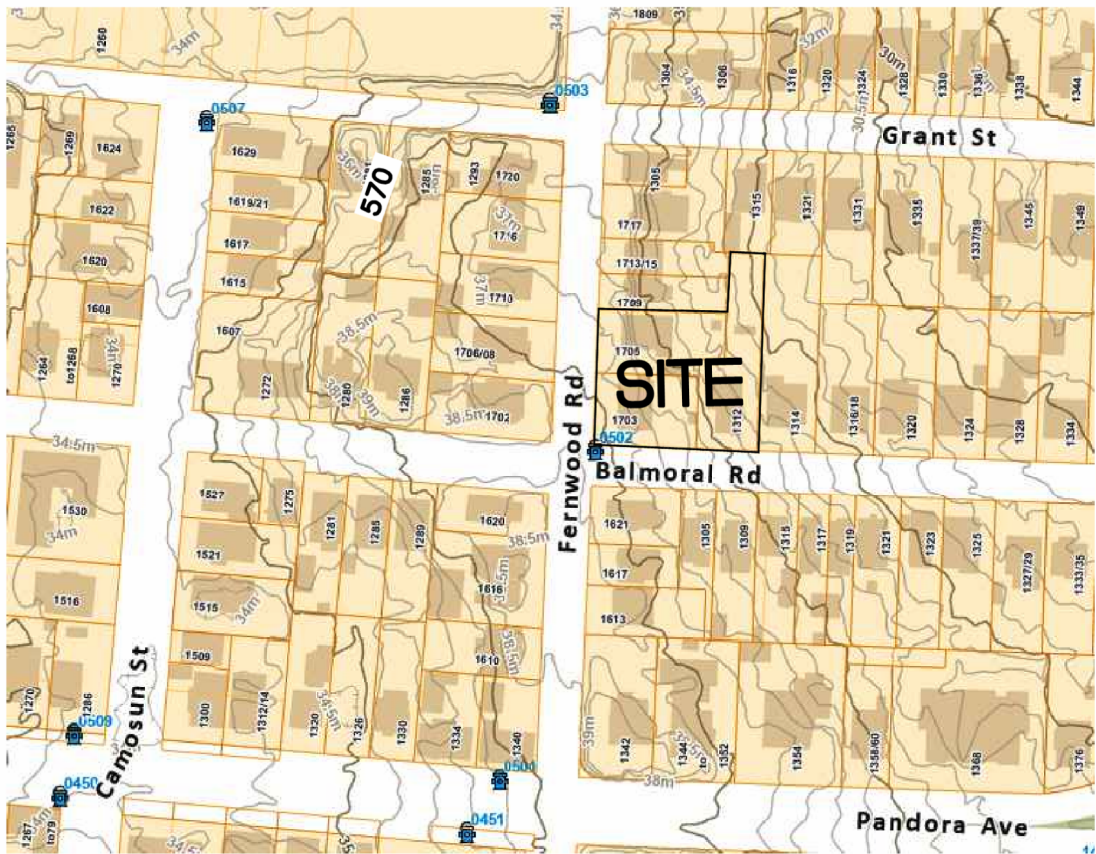

PERMIT TO PRACTICE NUM: 1000348

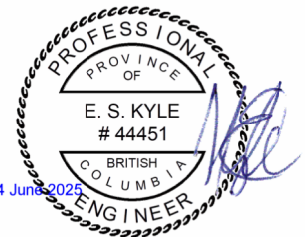


FOR PROPOSED SEWER OF
LOT 1 & C & D, SECTION 75, VICTORIA DISTRICT, PLAN 5883 & 2206
PID 006-391-249
006-391-231 & 005-941-601
1705,1703 FERNWOOD & 1312 BALMORAL ROAD
KYLE ENGINEERING
SUITE 1, 40 CADILLAC
AVE, VICTORIA, BC, V8Z 1T2
250 475 6906


CONFIRM UNDERGROUND LOCATIONS WITH UTILITY COMPANIES THE LOCATION AND ELEVATION OF THE EXISTING UNDERGROUND INFRASTRUCTURE SHOWN ON THIS DRAWING MAY NOT BE ACCURATE OR COMPLETE. THE ACTUAL HORIZONTAL AND VERTICAL LOCATIONS MUST BE CONFIRMED PRIOR TO THE START OF ANY EXCAVATION.	LEGEND										REVISIONS		REVISIONS APPROVED						DESIGN APPROVED			CITY OF VICTORIA		FILE No.	—					
	Existing Municipal Infrastructure ————										Drain —D—	Curb —C—	Concrete Box ☒	Valve ⊗	6	REVISION # 1			REVISION # 2			REVISION # 3			Approved By	Date	Signed	1705,1703 FERNWOOD & 1312 BALMORAL ROAD	DESIGN No.	—
	Proposed Municipal Infrastructure - - - - -										Ditch —D—	Sidewalk 5/2W	Wood Box ☒	Flush Valve ⊗	5	Approved	Date	Signed	Approved	Date	Signed	Approved	Date	Signed	Design Engineer					
	Existing External U/G Utilities —e—t—g—c—										Sewer —S—	Manhole □	Catch Basin ☒	Hydrant ⊗	4	Design Engineer			Design Engineer			Design Engineer			Manager of Development	Manager of Development	Manager of Development	Development Coordinator		
	Proposed External U/G Utilities - - - - -										Water —W—	Cleanout □	Culvert —C—	Reducer ⊗	3	Manager of Development			Manager of Development			Manager of Development								
	Street Lighting Pole Mount —P— Standard Mount —S—										Traffic Sign ☒	Silt Trap ☒	Cap / Plug ⊗	Air Valve ⊗	2	Development Coordinator			Development Coordinator			Development Coordinator			Development Coordinator					
	Post Top —P— Pedestrian Signal —PS— Traffic Signal —TS—										Ctrl Monument ☒	Traverse Hub ☒	Gas Valve ⊗	Water Meter ⊗	1	ISSUED FOR DEVELOPMENT PERMIT														

SEWER, STORM, WATER AND ROAD SERVICES				DRAWING No.	Sheet 1 of 5
B.M. : GMC 286187		Elev: 37.792			
Design: ESK		Checked: ESK			
Scale: Hor: 1:200		Vertical: 1:40		Date: APRIL 2024	

THE DISTRICT OF SAANICH: April 25, 2025 / U:\CS1400 Customer Files\2024\CV Civil\CV24-10 Fernwood - A Frame\03 EN-CN\040 Internal Drawings\00 Current\CV24-10 250422 Site Servicing Plan.dwg

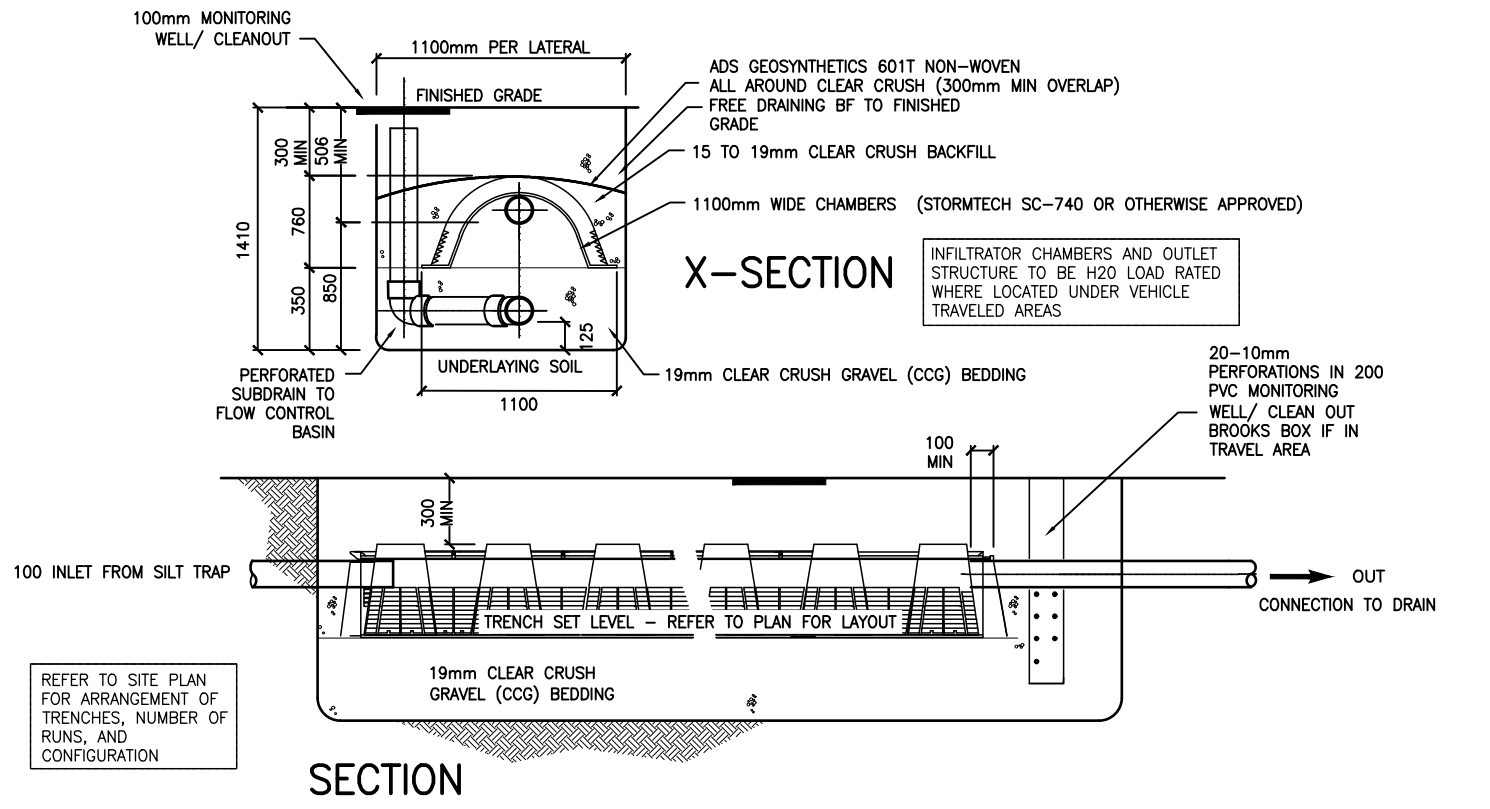

SECTION
SWM STORAGE/FILTRATION TRENCH - D11C

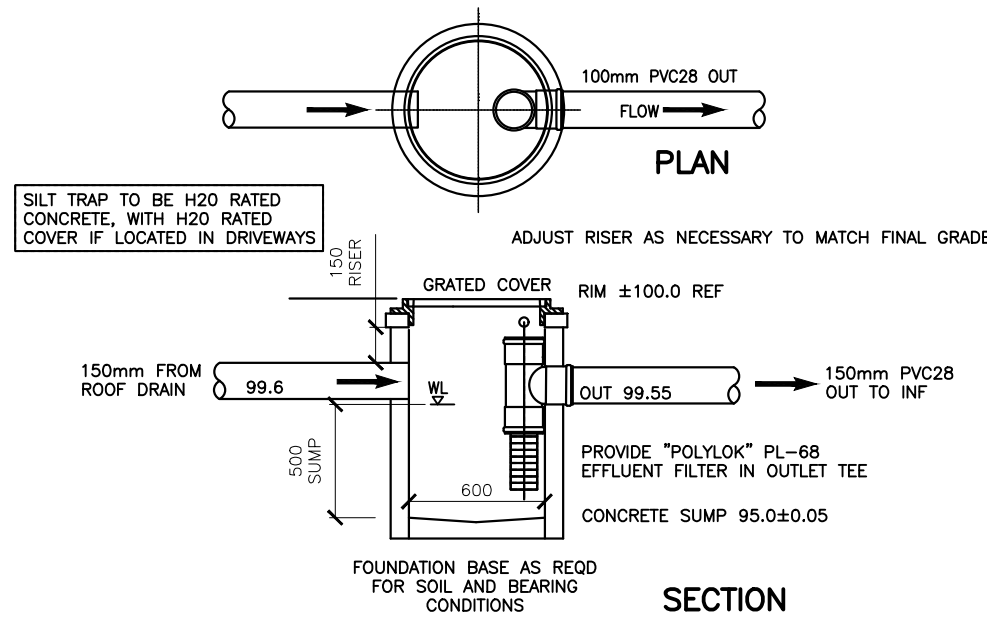


DETAILED CONSTRUCTION NOTES:

- 1 PROVIDE 150mm $\varnothing$ PVC SEWER AS SHOWN
- 2 PROVIDE 150mm $\varnothing$ PVC STORM AS SHOWN
- 3 PROVIDE 50mm $\varnothing$ PVC WATER AS SHOWN.

Prop Storm Data:

Prop Sewer Data:

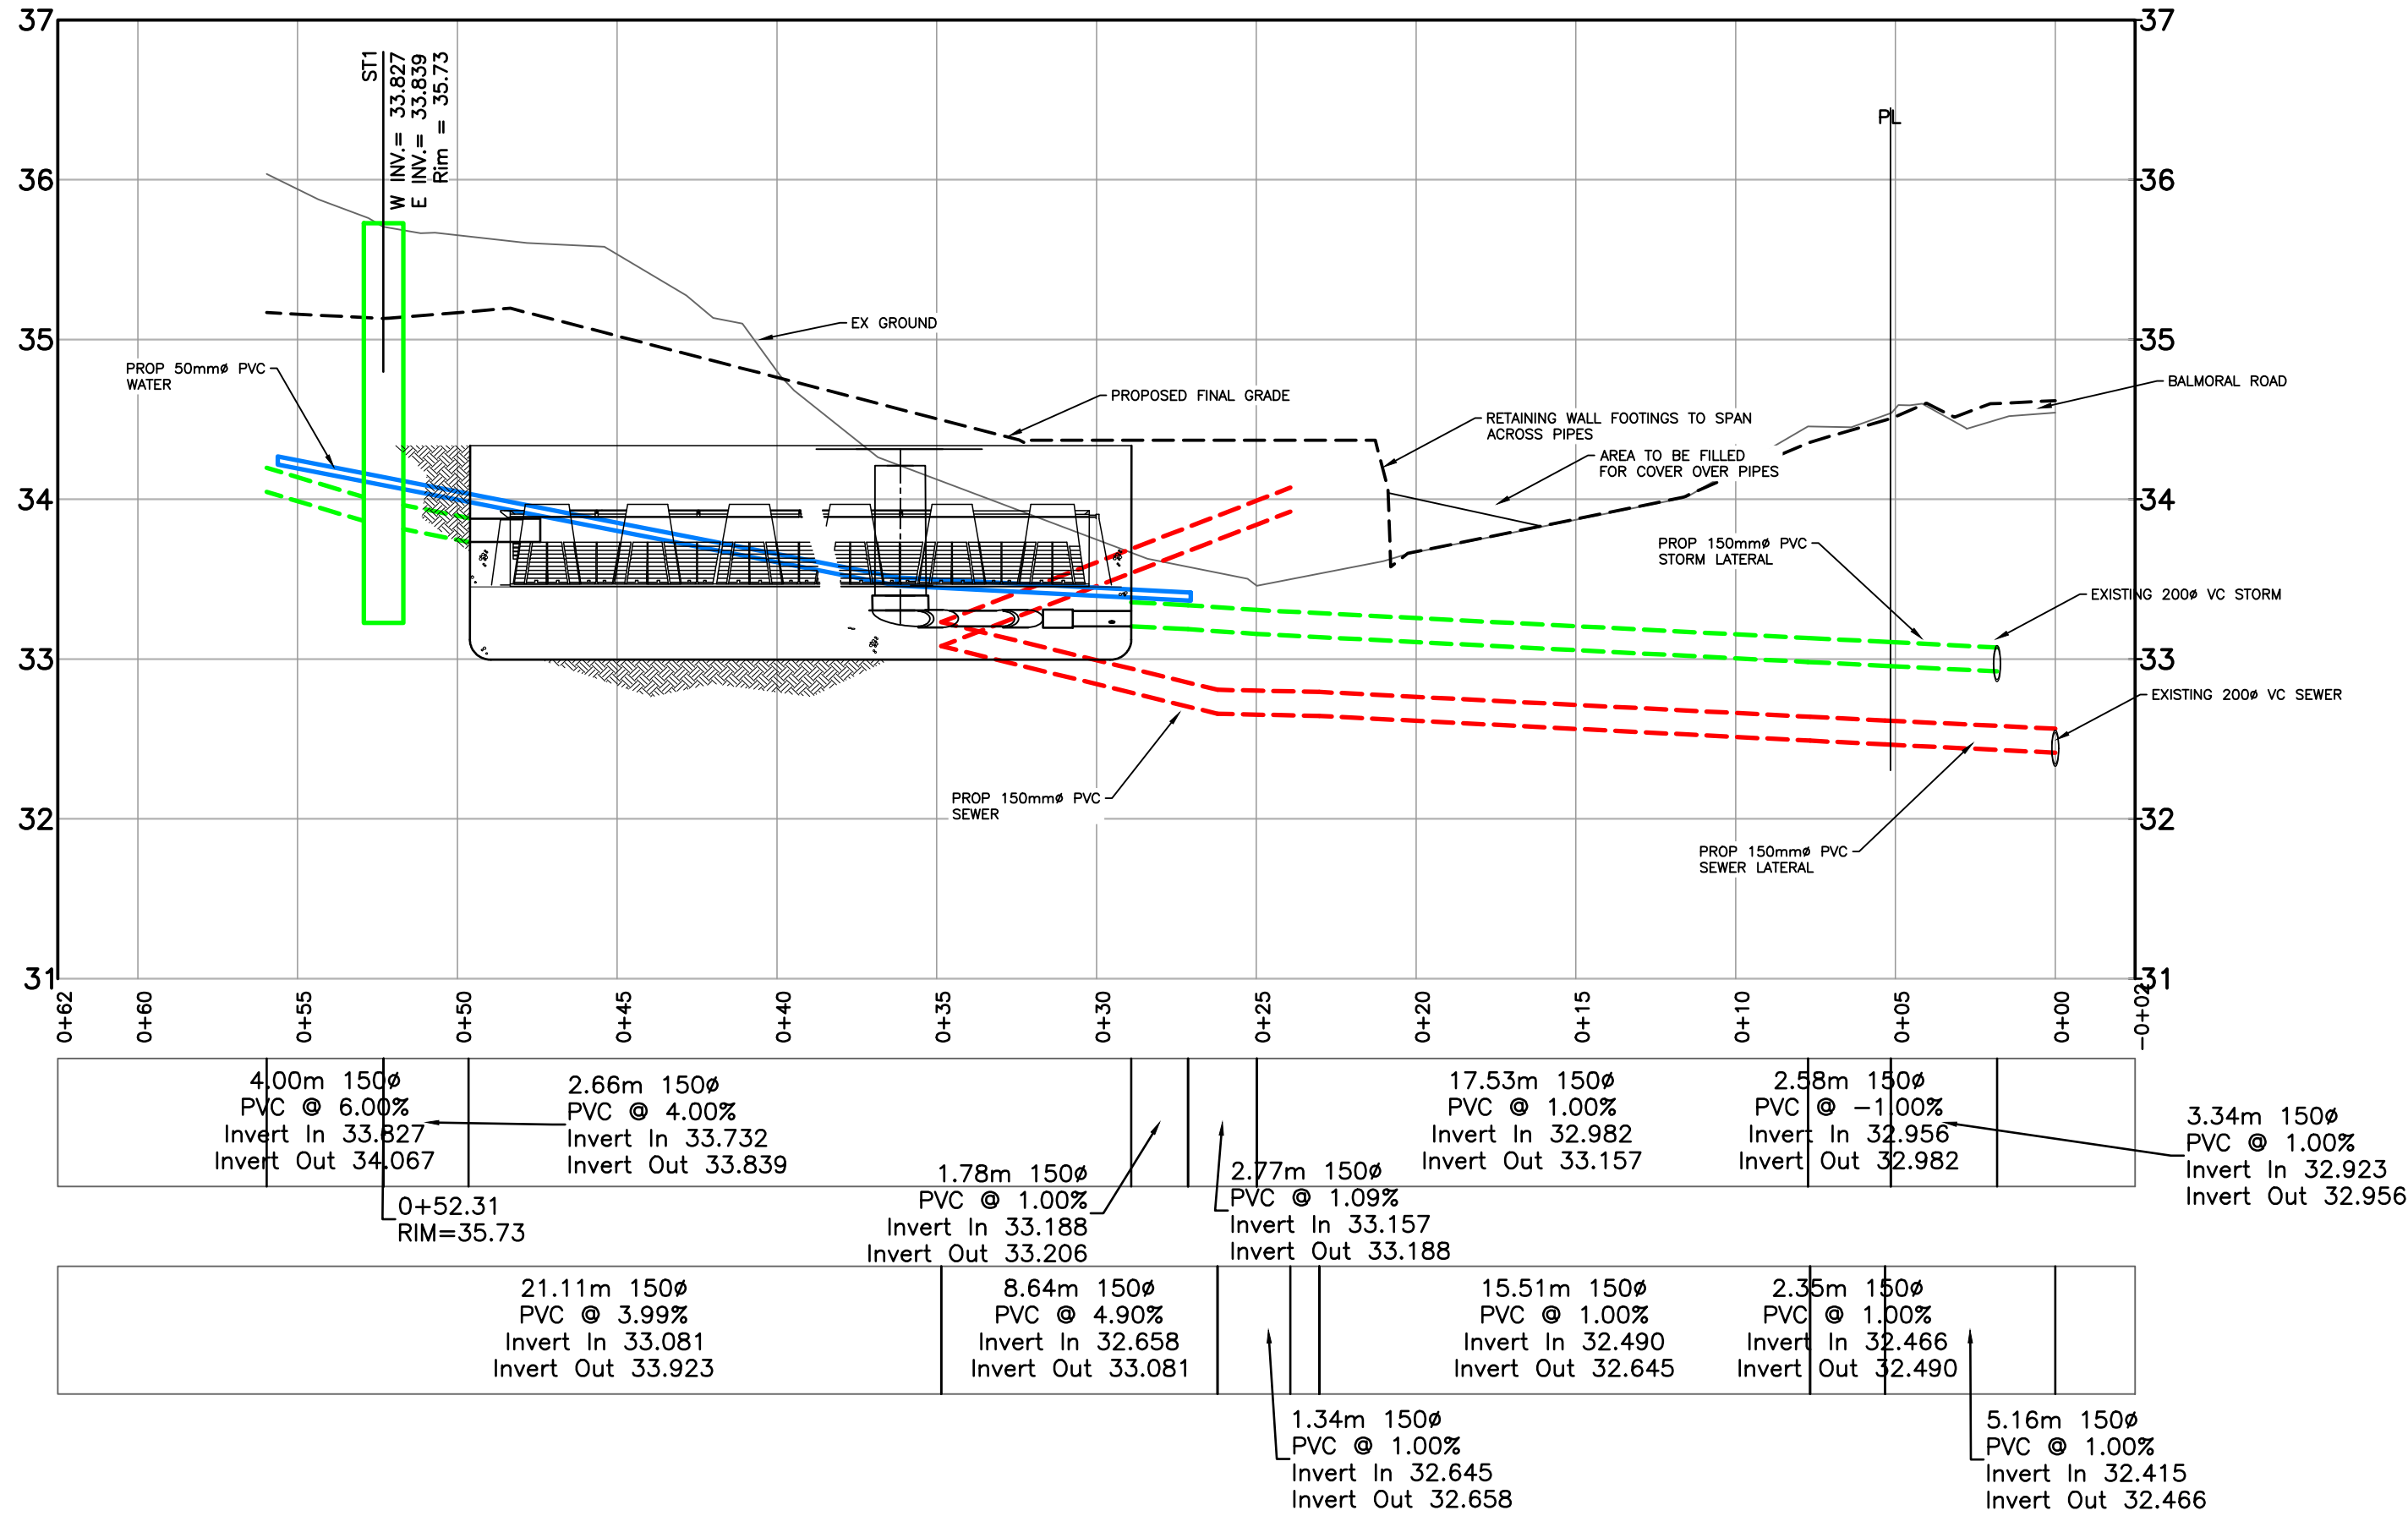

ON SITE STORMWATER MANAGEMENT (SWM) NOTES

CONTRACTORS OBLIGATION

PRE-CONSTRUCTION MEETING
THE CONTRACTOR MUST ARRANGE WITH THE ENGINEER, A PRE-CONSTRUCTION MEETING TO REVIEW THE SWM OBJECTIVES BEFORE SETTING OF ANY FOUNDATION OR BUILDING PERIMETER DRAINS.

REFER TO GENERAL NOTES

SEDIMENT RETENTION
DURING CONSTRUCTION AND RE-ESTABLISHMENT OF VEGETATION AND LAWN, SURFACE WATER RUN-OFF FROM DISTURBED AREAS OF THE PROJECT, OR ANY OTHER SOURCE OF SEDIMENT OR POLLUTANT LADEN WATER, SHALL NOT BE ROUTED THROUGH ANY STORMWATER MANAGEMENT SYSTEM. A SEDIMENT POND, TRAP, PERIMETER PROTECTION, SUCH AS SILT FENCES, OR OTHER ENGINEER APPROVED SURFACE TREATMENTS SHALL BE USED.

COMMISSIONING OF SWM SYSTEMS
TEMPORARY EROSION AND SILT CONTROL TREATMENTS SHALL REMAIN IN PLACE UNTIL THE ENTIRE SITE HAS BEEN STABILIZED AND VEGETATION RE-ESTABLISHED.

SWM OBJECTIVES

GENERAL
ALL LOTS SHALL BE PROVIDED WITH STORMWATER MANAGEMENT SYSTEMS FOR IMPERVIOUS SURFACES.

THIS PLAN SHOWS REPRESENTATIVE EXAMPLES OF TYPICAL SWM CONFIGURATIONS FOR EACH LOT.

THE OWNER AND CONTRACTOR SHALL CONSULT WITH THE ENGINEER REGARDING THE ULTIMATE ARRANGEMENT AND SCOPE OF REQUIRED SWM COMPONENTS.

INTENT OF SWM IS TO REDIRECT ALL HARD LANDSCAPE RUNOFF INTO ENGINEERED SYSTEMS FOR WATER RECHARGE TO SURFACE OR GROUND FOR DISPERSION AND OR INFILTRATION AS WELL AS TO REDUCE THE IMPACT THE DOWNSTREAM MUNICIPAL MAIN.

BUILDING FOUNDATION PERIMETER DRAINS
THE FOUNDATION PERIMETER DRAINS (PD) FROM BUILDINGS SHALL BE DIRECTLY CONNECTED TO THE COMMON OR MUNICIPAL DRAIN CONNECTION AS APPLICABLE, AND NOT ROUTED THROUGH THE ROOF OR DRIVEWAY DRAIN SYSTEMS.

FOUNDATION DRAINS TO BE PROVIDED OTHERWISE AS REQUIRED BY THE BC BUILDING CODE.

BUILDING ROOF DRAINS
THE ROOF DOWNSPOUTS (RD) FROM DWELLINGS ARE TO BE SEPARATE FROM THE FOUNDATION PERIMETER DRAIN AND ROUTED THROUGH THE SWM SYSTEMS PRESCRIBED HEREIN.

ON-SITE DRIVEWAYS
NEW DRIVEWAY SURFACE AREAS HAVE BEEN INCLUDED IN STORMWATER STORAGE CALCULATIONS.

EMERGENCY STORM OVERFLOWS MUST BE DIRECTED TO MUNICIPAL SYSTEM AS INDICATED IN D11C.

SWM SYSTEM DESIGN NOTES

FOUNDATION PERIMETER DRAINS
PROVIDE DRAINS SUBSTANTIALLY IN ACCORDANCE WITH THE BC PLUMBING CODE UNLESS OTHERWISE APPROVED BY THE ENGINEER.


ROOF DRAINS
PROVIDE ROOF WATER LEADERS AND PERIMETER ROOF DRAINS SUBSTANTIALLY IN ACCORDANCE WITH THE BC BUILDING CODE AS SHOWN ON THE APPROVED BUILDING PLANS UNLESS OTHERWISE APPROVED BY THE ENGINEER.

DIRECT 100MM ROOF WATER COLLECTION PIPE TO STORAGE/FILTRATION CHAMBER TRENCHES VIA SWM SILT TRAP AS INDICATED.

REFER TO DETAIL D11C

STORMWATER MANAGEMENT

- A SILT TRAP**
SWM RELATED SILT TRAPS (ST) TO BE CONSTRUCTED AS SHOWN IN DETAIL D12B
- B STORAGE/ FILTRATION CHAMBER TRENCHES**
CHAMBER TRENCHES (TRN) TO BE CONSTRUCTED AS SHOWN IN DETAIL D11C
- C TRENCH DAMS**
ALL TRENCH DAMS ARE TO BE PROVIDED AS FULL DEPTH COMPACTED CLAY OR OTHER APPROVED IMPERVIOUS BARRIER. OBJECTIVE IS TO ISOLATE THE INFILTRATOR TRENCH AND BED AREA FROM UPSTREAM WATER INGRESS AND DOWNSTREAM WATER EGRESS. LOCATIONS TO BE INDICATED BY ENGINEER ON SITE.
- D CONTROLLED OUTLETS / MONITORING WELLS**
CONTROL STRUCTURE AS SHOWN IN DETAIL D11C. COVER TO BE SET FLUSH WITH FINISHED GRADE.

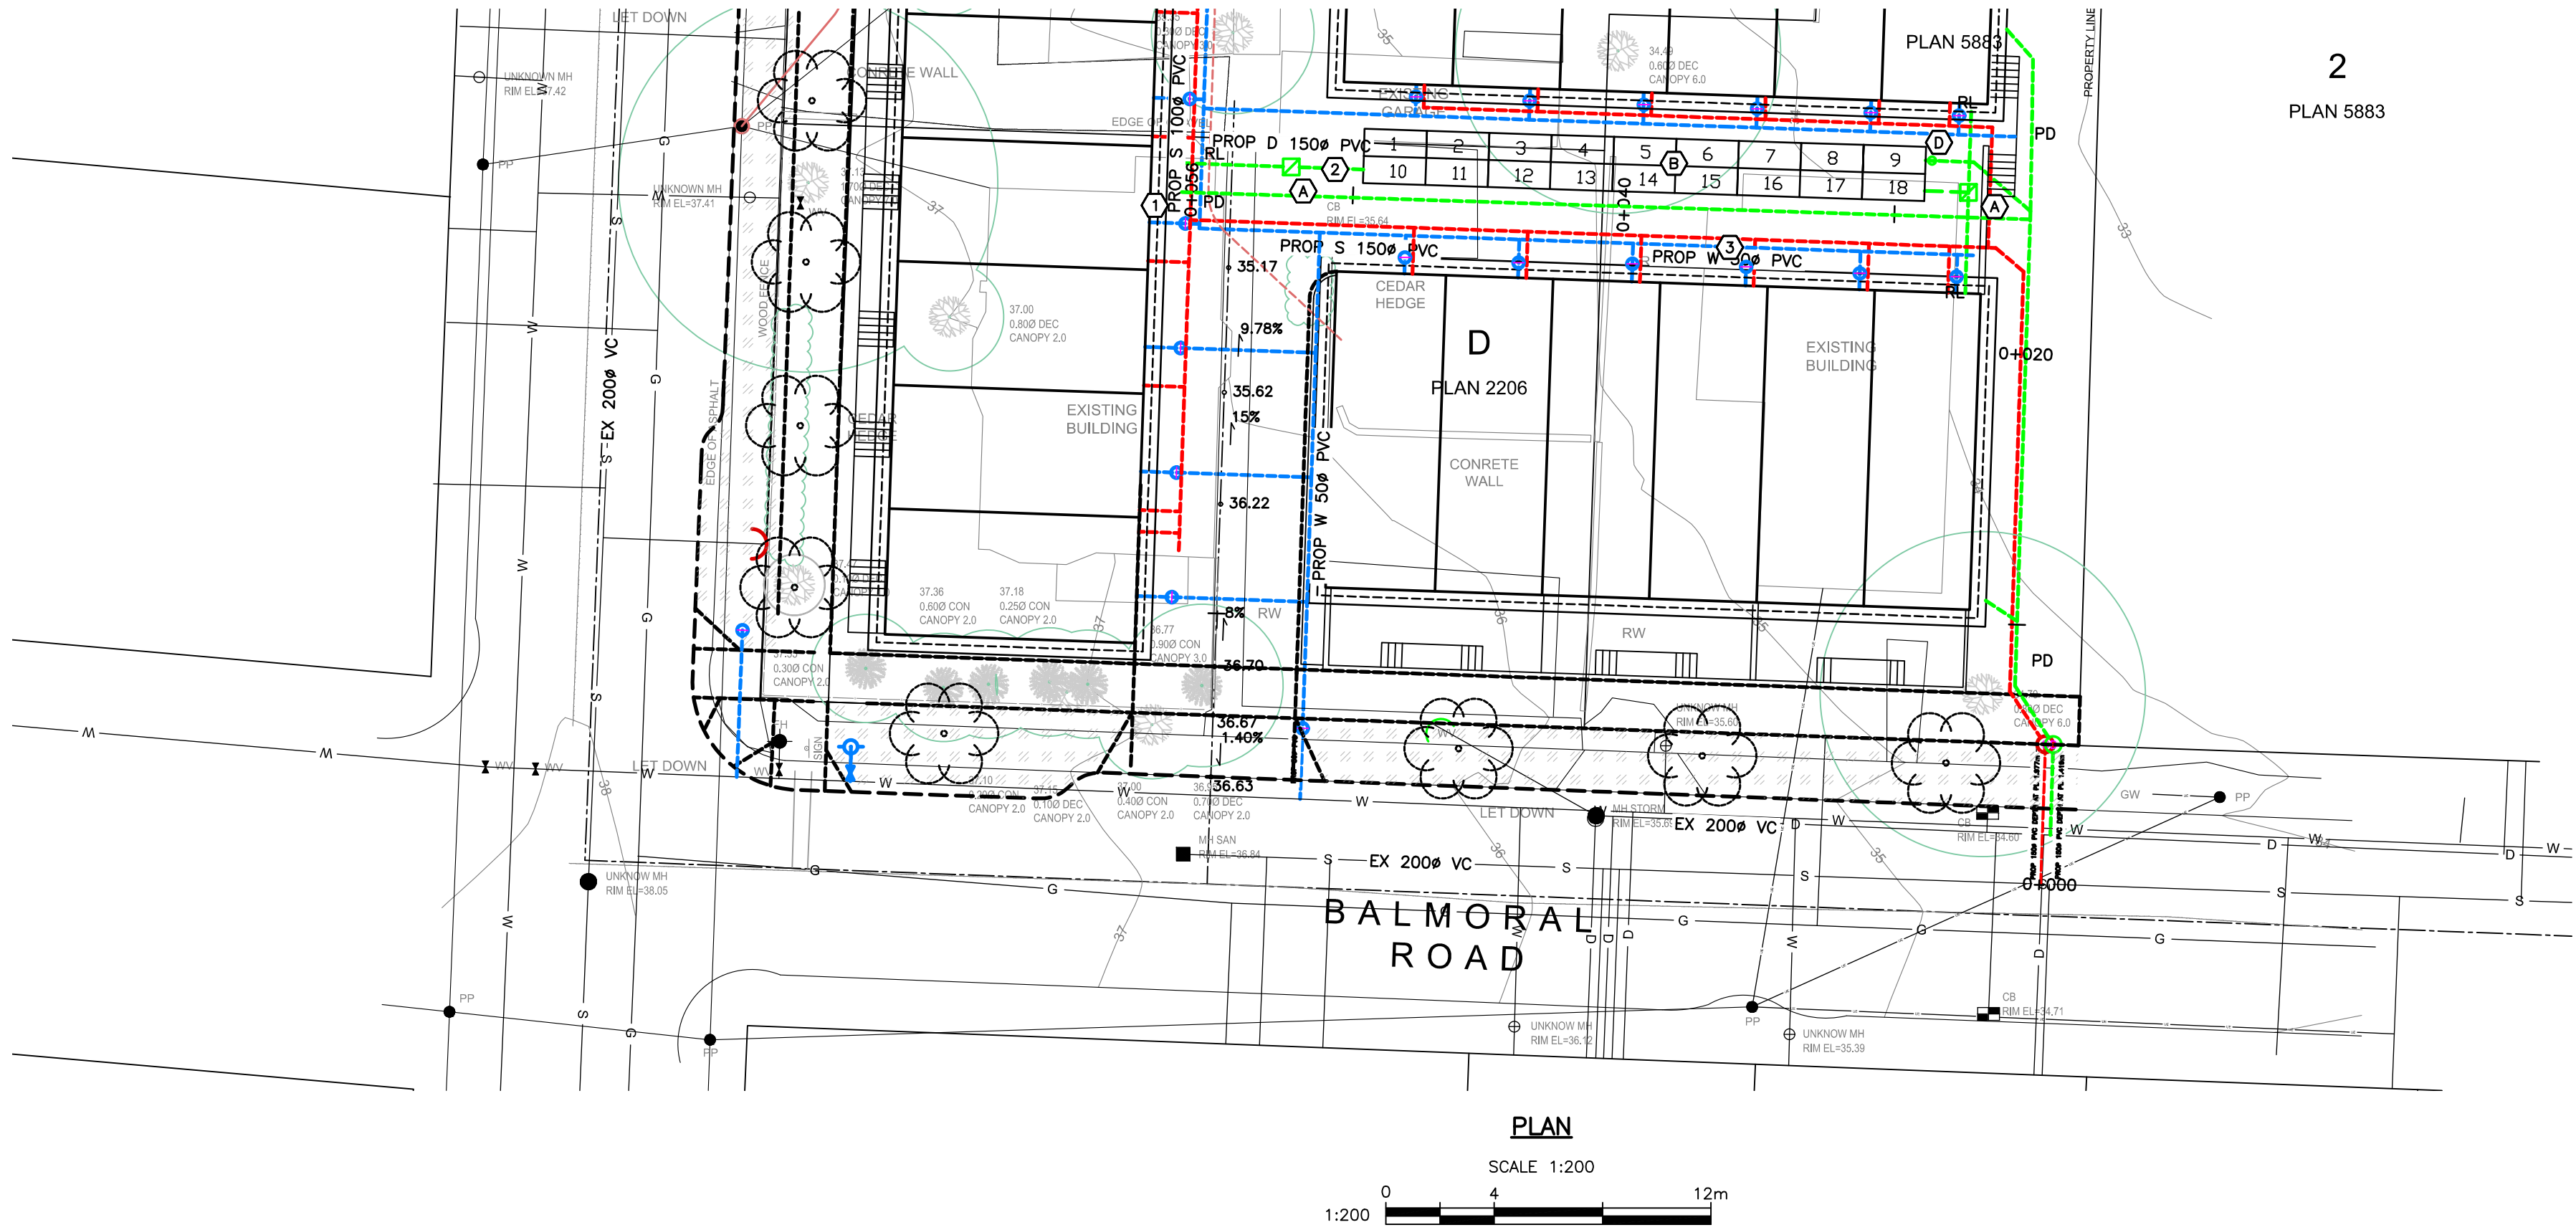

CONFIRM UNDERGROUND LOCATIONS WITH UTILITY COMPANIES

THE LOCATION AND ELEVATION OF THE EXISTING UNDERGROUND INFRASTRUCTURE SHOWN ON THIS DRAWING MAY NOT BE ACCURATE OR COMPLETE. THE ACTUAL HORIZONTAL AND VERTICAL LOCATIONS MUST BE CONFIRMED PRIOR TO THE START OF ANY EXCAVATION.

LEGEND

Existing Municipal Infrastructure	Drain	—D—	Curb	—C—	Concrete Box	☒	Valve	⊗
Proposed Municipal Infrastructure	Ditch	—D—	Sidewalk	—S/W—	Wood Box	☒	Flush Valve	⊗
Existing External U/G Utilities	Sewer	—S—	Manhole	—M—	Catch Basin	☒	Hydrant	⊗
Proposed External U/G Utilities	Water	—W—	Cleanout	—C—	Culvert	☒	Reducer	⊗
Street Lighting	Pole Mount	—P—	Standard Mount	—S—	Traffic Sign	☒	Silt Trap	☒
Post Top	Pedestrian Signal	—P—	Traffic Signal	—T—	Ctrl Monument	☒	Traverse Hub	☒
					Gas Valve	☒	Water Meter	☒

REVISIONS

REVISION #	DATE	SIGNED	APPROVED	DATE	SIGNED
1	ISSUED FOR DEVELOPMENT PERMIT				

REVISIONS APPROVED

REVISION #	DATE	SIGNED	APPROVED	DATE	SIGNED
1					
2					
3					

DESIGN APPROVED

APPROVED BY	DATE	SIGNED
Design Engineer		
Manager of Development		
Development Coordinator		

DISTRICT OF SAANICH

1705,1703 FERNWOOD & 1312 BALMORAL ROAD	B.M. : GMC 286187	Elev: 37.792
SEWER, STORM, WATER AND ROAD SERVICES	Design: ESK	Drawn: ESK
	Scale: Hor: 1:250	Vertical: 1:50
		Checked: ESK
		Date: APRIL 2024

SAANICH

FILE No.	—
DESIGN No.	—
DRAWING No.	—


THE CITY OF VICTORIA, April 25, 2025 / U:\CS\1400 Customer Files\2024\CV Civil\CV24-10 Fernwood - A Frame\03 EN-CN\040 Internal Drawings\00 Current\CV24-10 250422 Site Servicing Plan.dwg

NOTES:


THIS DRAWING SHOWS THE FINAL SERVICES LAYOUT, WITH THE SERVICES TO BE CAPPED REMOVED FROM THE DRAWING FOR CLARITY.

DETAILED CONSTRUCTION NOTES:

- 1 REMOVED
- 2 NEW 50mm WATER SERVICE AND METER BY CoV AT APPLICANTS EXPENSE.
- 3 REMOVED
- 4 150mm PVC SEWER CONNECTION AT 1% AND IC BY CoV AT APPLICANTS EXPENSE.
- 5 REMOVED
- 6 150mm PVC STORM WATER CONNECTION AND IC BY CONTRACTOR AT APPLICANTS EXPENSE.
- 7 REMOVE EXISTING AND REPLACE WITH NEW CURB AND GUTTER WITH NEW 300mm GUTTER PAN NON MOUNTABLE CURB AND GUTTER (MMCD C4) AS SHOWN
- 8 REMOVE EXISTING AND REPLACE WITH NEW SIDEWALK ALONG FRONTAGE TO NEAREST JOINT LINE. AS SHOWN. (2.0m WIDE ON FERNWOOD, 1.8m WIDE ON BALMORAL) CoV STANDARD DRG SD C7c. BROOM FINISHED
- 9 PROVIDE 6.0m WIDE DRIVEWAY IN ACCORDANCE WITH CITY STANDARDS W/ 1m WIDE FLARES APPROXIMATELY 2.0m DEEP.
- 10 PROVIDE WHEEL CHAIR RAMP FOR SIDEWALK DROP IN ACCORDANCE WITH CoV STANDARD DRAWING SD C9a

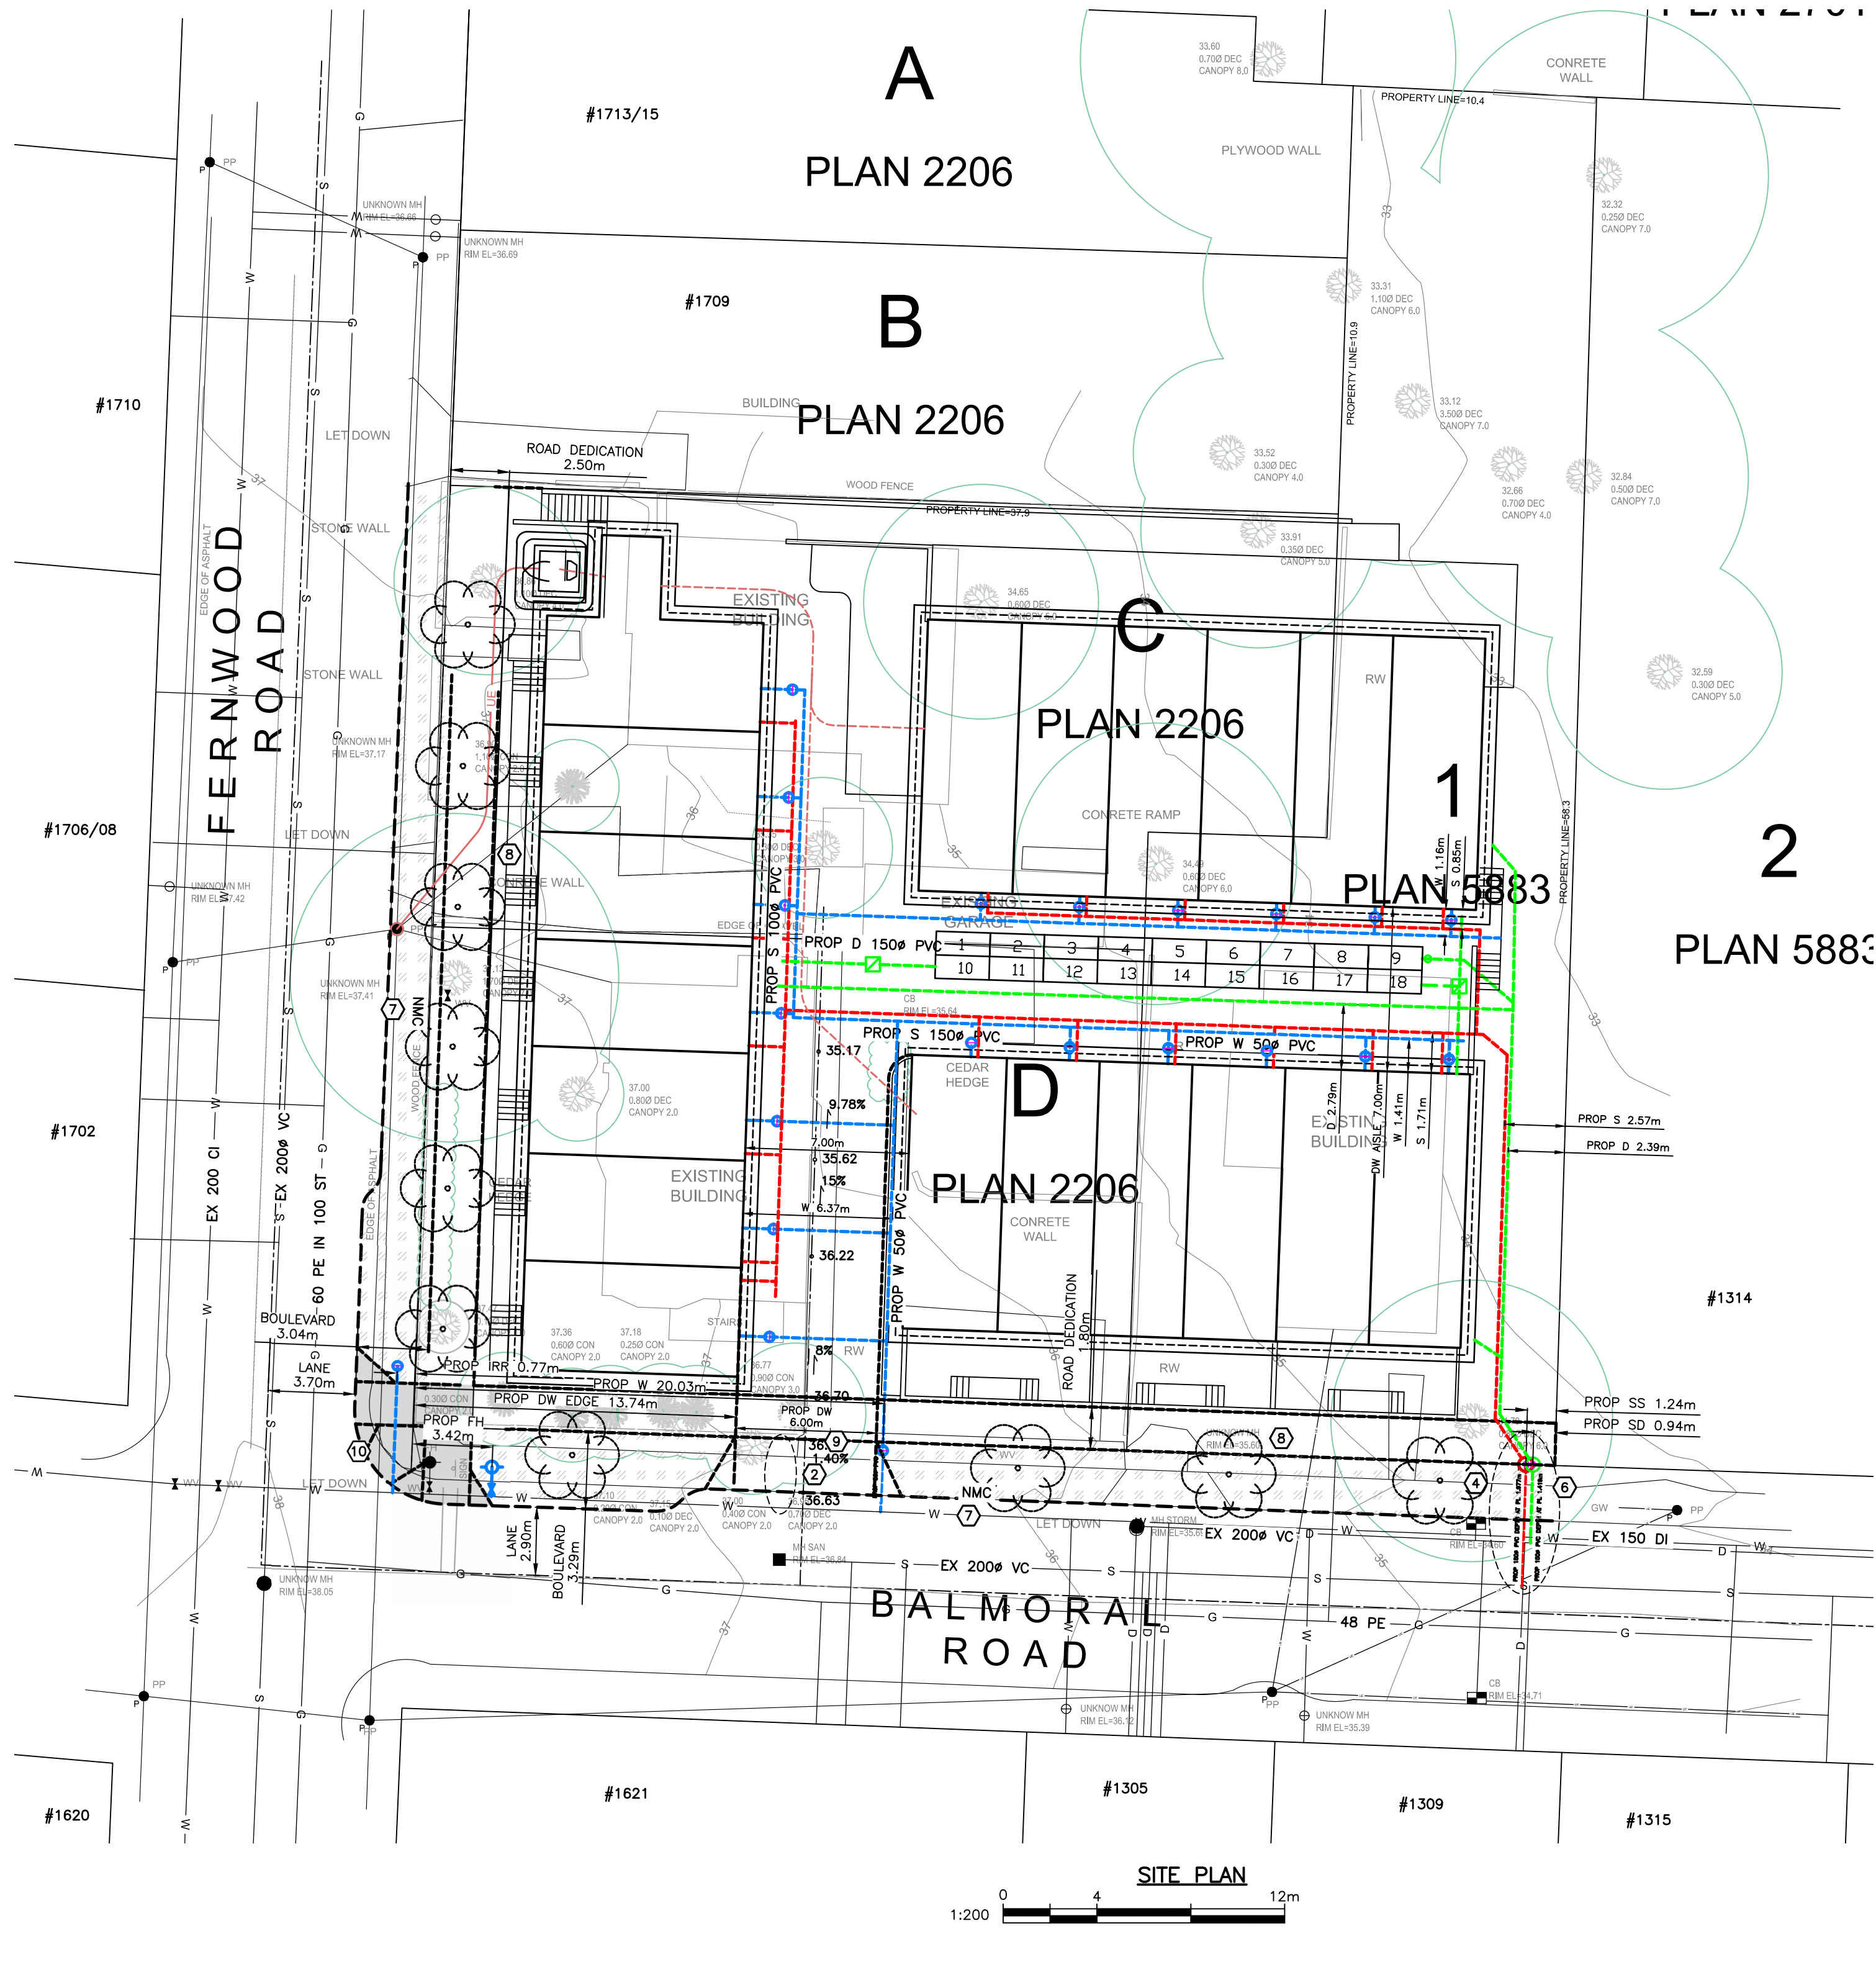

PERMIT TO PRACTICE NUM: 1000348

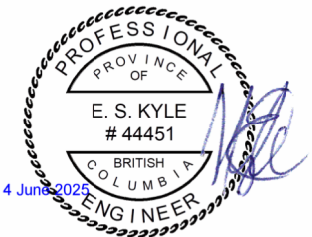

HOEL ENGINEERING LTD DBA



KYLE ENGINEERING
SUITE 1, 40 CADILLAC
AVE. VICTORIA, BC, V8Z 1T2
250 475 6906

CONFIRM UNDERGROUND LOCATIONS WITH UTILITY COMPANIES

THE LOCATION AND ELEVATION OF THE EXISTING UNDERGROUND INFRASTRUCTURE SHOWN ON THIS DRAWING MAY NOT BE ACCURATE OR COMPLETE. THE ACTUAL HORIZONTAL AND VERTICAL LOCATIONS MUST BE CONFIRMED PRIOR TO THE START OF ANY EXCAVATION.

LEGEND		REVISIONS		REVISIONS APPROVED			DESIGN APPROVED			CITY OF VICTORIA		FILE No.	—
Existing Municipal Infrastructure	—	Drain —D—	Curb —C—	Concrete Box	Valve	6	REVISION # 1	REVISION # 2	REVISION # 3	Approved By	Date	Signed	1705,1703 FERNWOOD & 1312 BALMORAL ROAD
Proposed Municipal Infrastructure	—	Ditch —D—	Sidewalk —S/W—	Wood Box	Flush Valve	5	Approved	Approved	Approved	Design Engineer			SEWER, STORM, WATER AND ROAD SERVICES
Existing External U/G Utilities	—e—t—g—c—	Sewer —S—	Manhole —M—	Catch Basin	Hydrant	4	Design Engineer	Design Engineer	Design Engineer	Manager of Development			B.M. : GMC 286187 Elev: 37.792
Proposed External U/G Utilities	—	Water —W—	Cleanout —C—	Culvert	Reducer	3	Manager of Development	Manager of Development	Manager of Development	Development Coordinator			Design: ESK Drawn: ESK Checked: ESK
Street Lighting	Pole Mount —P— Standard Mount —S—	Traffic Sign —T—	Silt Trap —S—	Cap / Plug —C—	Air Valve —A—	2	Development Coordinator	Development Coordinator	Development Coordinator				Scale: Hor: 1:200 Vertical: 1:40 Date: APRIL 2024
Post Top —P—	Pedestrian Signal —P—	Traffic Signal —T—	Ctrl Monument —M—	Traverse Hub —H—	Gas Valve —G—	1							Sheet 3 of 5

THE CITY OF VICTORIA: April 25, 2025 / U:\CS1400 Customer Files\2024\CV Civil\CV24-10 Fernwood - A Frame\03 EN-CN\040 Internal Drawings\00 Current\CV24-10 250422 Site Servicing Plan.dwg

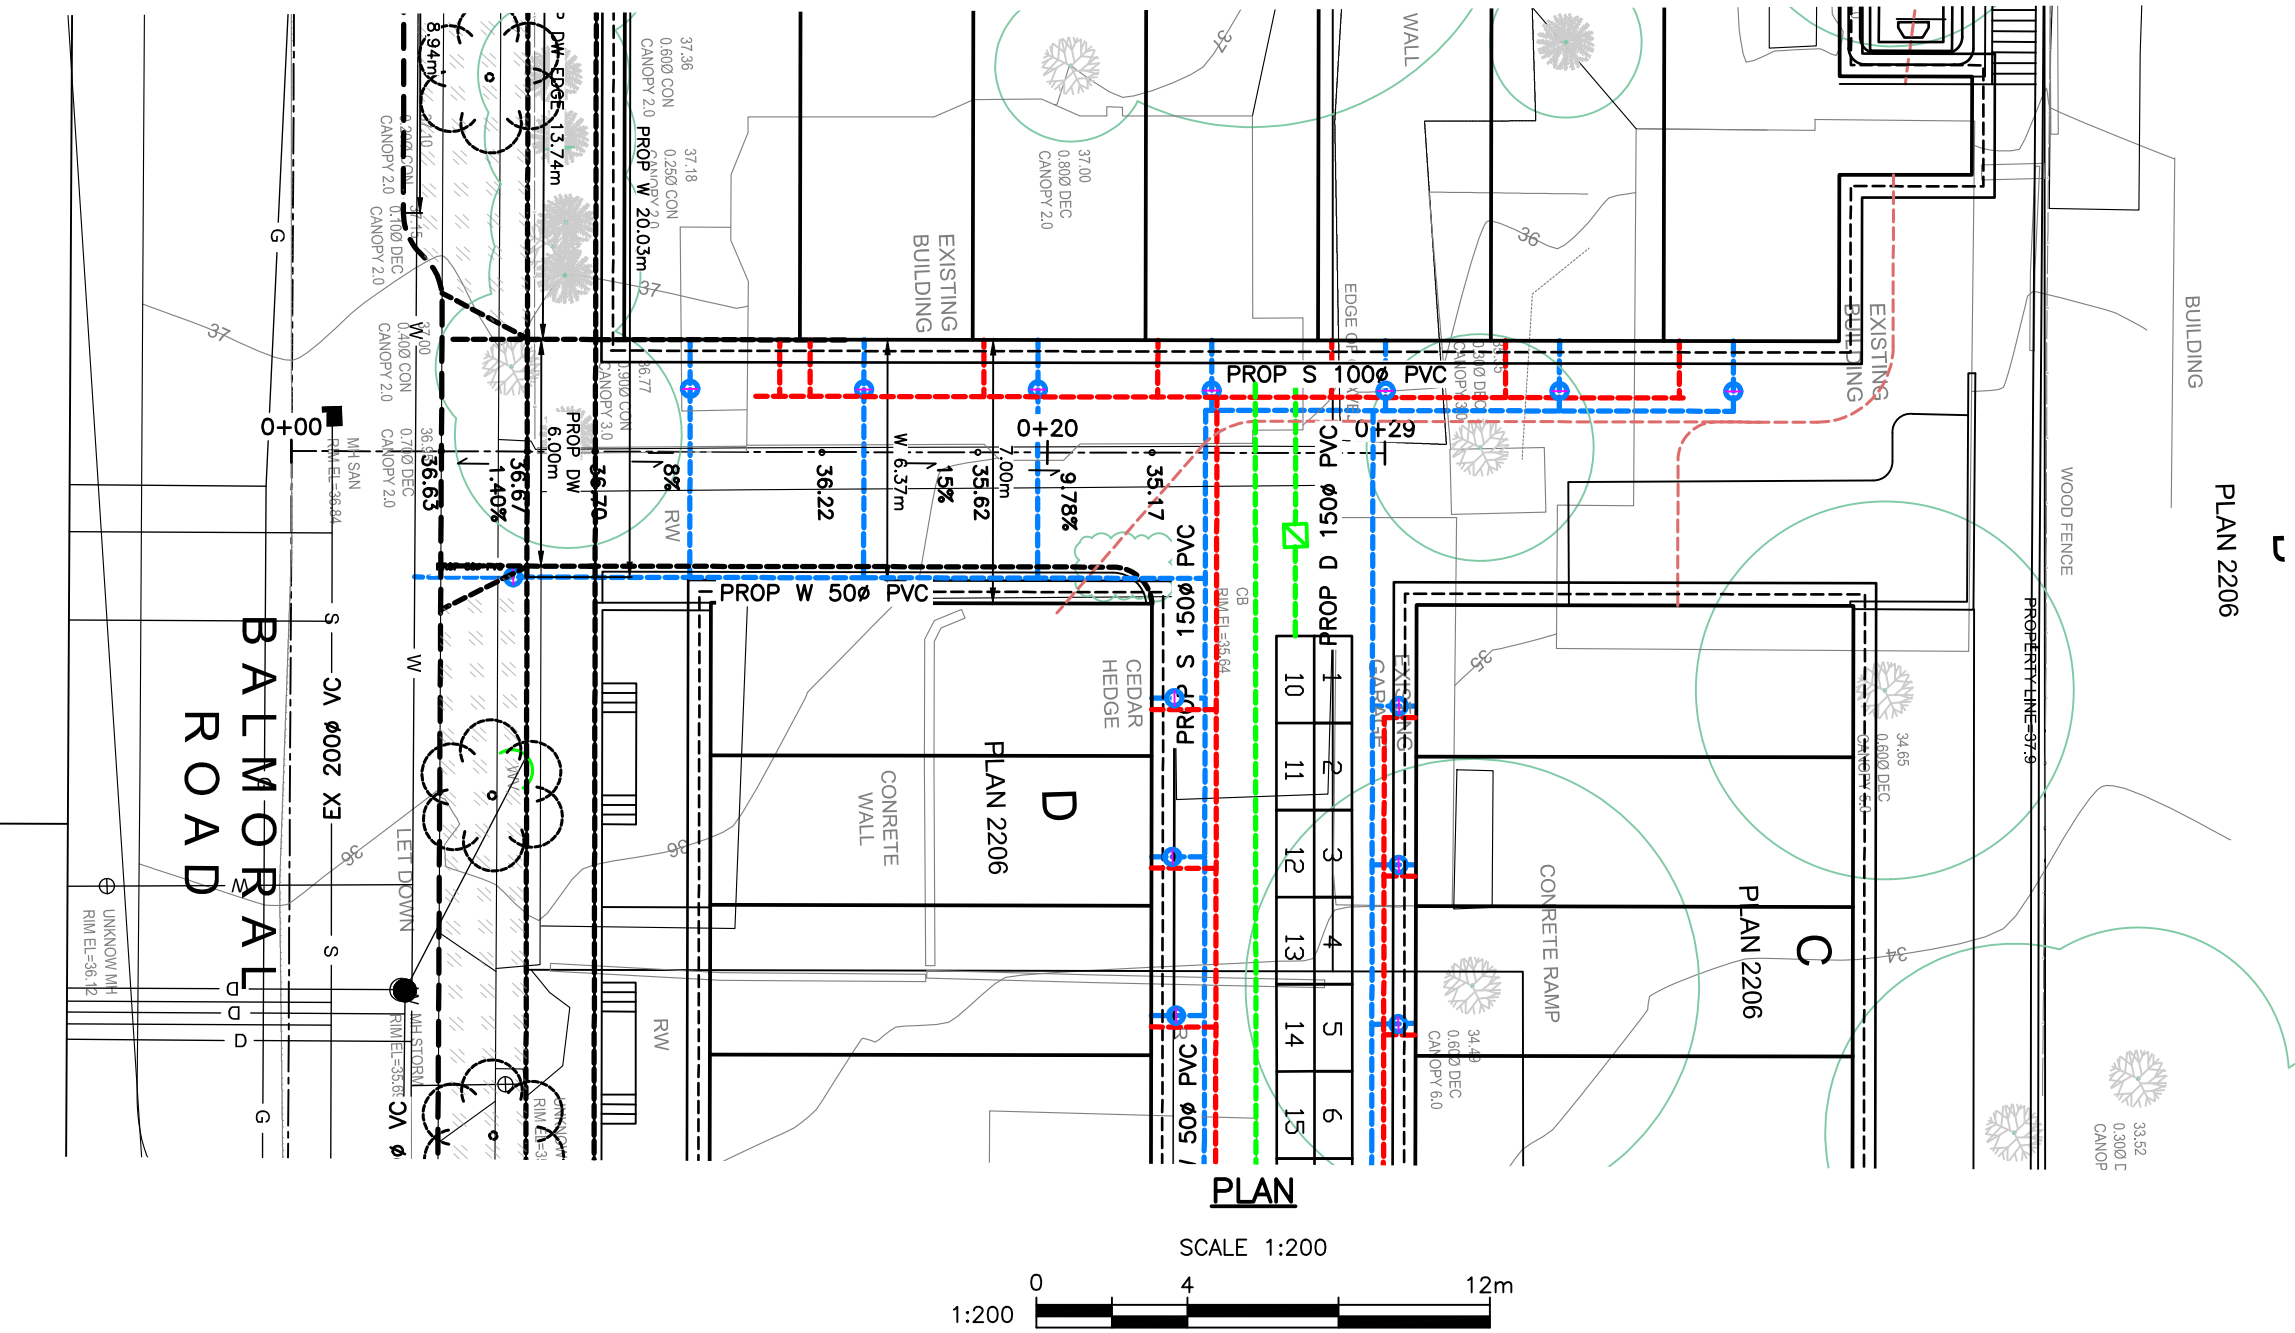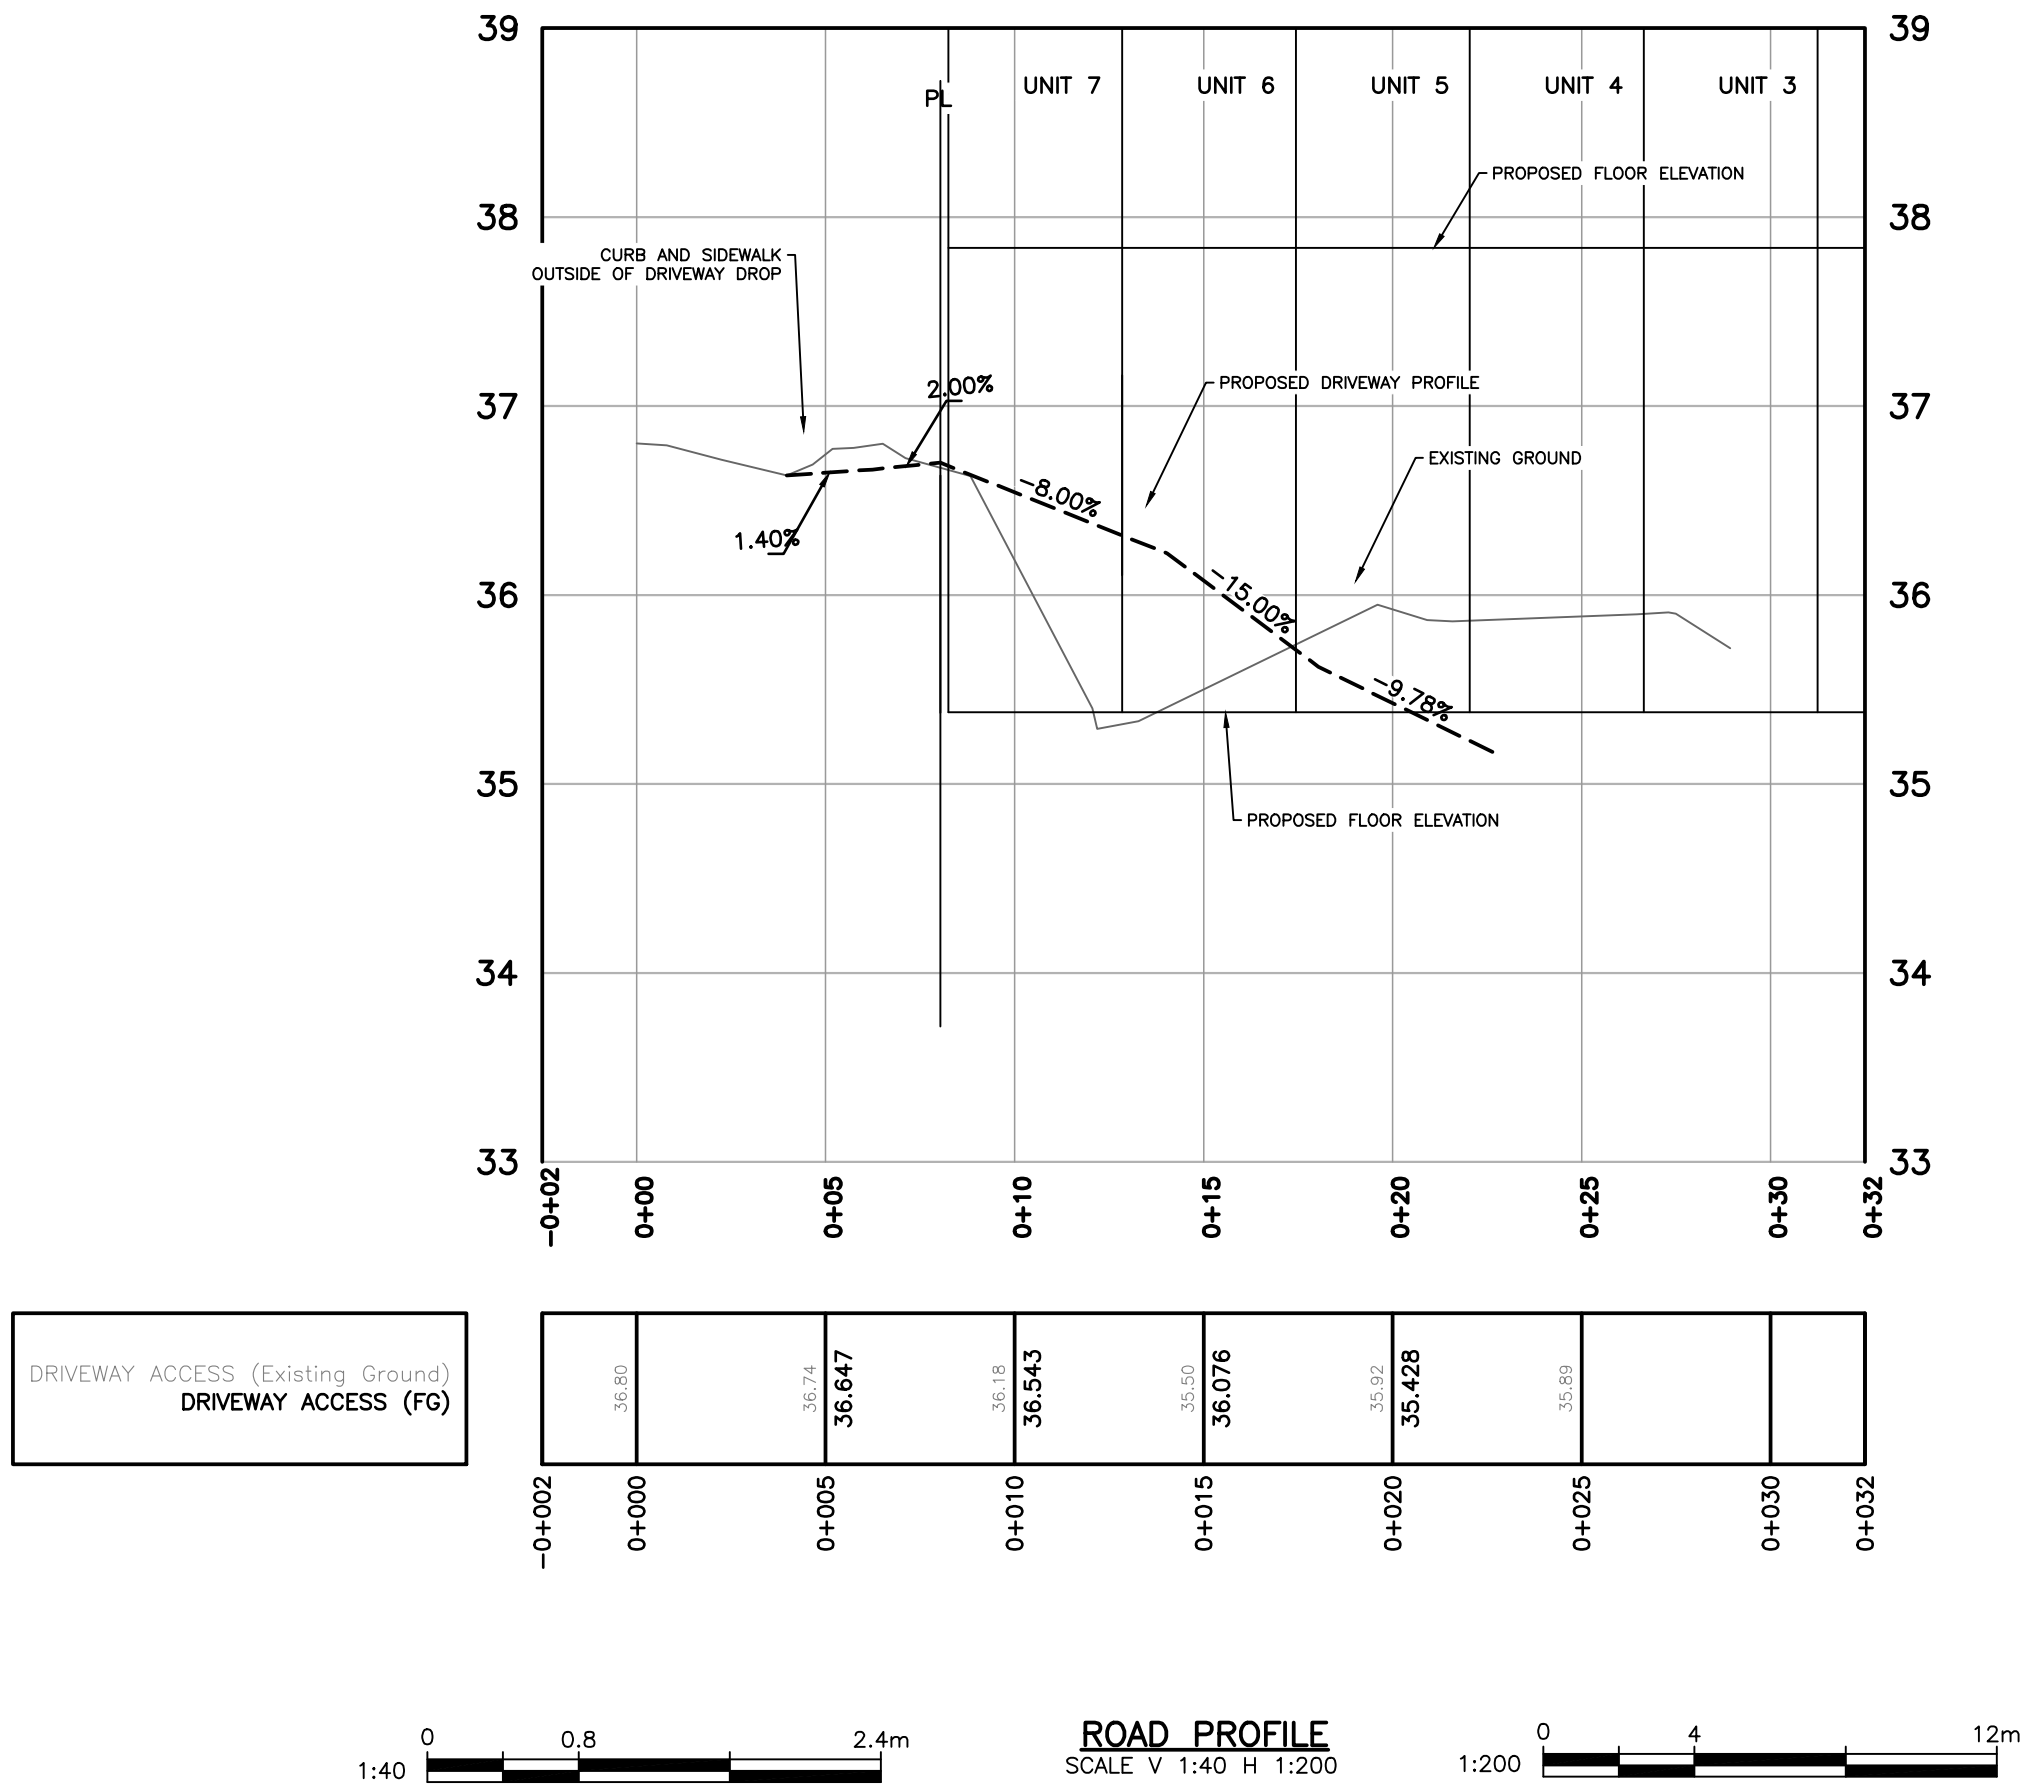


CONFIRM UNDERGROUND LOCATIONS WITH UTILITY COMPANIES THE LOCATION AND ELEVATION OF THE EXISTING UNDERGROUND INFRASTRUCTURE SHOWN ON THIS DRAWING MAY NOT BE ACCURATE OR COMPLETE. THE ACTUAL HORIZONTAL AND VERTICAL LOCATIONS MUST BE CONFIRMED PRIOR TO THE START OF ANY EXCAVATION.	LEGEND										REVISIONS			REVISIONS APPROVED									DESIGN APPROVED			CITY OF VICTORIA			FILE No.	-	
	Existing Municipal Infrastructure										Drain			Curb			Concrete Box			Valve			6			REVISION # 1			REVISION # 2			REVISION # 3			Approved By			Date			Signed			1705,1703 FERNWOOD & 1312 BALMORAL ROAD			DESIGN No.			-	
	Proposed Municipal Infrastructure										Ditch			Sidewalk			Wood Box			Flush Valve			5			Approved			Date			Signed			Approved			Date			Signed			Design Engineer	
	Existing External U/G Utilities										Sewer			Manhole			Catch Basin			Hydrant			4			Design Engineer			Date			Signed			Design Engineer						Manager of Development	
	Proposed External U/G Utilities										Water			Cleanout			Culvert			Reducer			3			Manager of Development			Date			Signed			Manager of Development						Development Coordinator	
	Street Lighting										Pole Mount			Standard Mount			Traffic Sign			Silt Trap			Cap / Plug			2			Development Coordinator			Date			Signed			Development Coordinator						Development Coordinator	
	Post Top										Pedestrian Signal			Traffic Signal			Ctrl Monument			Gas Valve			Water Meter			1			Development Coordinator			Date			Signed			Development Coordinator						Development Coordinator	
	</		


THE CITY OF VICTORIA, April 25, 2025 / U:\CS\1400 Customer Files\2024\CV Civil\CV24-10 Fernwood - A Frame\03 EN-CN\040 Internal Drawings\00 Current\CV24-10 250422 Site Servicing Plan.dwg

DETAILED CONSTRUCTION NOTES:

- 1 REMOVE EXISTING AND REPLACE WITH NEW CURB AND GUTTER WITH NEW 300mm GUTTER PAN NON MOUNTABLE CURB AND GUTTER (MMCD C4) AS SHOWN
- 2 REMOVE EXISTING AND REPLACE WITH NEW SIDEWALK ALONG FRONTAGE TO NEAREST JOINT LINE. AS SHOWN. (2.0m WIDE ON FERNWOOD, 1.8m WIDE ON BALMORAL) CoV STANDARD DRG SD C7c. BROOM FINISHED
- 3 PROVIDE 6.0m WIDE DRIVEWAY IN ACCORDANCE WITH CITY STANDARDS W/ 1m WIDE FLARES APPROXIMATELY 2.0m DEEP.
- 4 PROVIDE WHEEL CHAIR RAMP FOR SIDEWALK DROP IN ACCORDANCE WITH CoV STANDARD DRAWING SD C9a. Details to follow on drawing once alignment is agreed upon

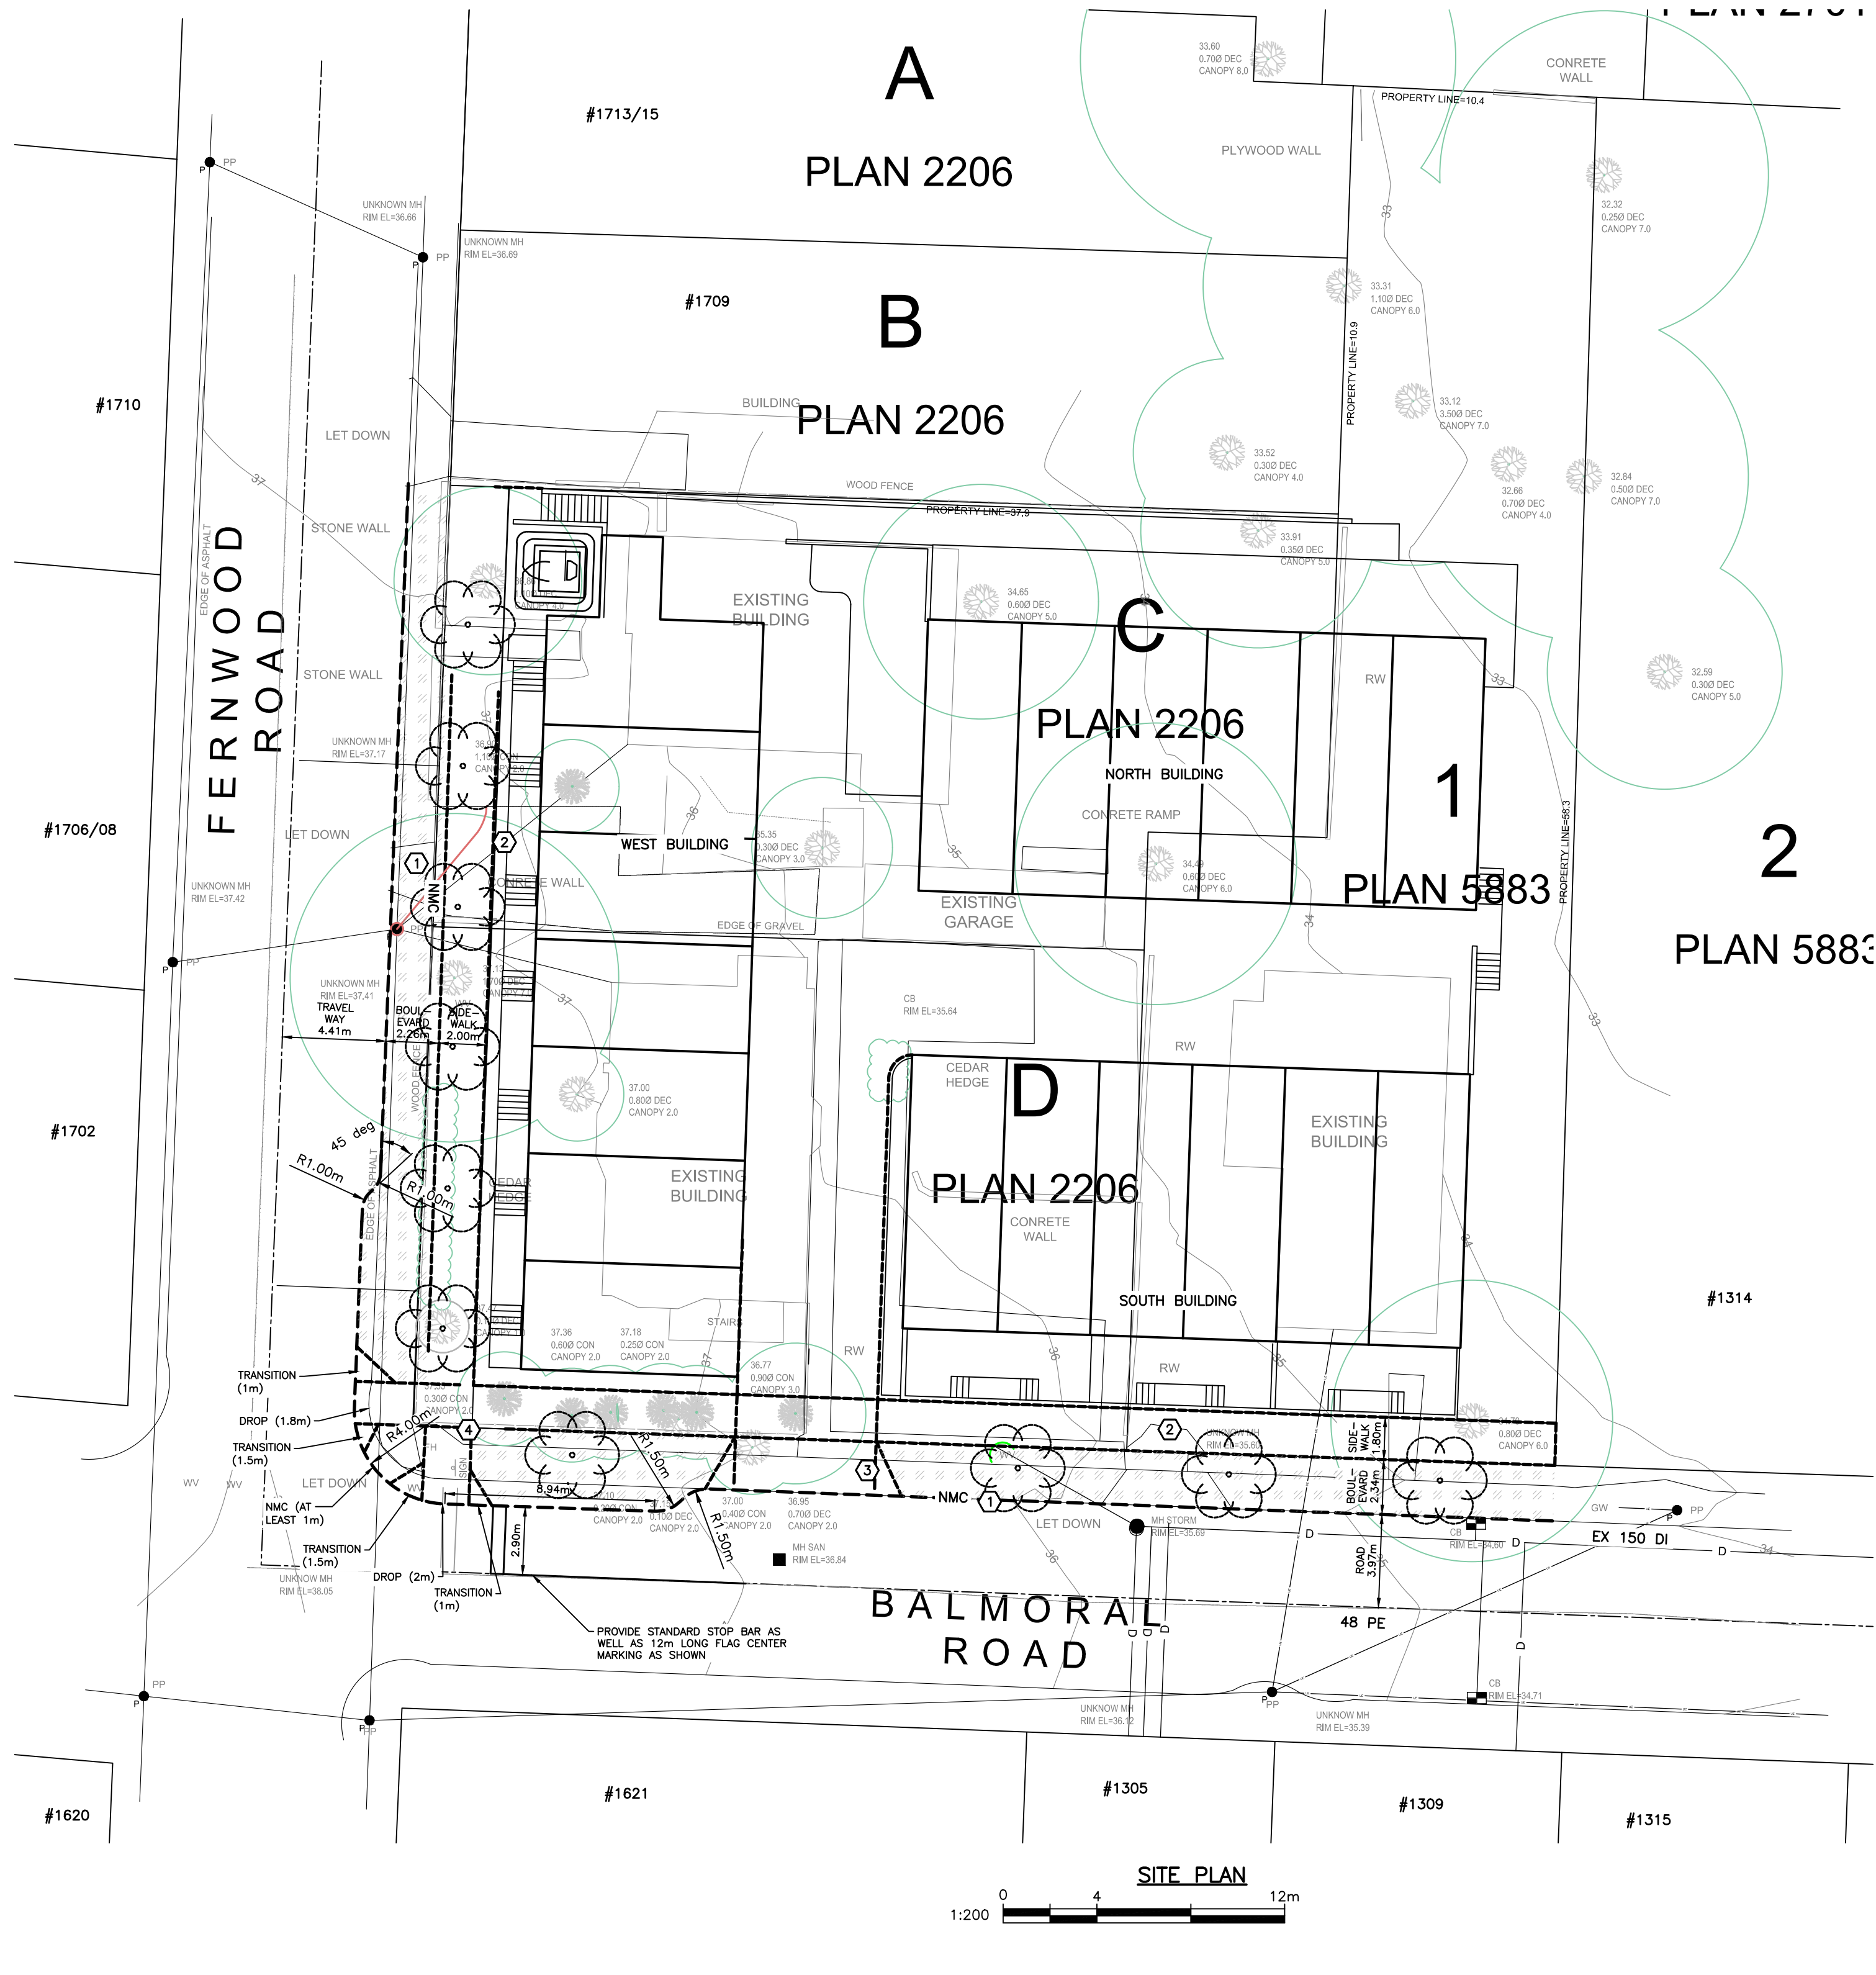

PERMIT TO PRACTICE NUM: 1000348

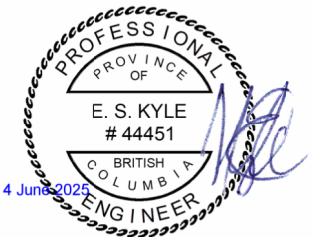

KYLE ENGINEERING LTD DBA
KYLE ENGINEERING
SUITE 1, 40 CADILLAC
AVE. VICTORIA, BC, V8Z 1T2
250 475 6906

CONFIRM UNDERGROUND LOCATIONS WITH UTILITY COMPANIES THE LOCATION AND ELEVATION OF THE EXISTING UNDERGROUND INFRASTRUCTURE SHOWN ON THIS DRAWING MAY NOT BE ACCURATE OR COMPLETE. THE ACTUAL HORIZONTAL AND VERTICAL LOCATIONS MUST BE CONFIRMED PRIOR TO THE START OF ANY EXCAVATION.	LEGEND										REVISIONS			REVISIONS APPROVED						DESIGN APPROVED			CITY OF VICTORIA		FILE No.	—					
	Existing Municipal Infrastructure ————										Drain —D—	Curb —C—	Concrete Box ☒	Valve ⊗	6	REVISION # 1			REVISION # 2			REVISION # 3			Approved By	Date	Signed	1705,1703 FERNWOOD & 1312 BALMORAL ROAD		DESIGN No.	—
	Proposed Municipal Infrastructure - - - - -										Ditch —D—	Sidewalk 5/2W	Wood Box ☒	Flush Valve —X—	5	Approved	Date	Signed	Approved	Date	Signed	Approved	Date	Signed	Design Engineer			ROAD SERVICES			
	Existing External U/G Utilities —e—t—g—c—										Sewer —S—	Manhole ○	Catch Basin ☒	Hydrant —H—	4	Design Engineer			Design Engineer			Design Engineer			Manager of Development			B.M. : GMC 286187	Elev: 37.792	DRAWING No.	Sheet 5 of 5
	Proposed External U/G Utilities - - - - -										Water —W—	Cleanout □	Culvert —C—	Reducer —R—	3	Manager of Development			Manager of Development			Manager of Development			Design: ESK	Drawn: ESK	Checked: ESK				
	Street Lighting Pole Mount —P— Standard Mount —S—										Traffic Signal ⊗	Silt Trap ⊗	Cap / Plug —C—	Air Valve ⊗	2	Development Coordinator			Development Coordinator			Development Coordinator			Scale: Hor: 1:200 Vertical: 1:40	Date: APRIL 2024					
	Post Top —T— Pedestrian Signal —P— Traffic Signal —T—										Ctrl Monument —C—	Traverse Hub ⊗	Gas Valve ⊗	Water Meter ⊗	1	ISSUED FOR DEVELOPMENT PERMIT															