

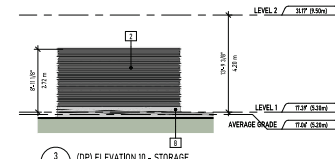
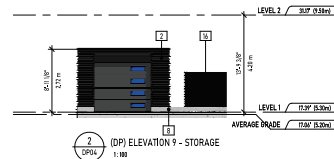
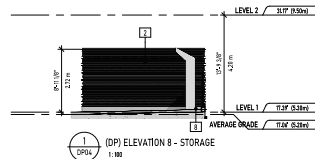
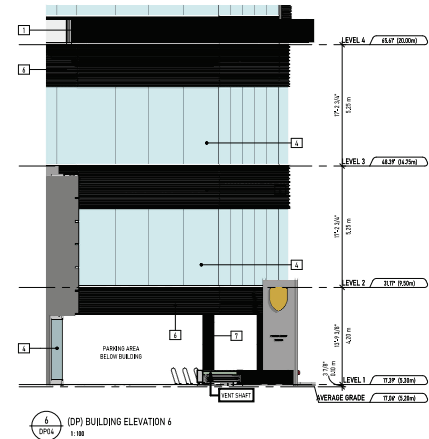


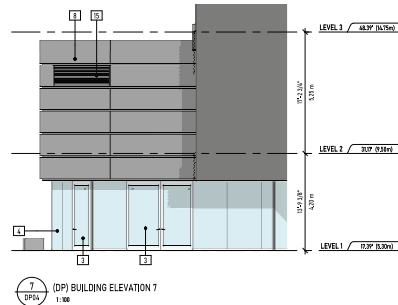

#	MATERIAL TYPE	COLOUR
1	ALUMINUM SANDWICH PANEL	TRAFFIC WHITE - RAL 9016
2	PREFINISHED TRAPEZOIDAL METAL SIDING	BLACK GREY - RAL 7021
3	ALUMINUM STOREFRONT WINDOW/DOOR	ANNOXIDIZED FRAME/CLEAR GLAZING
4	ALUMINUM STOREFRONT WINDOW/DOOR	BLACK GREY FRAME - RAL 7021
5	ALUMINUM AND GLASS RAILING	BLACK GREY FRAME - RAL 7021
6	ALUMINUM STOREFRONT WINDOW W/ SPANDREL GLAZING	BLACK GREY FRAME & GLAZING - RAL 7021
7	PAINTED CONCRETE	BLACK GREY - RAL 7021
8	ALUMINUM SANDWICH PANEL	WHITE - RAL 9006
9	PAINTED ALUMINUM EXTENSION DOOR	MATCHED TO ADJACENT COLOUR
10	PARKADE OVERHEAD GATE	MATCHED TO ADJACENT COLOUR
11	PREFINISHED METAL PARAPET CAP	COLOUR MATCHED WHITE
12	PREFINISHED METAL PARAPET CAP	COLOUR MATCHED BLACK
13	ALUMINUM WRAPPED COLUMN	TRAFFIC WHITE - RAL 9016
14	METAL LOUVERED RTU SCREENING	TRAFFIC WHITE - RAL 9016
15	PREFINISHED METAL VENTING	BLACK GREY - RAL 7021
16	PREFINISHED TRAPEZOIDAL METAL FENCE	BLACK GREY - RAL 7021

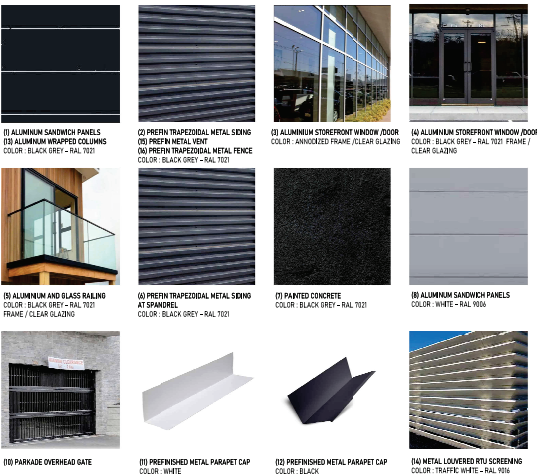

UNION
ARCHITECTURE

315-1842 Porth Road, Langford, BC, V9B 3V6
250-794-0002
www.unionarchitects.ca

SEAL:



COPYRIGHT RESERVED.
THIS DRAWING IS THE PROPERTY OF UNION ARCHITECTURE.
NO PART OF THIS DRAWING SHALL BE REPRODUCED OR TRANSMITTED IN ANY FORM OR BY ANY MEANS, ELECTRONIC OR MECHANICAL, WITHOUT PERMISSION IN WRITING FROM UNION ARCHITECTURE.

NO. ISSUED FOR: DATE:

1. ISSUED FOR DEVELOPMENT PERMIT 2023-07-04

2. ISSUED FOR OF RESUBMISSION 2023-07-04

3. ISSUED FOR OF RESUBMISSION R2 2023-07-04

4. ISSUED FOR OF RESUBMISSION R3 2023-07-04



PROJECT NAME:
VICTORIA PORSCHE - GAIN GROUP

PROJECT ADDRESS:
202 HARBOUR ROAD,
VICTORIA, BC V9A 3S2


DRAWING TITLE:
ELEVATIONS - NORTH & NORTHEAST

PROJECT NO: 24033 DRAWN: JR

SCALE: REVIEWED: RP

DWG NO:

DP11

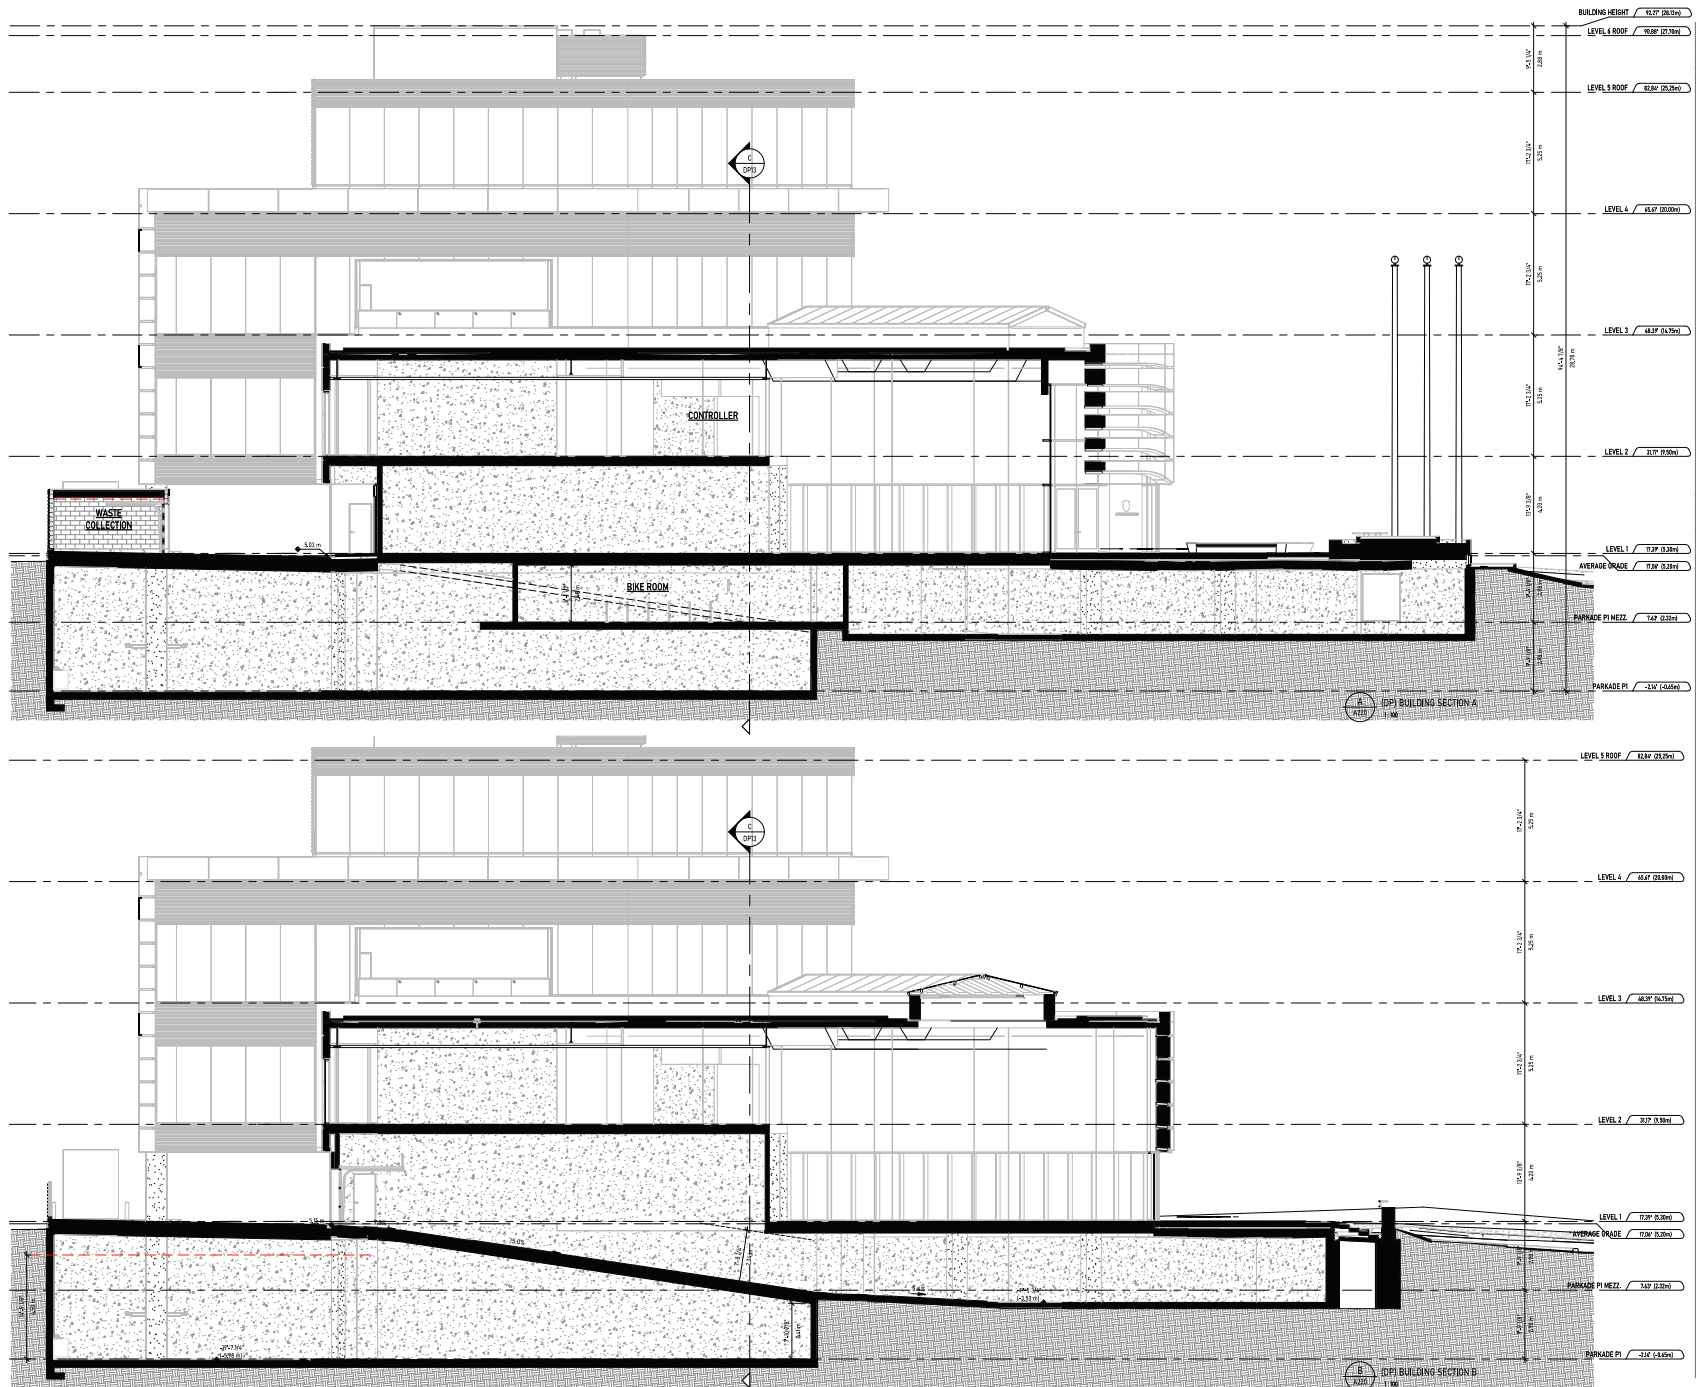

UNION
ARCHITECTURE

315-2842 Penth Road, Langford, BC, V9B 3Y6
250-794-0002
www.unionarchitects.ca

SEAL:



COPYRIGHT RESERVED.
THIS DRAWING IS THE PROPERTY OF UNION ARCHITECTURE.
NO PART OF THIS DRAWING SHALL BE REPRODUCED OR TRANSMITTED IN ANY FORM OR BY ANY MEANS, ELECTRONIC OR MECHANICAL, WITHOUT PERMISSION IN WRITING FROM UNION ARCHITECTURE.

NO.	ISSUED FOR:	DATE:
1	ISSUED FOR DEVELOPMENT PERMIT	2023-07-04
2	ISSUED FOR OF RESUBMISSION R2	2023-02-01
3	ISSUED FOR OF RESUBMISSION R2	2023-02-01
4	ISSUED FOR OF RESUBMISSION R3	2023-07-03



PORSCHE

PROJECT NAME:
VICTORIA PORSCHE - GAIN GROUP



PROJECT ADDRESS:
202 HARBOUR ROAD,
VICTORIA, BC V9A 3S2

DRAWING TITLE:
BUILDING SECTIONS

PROJECT NO: 24033	DRAWN: JR
SCALE:	REVIEWED: RP

DWG NO:

DP12

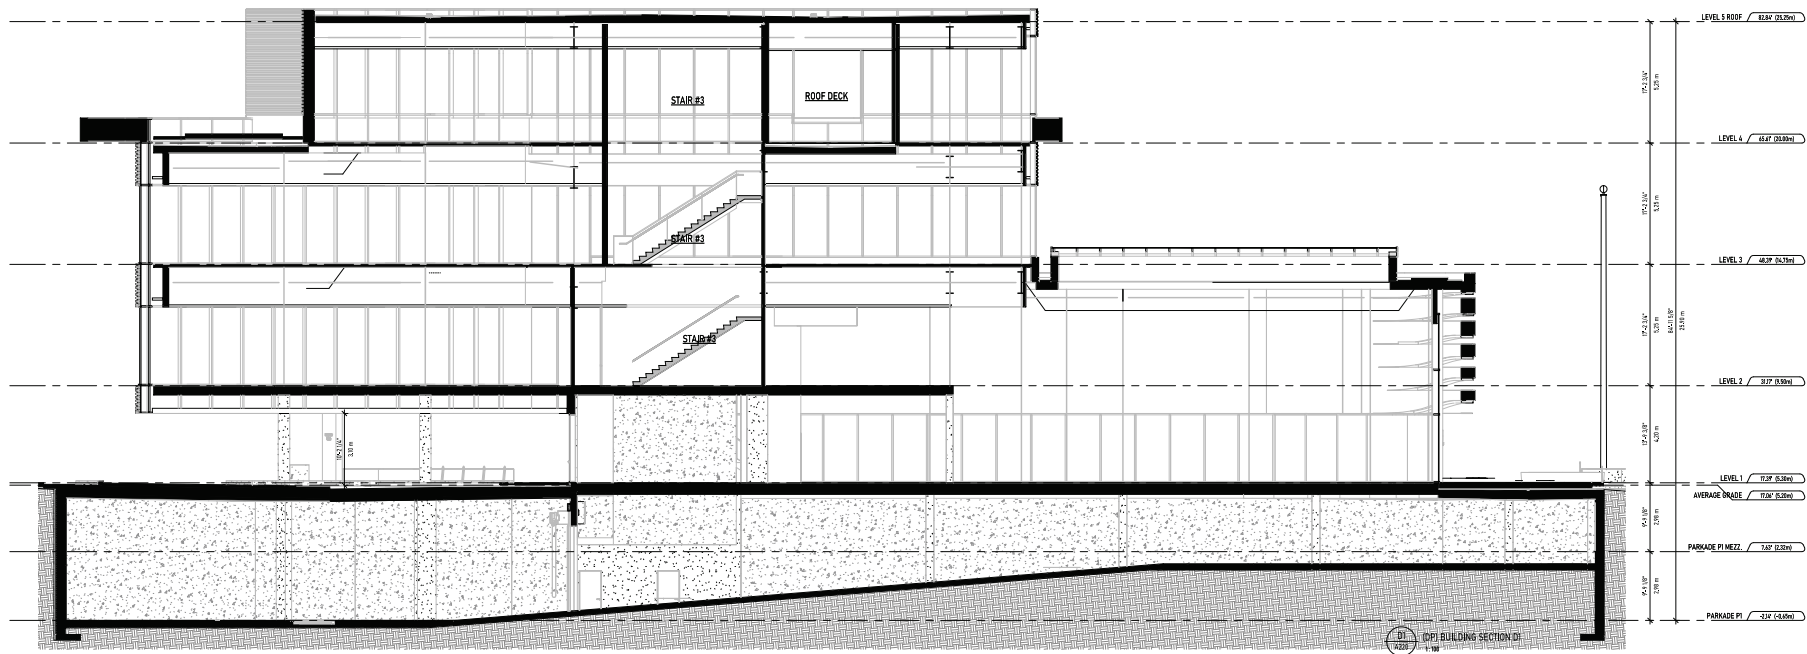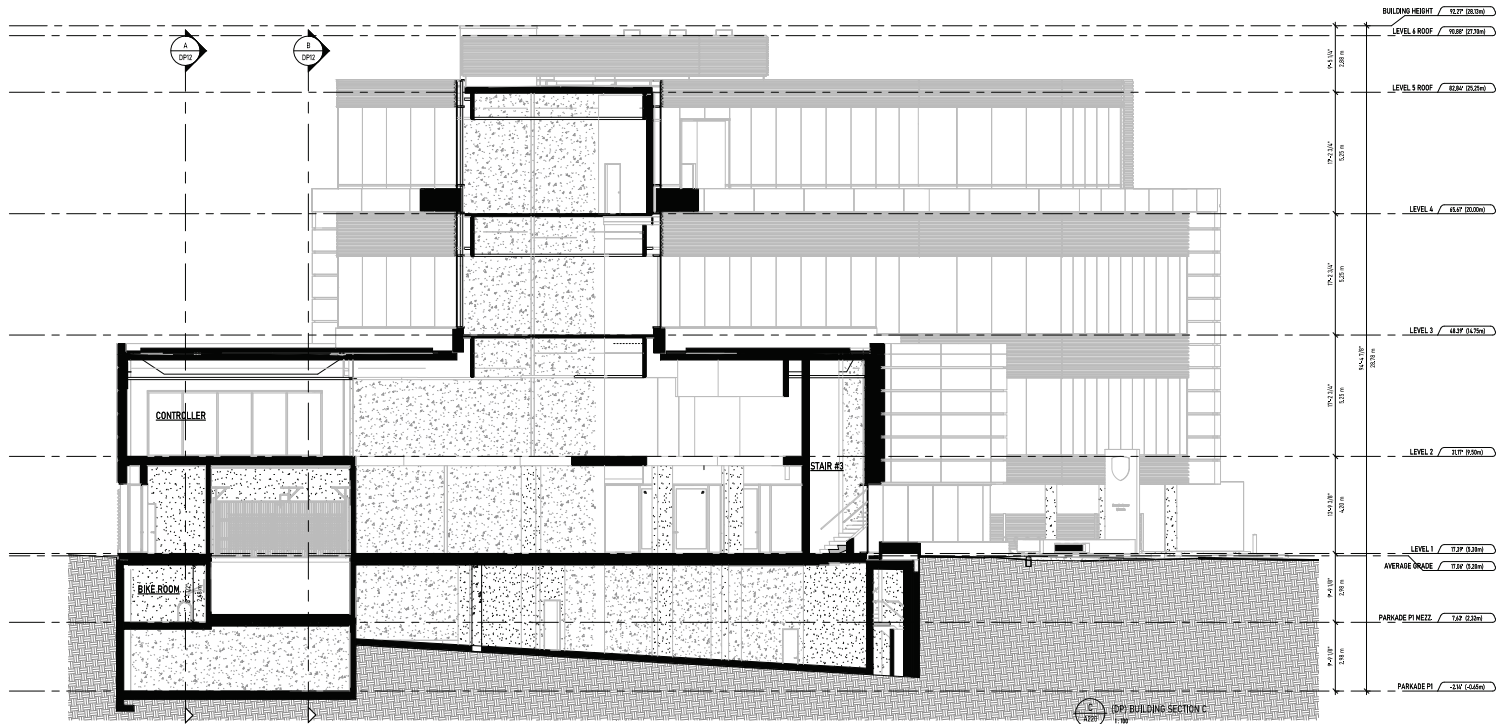

UNION
ARCHITECTURE

315-2842 Penth Road, Langford, BC, V9B 3V6
250-794-0002
www.unionarchitects.ca

SEAL:



COPYRIGHT RESERVED.
THIS DRAWING IS THE PROPERTY
OF UNION ARCHITECTURE.
NO PART OF THIS DRAWING
SHALL BE REPRODUCED OR
TRANSMITTED IN ANY FORM
OR BY ANY MEANS, ELECTRONIC
OR MECHANICAL, INCLUDING
PHOTOCOPYING, RECORDING, OR
BY ANY INFORMATION STORAGE
AND RETRIEVAL SYSTEM, WITHOUT
THE WRITTEN PERMISSION OF
UNION ARCHITECTURE.

NO. ISSUED FOR: **DATE:**

1. ISSUED FOR DEVELOPMENT PERMIT	2023-07-04
2. ISSUED FOR OF RESUBMISSION	2023-07-07
3. ISSUED FOR OF RESUBMISSION R2	2023-07-07
4. ISSUED FOR OF RESUBMISSION R3	2023-07-07



PORSCHE

PROJECT NAME:
VICTORIA PORSCHE - GAIN GROUP

PROJECT ADDRESS:
**202 HARBOUR ROAD,
VICTORIA, BC V9A 3S2**

DRAWING TITLE:
BUILDING SECTIONS

PROJECT NO: 24033 **DRAWN:** JR

SCALE: **REVIEWED:** RP

DWG NO: **DP13**



VIEW FROM INTERSECTION OF ESQUIMALT ROAD AND HARBOUR ROAD



VIEW FROM HARBOUR ROAD LOOKING WEST



VIEW FROM HARBOUR ROAD LOOKING SOUTHWEST



VIEW FROM VC WEST GATEWAY LOOKING NORTHEAST

UNION ARCHITECTURE

35-1842 Fern Road, Langford, BC, V9B 3Y6
250-794-2002
www.unionarchitects.ca

SEAL:



COPYRIGHT RESERVED.
THIS DRAWING AND ALL CONTENTS
HEREIN ARE THE SOLE AND EXCLUSIVE
PROPERTY OF UNION ARCHITECTURE.
NO ALL MATERIAL SHALL BE
REPRODUCED OR TRANSMITTED IN ANY
FORM OR BY ANY MEANS, WITHOUT
WRITTEN PERMISSION.

NO.	ISSUED FOR:	DATE:
1.	ISSUED FOR DEVELOPMENT PERMIT	2023-07-04
2.	ISSUED FOR OF RESUBMISSION	2023-02-10
3.	ISSUED FOR OF RESUBMISSION R2	2023-02-10
4.	ISSUED FOR OF RESUBMISSION R3	2023-07-03



PORSCHE

PROJECT NAME:
VICTORIA PORSCHE - GAIN GROUP

PROJECT ADDRESS:
**202 HARBOUR ROAD,
VICTORIA, BC V9A 3S2**

DRAWING TITLE:
RENDERINGS

PROJECT NO: 24033	DRAWN: JR
SCALE:	REVIEWED: RP

DWG NO: **DP14**



AERIAL VIEW FROM HARBOUR ROAD LOOKING NORTHWEST



AERIAL VIEW FROM HARBOUR ROAD LOOKING WEST



AERIAL VIEW FROM INTERSECTION OF ESQUIMALT ROAD AND HARBOUR ROAD



AERIAL VIEW FROM HARBOUR ROAD LOOKING SOUTHWEST

UNION
ARCHITECTURE

315-1842 Penth Road, Langford, BC, V9B 3V6
250-776-2022
www.unionarchitects.ca

SEAL:



COPYRIGHT RESERVED.
THIS DRAWING IS THE PROPERTY OF UNION ARCHITECTURE.
NO PART OF THIS DRAWING SHALL BE REPRODUCED OR TRANSMITTED IN ANY FORM OR BY ANY MEANS, ELECTRONIC OR MECHANICAL, WITHOUT PERMISSION IN WRITING FROM UNION ARCHITECTURE.

NO.	ISSUED FOR:	DATE:
1.	ISSUED FOR DEVELOPMENT PERMIT	2023-07-04
2.	ISSUED FOR OF RESUBMISSION	2023-02-10
3.	ISSUED FOR OF RESUBMISSION R2	2023-02-10
4.	ISSUED FOR OF RESUBMISSION R3	2023-07-03



PORSCHE

PROJECT NAME:
VICTORIA PORSCHE - GAIN GROUP

PROJECT ADDRESS:
202 HARBOUR ROAD,
VICTORIA, BC V9A 3S2

DRAWING TITLE:
RENDERINGS

PROJECT NO: 24033	DRAWN: JR
SCALE:	REVIEWED: RP

DWG NO: DP15