



1

sea

permit

consultant




mtalink.com Urban Design Architecture Interior Design Inc.

drawing title

sheet

Author	drawn 1 : 300	scale
Checker	checked 22.703	project no.

DOUGLAS STREET
APARTMENTS

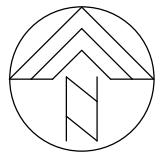

TORONTO STREET



issued/ revision schedule

no.	description	date
1	Issued for CALUC Submission	22.08.15

seal

permit

consultant



310, 625 - 11 Ave SW Calgary AB T2R 0E1
t. 403.264.8700
f. 403.264.8029

mtalink.com Urban Design Architecture Interior Design Inc.

drawing title

LEVEL 1

sheet

SD1.02


Author

1 : 150


Checker

project no.
22.703

—

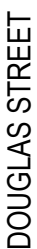

HUNTINGTON PLACE

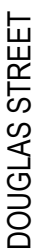

1

1

seal

consultant



mtalink.com Urban Design Architecture Interior Design Inc.


sheet

drawn scale

checked	project no.
---------	-------------

Checker	22.703
---------	--------

—

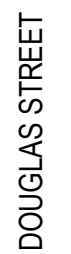[illegible]



mtalink.com Urban Design Architecture Interior Design Inc.

et

ale

ject no.

[illegible]

Keynote Legend 1	
Key Value	Keynote Text
01	WHITE PANEL (FIBRE CEMENT OR SIM.)
02	LIGHT GRAY PANEL (FIBRE CEMENT OR SIM.)
03	CHARCOAL PANEL (FIBRE CEMENT OR SIM.)
04	BRICK
05	CHARCOAL METAL CANOPY
06	WOOD TIMBER CANOPY
07	GLASS RAILING
08	BLACK METAL RAILING
09	INSULATED METAL DOOR
10	FROSTED GLASS SCREEN



2 WEST ELEVATION
SD2.01 1 : 150



1 SOUTH ELEVATION
SD2.01 1 : 150

[illegible]

seal

ermit

consultant



mtalink.com Urban Design Architecture Interior Design Inc.

wing title

ELEVATIONS

Sheet

SD2.01

drawn	scale
Author	1 : 150
checked	project no.
Checker	22.703

DOUGLAS STREET
APARTMENTS

Keynote Legend 1	
Key Value	Keynote Text
01	WHITE PANEL (FIBRE CEMENT OR SIM.)
02	LIGHT GRAY PANEL (FIBRE CEMENT OR SIM.)
03	CHARCOAL PANEL (FIBRE CEMENT OR SIM.)
04	BRICK
05	CHARCOAL METAL CANOPY
06	WOOD TIMBER CANOPY
07	GLASS RAILING
08	BLACK METAL RAILING
09	INSULATED METAL DOOR
10	FROSTED GLASS SCREEN



1
SD2.02
EAST ELEVATION
1 : 150



2
SD2.02
NORTH ELEVATION
1 : 150

issued/ revision schedule		
no.	description	date
1	Issued for CALUC Submission	22.08.15

seal

permit

consultant

MTa CALGARY | EDMONTON
310, 625 - 11 Ave SW Calgary AB T2R 0E1
t. 403.264.8700
f. 403.264.8029

mtalink.com Urban Design Architecture Interior Design Inc.

drawing title

ELEVATIONS

sheet

SD2.02

drawn		scale
Author		1 : 150
checked		project no.
Checker		22.703

DOUGLAS STREET
APARTMENTS

COPYRIGHTED. This design is the exclusive property of the Architect and shall not be reproduced without the Architect's written permission. These drawings are to be used in conjunction with the specifications, sitework, mechanical and electrical drawings. This drawing must not be scaled. All dimensions, data and levels shall be verified before construction, and all errors or omissions reported immediately to the Architect.



EAST ELEVATION



NORTH ELEVATION



SOUTH ELEVATION



WEST ELEVATION

issued/ revision schedule		
no.	description	date
1	Issued for CALUC Submission	22.08.15

seal

permit

consultant

MTa

CALGARY | EDMONTON

310, 625 - 11 Ave SW Calgary AB T2R 0E1
t. 403.264.8700
f. 403.264.8029

mtalink.com Urban Design Architecture Interior Design Inc. drawing title

ELEVATION ILLUSTRATIONS


SD2.03

Author	drawn	scale
Checker	checked	project no.
		22.703

MATERIALS LEGEND

- Asphalt / Roadways
- Colored & sawcut concrete - Concrete sidewalks
- Decorative pavers - Unit Patios
- Deck - Amenity spaces
- Concrete - Bike Parking
- Aggregate - Maintenance access paths
- Planting beds
- Grass - Sod lawn

- EXISTING TREE (RETAINED)
- EXISTING TREE (REMOVED)

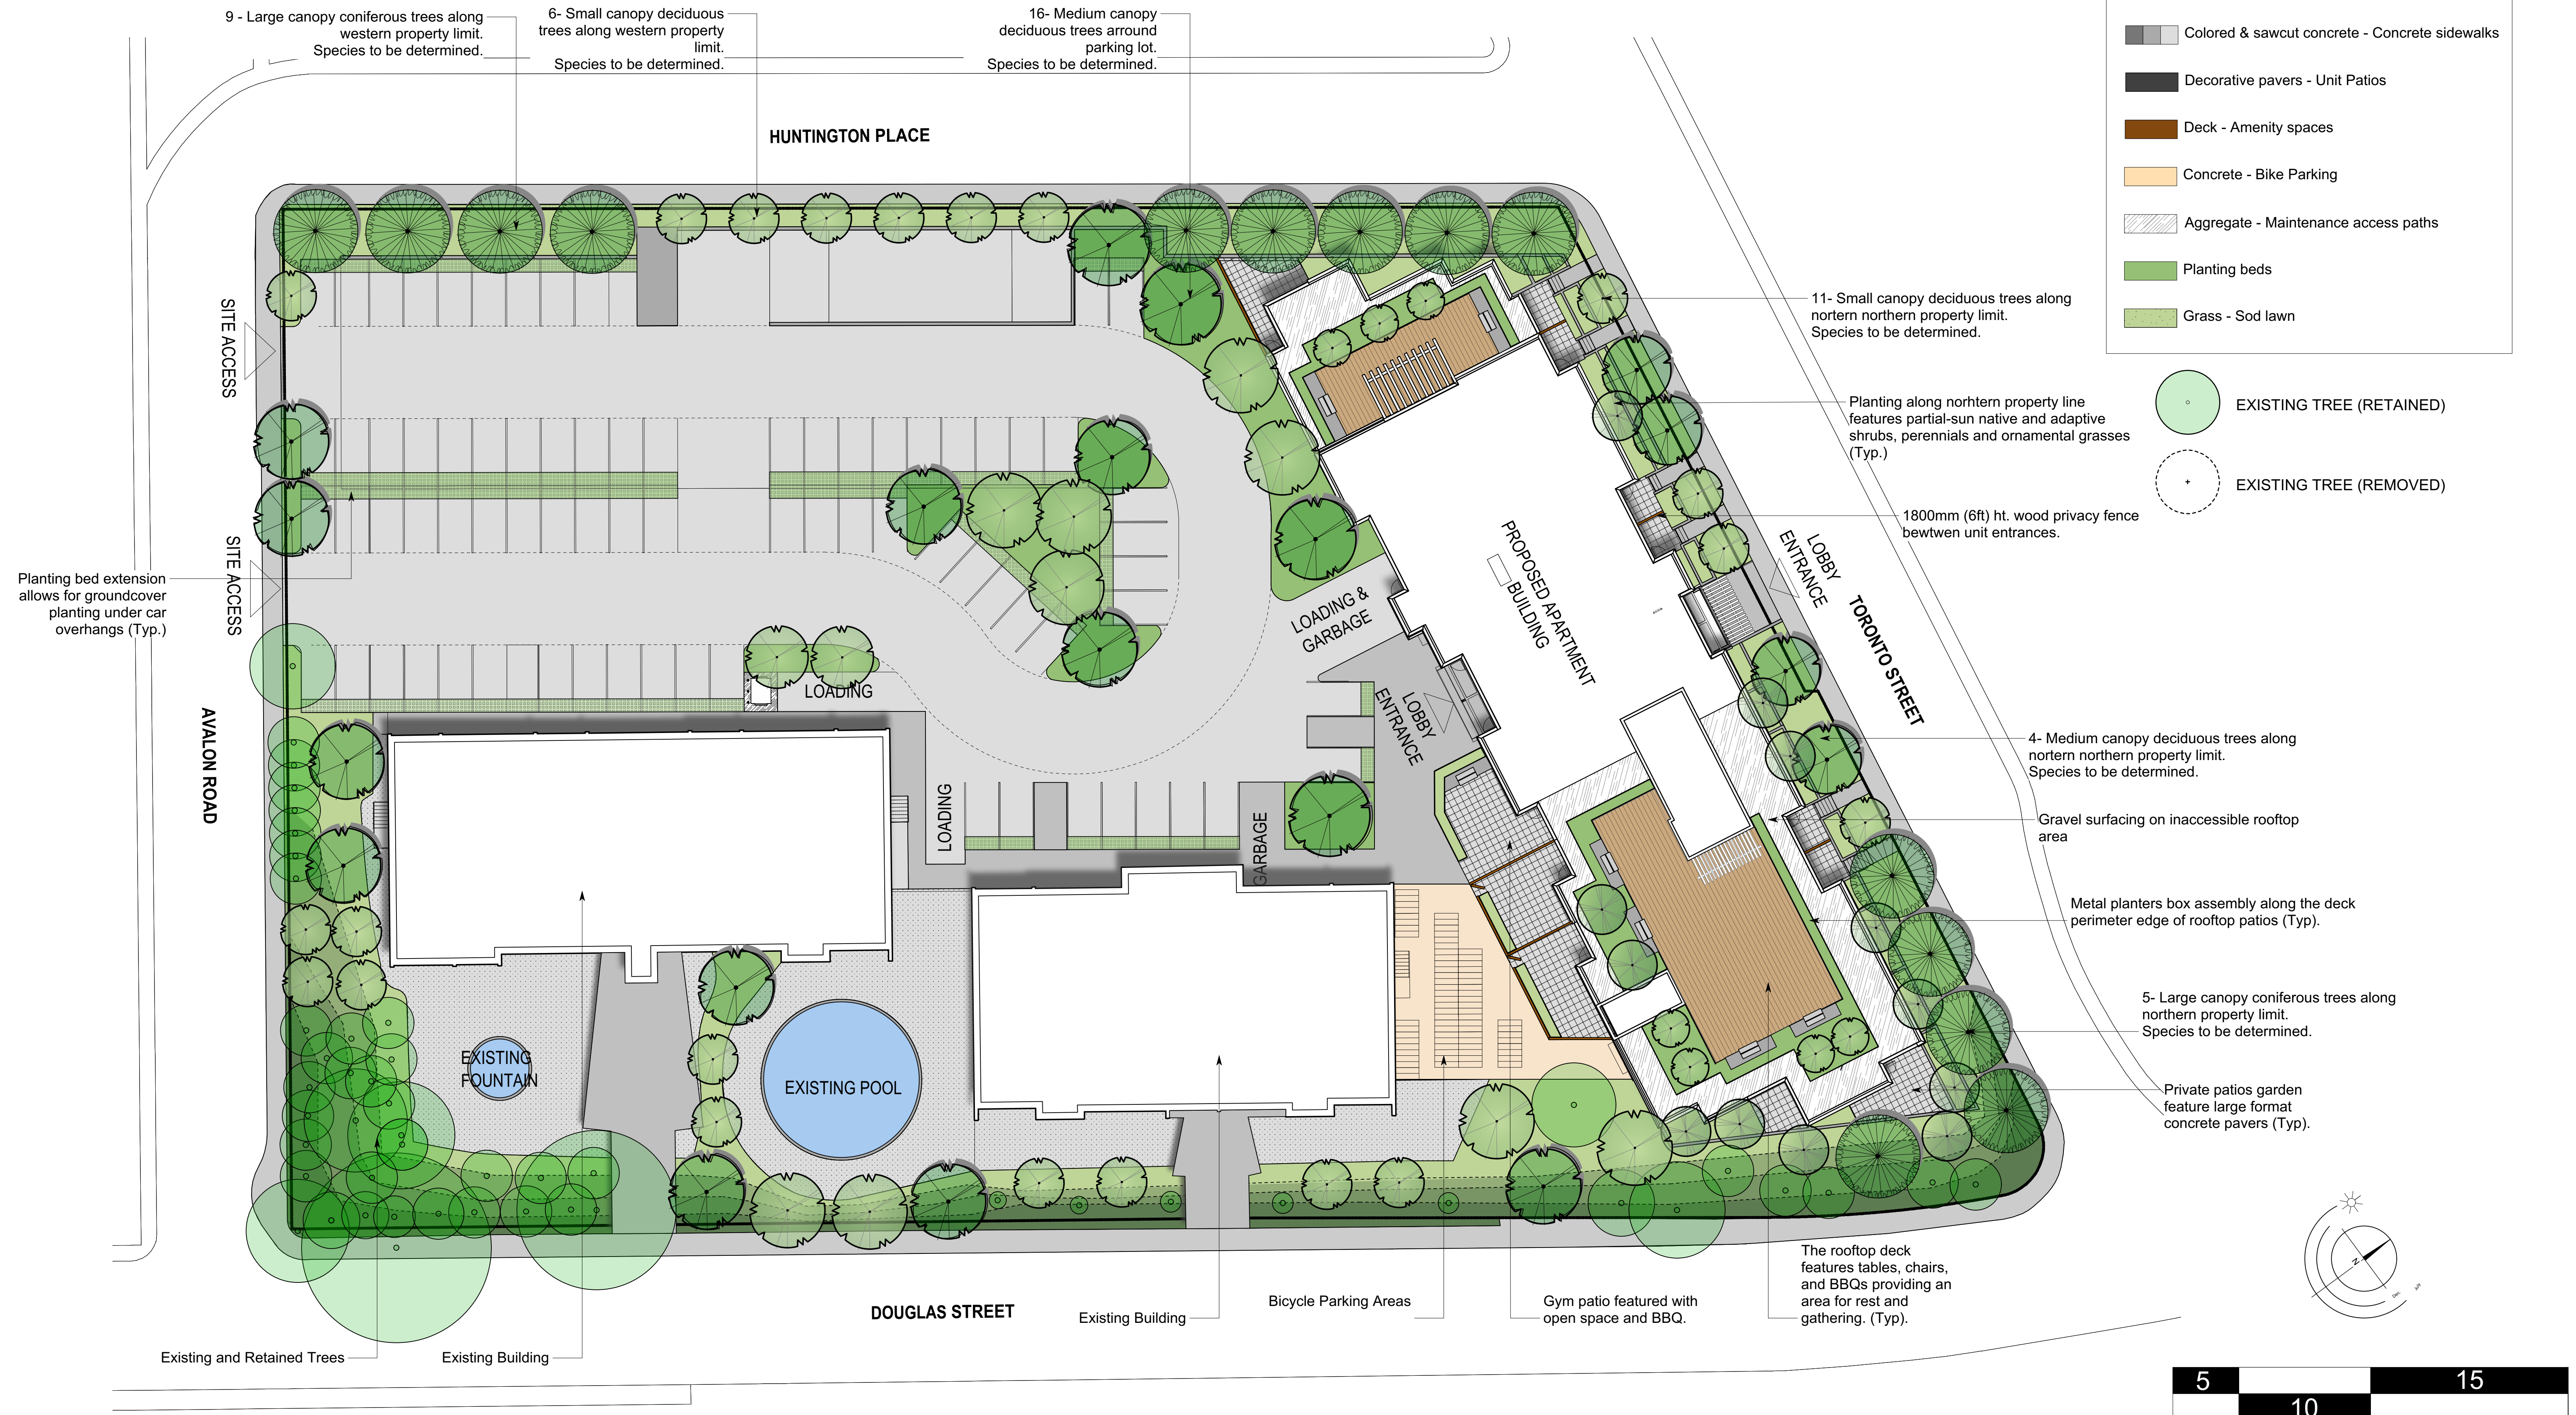

Landscape Concept Plan | 350/360 Douglas St. Starlight