GROUND LEVEL

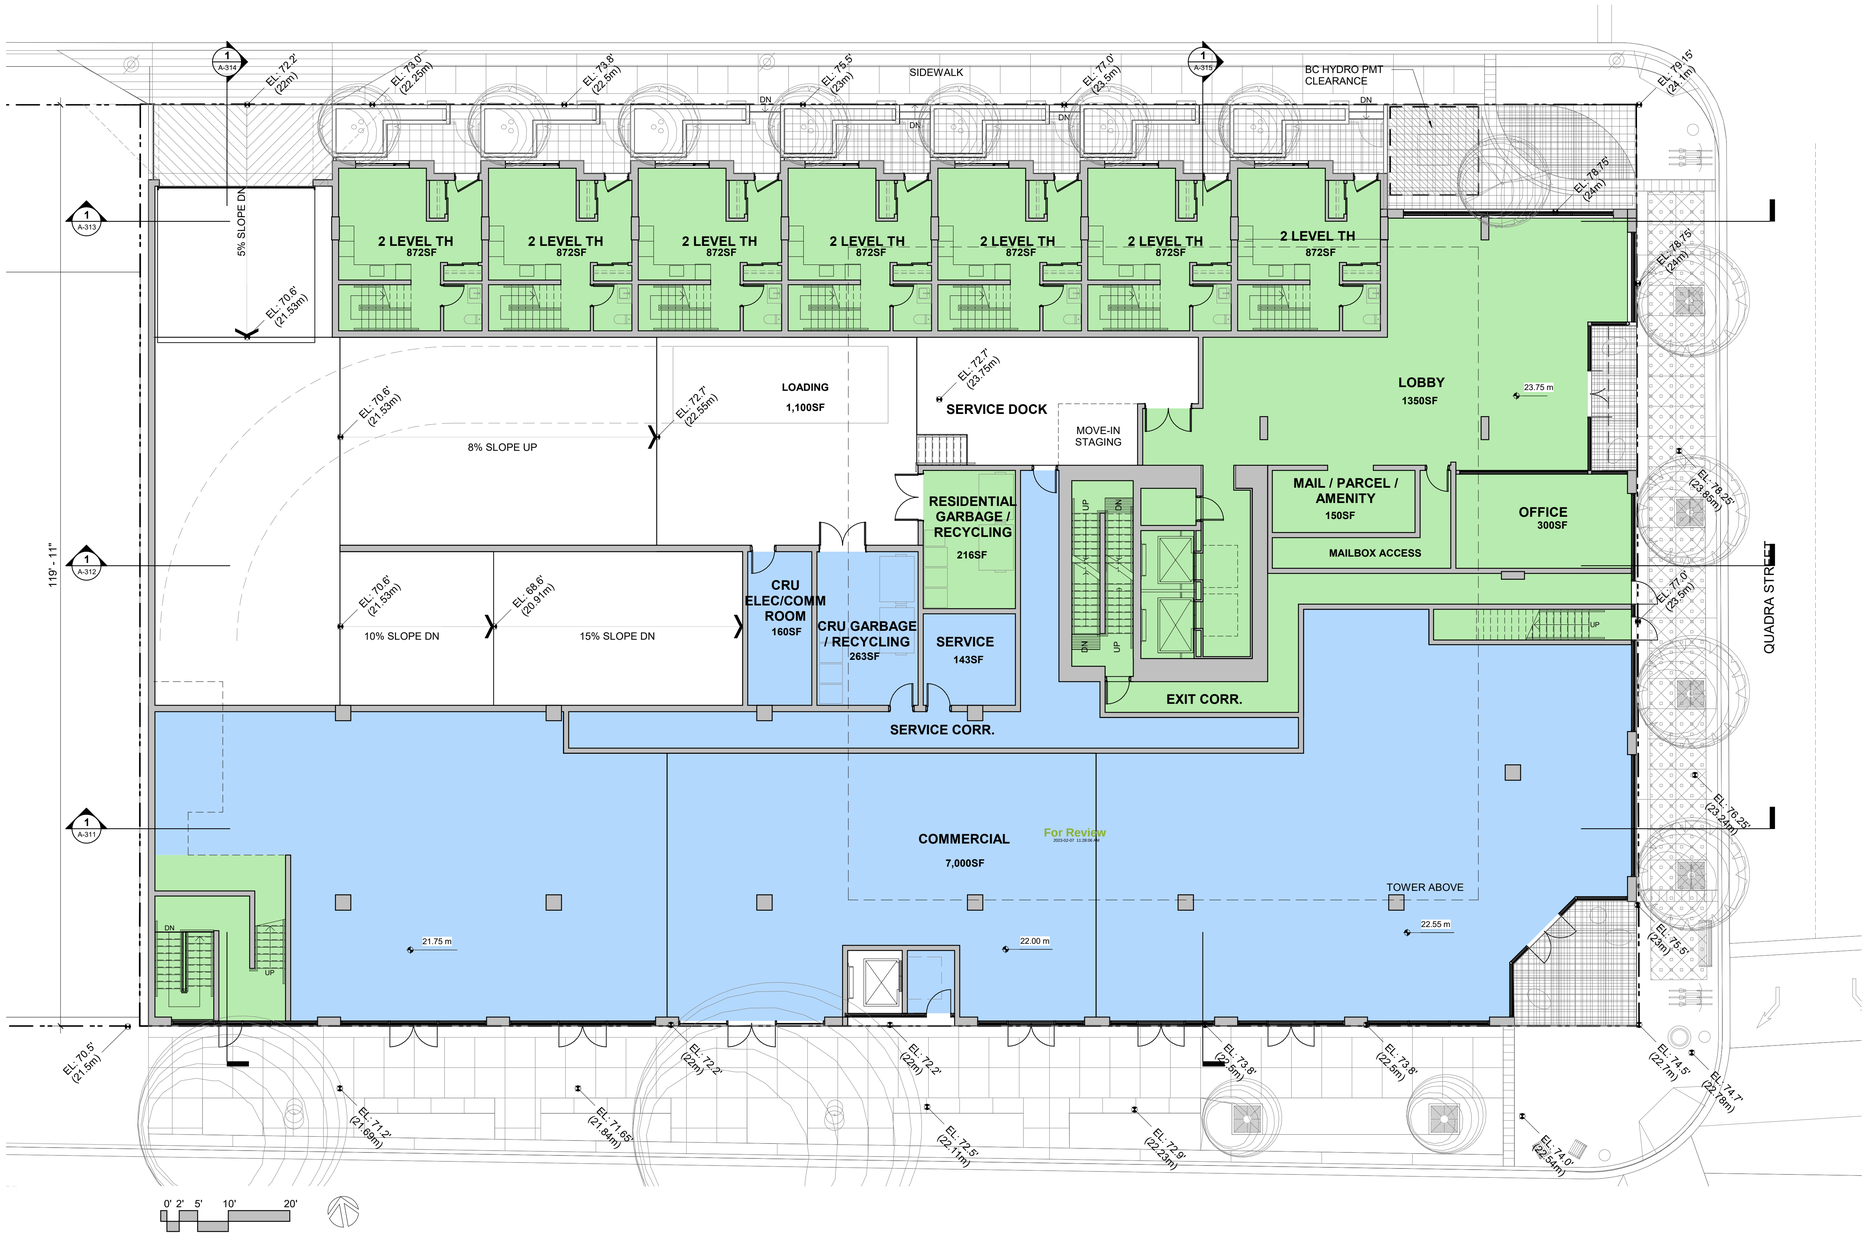

TOWNLINE

880 Pandora
CALUC Presentation
February 2023

Architects
Designers
Planners

MCM

Musson Cattell Mackey Partnership